

TOTAL PARCEL SIZE: 32.545 Ac.
DEVELOPABLE AREA — 170
NUMBER OF UNITS — 4.51 UNITS/Ac.
DENSITY — 13,195 S.F.
LARGEST LOT — 5,500 S.F.
SMALLEST LOT — 6,753 S.F.
AVERAGE —

SECTION A:
DEVELOPABLE AREA — 13.492 Ac.
NUMBER OF UNITS — 76
DENSITY — 5.63 UNITS/Ac.
LARGEST LOT — 10,658 S.F.
SMALLEST LOT — 1,982 S.F.
AVERAGE — 5,038 S.F.

SECTION B:
DEVELOPABLE AREA — 6.068 Ac.
NUMBER OF UNITS — 24
DENSITY — 3.96 UNITS/Ac.
LARGEST LOT — 17,940 S.F.
SMALLEST LOT — 4,951 S.F.
AVERAGE — 8,559 S.F.

SECTION C:
DEVELOPABLE AREA — 6.828 Ac.
NUMBER OF UNITS — 34
DENSITY — 4.98 UNITS/Ac.
LARGEST LOT — 10,658 S.F.
SMALLEST LOT — 4,484 S.F.
AVERAGE — 5,499 S.F.

SECTION D:
DEVELOPABLE AREA — 6.155 Ac.
NUMBER OF UNITS — 36
DENSITY — 5.85 UNITS/Ac.
LARGEST LOT — 8,353 S.F.
SMALLEST LOT — 4,001 S.F.
AVERAGE — 5,492 S.F.


COBURN GRAND VIEW ESTATES

T. 8 S., R. 3 W., Willamette Meridian
Sec. 11D Tax Lots 100, 200, 400 & 601 - Sec. 12B Tax Lot 1600
City Of Salem, Marion County, Oregon

Owner / Developer:

WESTWOOD HOMES LLC



12700 NW CORNELL RD.
PORTLAND, OREGON 97229

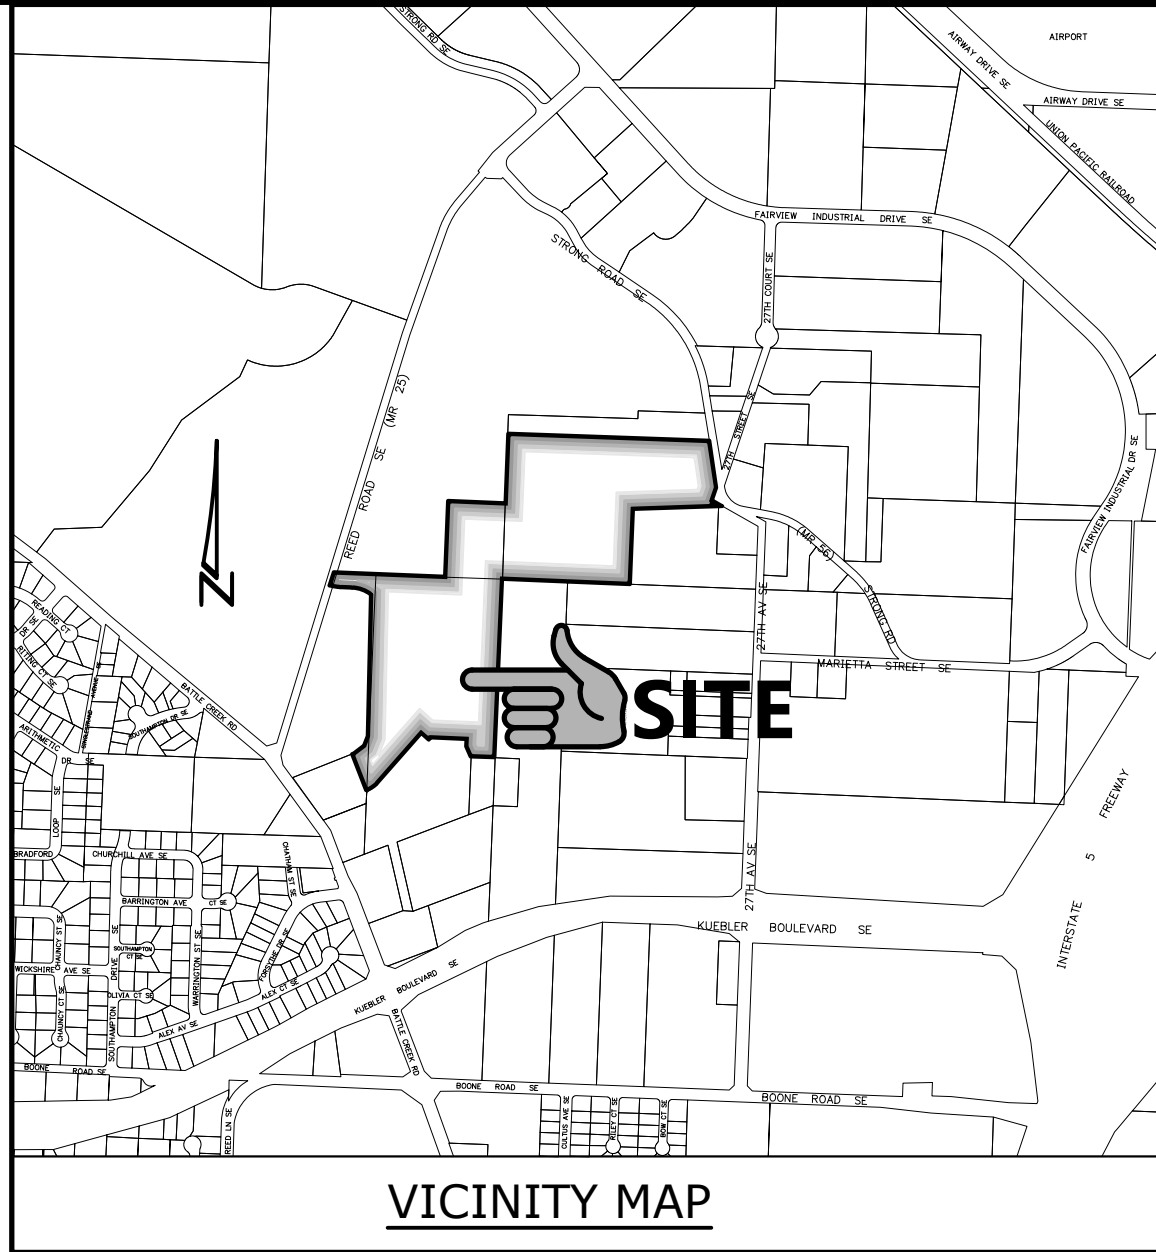

VICINITY MAP

T.B.M. 100.00

THIS IS THE DESCRIPTION & LOCATION OF THE T.B.M. ELEVATION MARKER.
THIS IS THE DESCRIPTION & LOCATION OF THE NEAREST B.M. ELEVATION MARKER WITH THE ELEVATION OF THAT B.M.

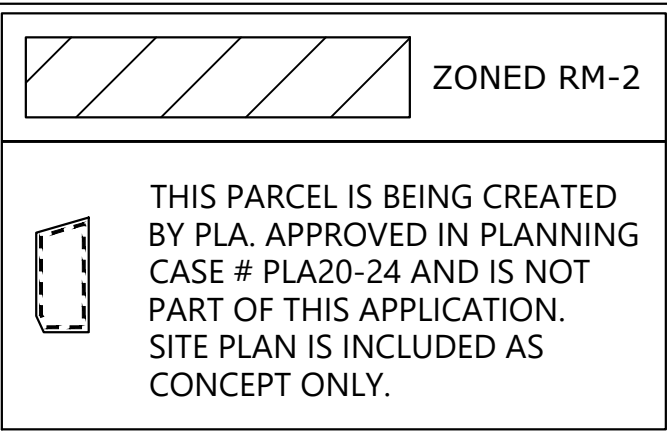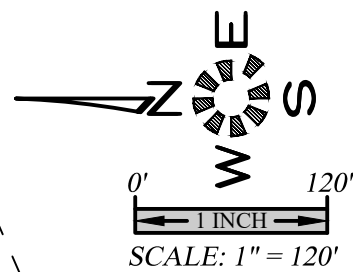

ABBREVIATIONS

A.C.	ASPHALTIC CONCRETE	L.P.	LIGHT POLE
ACMP	ALUMINIZED CMP	M	METER, MAIN
ASSY.	ASSEMBLY	M.H.	MANHOLE
B.O.	BLOW OFF	MTL	METAL
B.F.V.	BUTTERFLY VALVE	O.H.	OVERHEAD
C & G	CURB & GUTTER	PC	POINT OF CURVE
CATV	CABLE TELEVISION	PCC	POINT OF CONTINUING CURVE
C.B.	CATCH BASIN	PED.	PEDESTAL
C.B.C.O.	CATCH BASIN CLEANOUT	PRC	POINT OF REVERSE CURVE
C.B.I.	CATCH BASIN INLET	PROP.	PROPOSED
C.L.	CENTERLINE	PT	POINT OF TANGENCY
CMP	CORRUGATED METAL PIPE	PUB.	PUBLIC
C.O.	CLEANOUT	PUE	PUBLIC UTILITY EASMT.
CONC.	CONCRETE	PVC	POLYVINYL CHLORIDE
CONST.	CONSTRUCT	PVT.	PRIVATE
D.I.	DUCTILE IRON	P.P.	POWER POLE
DIA.	DIAMETER	P.L.	PROPERTY LINE
DWG.	DRAWING	R	RADIUS
EASMT.	EASEMENT	R-	RIM
E.G.	EXIST. GRADE / GROUND	RD	ROOF DRAIN
EOP, E.P.	EDGE OF PAVEMENT	R.O.W.	RIGHT-OF-WAY
ELEC.	ELECTRIC	SAN.S. or S.S.	SANITARY SEWER
ELEV. or EL.	ELEVATION	S	SLOPE
EX. or EXIST.	EXISTING	STA.	STATION
FT.	FEET	STD.	STANDARD
F.F.	FINISH FLOOR	STL.	STEEL
F.G.	FINISH GRADE	STM.DRN. or S.D.	STORM DRAIN
F.H.	FIRE HYDRANT	SVC.	SERVICE
F.M.	FORCE MAIN	SW	SEWAGE
GUT. or GTR.	GUTTER	T.C.	TOP OF CURB
G.V.	GATE VALVE	TEL.	TELEPHONE
IMP.	IMPROVEMENT	TYP.	TYPICAL
INST.	INSERT	U.G.	UNDERGROUND
INV. or I-	INVERT	VLT.	VAULT
L	LENGTH, LINE	W.M.	WATER MAIN

SYMBOLS

EXIST. PROP.	EXIST. PROP.
● BLOW OFF ASSY.	○ MANHOLE SAN. SEWER
■ CATCH BASIN	○ MANHOLE STORM DRAIN
■ CATCH BASIN CLEANOUT	○ 2' DIA. C.O. / M.H.
■ CATCH BASIN INLET	○ MANHOLE TELEPHONE
▲ CATV PED. / BOX	○ MANHOLE WATER
○ CLEANOUT	▶ REDUCER / INCREASER
■ ELEC. PED. / BOX	■ TEL. PED. / BOX
● FIRE HYDRANT	■ TRAFFIC PED. / BOX
○ GAS LOCATION MARKER	○ UTILITY / POWER POLE
■ GAS VALVE	■ WATER METER
■ MAIL BOX	○ WATER VALVE
— CABLE TELEVISION	— SANITARY SEWER EXIST.
— CENTERLINE	— SANITARY SEWER PROP.
— DITCH C.L.	— STORM DRAIN EXIST.
— ELECTRICAL LINE	— STORM DRAIN PROP.
— GAS MAIN	— WATER MAIN EXIST.
— TELEPHONE LINE	— WATER MAIN PROP.

PRELIMINARY SHEET INDEX

P101	COVER SHEET
P102	EXISTING CONDITIONS PLAN
P201	SITE PLAN — NORTH
P202	SITE PLAN — CENTRAL
P203	SITE PLAN — SOUTH
P204	SLOPE EXCEPTION AREAS
P301	UTILITY PLAN — NORTH
P302	UTILITY PLAN — CENTRAL
P303	UTILITY PLAN — SOUTH
P401	TREE CONSERVATION PLAN — NORTH
P402	TREE CONSERVATION PLAN — CENTRAL
P403	TREE CONSERVATION PLAN — SOUTH
P404	TREE CONSERVATION PLAN — R.O.W. NORTH
P405	TREE CONSERVATION PLAN — R.O.W. SOUTH
P501	PUBLIC STREET IMPROVEMENTS — A AV. & B ST.
P502	PUBLIC STREET IMPROVEMENTS — C ST.
P503	PUBLIC STREET IMPROVEMENTS — E AV. & D ST.
P504	PUBLIC STREET IMPROVEMENTS — G ST. & H ST.
P505	PUBLIC STREET IMPROVEMENTS — I AV.
P506	PUBLIC STREET IMPROVEMENTS — J AV.
P507	PUBLIC STREET IMPROVEMENTS — K ST. & E. ACCESS
P508	PUBLIC STREET IMPROVEMENTS — L ST. 0+00 TO 12+00
P509	PUBLIC STREET IMPROVEMENTS — M ST. 0+00 TO 8+00
P510	PUBLIC STREET IMPROVEMENTS — M ST. 8+00 TO 15+00
P511	PUBLIC STREET IMPROVEMENTS — N ST.
P512	PUBLIC STREET IMPROVEMENTS — O ST.
P513	PUBLIC STREET IMPROVEMENTS — P ST.
P514	PUBLIC STREET IMPROVEMENTS — WALKWAY 1, 2 & 3
P515	TYPICAL STREET SECTIONS
P601	GRADING PLAN — NORTH
P602	GRADING PLAN — CENTRAL
P603	GRADING PLAN — SOUTH

PRELIMINARY PLAN
COVER SHEET

COBURN GRAND VIEW
ESTATES


NO CHANGES, MODIFICATIONS
OR REVISIONS TO BE
MADE TO THESE DRAWINGS
WITHOUT WRITTEN
AUTHORIZATION FROM THE
DESIGN ENGINEER.
DIMENSIONS & NOTES TAKE
PRECEDENCE OVER
GRAPHICAL REPRESENTATION.

Design: M.D.G.
Drawn: P.H.S.
Checked: J.J.G.
Date: JUNE 2018
Scale: AS SHOWN
As-Built: —



EXPIRES: 06-30-2021
JOB # 6234

P101

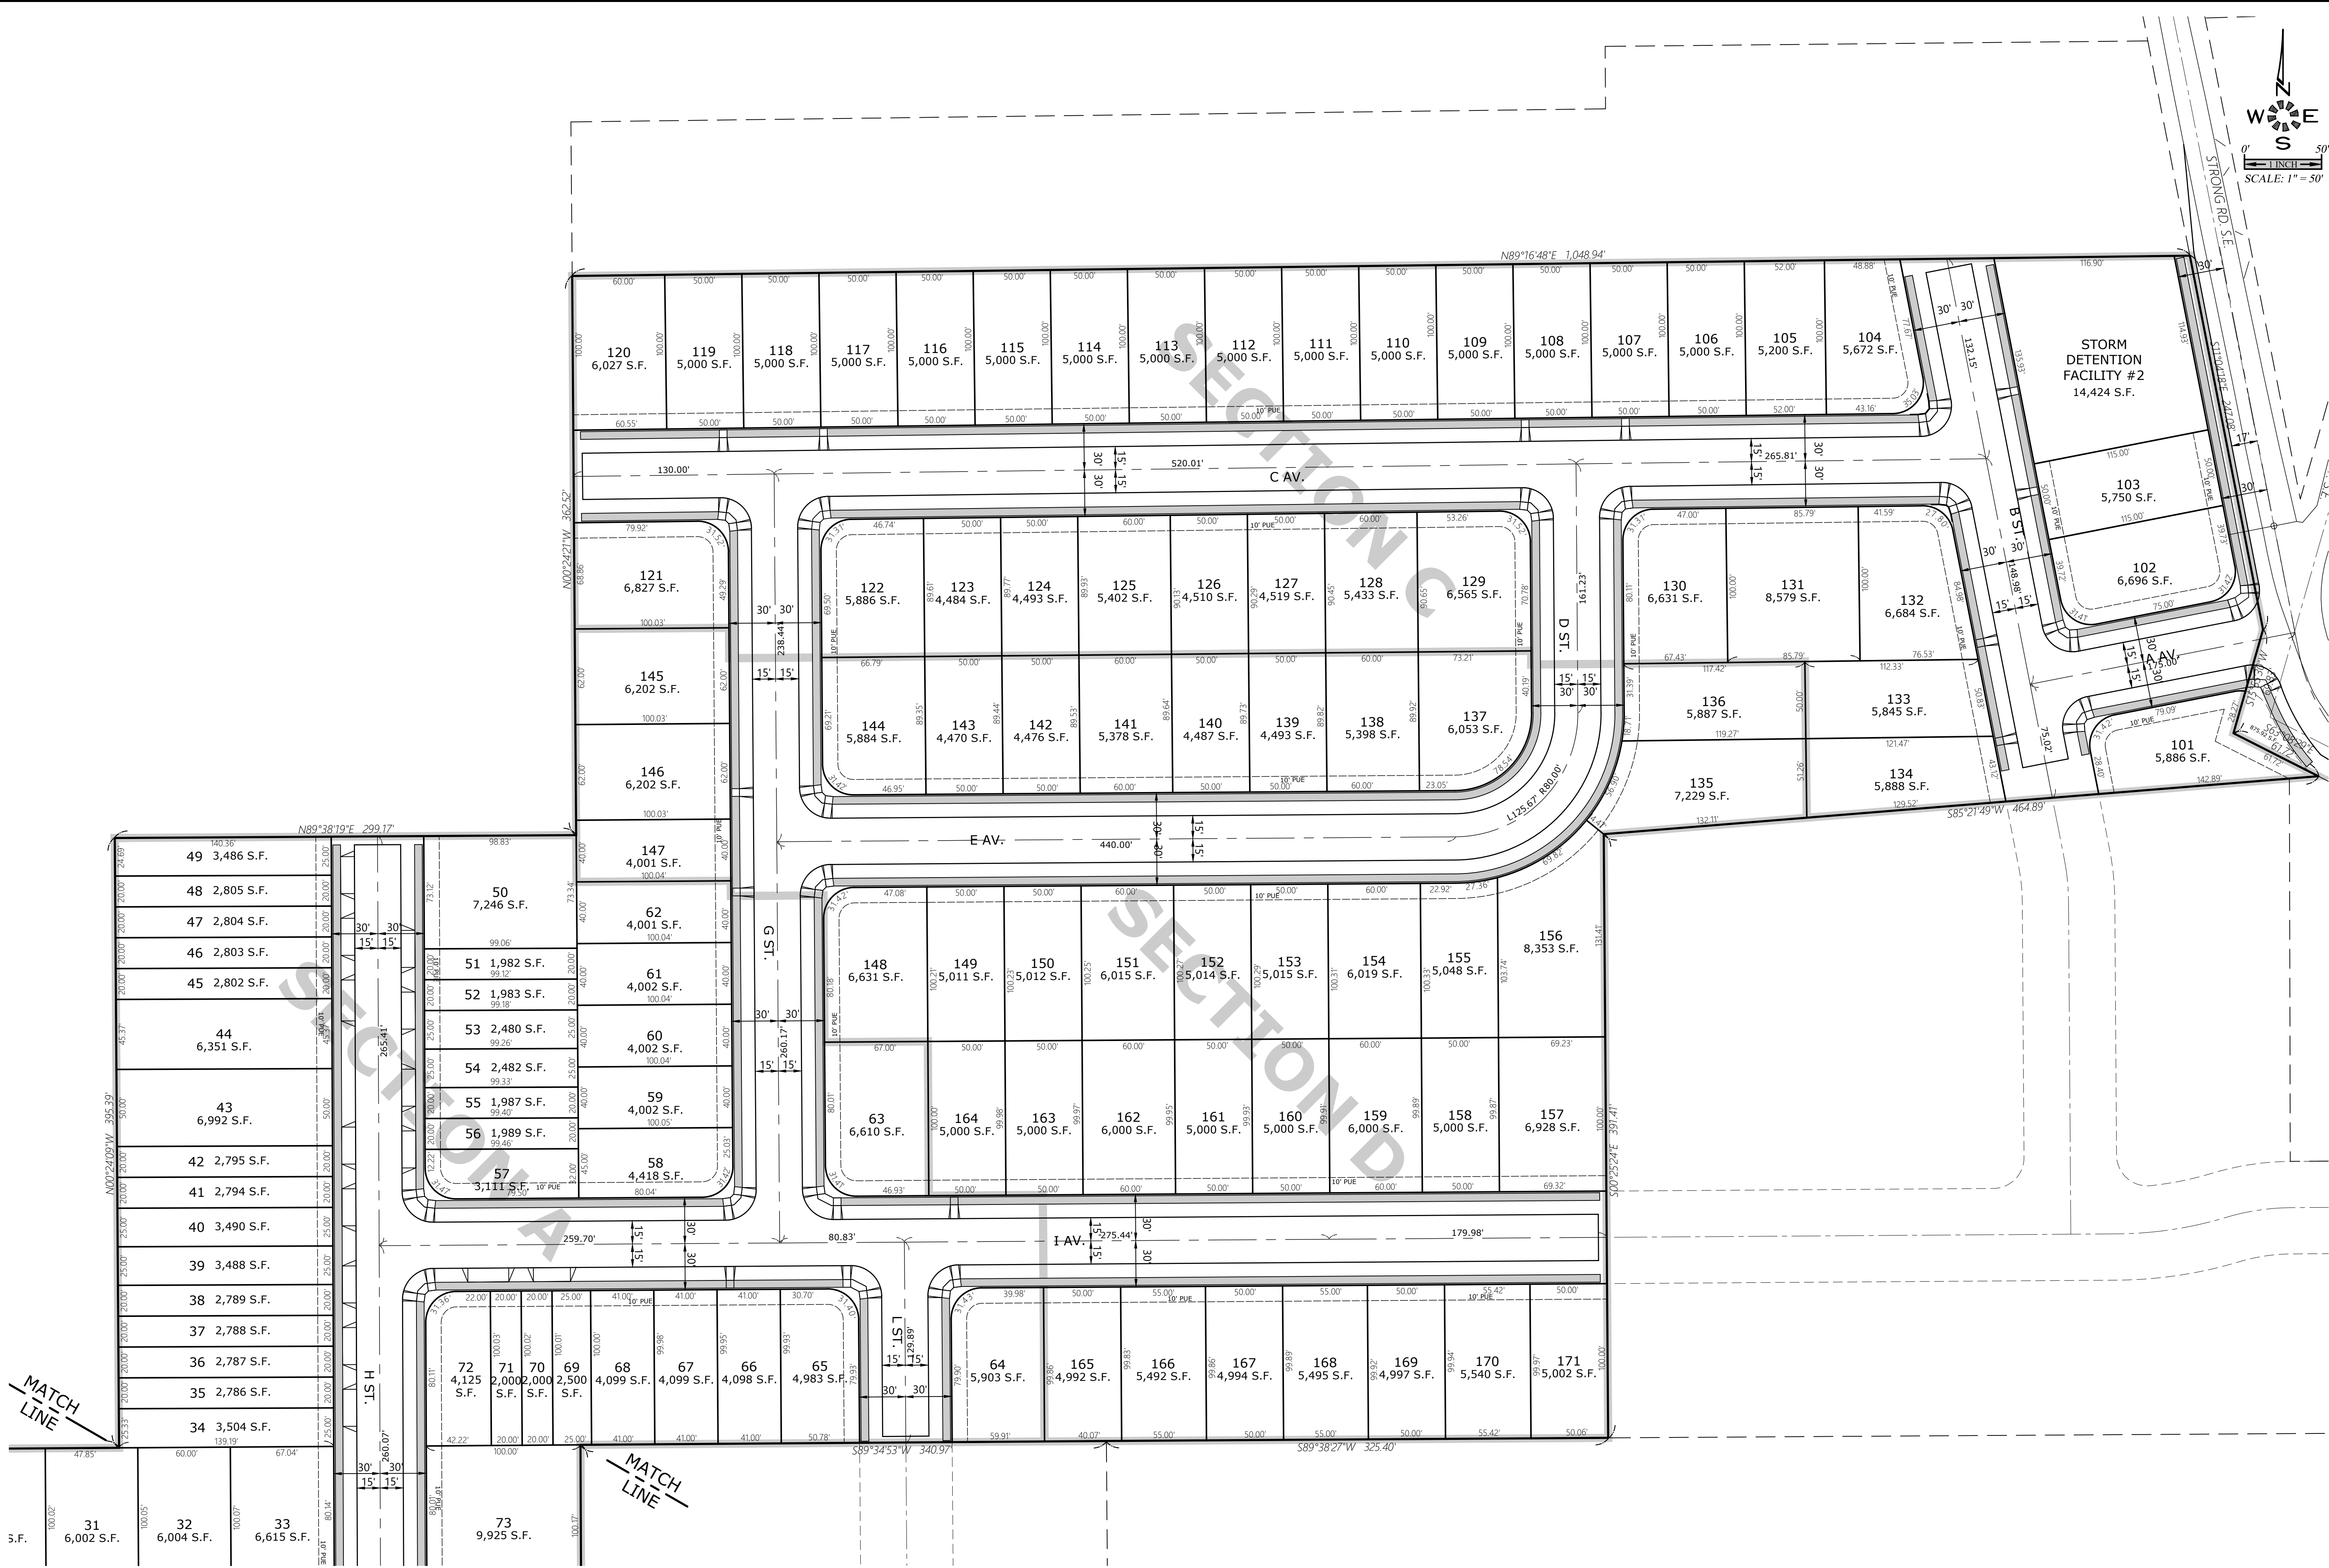

MULTI/TECH

ENGINEERING SERVICES, INC.

1155 13th ST. S.E. SALEM, OR. 97302
PH. (503) 363-5227 FAX (503) 364-1260
www.mtengr.com office@mtengr.com

**SITE PLAN
- NORTH -**

**COBURN GRAND VIEW
ESTATES**

NO CHANGES, MODIFICATIONS
OR REVISIONS TO BE
MADE WITHOUT WRITTEN
AUTHORIZATION FROM THE
DESIGN ENGINEER.
DIMENSIONS & NOTES TAKE
PRECEDENCE OVER
GRAPHICAL REPRESENTATION.

6234p201 7/20/18

Design: M.D.G.
Drawn: P.H.S.
Checked: J.J.G.
Date: JUNE 2018
Scale: AS SHOWN
As-Built: ----



REGISTERED PROFESSIONAL ENGINEER
MARK D. GARY
JULY 14, 1978
OREGON

EXPIRES: 06-30-2021

JOB # 6234

P201

J:\6234\6234-ReedRd\dwg\2016\6234-2020.dwg, P2025, 1/13/2021 2:45:38 PM, P5bunders

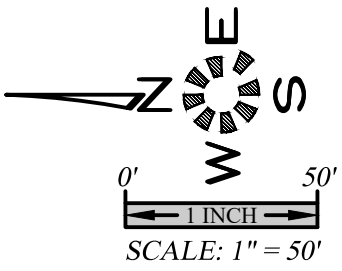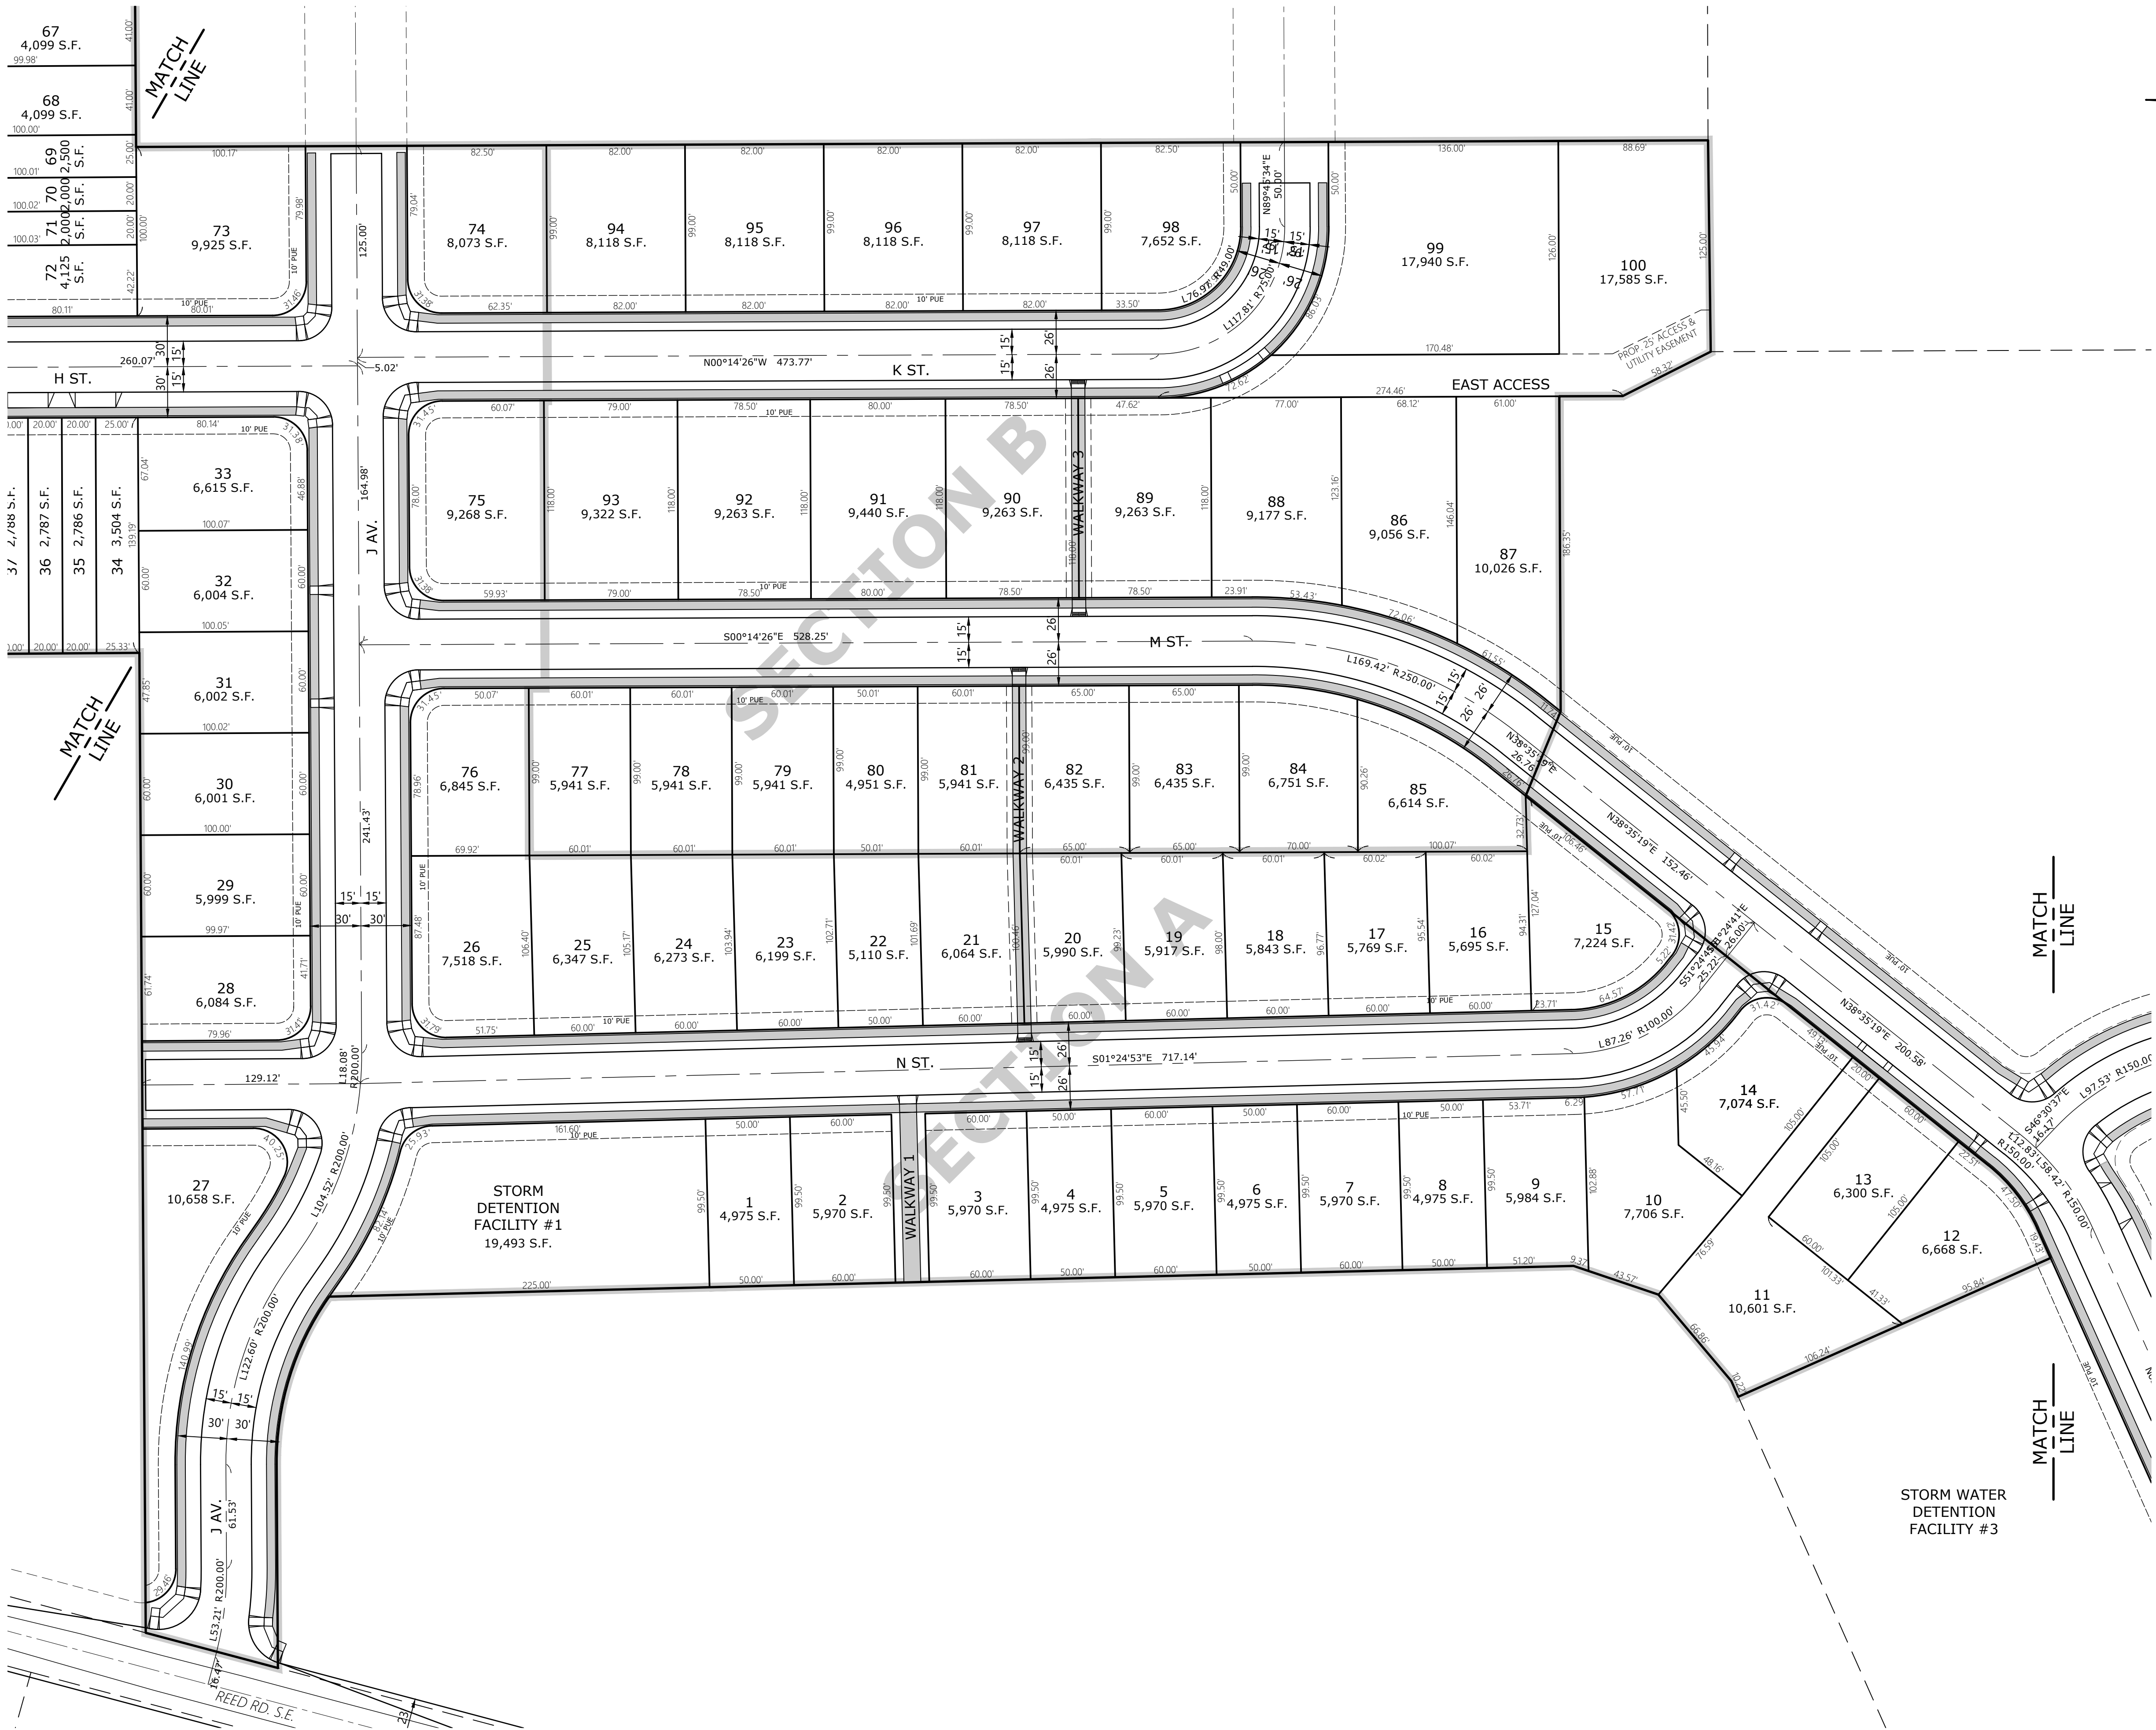

MULTI/TECH

ENGINEERING SERVICES, INC.


1155 13th ST. S.E. SALEM, OR. 97302
PH. (503) 363-9227 FAX (503) 364-1260
www.mtengineering.net office@mtengineering.net

**SITE PLAN -
CENTRAL**

**COBURN GRAND VIEW
ESTATES**


NO CHANGES, MODIFICATIONS
OR REVISIONS TO BE
MADE WITHOUT WRITTEN
AUTHORIZATION FROM THE
DESIGN ENGINEER.
DIMENSIONS & NOTES TAKE
PRECEDENCE OVER
GRAPHICAL REPRESENTATION.

Design: M.D.G.
Drawn: P.H.S.
Checked: J.J.G.
Date: JUNE 2018
Scale: AS SHOWN
As-Built: ----

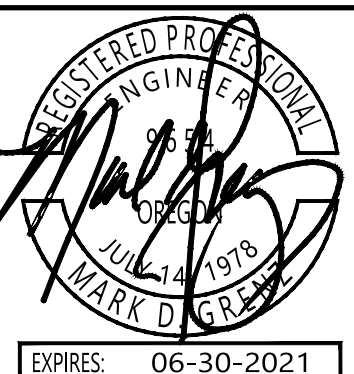

EXPIRES: 06-30-2021
JOB # 6234
P202

J:\62xx\6234-ReadRoad\img\6234\6234p2030.dwg, P2030P, 1/13/2021 2:46:25 PM, P5founders

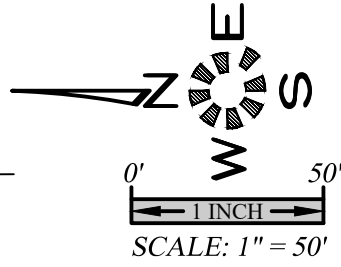


SITE PLAN
- SOUTH -

COBURN GRAND VIEW
ESTATES

NO CHANGES, MODIFICATIONS
OR REVISIONS TO BE
MADE WITHOUT WRITTEN
AUTHORIZATION FROM THE
DESIGN ENGINEER.
DIMENSIONS & NOTES TAKE
PRECEDENCE OVER
GRAPHICAL REPRESENTATION.


Design: M.D.G.
Drawn: P.H.S.
Checked: J.J.G.
Date: JUNE 2018
Scale: AS SHOWN
As-Built: ----

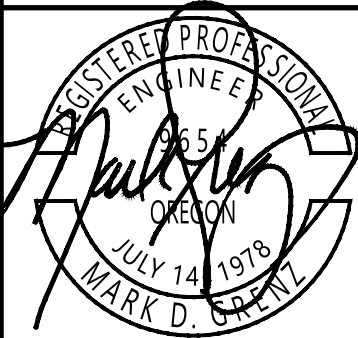

EXPIRES: 06-30-2021

JOB # 6234



P203

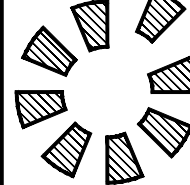


MULTI/
TECH

ENGINEERING SERVICES, INC.
1155 13TH ST. S.E. SALEM, OR. 97302
PH. (503) 363-5227 FAX (503) 364-2560
www.mtengineering.net office@mtengineering.net

J:\6234\6234 - ReadRoad\img\2016\6234\2020.dwg, P601.dwg, 1/13/2021, 5:08:49 PM, P5unders

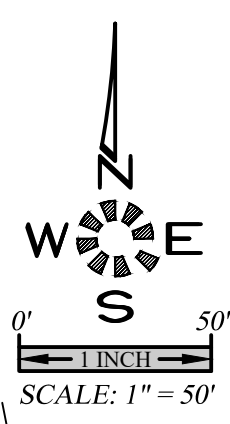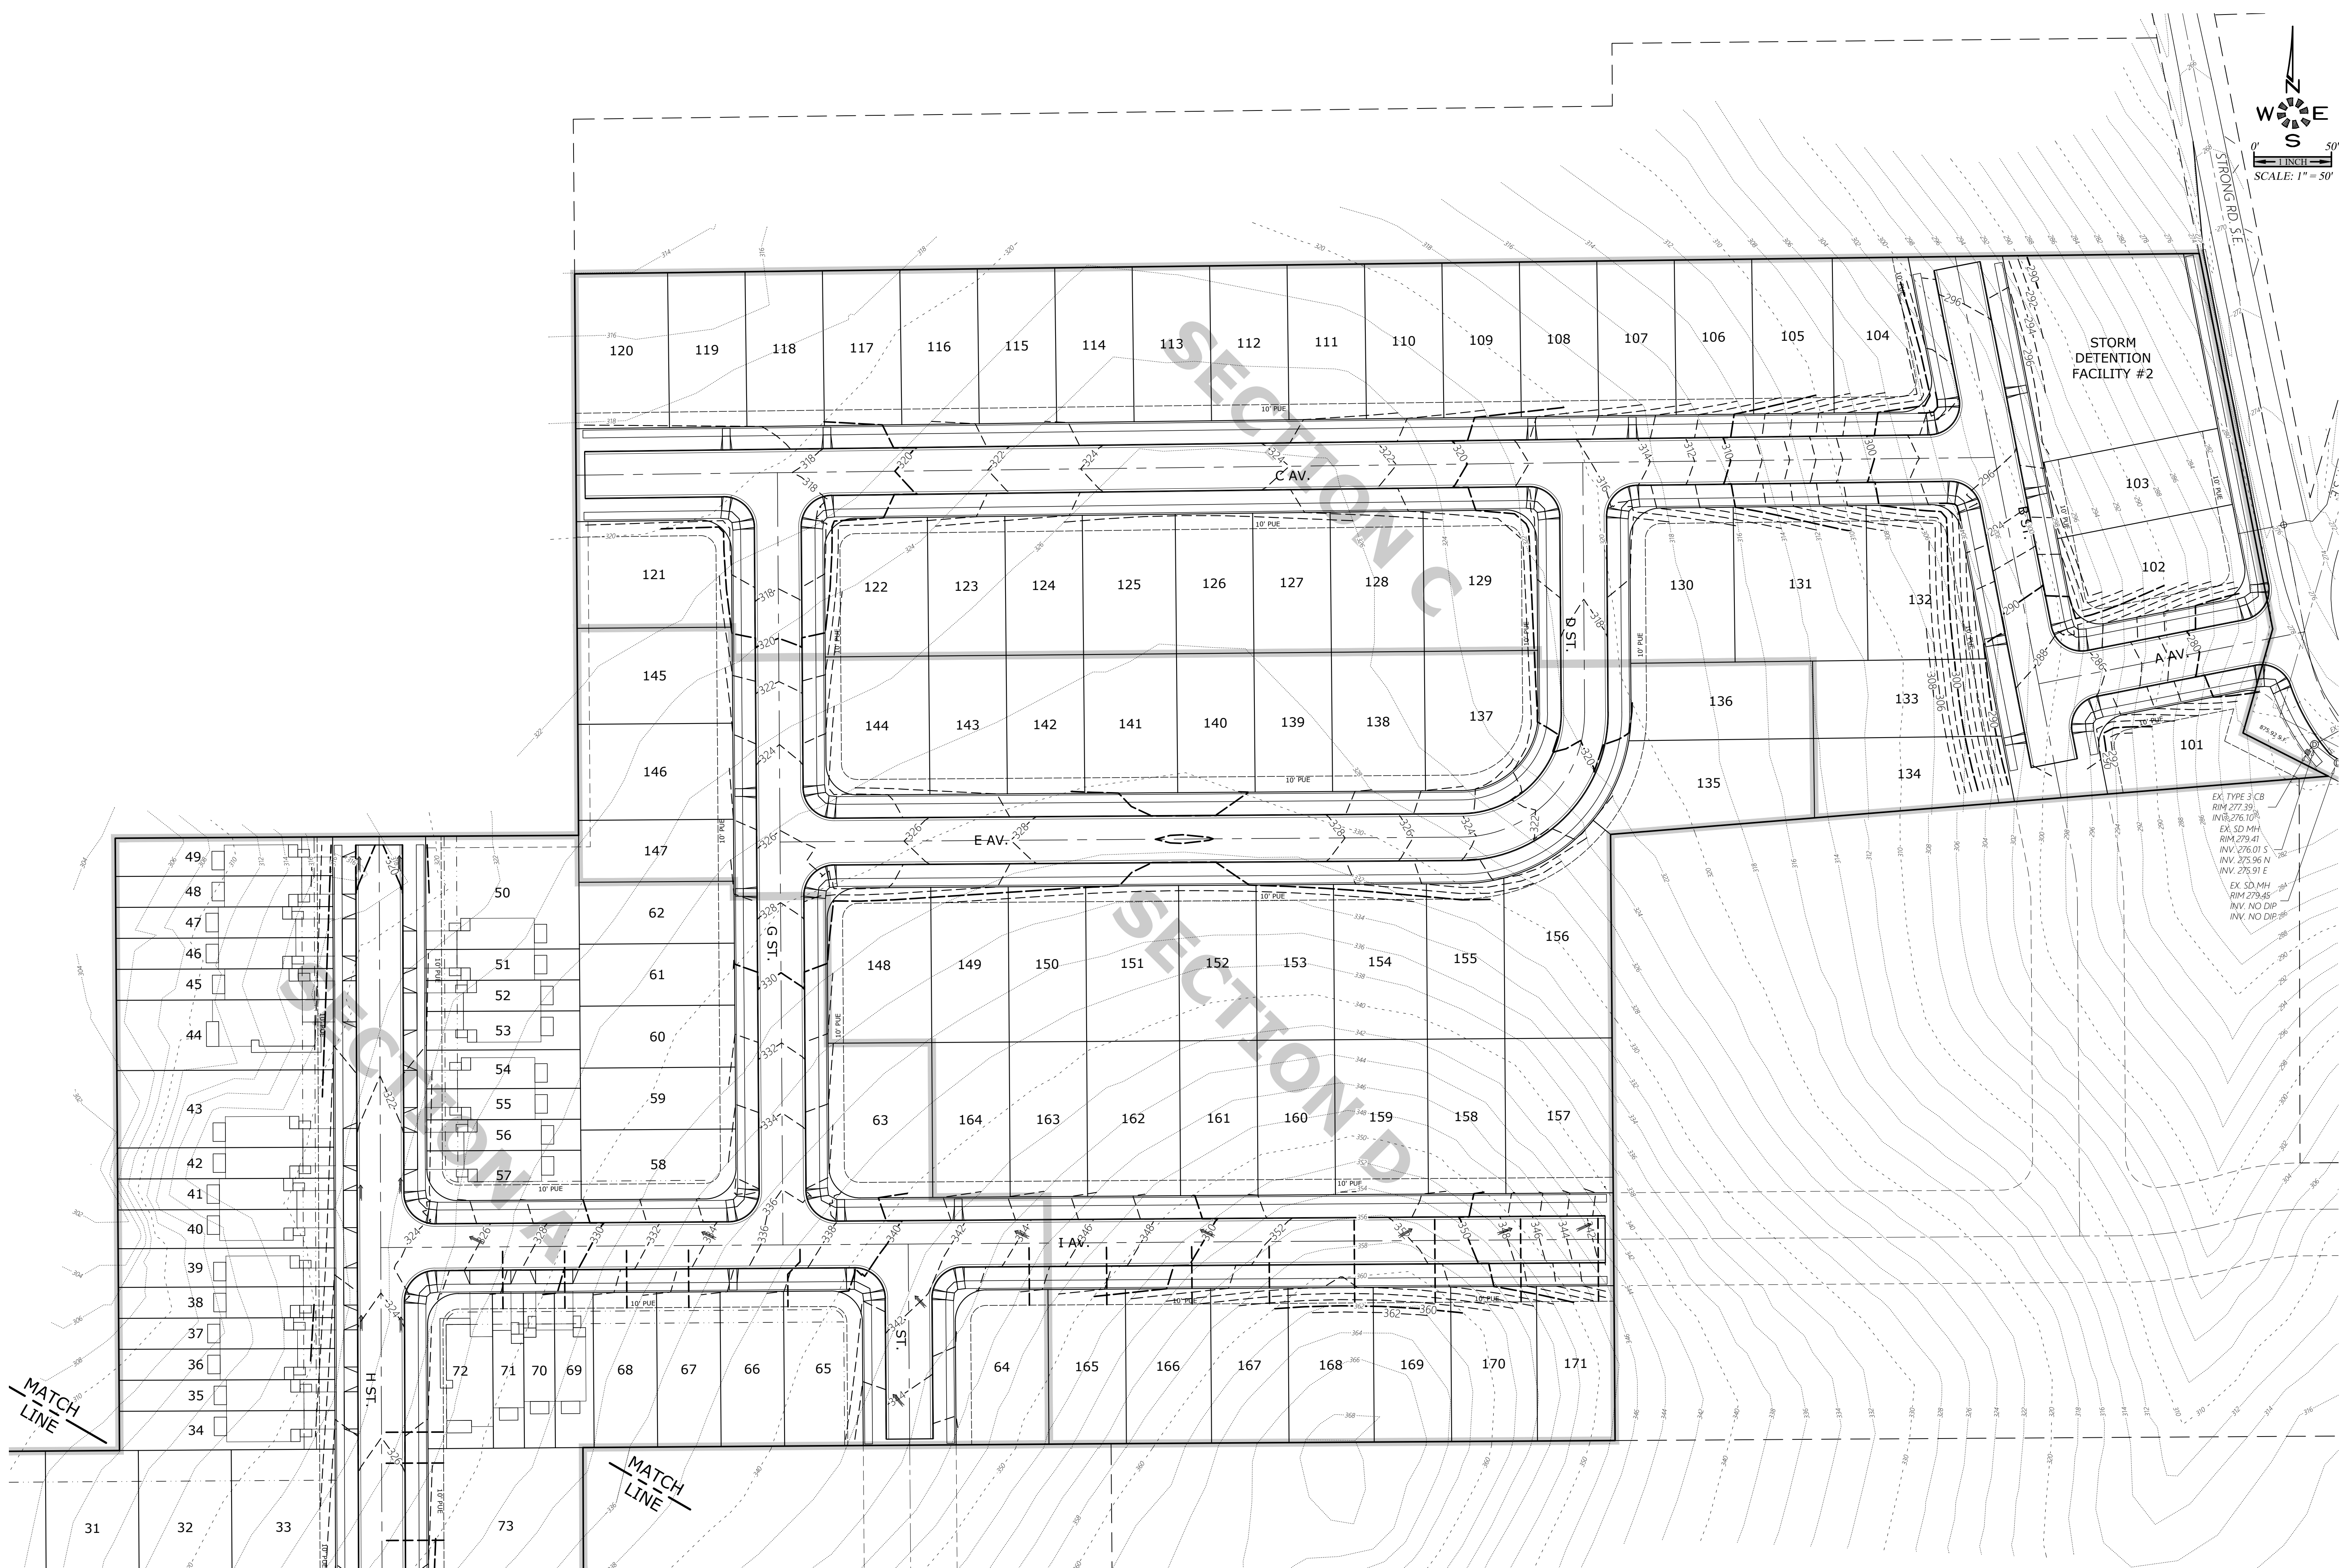

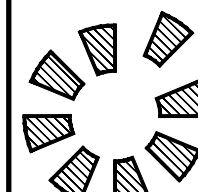

MULTI/TECH
ENGINEERING SERVICES, INC.
1155 13th ST. S.E. SALEM, OR. 97302
PH. (503) 363-5277 FAX (503) 366-2660
www.mtengr.com office@mtengr.com

GRADING PLAN - NORTH -



COBURN GRAND VIEW ESTATES

NO CHANGES, MODIFICATIONS
OR REVISIONS SHALL BE
MADE TO THESE DRAWINGS
WITHOUT WRITTEN
AUTHORIZATION FROM THE
DESIGN ENGINEER.
DIMENSIONS & NOTES TAKE
PRECEDENCE OVER
GRAPHICAL REPRESENTATION.

Design:	M.D.G.
Drawn:	P.H.S.
Checked:	J.J.G.
Date:	JUNE 2018
Scale:	AS SHOWN
As-Built:	----



J:\6234\6234-ReedRoad\img\6234\6234p6020.dwg, P6020A, 1/13/2021, 5:01:13 PM, P5ounders

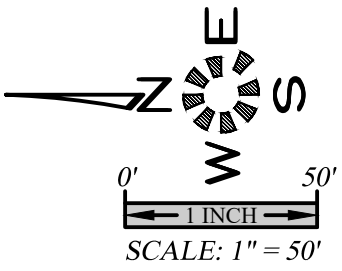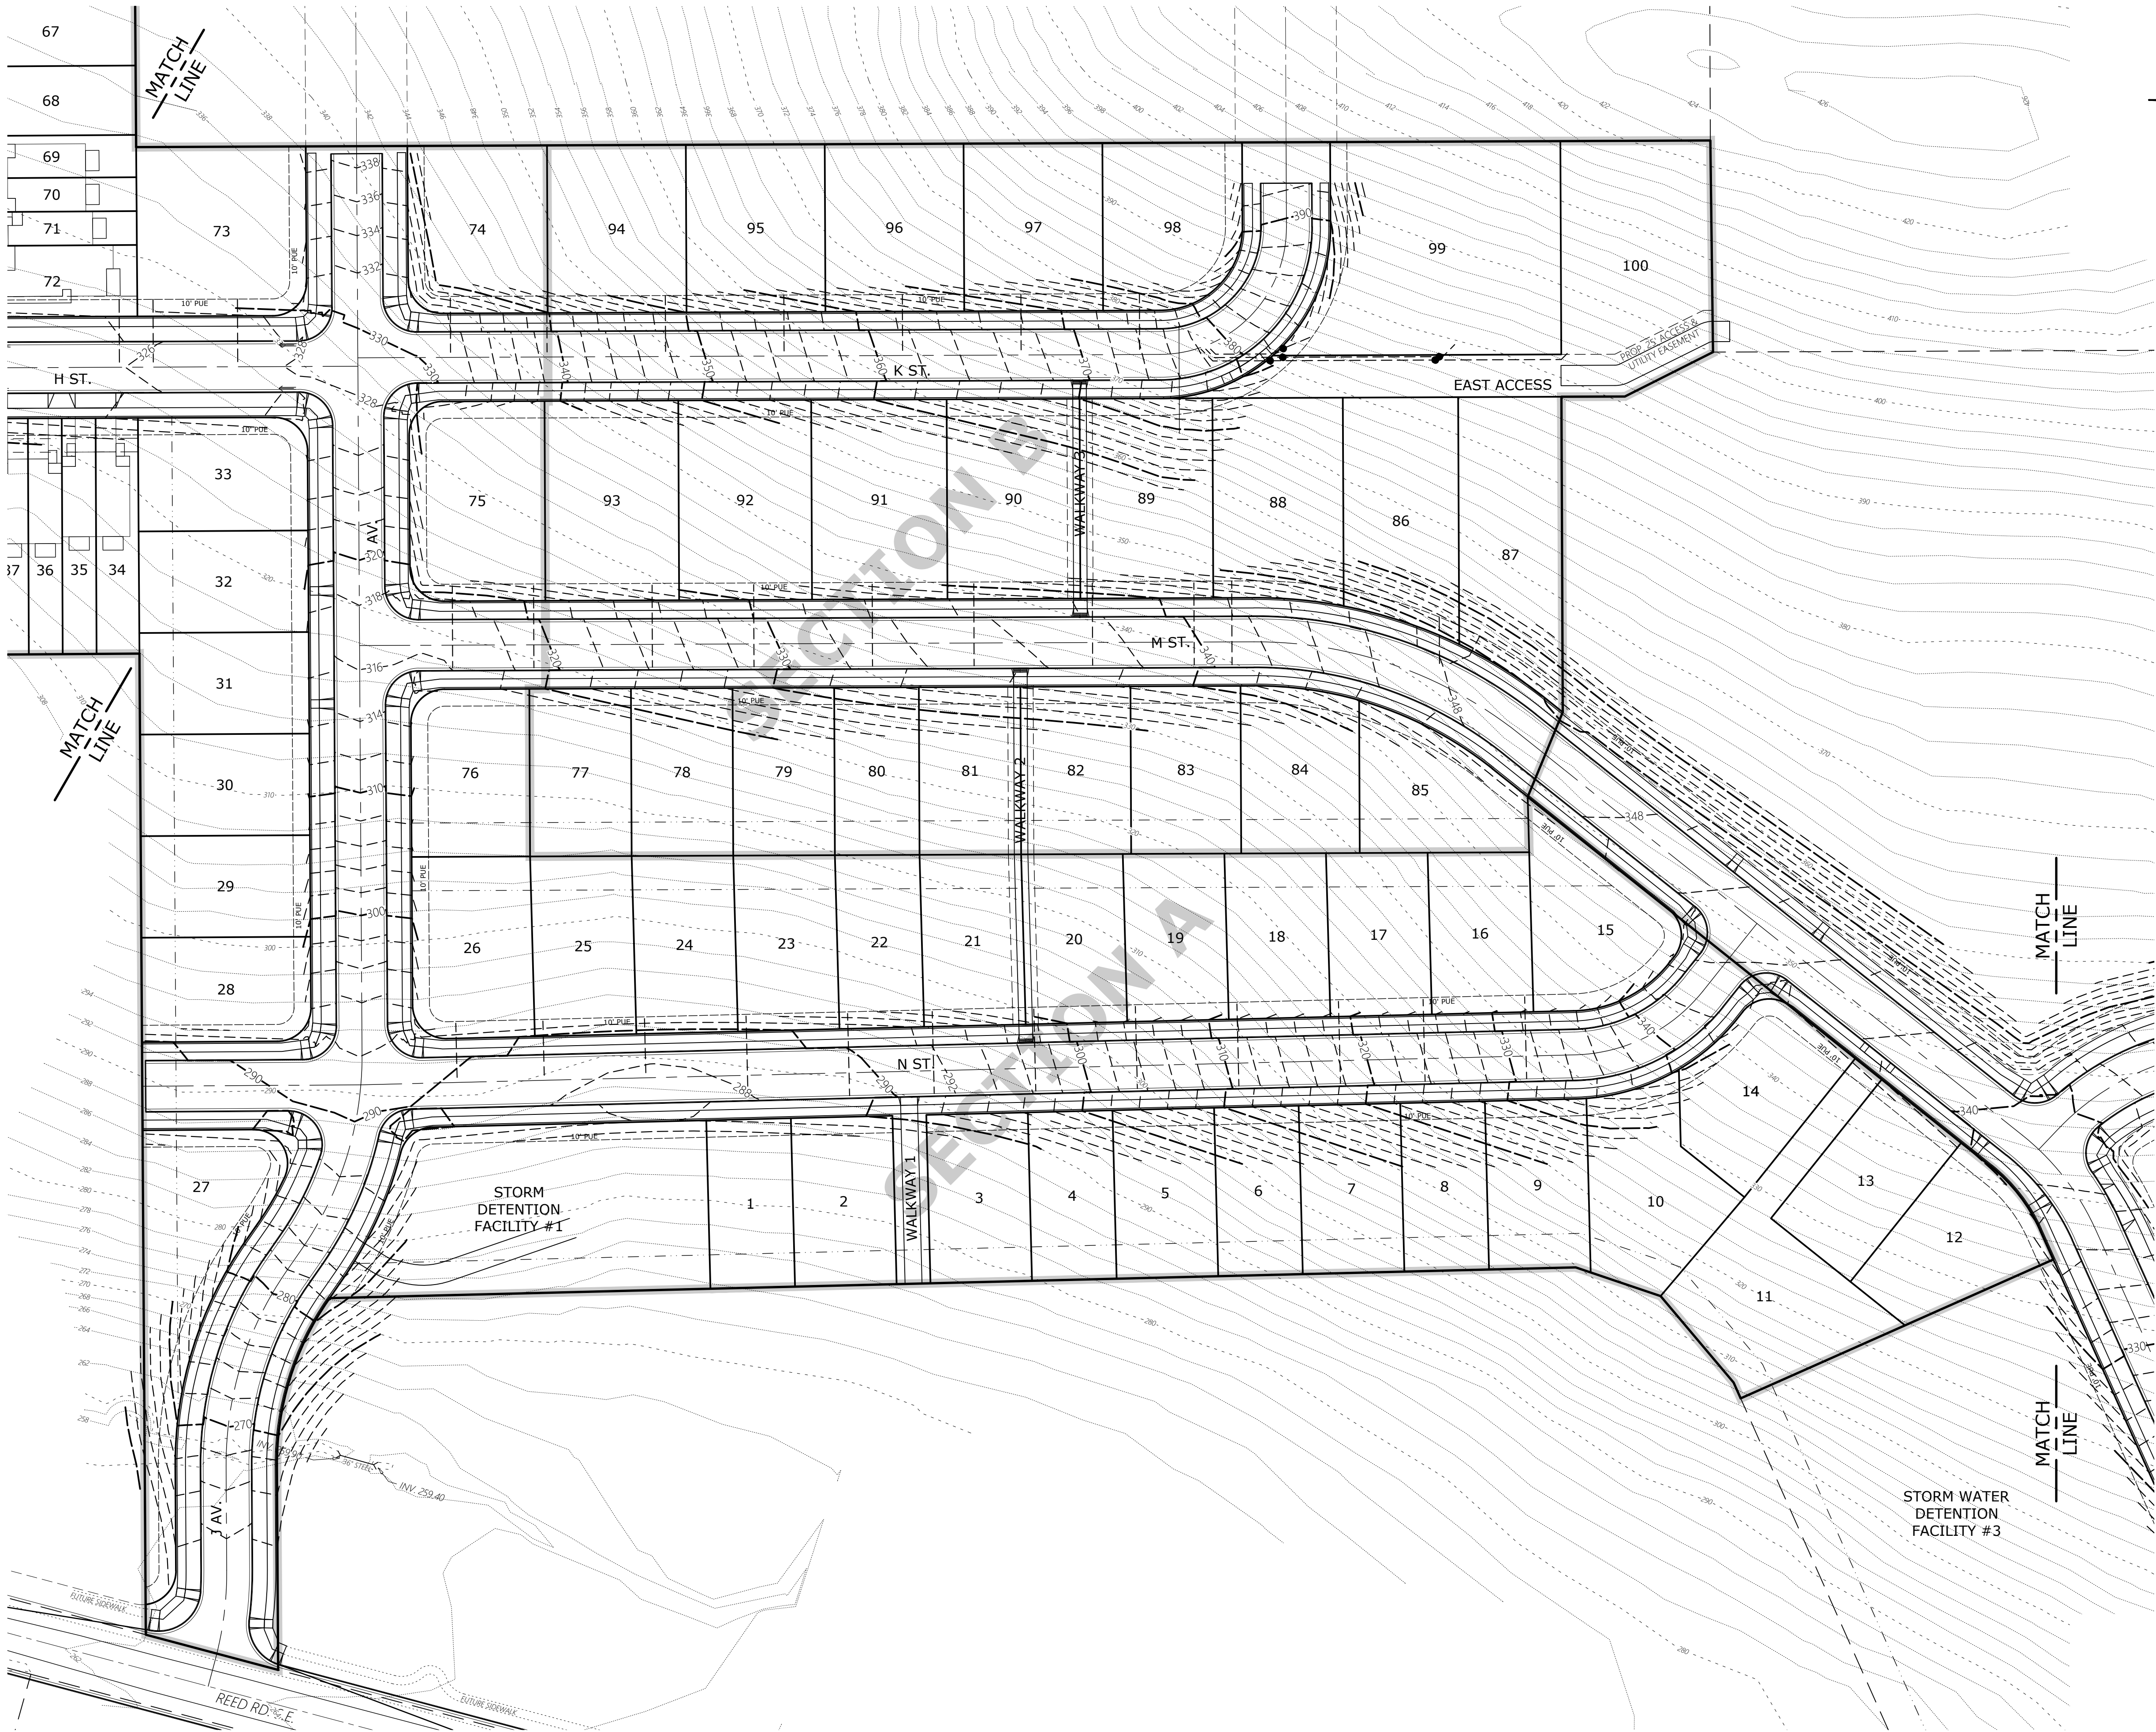

MULTI/TECH
ENGINEERING SERVICES, INC.
1155 13th ST. S.E. SALEM, OR. 97302
PH. (503) 363-5277 FAX (503) 364-5660
www.mtengr.com office@mtengr.com

**GRADING PLAN
- CENTRAL -**

**COBURN GRAND VIEW
ESTATES**

NO CHANGES, MODIFICATIONS
OR REVISIONS SHALL BE
MADE TO THESE DRAWINGS
WITHOUT WRITTEN
AUTHORIZATION FROM THE
DESIGN ENGINEER.
DIMENSIONS & NOTES TAKE
PRECEDENCE OVER
GRAPHICAL REPRESENTATION.


Design: M.D.G.
Drawn: P.H.S.
Checked: J.J.G.
Date: JUNE 2018
Scale: AS SHOWN
As-Built: ----



EXPIRES: 06-30-2021
JOB # 6234

P602

J:\6234\6234-ReadRoad\img\6234\6234p2020.dwg, P6030, 1/13/2021 5:01:58 PM, P5ounders

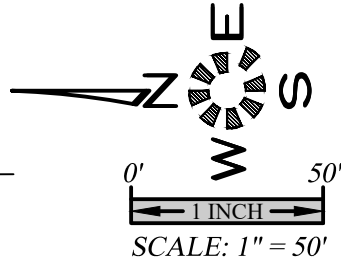

GRADING PLAN
- SOUTH -

COBURN GRAND VIEW
ESTATES

NO CHANGES, MODIFICATIONS
OR REVISIONS TO BE
MADE TO THESE DRAWINGS
WITHOUT WRITTEN
AUTHORIZATION FROM THE
DESIGN ENGINEER.
DIMENSIONS & NOTES TAKE
PRECEDENCE OVER
GRAPHICAL REPRESENTATION.

Design: M.D.G.
Drawn: P.H.S.
Checked: J.J.G.
Date: JUNE 2018
Scale: AS SHOWN
As-Built: ----




EXPIRES: 06-30-2021


JOB # 6234

P603



MULTI/TECH
ENGINEERING SERVICES, INC.
1155 13TH ST. S.E. SALEM, OR. 97302
PH: (503) 363-5227 FAX: (503) 364-2660
www.mtengr.com office@mtengr.com

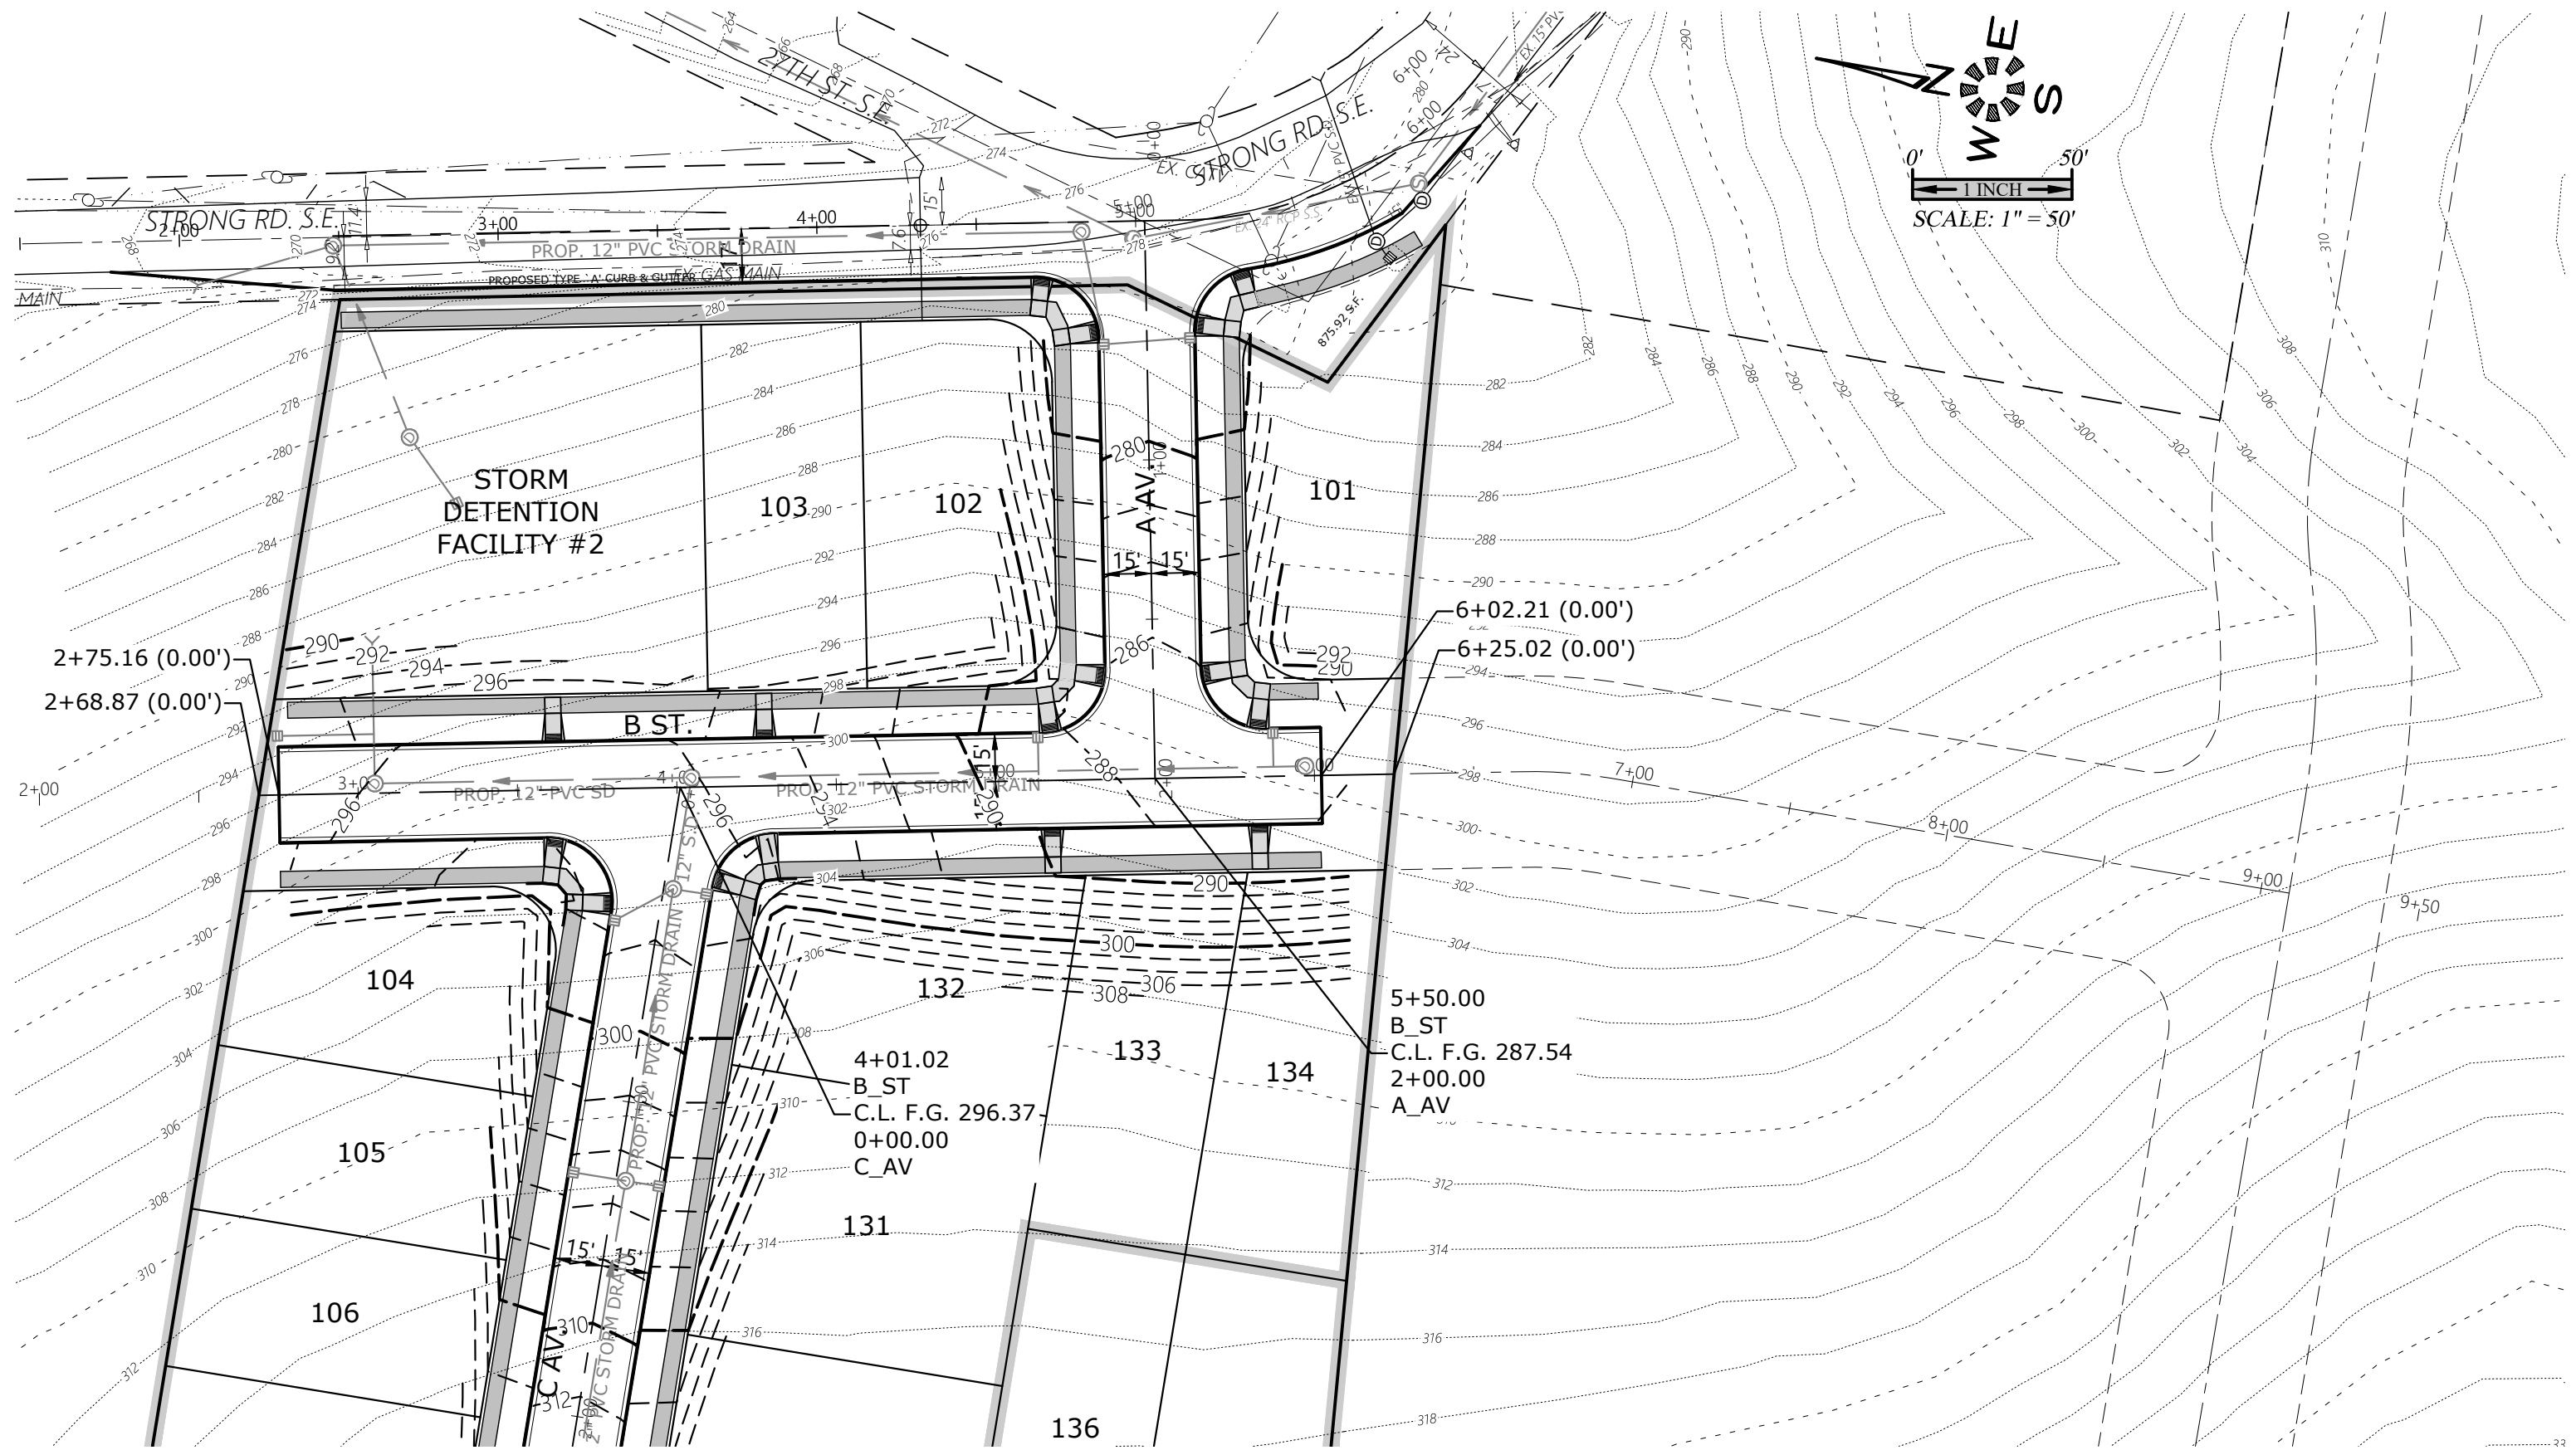

SEE SHEET P502 FOR
C AVENUE DESIGN

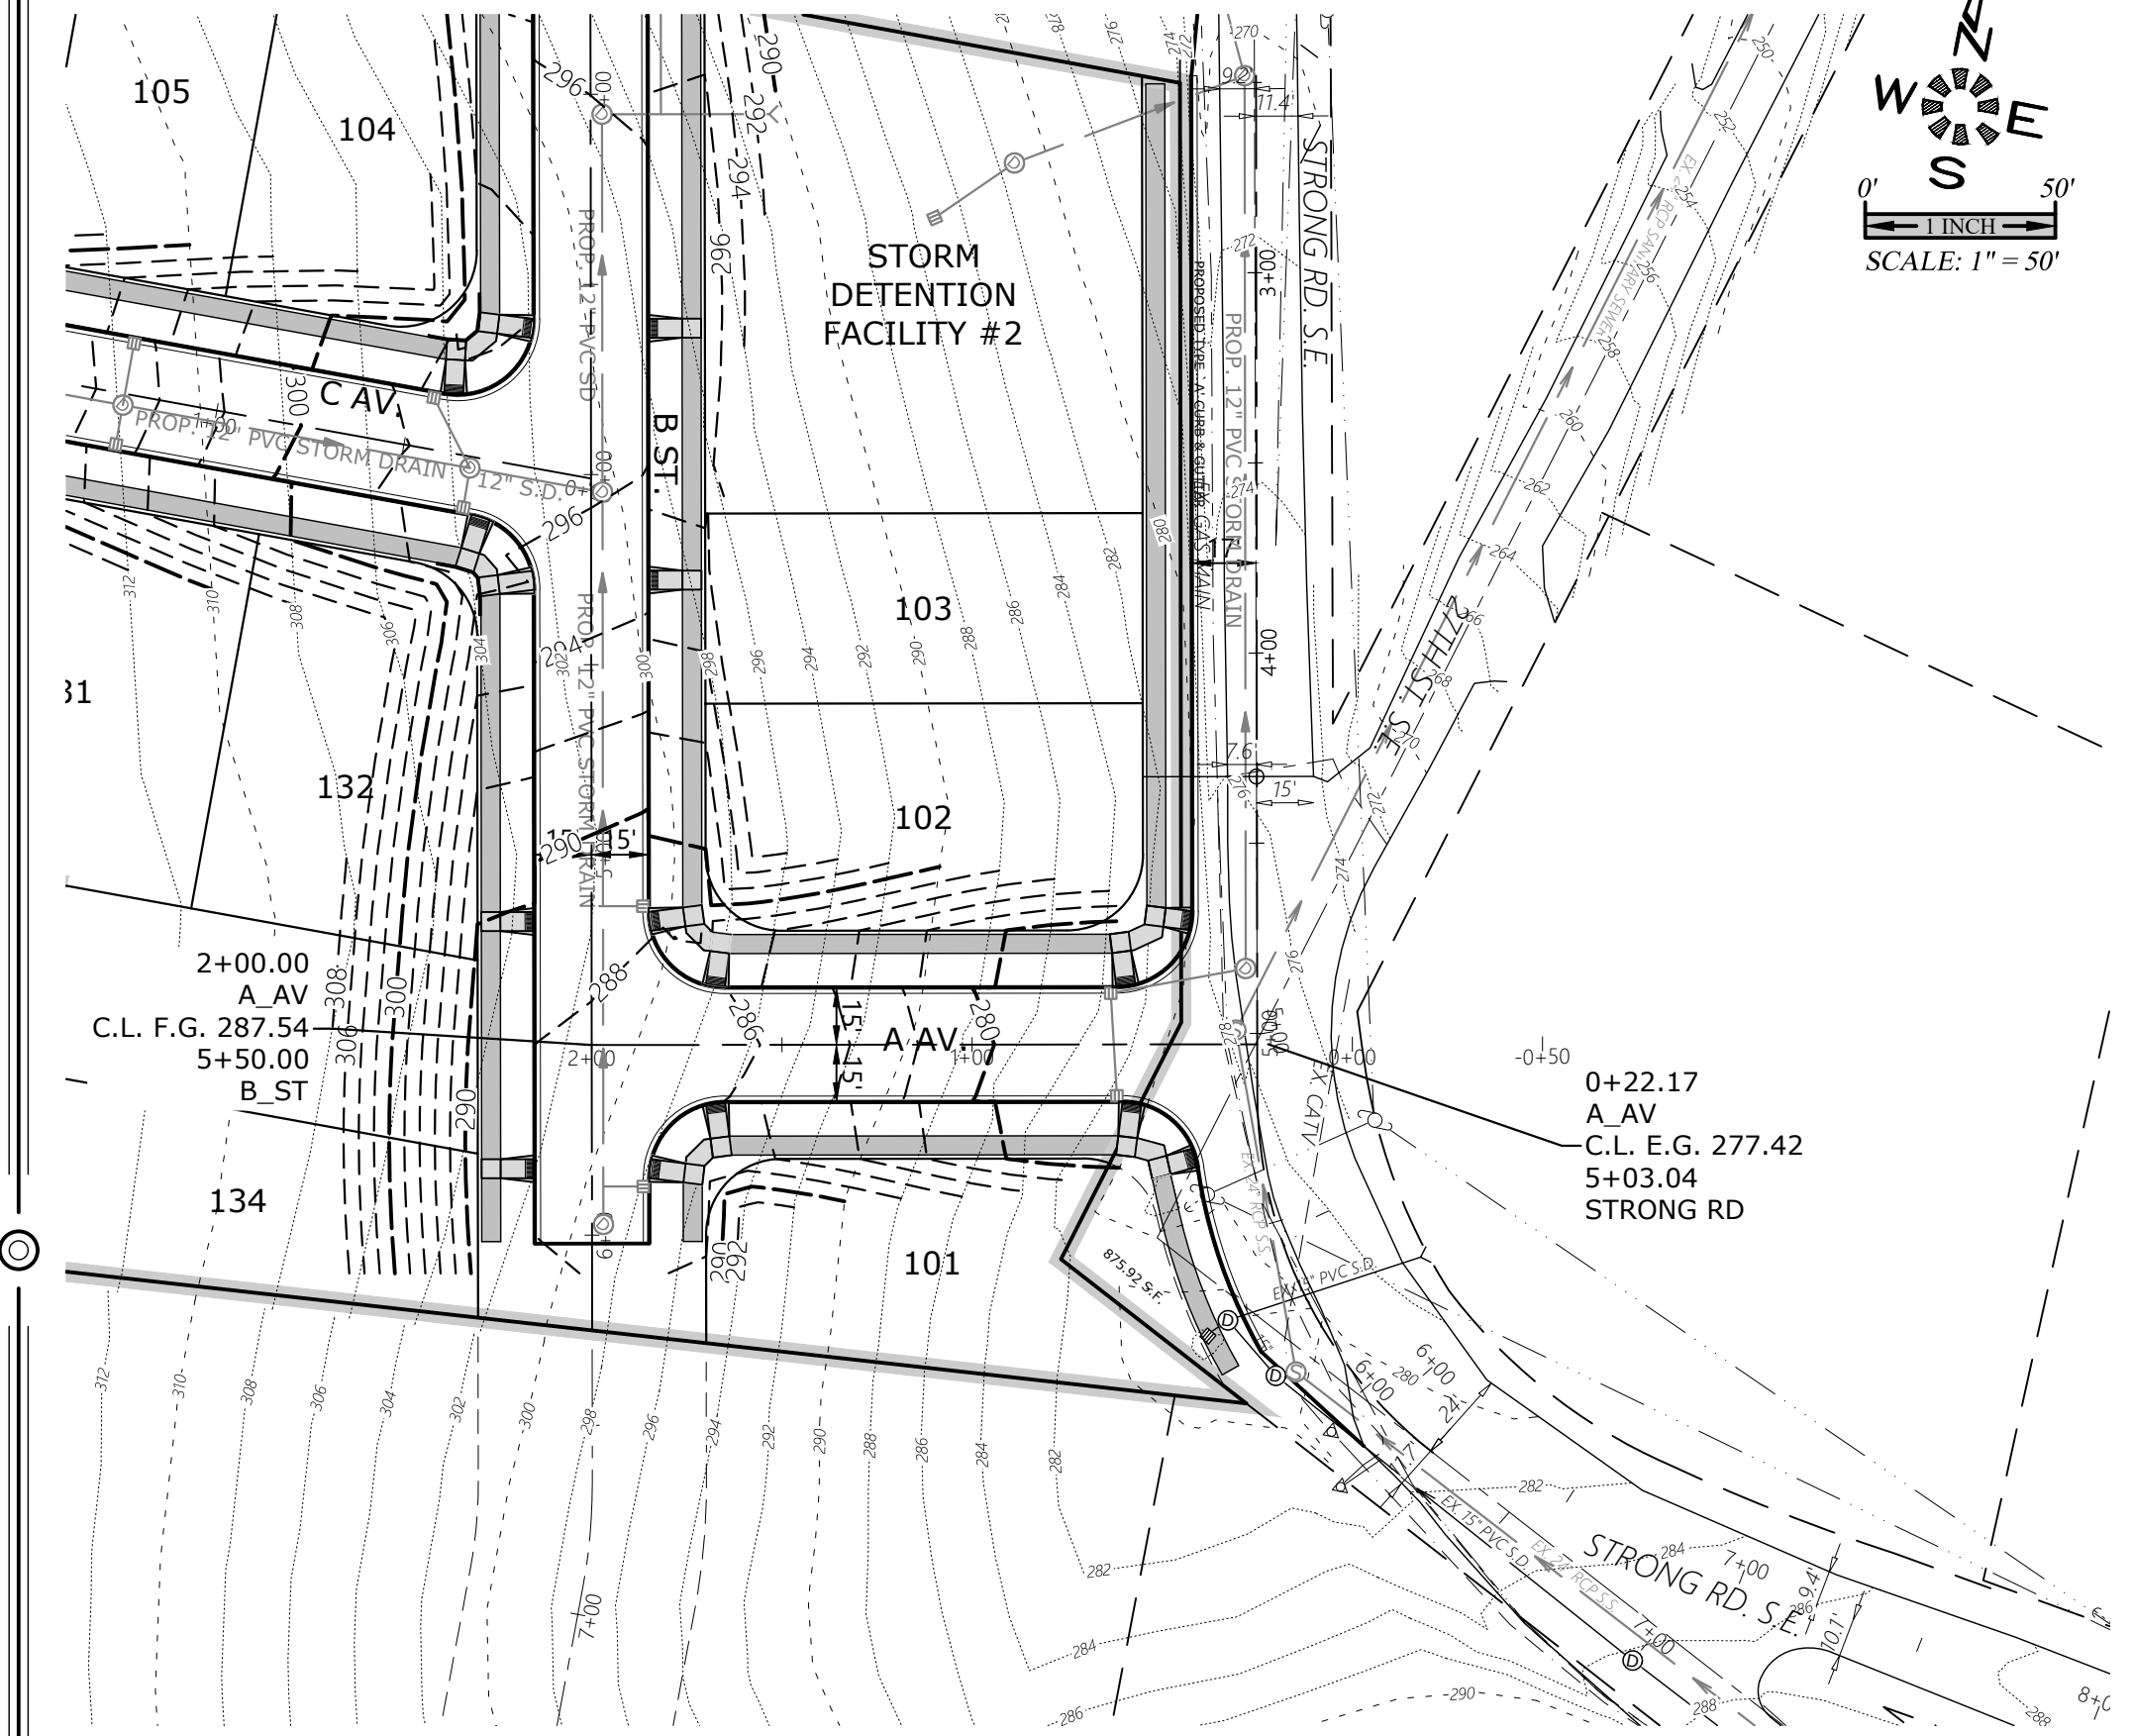

SEE SHEET P517 FOR
TYPICAL STREET SECTIONS

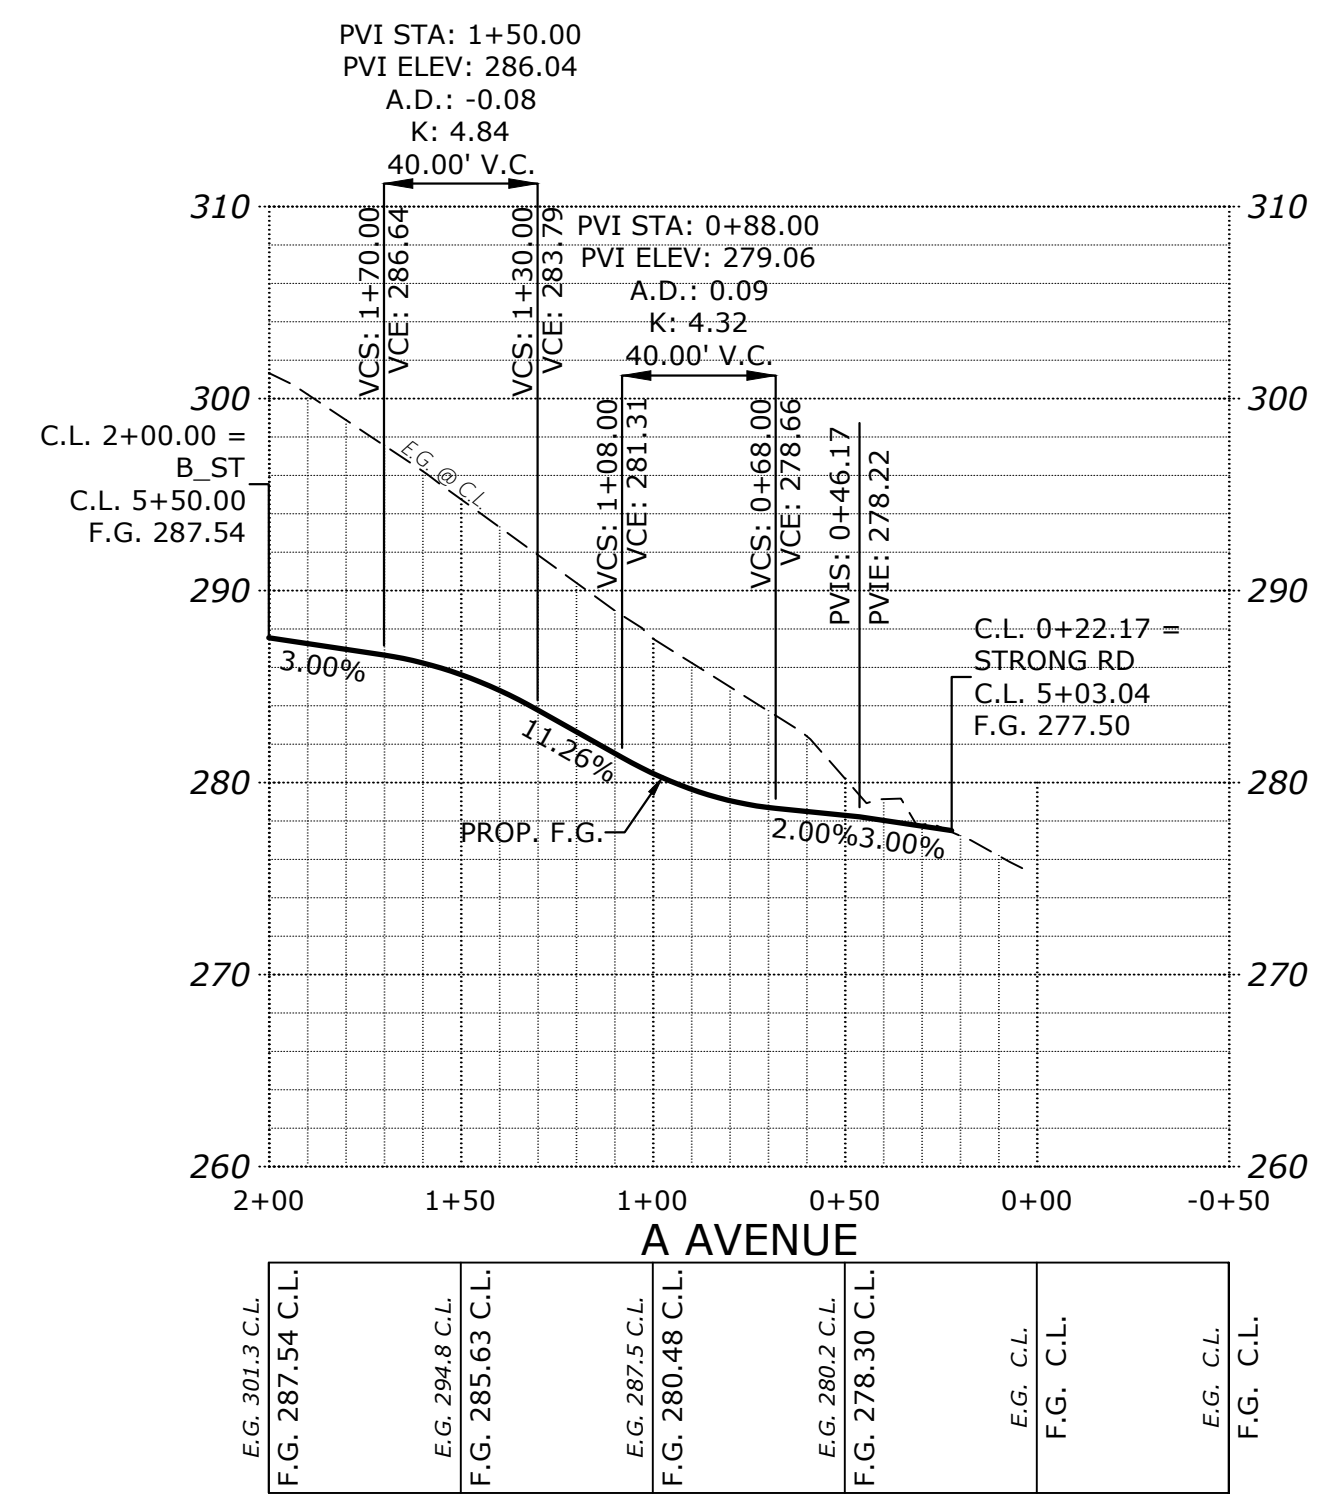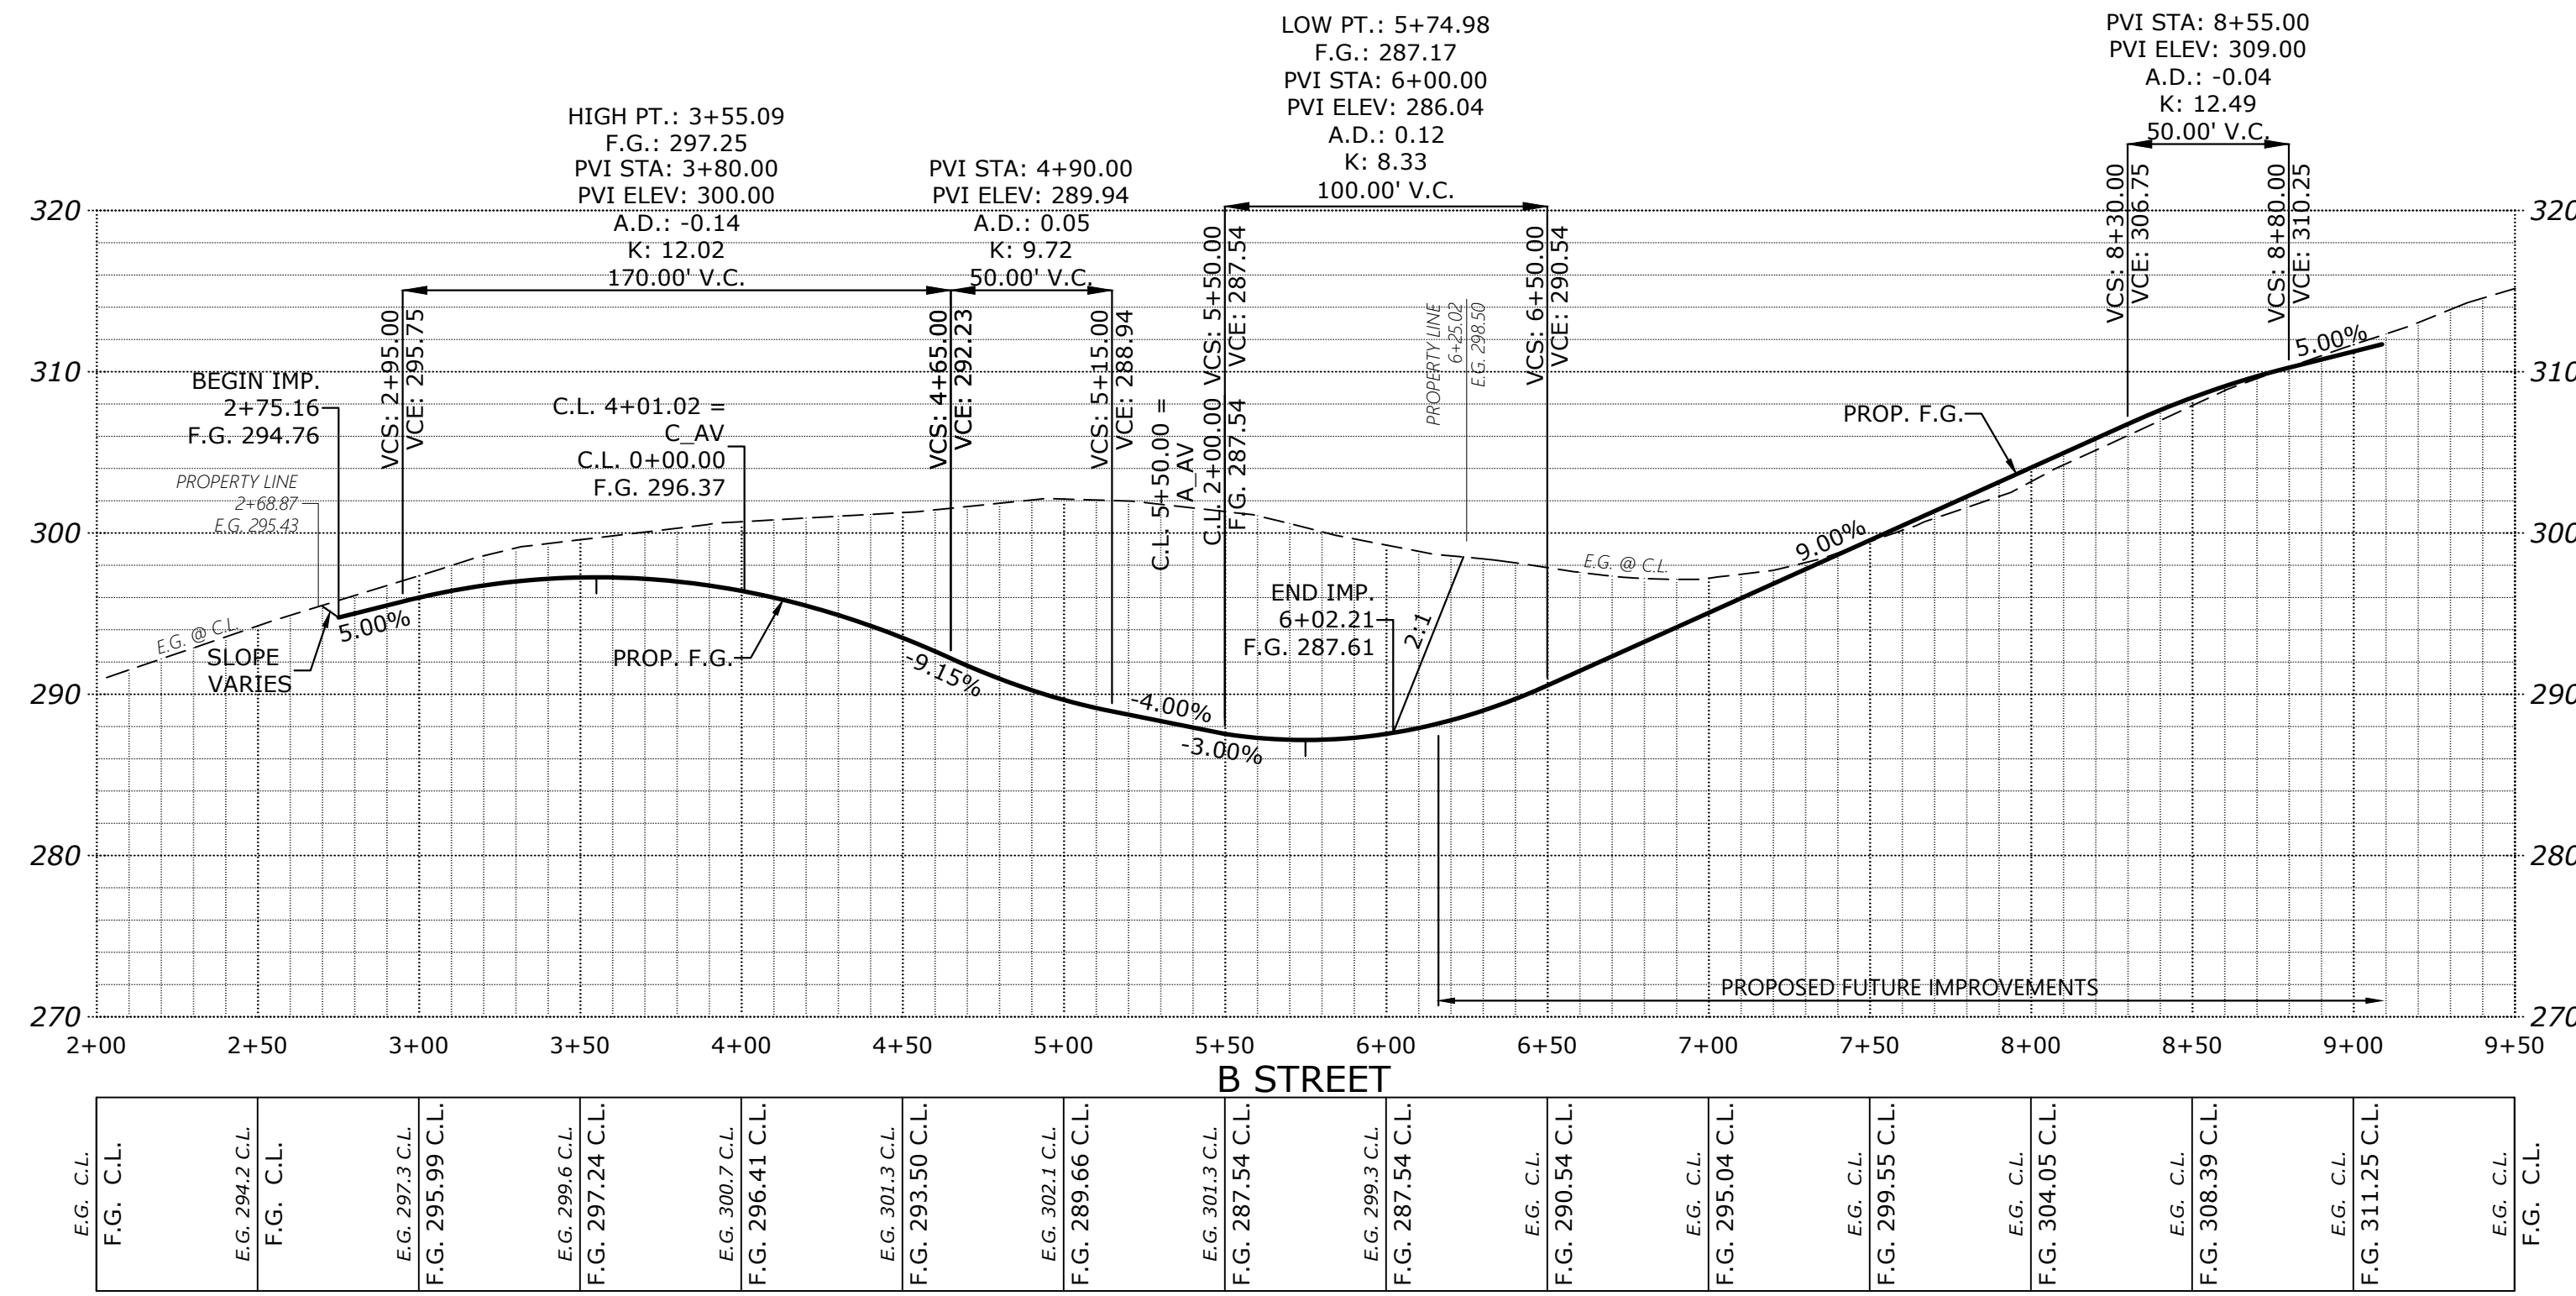

STREET
IMPROVEMENTS



COBURN GRAND VIEW
ESTATES

NO CHANGES, MODIFICATIONS
OR REVISIONS SHALL BE
MADE TO THESE DRAWINGS
WITHOUT WRITTEN
AUTHORIZATION FROM THE
DESIGN ENGINEER.
DIMENSIONS & NOTES TAKE
PRECEDENCE OVER
GRAPHICAL REPRESENTATION.

Design: M.D.G.
Drawn: P.H.S.
Checked: J.J.G.
Date: JUNE 2018
Scale: AS SHOWN
As-Built: ----

REGISTERED PROFESSIONAL
ENGINEER
MARK COBURN
JULY 1978
OREGON

EXPIRES: 06-30-2021
JOB # 6234

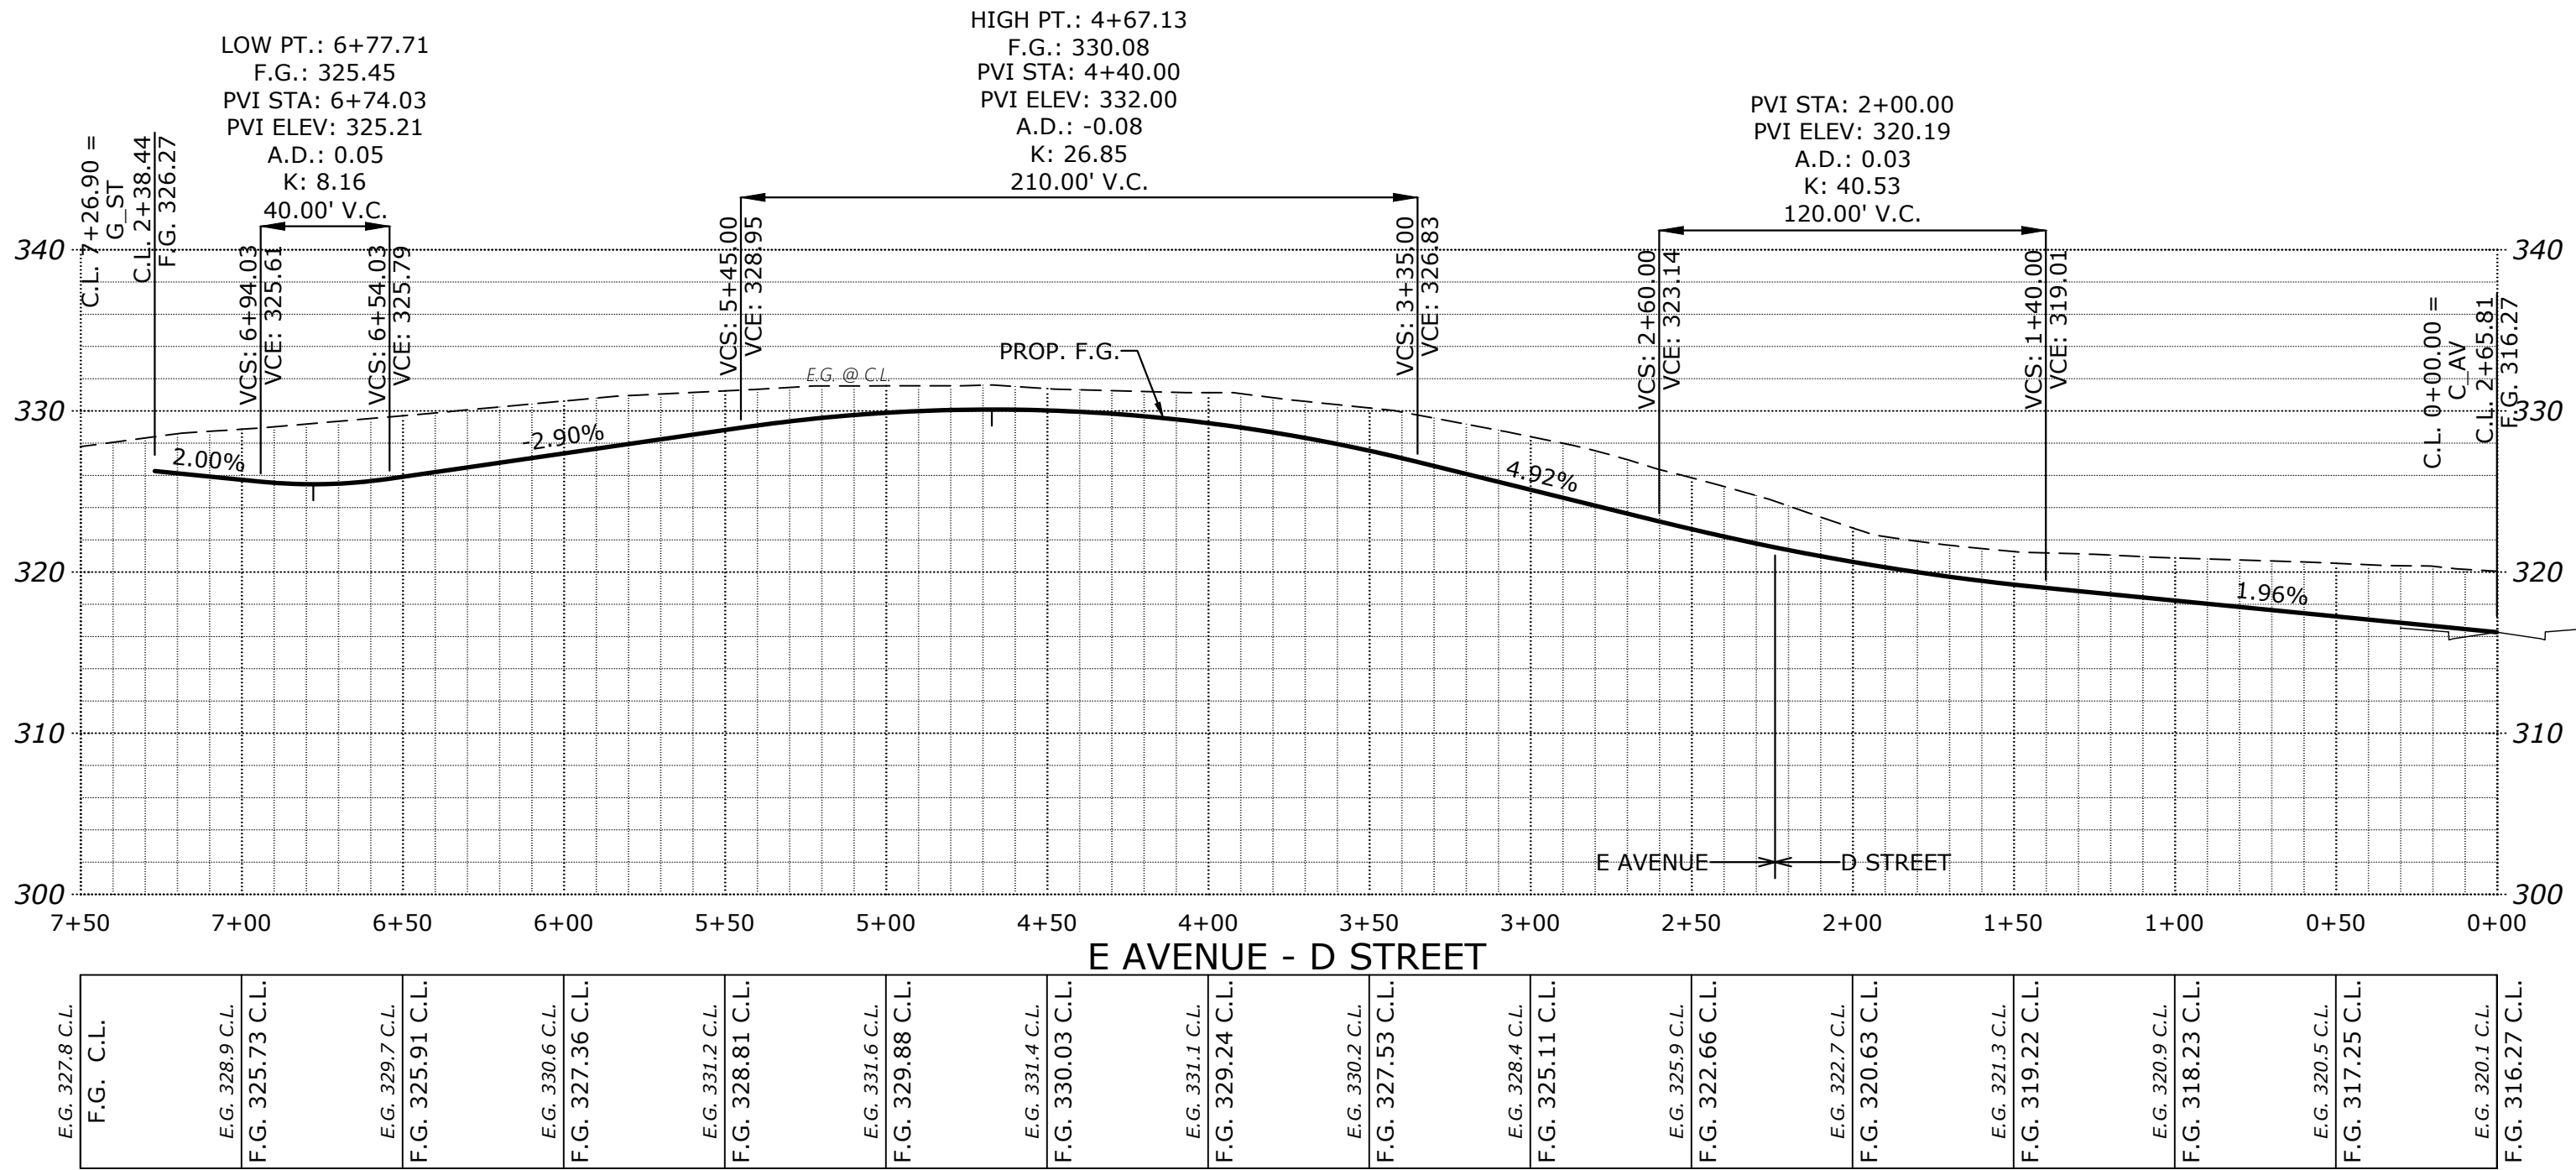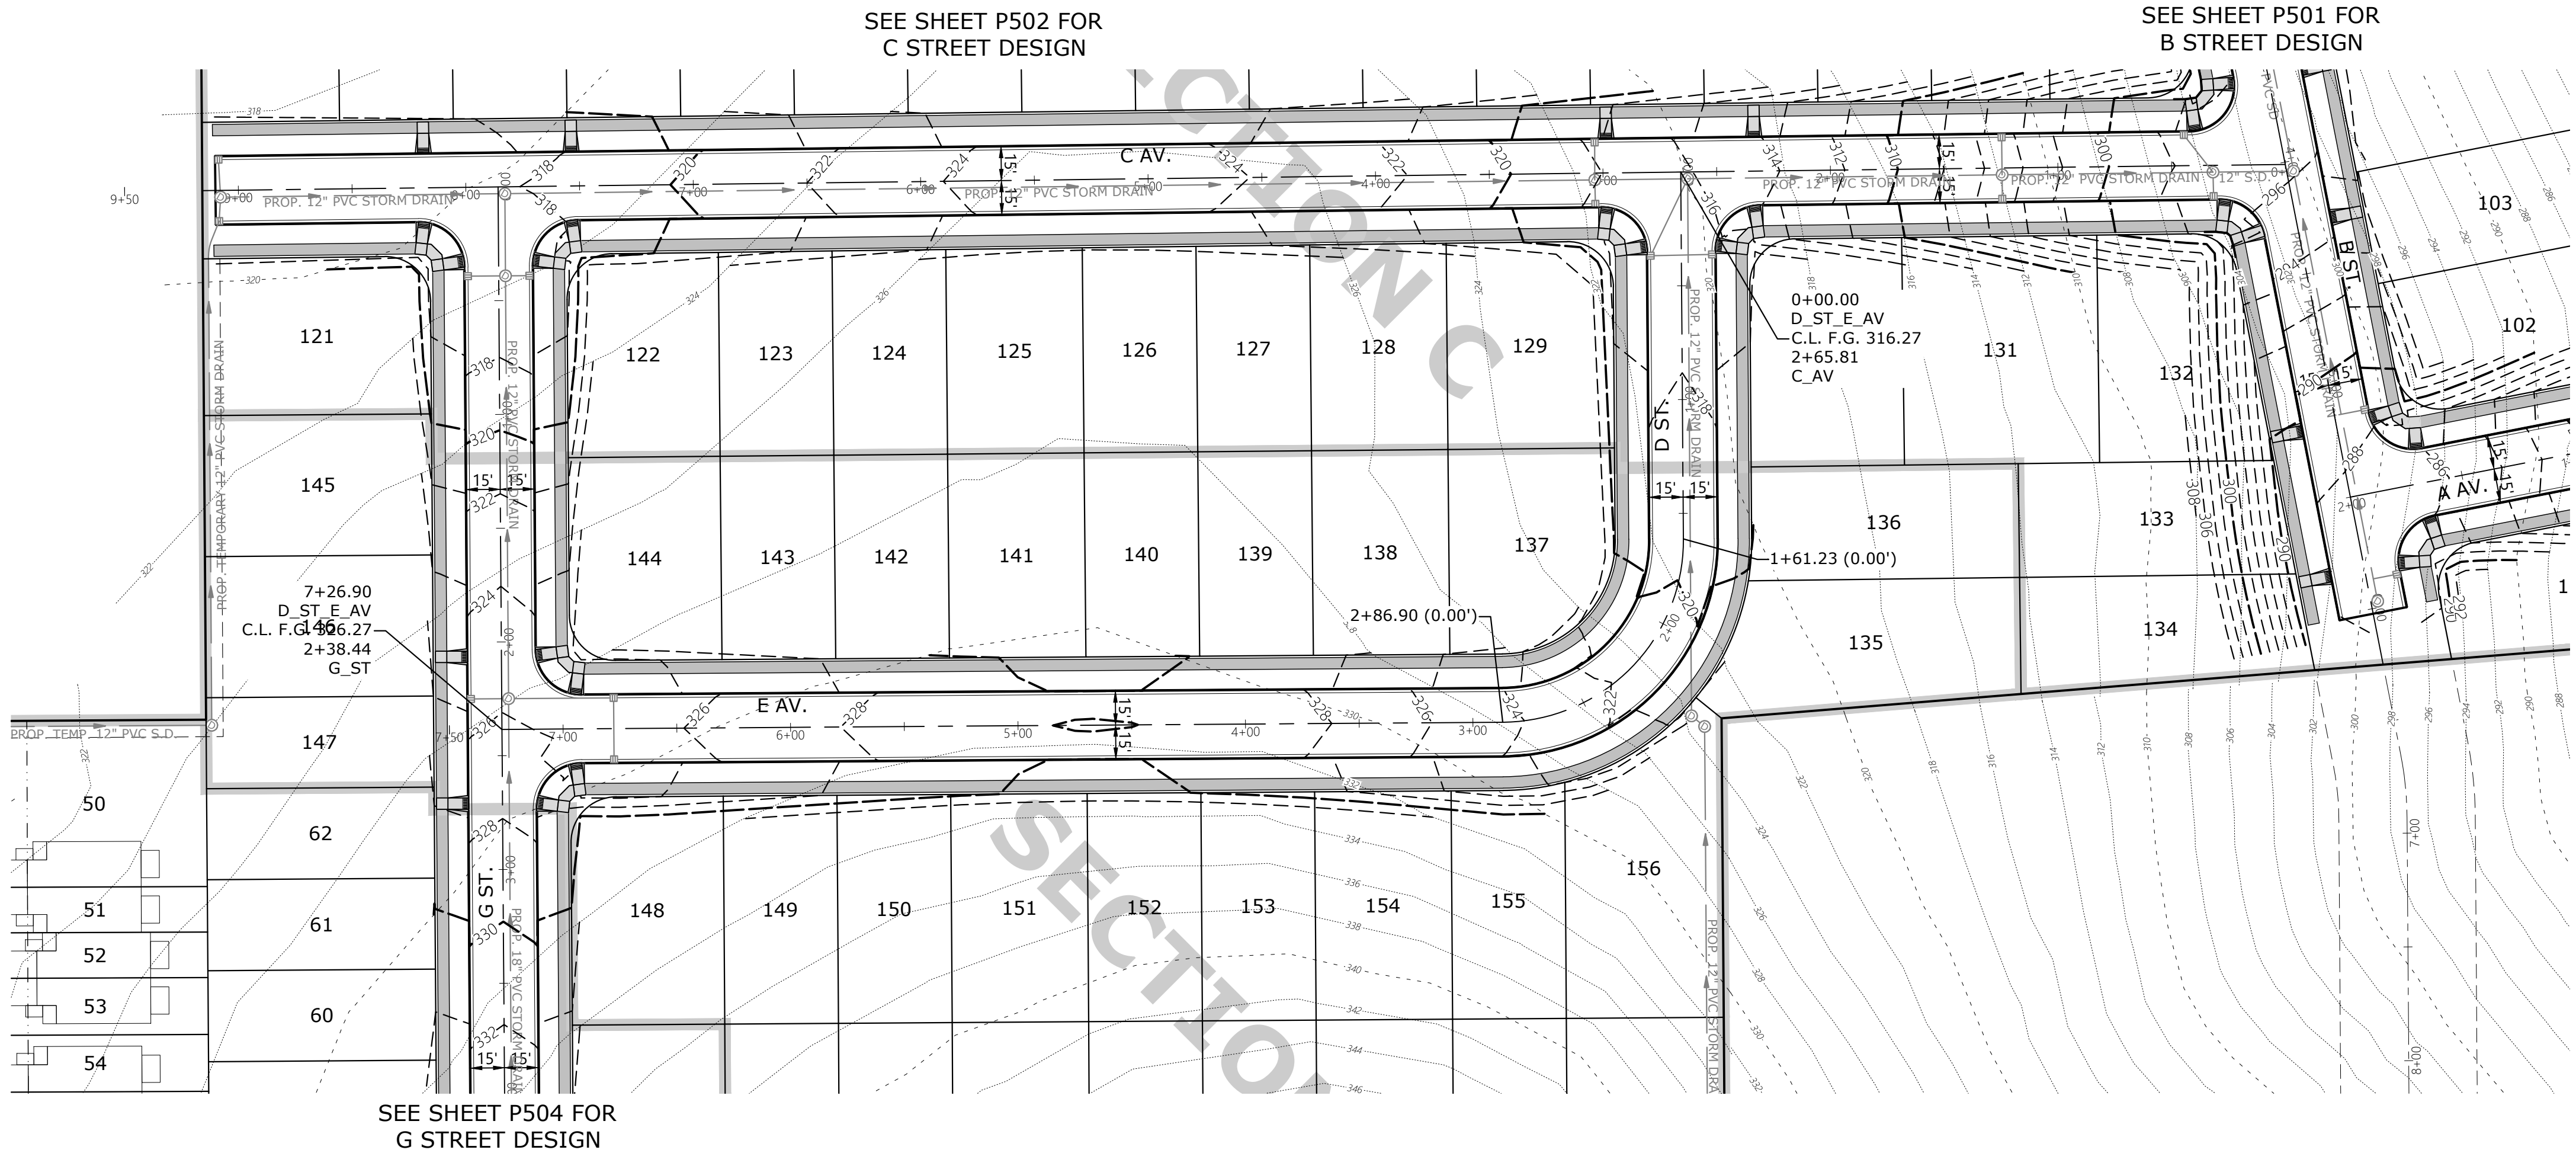

STREET
IMPROVEMENTS

COBURN GRAND VIEW
ESTATES

NO CHANGES, MODIFICATIONS
OR REVISIONS SHALL BE
MADE TO THESE DRAWINGS
WITHOUT WRITTEN
AUTHORIZATION FROM THE
DESIGN ENGINEER.
DIMENSIONS & NOTES TAKE
PRECEDENCE OVER
GRAPHICAL REPRESENTATION.

Design: M.D.G.
Drawn: P.H.S.
Checked: J.J.G.
Date: JUNE 2018
Scale: AS SHOWN
As-Built: ----

REGISTERED PROFESSIONAL
ENGINEER
OREGON
JULY 14, 1978
MARK D. GENEV


EXPIRES: 06-30-2021
JOB # 6234

SEE SHEET P502 FOR
C STREET DESIGN

SEE SHEET P503 FOR
E AVENUE & D STREET DESIGN





SEE SHEET P505 FOR
I STREET DESIGN



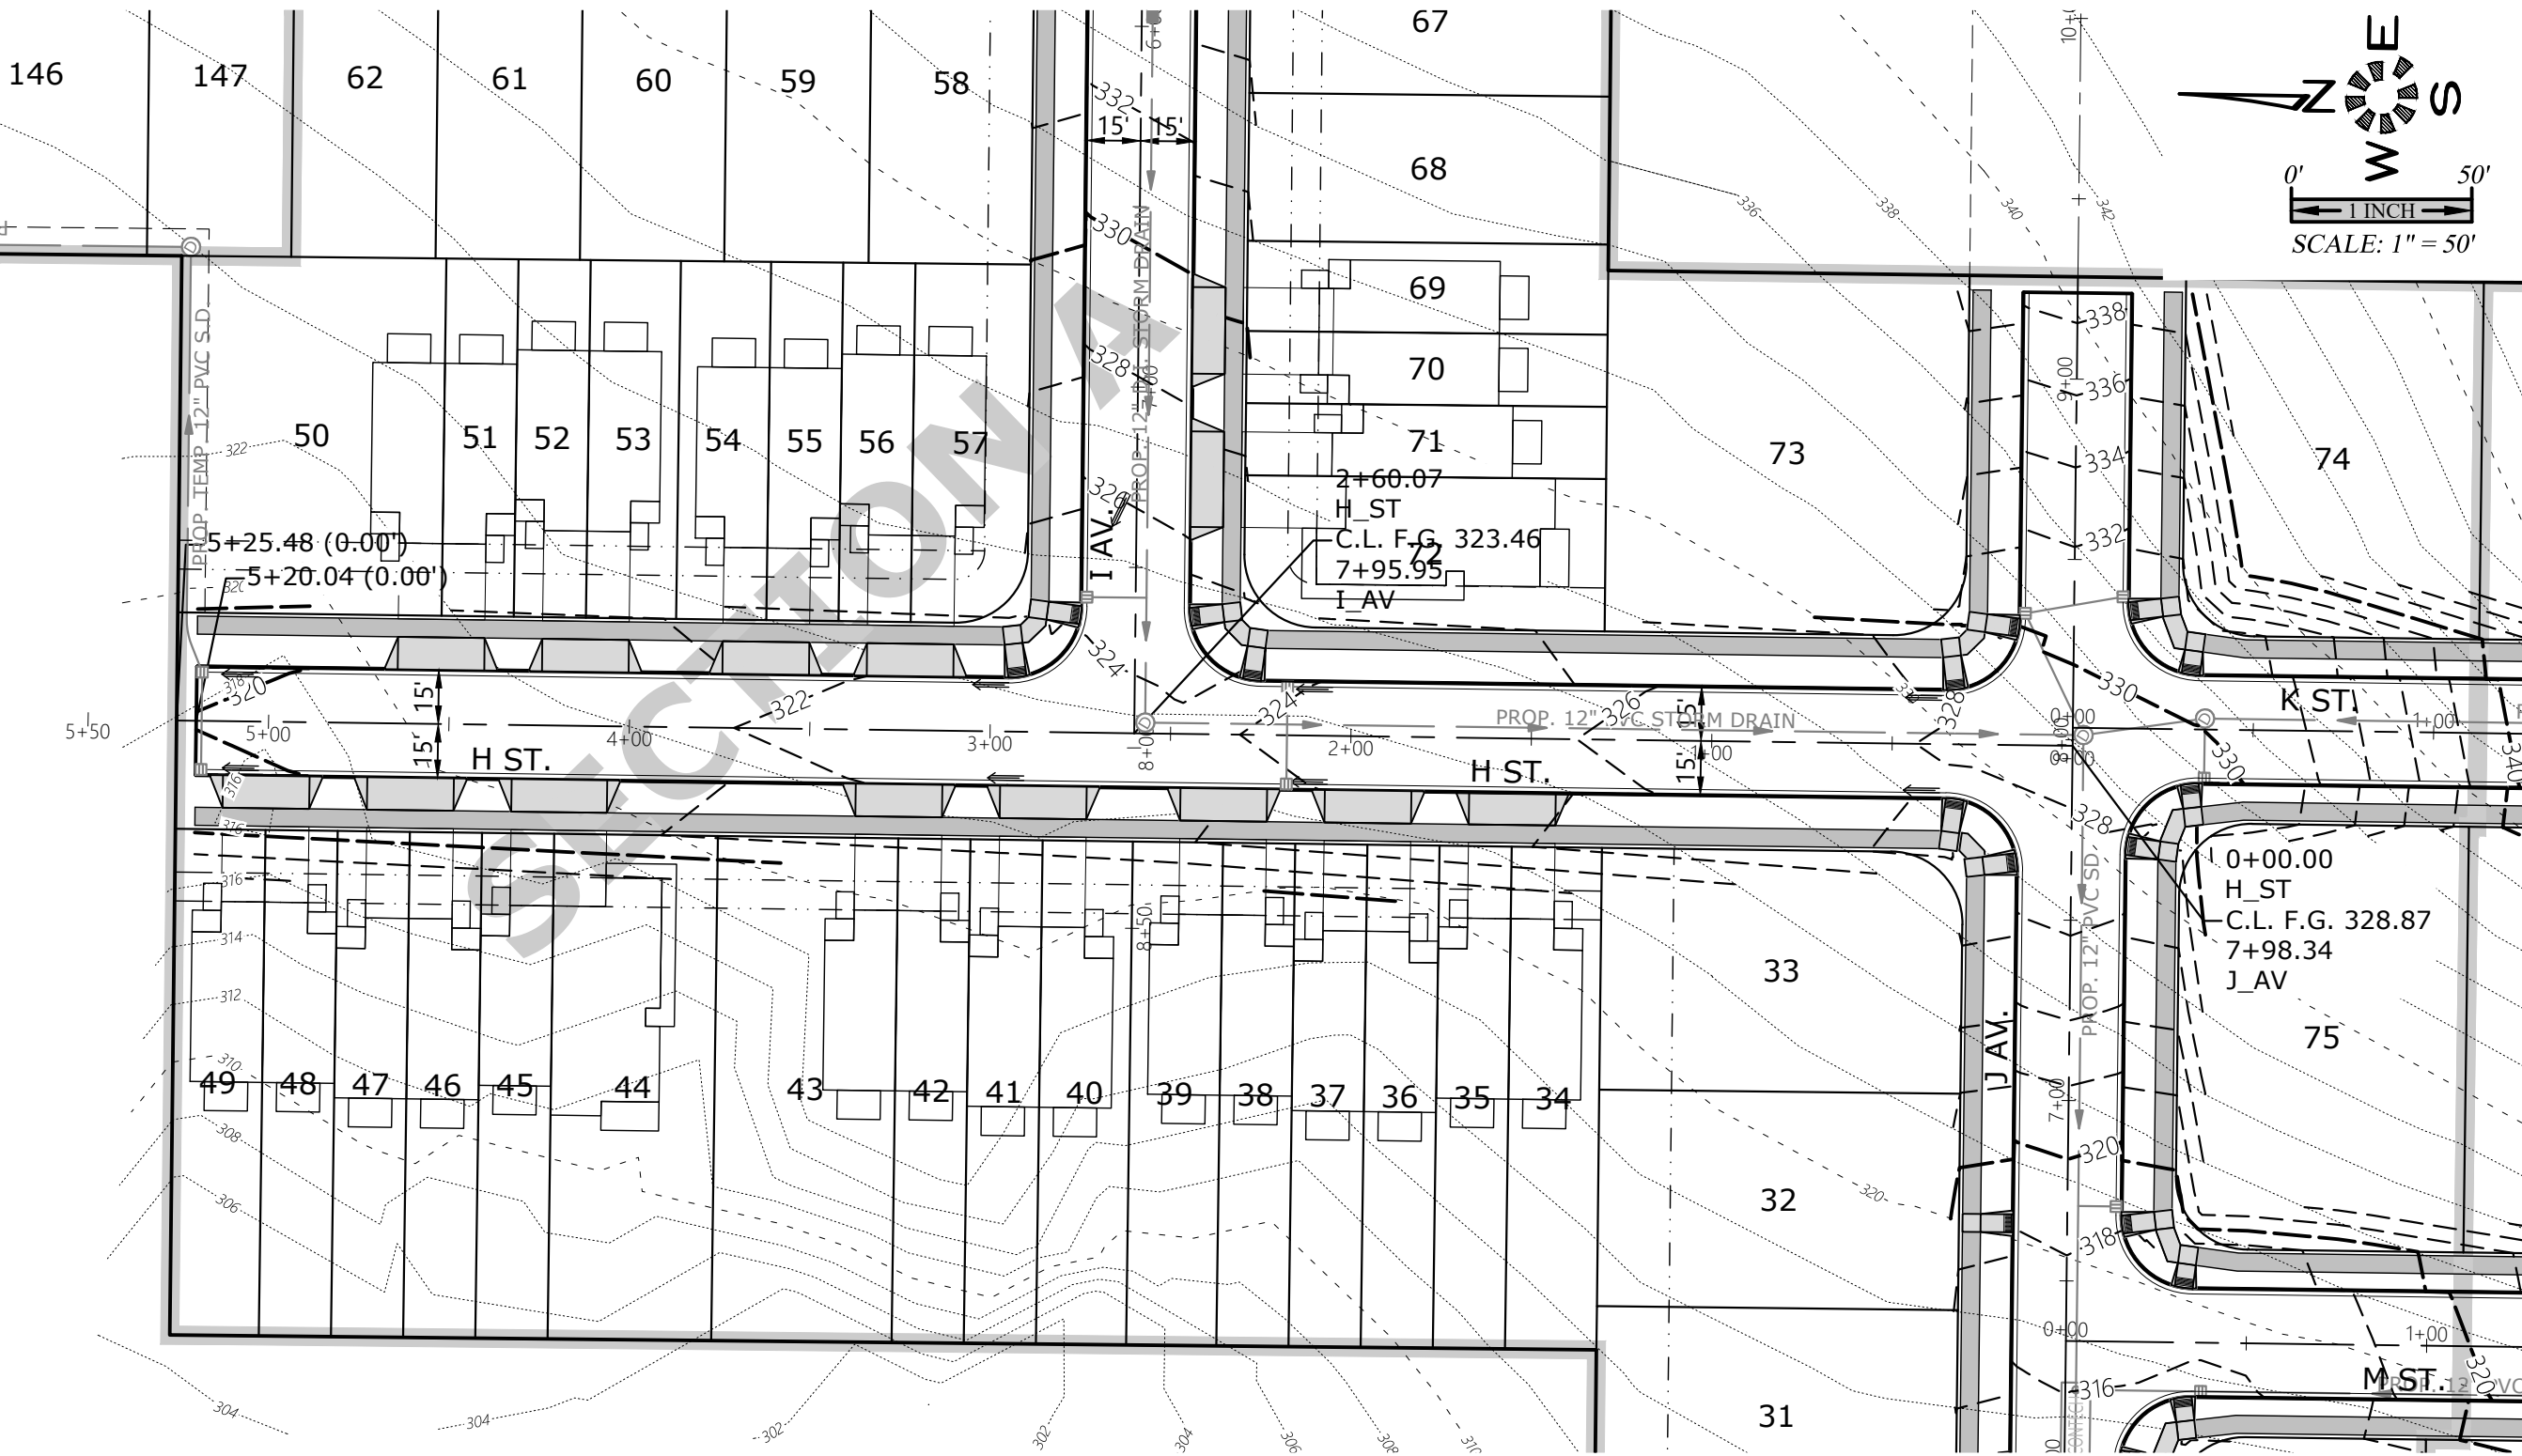


SEE SHEET P506 FOR
J STREET DESIGN


SEE SHEET P517 FOR
TYPICAL STREET SECTIONS

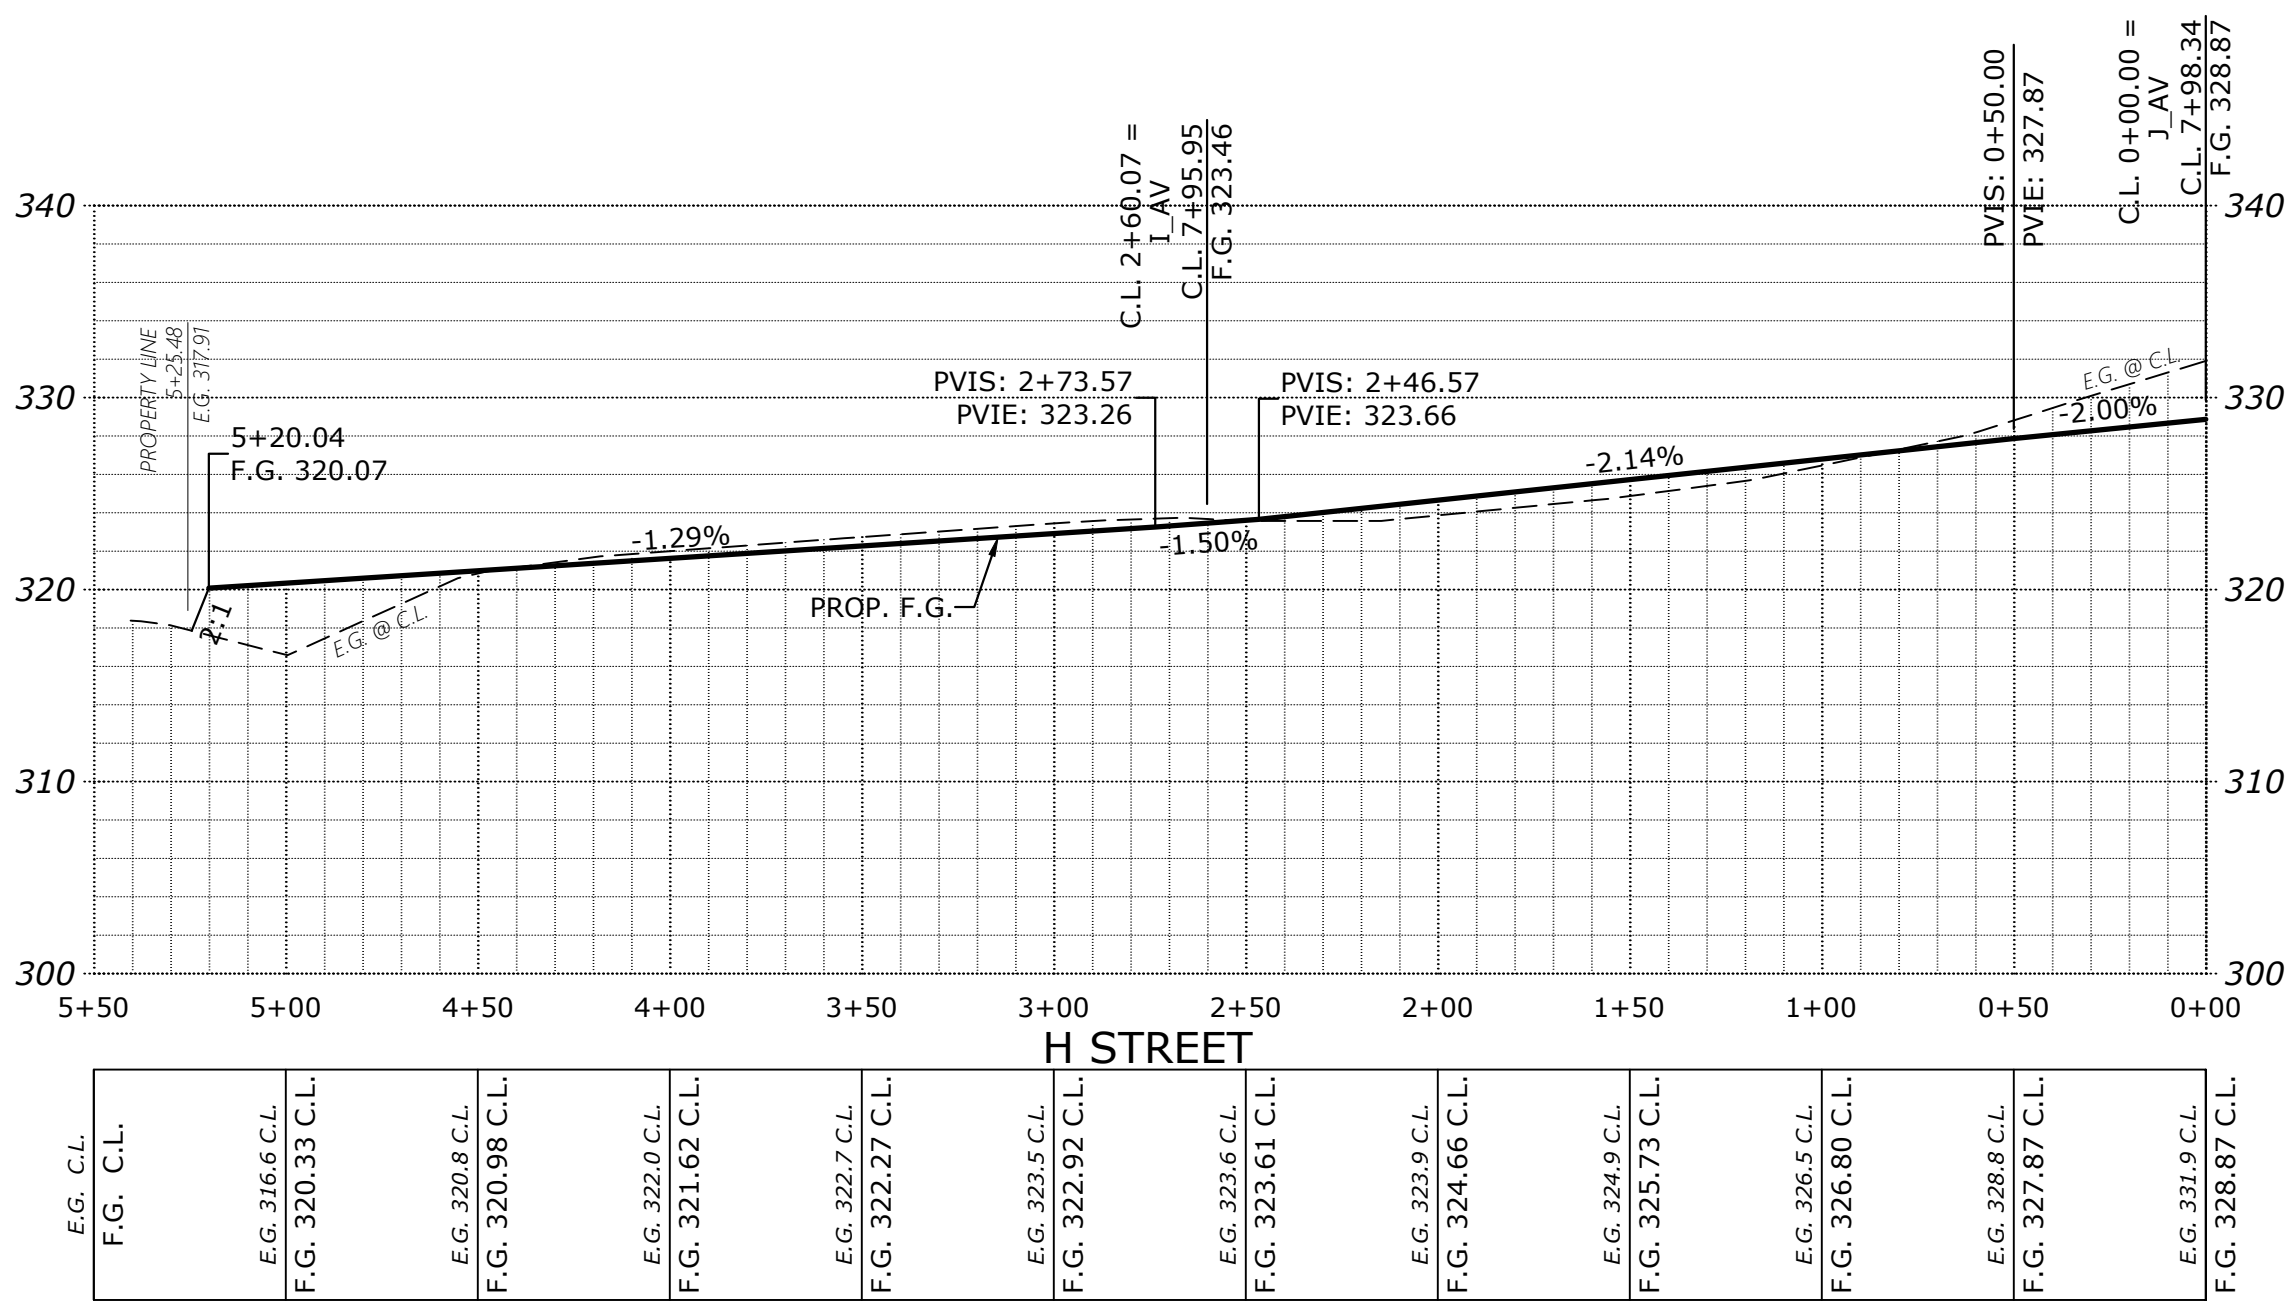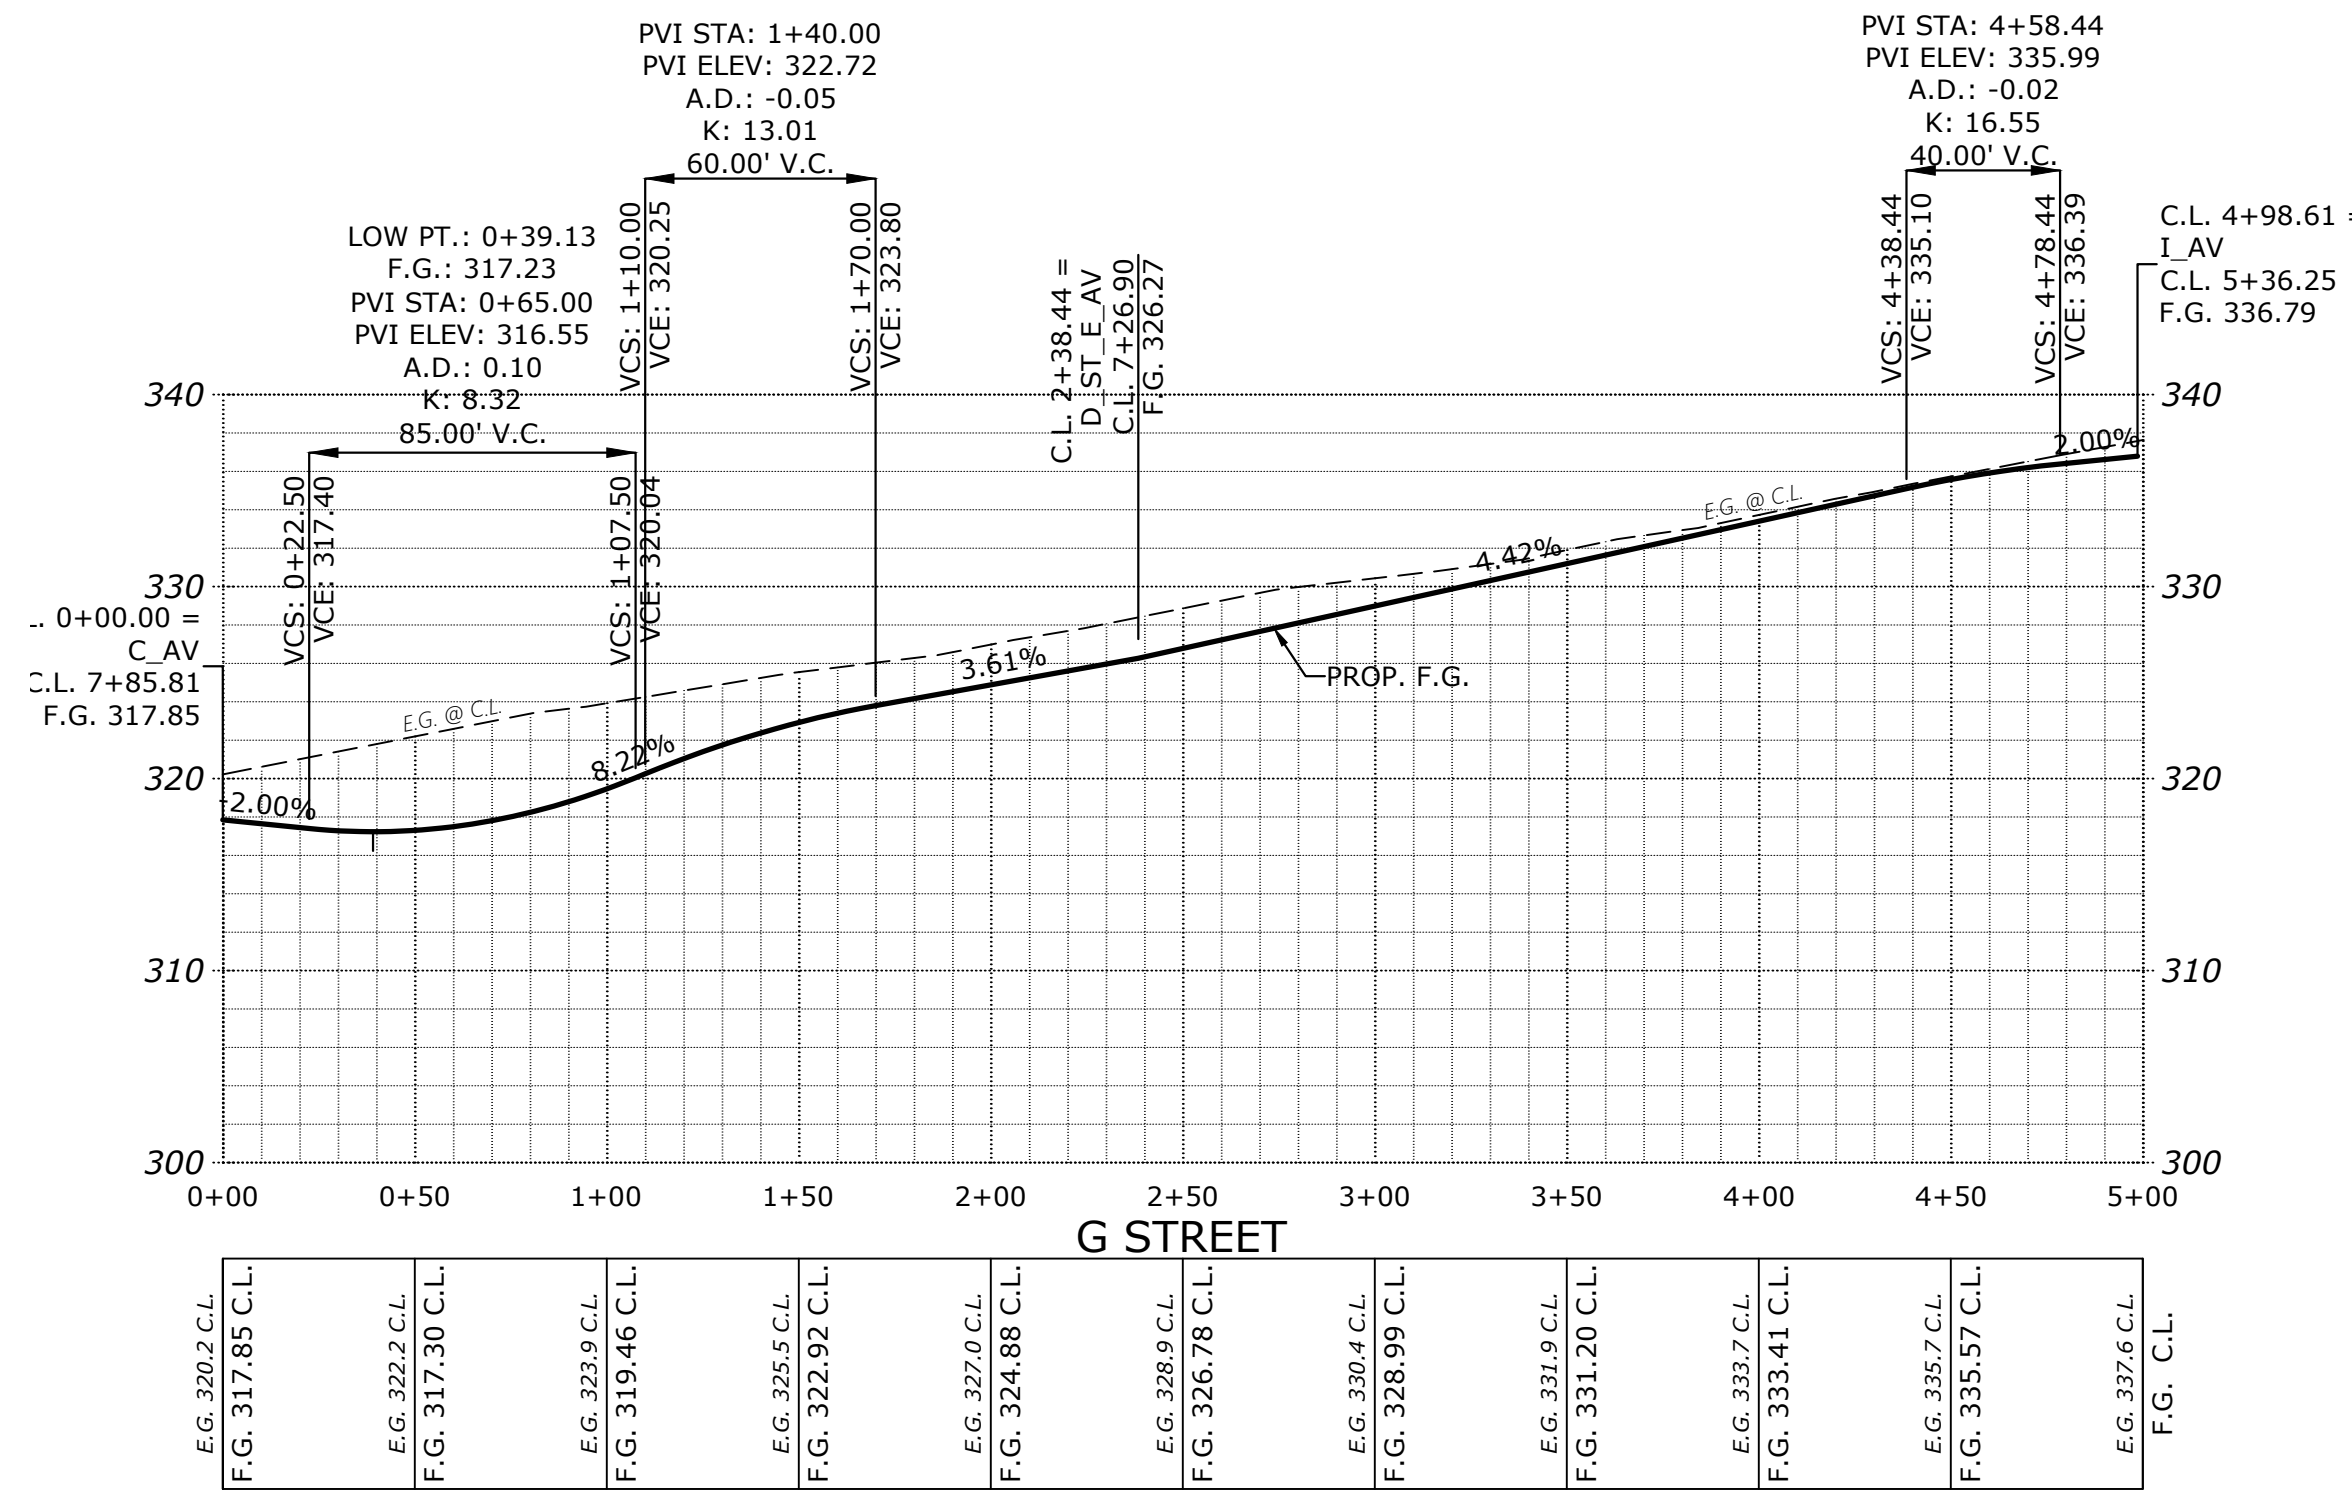

J:\62xx\6234-ReedRoad\img_v20\6234p2020.dwg, P506ST, 1/13/2021 3:02:56 PM, P50unders

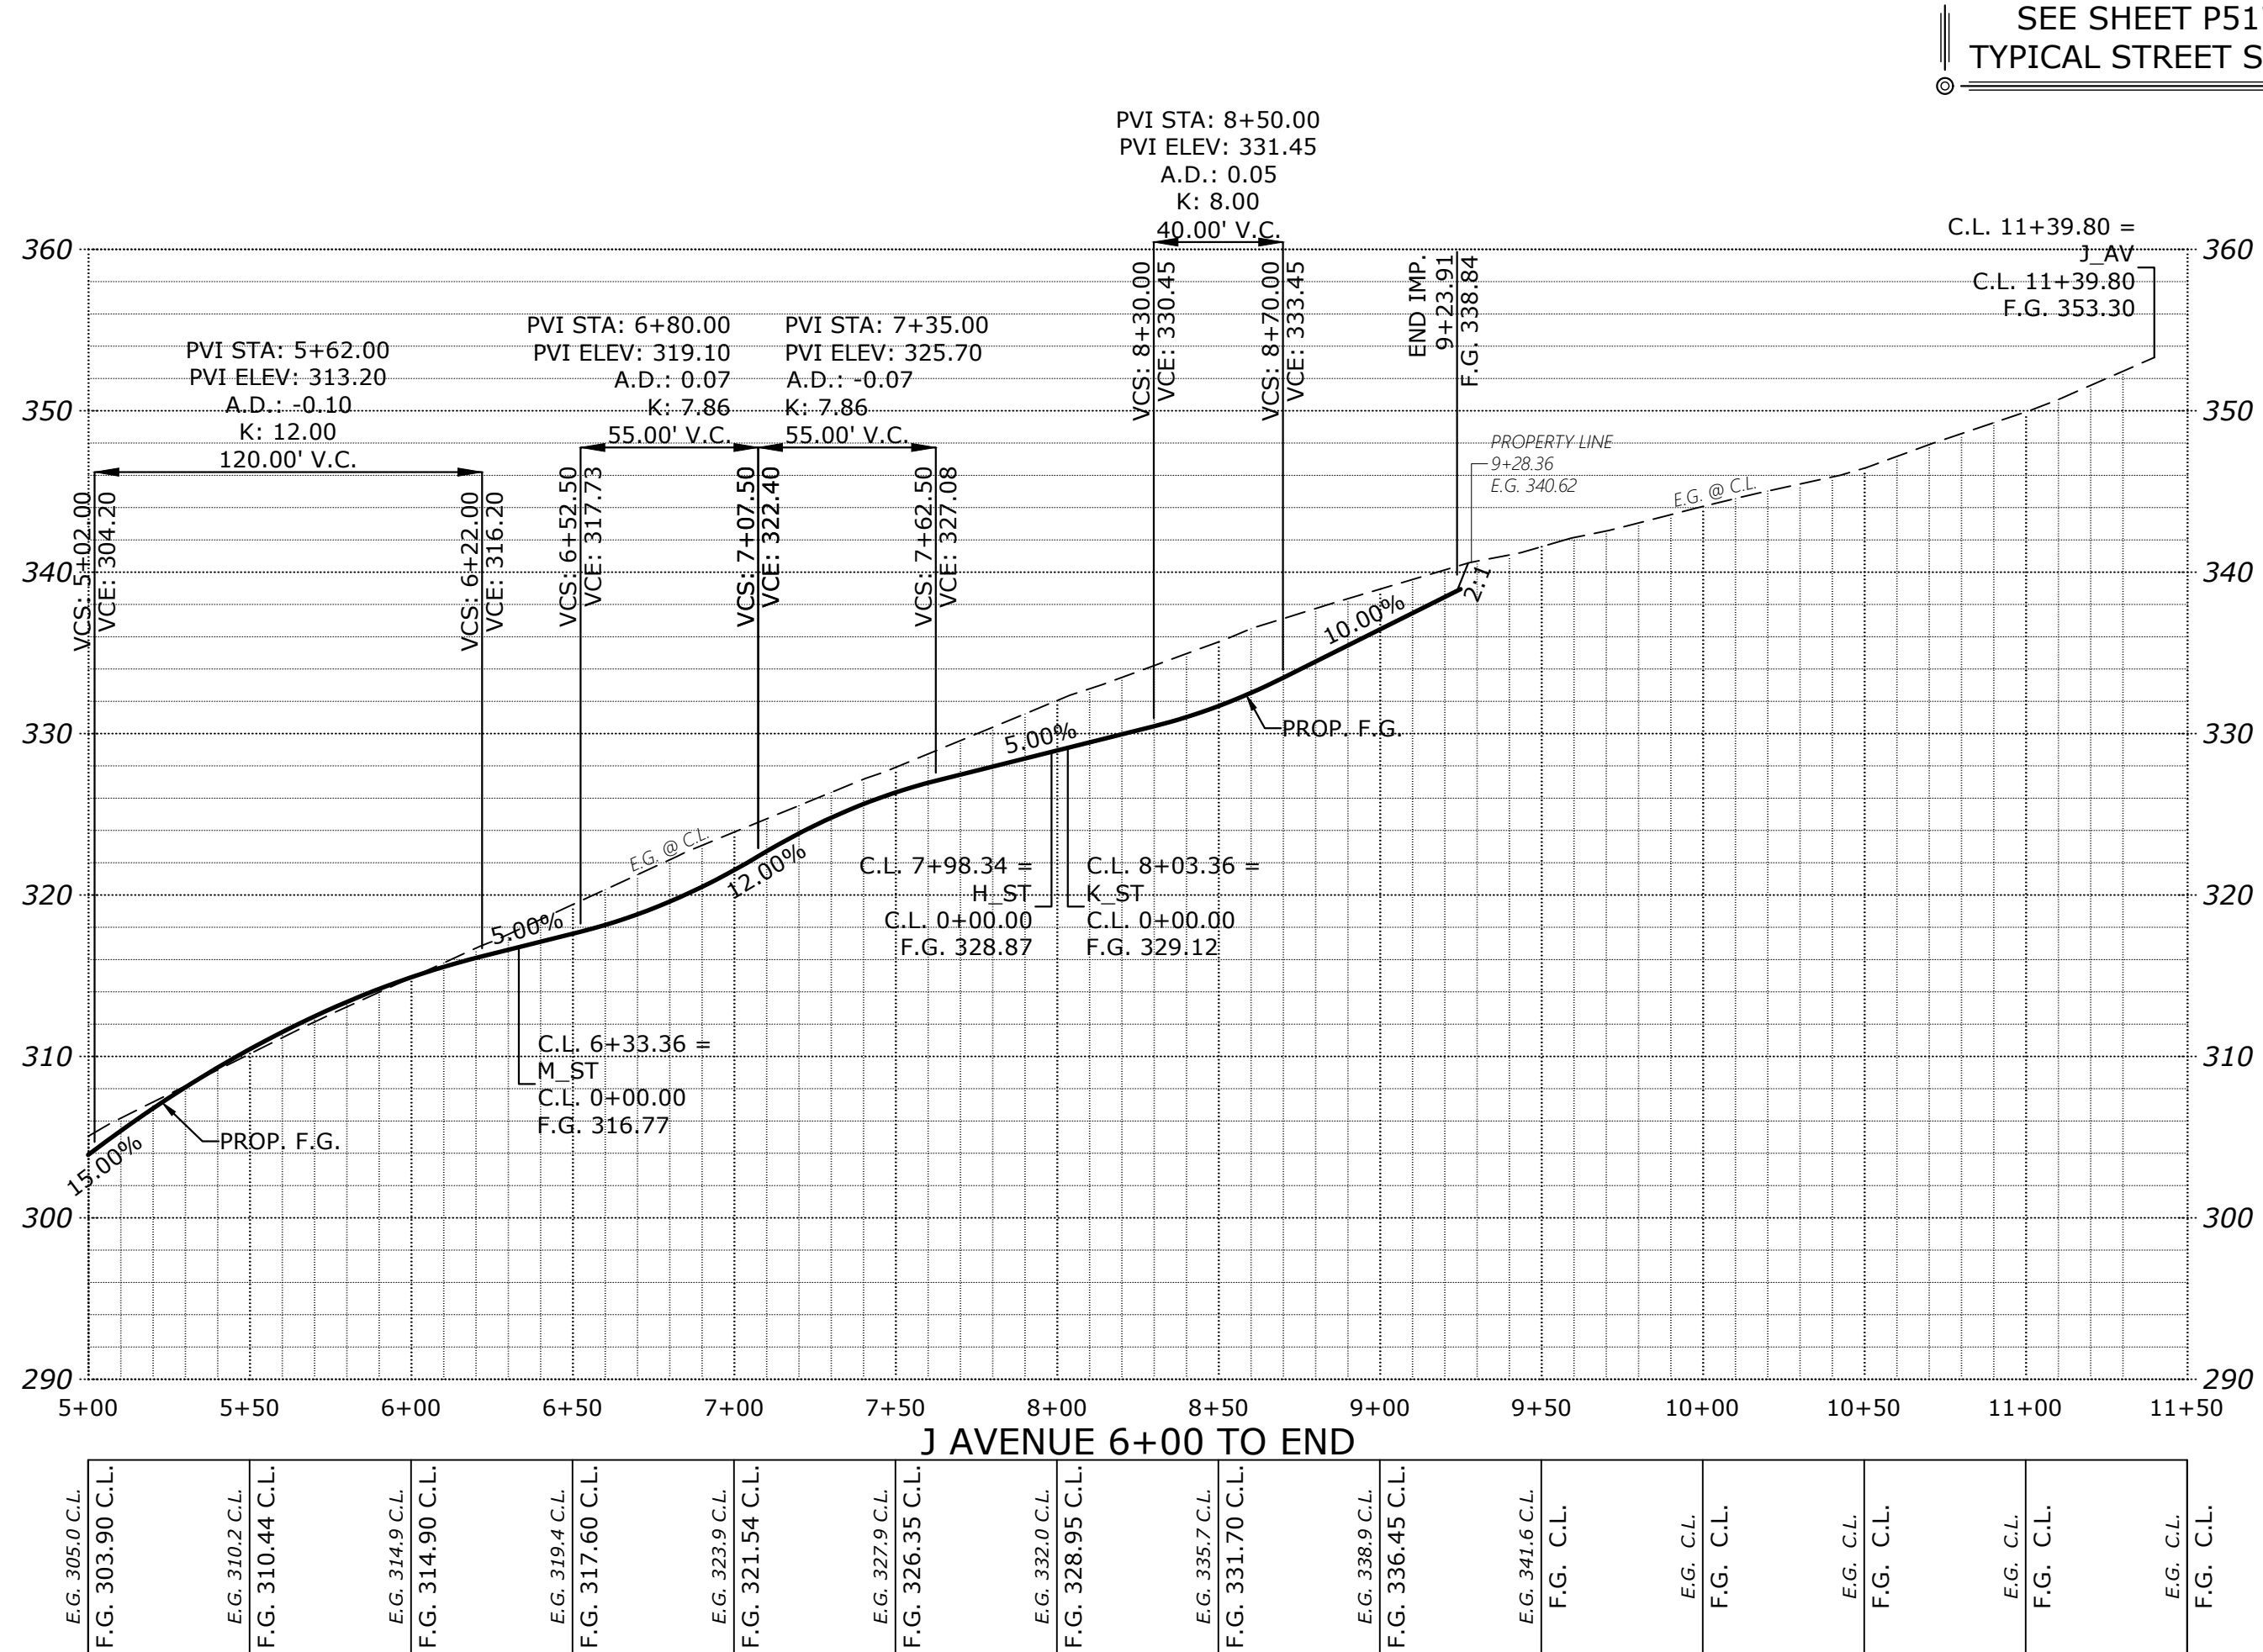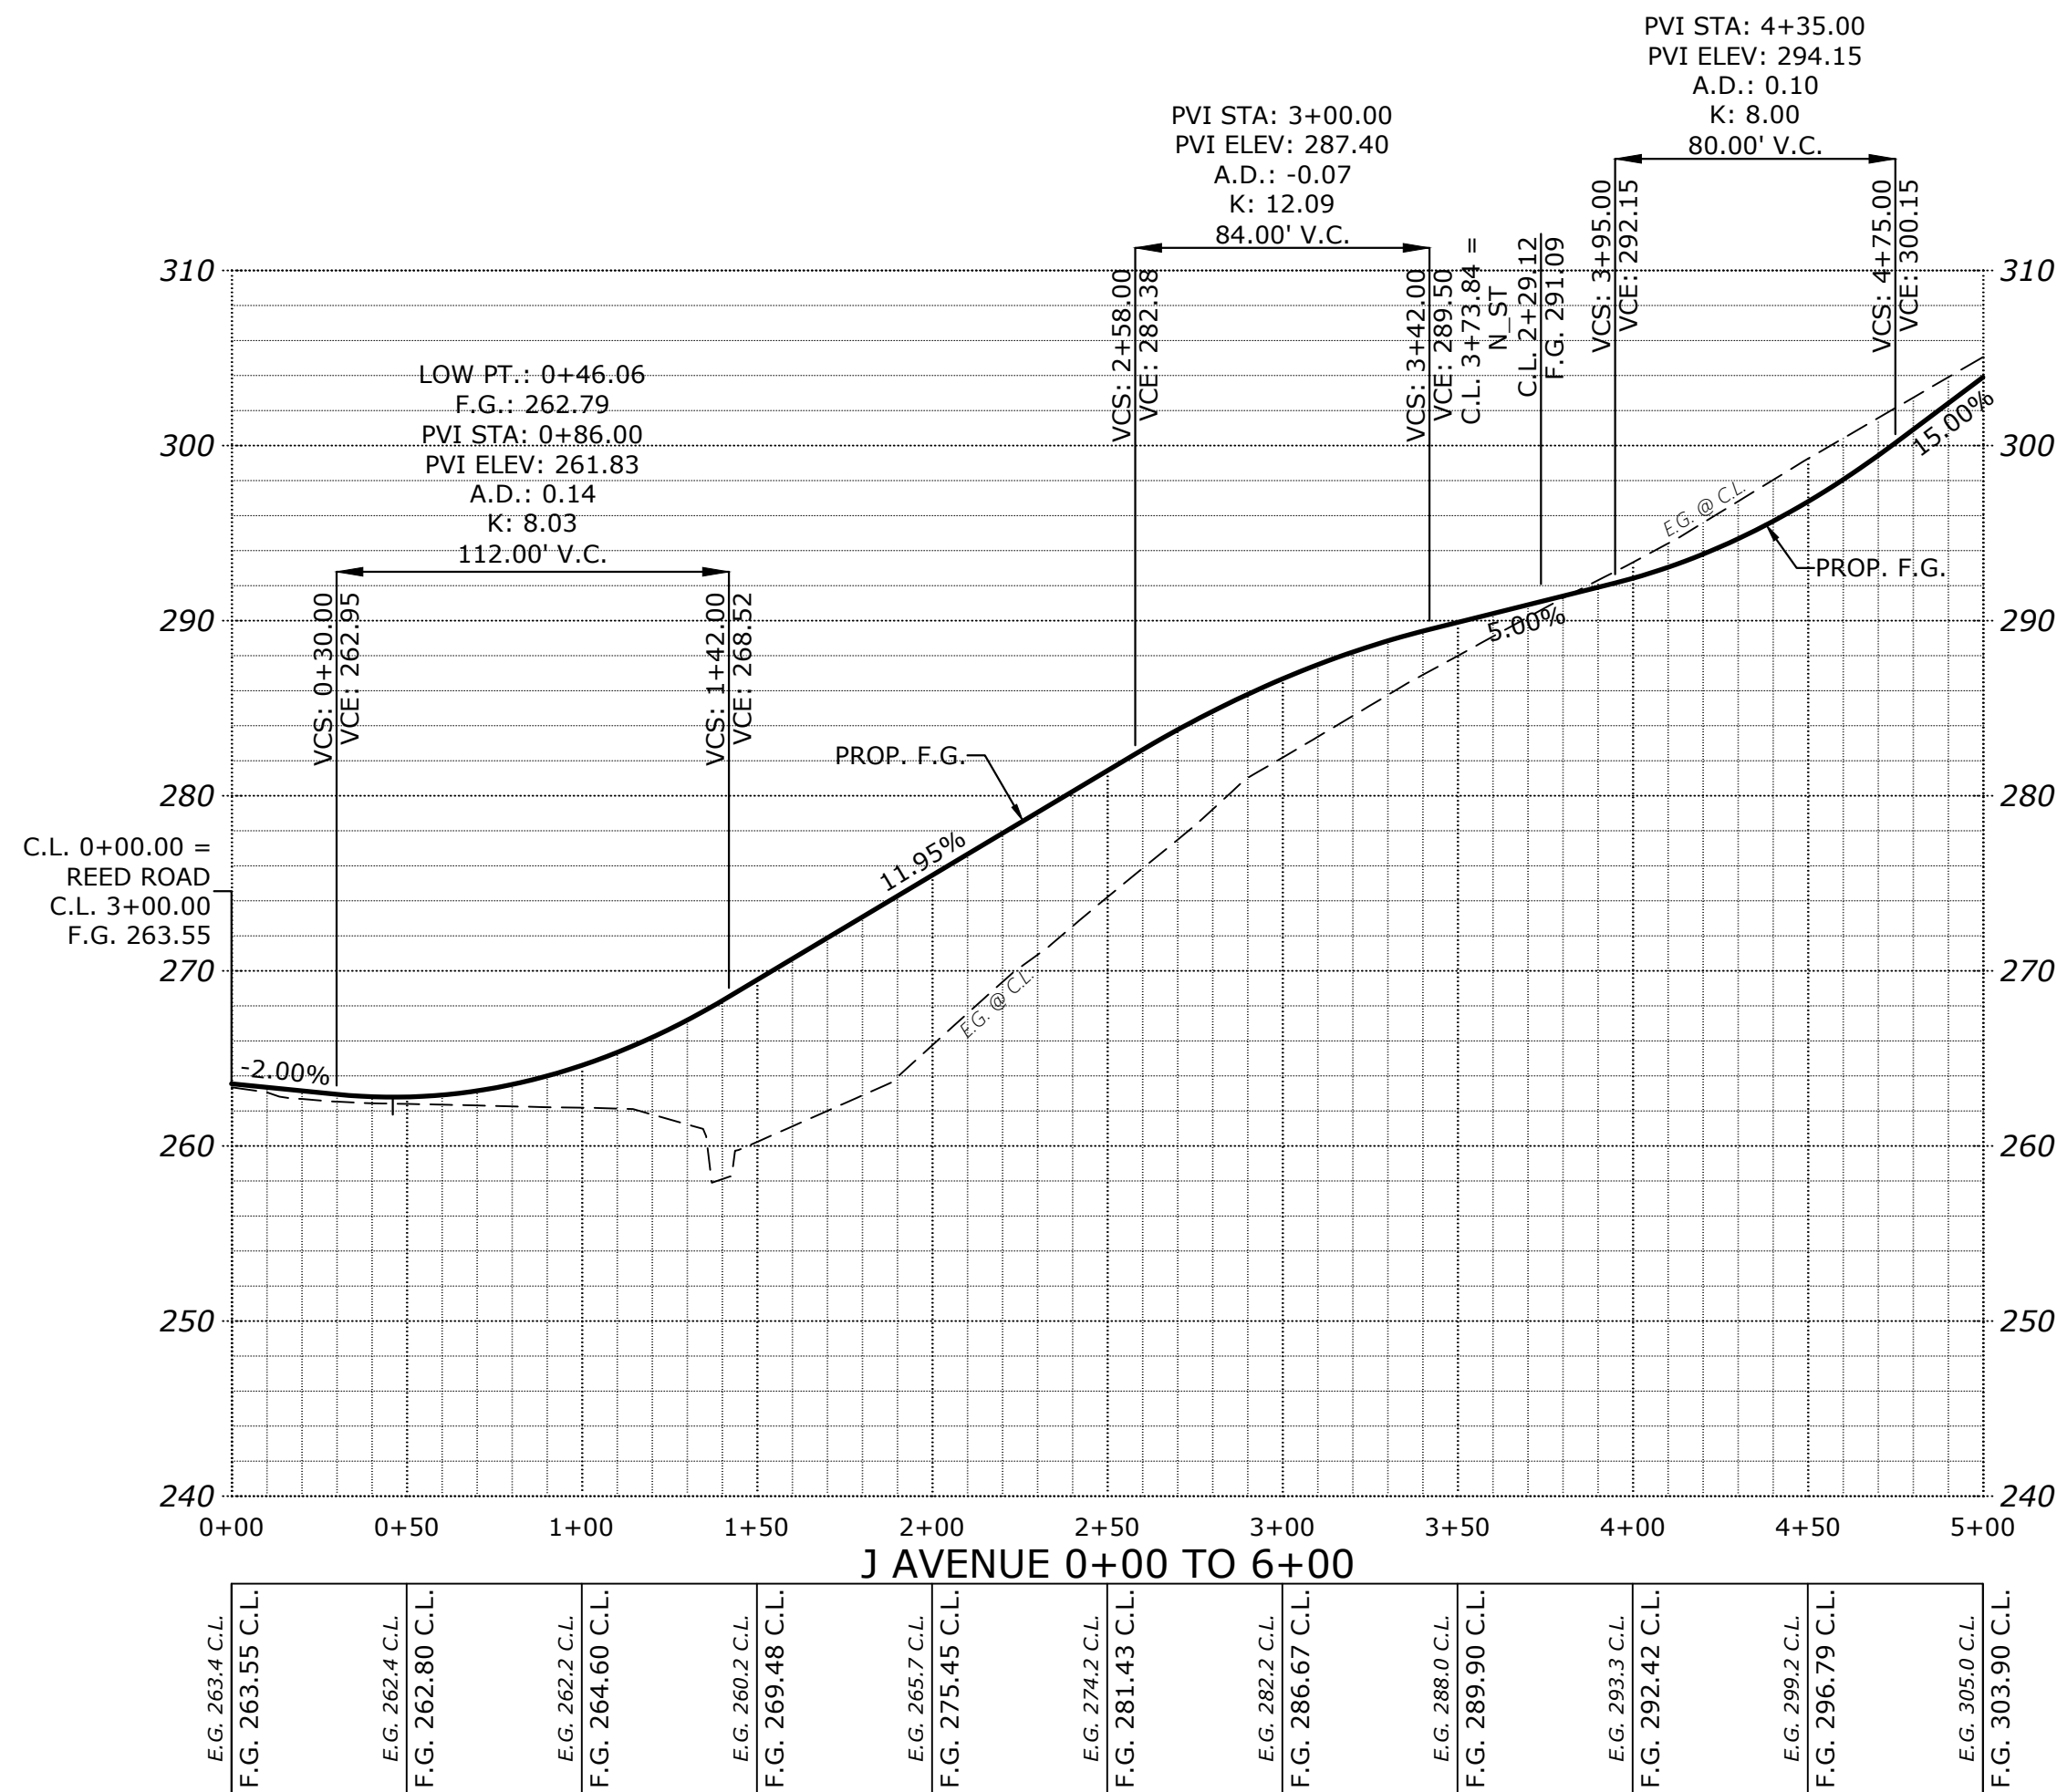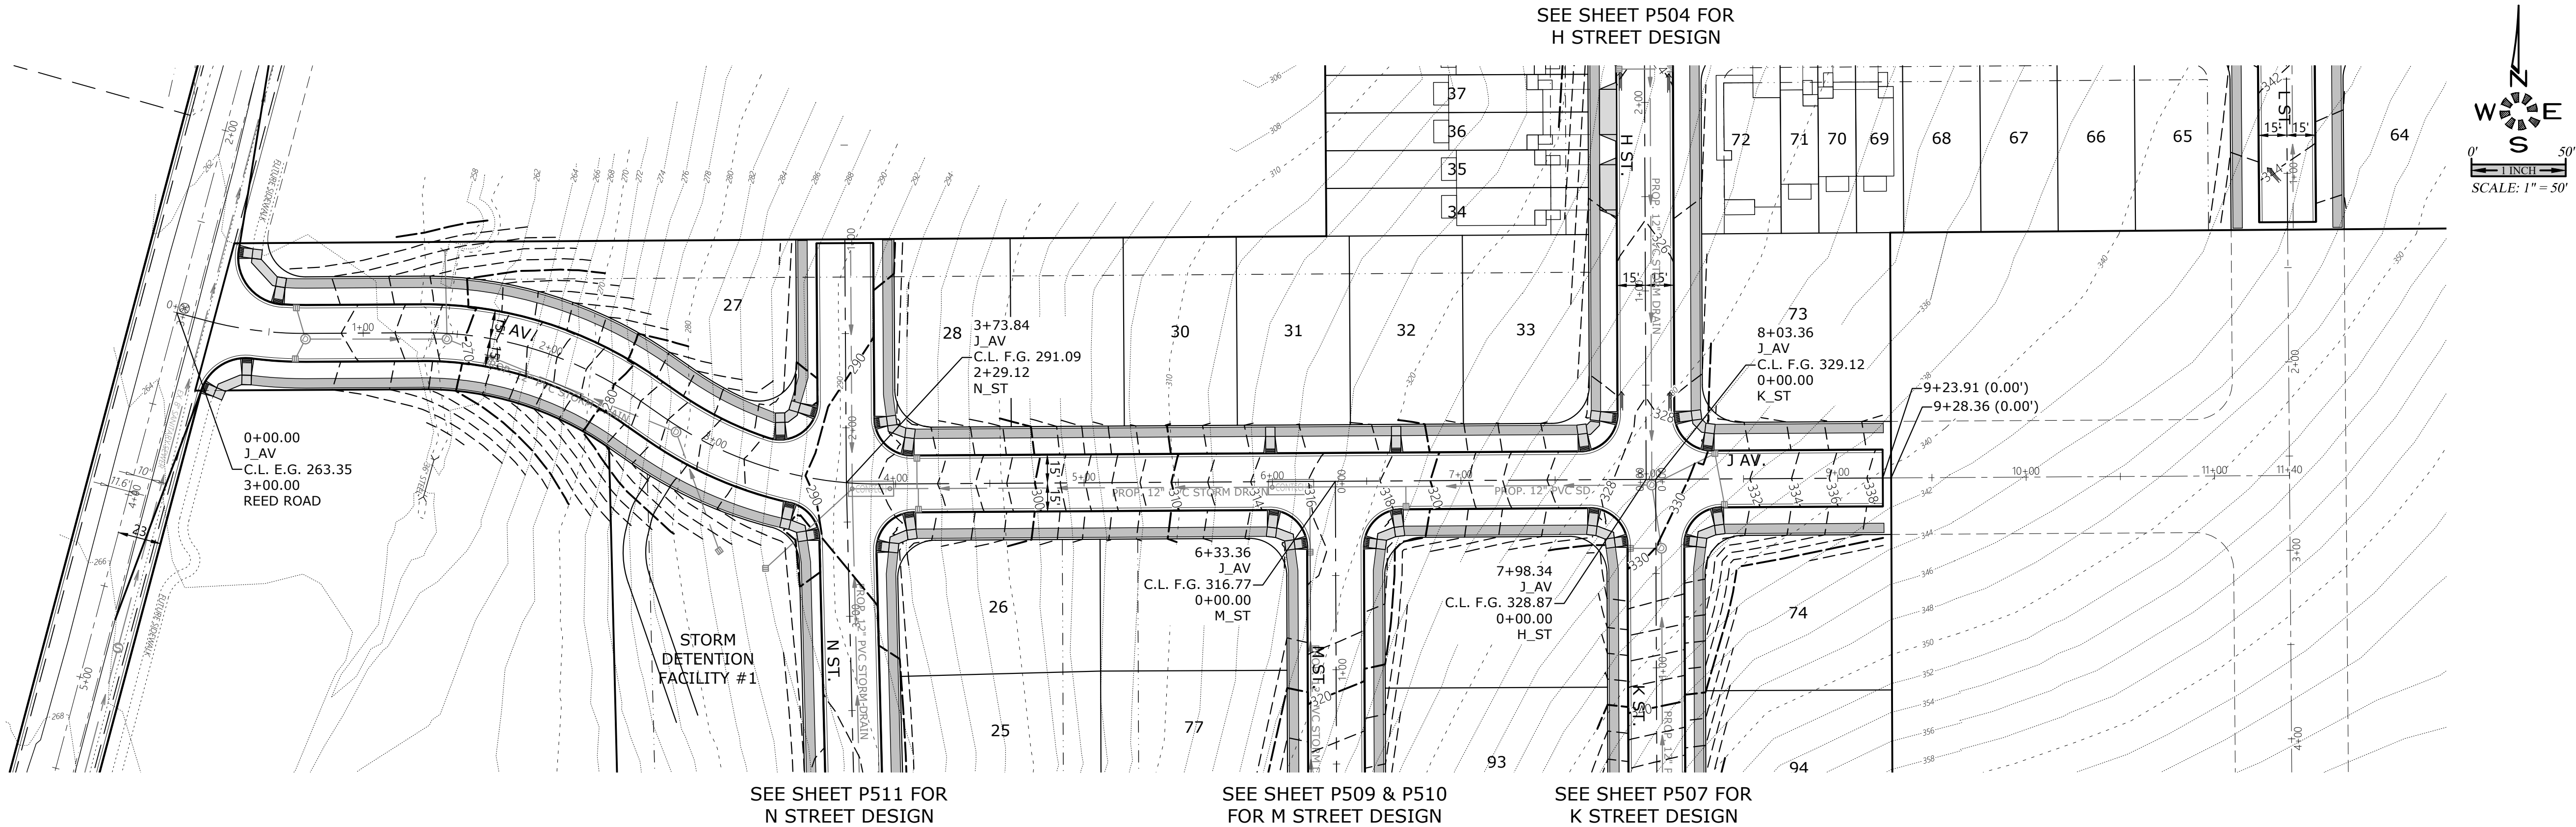

J:\62x\6234-ReadRoad\img_v20\6234p2020.dwg, P508ST, 1/13/2021 3:04:08 PM, P508ST

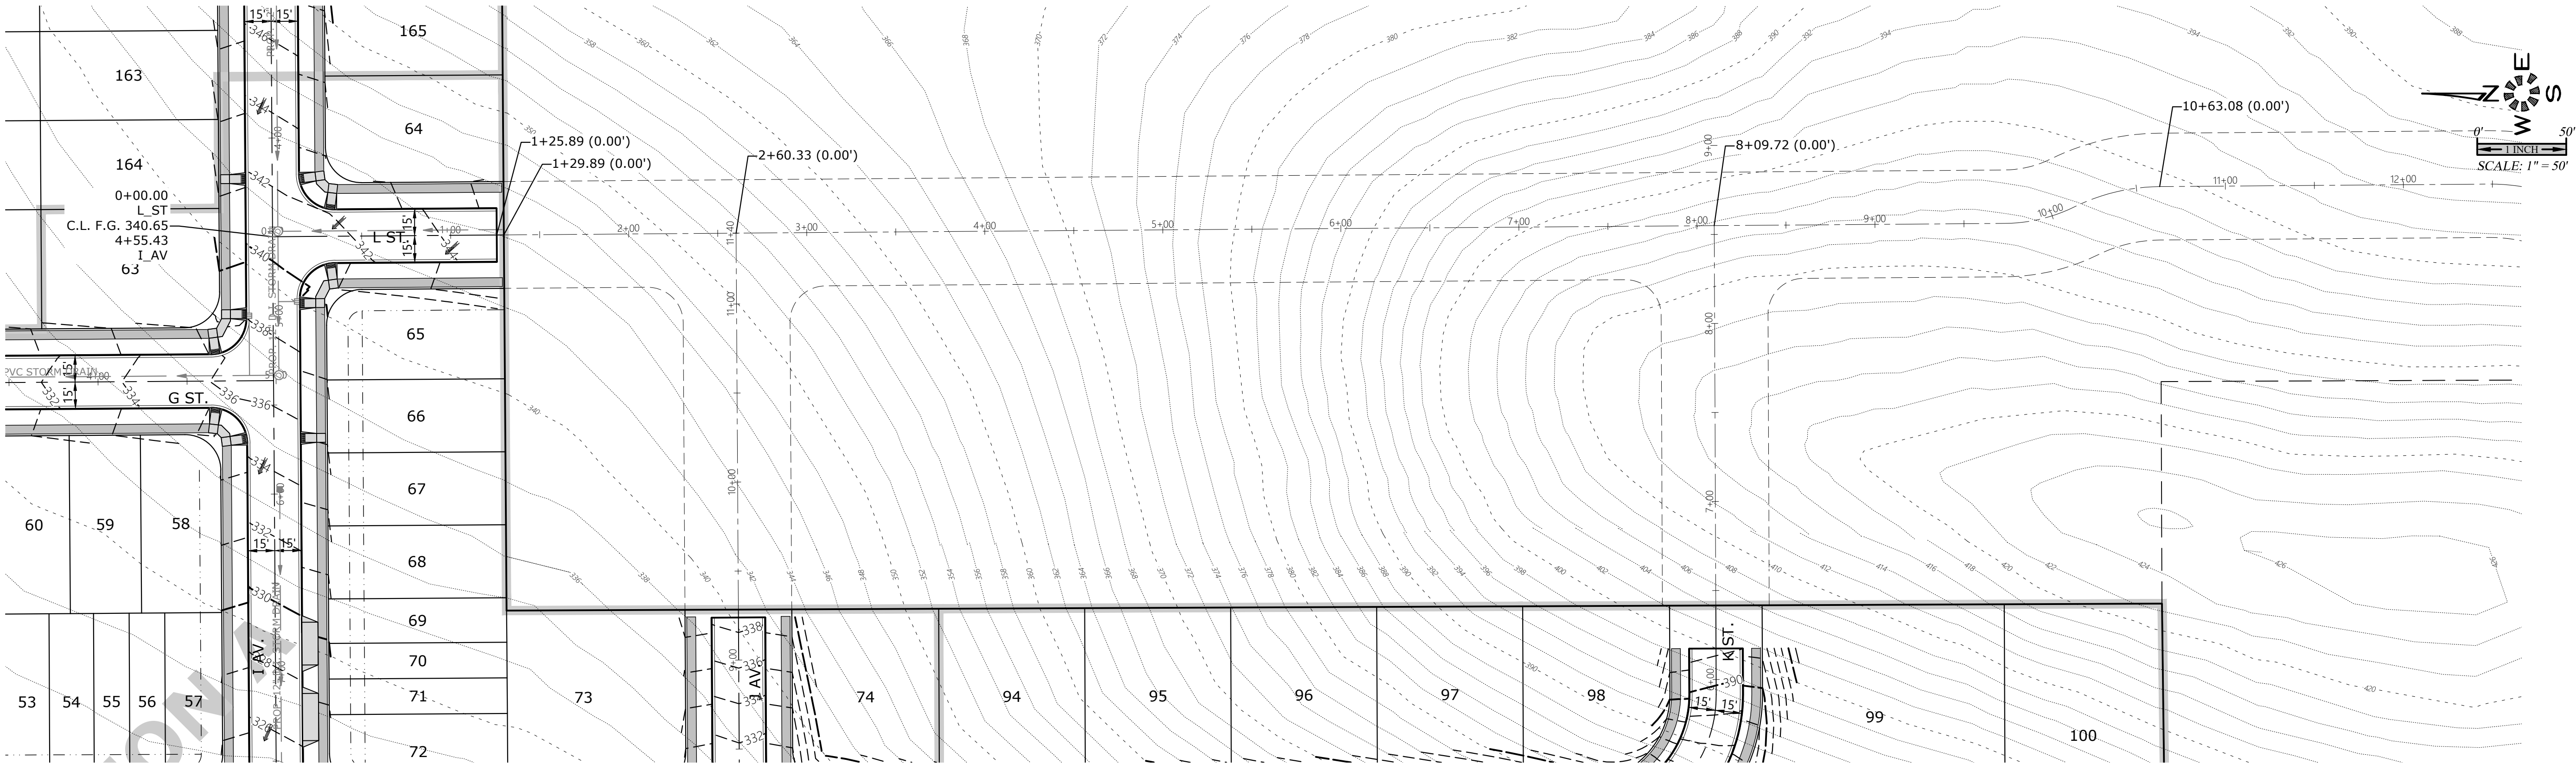


SEE SHEET P505 FOR
I AVENUE DESIGN

SEE SHEET P506 FOR
J AVENUE DESIGN

SEE SHEET P507 FOR
K STREET DESIGN

SEE SHEET P517 FOR
TYPICAL STREET SECTIONS

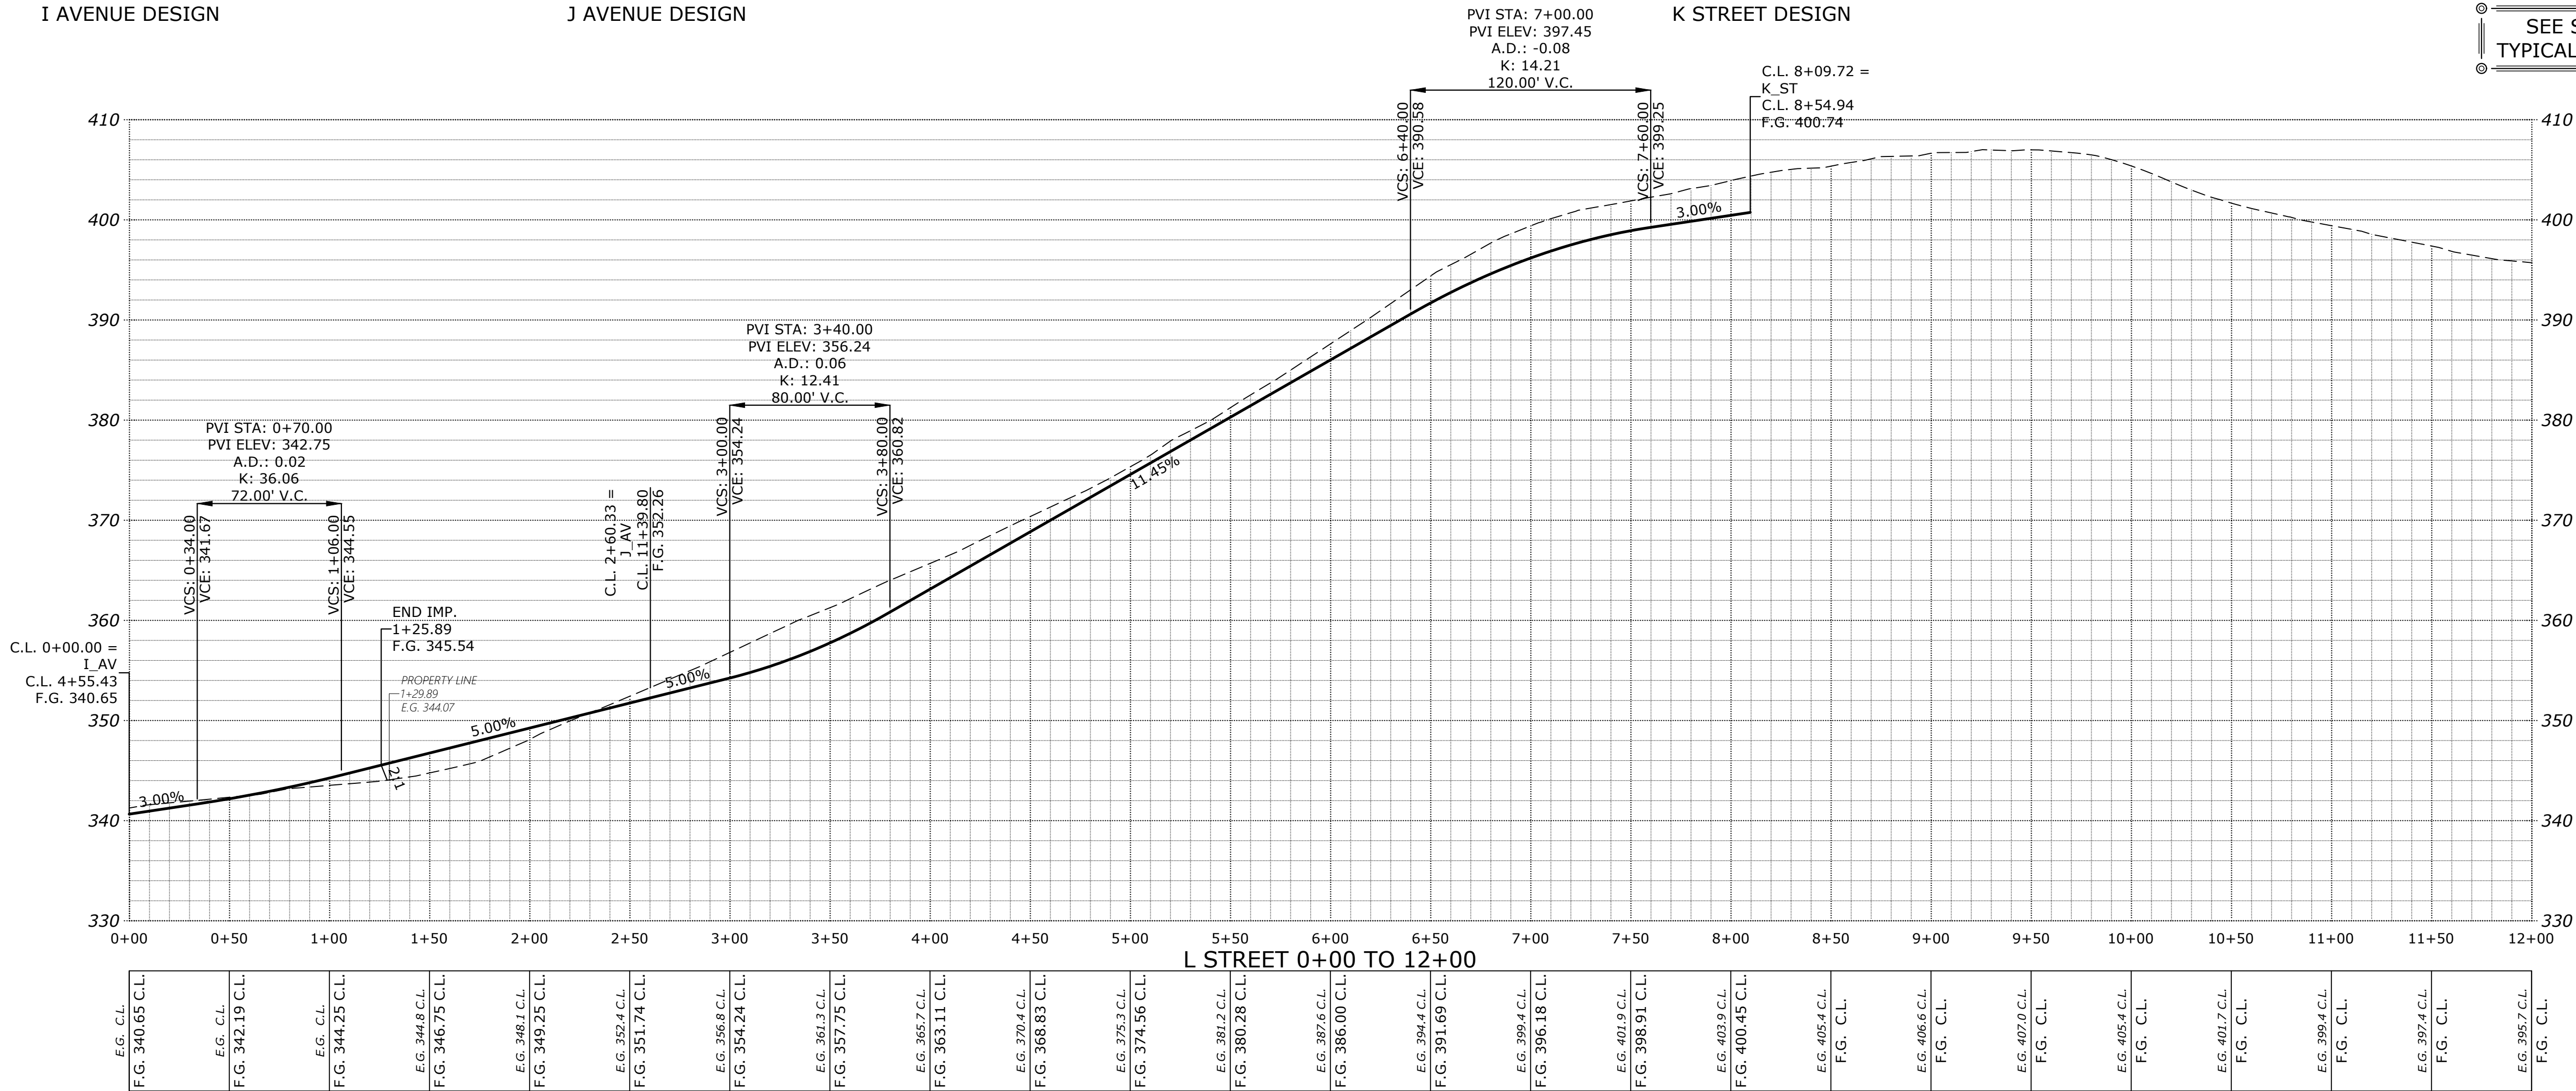

STREET
IMPROVEMENTS

COBURN GRAND VIEW
ESTATES

NO CHANGES, MODIFICATIONS
OR REVISIONS TO BE
MADE TO THESE DRAWINGS
WITHOUT WRITTEN
AUTHORIZATION FROM THE
DESIGN ENGINEER.
DIMENSIONS & NOTES TAKE
PRECEDENCE OVER
GRAPHICAL REPRESENTATION.


Design: M.D.G.
Drawn: P.H.S.
Checked: J.J.G.
Date: JUNE 2018
Scale: AS SHOWN
As-Built: ----



EXPIRES: 06-30-2021

JOB # 6234


SEE SHEET P507 FOR
K STREET DESIGN

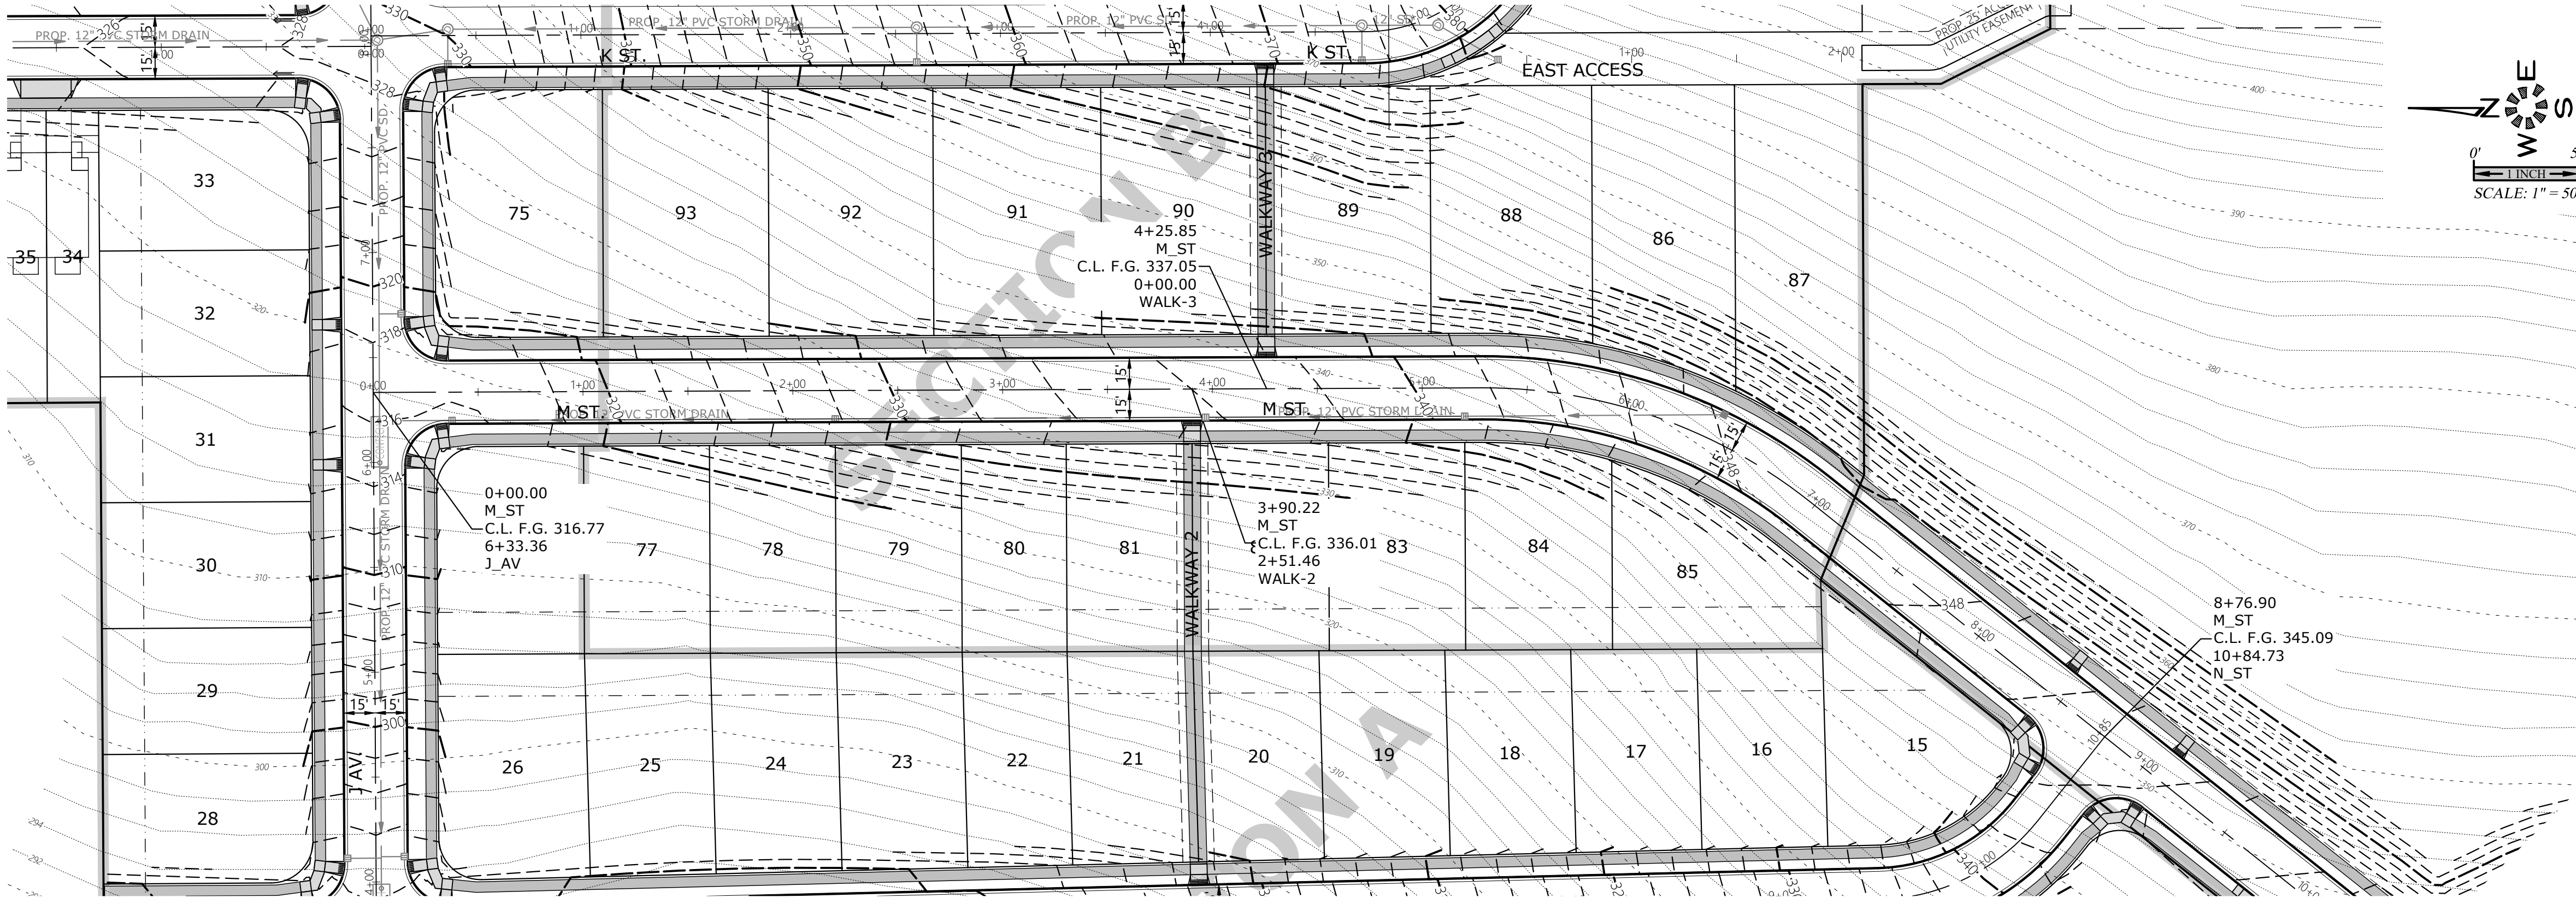

SEE SHEET P506 FOR
J STREET DESIGN

SEE SHEET P511 FOR
N STREET DESIGN

SEE SHEET P510 FOR
M STREET DESIGN
CONTINUATION

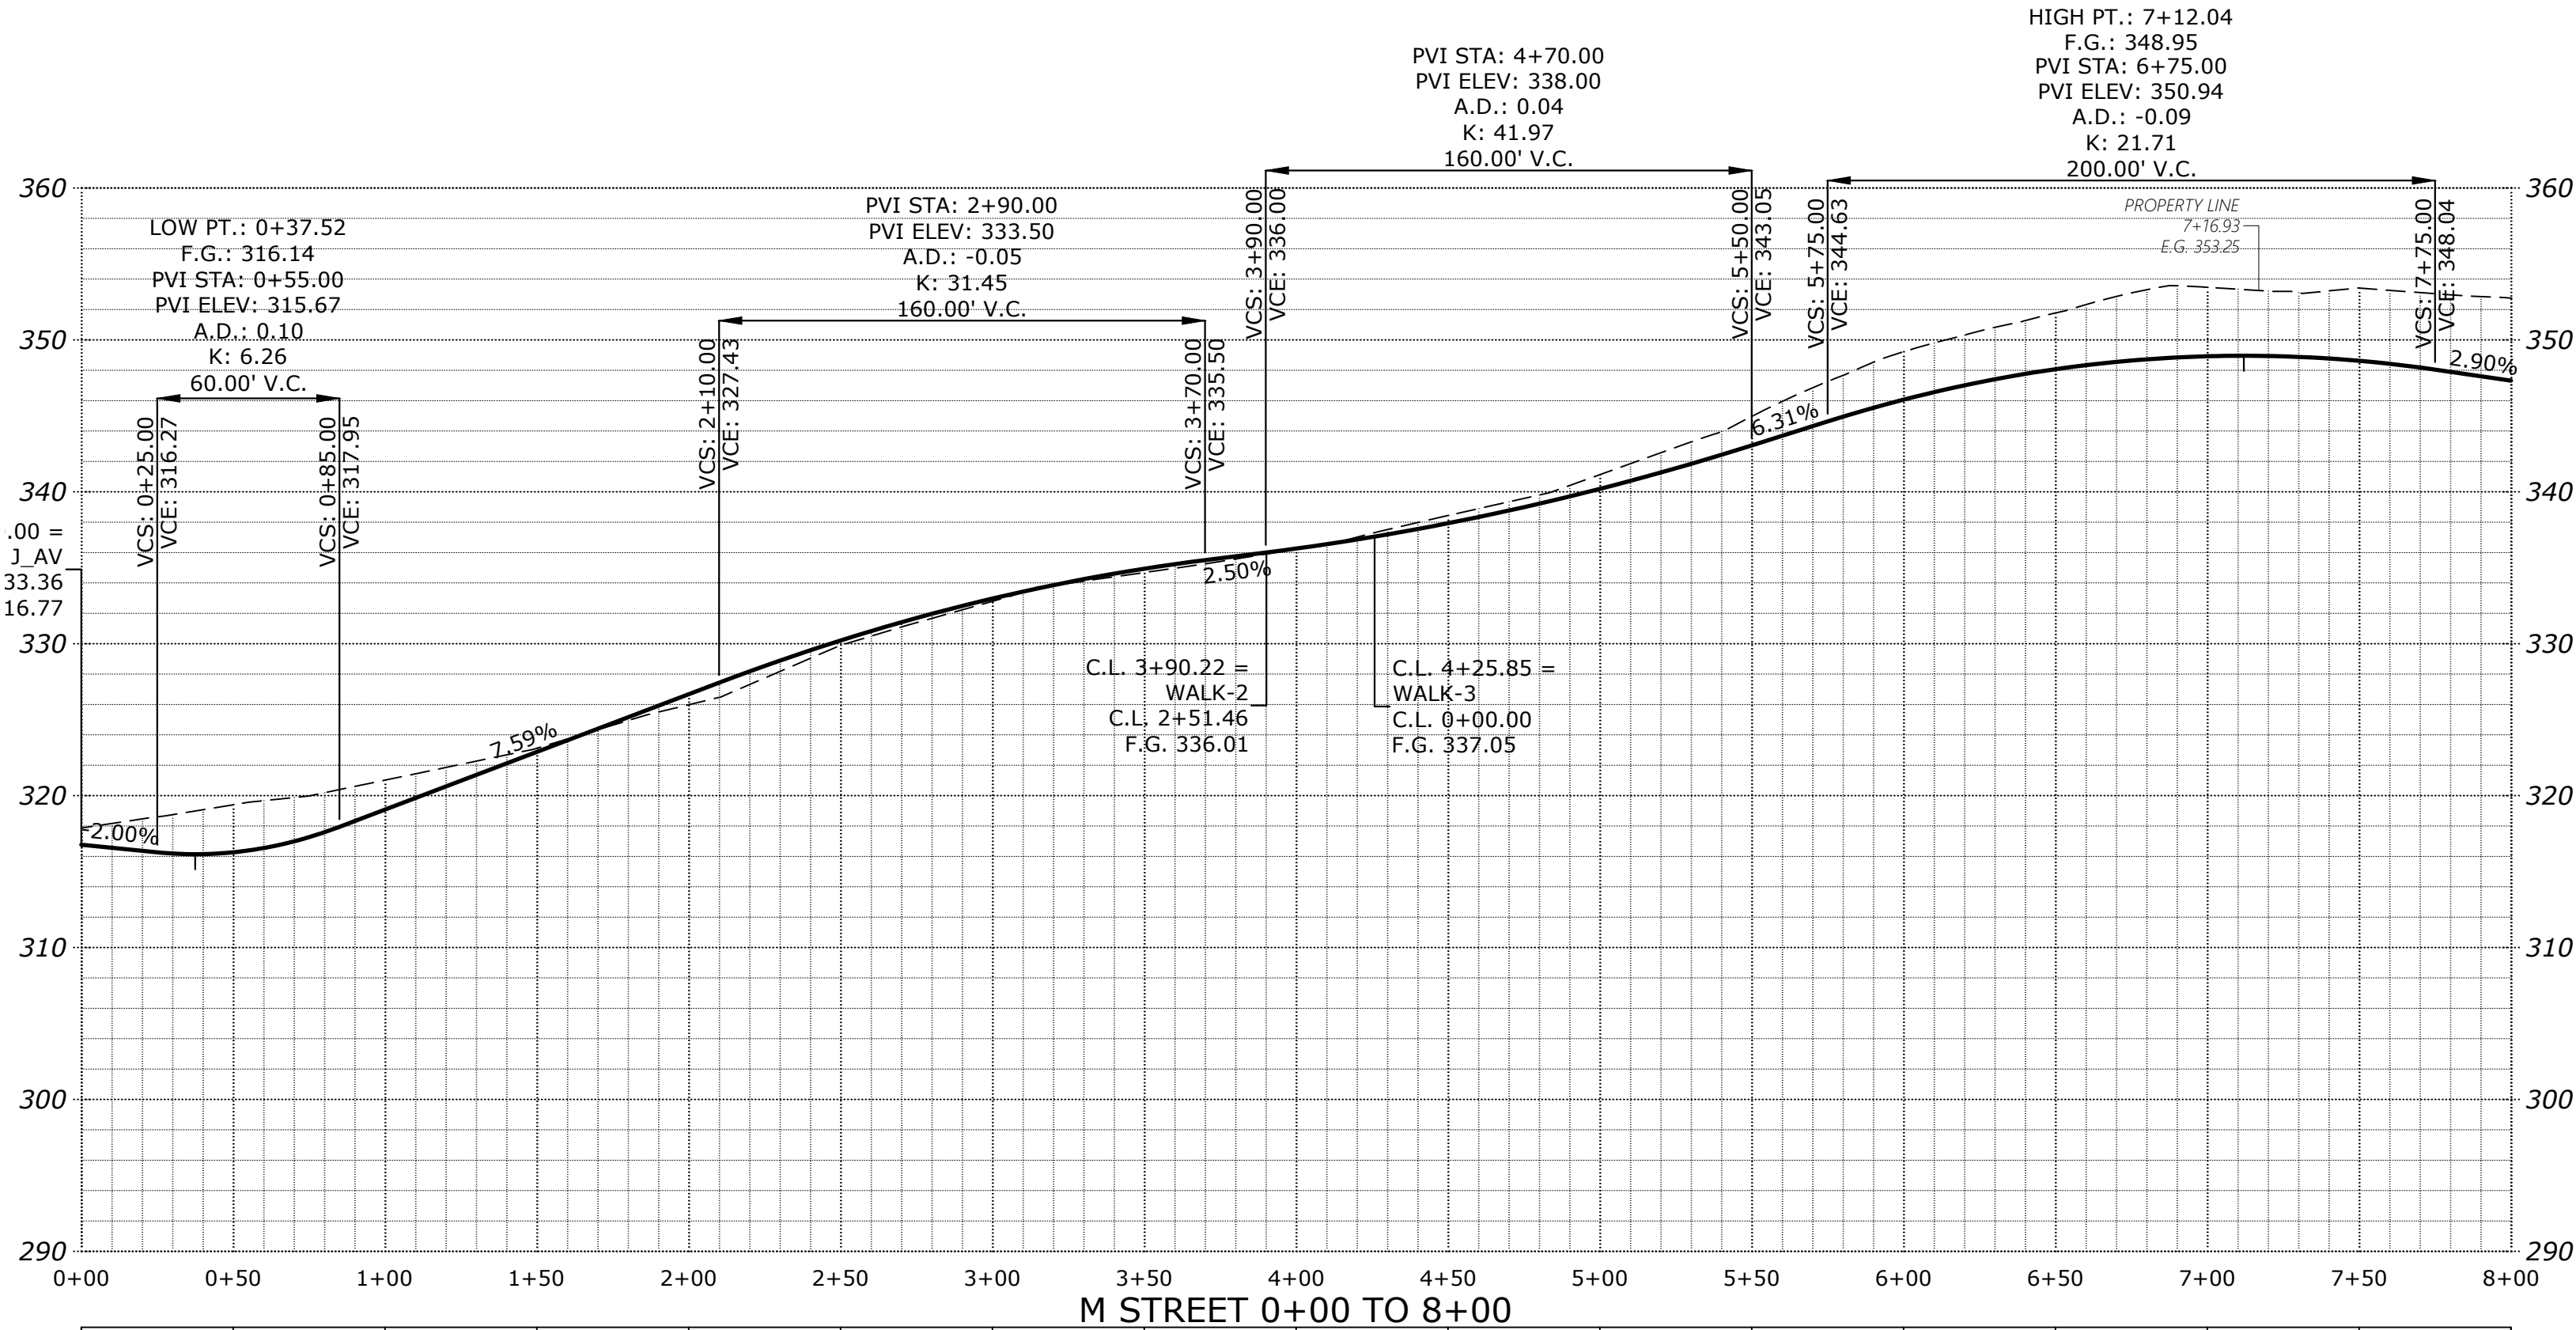

SEE SHEET P517 FOR
TYPICAL STREET SECTIONS



STREET IMPROVEMENTS

COBURN GRAND VIEW ESTATES

NO CHANGES, MODIFICATIONS
OR REVISIONS SHALL BE
MADE TO THESE DRAWINGS
WITHOUT WRITTEN
AUTHORIZATION FROM THE
DESIGN ENGINEER.
DIMENSIONS & NOTES TAKE
PRECEDENCE OVER
GRAPHICAL REPRESENTATION.

Design: M.D.G.
Drawn: P.H.S.
Checked: J.J.G.
Date: JUNE 2018
Scale: AS SHOWN
As-Built: ----





EXPIRES: 06-30-2021

JOB # 6234

P509

J:\6234-ReadRoad\img_v20\6234p2020.dwg, P510.DST, 1/13/2021 3:05:46 PM, P510.dwg

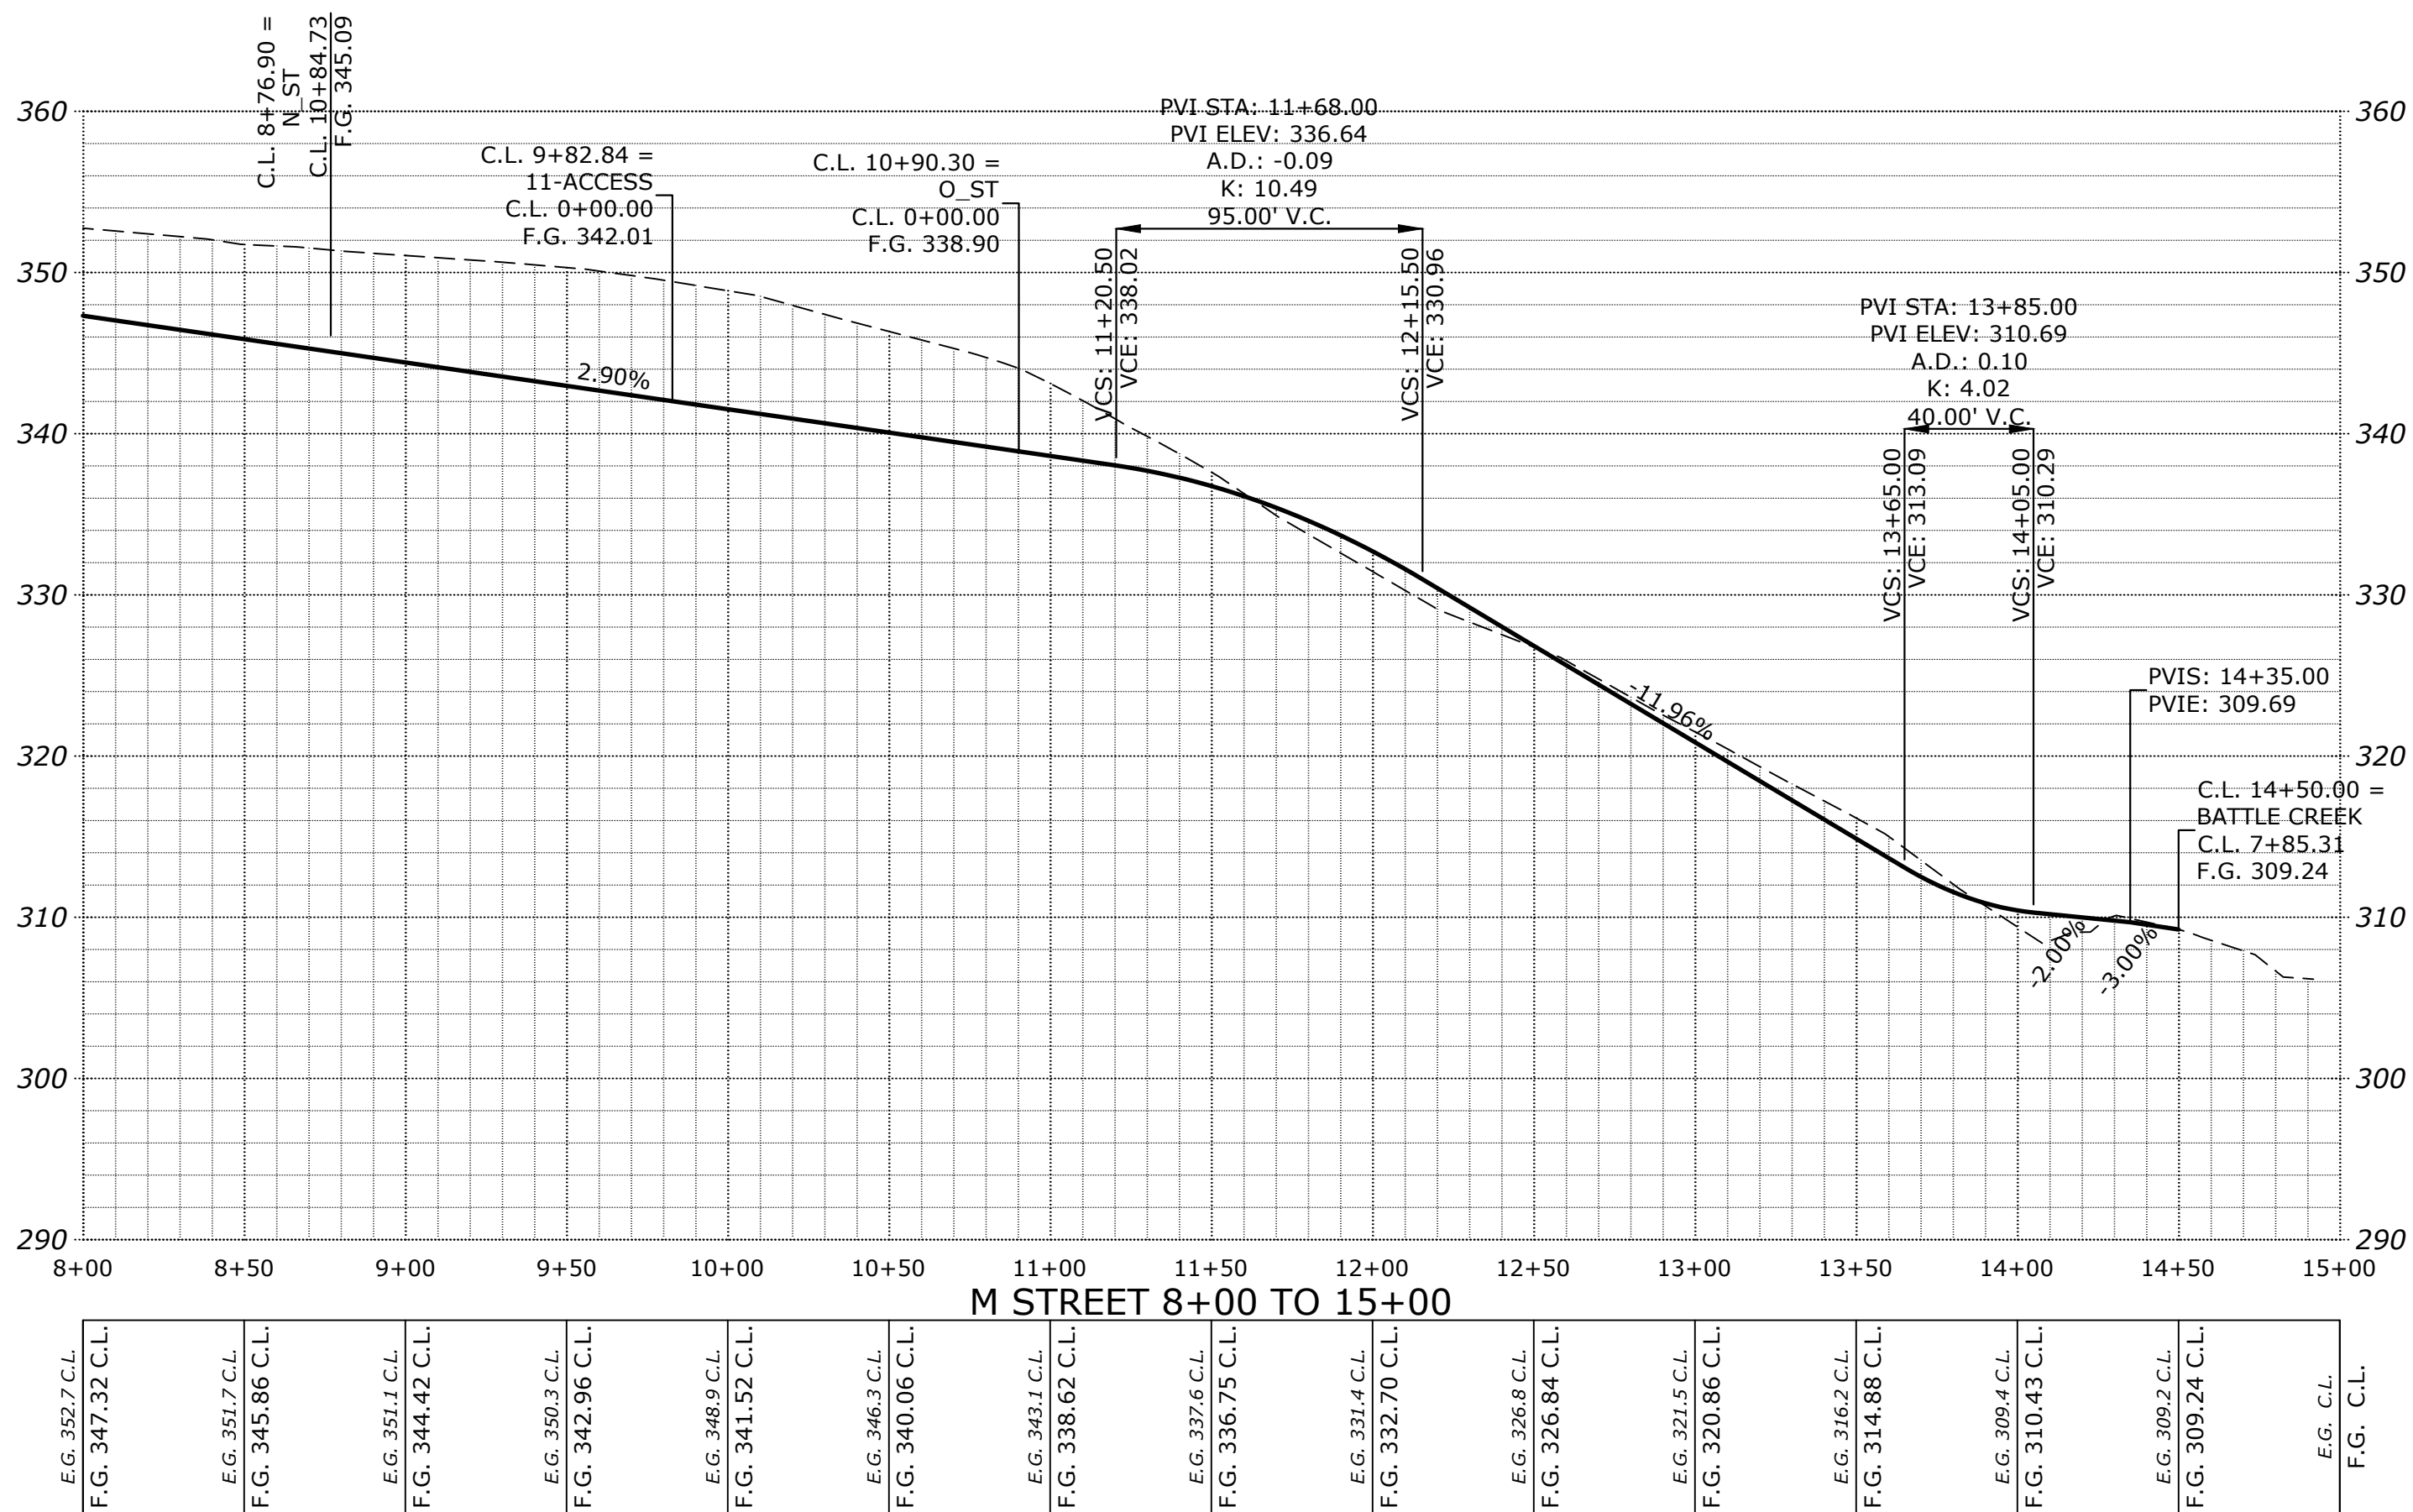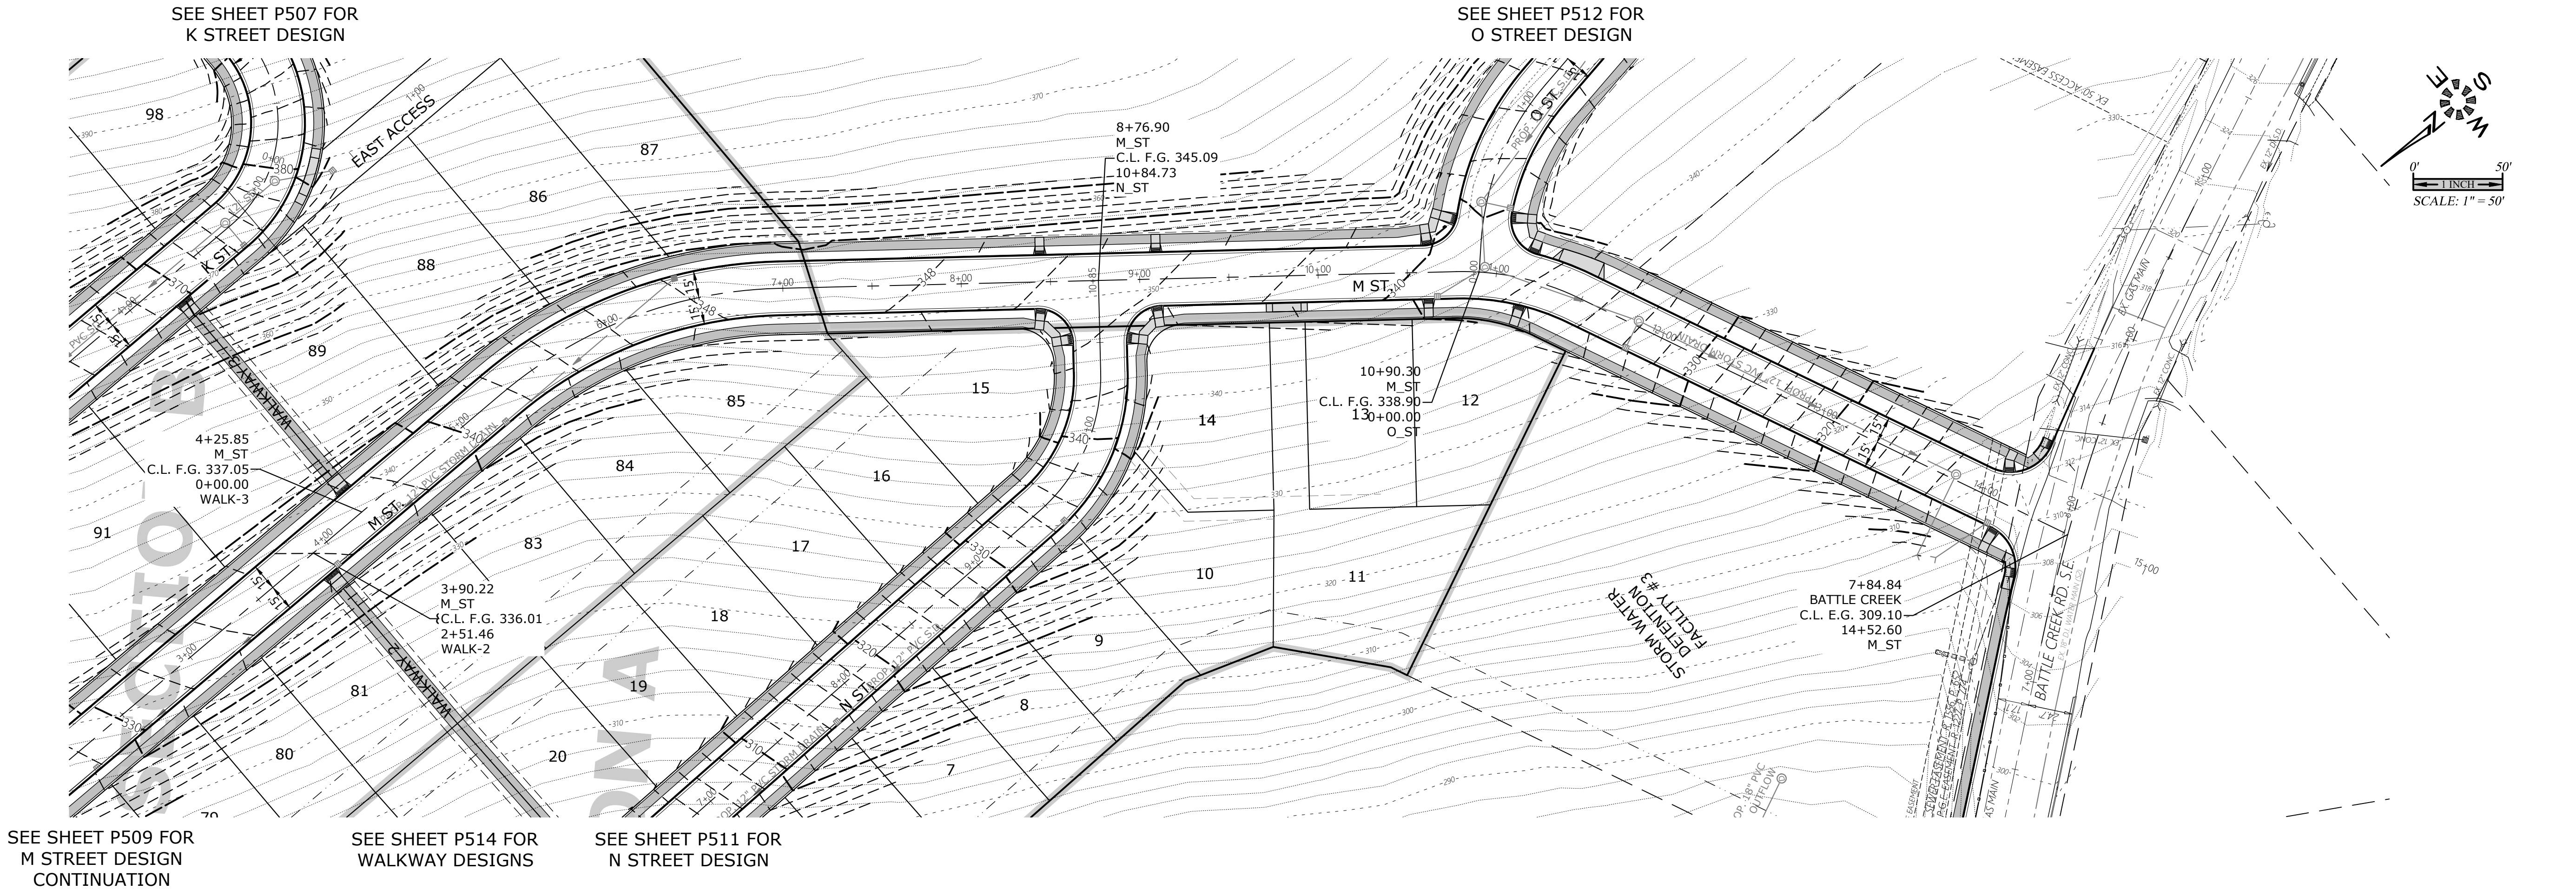

STREET
IMPROVEMENTS

COBURN GRAND VIEW
ESTATES

NO CHANGES, MODIFICATIONS
OR REVISIONS TO BE
MADE TO THESE DRAWINGS
WITHOUT WRITTEN
AUTHORIZATION FROM THE
DESIGN ENGINEER.
DIMENSIONS & NOTES TAKE
PRECEDENCE OVER
GRAPHICAL REPRESENTATION.

Design: M.D.G.
Drawn: P.H.S.
Checked: J.J.G.
Date: JUNE 2018
Scale: AS SHOWN
As-Built: ----



EXPIRES: 06-30-2021
JOB # 6234


P510

MULTI/TECH
ENGINEERING SERVICES, INC.
1155 13th ST. S.E. SALEM, OR. 97302
PH: (503) 363-5527 FAX: (503) 366-5660
www.mtengineering.net office@mtengineering.net



COBURN GRAND VIEW ESTATES

Design: M.D.G.
 Drawn: P.H.S.
 Checked: J.J.G.
 Date: JUNE 2018
 Scale: AS SHOWN
 As-Built: ----

 


MULTI/TECH
ENGINEERING SERVICES, INC.


1155 13th ST. S.E. SALEM, OR. 97302
PH. (503) 363 - 9227 FAX (503) 364-1260
www.mtengineering.net office@mtengineering.net

J:\6234\6234-ReadRout\img_v20\6234p2020.dwg, P513ST, 1/13/2021 3:08:42 PM, P5Sounders

SEE SHEET P512 FOR
O STREET DESIGN

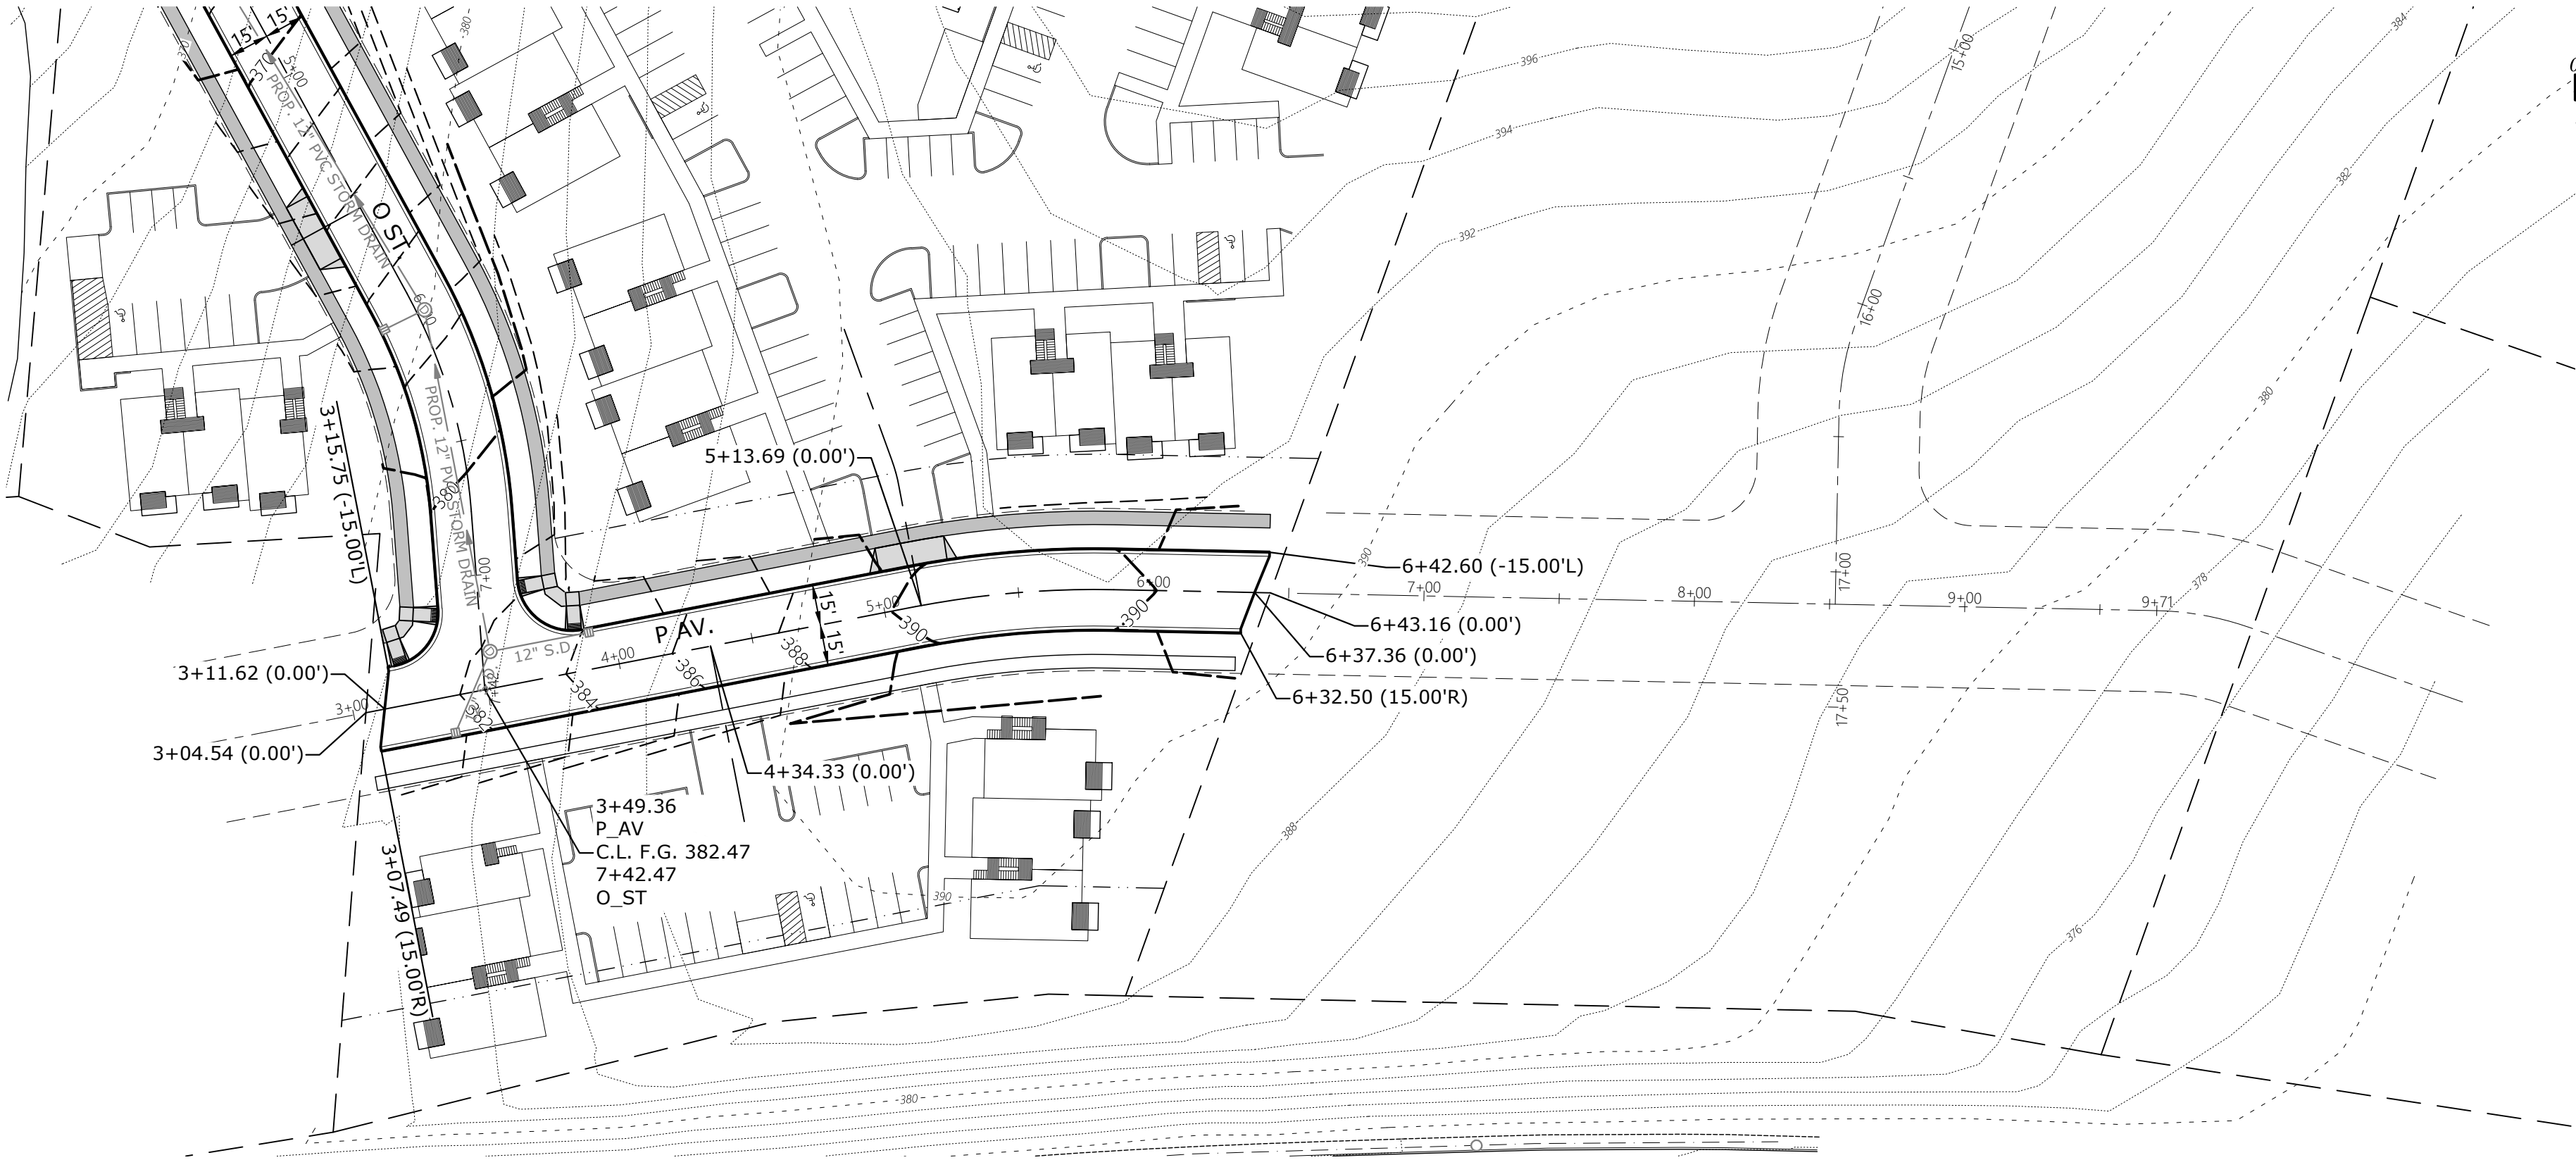

SEE SHEET P517 FOR
TYPICAL STREET SECTIONS

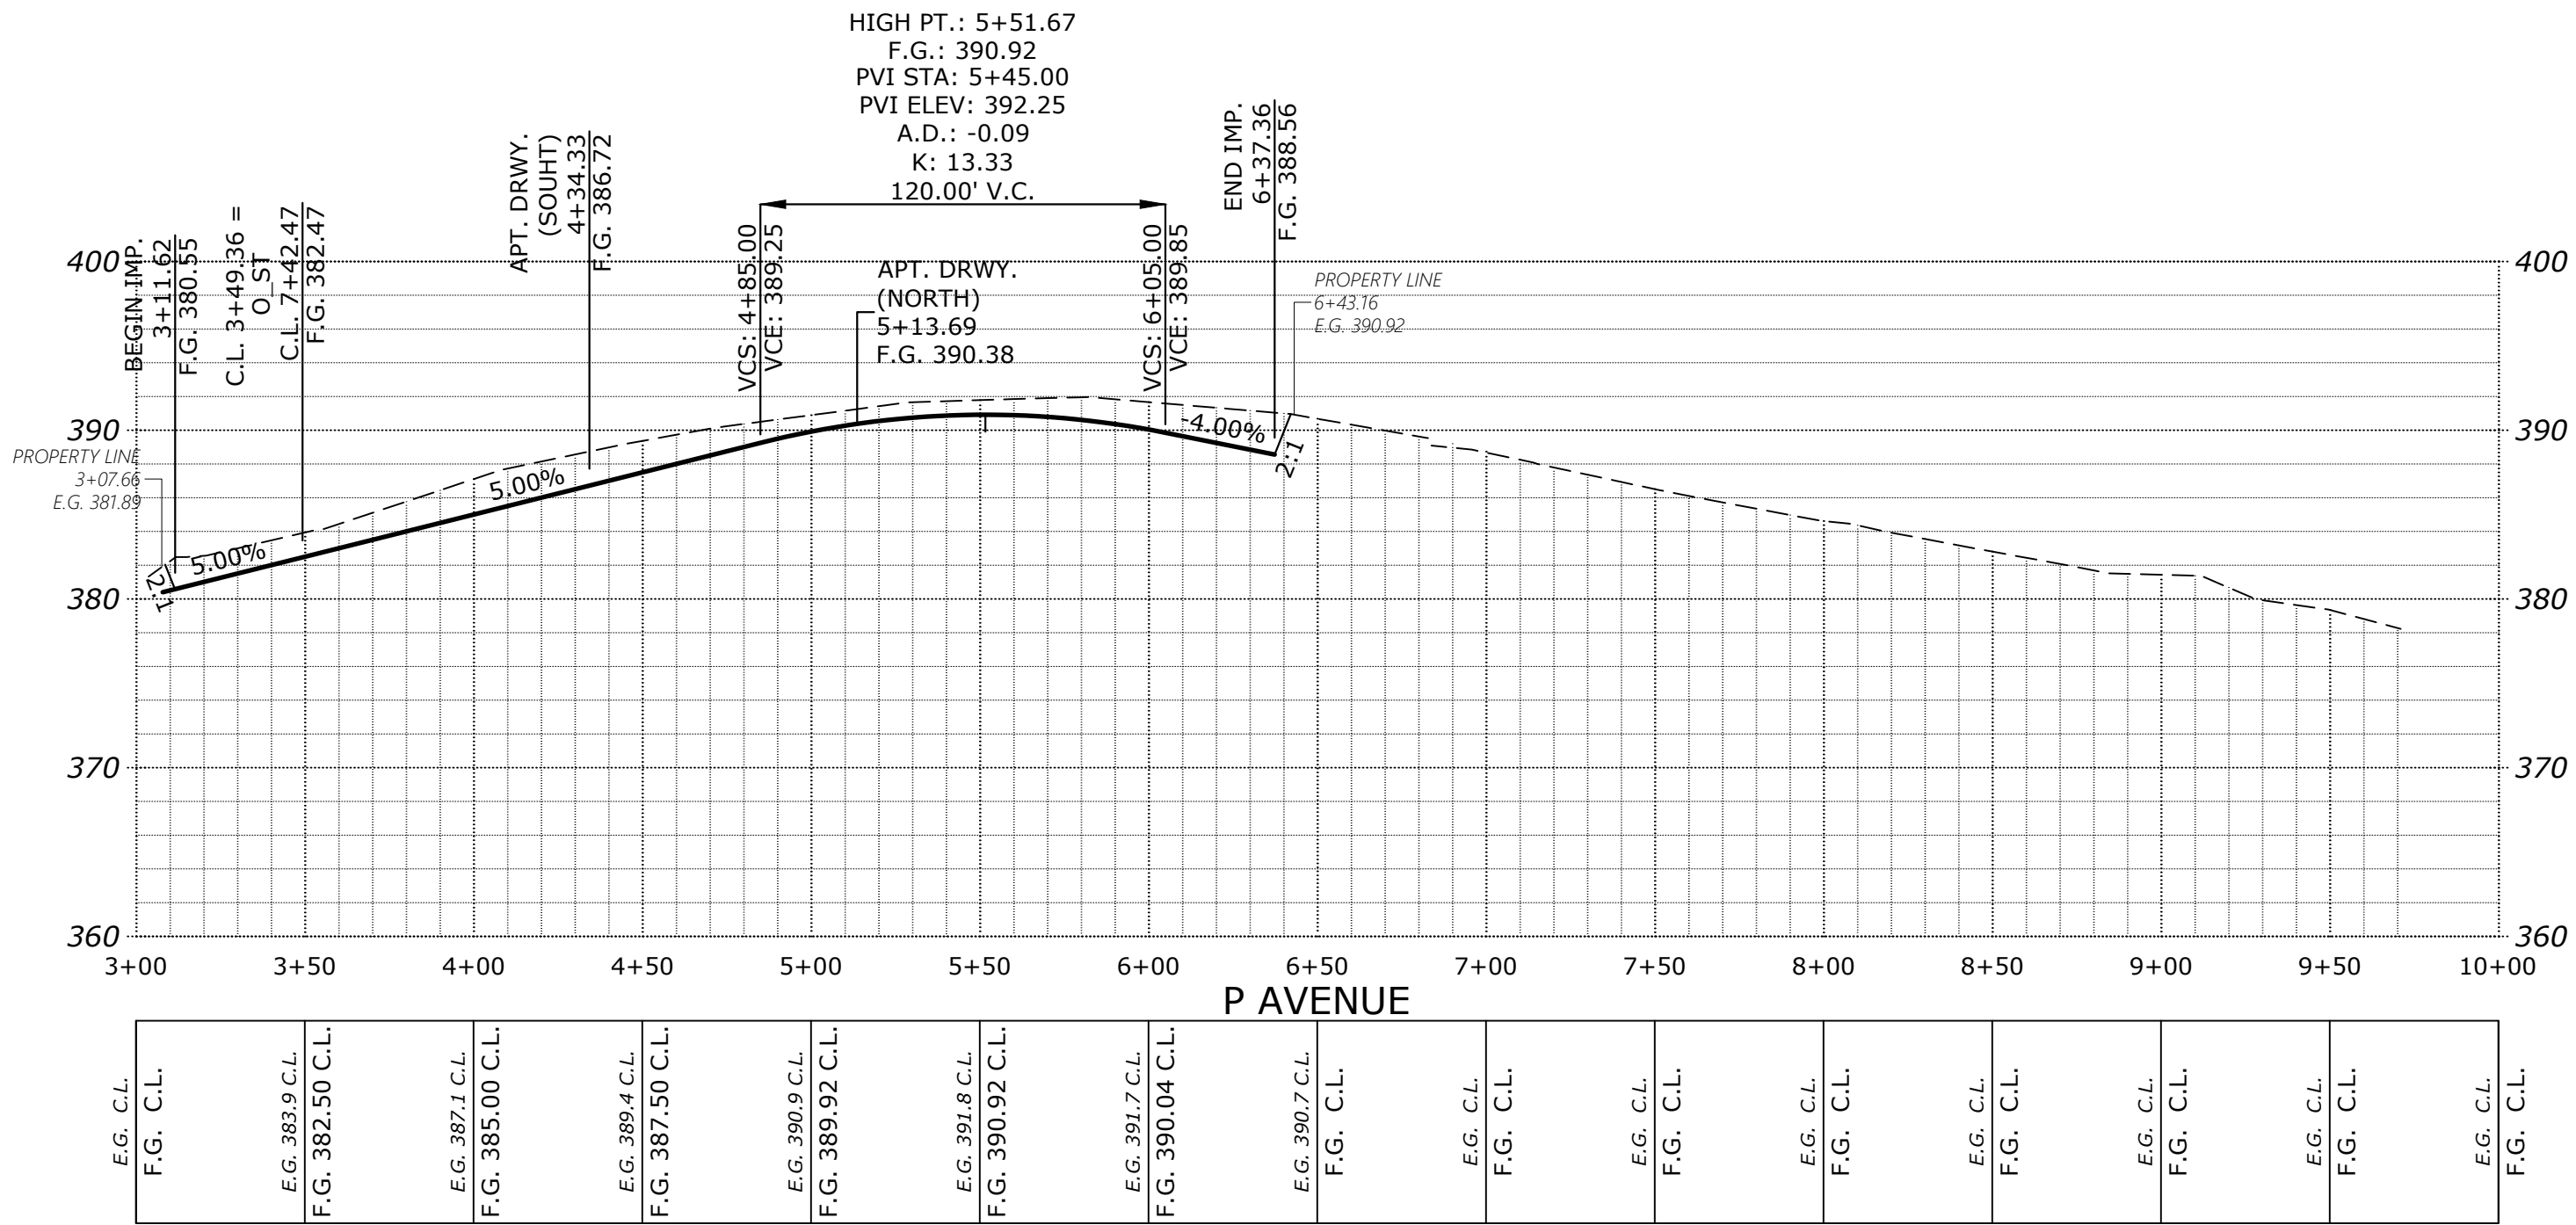

STREET
IMPROVEMENTS

COBURN GRAND VIEW
ESTATES

NO CHANGES, MODIFICATIONS
OR REVISIONS SHALL BE
MADE TO THESE DRAWINGS
WITHOUT WRITTEN
AUTHORIZATION FROM THE
DESIGN ENGINEER.
DIMENSIONS & NOTES TAKE
PRECEDENCE OVER
GRAPHICAL REPRESENTATION.

Design: M.D.G.
Drawn: P.H.S.
Checked: J.J.G.
Date: JUNE 2018
Scale: AS SHOWN
As-Built: ----







EXPIRES: 06-30-2021

JOB # 6234

P513

MULTI/TECH
ENGINEERING SERVICES, INC.
1155 13TH ST., S.E. SALEM, OR. 97302
PH: (503) 363-5277 FAX: (503) 366-7560
www.mteengineering.net office@mteengineering.net

J:\6234-GrandView\Draw - 6234\6234-GrandView.dwg, P514ST, 1/13/2021, 3:07:01 PM, P514ST.dwg

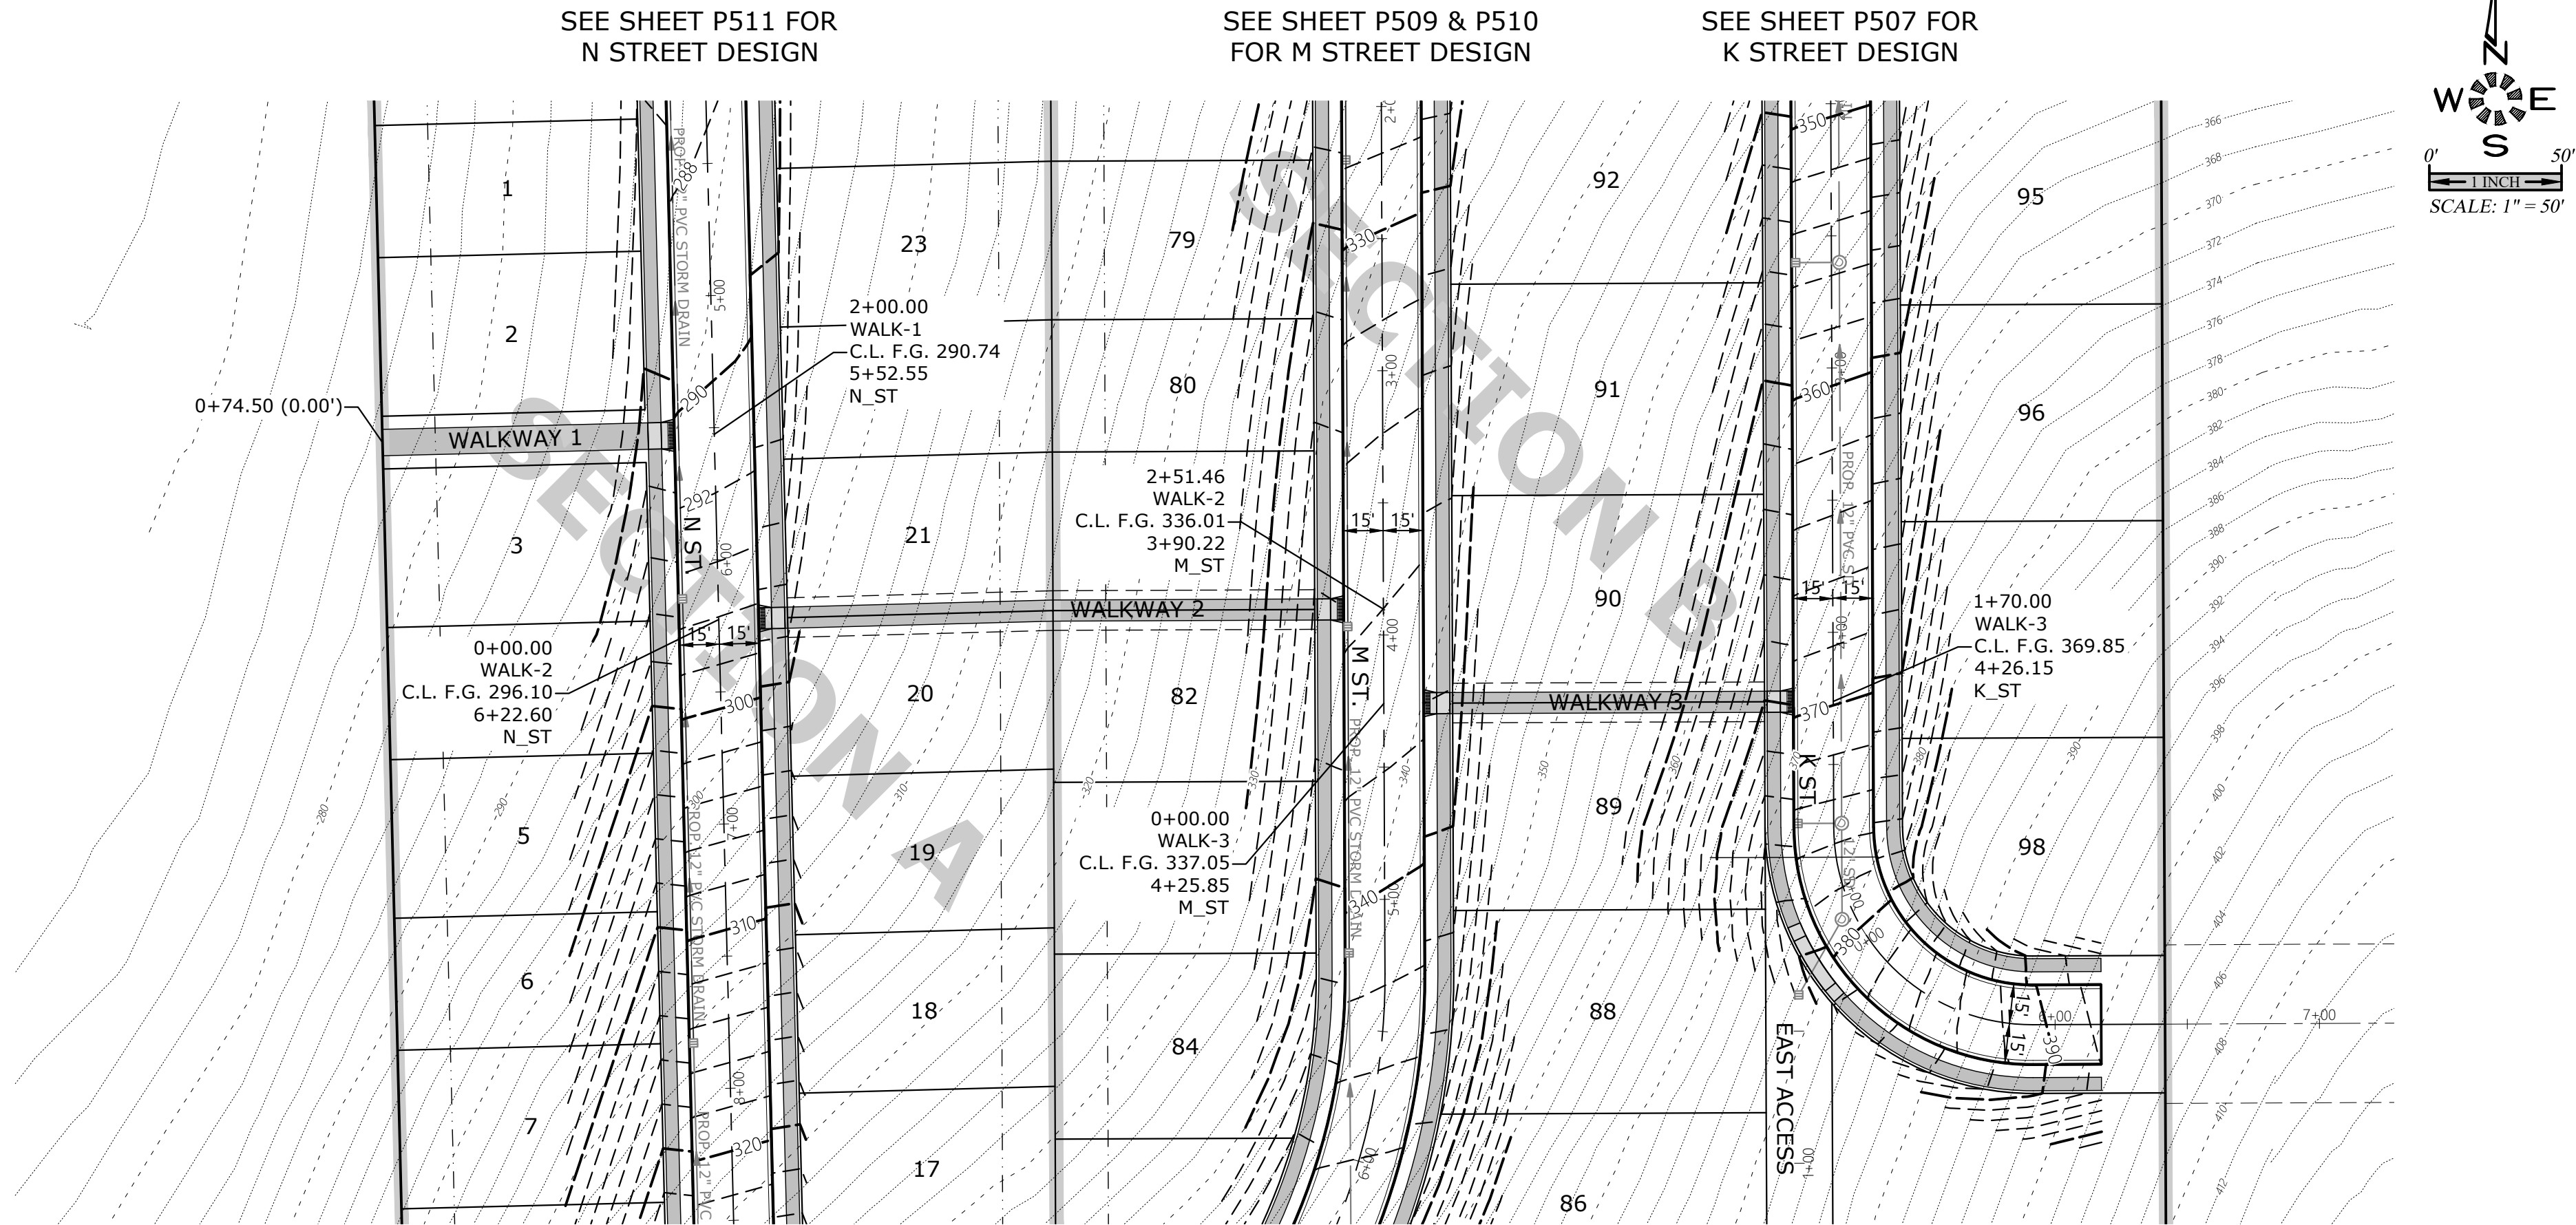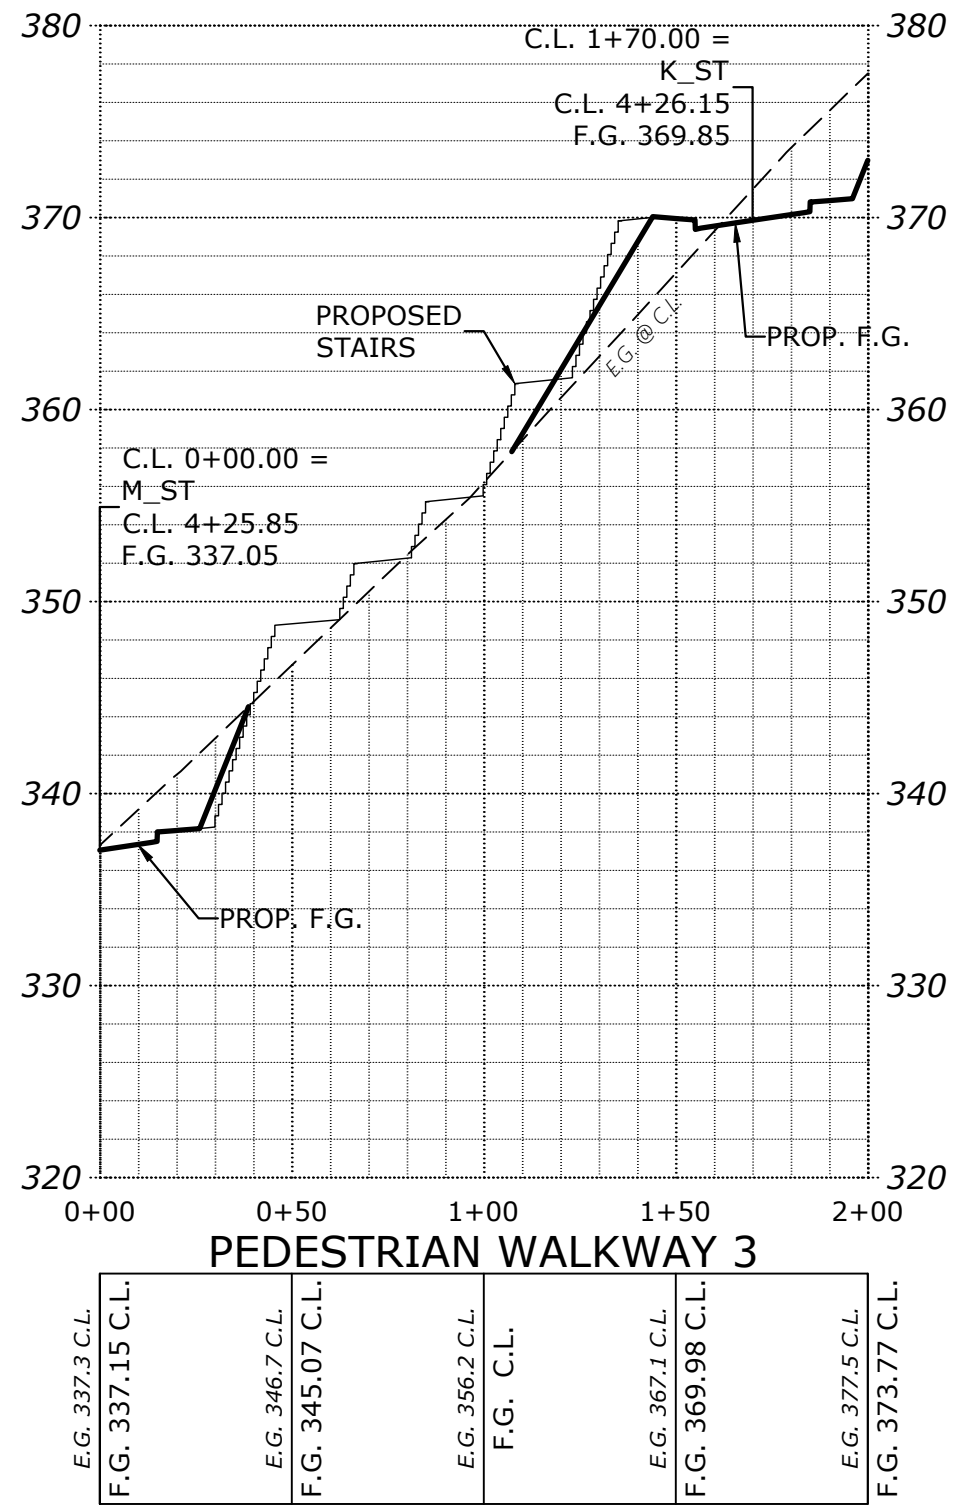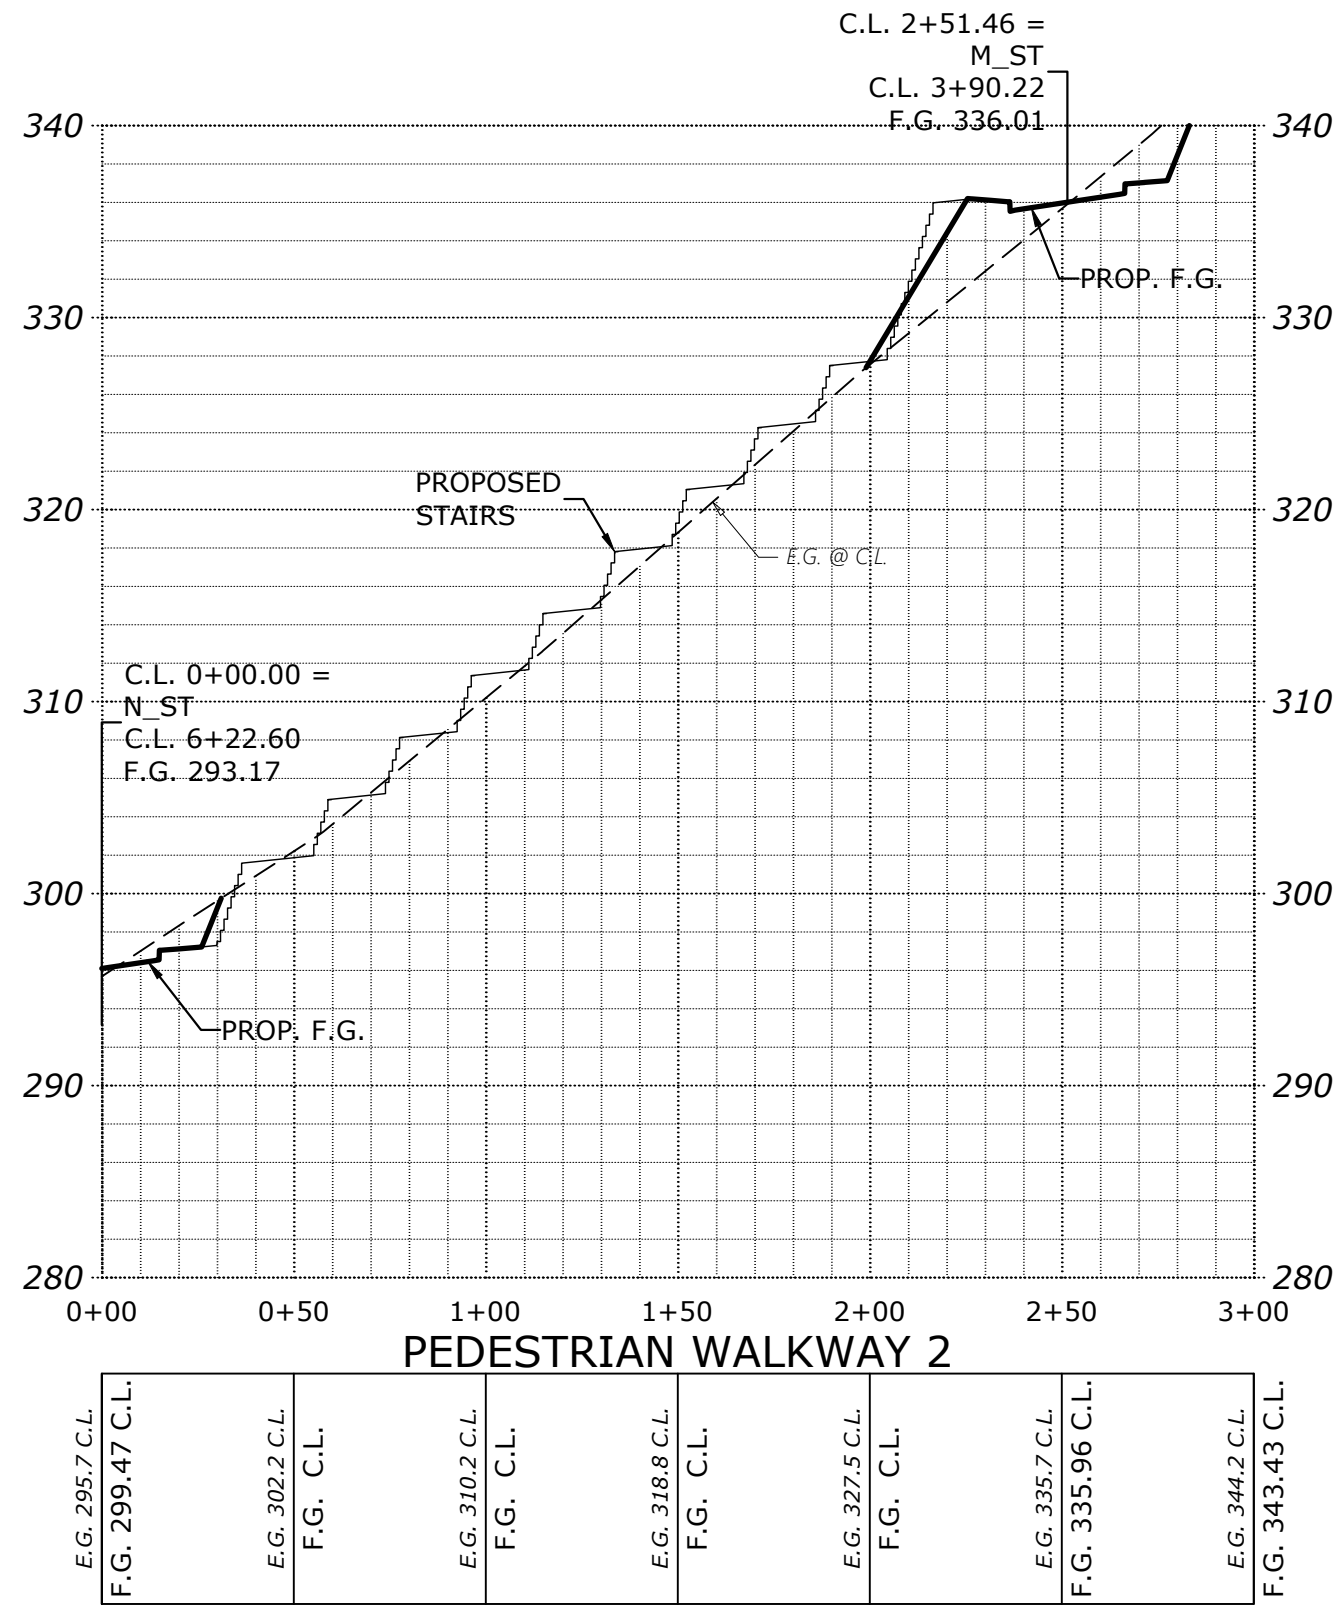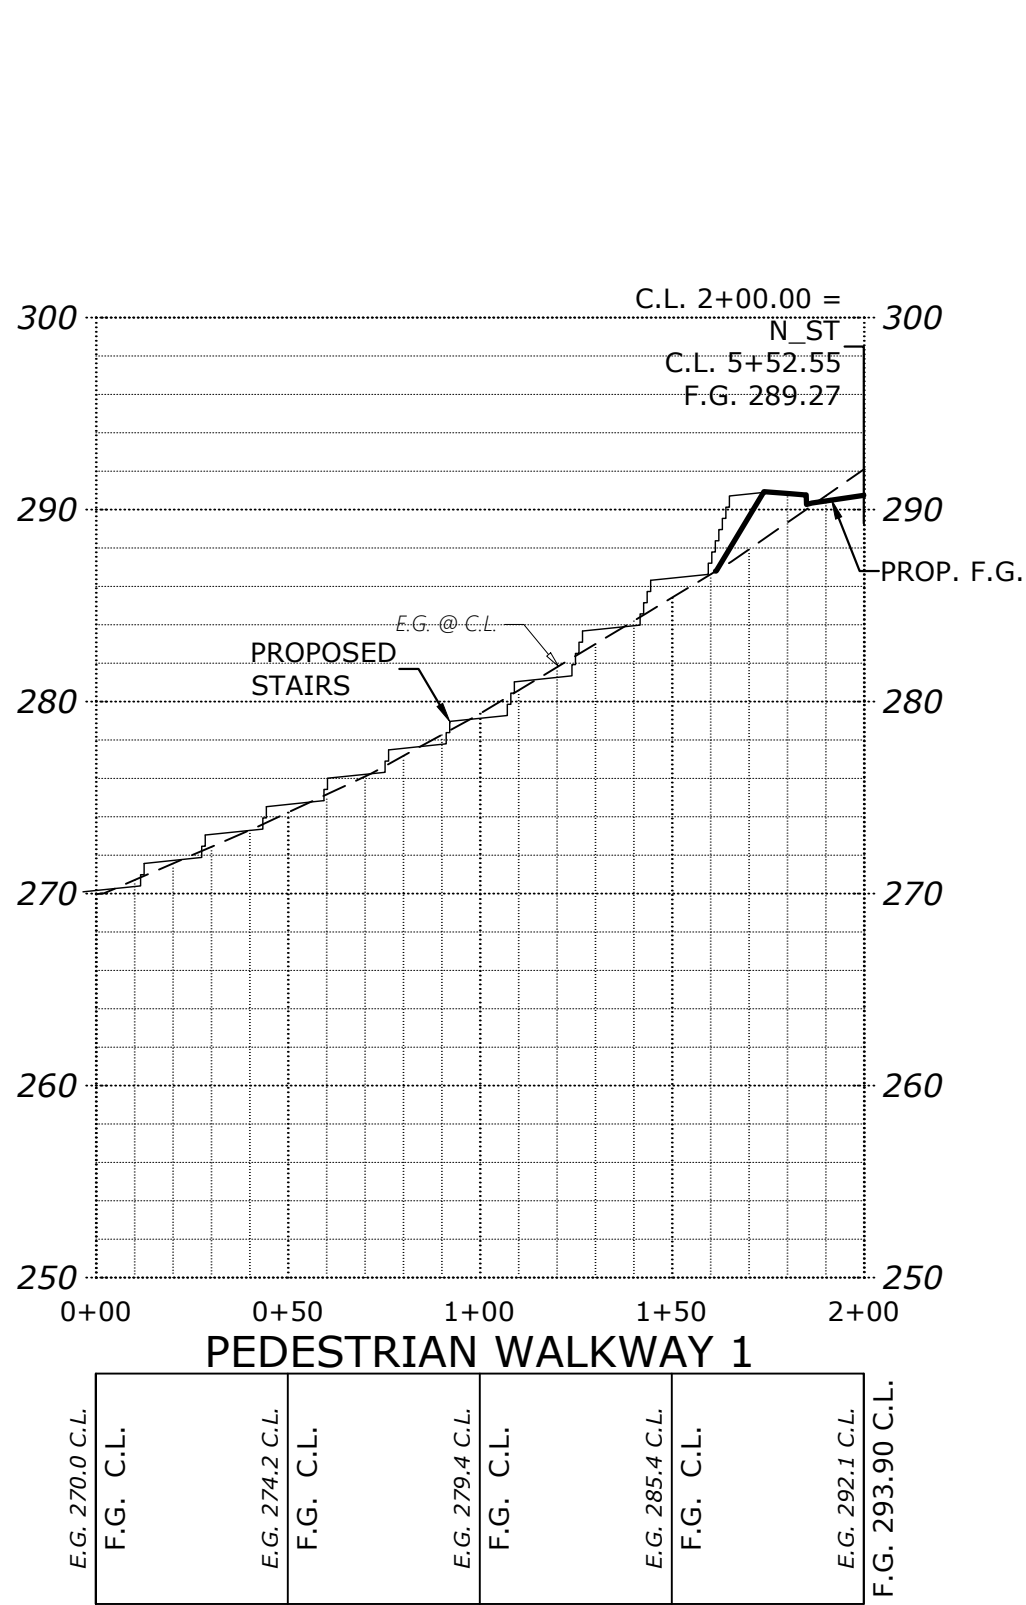


STREET
IMPROVEMENTS

COBURN GRAND VIEW
ESTATES

NO CHANGES, MODIFICATIONS
OR REVISIONS TO BE
MADE TO THESE DRAWINGS
WITHOUT WRITTEN
AUTHORIZATION FROM THE
DESIGN ENGINEER.
DIMENSIONS & NOTES TAKE
PRECEDENCE OVER
GRAPHICAL REPRESENTATION.

Design: M.D.G.
Drawn: P.H.S.
Checked: J.J.G.
Date: JUNE 2018
Scale: AS SHOWN
As-Built: ----









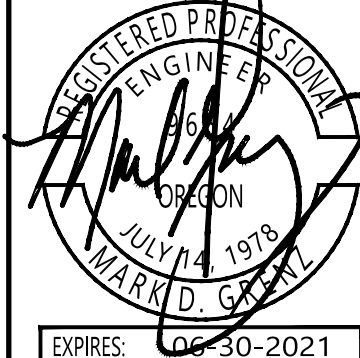





JOB # 6234

P514

MULTI/TECH

ENGINEERING SERVICES, INC.
1155 13TH ST., S.E. SALEM, OR. 97302
PH. (503) 363-5277 FAX (503) 366-1660
www.mtengr.com office@mtengr.com

  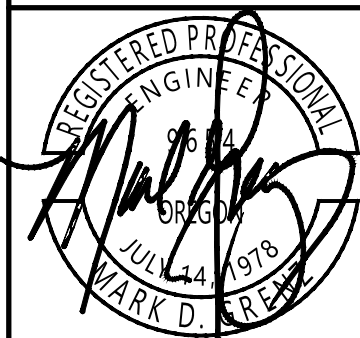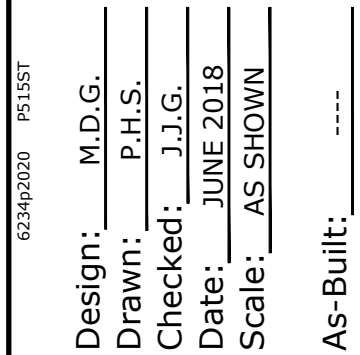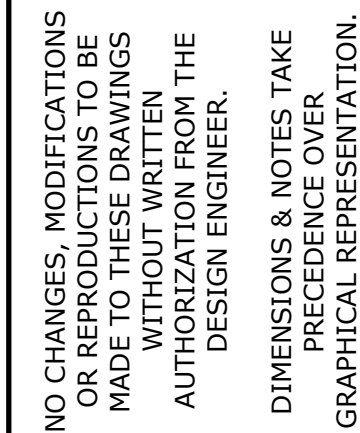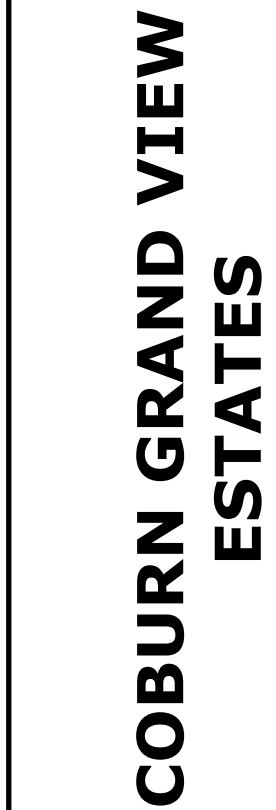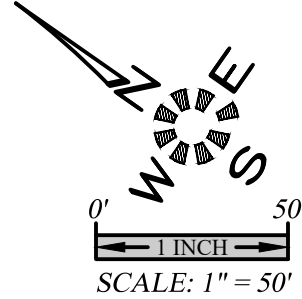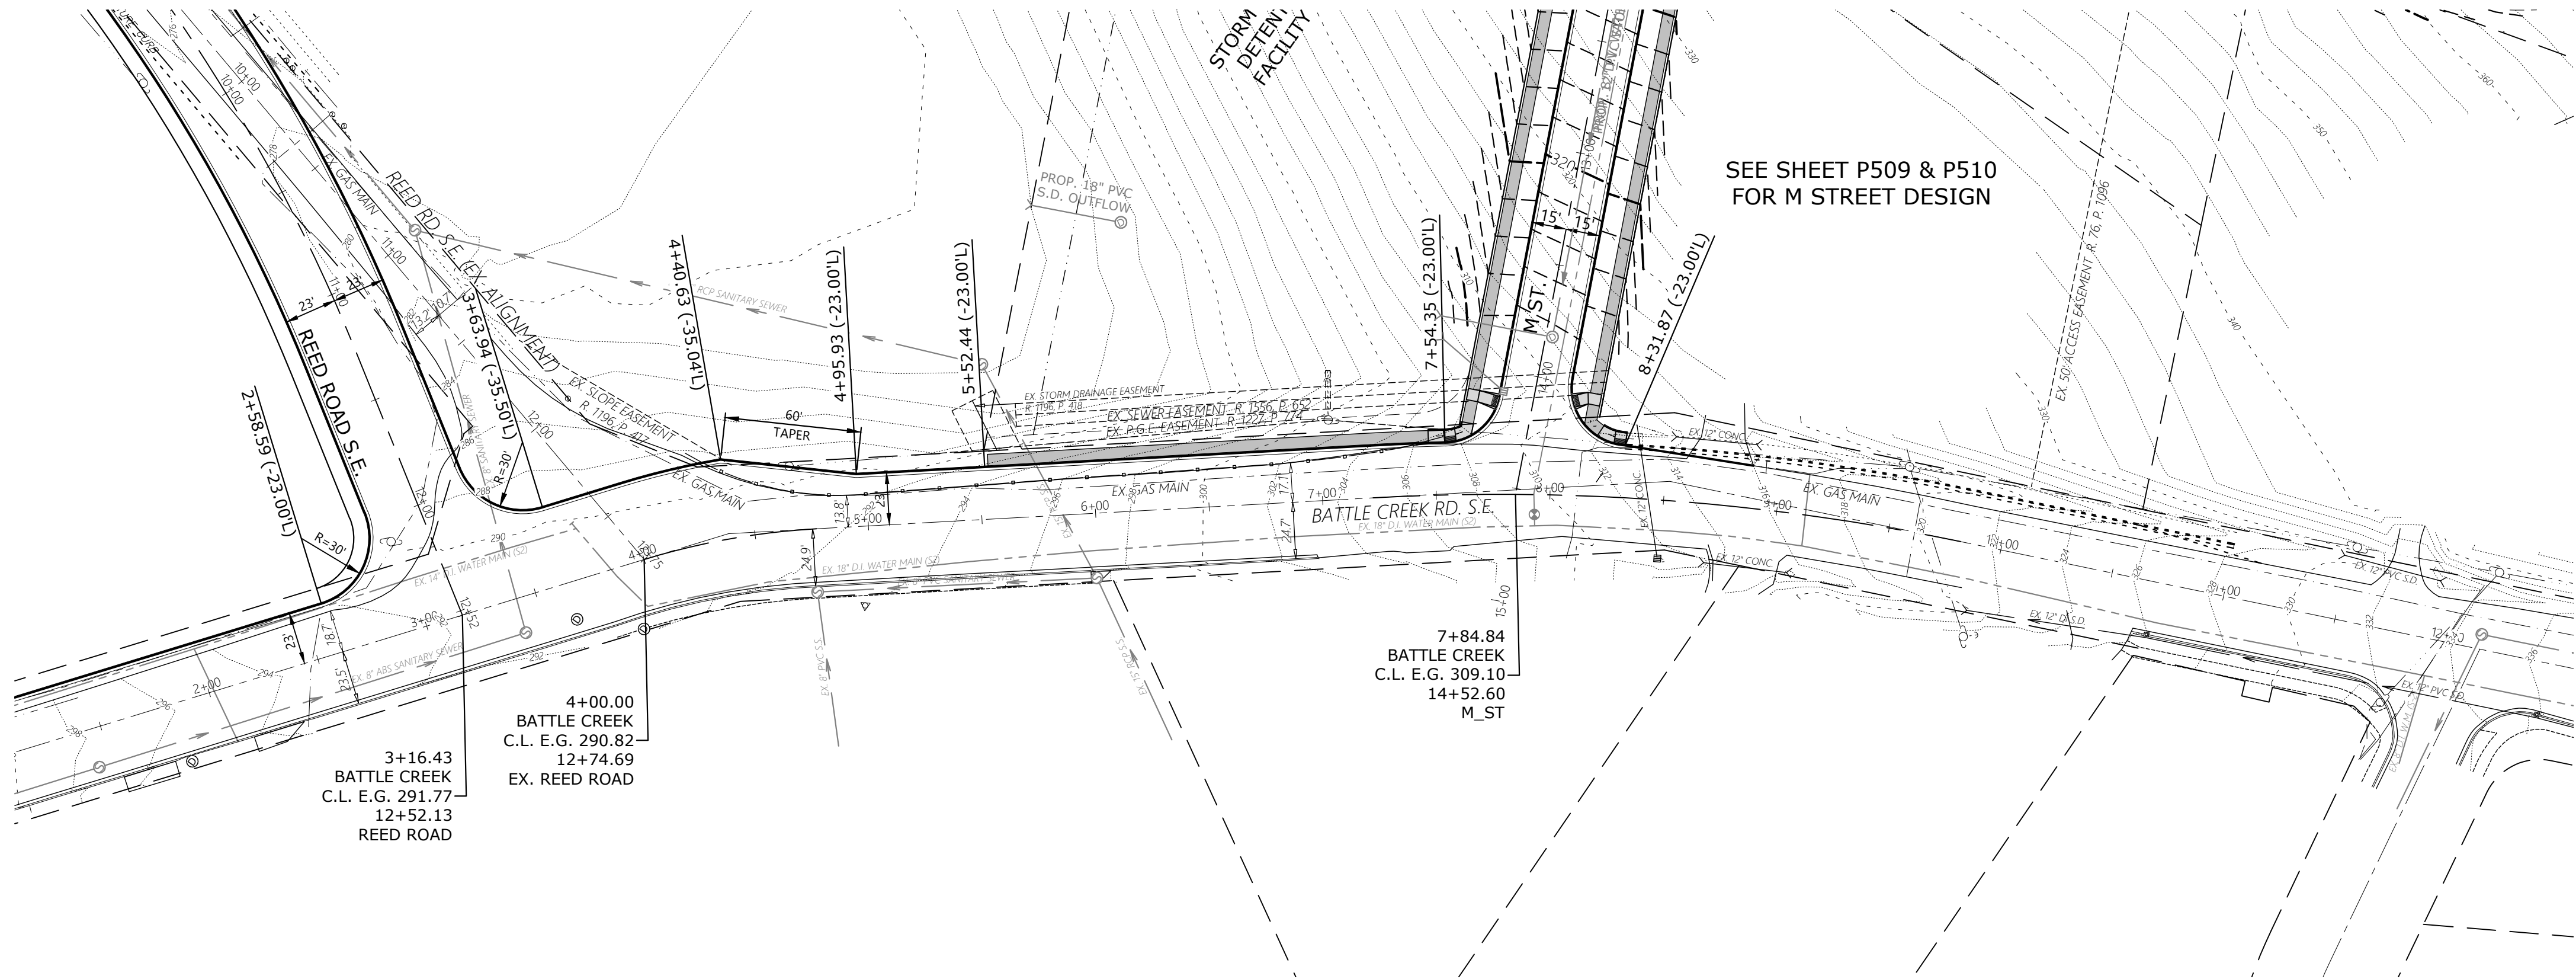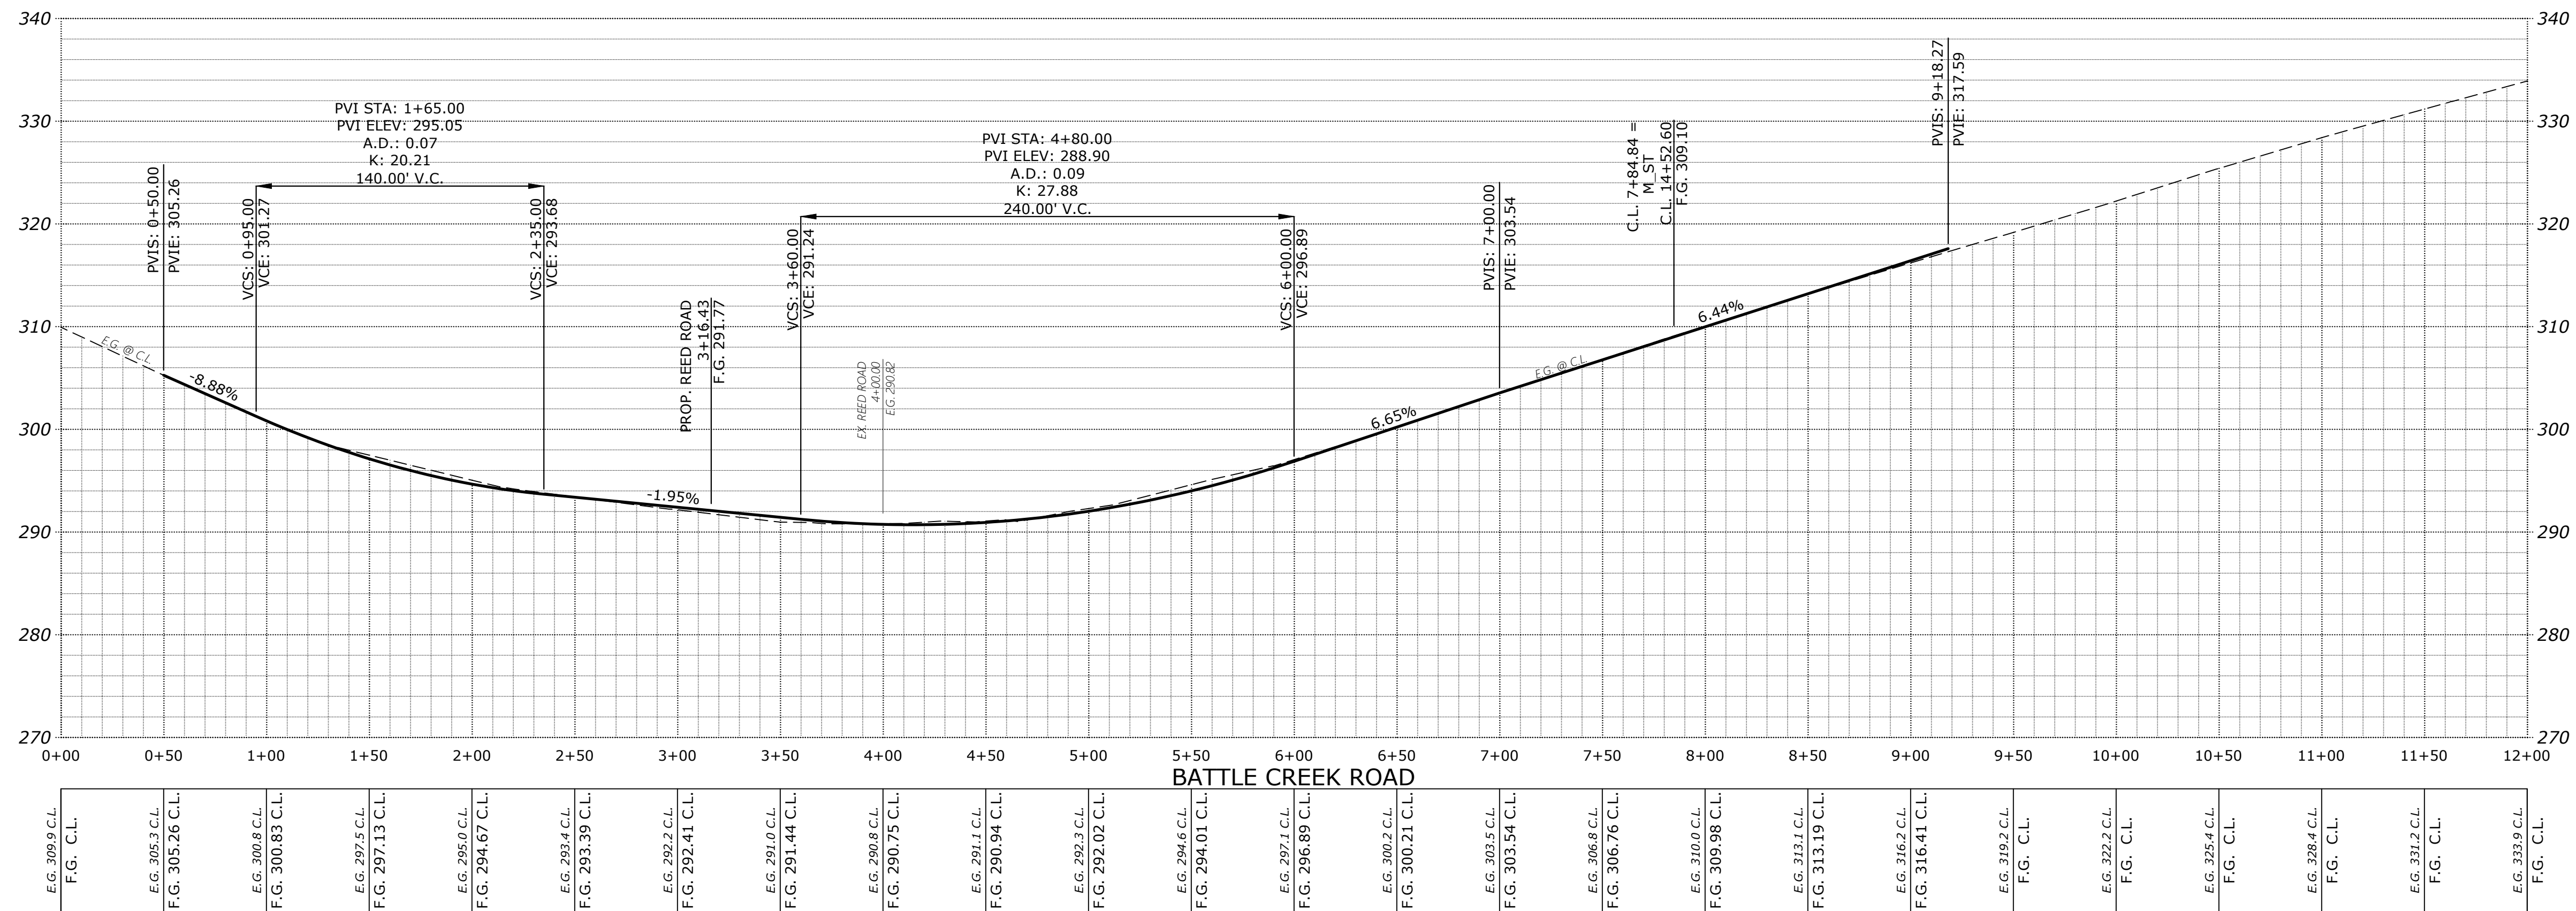

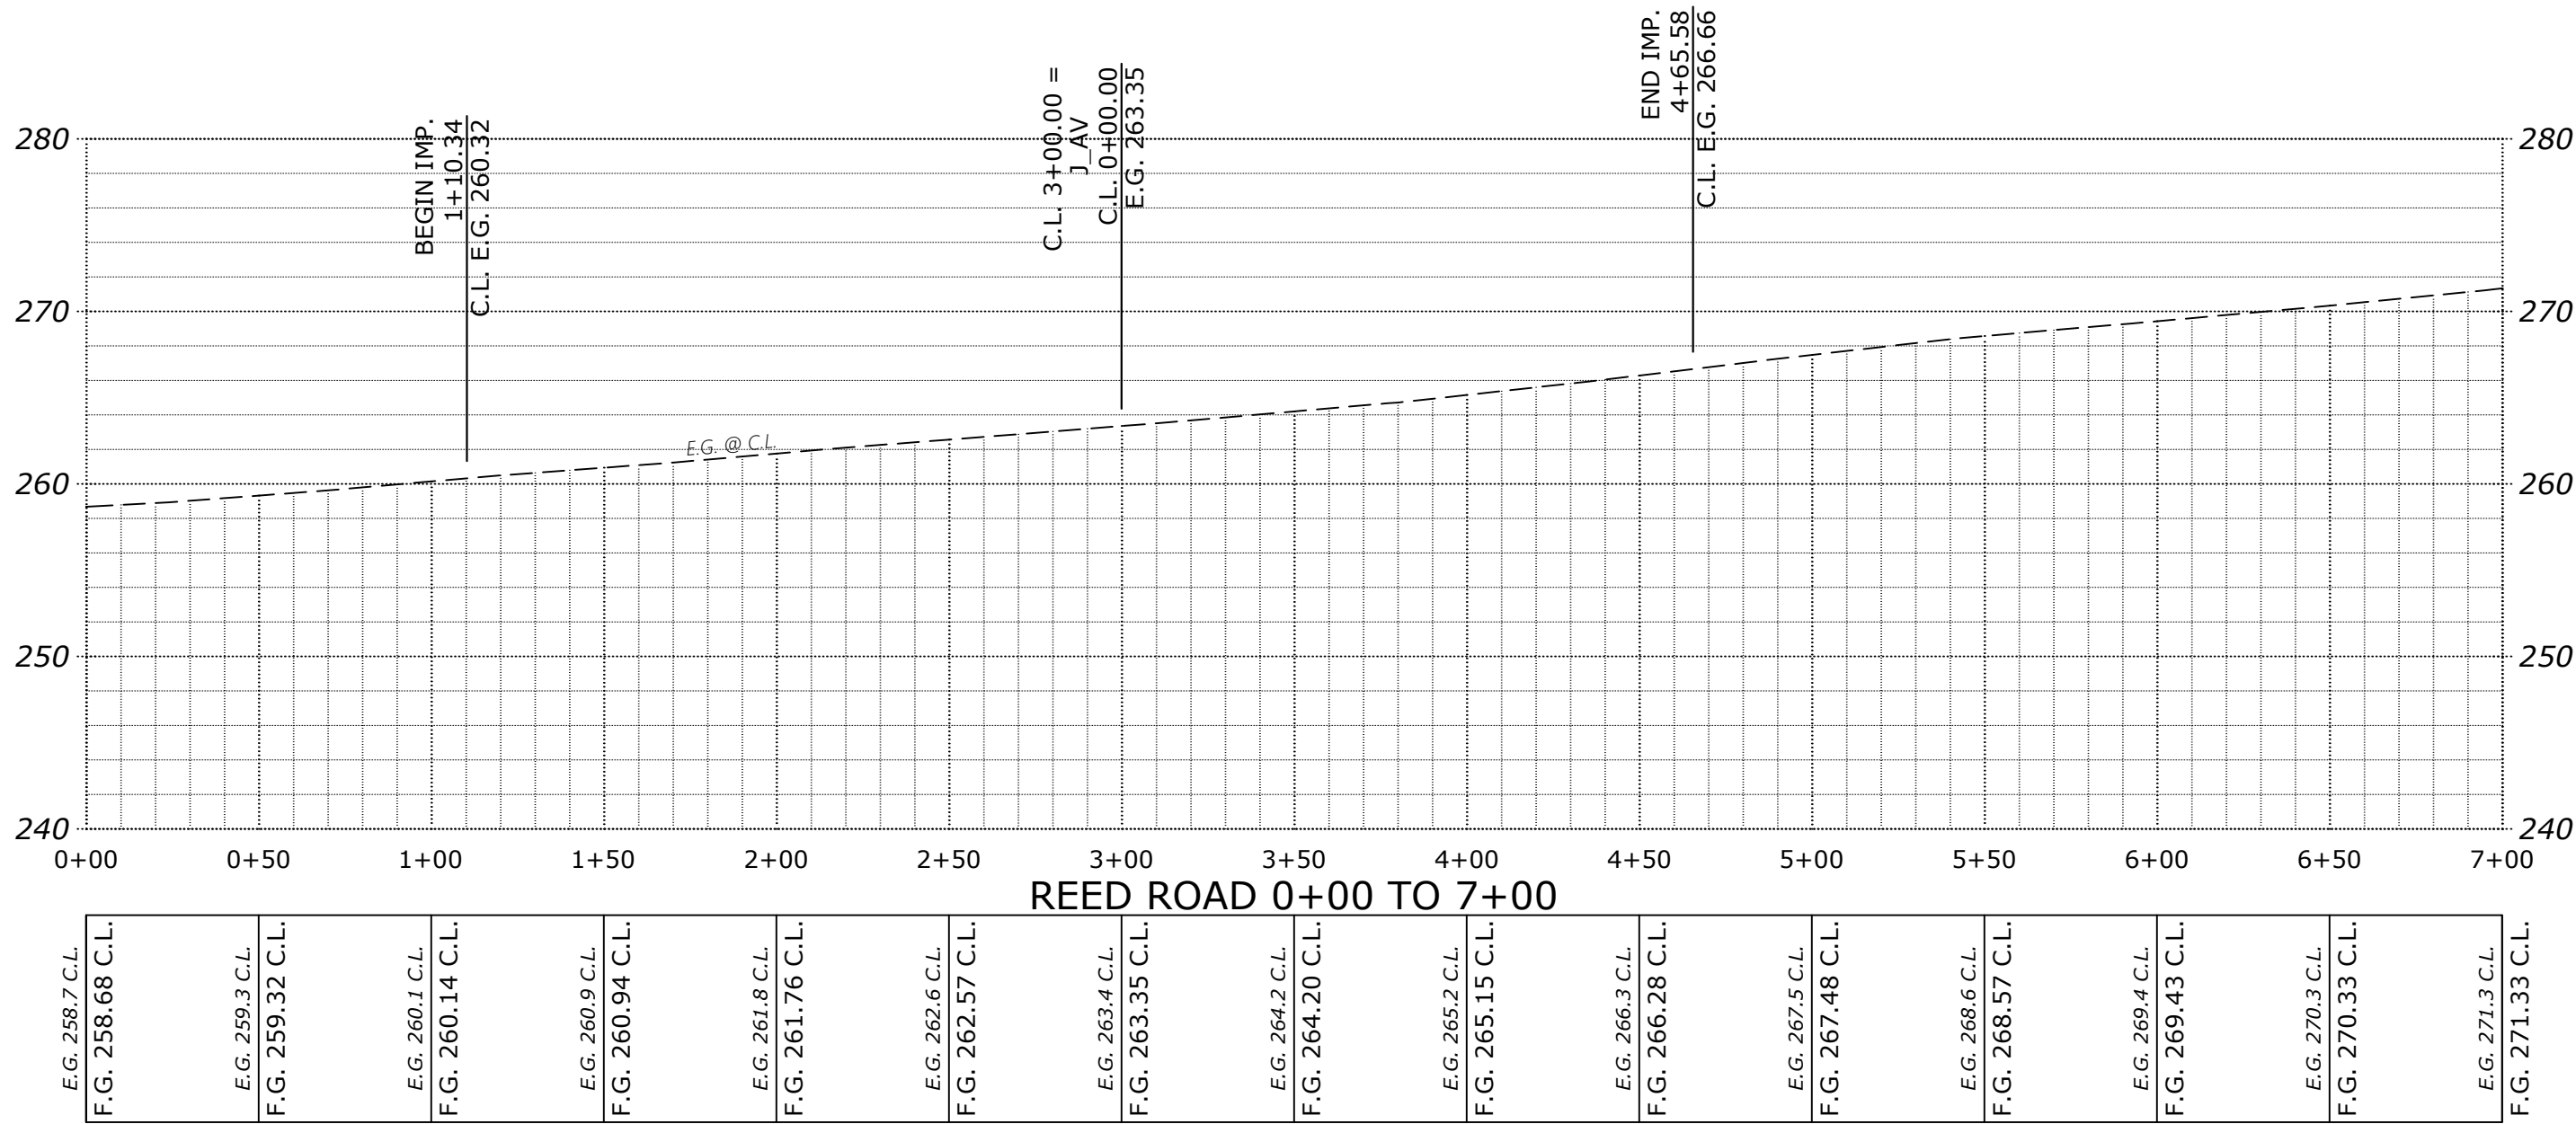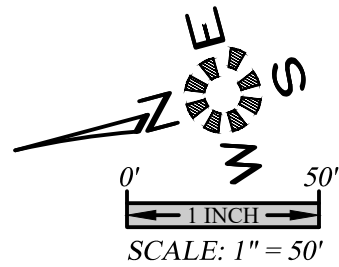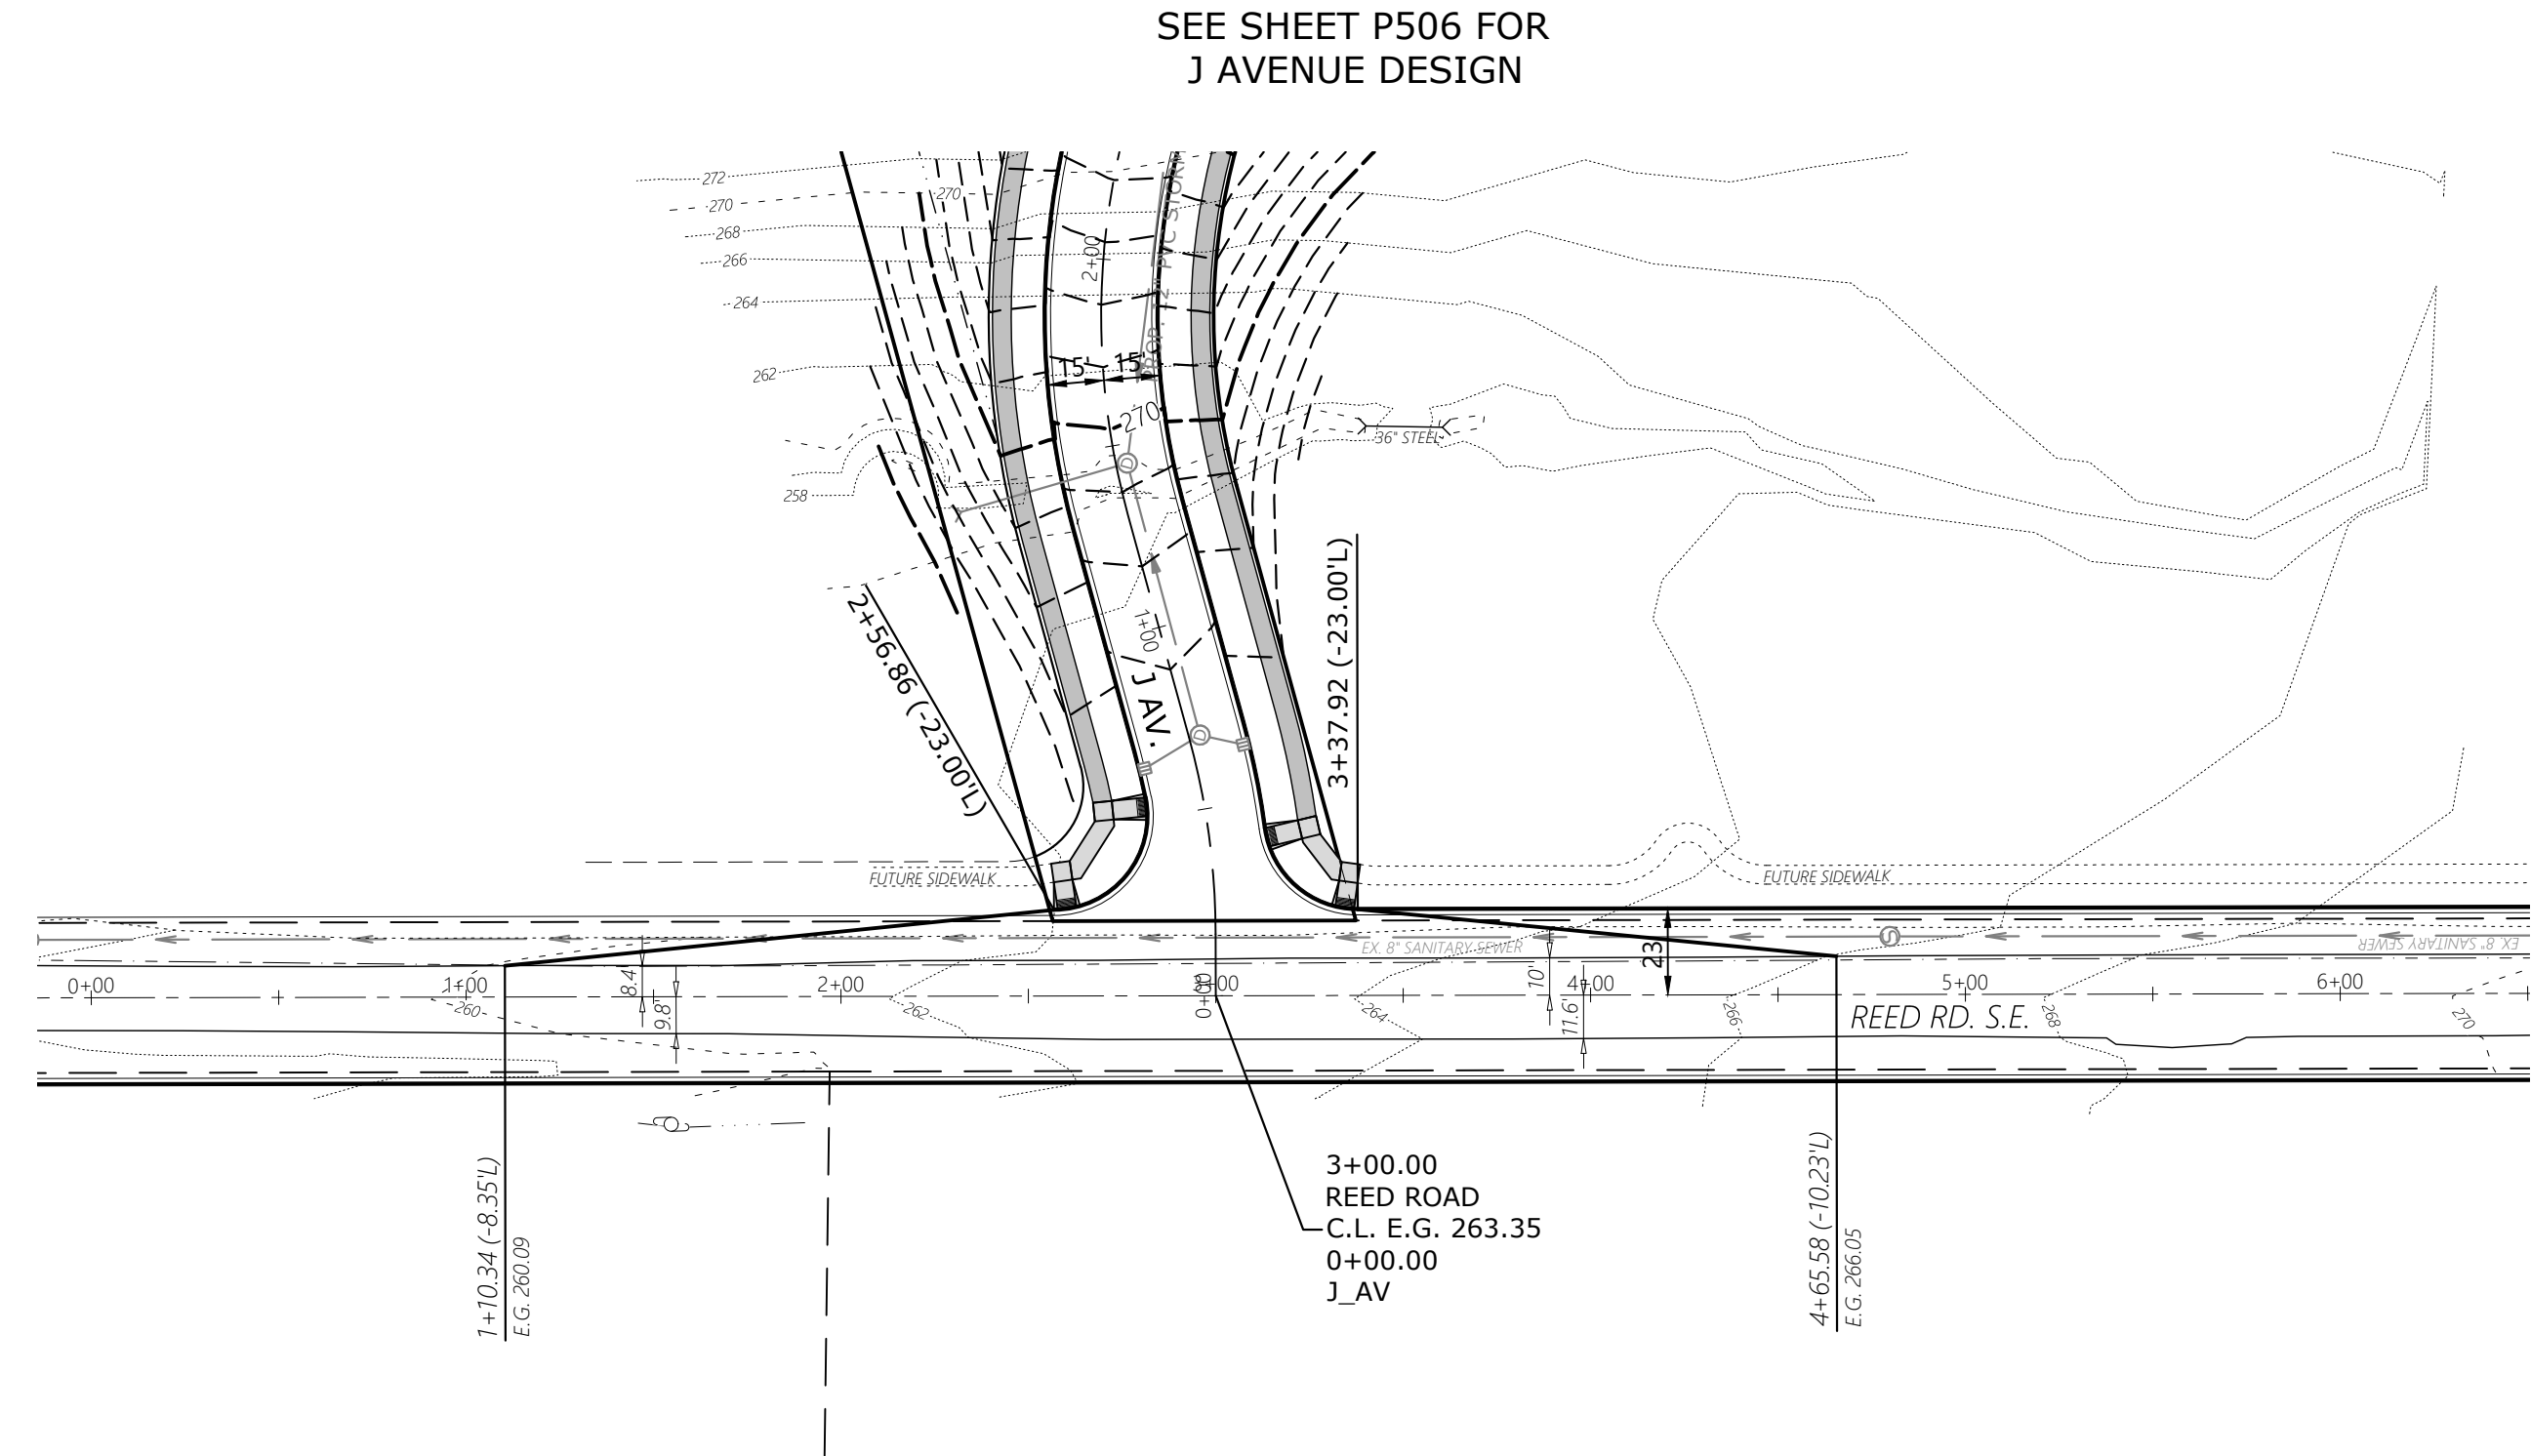

STREET
IMPROVEMENTS

COBURN GRAND VIEW
ESTATES

NO CHANGES, MODIFICATIONS
OR REVISIONS SHALL BE
MADE TO THESE DRAWINGS
WITHOUT WRITTEN
AUTHORIZATION FROM THE
DESIGN ENGINEER.
DIMENSIONS & NOTES TAKE
PRECEDENCE OVER
GRAPHICAL REPRESENTATION.

Design: M.D.G.
Drawn: P.H.S.
Checked: J.J.G.
Date: JUNE 2018
Scale: AS SHOWN
As-Built: ----







EXPIRES: 06-30-2021

JOB # 6234

P516

MULTI/TECH
ENGINEERING SERVICES, INC.
1155 13TH ST. S.E. SALEM, OR. 97302
PH: (503) 363-5227 FAX: (503) 364-2660
www.mtengineering.net office@mtengineering.net

J:\62xx\6234-ReadRoads\Draw -6234\6234p2020.dwg, P51751, 1/13/2021, 3:07:57 PM, P5founders

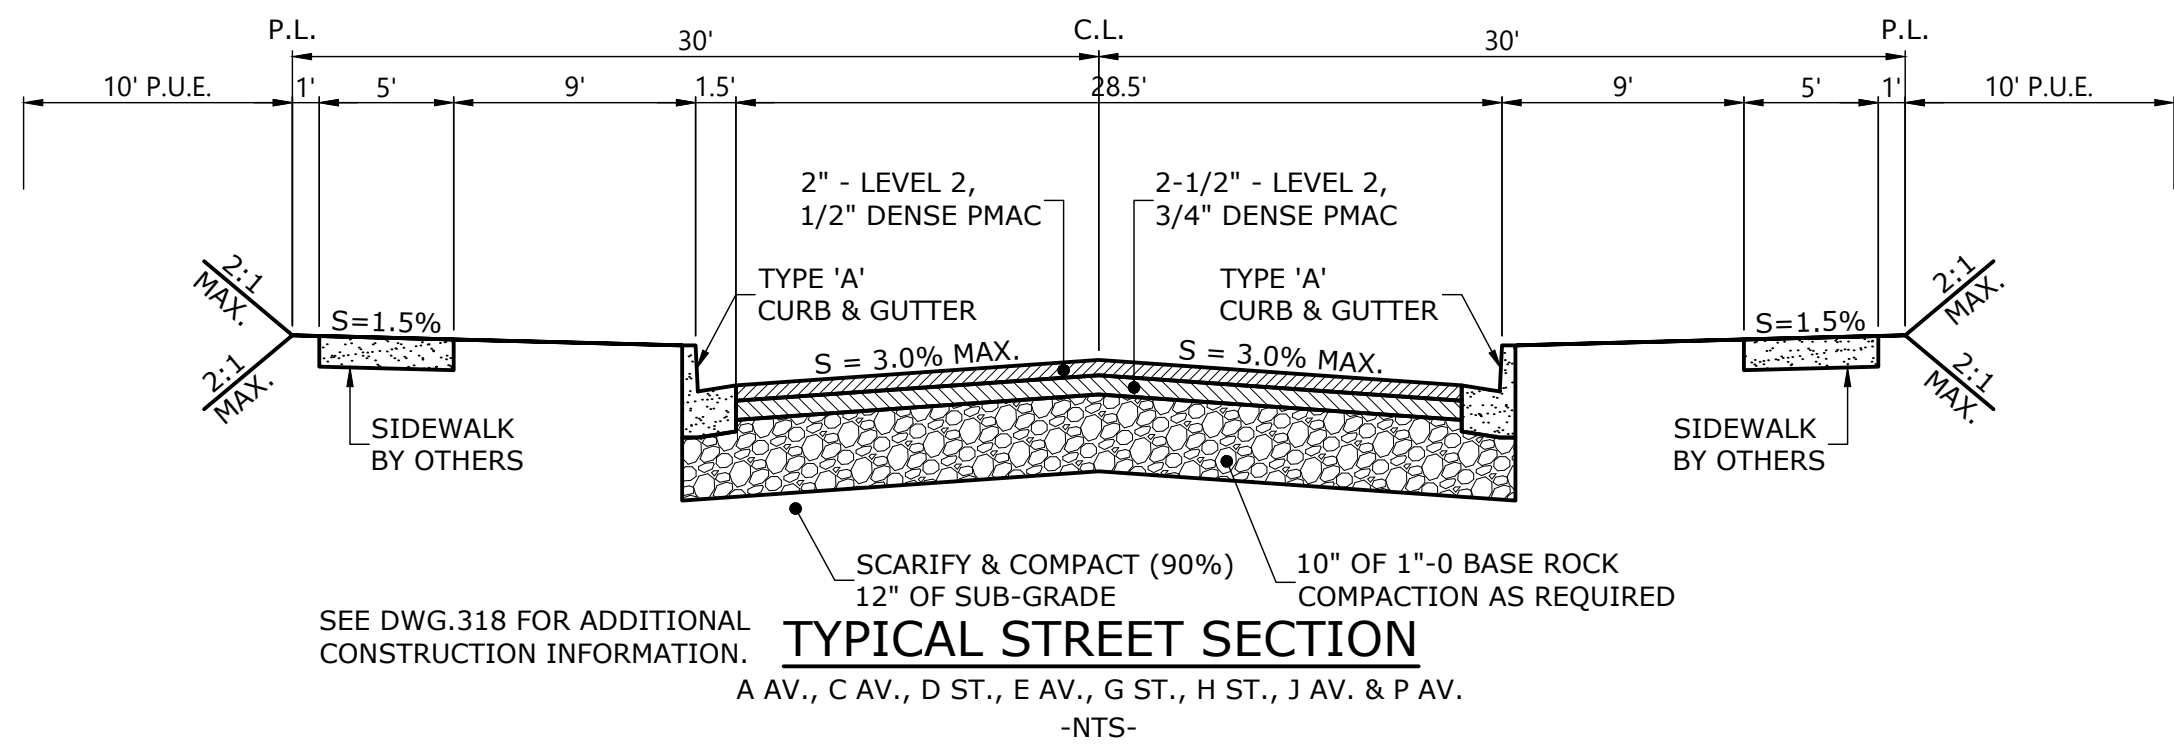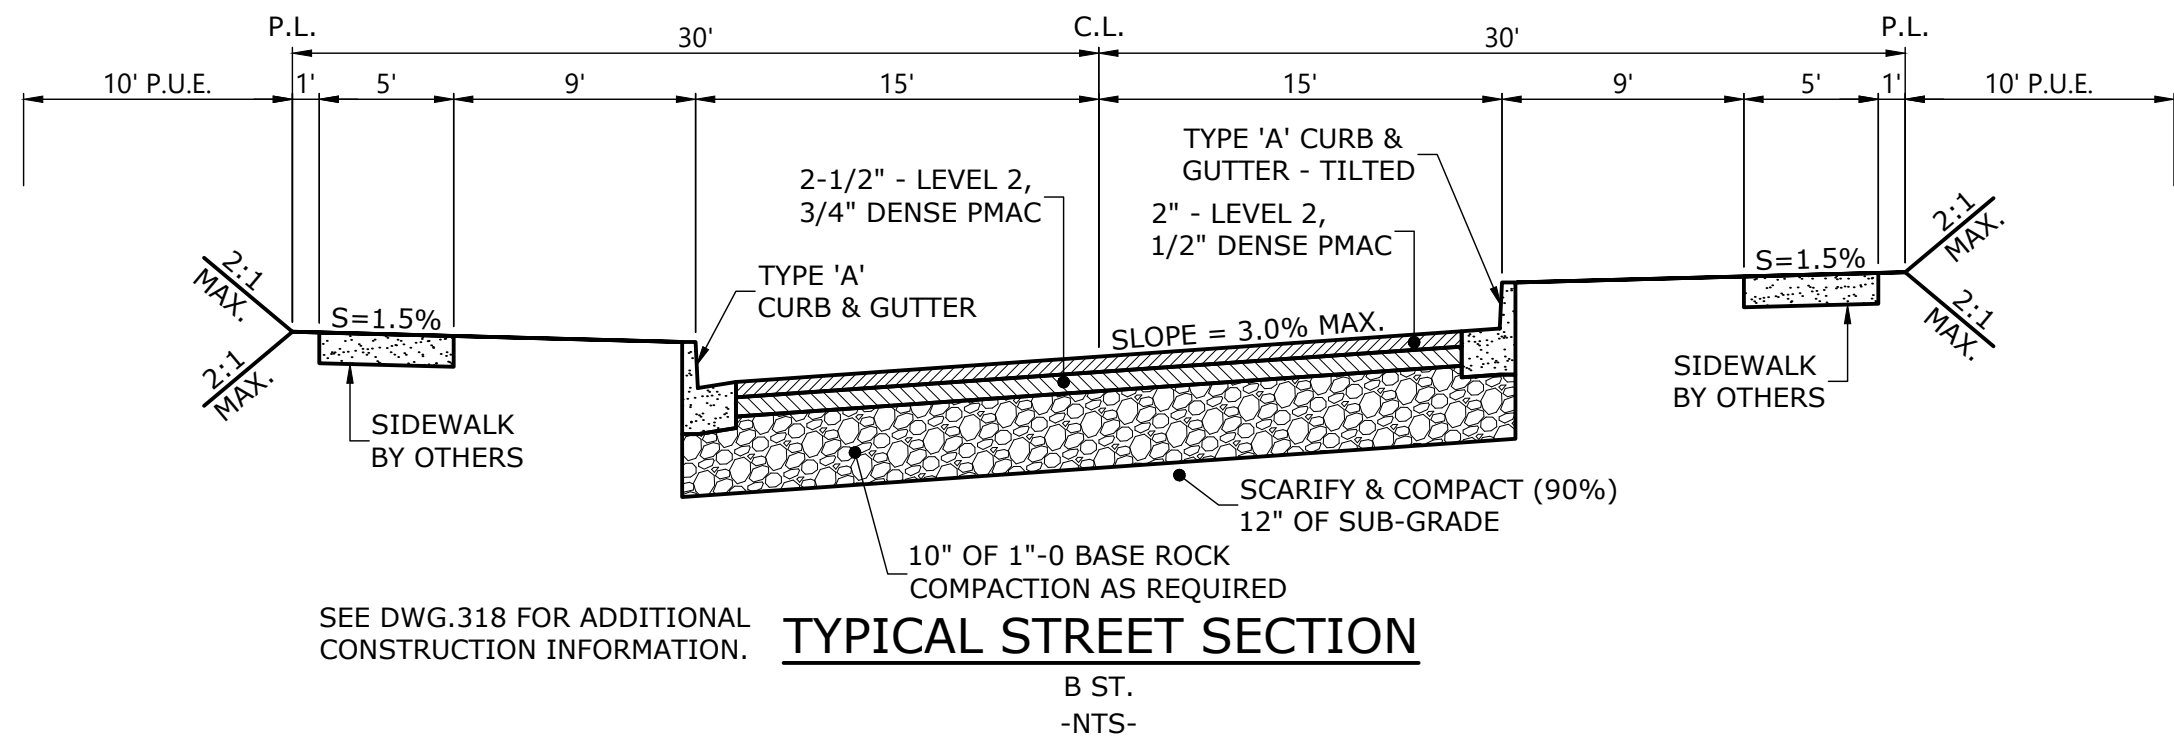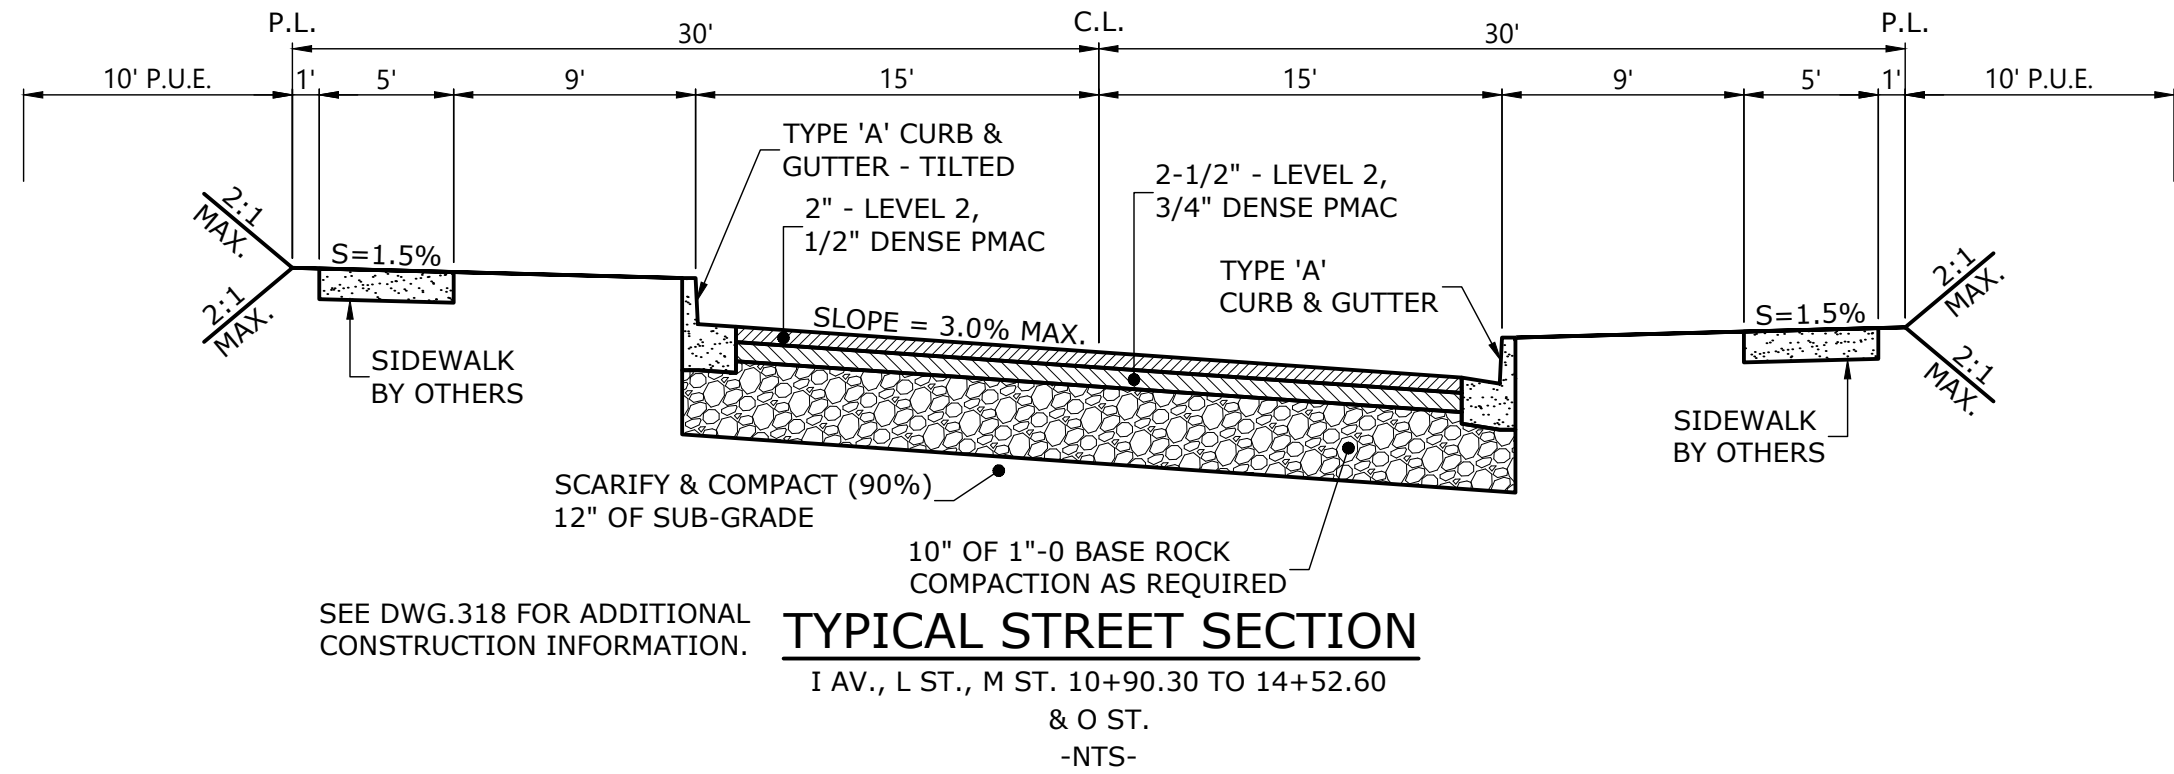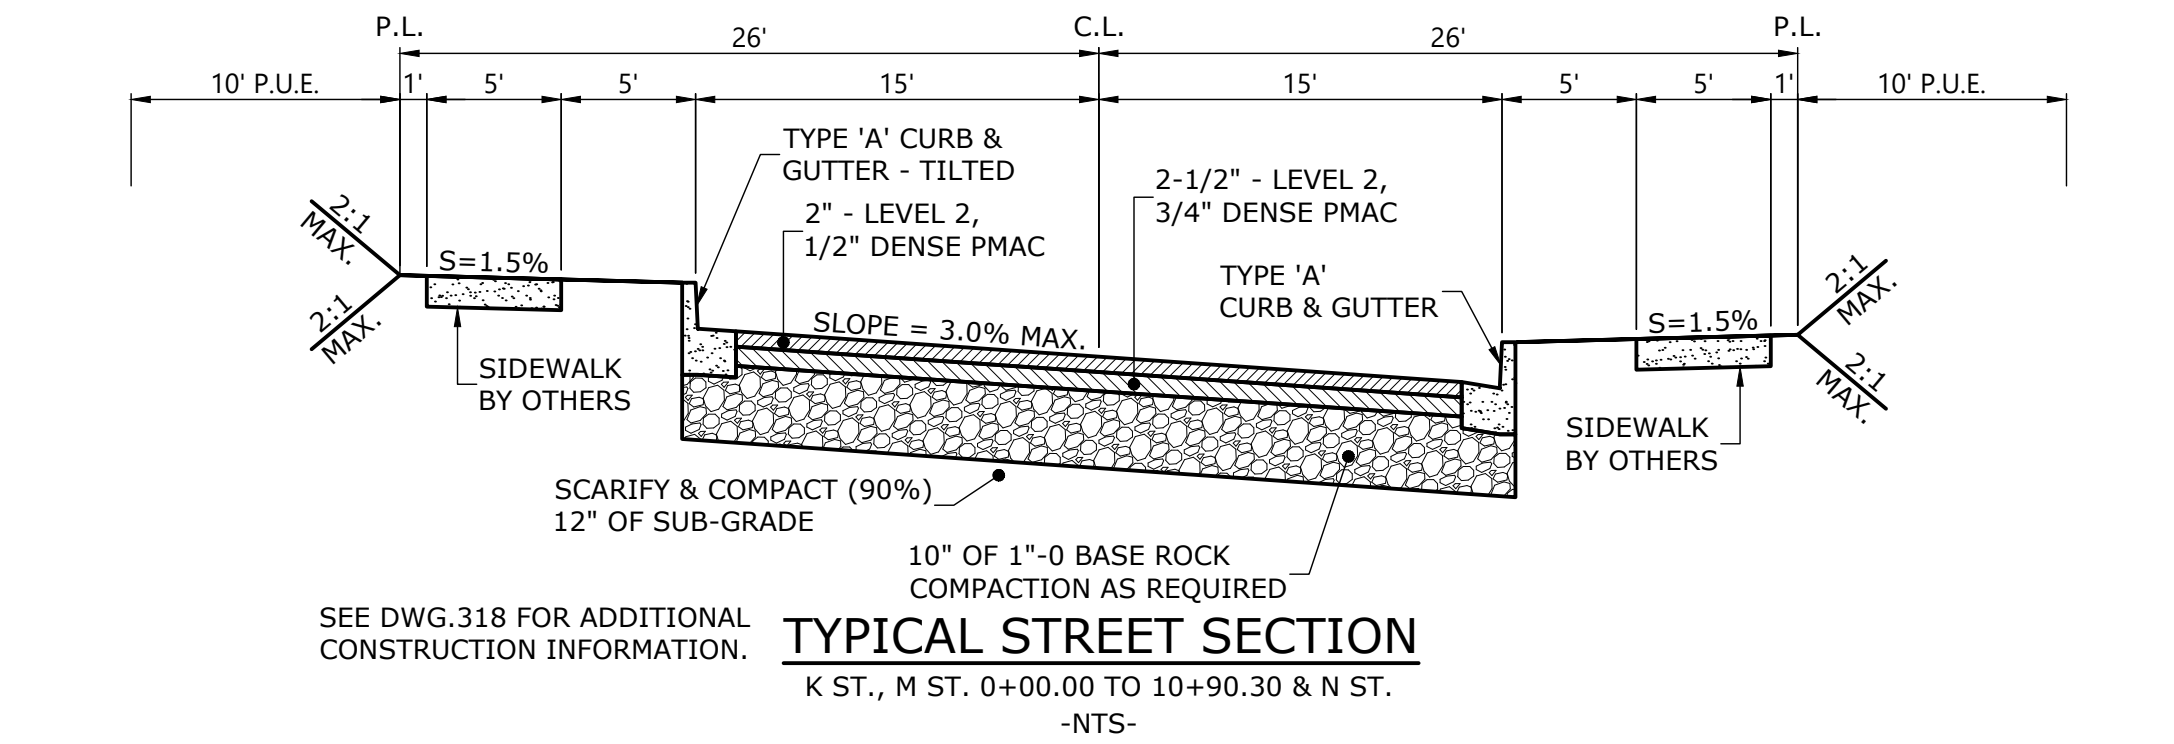

PROVISIONS FOR WET WEATHER CONSTRUCTION
DRY SEASON CONSTRUCTION IS RECOMMENDED; HOWEVER, EXCAVATION TO SUBGRADE CAN PROCEED DURING PERIODS OF LIGHT TO MODERATE RAINFALL PROVIDED THAT THE SUBGRADE REMAINS COVERED WITH AGGREGATE; A TOTAL AGGREGATE THICKNESS OF 8-INCHES MAY BE NECESSARY TO PROTECT THE SUBGRADE FROM HEAVY CONSTRUCTION TRAFFIC. CONSTRUCTION TRAFFIC SHOULD NOT BE ALLOWED DIRECTLY ON THE SUBGRADE ONLY ATOP A SUFFICIENT COMPACTED ROCK THICKNESS TO MITIGATE SUBGRADE "PUMPING". IF THE SUBGRADE BECOMES WET AND "PUMPS" NO CONSTRUCTION TRAFFIC SHALL BE ALLOWED ON THE ROAD ALIGNMENT. POSITIVE SITE DRAINAGE AWAY FROM THE STREET SHALL BE MAINTAINED IF SITE PAVING WILL NOT OCCUR BEFORE THE ON-SET OF THE WET SEASON.


MITIGATION OF WET AND SOFT SUBGRADE, IF ENCOUNTERED
DEPENDING ON THE TIMING FOR THE PROJECT, ANY SOFT SUBGRADE FOUND DURING PROOF-ROLLING OR BY VISUAL OBSERVATION CAN EITHER BE REMOVED AND REPLACED WITH COMPACTED CRUSHED AGGREGATE, REMOVED AND DRIED OR DRIED IN-PLACE AND RECOMPACTED, OR AN AREA OF SUFFICIENT SIZE (GENERALLY AT LEAST 6-FEET BEYOND THE EDGE OF SOFT MATERIAL) MAY BE COVERED WITH A BI-AXIAL GEOGRID AND COVERED WITH COMPACTED CRUSHED AGGREGATE.

TYPICAL STREET SECTIONS

COBURN GRAND VIEW ESTATES

NO CHANGES, MODIFICATIONS OR REVISIONS TO BE MADE TO THESE DRAWINGS WITHOUT WRITTEN AUTHORIZATION FROM THE DESIGN ENGINEER.
DIMENSIONS & NOTES TAKE PRECEDENCE OVER GRAPHICAL REPRESENTATION.

Design: M.D.G.
Drawn: P.H.S.
Checked: J.J.G.
Date: JUNE 2018
Scale: AS SHOWN
As-Built: ----

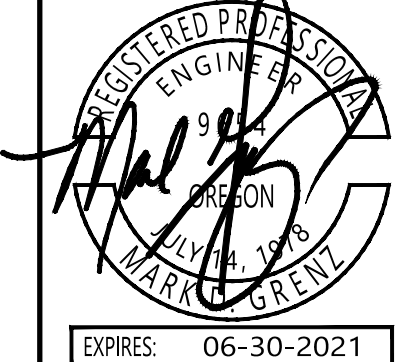


EXPIRES: 06-30-2021

JOB # 6234

P517

J:\6234\6234-ReadRout\img -2016034\2016.dwg, P204SL, 1/13/2021, 2:47:11 PM, P5ounders

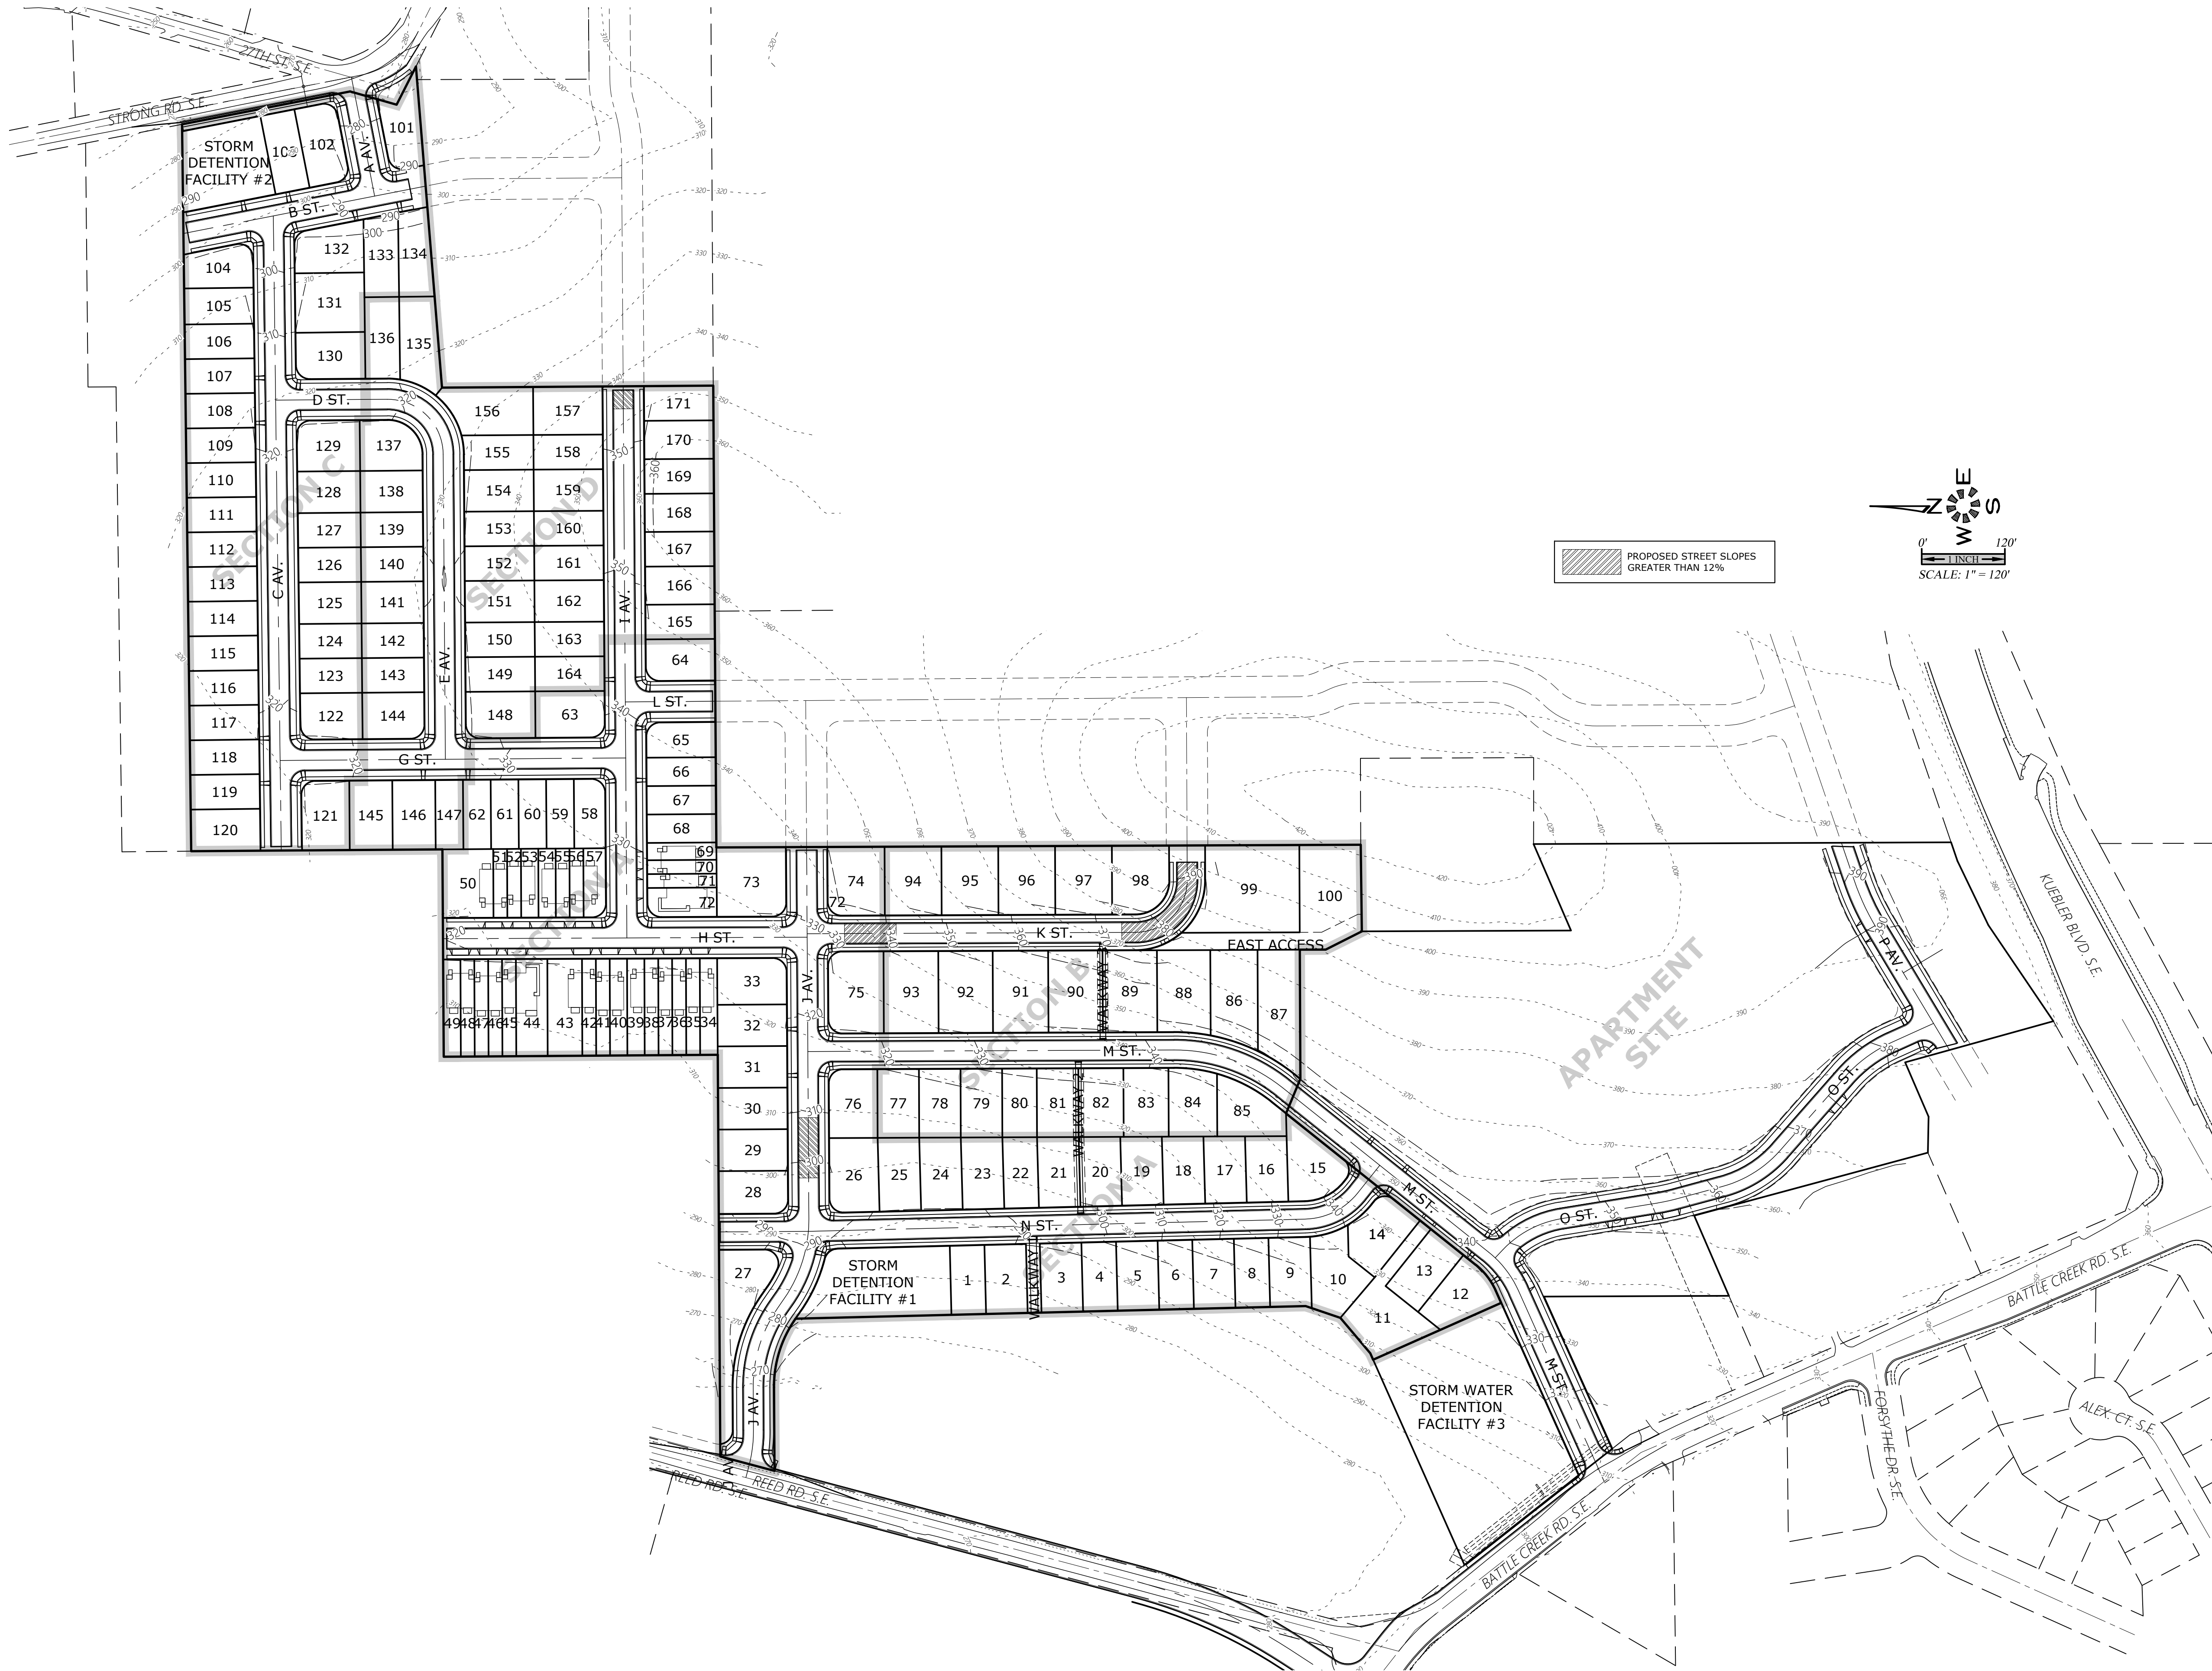

SLOPE EXCEPTION AREAS

**COBURN GRAND VIEW
ESTATES**

NO CHANGES, MODIFICATIONS
OR REVISIONS SHALL BE
MADE TO THESE DRAWINGS
WITHOUT WRITTEN
AUTHORIZATION FROM THE
DESIGN ENGINEER.
DIMENSIONS & NOTES TAKE
PRECEDENCE OVER
GRAPHICAL REPRESENTATION.

Design: M.D.G.
Drawn: P.H.S.
Checked: J.J.G.
Date: JUNE 2018
Scale: AS SHOWN
As-Built: _____



EXPIRES: 06-30-2021

JOB # 6234

P204