





5 Perspective
1/8" = 1'-0"

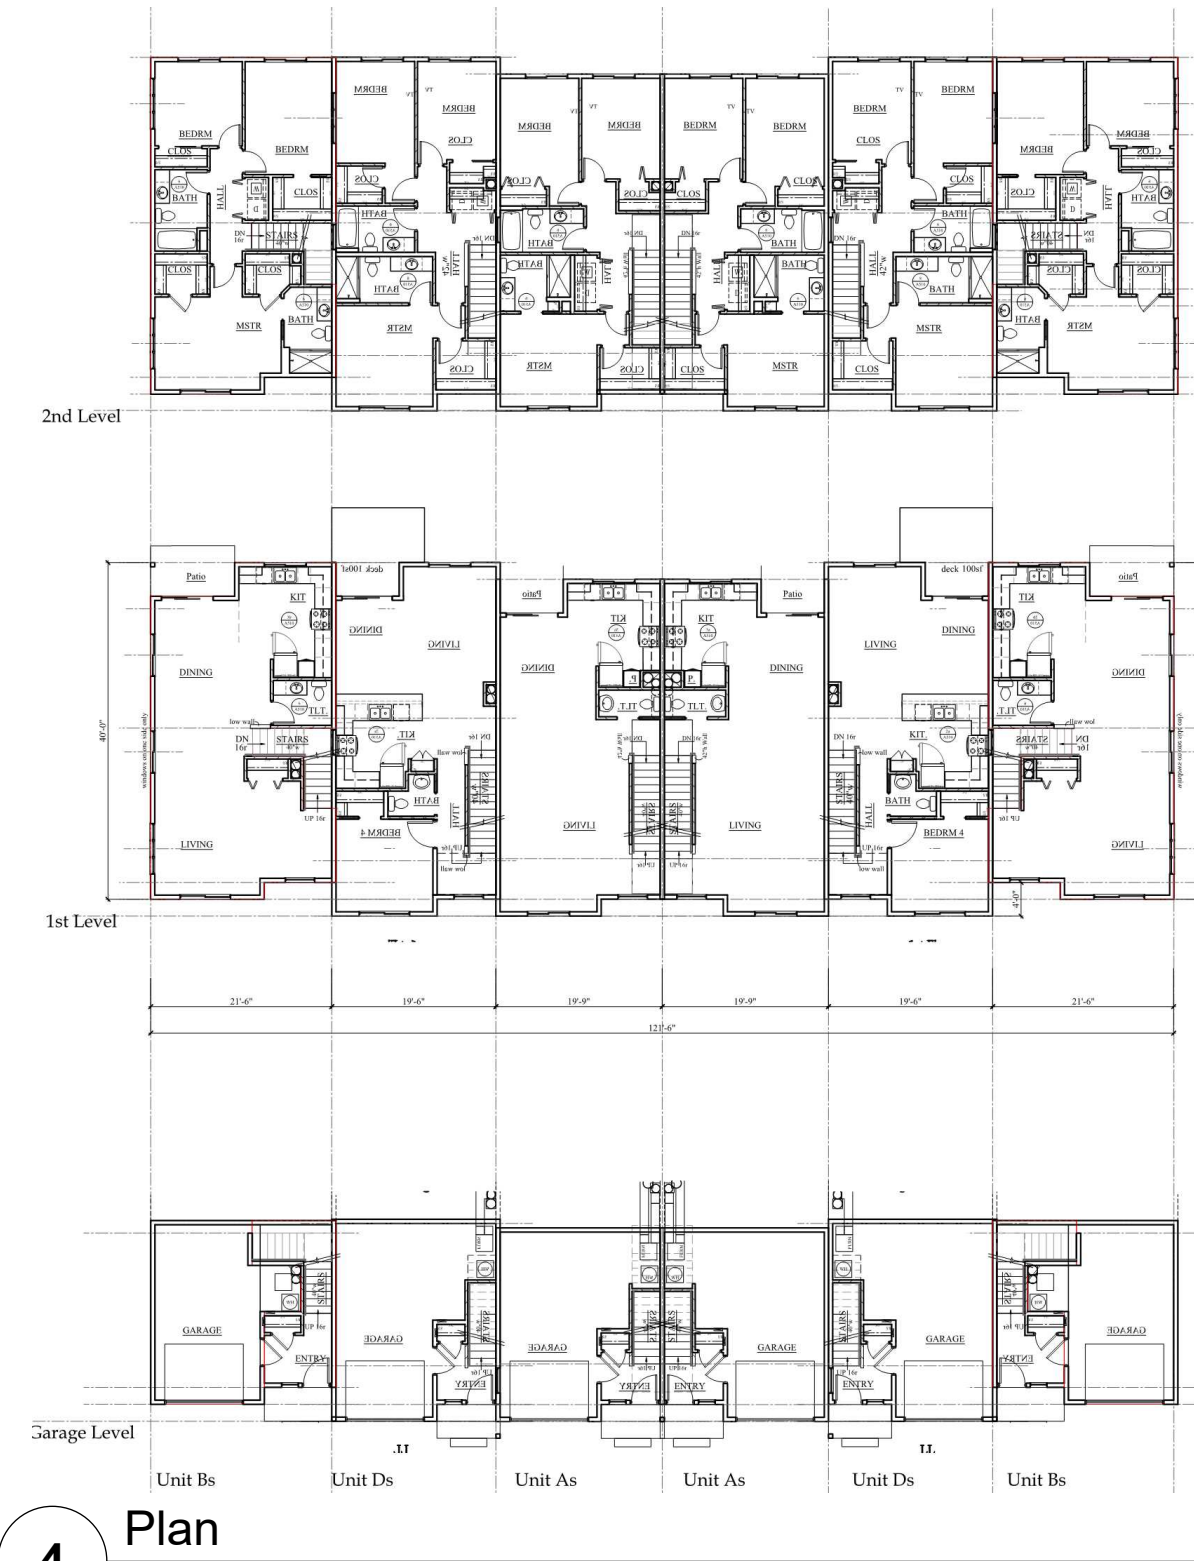

4 Plan
 $\frac{1}{8} = 1'-0"$

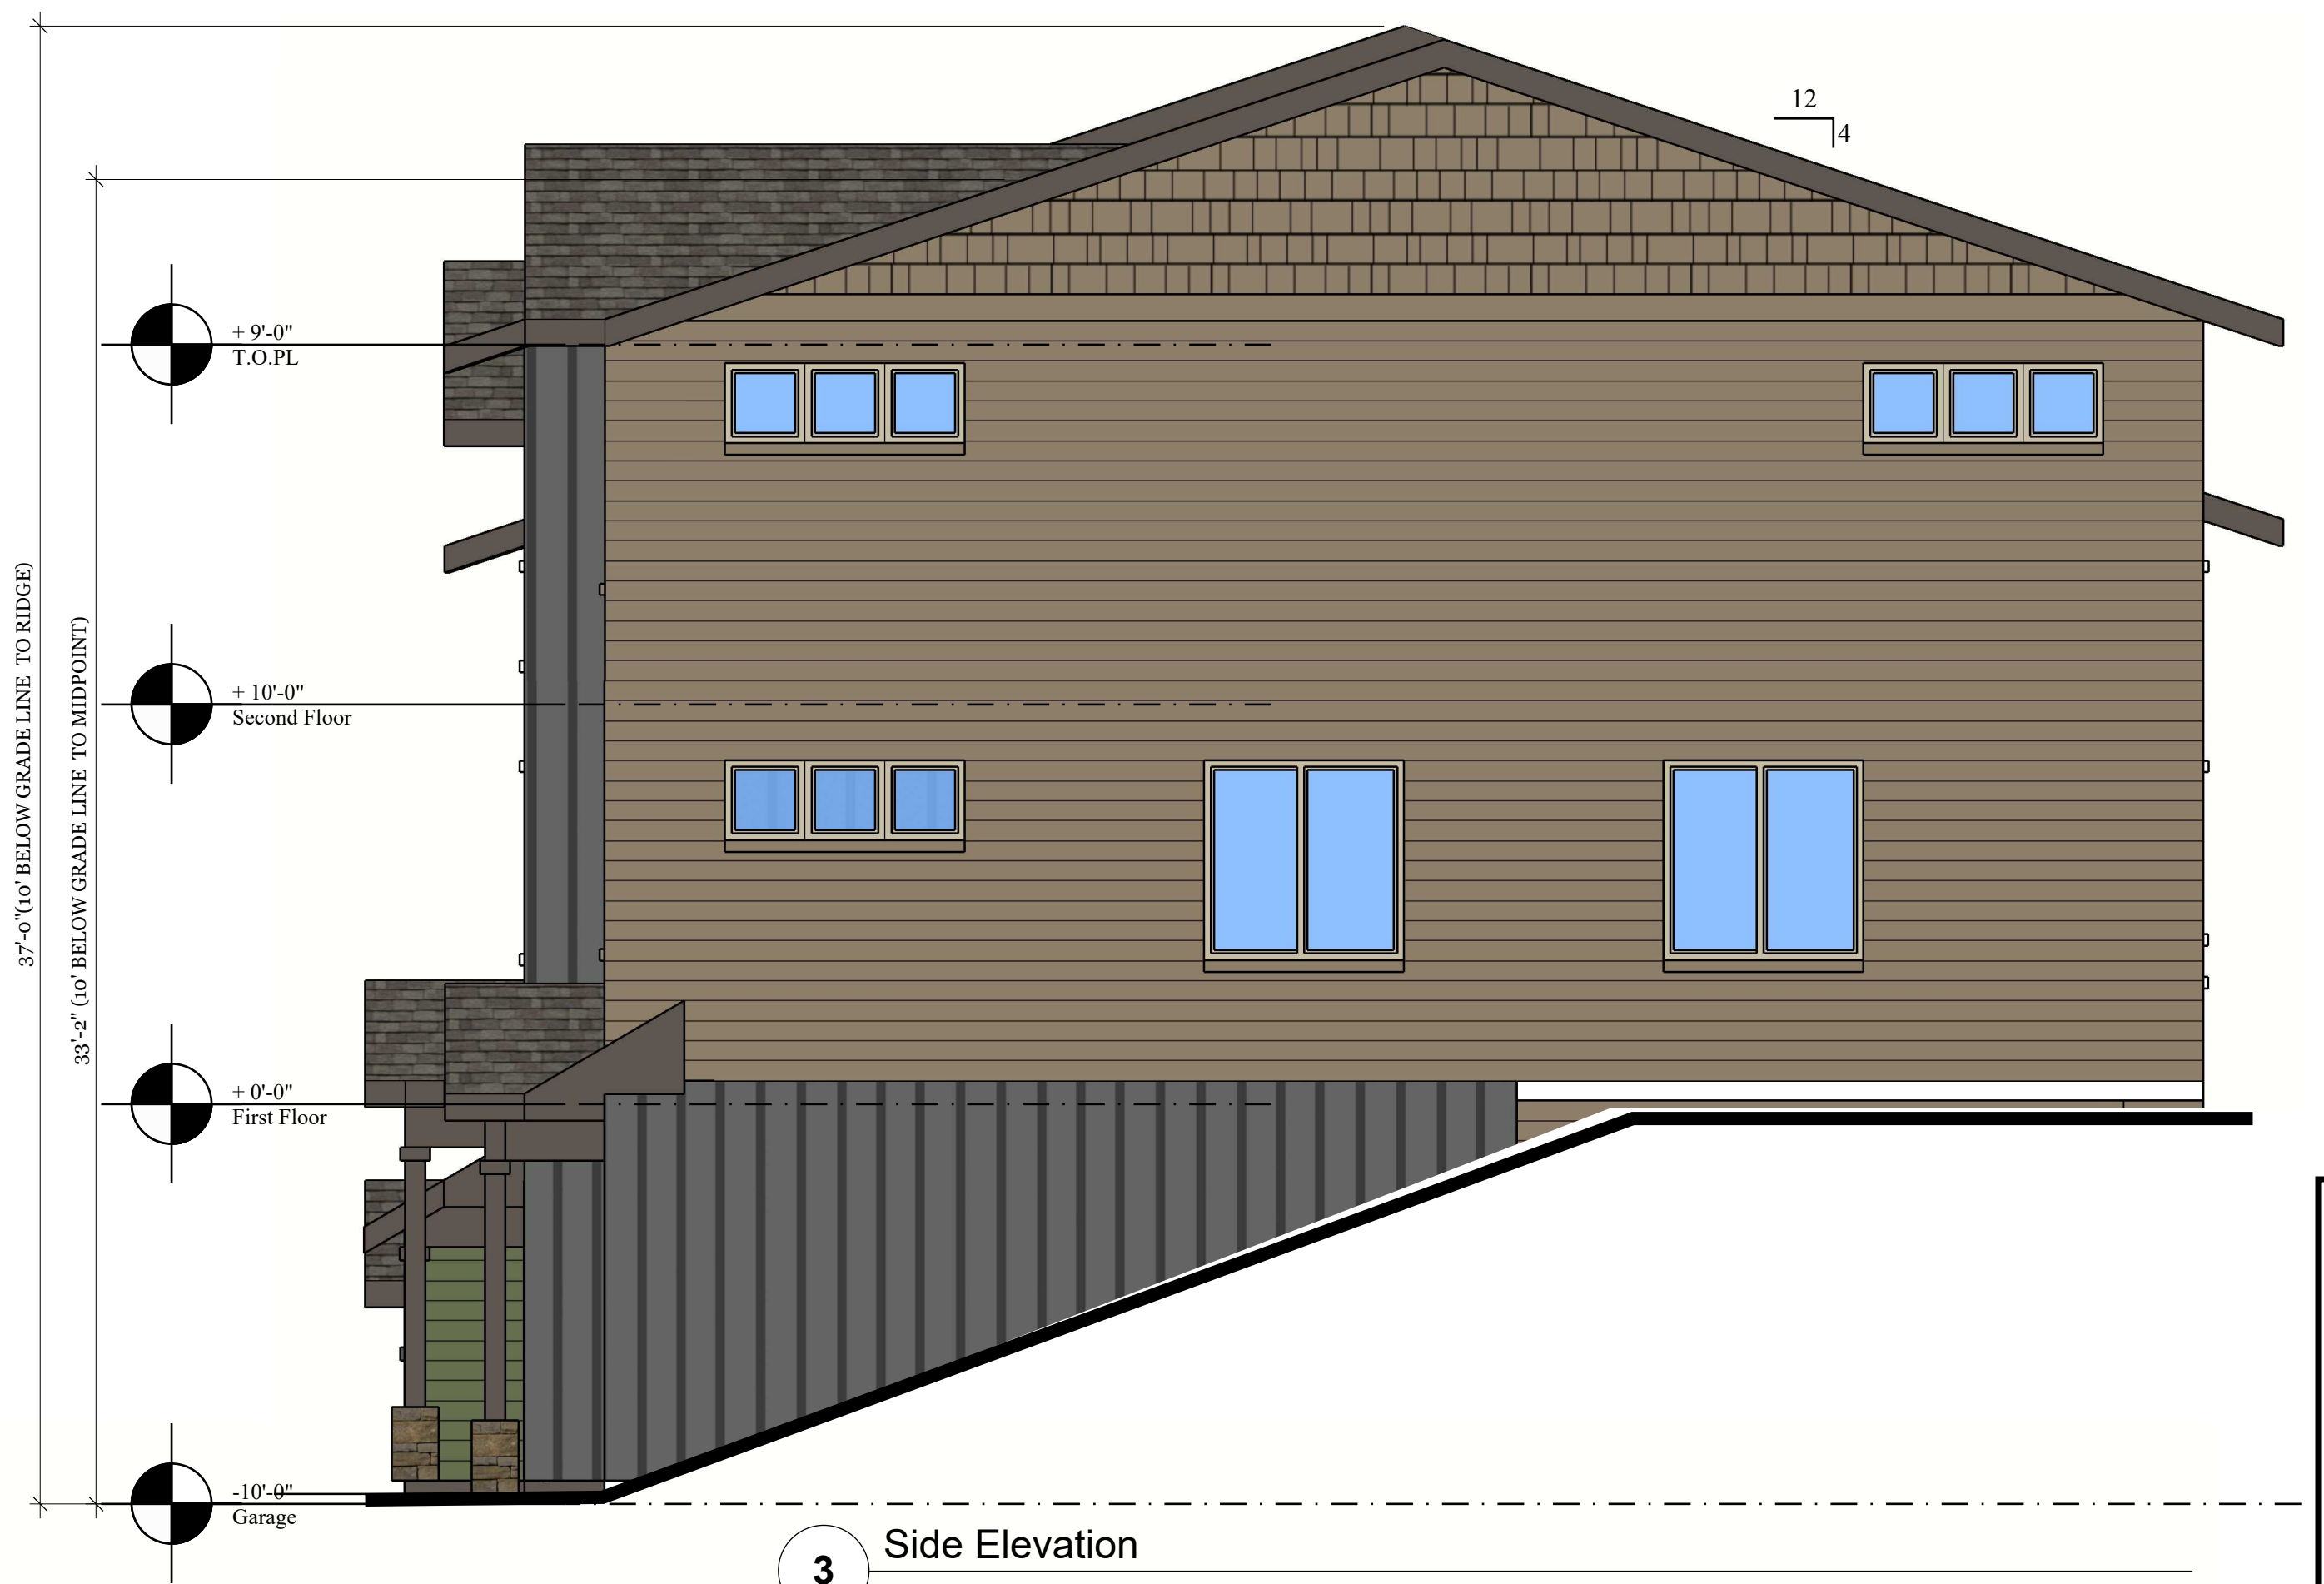

3 Side Elevation
 $1/8" = 1'-0"$



2 Rear Elevation
1/4" = 1'-0"




1 Front Elevation
1/4" = 1'-0"


6plex - Units B/D/A/A/D/B

LOCATION: M:\Drawing\Project\20x townhomes\A4-ELEV\11-19-21\Layout - A3.2


LAST SAVED: November 19, 2021
PRINTED: November 19, 2021

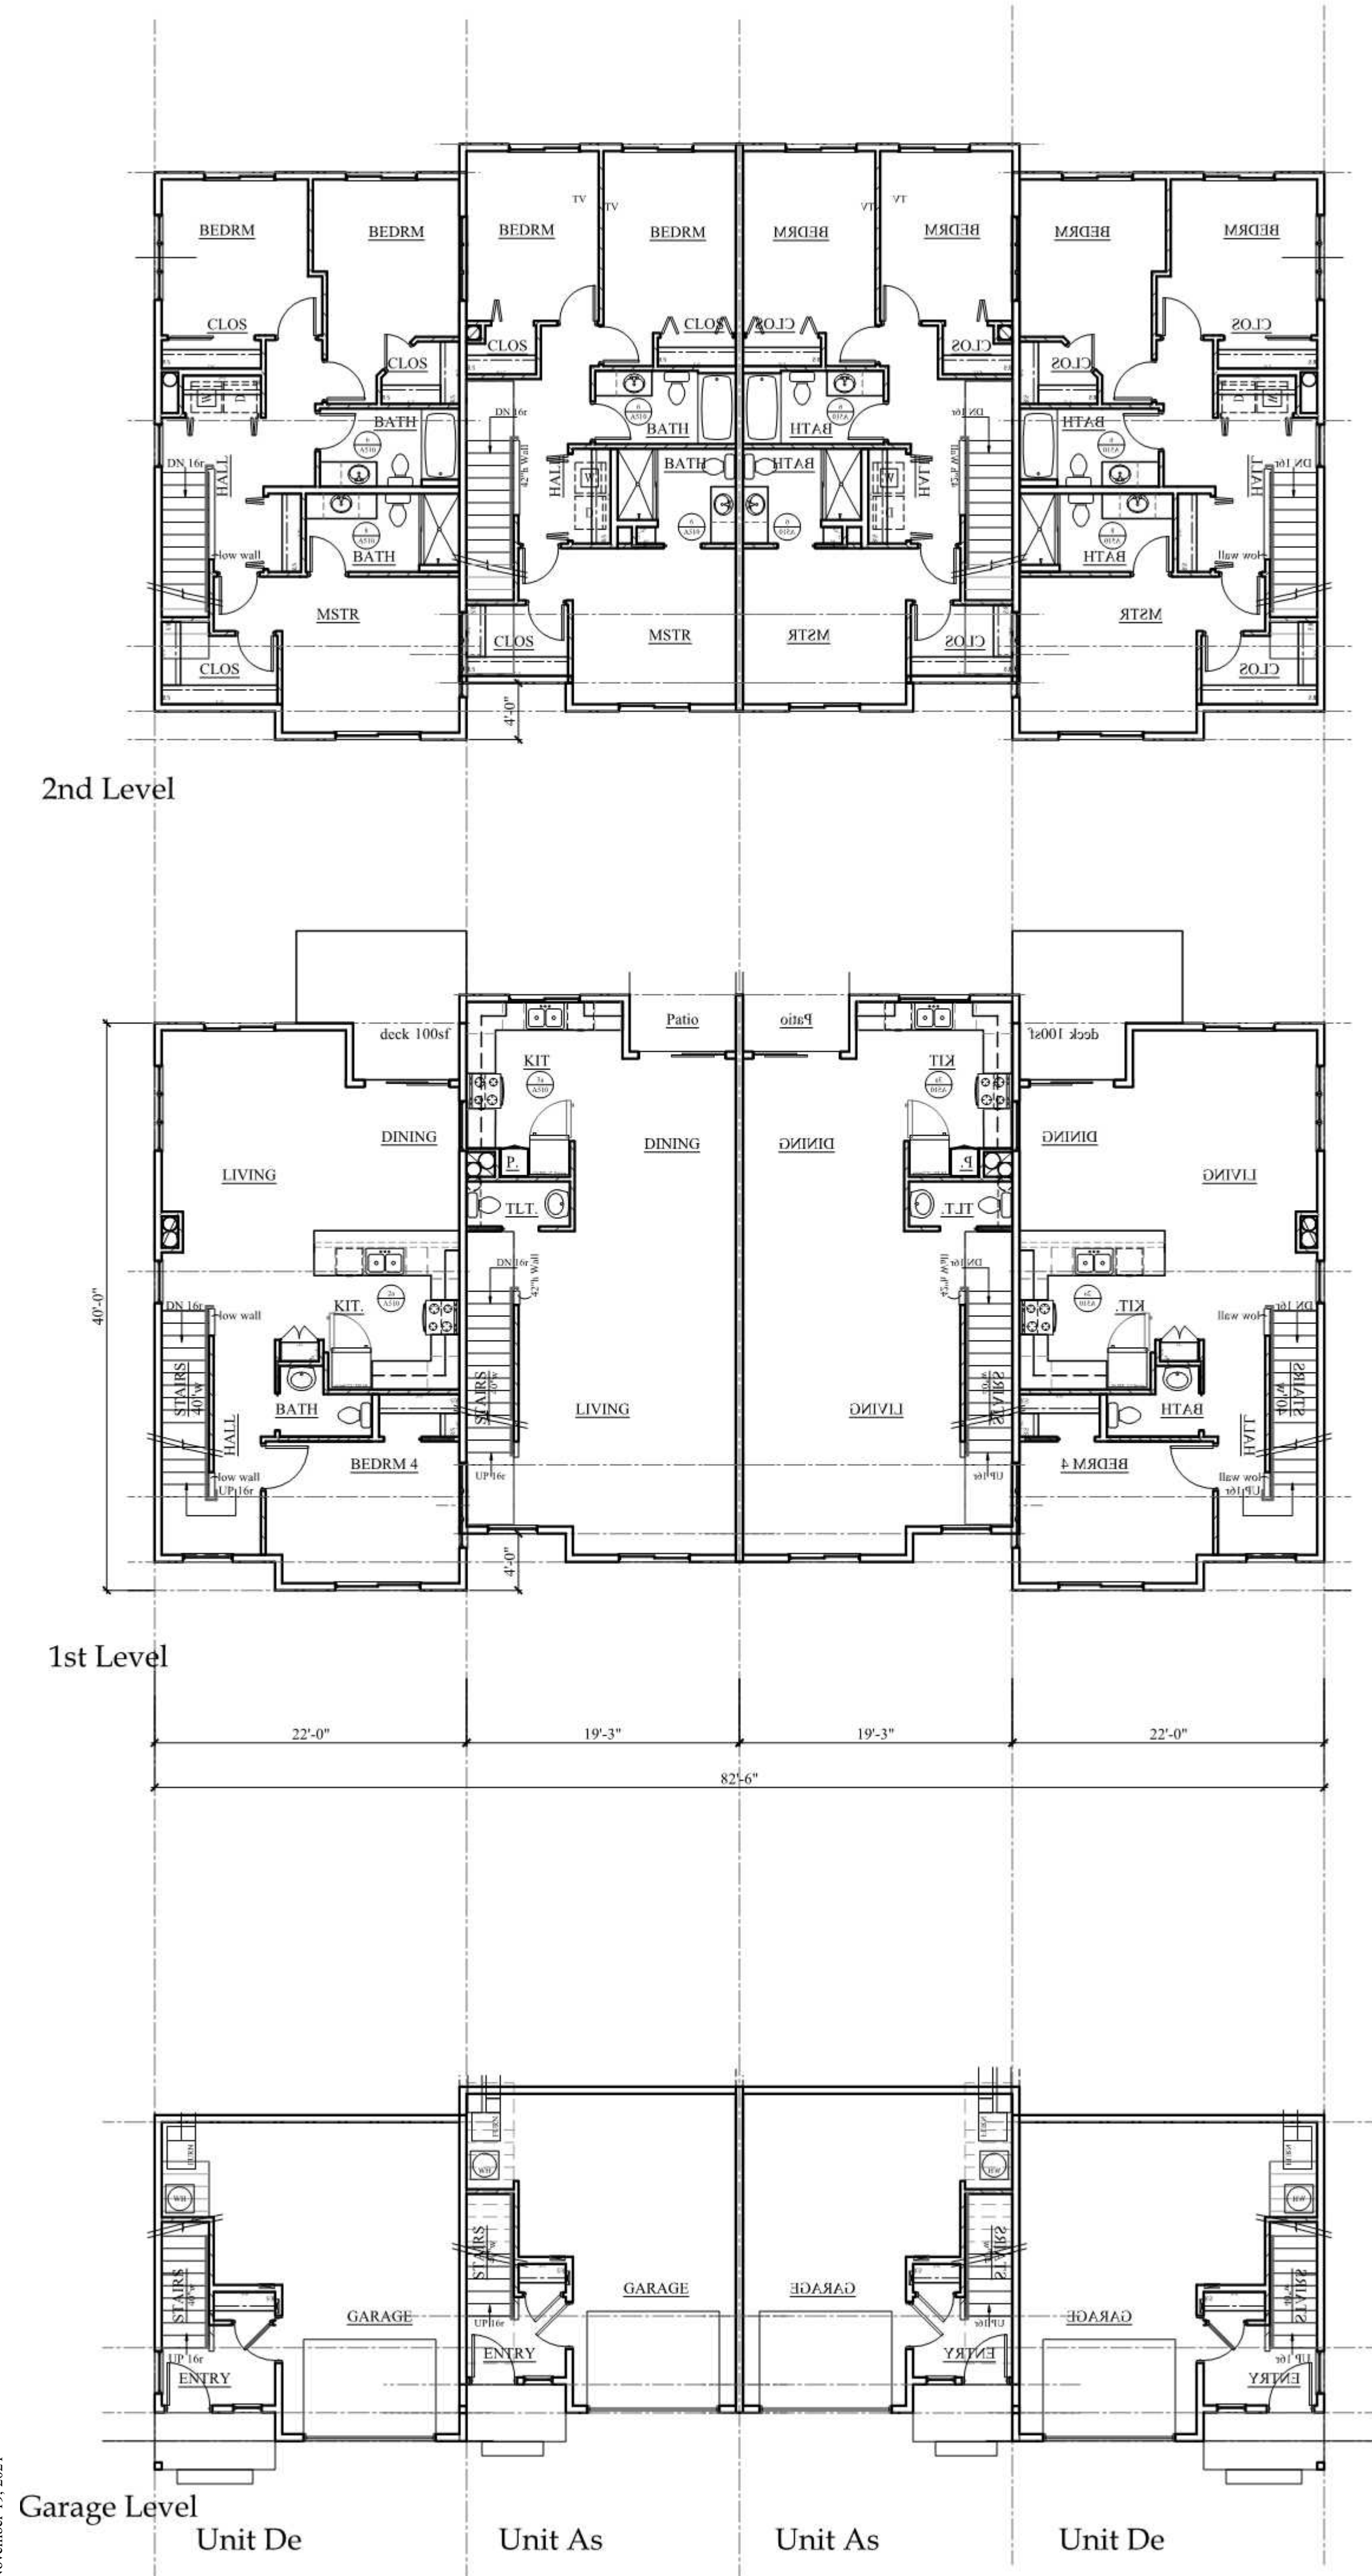

5 Floor Plans
1/8 = 1'-0"

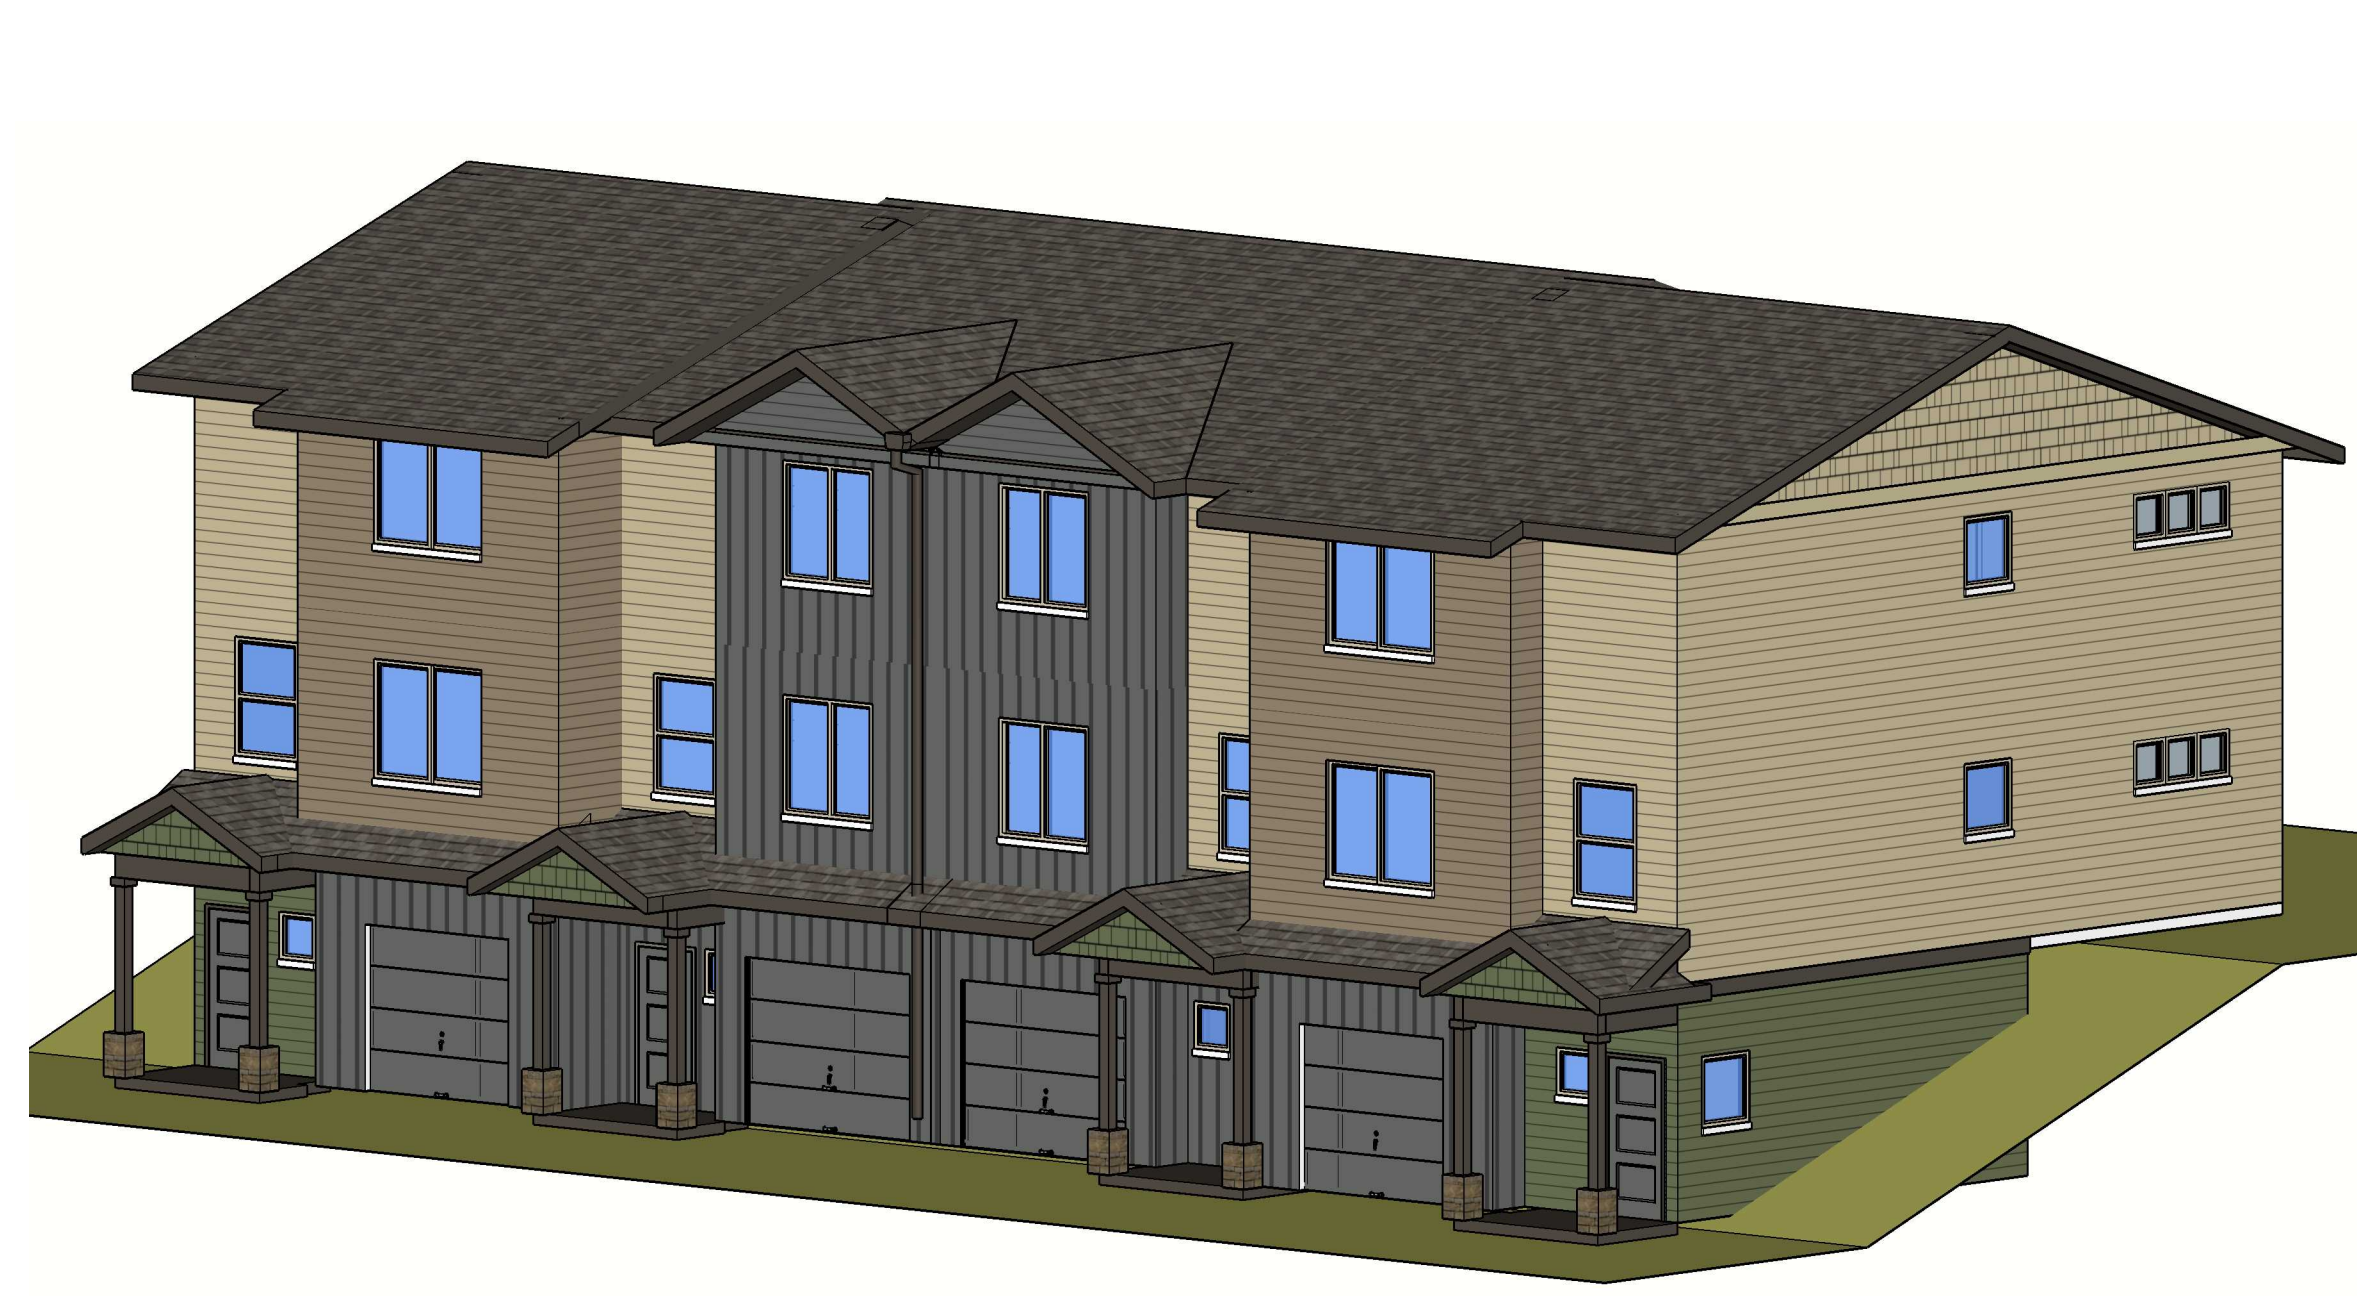

4 Perspective
1/8 = 1'-0"

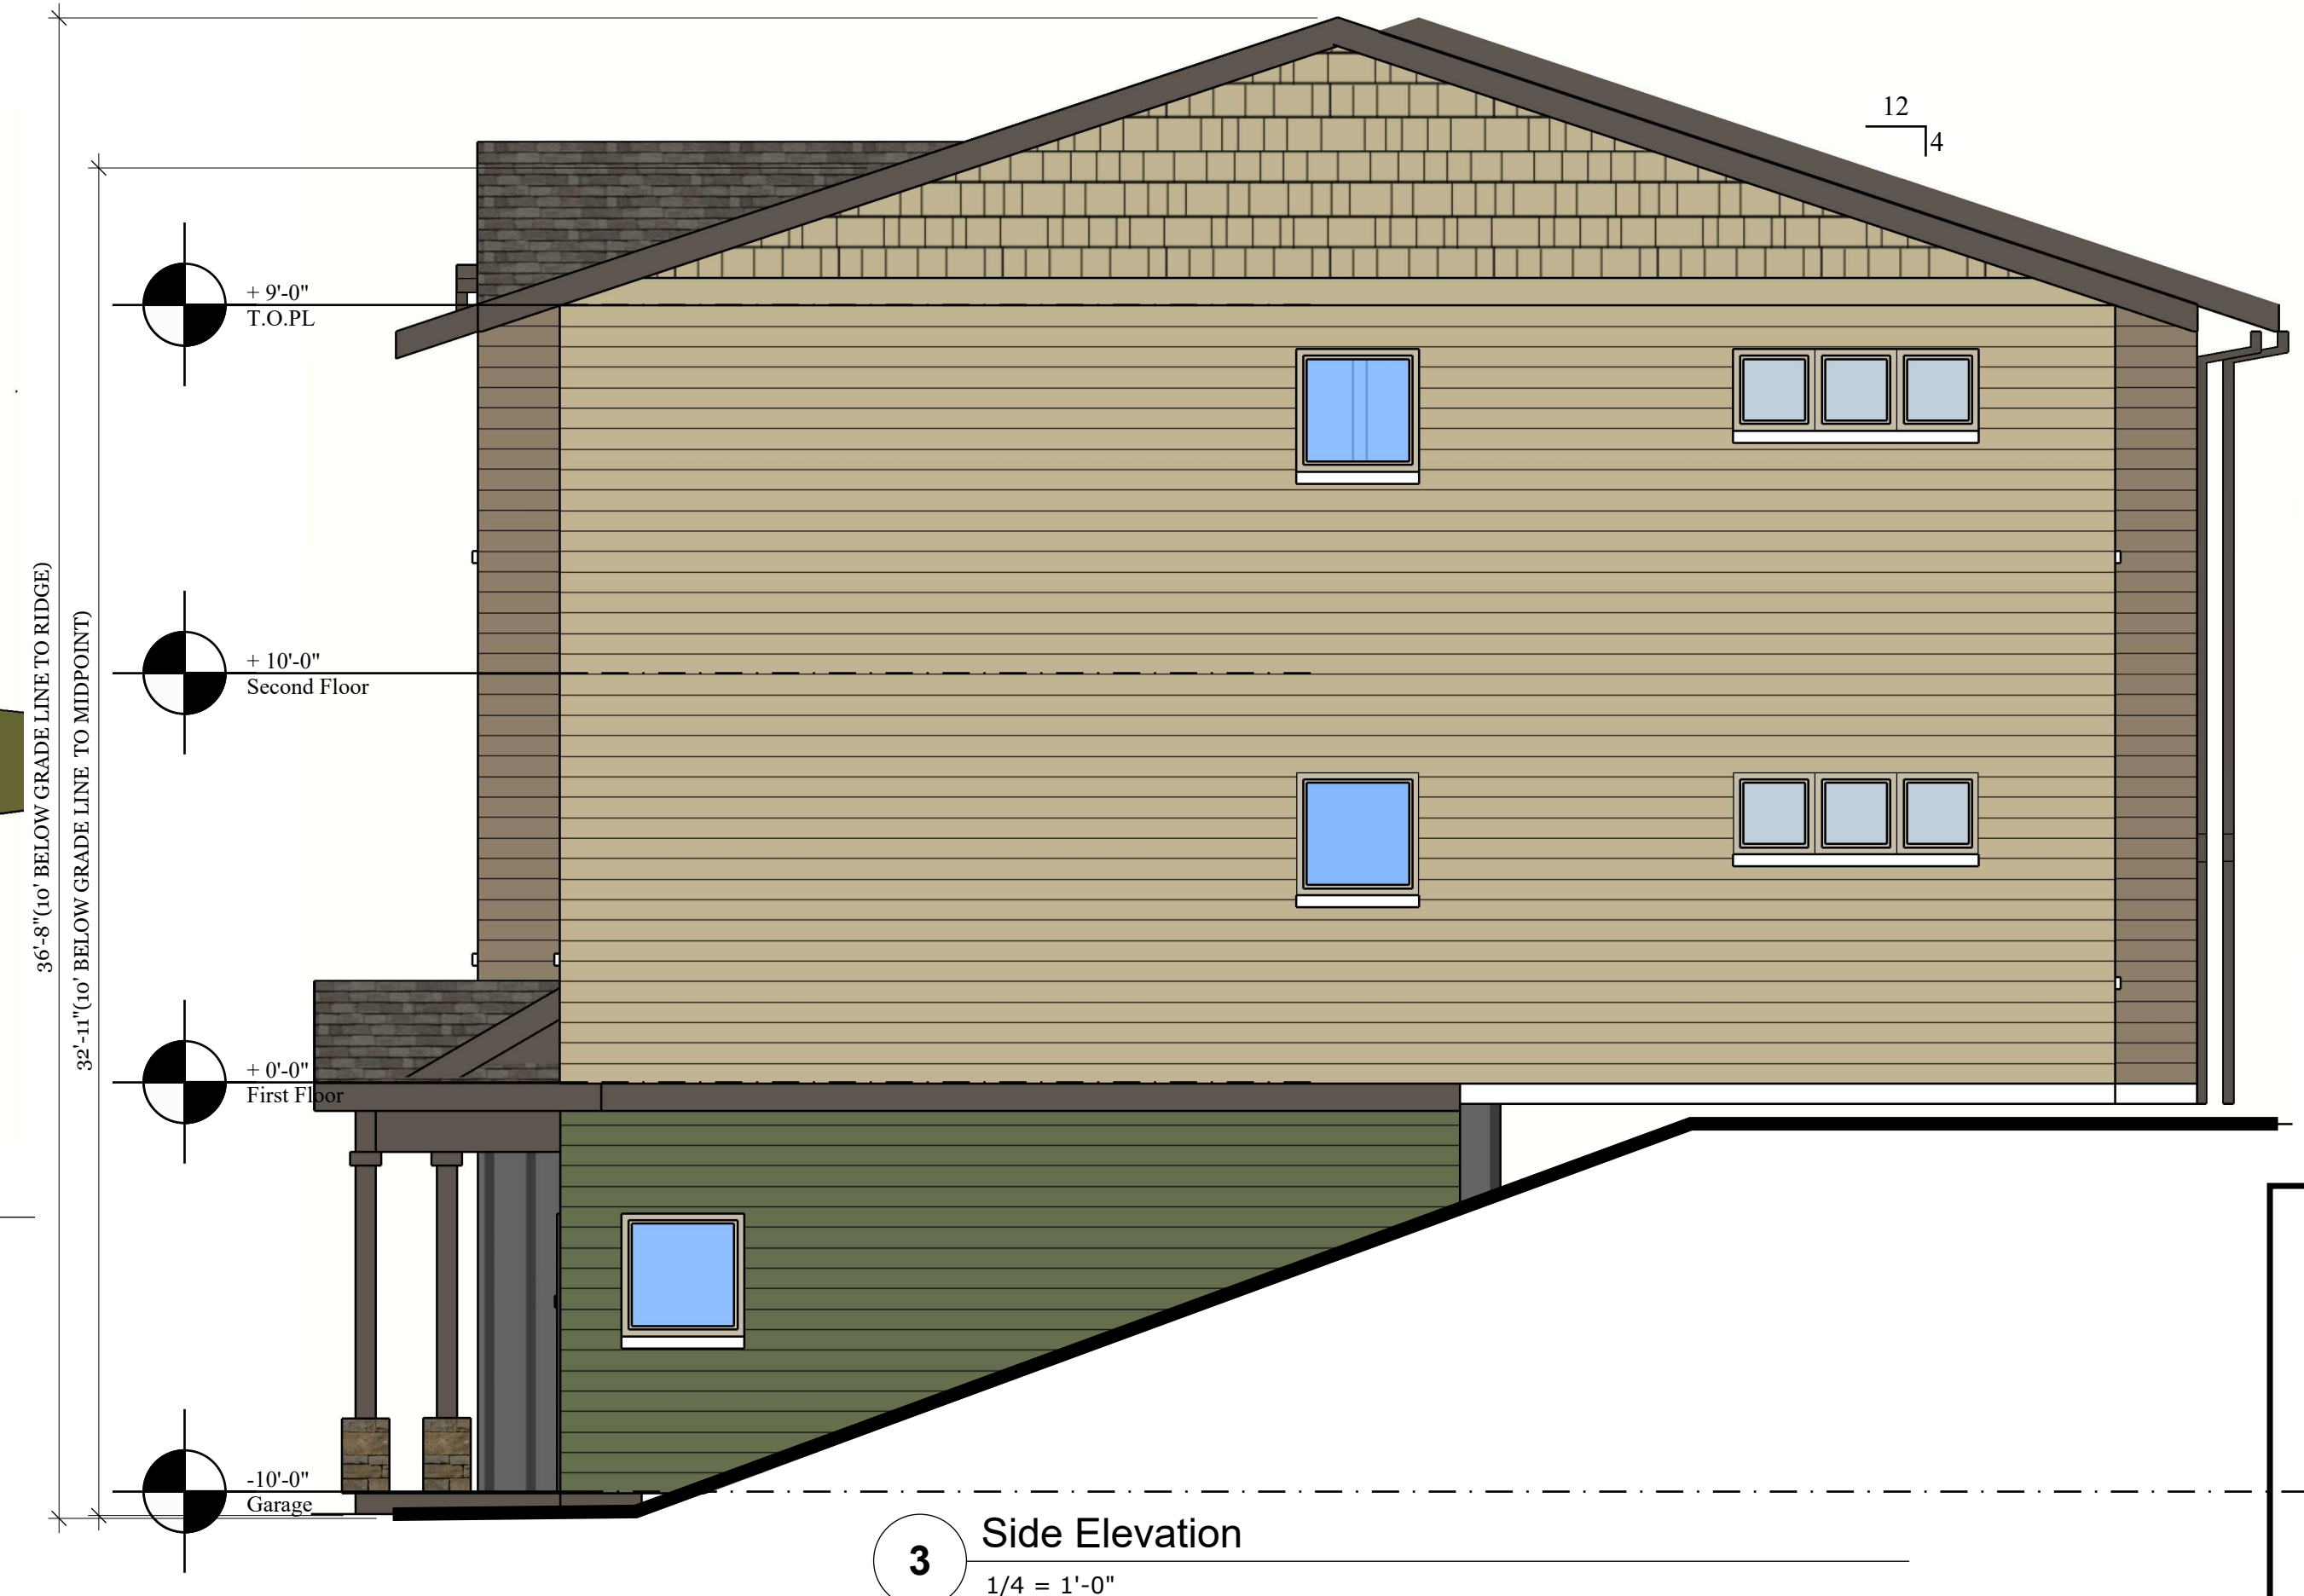



4plex - Units De/A/A/De

3425 Boone Rd. SE
Covington, GA 30017
Phone: (503) 566-5715
FAX: (503) 588-3531


BONAVENTURE
Senior Housing

REVISIONS:	
PRELIMINARY NOT FOR CONSTRUCTION November 19, 2021	
PROJECT TITLE:	SALEM, OR
BOONE ROAD TOWNHOMES 36th and Boone Rd	
SHEET TITLE: EXTERIOR ELEVATIONS	SHEET: A3.2
DRAWN BY: 19xx	DATE: 5/13/19

LOCATION: M. Drafting/Project/20xx townhomes/A4-ELEV5 11-19-21 layout - A3.3
LAST SAVED: November 19, 2021
PRINTED: November 19, 2021

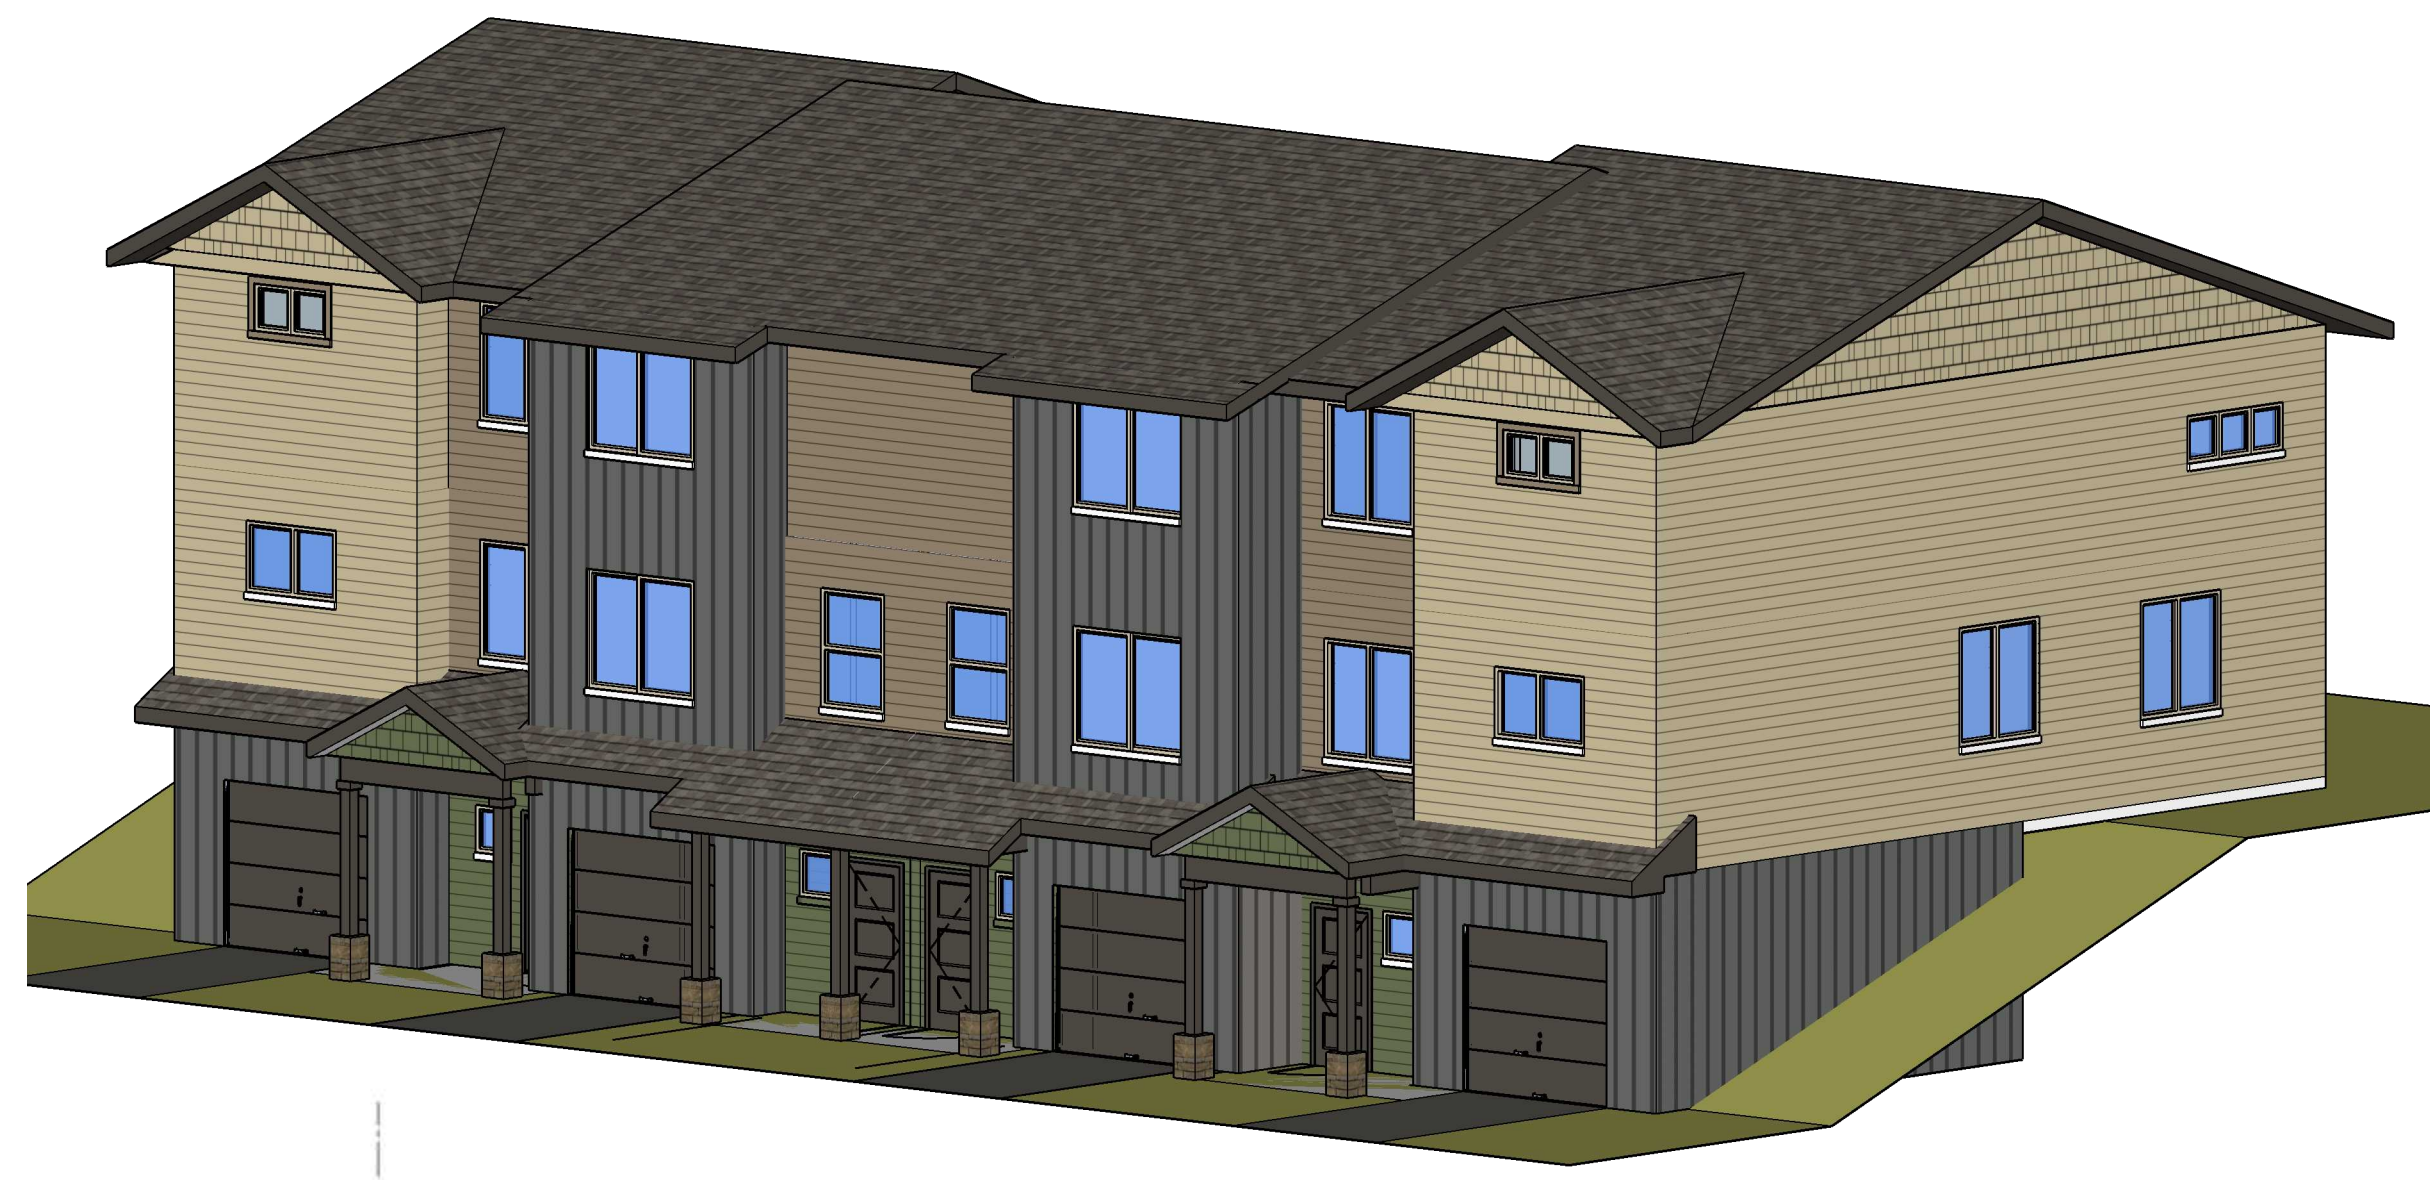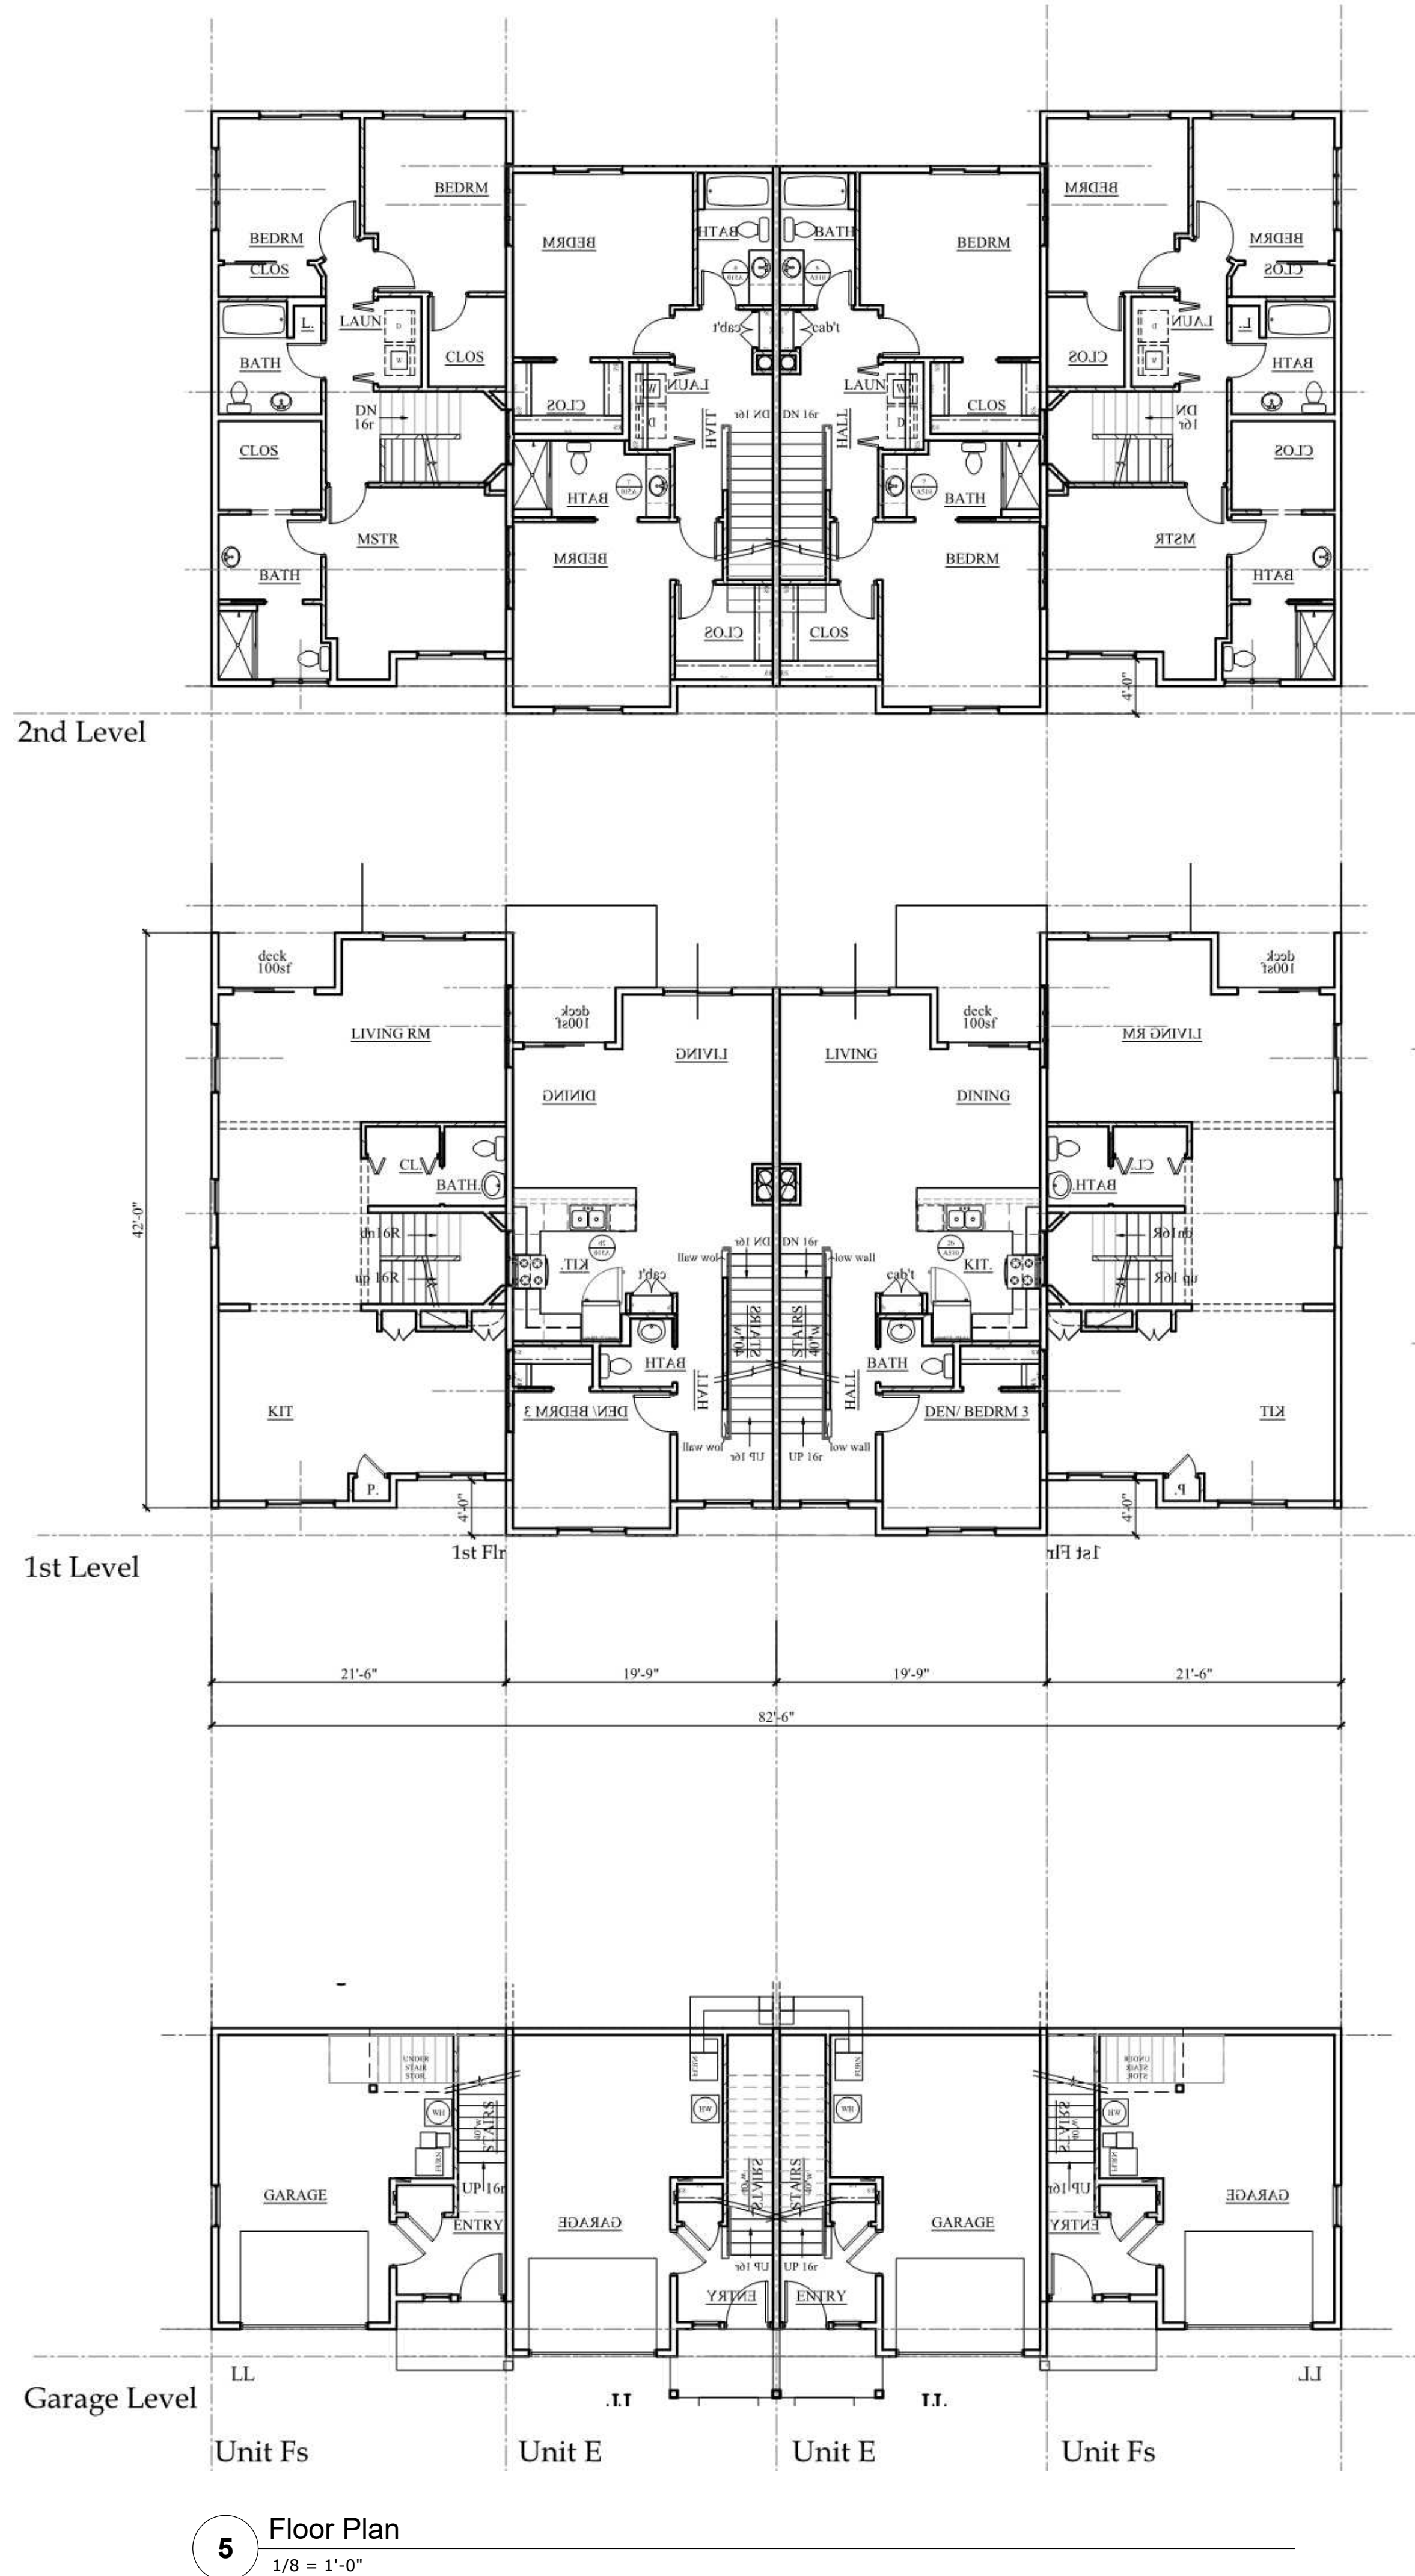

4 Perspective
1/8" = 1'-0"

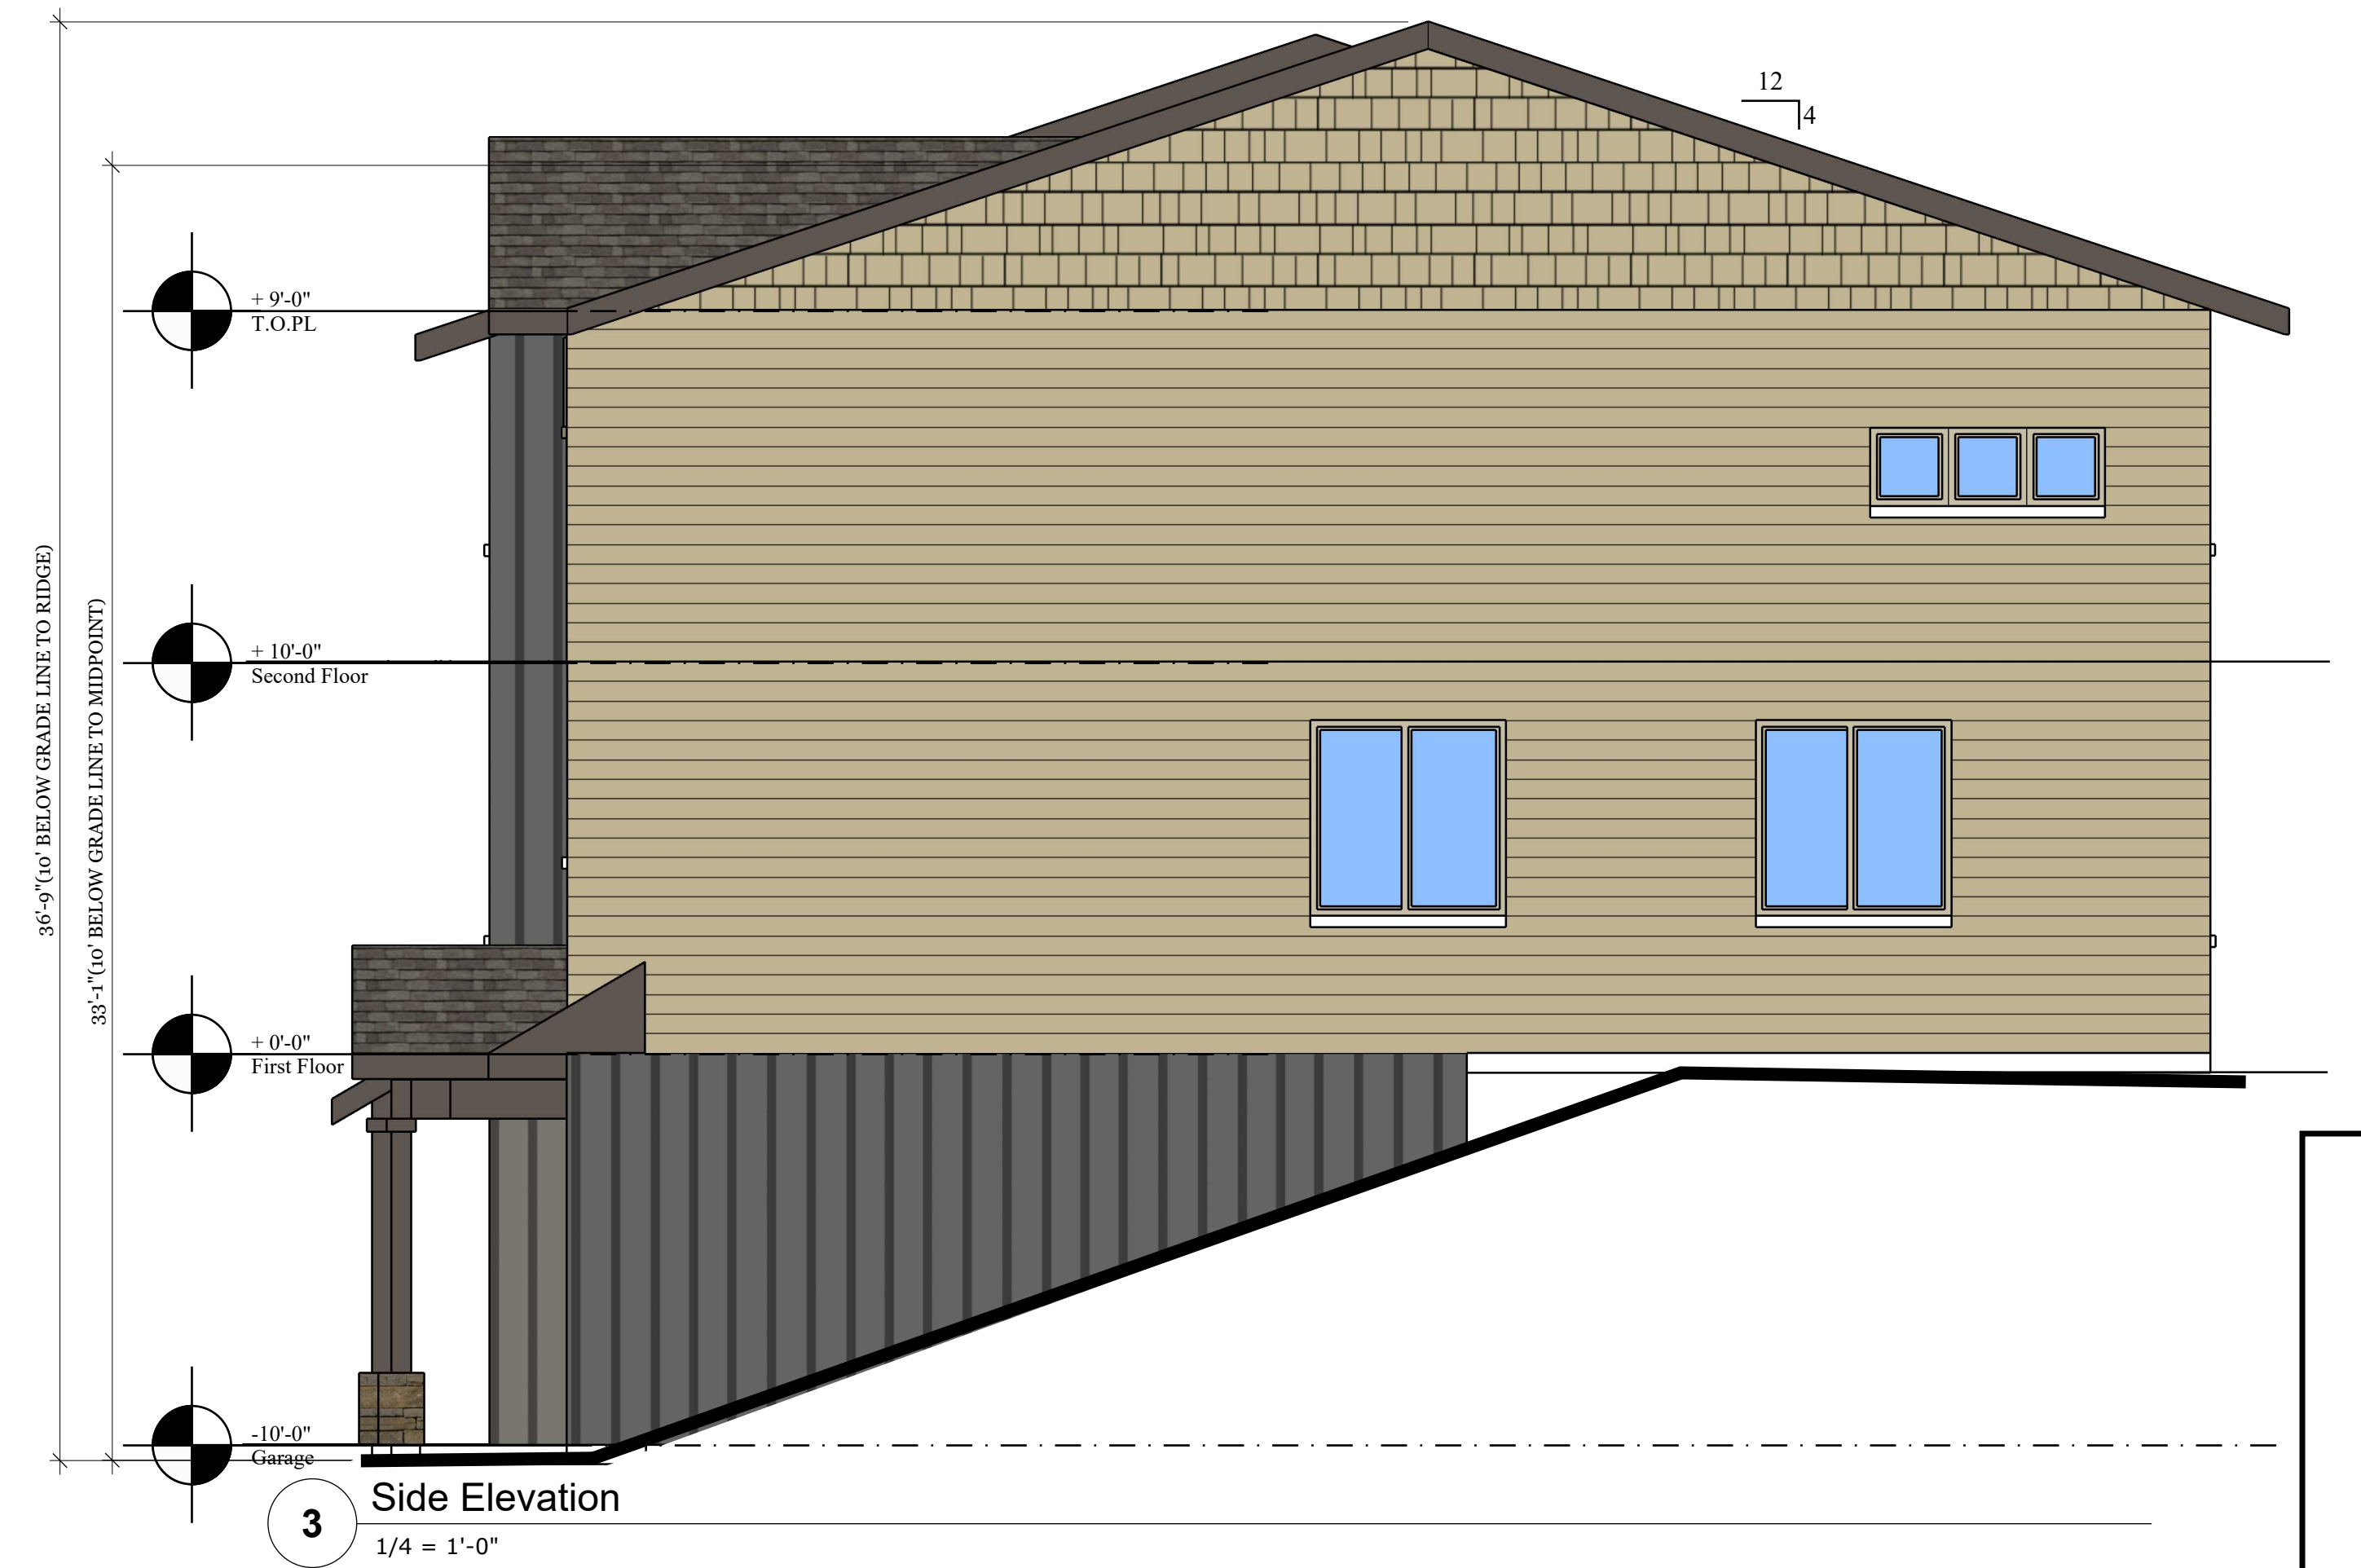

3 Side Elevation
1/4" = 1'-0"



2 Rear Elevation
1/8" = 1'-0"



1 Front Elevation
1/8" = 1'-0"

4plex - Units F/E/E/F

REVISIONS:

PRELIMINARY
NOT FOR
CONSTRUCTION
November 19, 2021

PROJECT TITLE:




SALEM, OR

BOONE ROAD TOWNHOMES
36th and Boone Rd


SHEET TITLE:
EXTERIOR
ELEVATIONS

DRAWN BY	SHEET:
PROJECT #	A3.3
DATE	
5/13/19	


LOCATION: M:\Drawing\Project\20xx townhomes\A4-ELVNS 11-19-21 layout - A3.4
LAST SAVED: November 19, 2021
PRINTED: November 19, 2021

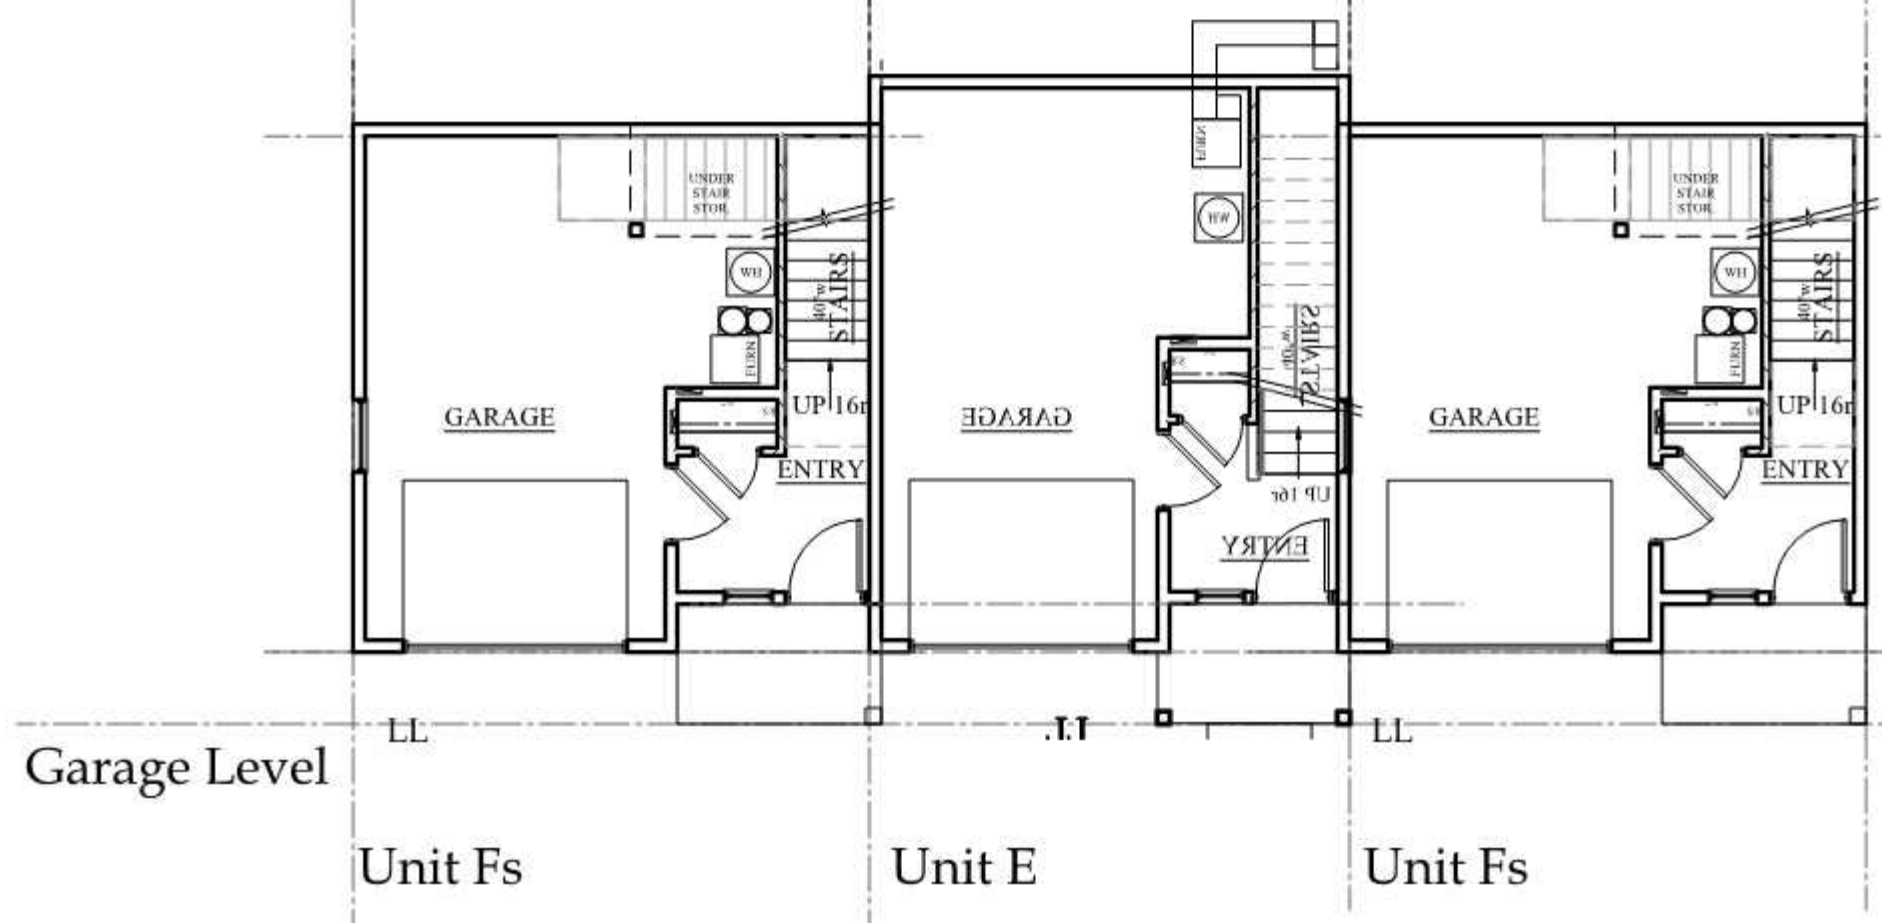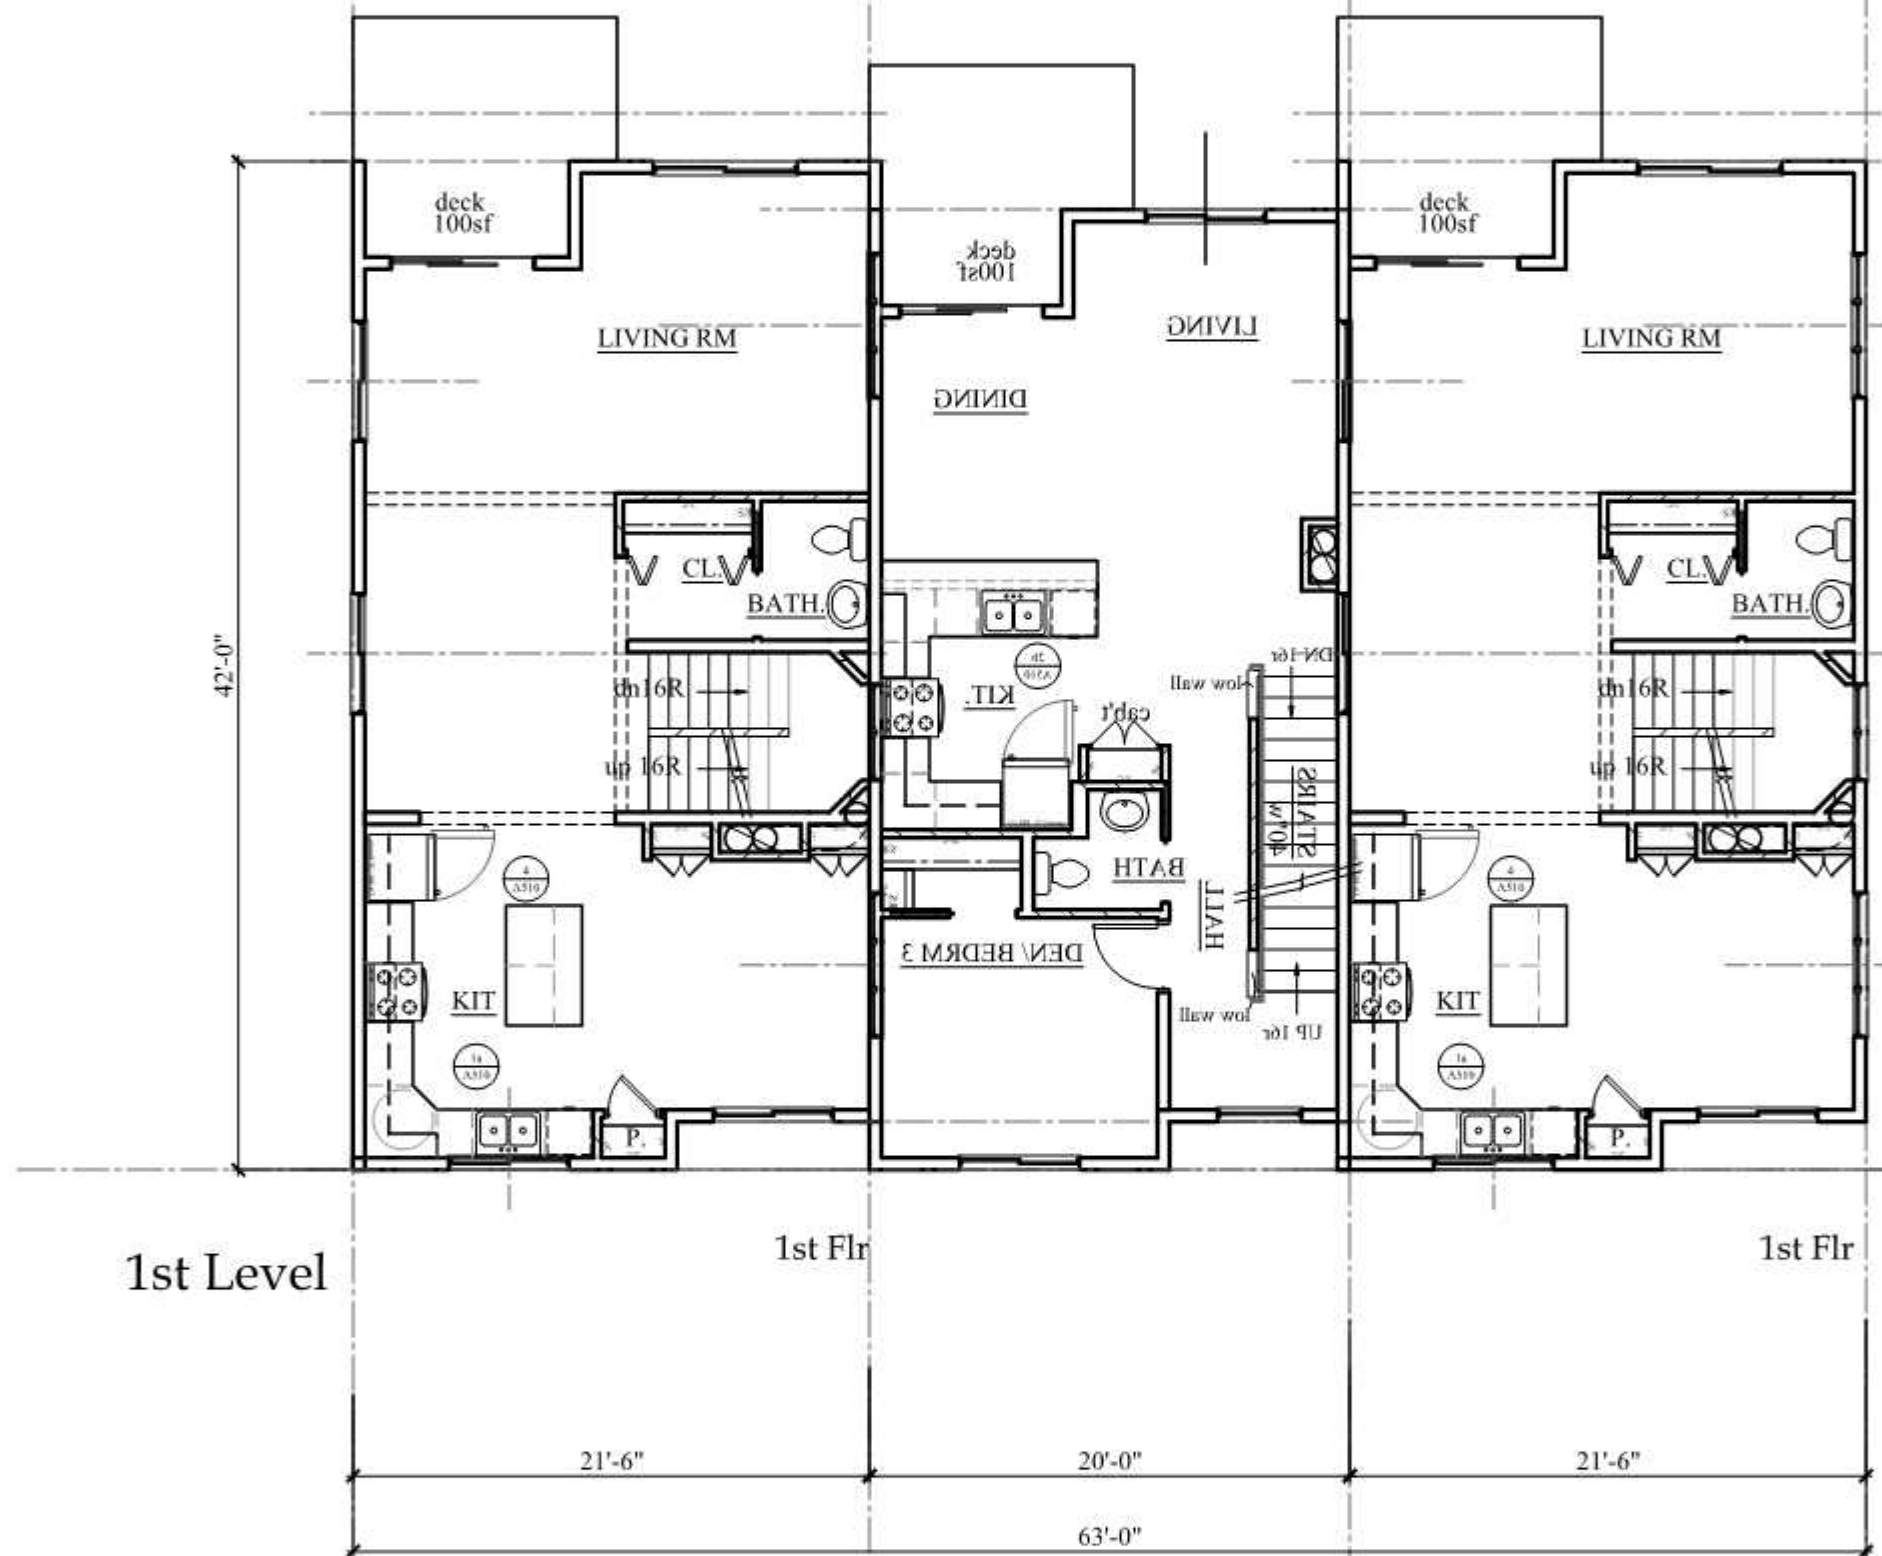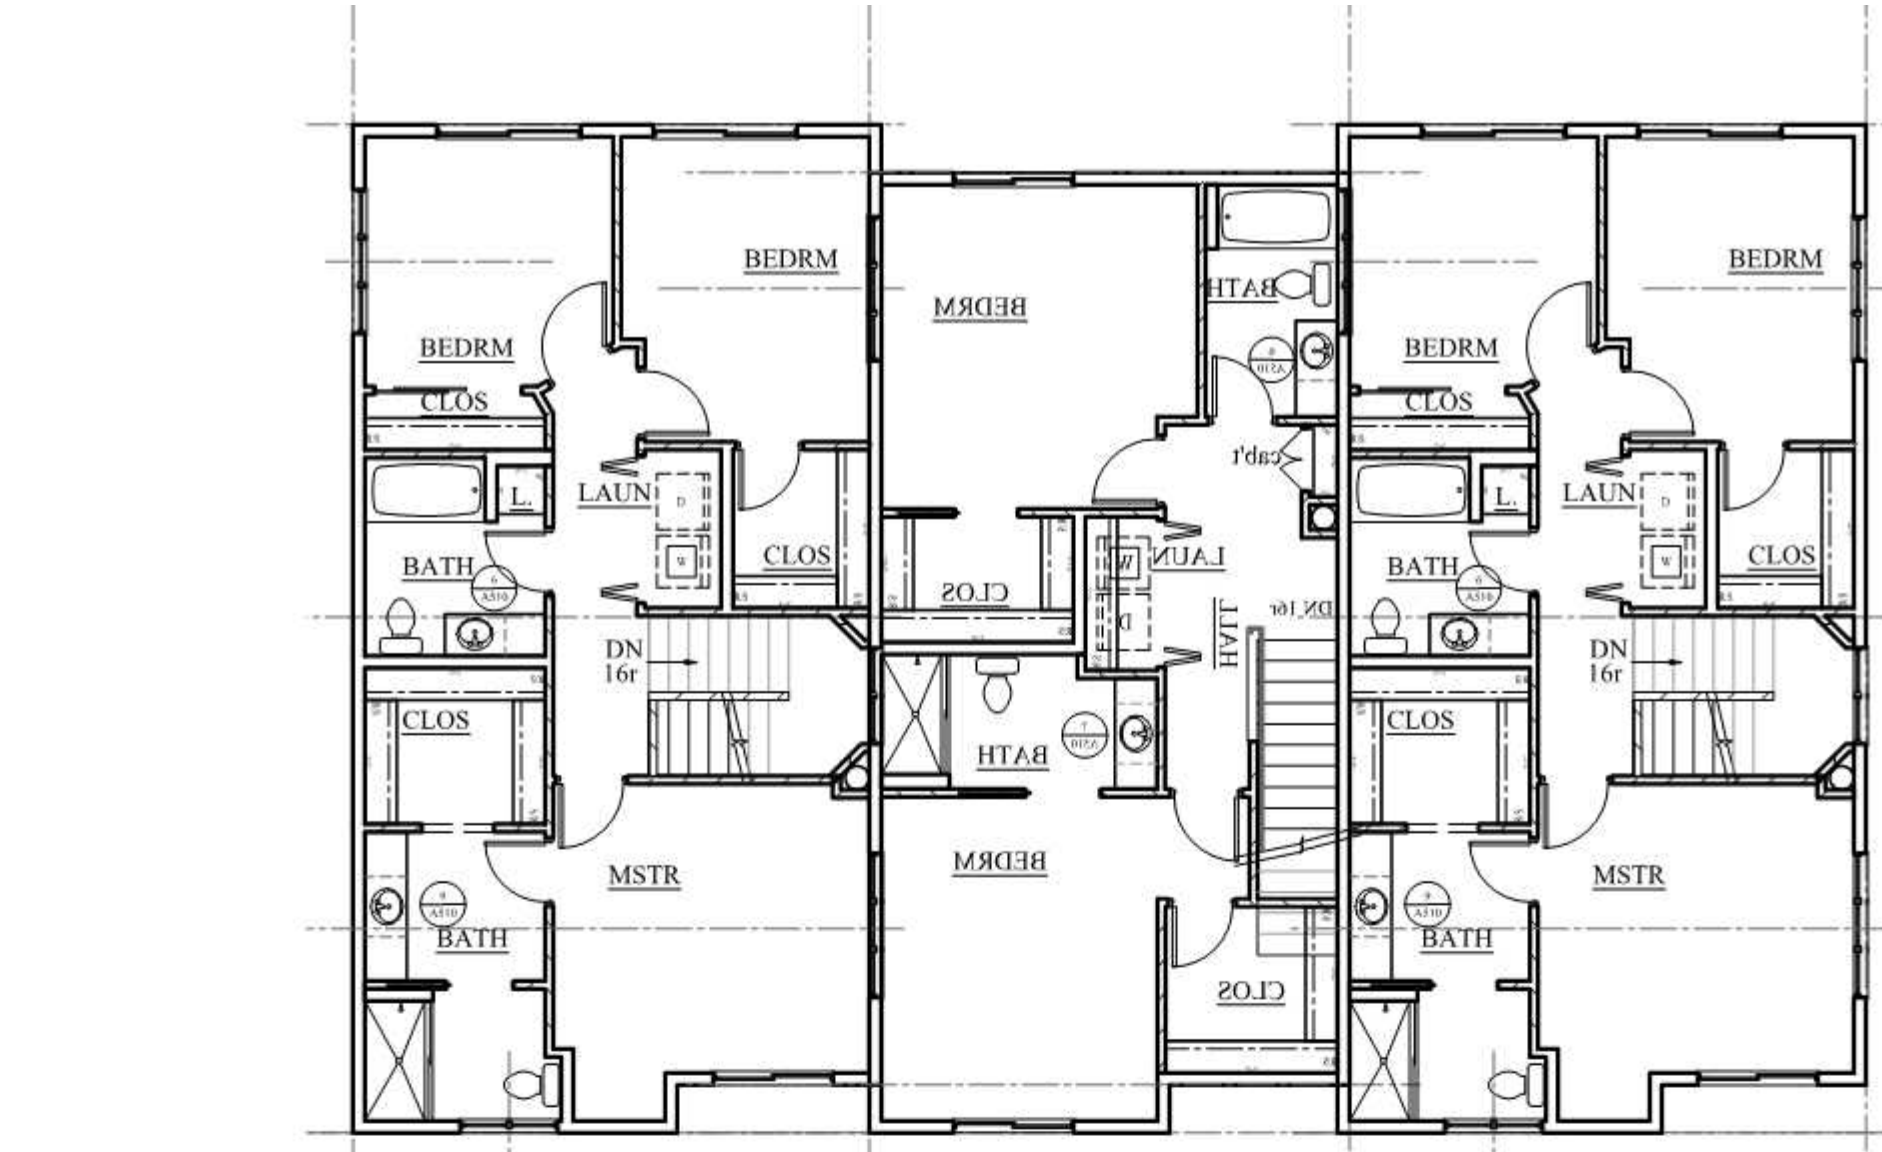

5 Floor Plan
1/8 = 1'-0"

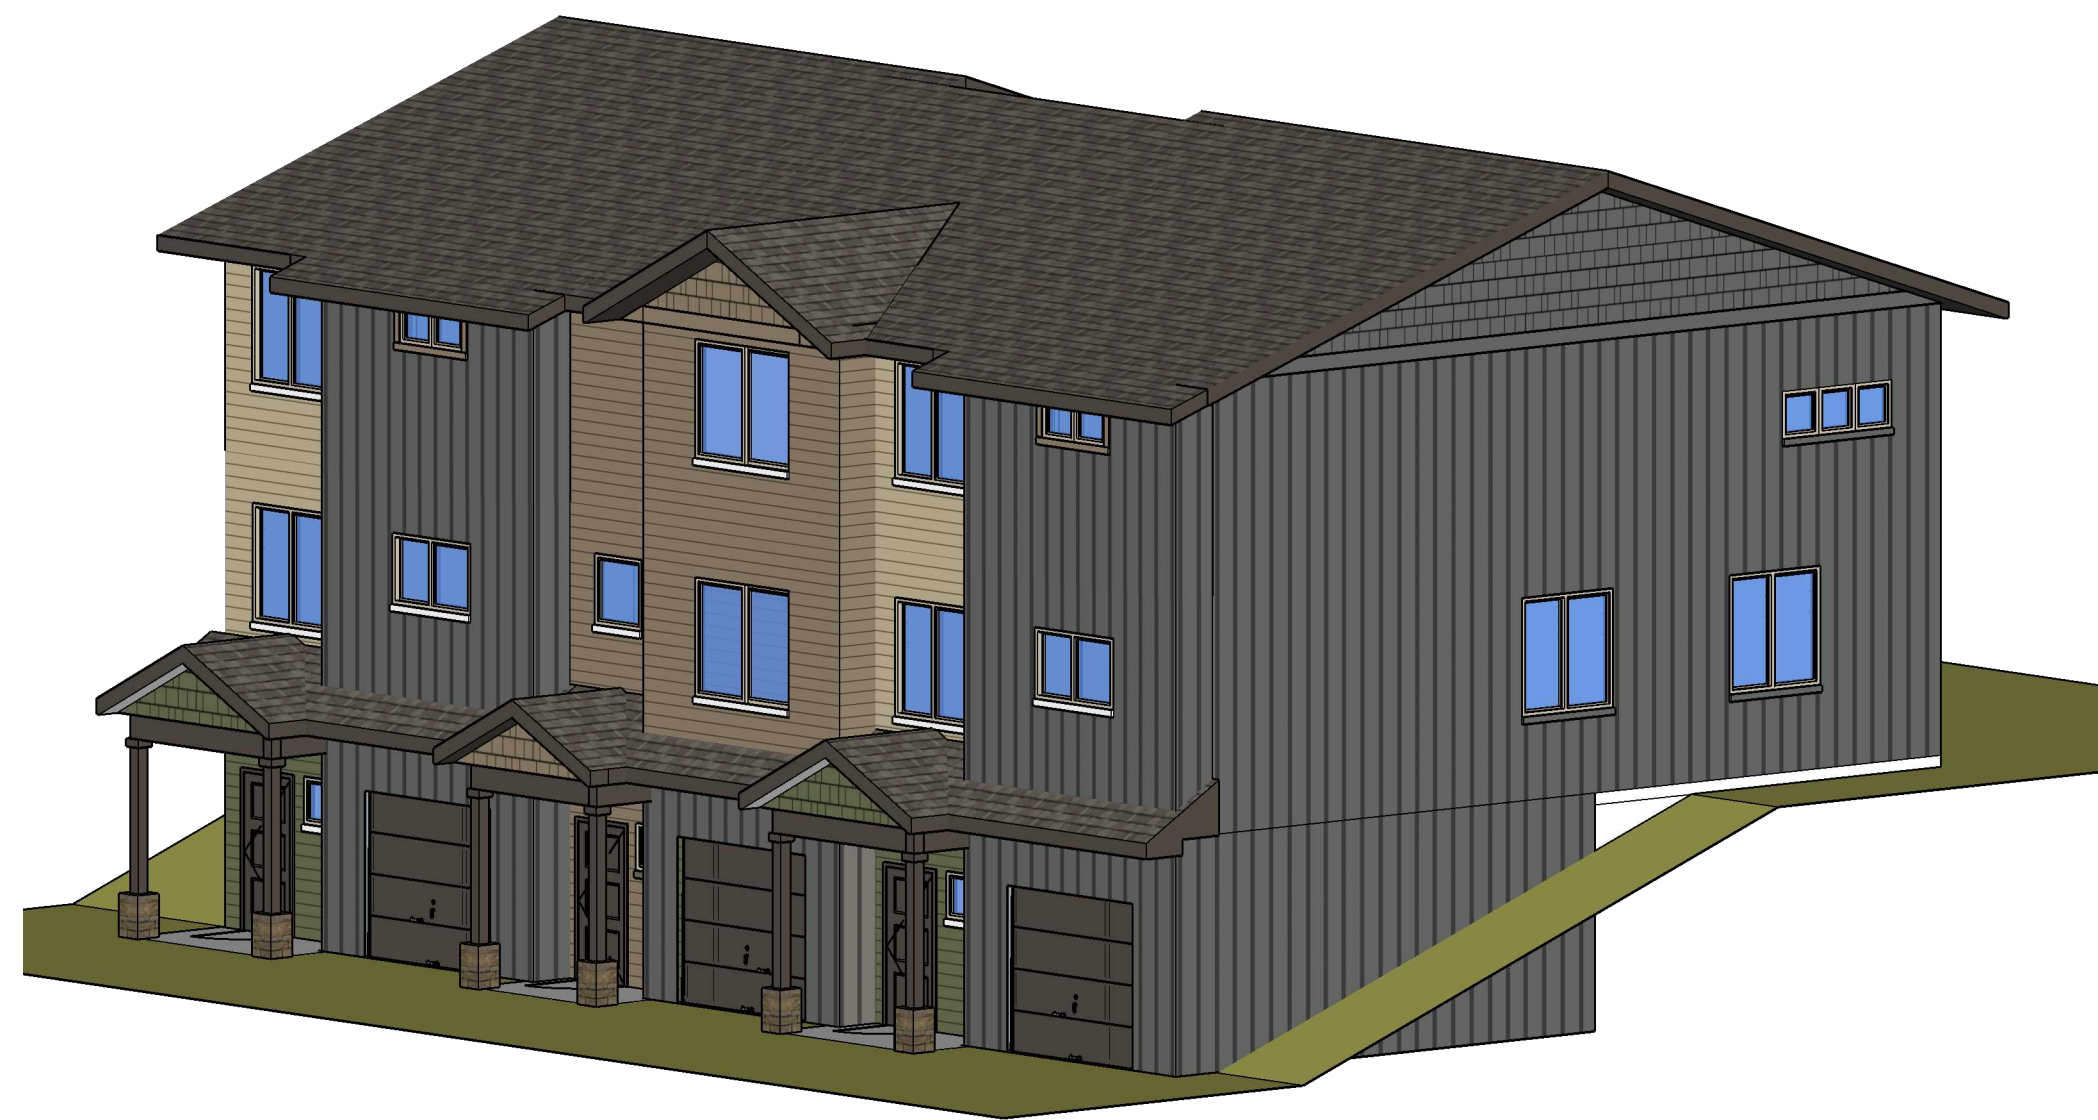

4 Perspective
1/8 = 1'-0"

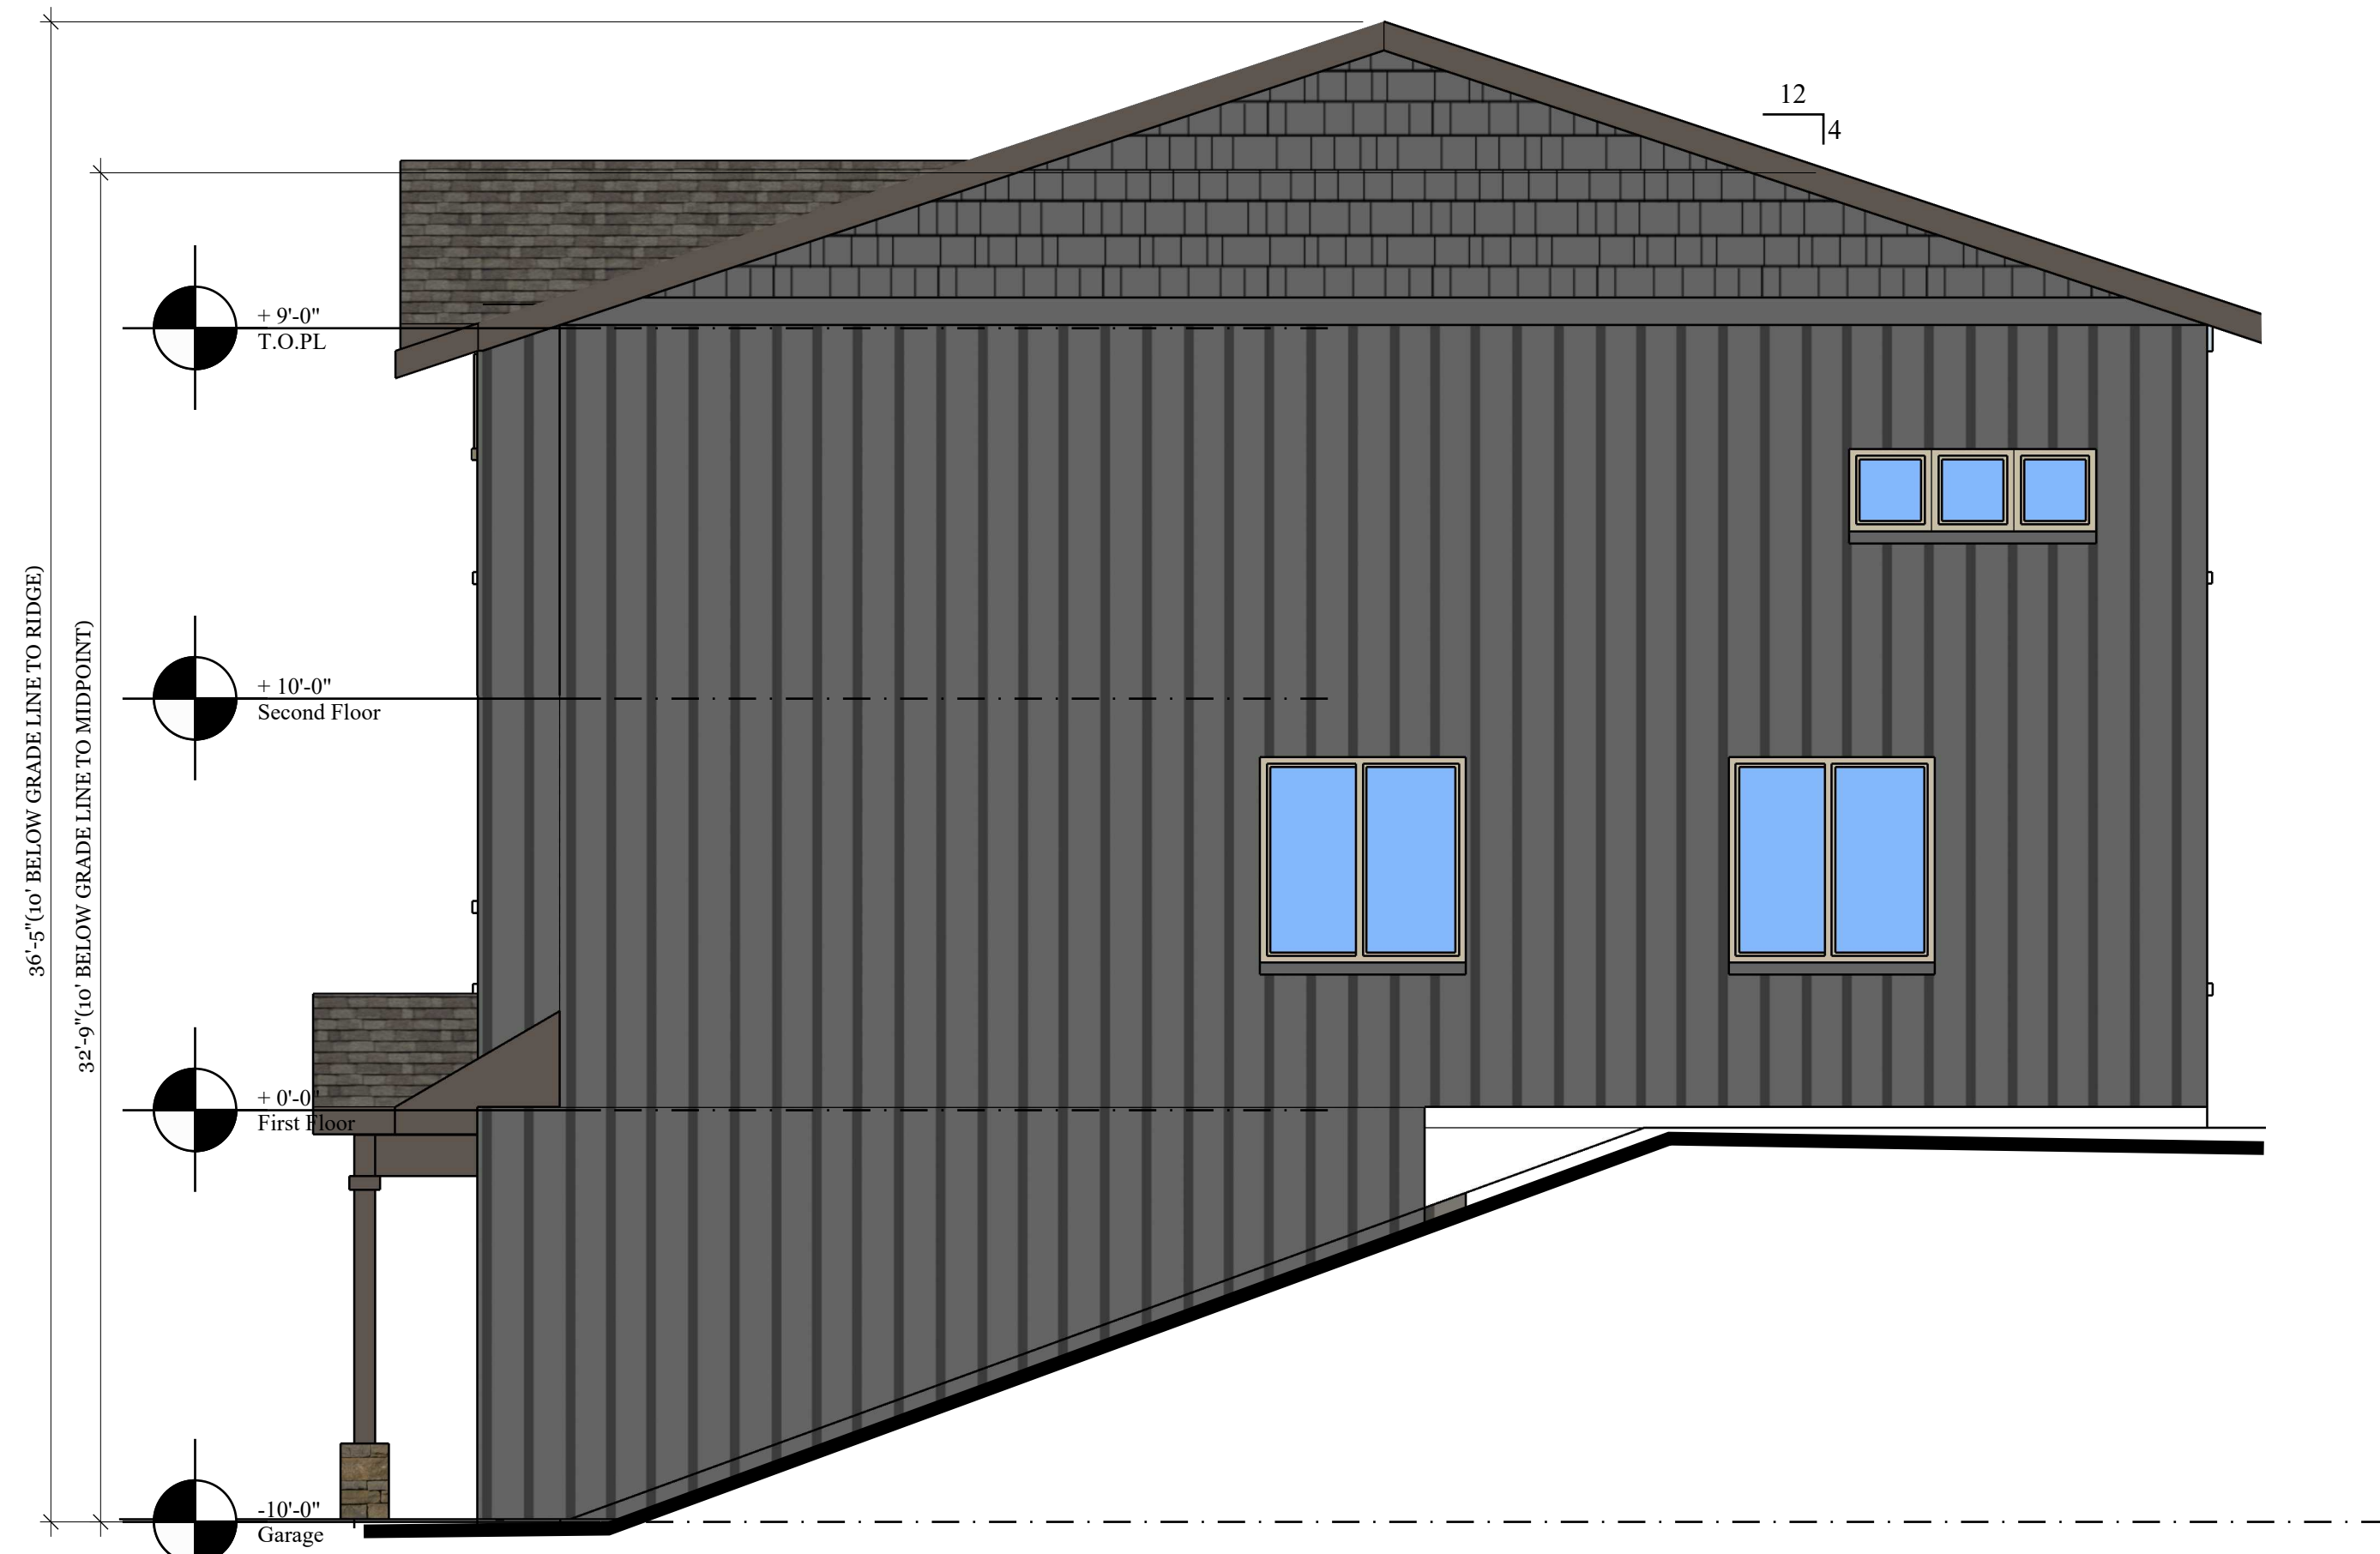

3 Side Elevation
1/4 = 1'-0"



2 Rear Elevation
1/8 = 1'-0"



1 Front Elevation
1/8 = 1'-0"


3plex - Units F/E/F

PRELIMINARY
NOT FOR
CONSTRUCTION
November 19, 2021


REVISIONS:	
PROJECT TITLE:	SALEM, OR
BOONE ROAD TOWNHOMES 36th and Boone Rd	
SHEET TITLE: EXTERIOR ELEVATIONS	SHEET: A3.4
DRAWN BY: 19xx	
DATE: 5/13/19	



5 Perspective
1/8" = 1'-0"

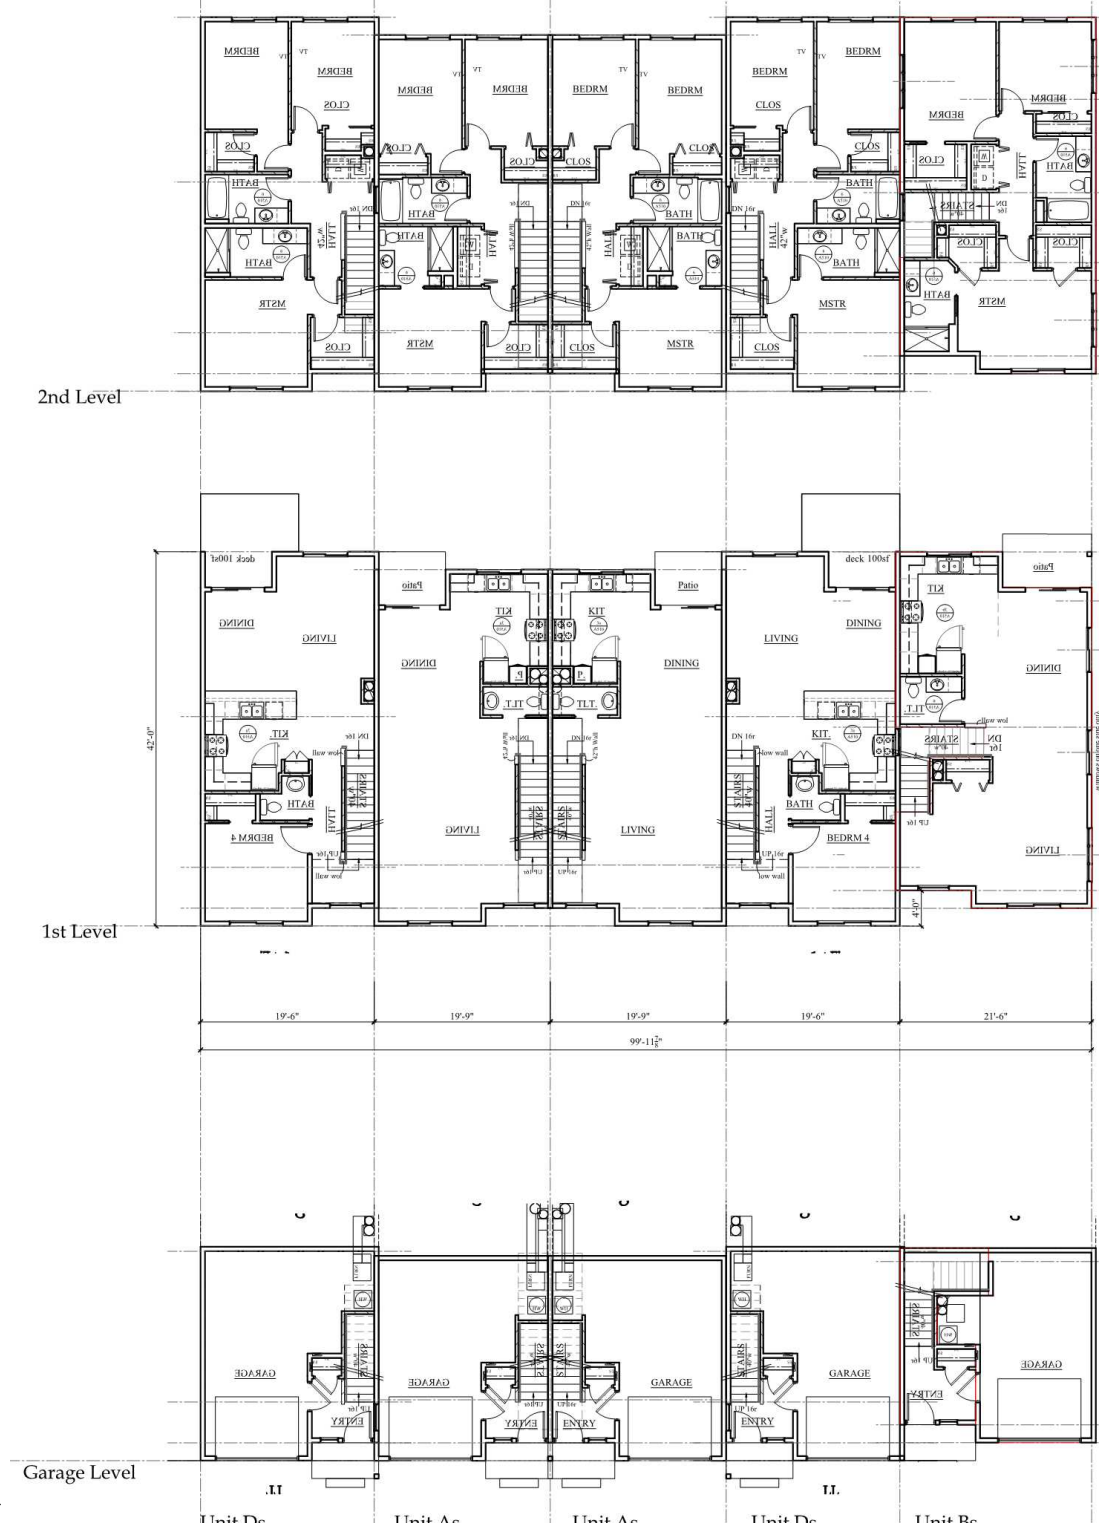

4 Plan
1/8" = 1'-0"

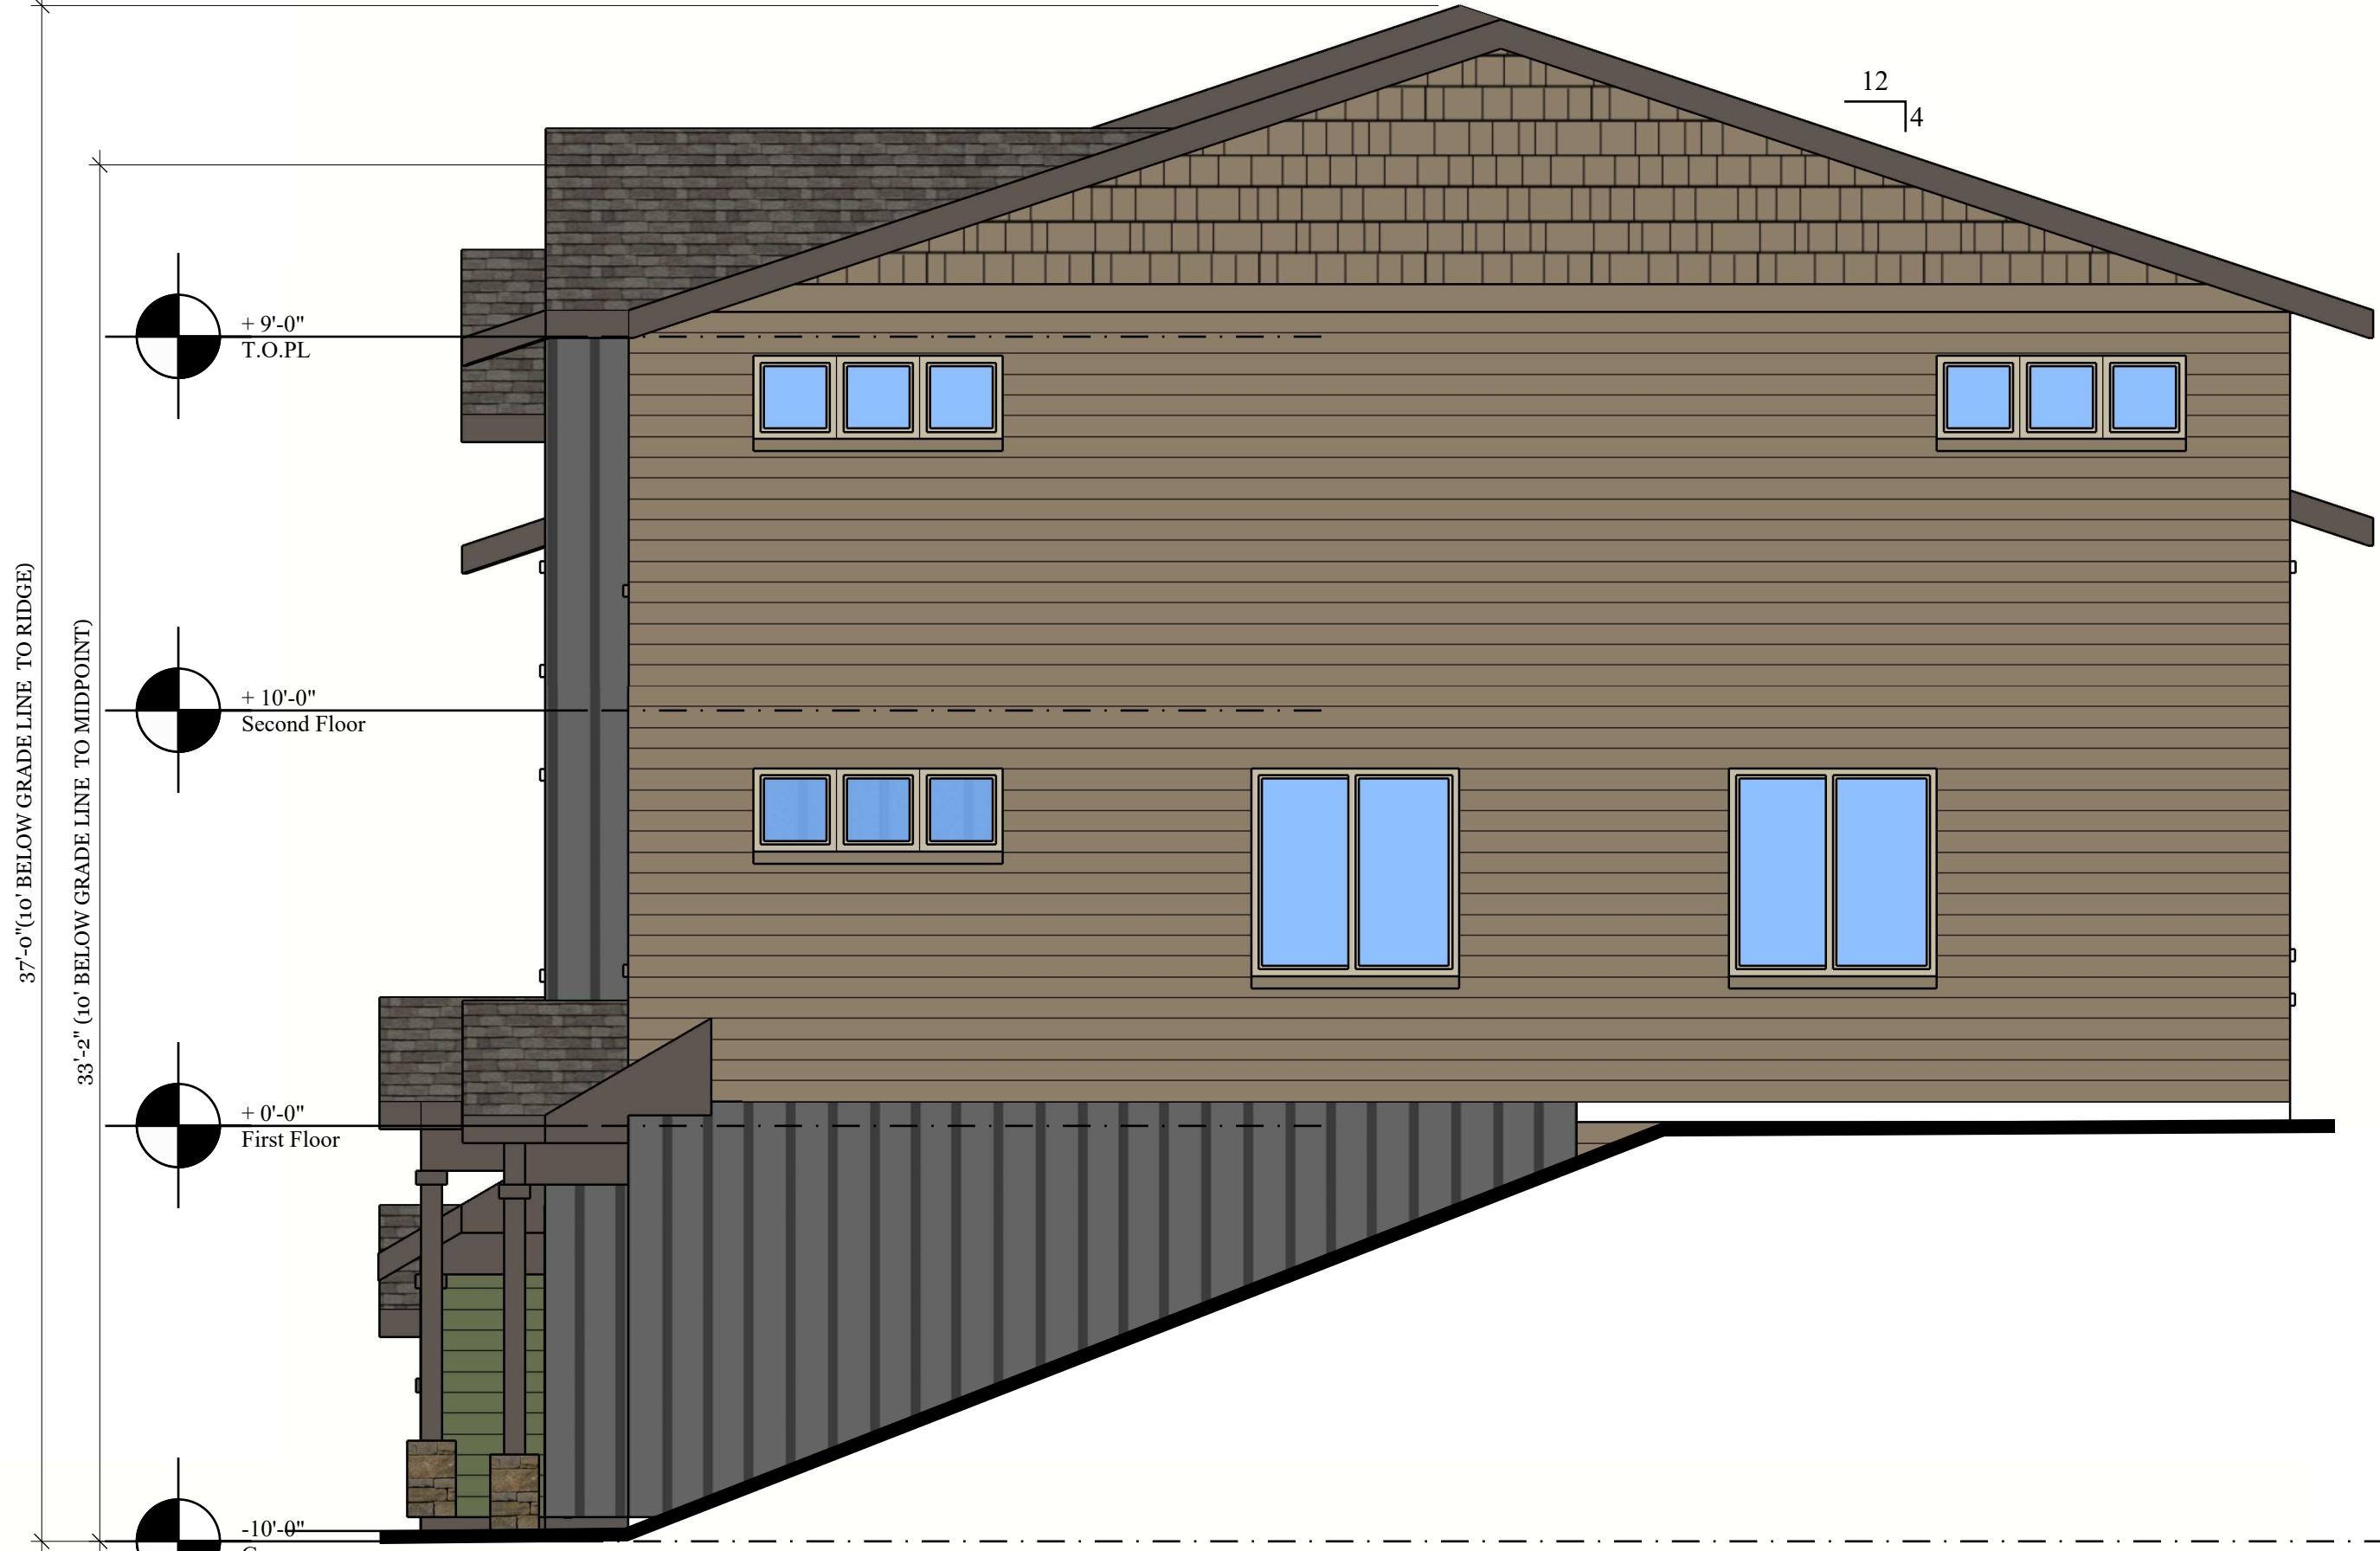

3 Side Elevation
1/8" = 1'-0"



2 Rear Elevation
1/4" = 1'-0"



1 Front Elevation
1/4" = 1'-0"

5plex - Units D/A/A/D/B

LOCATION: M:\Drafting\Project\20xx townhomes\A4-ELEV\511-19-21 layout - A3.5

LAST SAVED: November 19, 2021
PRINTED: November 19, 2021



PRELIMINARY
NOT FOR
CONSTRUCTION
November 19, 2021

PROJECT TITLE:

SALEM, OR


BOONE ROAD TOWNHOMES
36th and Boone Rd

SHEET TITLE:
EXTERIOR
ELEVATIONS


DRAWN BY	SHEET:
BLAWN	A3.5
PROJECT L	
19xx	
DATE:	
5/13/19	



5 Perspective
1/8 = 1'-0"

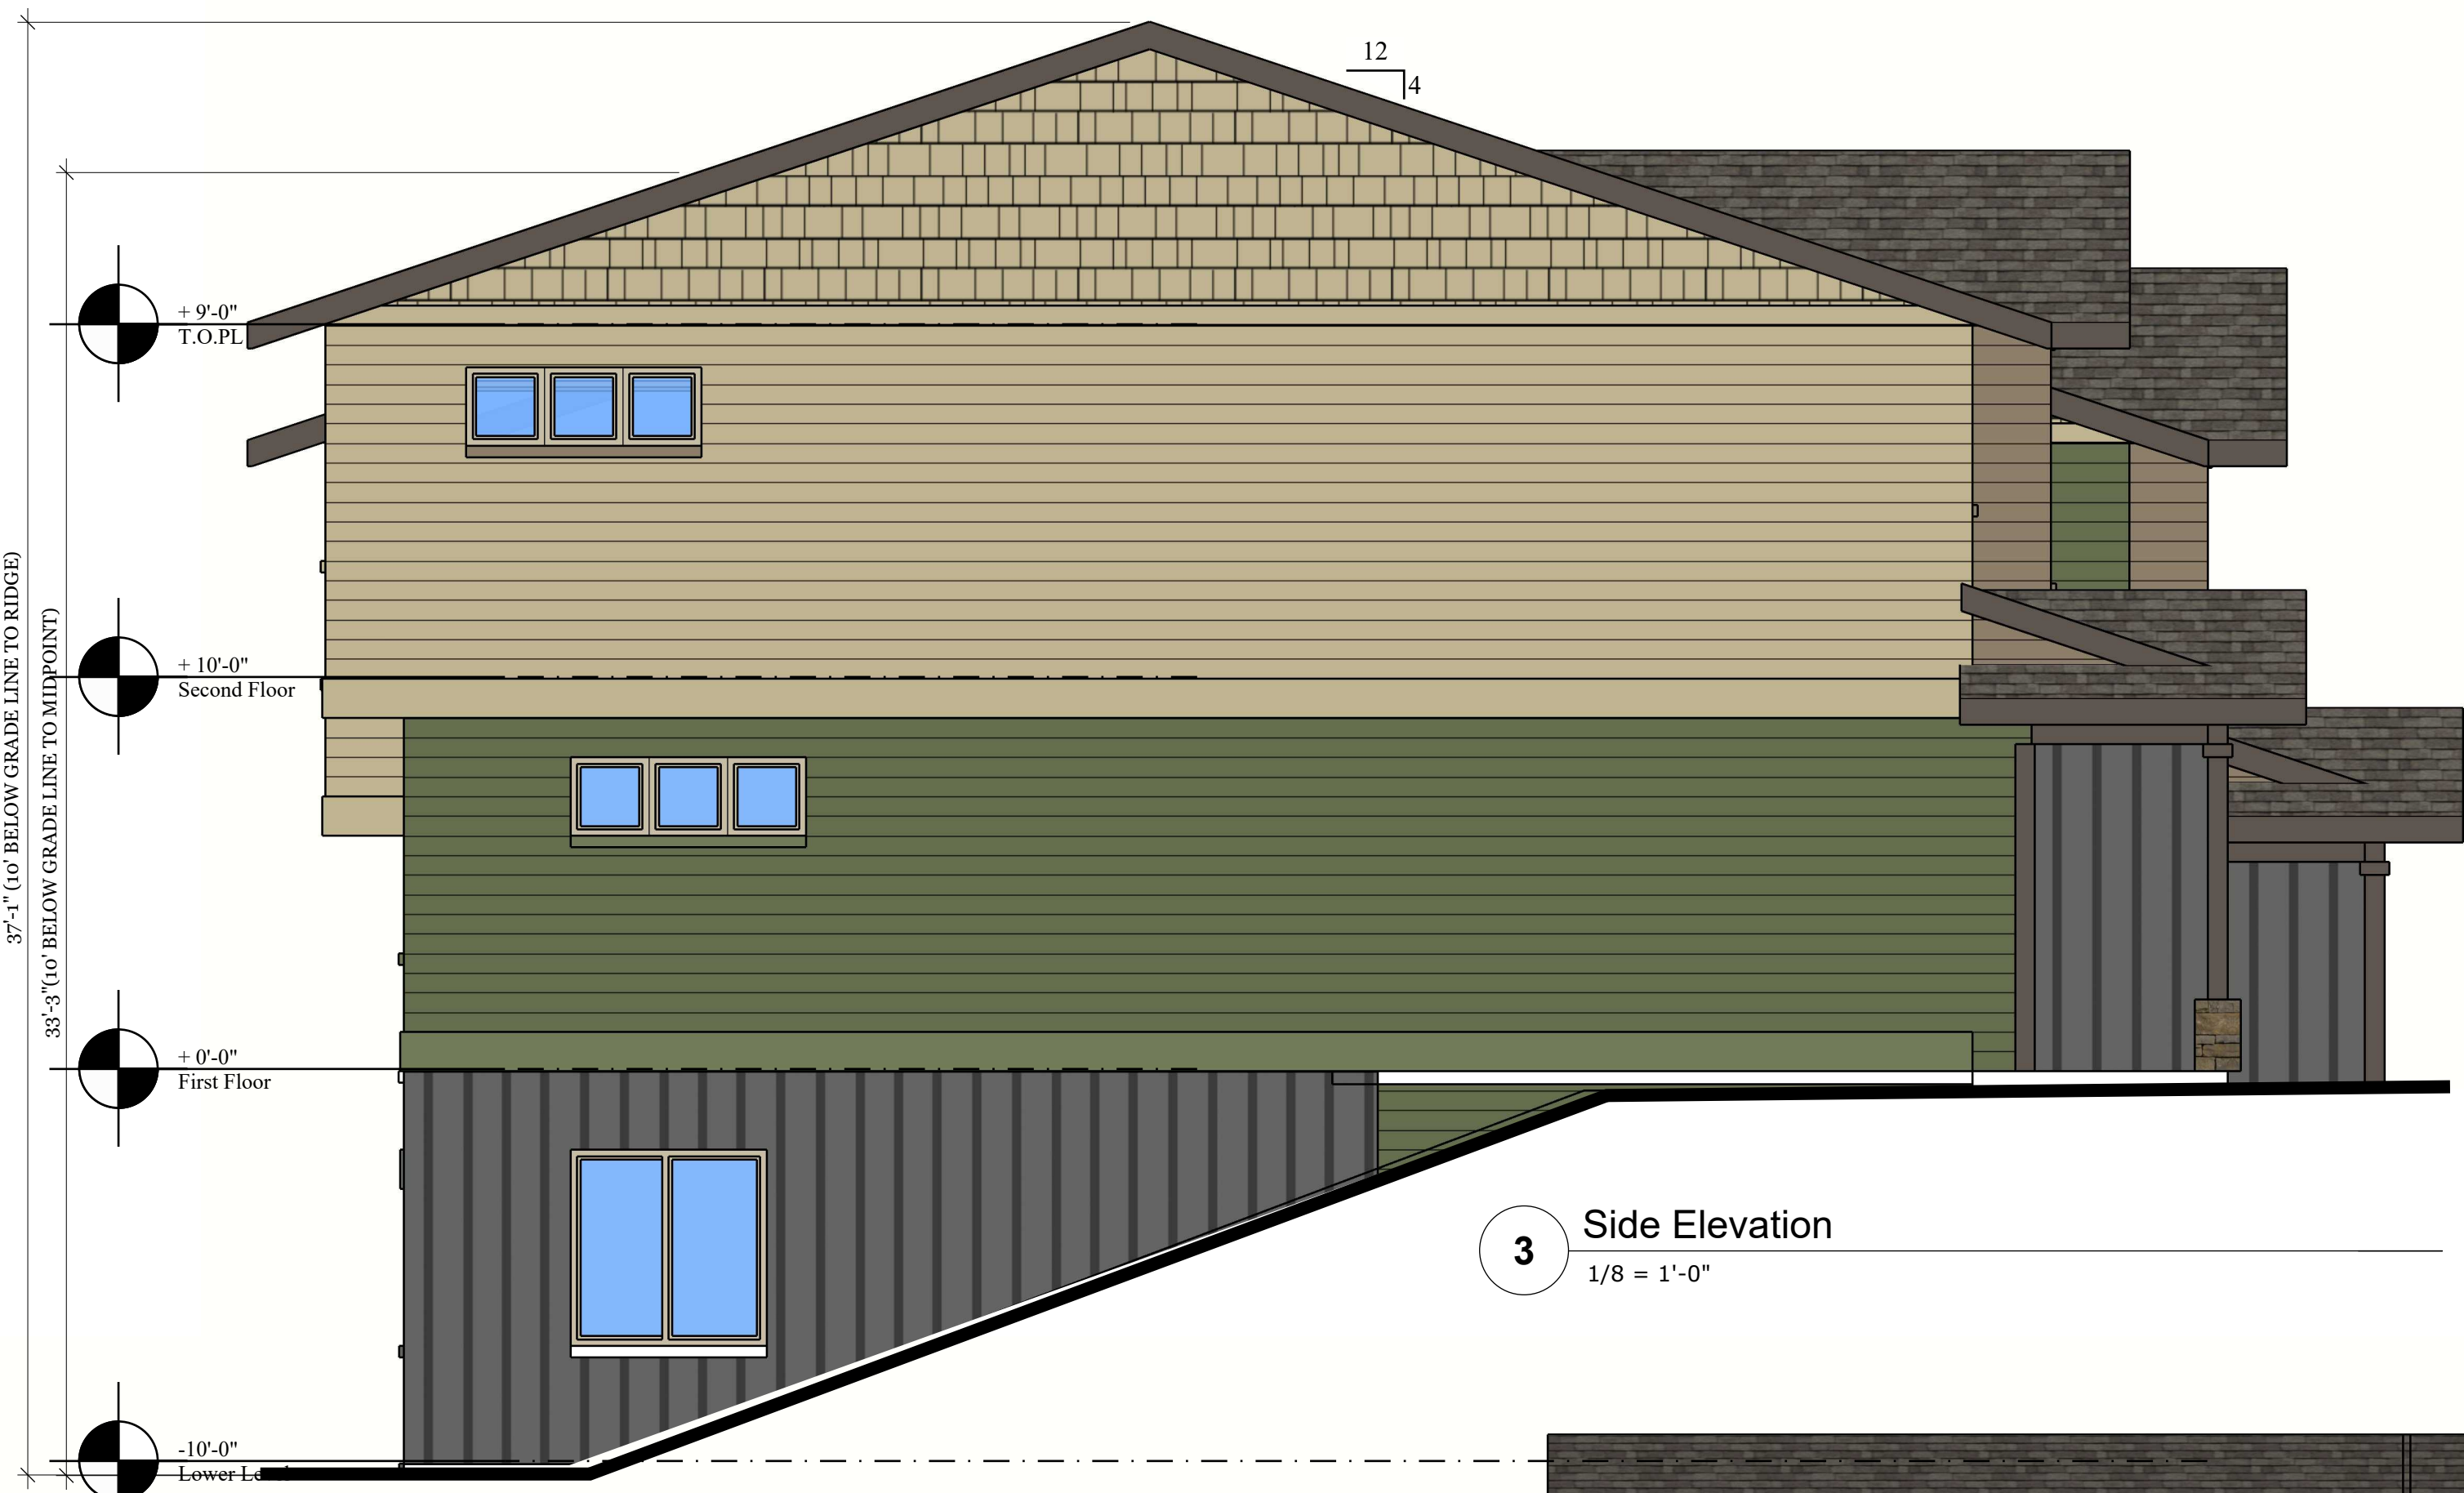

3 Side Elevation
1/8 = 1'-0"

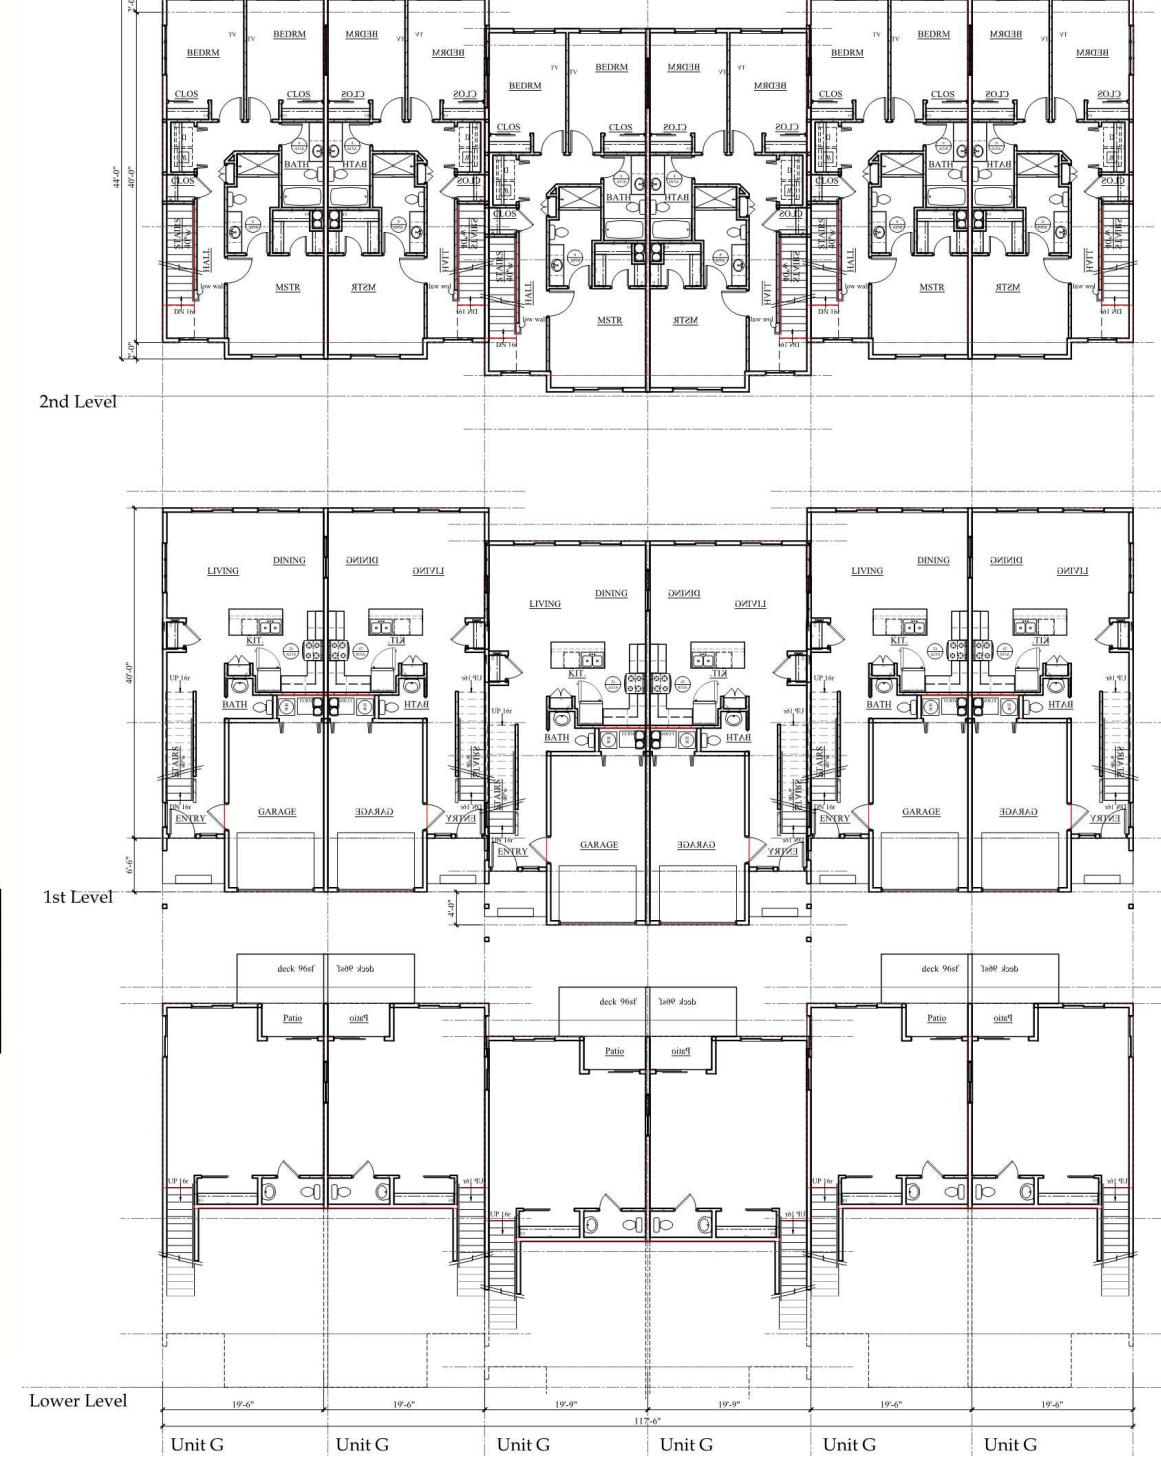

4 Plan
1/8 = 1'-0"



2 Rear Elevation
1/4 = 1'-0"



1 Front Elevation
1/4 = 1'-0"

6plex - Unit Gs

LOCATION: M:\Drafting\Projects\20xx townhomes\A4-ELEV\21-19-21 Layout - A3.6

LAST SAVED: November 19, 2021
PRINTED: November 19, 2021

PRELIMINARY
NOT FOR
CONSTRUCTION
November 19, 2021

REVISIONS:

PROJECT TITLE:

SALEM, OR

BOONE ROAD TOWNHOMES
36th and Boone Rd

SHEET TITLE:
EXTERIOR
ELEVATIONS

DRAWN BY:
PROJECT:
19xx
DATE:
5/13/19

SHEET:
A3.6

BONAVENTURE
Senior Housing

3425 Boone Rd. SE
Salem, OR 97317
Phone: (503) 566-5715
FAX: (503) 588-3531