

NOT FOR
CONSTRUCTION

CDP SALEM -
PHASE 2

Job Number: #22047
PARCEL 3 & PARCEL 4
BATTLE CREEK SE
SALEM, OR




PLACE
735 NW 18TH AVE
PORTLAND, OR 97209
(503) 334 2080


LAND USE 08.08.22
ISSUE DATE
Drawing:
OVERALL SITE PLAN
PHASE 1 & PHASE 2

Sheet No:
G1.10

C:\Revit_Local\22047_CDP Salem Gateway Phase II_Walk Up Building
H_22_mclbenson\PIX8RT.rvt

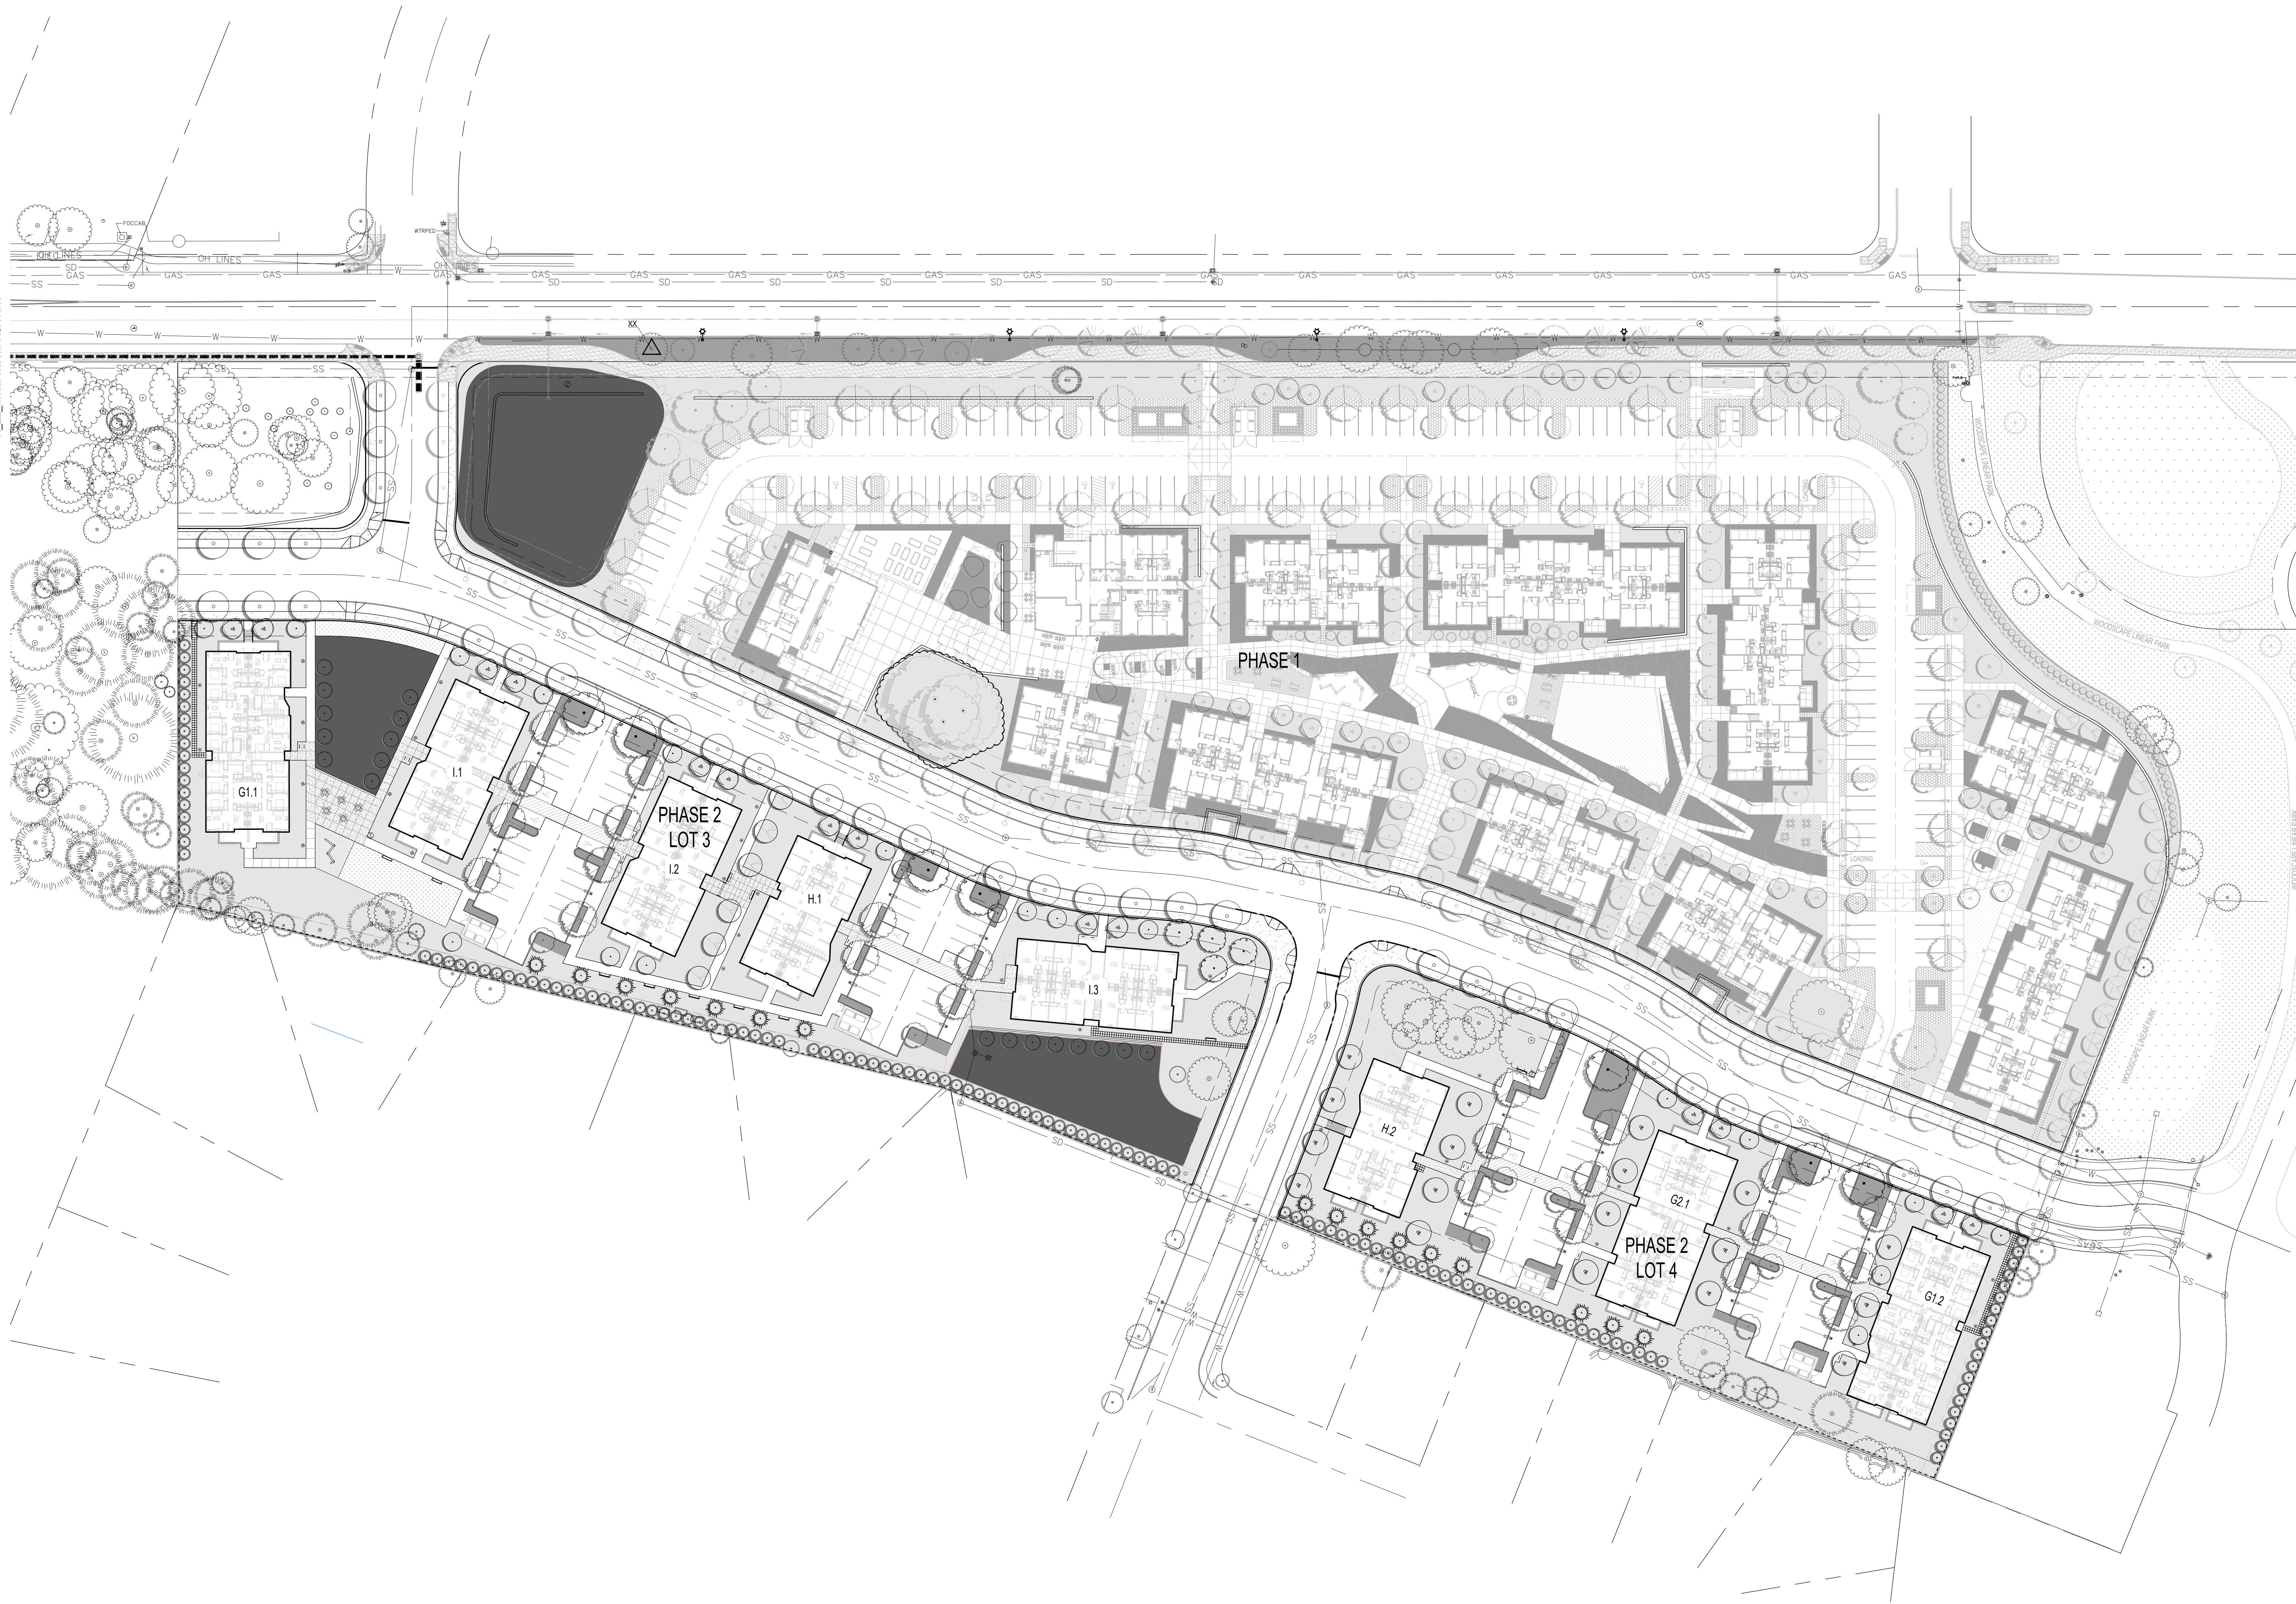

1 OVERALL SITE PLAN - PHASE 1 & PHASE 2
1" = 40' - 0"

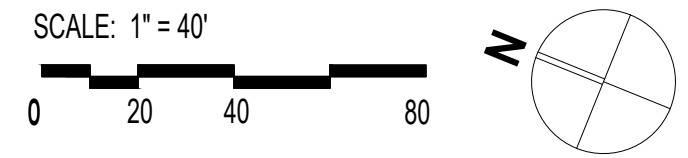

NOT FOR
CONSTRUCTION

CDP SALEM -
PHASE 2

Job Number: #22047

PARCEL 3 & PARCEL 4
BATTLE CREEK SE
SALEM, OR



PLACE

735 NW 18TH AVE
PORTLAND, OR 97209
(503) 334 2080

LAND USE 08.08.22

ISSUE DATE

Drawing:

LAND USE
SITE PLAN LOT 3

Sheet No:

G1.11

C:\Revit_Local\22047_CDP Salem Gateway Phase II_Walk Up Building
H_22_mclbertson\PK8RT.rvt



LOT 3 - LAND USE LEGEND

--- GROSS SITE AREA - LOT 3 (122,991 SF)

- BUILDING FOOTPRINT AREA: 27,130.3 SF (22% of GSA)
- OPEN SPACE: 76,248 SF (62% of GSA)
- COMMON OPEN SPACE: 2,018 SF (1,975 SF MIN. REQUIRED)
- PRIVATE OPEN SPACE: 2,192 SF IN 18 PATIOS
- PEDESTRIAN WALKWAYS AND PLAZAS: 14,013.3 SF (11% of GSA)
- LANDSCAPED AREAS: 43,792 SF (36% of GSA)
- NATURE PLAY AREA: 580.7 SF
- STORM WATER PLANTER AREA: 13,652 SF

EXISTING TREES TO BE PRESERVED: 20 (6 ARE SIGNIFICANT TREES)

NEW TREES: 68 SITE TREES

VEHICULAR & PARKING AREA: 15,960.4 SF (13% of GSA)
STANDARD SPACES: 38
A.D.A SPACES: 5
TOTAL: 43 (43 REQUIRED)
LOADING: 1


PARKING LANDSCAPE & SCREENING AREA: 3,015 SF

SOLID WASTE ENCLOSURE AREAS: 637.3 SF

NOTE:
SEE CIVIL FOR RIGHT-OF-WAY AND STREET IMPROVEMENTS

SUMMARY TABLE - LOT 3

ZONING:	RM-II
GROSS FLOOR AREA OF BUILDINGS:	82,499 SF, ALL RESIDENTIAL USE
BUILDING HEIGHT:	36.3 FT MAX (BUILDING I)
PARKING:	43 SPACES TOTAL: 38 STANDARD 5 A.D.A. 1 LOADING
LOT COVERAGE:	BUILDINGS = 27,130.3 SF (22%)

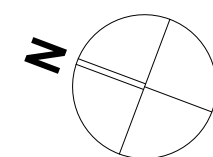

C:\Revit_Local\22047_CDP Salem Gateway Phase II_Walk Up Building
H_22_mculbertsonPX8RT.rvt

NOT FOR
CONSTRUCTION

CDP SALEM -
PHASE 2

Job Number: #22047
PARCEL 3 & PARCEL 4
BATTLE CREEK SE
SALEM, OR



PLACE
735 NW 18TH AVE
PORTLAND, OR 97209
(503) 334 2080

LAND USE 08.08.22
ISSUE DATE
Drawing:
LAND USE
SITE PLAN LOT 4

Sheet No:
G1.12

LOT 4 - LAND USE LEGEND


--- GROSS SITE AREA - LOT 3 (80,253 SF)

- BUILDING FOOTPRINT AREA: 17,207 SF (21% of GSA)
- OPEN SPACE: 43,472 SF (54% of GSA)
 - COMMON OPEN SPACE: 5,234 SF (1,637.5 SF MIN. REQUIRED)
 - PRIVATE OPEN SPACE: 1,137 SF IN 10 PATIOS
 - PEDESTRIAN WALKWAYS AND PLAZAS: 7,116 SF (9% of GSA)
 - LANDSCAPED AREAS: 29,985 SF (37% of GSA)
 - STORM WATER PLANTER AREA: 0 SF

- EXISTING TREES TO BE PRESERVED: 13 (4 ARE SIGNIFICANT TREES)
- NEW TREES: 63 SITE TREES
- VEHICULAR & PARKING AREA: 14,858 SF (18% of GSA)
 - STANDARD SPACES: 31
 - A.D.A SPACES: 4
 - TOTAL: 35 (30 REQUIRED)
 - LOADING: 1
- PARKING LANDSCAPE & SCREENING AREA: 4,079 SF
- SOLID WASTE ENCLOSURE AREAS: 637.3 SF
- NOTE:
SEE CIVIL FOR RIGHT-OF-WAY AND STREET IMPROVEMENTS

SUMMARY TABLE - LOT 4

ZONING:	RM-II
GROSS FLOOR AREA OF BUILDINGS:	52,261 SF, ALL RESIDENTIAL USE
BUILDING HEIGHT:	35 FT MAX. (ALL BUILDINGS)
PARKING:	35 SPACES TOTAL: 31 STANDARD 4 A.D.A. 1 LOADING
LOT COVERAGE:	BUILDINGS = 17,207 SF (21%)

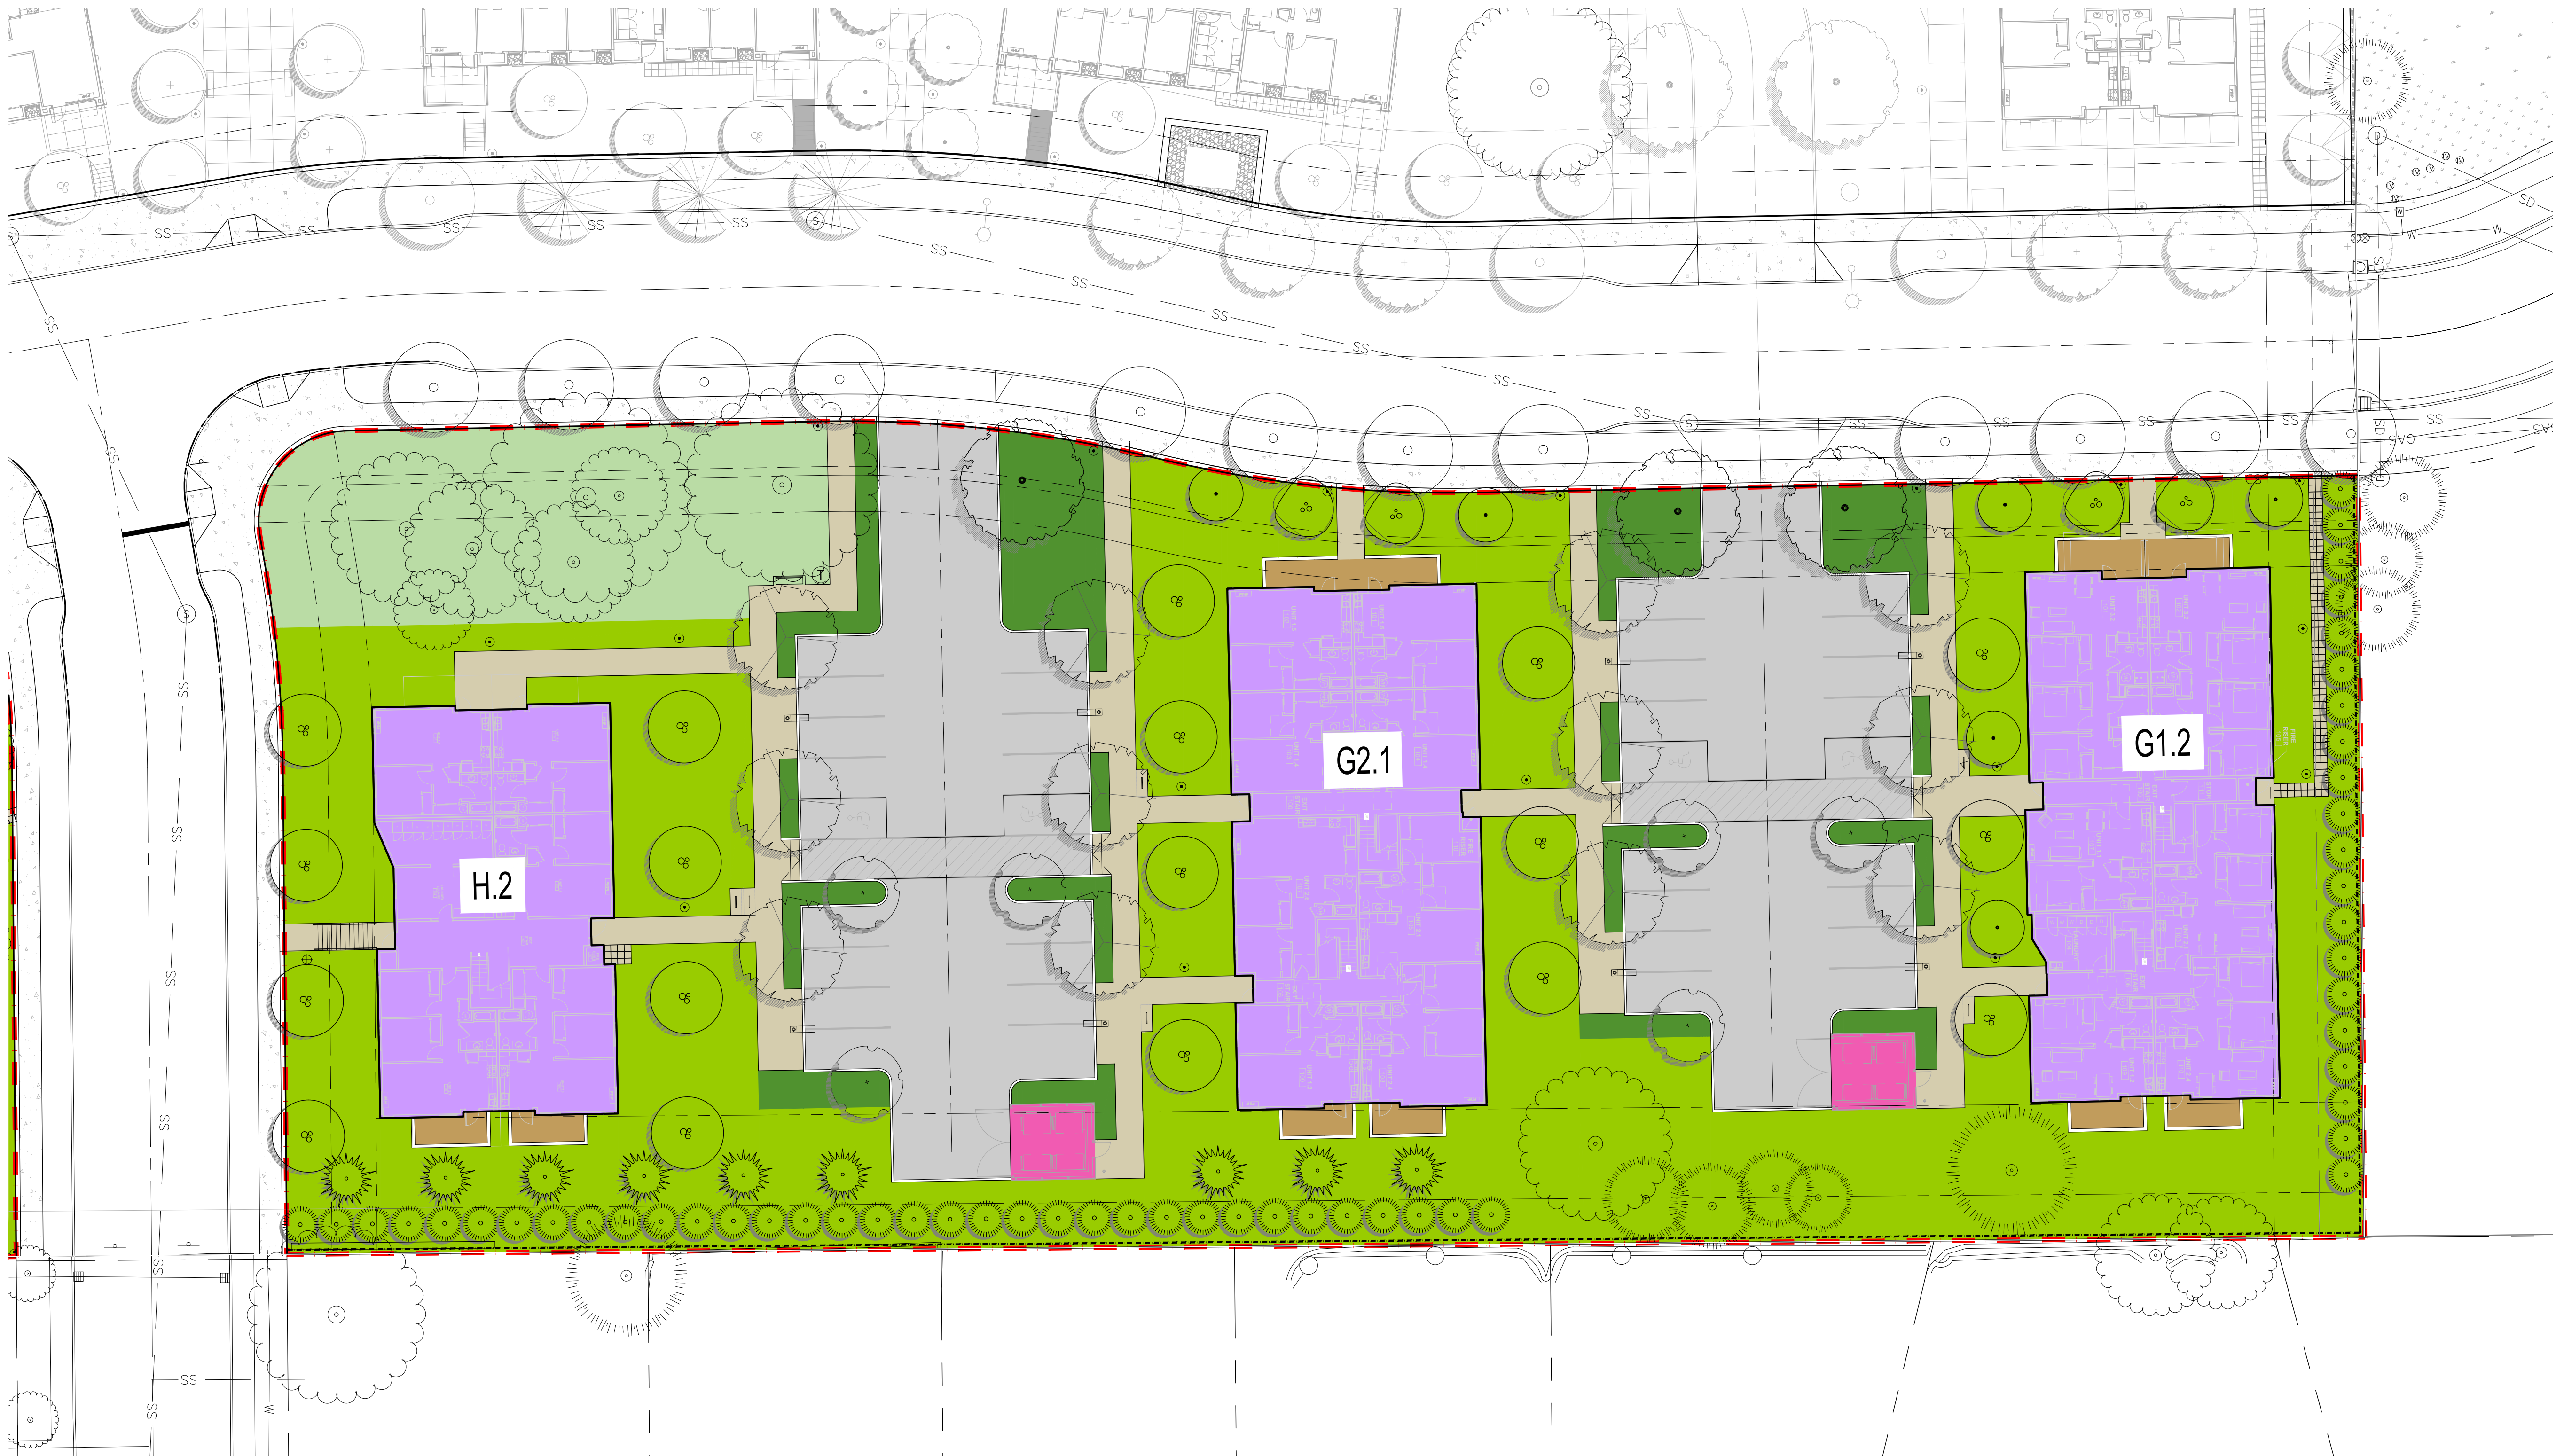

NOT FOR
CONSTRUCTION

CDP SALEM - PHASE 2

Job Number: #22047

PARCEL 3 & PARCEL 4
BATTLE CREEK SE
SALEM, OR



PLACE

735 NW 18TH AVE
PORTLAND, OR 97209
(503) 334 2080

LAND USE 08.08.22

ISSUE DATE

Drawing:

MATERIALS PLAN
LOT 3

Sheet No:

L1.01

PLANTING

- EXISTING TREES - BROADLEAF AND EVERGREEN, THROUGHOUT
- NEW PARKING TREE
- OREGON NATIVE DECIDUOUS, 2" CAL.
- NEW STREET TREE
- OREGON NATIVE DECIDUOUS, 2" CAL.
- NEW LANDSCAPE TREE
- SMALL TO MEDIUM DECIDUOUS, 2" CAL.
- CONIFERS, 10' HT.
- MULTI-STEM TREES WITH 3 TRUNKS

- P1 PARKING PERIMETER PLANTING - GROUNDCOVER (1 GAL.)
- P2 STORMWATER PLANTING
- P3 SHRUB & GROUNDCOVER PLANTING (1-3 GAL.)
- P4 LAWN
- P5 BARK MULCH

NOTES

- REFER TO ARBORIST REPORT FOR EXISTING TREE INFORMATION
- REFER TO CIVIL FOR ALL RIGHT OF WAY WORK

MATERIALS LEGEND

- PROPERTY LINE TYP. TYPICAL
- PROPERTY LINE FENCE (SEE N1 BELOW)

MATERIALS SCHEDULE

PAVEMENTS

- A1 ASPHALT PAVING - VEHICULAR (SEE CIVIL FOR R.O.W. WORK)
- B1 CONCRETE PAVING - PEDESTRIAN (SEE CIVIL FOR ROW WORK)
- B2 CONCRETE PAVING - VEHICULAR (SEE CIVIL FOR ROW WORK)
- C1 DECORATIVE CONCRETE PAVING - PEDESTRIAN, EXPOSED AGG.
- D1 ENGINEERED WOOD FIBER AT NATURE PLAY AREAS
- E2 CONCRETE UNIT PAVING TYPE 2 - WILLAMETTE GRAYSTONE
- VERONA SERIES 18"x18" STEPPING STONES
- F1 TACTILE WARNING STRIPS (SEE CIVIL)
- F2 PARKING STRIPING (SEE CIVIL)
- F3 FABRICATED METAL EDGING (SEE NOTE 4)

STAIRS, RAMPS, CURBS AND WALLS

- G1 CAST IN PLACE CONCRETE STAIRS - 6" RISE, 12" TREAD
- H1 CONCRETE CURB - RAISED
- J1 STORMWATER RETAINING WALLS
- J2 LANDSCAPE WALLS 9" THICKNESS, VAR. HEIGHT (4FT MAX)

OUTDOOR LIGHTING - SEE ELECTRICAL

- L1 LIGHT POLE - TYPE 1 - PARKING
- LIGMAN, 18'-20' POLE
- LIGMAN, LINEAR DENVER 1
- L2 LIGHT POLE - TYPE 2 - CENTRAL SPACE
- 12'-14' PEDESTRIAN POLE
- LUMINUS BELLEVUE OR EQUIVALENT
- L3 LIGHTED BOLLARDS - 36" HEIGHT
- L4 STREET LIGHTS - SEE CIVIL & ELECTRICAL

RAILINGS, GATES, AND FENCES

- M1 STAIR HANDRAIL - GALV. & PAINTED STEEL
- N1 6' WOOD FENCE ("GOOD NEIGHBOR")

SITE FURNISHINGS

- Q1 6' BENCH - FORMS+SURFACES VECTOR SYSTEM
- STANDALONE, THREE BACKRESTS, WOOD SLAT TOP
- Q2 TABLE & CHAIRS
- LANDSCAPE FORMS, CHIPMAN
- Q3 LITTER & RECYCLING BINS - FORMS+SURFACES TONYO
- 36 GAL., SPLIT-STREAM, W/ RAIN HAT;
- STAINLESS STEEL BODY AND DOORS, SOLID PANELS, COLOR T.B.D.
- Q5 BIKE RACK - COLUMBIA CASCADE COMPANY
- TIMBERFORM CYCLOOPS MODEL NO. 2170-3-06
- Q6 NATURE PLAY - TIMBERFORM LOG SCRAMBLE 4500-305

MISCELLANEOUS

- R1 TRASH ENCLOSURE - SEE ARCH.


1

MATERIALS PLAN - LOT 3

1" = 20' - 0"

SCALE: 1" = 20'

0 10 20 40

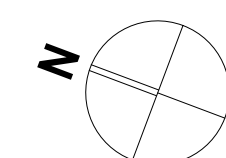

C:\Revit_Local\2047_CDP Salem Gateway Phase II_Walk Up Building
H_22_mculbertsonPX8RT.rvt

NOT FOR
CONSTRUCTION

CDP SALEM -
PHASE 2

Job Number: #22047

PARCEL 3 & PARCEL 4
BATTLE CREEK SE
SALEM, OR



PLACE

735 NW 18TH AVE
PORTLAND, OR 97209
(503) 334 2080

LAND USE 08.08.22

ISSUE DATE

Drawing:

MATERIALS PLAN
LOT 4

Sheet No:

L1.02

PLANTING

- EXISTING TREES - BROADLEAF AND EVERGREEN, THROUGHOUT
- NEW PARKING TREE
- OREGON NATIVE DECIDUOUS, 2" CAL.
- NEW STREET TREE
- OREGON NATIVE DECIDUOUS, 2" CAL.
- NEW LANDSCAPE TREE
- SMALL TO MEDIUM DECIDUOUS, 2" CAL.
- CONIFERS, 10' HT.
- MULTI-STEM TREES WITH 3 TRUNKS

- P1 PARKING PERIMETER PLANTING - GROUNDCOVER (1 GAL.)
- P2 STORMWATER PLANTING
- P3 SHRUB & GROUNDCOVER PLANTING (1-3 GAL.)
- P4 LAWN
- P5 BARK MULCH

NOTES

1. REFER TO ARBORIST REPORT FOR EXISTING TREE INFORMATION
2. REFER TO CIVIL FOR ALL RIGHT OF WAY WORK

MATERIALS LEGEND

- PROPERTY LINE TYP. TYPICAL
- PROPERTY LINE FENCE (SEE N1 BELOW)

MATERIALS SCHEDULE

PAVEMENTS

- A1 ASPHALT PAVING - VEHICULAR (SEE CIVIL FOR R.O.W. WORK)
- B1 CONCRETE PAVING - PEDESTRIAN (SEE CIVIL FOR ROW WORK)
- B2 CONCRETE PAVING - VEHICULAR (SEE CIVIL FOR ROW WORK)
- C1 DECORATIVE CONCRETE PAVING - PEDESTRIAN, EXPOSED AGG.
- D1 ENGINEERED WOOD FIBER AT NATURE PLAY AREAS
- E2 CONCRETE UNIT PAVING TYPE 2 - WILLAMETTE GRAYSTONE
- VERONA SERIES 18"x18" STEPPING STONES
- F1 TACTILE WARNING STRIPS (SEE CIVIL)
- F2 PARKING STRIPING (SEE CIVIL)
- F3 FABRICATED METAL EDGING (SEE NOTE 4)

STAIRS, RAMPS, CURBS AND WALLS

- G1 CAST IN PLACE CONCRETE STAIRS - 6" RISE, 12" TREAD
- H1 CONCRETE CURB - RAISED
- J1 STORMWATER RETAINING WALLS
- J2 LANDSCAPE WALLS 9" THICKNESS, VAR. HEIGHT (4FT MAX)

OUTDOOR LIGHTING - SEE ELECTRICAL

- L1 LIGHT POLE - TYPE 1 - PARKING
- LIGMAN, 18'-20' POLE
- LIGMAN, LINEAR DENVER 1
- L2 LIGHT POLE - TYPE 2 - CENTRAL SPACE
- 12'-14' PEDESTRIAN POLE
- LUMINUS BELLEVUE OR EQUIVALENT
- L3 LIGHTED BOLLARDS - 36" HEIGHT
- L4 STREET LIGHTS - SEE CIVIL & ELECTRICAL

RAILINGS, GATES, AND FENCES


- M1 STAIR HANDRAIL - GALV. & PAINTED STEEL
- N1 6' WOOD FENCE ("GOOD NEIGHBOR")

SITE FURNISHINGS

- Q1 6' BENCH - FORMS-SURFACES VECTOR SYSTEM
- STANDALONE, THREE BACKRESTS, WOOD SLAT TOP
- Q2 TABLE & CHAIRS
- LANDSCAPE FORMS, CHIPMAN
- Q3 LITTER & RECYCLING BINS - FORMS-SURFACES TONYO
- 36 GAL., SPLIT-STREAM, W/ RAIN HAT;
- STAINLESS STEEL BODY AND DOORS, SOLID PANELS; COLOR T.B.D.
- Q5 BIKE RACK - COLUMBIA CASCADE COMPANY
- TIMBERFORM CYCLOOPS MODEL NO. 2170-3-06
- Q6 NATURE PLAY - TIMBERFORM LOG SCRAMBLE 4500-305

MISCELLANEOUS

- R1 TRASH ENCLOSURE - SEE ARCH.

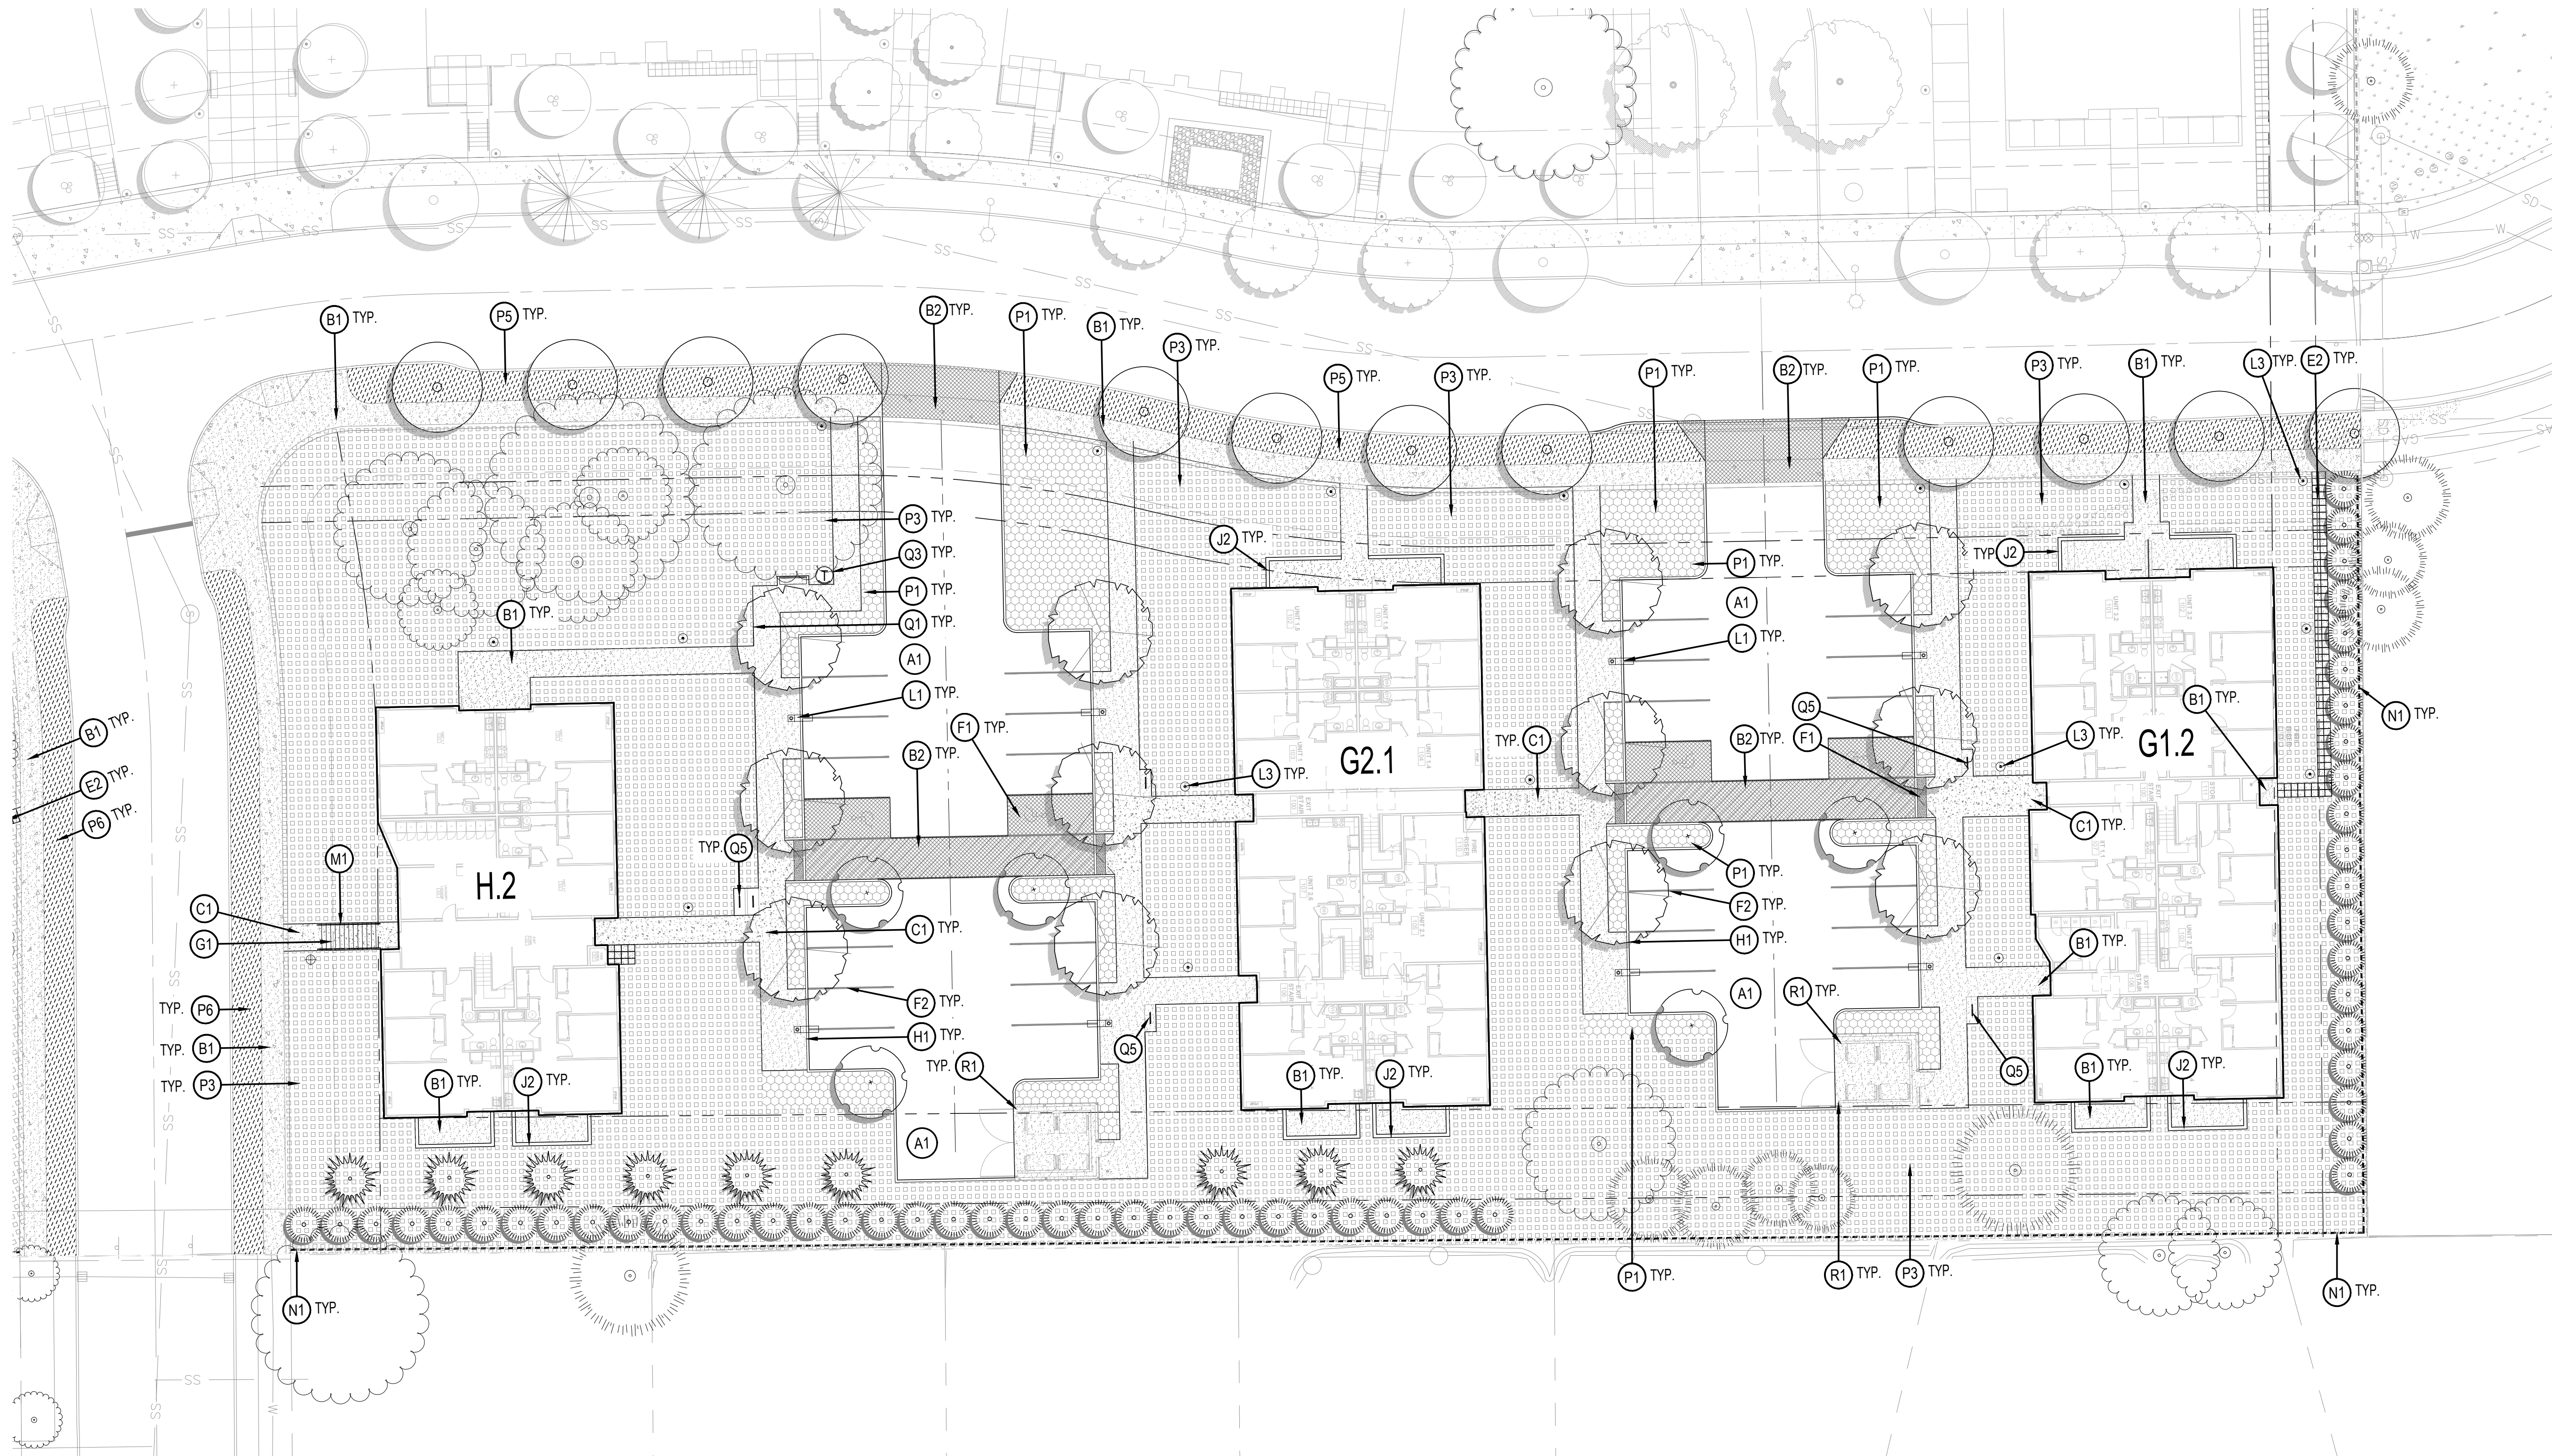


1 MATERIALS PLAN - LOT 4

1" = 20' - 0"

SCALE: 1" = 20'

0 10 20 40

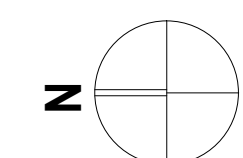

C:\Revit_Local\22047_CDP Salem Gateway Phase II_Walk Up Building
H_22_mcliberson\PK8RT.rvt

NOT FOR
CONSTRUCTION

CDP SALEM -
PHASE 2

Job Number: #22047

PARCEL 3 & PARCEL 4
BATTLE CREEK SE
SALEM, OR



PLACE

735 NW 18TH AVE
PORTLAND, OR 97209
(503) 334 2080

LAND USE 08.08.22

ISSUE DATE

Drawing:

TREE VARIANCE PLAN
LOT 3

Sheet No:

T1.01

TREE PRESERVATION & REMOVAL SUMMARY TABLE

LOT #	SIGNIFICANT TREES PRESERVED	SIGNIFICANT TREES REMOVED (REPLACE 1x)	NON SIGNIFICANT TREES PRESERVED	NON SIGNIFICANT TREES REMOVED (REPLACE 1x)	NON SIGNIFICANT TREES REMOVED (REPLACE 2x)	TOTAL EXISTING TREES (100%)	TOTAL TREES REMOVED (%)	TOTAL TREES PRESERVED (%)
LOT 3	6	17	16	22	9	70	48 (68%)	22 (32%)

TREE REPLACEMENT REQUIREMENTS FOR LOT 3

70 EXISTING TREES, 48 REMOVED (68%)


THE REQUIRED REPLACEMENT TREES FOR LOT 3 ARE:

(17) NEW TREES FOR SIGNIFICANT TREES REMOVED

(22) NEW TREES FOR NON SIGNIFICANT TREES REMOVED

(18) NEW TREES FOR NON SIGNIFICANT TREES REMOVED WITHIN SETBACKS

TOTAL (57) NEW TREES REQUIRED.

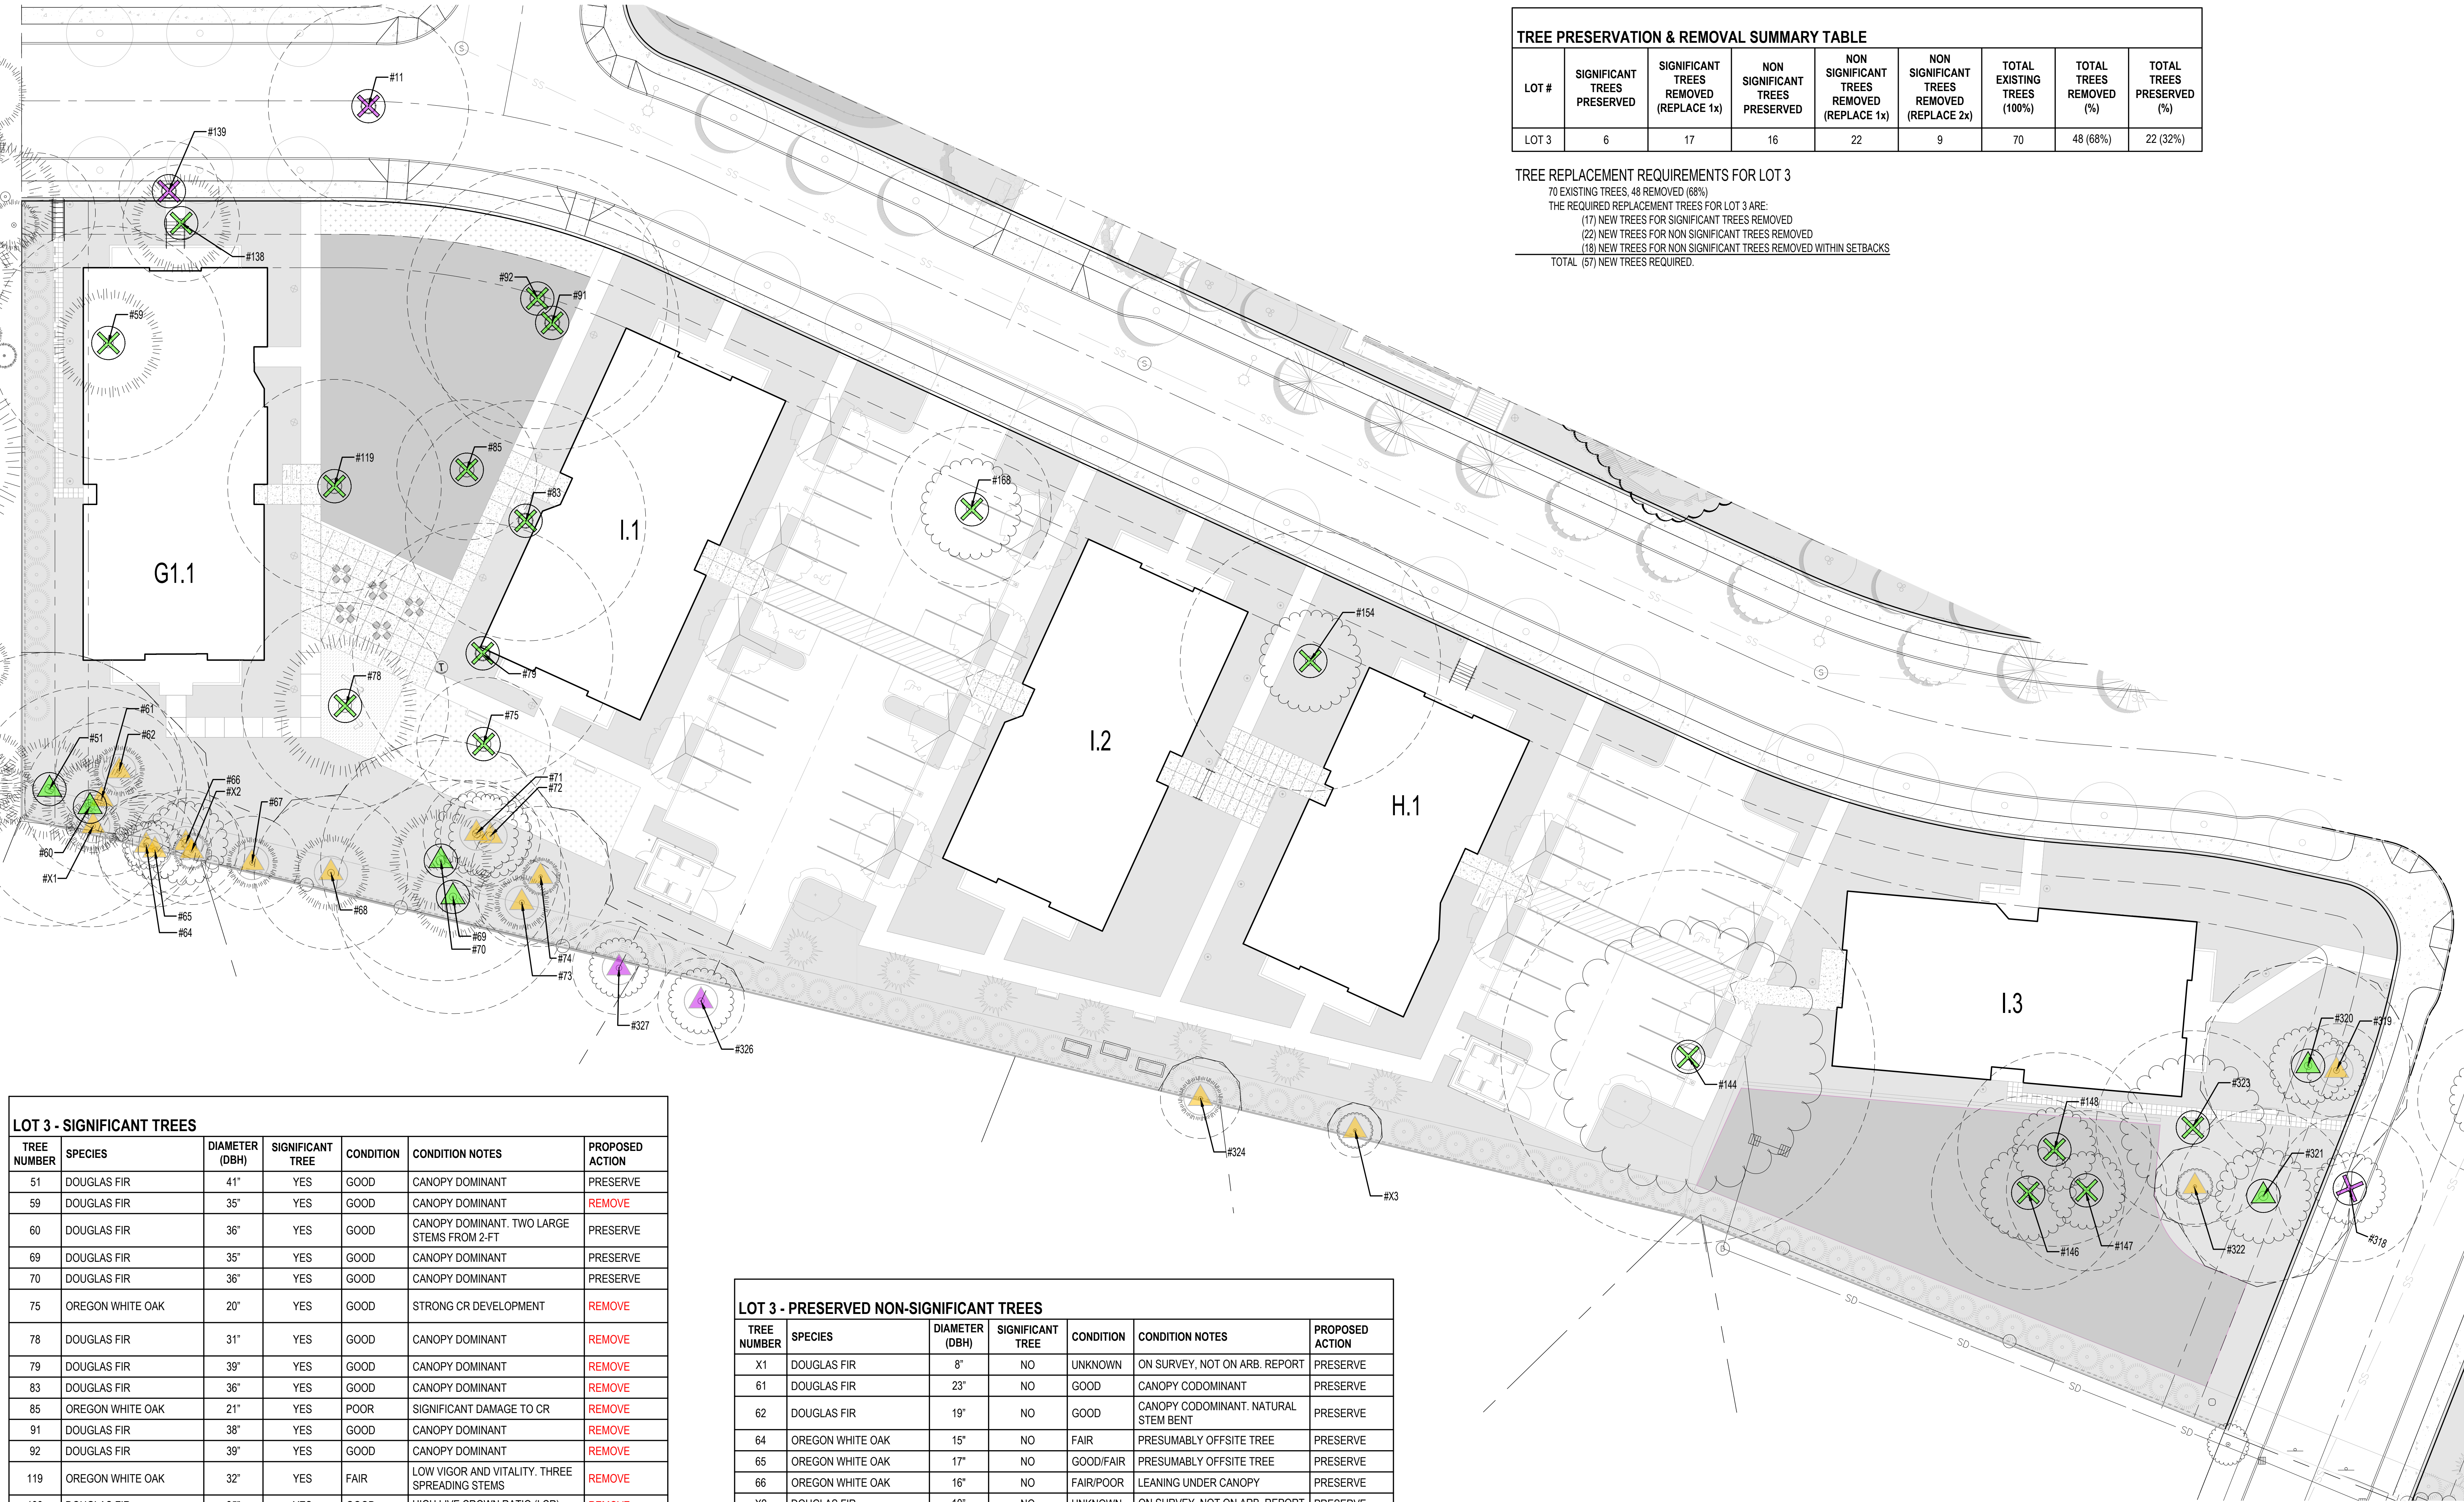

LOT 3 - SIGNIFICANT TREES

TREE NUMBER	SPECIES	DIAMETER (DBH)	SIGNIFICANT TREE	CONDITION	CONDITION NOTES	PROPOSED ACTION
51	DOUGLAS FIR	41"	YES	GOOD	CANOPY DOMINANT	PRESERVE
59	DOUGLAS FIR	35"	YES	GOOD	CANOPY DOMINANT	REMOVE
60	DOUGLAS FIR	36"	YES	GOOD	CANOPY DOMINANT. TWO LARGE STEMS FROM 2-FT	PRESERVE
69	DOUGLAS FIR	35"	YES	GOOD	CANOPY DOMINANT	PRESERVE
70	DOUGLAS FIR	36"	YES	GOOD	CANOPY DOMINANT	PRESERVE
75	OREGON WHITE OAK	20"	YES	GOOD	STRONG CR DEVELOPMENT	REMOVE
78	DOUGLAS FIR	31"	YES	GOOD	CANOPY DOMINANT	REMOVE
79	DOUGLAS FIR	39"	YES	GOOD	CANOPY DOMINANT	REMOVE
83	DOUGLAS FIR	36"	YES	GOOD	CANOPY DOMINANT	REMOVE
85	OREGON WHITE OAK	21"	YES	POOR	SIGNIFICANT DAMAGE TO CR	REMOVE
91	DOUGLAS FIR	38"	YES	GOOD	CANOPY DOMINANT	REMOVE
92	DOUGLAS FIR	39"	YES	GOOD	CANOPY DOMINANT	REMOVE
119	OREGON WHITE OAK	32"	YES	FAIR	LOW VIGOR AND VITALITY. THREE SPREADING STEMS	REMOVE
138	DOUGLAS FIR	35"	YES	GOOD	HIGH LIVE CROWN RATIO (LCR)	REMOVE
144	OREGON WHITE OAK	56"	YES	GOOD/FAIR	OVER MATURE TREE. HEAVY IVY COVER. CR DIEBACK	REMOVE
146	OREGON WHITE OAK	29"	YES	GOOD	TWIN STEMS. SPREADING CR. SHADED CR TO EAST	REMOVE
147	OREGON WHITE OAK	24"	YES	FAIR	CANOPY CODOMINANT. STORM DAMAGE EVIDENT	REMOVE
148	OREGON WHITE OAK	29"	YES	GOOD	THREE STEMS	REMOVE
154	OREGON WHITE OAK	39"	YES	GOOD/FAIR	TWO VERY LARGE STEMS. THINNING CR	REMOVE
168	OREGON WHITE OAK	24"	YES	GOOD	SEMI-MATURE. TWIN STEMS	REMOVE
320	OREGON WHITE OAK	31"	YES	GOOD	CANOPY DOMINANT. 3 LARGE STEMS JOINED AT 3-FT	PRESERVE
321	OREGON WHITE OAK	26"	YES	POOR	STORM DAMAGE IN UPPER CR	PRESERVE
323	OREGON WHITE OAK	29"	YES	GOOD	4 STEMS FROM GROUND. CR WEAK AND LOW VIGOR	REMOVE

LOT 3 - PRESERVED NON-SIGNIFICANT TREES

TREE NUMBER	SPECIES	DIAMETER (DBH)	SIGNIFICANT TREE	CONDITION	CONDITION NOTES	PROPOSED ACTION
X1	DOUGLAS FIR	8"	NO	UNKNOWN	ON SURVEY, NOT ON ARB. REPORT	PRESERVE
61	DOUGLAS FIR	23"	NO	GOOD	CANOPY CODOMINANT	PRESERVE
62	DOUGLAS FIR	19"	NO	GOOD	CANOPY CODOMINANT. NATURAL STEM BENT	PRESERVE
64	OREGON WHITE OAK	15"	NO	FAIR	PRESUMABLY OFFSITE TREE	PRESERVE
65	OREGON WHITE OAK	17"	NO	GOOD/FAIR	PRESUMABLY OFFSITE TREE	PRESERVE
66	OREGON WHITE OAK	16"	NO	FAIR/POOR	LEANING UNDER CANOPY	PRESERVE
X2	DOUGLAS FIR	10"	NO	UNKNOWN	ON SURVEY, NOT ON ARB. REPORT	PRESERVE
67	DOUGLAS FIR	14"	NO	GOOD	CANOPY CODOMINANT. 2-FT FROM PROPERTY LINE	PRESERVE
68	DOUGLAS FIR	23"	NO	GOOD	CANOPY DOMINANT. 5-FT FROM EXISTING FENCE LINE	PRESERVE
71	OREGON WHITE OAK	16"	NO	FAIR	DAMAGED CROWN	PRESERVE
72	OREGON WHITE OAK	15"	NO	FAIR	STRONGLY LEANING STEM	PRESERVE
73	DOUGLAS FIR	13"	NO	GOOD/FAIR	CANOPY CODOMINANT	PRESERVE
74	DOUGLAS FIR	21"	NO	GOOD/FAIR	CANOPY CODOMINANT	PRESERVE
X3	MAPLE	8"	NO	UNKNOWN	ON SURVEY, NOT ON ARB. REPORT	PRESERVE
319	OREGON WHITE OAK	14"	NO	GOOD	CODOMINANT WITHIN THE CANOPY, WITHIN DRAINAGE DRAW	PRESERVE
324	DOUGLAS FIR	12"	NO	GOOD	PRESUMABLY OFFSITE TREE	PRESERVE

LOT 3 SUMMARY:

SIGNIFICANT TREES: 23

PRESERVED: 6

REMOVED: 17

ADDITIONAL NON-SIGNIFICANT TREES

PRESERVED: 16

1 TREE PLAN - LOT 3
1" = 20' - 0"

KEY

TREES TO BE PRESERVED

TREE # SIGNIFICANT TREE ON-SITE

TREE # NON-SIGNIFICANT TREE ON-SITE

TREE # OFF-SITE TREE

TREES TO BE REMOVED


TREE # SIGNIFICANT TREE ON-SITE

TREE # OFF-SITE TREE

TREE # NON-SIGNIFICANT TREES TO BE
REMOVED. SEE SHEETS T1.03 - T1.05

100% CRITICAL ROOT ZONE
(TREE PROTECTION AREA)
1" DBH = 1'-0" RADIUS

SCALE: 1" = 20'

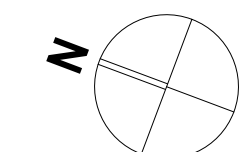

C:\Revit_Local\22047_CDP_Salem Gateway Phase II_Walk Up Building
H_22_mclbertsonPX8RT.rvt

LOT 4 - SIGNIFICANT TREES

TREE NUMBER	SPECIES	DIAMETER (DBH)	SIGNIFICANT TREE	CONDITION	CONDITION NOTES	PROPOSED ACTION
281	OREGON WHITE OAK	24"	YES	GOOD	MINOR BRANCH DAMAGE UPPER CR	PRESERVE
304	OREGON WHITE OAK	22"	YES	GOOD	THINNING CR. INCLUDED BARK AT TWIN STEM UNION	PRESERVE
305	OREGON WHITE OAK	21"	YES	GOOD	CANOPY DOMINANT. THINNING CR	PRESERVE
310	OREGON WHITE OAK	21"	YES	GOOD	FUSED LOWER STEM. NO DEFECTS NOTED	PRESERVE
311	OREGON WHITE OAK	25"	YES	GOOD	STRONG OPEN CR	REMOVE

LOT 4 - PRESERVED NON-SIGNIFICANT TREES

TREE NUMBER	SPECIES	DIAMETER (DBH)	SIGNIFICANT TREE	CONDITION	CONDITION NOTES	PROPOSED ACTION
282	LEYLAND CYPRESS	7"	NO	GOOD	PARTIALLY SUPPRESSED	PRESERVE
283	DOUGLAS FIR	14"	NO	GOOD		PRESERVE
284	EASTERN WHITE PINE	10"	NO	GOOD		PRESERVE
285	EASTERN WHITE PINE	10"	NO	GOOD	LOW CROWN DENSITY	PRESERVE
287	DOUGLAS FIR	19"	NO	GOOD/FAIR	TWIN LEADERS, IRREGULAR CROWN	PRESERVE
306	OREGON WHITE OAK	11"	NO	GOOD/FAIR	SUBDOMINANT CANOPY TO #305	PRESERVE
307	OREGON WHITE OAK	12"	NO	GOOD	SLENDER CROWN FORM	PRESERVE
308	OREGON WHITE OAK	12"	NO	GOOD	SPREADING CROWN FORM	PRESERVE
309	OREGON WHITE OAK	11"	NO	GOOD	THIN CROWN BUT HEALTHY	PRESERVE

LOT 3 SUMMARY:

SIGNIFICANT TREES: 5
PRESERVED: 4
REMOVED: 1
ADDITIONAL NON-SIGNIFICANT TREES
PRESERVED: 9

OFFSITE TREES

TREE NUMBER	SPECIES	DIAMETER (DBH)	SIGNIFICANT TREE	CONDITION	CONDITION NOTES	PROPOSED ACTION	ADJACENCY
11	DOUGLAS FIR	30"	YES	GOOD	CANOPY DOMINANT	REMOVE (a)	LOT 3
139	DOUGLAS FIR	30"	YES	GOOD	CANOPY DOMINANT. SPACED APART	REMOVE (a)	LOT 3
302	OREGON WHITE OAK	23"	YES	GOOD	SINGLE STEM. COMPLETE CR	REMOVE (a)	LOT 4
303	OREGON WHITE OAK	22"	YES	GOOD	STORM DAMAGE. HEAVY IVY WITHIN CR AND STEM	REMOVE (a)	LOT 4
313	OREGON WHITE OAK	23"	YES	GOOD	LOW VIGOR. NARROW CR FORM	REMOVE (a)	LOT 4
318	OREGON WHITE OAK	22"	YES	GOOD	FULL CR FORM	REMOVE (a)	LOT 3
279	NORWAY MAPLE	13	NO	GOOD	NUISANCE TREE: ON ADJACENT PROPERTY; SEMI MATURE	PRESERVE	LOT 4
280	WESTERN RED CEDAR	24"	NO	GOOD	ON ADJACENT PROPERTY; SEMI MATURE	PRESERVE	LOT 4
292	EUROPEAN HORNBEAM	13"	NO	GOOD/FAIR	ON ADJACENT PROPERTY RETAINING WALL. MINOR DAMAGE	PRESERVE	LOT 4
293	EUROPEAN HORNBEAM	13"	NO	GOOD/FAIR	ON ADJACENT PROPERTY RETAINING WALL. MINOR DAMAGE	PRESERVE	LOT 4
297	WESTERN RED CEDAR	7"	NO	GOOD	ON PUBLIC LAND; SEMI-MATURE SPECIMEN	PRESERVE	LOT 4
298	WESTERN RED CEDAR	9"	NO	GOOD	ON PUBLIC LAND; SEMI-MATURE SPECIMEN	PRESERVE	LOT 4
299	WESTERN RED CEDAR	9"	NO	GOOD	ON PUBLIC LAND; SEMI-MATURE SPECIMEN	PRESERVE	LOT 4
326	OREGON WHITE OAK	13"	NO	FAIR	6FT OUTSIDE PROP. LINE; HALF CROWN MISSING	PRESERVE	LOT 3
327	SWEET CHERRY	14	NO	FAIR	REGIONAL NUISANCE TREE; 1FT OUTSIDE PROP. LINE	PRESERVE	LOT 3

OFF-SITE TREE NOTES:


- a) REMOVAL OF TREES #11, 139, 302, 303, 313 & 318 WAS APPROVED AS PART OF THE WOODSCAPE GREEN NORTH SUBDIVISION AND ARE AFFECTED BY THE RIGHT OF WAY EXTENSIONS FOR SALAL AND TEAL.
- b) ARBORIST REPORT INCLUDES PARTIAL ASSESSMENTS FOR OFFSITE TREES THAT WERE NOT FULLY EXAMINED.
- c) NUISANCE SPECIES LOCATED OFFSITE ARE NOT BEING REMOVED AS PART OF THIS PROJECT.

TREE PRESERVATION & REMOVAL SUMMARY TABLE


LOT #	SIGNIFICANT TREES PRESERVED	SIGNIFICANT TREES REMOVED (REPLACE 1x)	NON SIGNIFICANT TREES PRESERVED	NON SIGNIFICANT TREES REMOVED (REPLACE 1x)	NON SIGNIFICANT TREES REMOVED (REPLACE 2x)	TOTAL EXISTING TREES (100%)	TOTAL TREES REMOVED (%)	TOTAL TREES PRESERVED (%)
LOT 4	4	1	9	0	1	15	2 (13%)	13 (87%)

TREE REPLACEMENT REQUIREMENTS FOR LOT 4

15 EXISTING TREES. 2 REMOVED (13%)
THE REQUIRED REPLACEMENT TREES FOR LOT 4 ARE:
(1) NEW TREE FOR SIGNIFICANT TREE REMOVED
(2) NEW TREES FOR NON SIGNIFICANT TREE REMOVED WITHIN SETBACKS
TOTAL (3) NEW TREES REQUIRED.

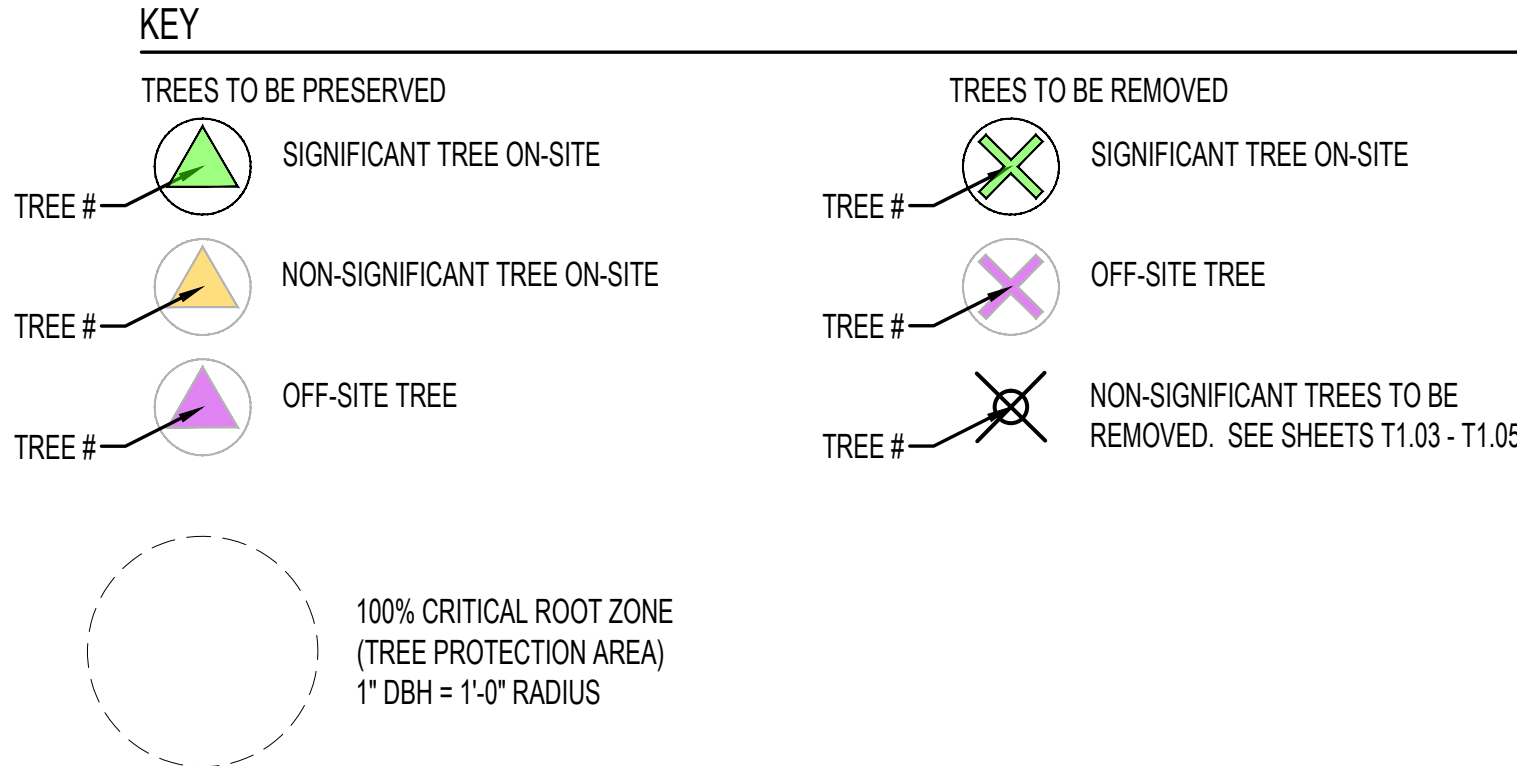

1 TREE PLAN - LOT 4
1" = 20' - 0"

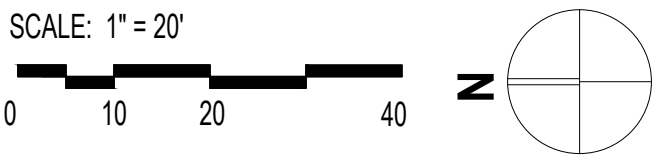

NOT FOR
CONSTRUCTION

CDP SALEM -
PHASE 2

Job Number: #22047

PARCEL 3 & PARCEL 4
BATTLE CREEK SE
SALEM, OR



PLACE

735 NW 18TH AVE
PORTLAND, OR 97209
(503) 334 2080

LAND USE 08.08.22

ISSUE DATE

Drawing:

TREE VARIANCE PLAN
LOT 4

Sheet No:

T1.02

NOT FOR
CONSTRUCTION

CDP SALEM -
PHASE 2

Job Number: #22047

PARCEL 3 & PARCEL 4
BATTLE CREEK SE
SALEM, OR



PLACE

735 NW 18TH AVE
PORTLAND, OR 97209
(503) 334 2080

TREE PRESERVATION & REMOVAL SUMMARY TABLE

LOT #	SIGNIFICANT TREES PRESERVED	SIGNIFICANT TREES REMOVED (REPLACE 1x)	NON SIGNIFICANT TREES PRESERVED	NON SIGNIFICANT TREES REMOVED (REPLACE 1x)	NON SIGNIFICANT TREES REMOVED (REPLACE 2x)	TOTAL EXISTING TREES (100%)	TOTAL TREES REMOVED (%)	TOTAL TREES PRESERVED (%)
LOT 3	6	17	16	22	9	70	48 (68%)	22 (32%)

TREE REPLACEMENT REQUIREMENTS FOR LOT 3

70 EXISTING TREES, 48 REMOVED (68%)

THE REQUIRED REPLACEMENT TREES FOR LOT 3 ARE:

(17) NEW TREES FOR SIGNIFICANT TREES REMOVED

(22) NEW TREES FOR NON SIGNIFICANT TREES REMOVED

(18) NEW TREES FOR NON SIGNIFICANT TREES REMOVED WITHIN SETBACKS

TOTAL (57) NEW TREES REQUIRED.



LOT 3 - SIGNIFICANT TREES

TREE NUMBER	SPECIES	DIAMETER (DBH)	SIGNIFICANT TREE	CONDITION	CONDITION NOTES	PROPOSED ACTION
51	DOUGLAS FIR	41"	YES	GOOD	CANOPY DOMINANT	PRESERVE
59	DOUGLAS FIR	35"	YES	GOOD	CANOPY DOMINANT	REMOVE
60	DOUGLAS FIR	36"	YES	GOOD	CANOPY DOMINANT. TWO LARGE STEMS FROM 2-FT	PRESERVE
69	DOUGLAS FIR	35"	YES	GOOD	CANOPY DOMINANT	PRESERVE
70	DOUGLAS FIR	36"	YES	GOOD	CANOPY DOMINANT	PRESERVE
75	OREGON WHITE OAK	20"	YES	GOOD	STRONG CR DEVELOPMENT	REMOVE
78	DOUGLAS FIR	31"	YES	GOOD	CANOPY DOMINANT	REMOVE
79	DOUGLAS FIR	39"	YES	GOOD	CANOPY DOMINANT	REMOVE
83	DOUGLAS FIR	36"	YES	GOOD	CANOPY DOMINANT	REMOVE
85	OREGON WHITE OAK	21"	YES	POOR	SIGNIFICANT DAMAGE TO CR	REMOVE
91	DOUGLAS FIR	38"	YES	GOOD	CANOPY DOMINANT	REMOVE
92	DOUGLAS FIR	39"	YES	GOOD	CANOPY DOMINANT	REMOVE
119	OREGON WHITE OAK	32"	YES	FAIR	LOW VIGOR AND VITALITY. THREE SPREADING STEMS	REMOVE
138	DOUGLAS FIR	35"	YES	GOOD	HIGH LIVE CROWN RATIO (LCR)	REMOVE
144	OREGON WHITE OAK	56"	YES	GOOD/FAIR	OVER MATURE TREE. HEAVY IVY COVER. CR DIEBACK	REMOVE
146	OREGON WHITE OAK	29"	YES	GOOD	TWIN STEMS. SPREADING CR. SHADED CR TO EAST	REMOVE
147	OREGON WHITE OAK	24"	YES	FAIR	CANOPY CODOMINANT. STORM DAMAGE EVIDENT	REMOVE
148	OREGON WHITE OAK	29"	YES	GOOD	THREE STEMS	REMOVE
154	OREGON WHITE OAK	39"	YES	GOOD/FAIR	TWO VERY LARGE STEMS. THINNING CR	REMOVE
168	OREGON WHITE OAK	24"	YES	GOOD	SEMI-MATURE. TWIN STEMS	REMOVE
320	OREGON WHITE OAK	31"	YES	GOOD	CANOPY DOMINANT. 3 LARGE STEMS JOINED AT 3-FT	PRESERVE
321	OREGON WHITE OAK	26"	YES	POOR	STORM DAMAGE IN UPPER CR	PRESERVE
323	OREGON WHITE OAK	29"	YES	GOOD	4 STEMS FROM GROUND. CR WEAK AND LOW VIGOR	REMOVE

LOT 3 - PRESERVED NON-SIGNIFICANT TREES

TREE NUMBER	SPECIES	DIAMETER (DBH)	SIGNIFICANT TREE	CONDITION	CONDITION NOTES	PROPOSED ACTION
X1	DOUGLAS FIR	8"	NO	UNKNOWN	ON SURVEY, NOT ON ARB. REPORT	PRESERVE
61	DOUGLAS FIR	23"	NO	GOOD	CANOPY CODOMINANT	PRESERVE
62	DOUGLAS FIR	19"	NO	GOOD	CANOPY CODOMINANT. NATURAL STEM BENT	PRESERVE
64	OREGON WHITE OAK	15"	NO	FAIR	PRESUMABLY OFFSITE TREE	PRESERVE
65	OREGON WHITE OAK	17"	NO	GOOD/FAIR	PRESUMABLY OFFSITE TREE	PRESERVE
66	OREGON WHITE OAK	16"	NO	FAIR/POOR	LEANING UNDER CANOPY	PRESERVE
X2	DOUGLAS FIR	10"	NO	UNKNOWN	ON SURVEY, NOT ON ARB. REPORT	PRESERVE
67	DOUGLAS FIR	14"	NO	GOOD	CANOPY CODOMINANT. 2-FT FROM PROPERTY LINE	PRESERVE
68	DOUGLAS FIR	23"	NO	GOOD	CANOPY DOMINANT. 5-FT FROM EXISTING FENCE LINE	PRESERVE
71	OREGON WHITE OAK	16"	NO	FAIR	DAMAGED CROWN	PRESERVE
72	OREGON WHITE OAK	15"	NO	FAIR	STRONGLY LEANING STEM	PRESERVE
73	DOUGLAS FIR	13"	NO	GOOD/FAIR	CANOPY CODOMINANT	PRESERVE
74	DOUGLAS FIR	21"	NO	GOOD/FAIR	CANOPY CODOMINANT	PRESERVE
X3	MAPLE	8"	NO	UNKNOWN	ON SURVEY, NOT ON ARB. REPORT	PRESERVE
319	OREGON WHITE OAK	14"	NO	GOOD	CODOMINANT WITHIN THE CANOPY. WITHIN DRAINAGE DRAW	PRESERVE
324	DOUGLAS FIR	12"	NO	GOOD	PRESUMABLY OFFSITE TREE	PRESERVE

LOT 3 SUMMARY:

SIGNIFICANT TREES: 23

PRESERVED: 6

REMOVED: 17

ADDITIONAL NON-SIGNIFICANT TREES

PRESERVED: 16

1 TREE PLAN - LOT 3


1" = 20' - 0"

KEY


TREES TO BE PRESERVED



SIGNIFICANT TREE ON-SITE

 

NON-SIGNIFICANT TREE ON-SITE

 

OFF-SITE TREE


TREES TO BE REMOVED




SIGNIFICANT TREE ON-SITE




OFF-SITE TREE

 

NON-SIGNIFICANT TREES TO BE REMOVED. SEE SHEETS T1.03 - T1.05

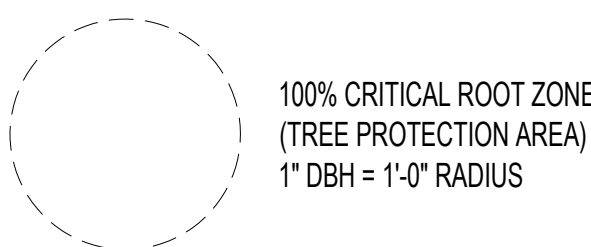

SCALE: 1" = 20'

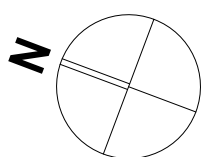

LAND USE 08.08.22

ISSUE DATE

Drawing:

TREE PLAN
LOT 3

Sheet No:

T1.03

C:\Revit_Local\22047_CDP Salem Gateway Phase II_Walk Up Building
H_22_mculbertson\PK8RT.rvt

NOT FOR
CONSTRUCTION

CDP SALEM -
PHASE 2

Job Number: #22047

PARCEL 3 & PARCEL 4
BATTLE CREEK SE
SALEM, OR



PLACE

735 NW 18TH AVE
PORTLAND, OR 97209
(503) 334 2080

LAND USE 08.08.22

ISSUE DATE

Drawing:

ADDITIONAL TREE
TABLES LOT 3

Sheet No:

T1.04

TREE PRESERVATION & REMOVAL SUMMARY TABLE								
LOT #	SIGNIFICANT TREES PRESERVED	SIGNIFICANT TREES REMOVED (REPLACE 1x)	NON SIGNIFICANT TREES PRESERVED	NON SIGNIFICANT TREES REMOVED (REPLACE 1x)	NON SIGNIFICANT TREES REMOVED (REPLACE 2x)	TOTAL EXISTING TREES (100%)	TOTAL TREES REMOVED (%)	TOTAL TREES PRESERVED (%)
LOT 3	6	17	16	22	9	70	48 (68%)	22 (32%)

TREE REPLACEMENT REQUIREMENTS FOR LOT 3

70 EXISTING TREES, 48 REMOVED (68%)

THE REQUIRED REPLACEMENT TREES FOR LOT 3 ARE:

(17) NEW TREES FOR SIGNIFICANT TREES REMOVED

(22) NEW TREES FOR NON SIGNIFICANT TREES REMOVED

(18) NEW TREES FOR NON SIGNIFICANT TREES REMOVED WITHIN SETBACKS

TOTAL (57) NEW TREES REQUIRED.

LOT 3 - REMOVED NON SIGNIFICANT TREES							
TREE NUMBER	SPECIES	DIAMETER (DBH)	SIGNIFICANT TREE	CONDITION	CONDITION NOTES	PROPOSED ACTION	NOTES
52	OREGON WHITE OAK	10"	NO	DYING	CROWN ALMOST ABSENT	REMOVE	NA (D)
53	DOUGLAS FIR	22"	NO	DYING	LOST LEADER, STEM DEFECT	REMOVE	NA (D)
54	DOUGLAS FIR	22"	NO	GOOD	CANOPY DOMINANT	REMOVE	REPLACE 1x
55	DOUBLAS FIR	18"	NO	DEAD	DEAD UPRIGHT STEM	REMOVE	NA (D)
56	OREGON WHITE OAK	18"	NO	GOOD/FAIR	CANOPY CODOMINANT, LEANING	REMOVE	REPLACE 1x
57	DOUGLAS FIR	12"	NO	DEAD	DEAD UPRIGHT STEM	REMOVE	NA (D)
58	DOUGLAS FIR	21"	NO	GOOD	CANOPY DOMINANT	REMOVE	REPLACE 1x
63	DOUGLAS FIR	12"	NO	DEAD	FAILED AND ON GROUND	REMOVE	NA (D)
76	DOUGLAS FIR	10"	NO	GOOD/FAIR	CANOPY CODOMINANT	REMOVE	REPLACE 1x
77	DOUGLAS FIR	10"	NO	DEAD	--	REMOVE	NA (D)
80	DOUGLAS FIR	12"	NO	GOOD/FAIR	CANOPY CODOMINANT	REMOVE	REPLACE 1x
81	OREGON WHITE OAK	28"	NO	DEAD	COLLAPSED STEM	REMOVE	NA (D)
82	DOUGLAS FIR	10"	NO	GOOD/FAIR	VERY NARROW CROWN FORM	REMOVE	NA (S)
U1	OREGON WHITE OAK	--	--	UNKNOWN	INCLUDED IN SURVEY, NOT ON ARBORIST REPORT	REMOVE	U1 / NA (S)
U2	OREGON WHITE OAK	--	--	UNKNOWN	INCLUDED IN SURVEY, NOT ON ARBORIST REPORT	REMOVE	U2 / NA (S)
U3	DOUGLAS FIR	--	--	UNKNOWN	INCLUDED IN SURVEY, NOT ON ARBORIST REPORT	REMOVE	U3 / NA (S)
84	DOUGLAS FIR	10"	NO	DEAD	DEAD STEM	REMOVE	NA (S) (D)
86	DOUGLAS FIR	29"	NO	GOOD	CANOPY CODOMINANT	REMOVE	NA (S)
87	DOUGLAS FIR	23"	NO	GOOD	CANOPY CODOMINANT	REMOVE	NA (S)
88	OREGON WHITE OAK	10"	NO	FAIR	CANOPY SUBDOMINANT	REMOVE	REPLACE 1x
89	OREGON WHITE OAK	10"	NO	FAIR	CANOPY SUBDOMINANT	REMOVE	NA (S)
90	OREGON WHITE OAK	10"	NO	FAIR	CANOPY SUBDOMINANT	REMOVE	NA (S)
93	DOUGLAS FIR	21"	NO	GOOD	NARROW CROWN FORM	REMOVE	NA (S)
94	DOUGLAS FIR	20"	NO	GOOD	CANOPY CODOMINANT	REMOVE	NA (S)
95	DOUGLAS FIR	19"	NO	FAIR	SUBDOMINANT IN CANOPY	REMOVE	NA (S)
96	DOUGLAS FIR	21"	NO	GOOD/FAIR	HEAVY IVY COVER WITHIN TREE	REMOVE	NA (S)
97	DOUGLAS FIR	16"	NO	FAIR	THIN CROWN	REMOVE	NA (S)
98	DOUGLAS FIR	18"	NO	FAIR	CANOPY CODOMINANT	REMOVE	NA (S)
99	DOUGLAS FIR	20"	NO	FAIR/POOR	TREE IN DECLINE	REMOVE	NA (S) (D)
102	OREGON WHITE OAK	19"	NO	FAIR/POOR	DAMAGED CROWN	REMOVE	SB (2x)
110	DOUGLAS FIR	20"	NO	GOOD	CANOPY DOMINANT, TWIN STEMS	REMOVE	REPLACE 1x
111	DOUGLAS FIR	10"	NO	DEAD	--	REMOVE	NA (D)
112	DOUGLAS FIR	15"	NO	FAIR/GOOD	TWIN STEMS	REMOVE	REPLACE 1x
113	DOUGLAS FIR	12"	NO	GOOD/FAIR	--	REMOVE	REPLACE 1x
114	OREGON WHITE OAK	21"	NO	DYING	THREE SEPARATED STEMS	REMOVE	NA (D)
115	DOUGLAS FIR	11"	NO	GOOD/FAIR	CLOSELY SPACED WITH OTHER STEMS	REMOVE	REPLACE 1x
116	DOUGLAS FIR	16"	NO	DEAD	--	REMOVE	NA (D)
117	OREGON WHITE OAK	11"	NO	DYING	FALLEN TREE, CROWN DAMAGED	REMOVE	NA (D)
118	OREGON WHITE OAK	10"	NO	POOR	REDUCED CR FORM	REMOVE	NA (D)
120	OREGON WHITE OAK	10"	NO	POOR	TREE IN DECLINE	REMOVE	NA (D)
121	SWEET CHERRY	12"	NO	DYING	TREE FAILED, NUISANCE TREE	REMOVE	NA (N) (D)
122	SWEET CHERRY	12"	NO	GOOD	NUISANCE TREE	REMOVE	NA (N)
123	DOUGLAS FIR	20"	NO	GOOD	NARROW CROWN FORM	REMOVE	REPLACE 1x
124	DOUGLAS FIR	20"	NO	GOOD	NARROW CROWN FORM	REMOVE	REPLACE 1x
125	DOUGLAS FIR	10"	NO	DEAD	CROWN ABSENT	REMOVE	NA (D)
126	OREGON WHITE OAK	11"	NO	FAIR	CANOPY CODOMINANT	REMOVE	REPLACE 1x
127	DOUGLAS FIR	10"	NO	GOOD/FAIR	CANOPY CODOMINANT	REMOVE	REPLACE 1x

LOT 3 - REMOVED NON SIGNIFICANT TREES (CONT.)							
TREE NUMBER	SPECIES	DIAMETER (DBH)	SIGNIFICANT TREE	CONDITION	CONDITION NOTES	PROPOSED ACTION	NOTES
128	DOUGLAS FIR	23"	NO	GOOD	CANOPY DOMINANT	REMOVE	REPLACE 1x
129	DOUGLAS FIR	11"	NO	GOOD/FAIR	CANOPY CODOMINANT	REMOVE	REPLACE 1x
130	DOUGLAS FIR	26"	NO	GOOD/FAIR	THIN CROWN	REMOVE	NA (S)
131	DOUGLAS FIR	10"	NO	GOOD	CANOPY CODOMINANT	REMOVE	REPLACE 1x
132	DOUGLAS FIR	11"	NO	GOOD	CANOPY CODOMINANT	REMOVE	REPLACE 1x
133	DOUGLAS FIR	15"	NO	GOOD/FAIR	REDUCED CROWN FORM	REMOVE	REPLACE 1x
134	DOUGLAS FIR	11"	NO	DEAD	NO CROWN REMAINING	REMOVE	NA (D)
136	DOUGLAS FIR	16"	NO	GOOD/FAIR	NARROW CROWN FORM	REMOVE	SB (2x)
137	DOUGLAS FIR	12"	NO	GOOD	CANOPY CODOMINANT	REMOVE	SB (2x)
140	DOUGLAS FIR	11"	NO	FAIR	NARROW THINNING CR	REMOVE	SB (2x)
141	DOUGLAS FIR	20"	NO	GOOD	TWIN STEM, ASYMMETRIC CROWN	REMOVE	REPLACE 1x
142	DOUGLAS FIR	24"	NO	GOOD	SPACED APART IN CANOPY, STRONG CROWN	REMOVE	REPLACE 1x
143	OREGON WHITE OAK	24"	NO	DEAD	TREE REMOVED, 28" STUMP	REMOVE	NA (D)
145	DOUGLAS FIR	12"	NO	GOOD	SEMI MATURE TREE, 12FT FROM FENCE	REMOVE	NA (S)
149	OREGON WHITE OAK	12"	NO	GOOD/FAIR	LOW CROWN SPREADING EAST	REMOVE	NA (S)
150	OREGON WHITE OAK	12"	NO	GOOD/FAIR	UPRIGHT CROWN, BROKEN BRANCHES IN UPPER CROWN	REMOVE	NA (S)
151	OREGON WHITE OAK	14"	NO	GOOD/FAIR	LOW SHRUBBY CROWN	REMOVE	NA (S)
152	OREGON WHITE OAK	12"	NO	GOOD/FAIR	LOW CROWN, DIEBACK IN CROWN	REMOVE	NA (S)
153	OREGON WHITE OAK	10"	NO	GOOD/FAIR	LOW SHRUBBY CROWN	REMOVE	NA (S)
155	DOUGLAS FIR	23"	NO	GOOD	CANOPY DOMINANT TREE, STRONG CROWN DEVELOPMENT	REMOVE	REPLACE 1x
156	SWEET CHERRY	11"	NO	FAIR	NUISANCE TREE	REMOVE	NA (N)
157	SWEET CHERRY	10"	NO	FAIR	NUISANCE TREE	REMOVE	NA (N)
158	OREGON WHITE OAK	12"	NO	POOR	TWIN STEMS, CROWN DAMAGED AND DECLINING	REMOVE	NA (D)
159	SWEET CHERRY	13"	NO	FAIR	NUISANCE TREE	REMOVE	NA (N)
166	OREGON WHITE OAK	11"	NO	GOOD	NARROW CROWN FORM	REMOVE	SB (2x)
167	SWEET CHERRY	15"	NO	DYING	DAMAGED CROWN, NUISANCE TREE	REMOVE	NA (N) (D)
312	OREGON WHITE OAK	14"	NO	POOR/FAIR	STRONGLY SUPPRESSED	REMOVE	NA (D)
314	OREGON WHITE OAK	40"	NO	DEAD	LARGE TREE, FAILED	REMOVE	NA (D)
351	DOUGLAS FIR	9"	NO	FAIR	THIN CROWN AND NARROW FORM	REMOVE	UNDER 10"
352	DOUGLAS FIR	15"	NO	POOR	SUBDOMINANT CROWN SHADED OUT	REMOVE	NA (D)
353	DOUGLAS FIR	26"	NO	GOOD	--	REMOVE	SB (2x)
354	DOUGLAS FIR	22"	NO	GOOD	--	REMOVE	SB (2x)
357	DOUGLAS FIR	18"	NO	FAIR	LOST LEADER, UPPER CROWN	REMOVE	SB (2x)
361	SWEET CHERRY	10"	NO	DYING	NUISANCE TREE	REMOVE	NA (N) (D)
368	OREGON WHITE OAK	11"	NO	FAIR	GROUP OF OAK STEMS 6" & 8"	REMOVE	SB (2x)

REMOVED TREE NOTES:

SB : WITHIN SETBACK (2x REPLACEMENT)

NA (S) : NOT COUNTED, LOCATED WITHIN REQUIRED STORM WATER PLANTER

NA (D) : NOT COUNTED, DEAD, DYING OR IN DECLINE

NA (N) : NOT COUNTED, NUISANCE TREE

U#: UNIDENTIFIED TREE (IN SURVEY, BUT NOT INCLUDED IN ARBORIST REPORT)

C:\Revit_Local\22047_CDP Salem Gateway Phase II_Walk Up Building
H_22_mclbertsonPX8RT.rvt

LOT 4 - SIGNIFICANT TREES

TREE NUMBER	SPECIES	DIAMETER (DBH)	SIGNIFICANT TREE	CONDITION	CONDITION NOTES	PROPOSED ACTION
281	OREGON WHITE OAK	24"	YES	GOOD	MINOR BRANCH DAMAGE UPPER CR	PRESERVE
304	OREGON WHITE OAK	22"	YES	GOOD	THINNING CR. INCLUDED BARK AT TWIN STEM UNION	PRESERVE
305	OREGON WHITE OAK	21"	YES	GOOD	CANOPY DOMINANT. THINNING CR	PRESERVE
310	OREGON WHITE OAK	21"	YES	GOOD	FUSED LOWER STEM. NO DEFECTS NOTED	PRESERVE
311	OREGON WHITE OAK	25"	YES	GOOD	STRONG OPEN CR	REMOVE

LOT 4 - PRESERVED NON-SIGNIFICANT TREES

TREE NUMBER	SPECIES	DIAMETER (DBH)	SIGNIFICANT TREE	CONDITION	CONDITION NOTES	PROPOSED ACTION
282	LEYLAND CYPRESS	7"	NO	GOOD	PARTIALLY SUPPRESSED	PRESERVE
283	DOUGLAS FIR	14"	NO	GOOD		PRESERVE
284	EASTERN WHITE PINE	10"	NO	GOOD		PRESERVE
285	EASTERN WHITE PINE	10"	NO	GOOD	LOW CROWN DENSITY	PRESERVE
287	DOUGLAS FIR	19"	NO	GOOD/FAIR	TWIN LEADERS, IRREGULAR CROWN	PRESERVE
306	OREGON WHITE OAK	11"	NO	GOOD/FAIR	SUBDOMINANT CANOPY TO #305	PRESERVE
307	OREGON WHITE OAK	12"	NO	GOOD	SLENDER CROWN FORM	PRESERVE
308	OREGON WHITE OAK	12"	NO	GOOD	SPREADING CROWN FORM	PRESERVE
309	OREGON WHITE OAK	11"	NO	GOOD	THIN CROWN BUT HEALTHY	PRESERVE

LOT 3 SUMMARY:

SIGNIFICANT TREES: 5
PRESERVED: 4
REMOVED: 1
ADDITIONAL NON-SIGNIFICANT TREES
PRESERVED: 9

OFFSITE TREES

TREE NUMBER	SPECIES	DIAMETER (DBH)	SIGNIFICANT TREE	CONDITION	CONDITION NOTES	PROPOSED ACTION	ADJACENCY
11	DOUGLAS FIR	30"	YES	GOOD	CANOPY DOMINANT	REMOVE (a)	LOT 3
139	DOUGLAS FIR	30"	YES	GOOD	CANOPY DOMINANT. SPACED APART	REMOVE (a)	LOT 3
302	OREGON WHITE OAK	23"	YES	GOOD	SINGLE STEM. COMPLETE CR	REMOVE (a)	LOT 4
303	OREGON WHITE OAK	22"	YES	GOOD	STORM DAMAGE. HEAVY IVY WITHIN CR AND STEM	REMOVE (a)	LOT 4
313	OREGON WHITE OAK	23"	YES	GOOD	LOW VIGOR. NARROW CR FORM	REMOVE (a)	LOT 4
318	OREGON WHITE OAK	22"	YES	GOOD	FULL CR FORM	REMOVE (a)	LOT 3
279	NORWAY MAPLE	13	NO	GOOD	NUISANCE TREE: ON ADJACENT PROPERTY; SEMI MATURE	PRESERVE	LOT 4
280	WESTERN RED CEDAR	24"	NO	GOOD	ON ADJACENT PROPERTY; SEMI MATURE	PRESERVE	LOT 4
292	EUROPEAN HORNBEAM	13"	NO	GOOD/FAIR	ON ADJACENT PROPERTY RETAINING WALL. MINOR DAMAGE	PRESERVE	LOT 4
293	EUROPEAN HORNBEAM	13"	NO	GOOD/FAIR	ON ADJACENT PROPERTY RETAINING WALL. MINOR DAMAGE	PRESERVE	LOT 4
297	WESTERN RED CEDAR	7"	NO	GOOD	ON PUBLIC LAND; SEMI-MATURE SPECIMEN	PRESERVE	LOT 4
298	WESTERN RED CEDAR	9"	NO	GOOD	ON PUBLIC LAND; SEMI-MATURE SPECIMEN	PRESERVE	LOT 4
299	WESTERN RED CEDAR	9"	NO	GOOD	ON PUBLIC LAND; SEMI-MATURE SPECIMEN	PRESERVE	LOT 4
326	OREGON WHITE OAK	13"	NO	FAIR	6FT OUTSIDE PROP. LINE; HALF CROWN MISSING	PRESERVE	LOT 3
327	SWEET CHERRY	14	NO	FAIR	REGIONAL NUISANCE TREE; 1FT OUTSIDE PROP. LINE	PRESERVE	LOT 3

OFF-SITE TREE NOTES:

- a) REMOVAL OF TREES #11, 139, 302, 303, 313 & 318 WAS APPROVED AS PART OF THE WOODSCAPE GREEN NORTH SUBDIVISION AND ARE AFFECTED BY THE RIGHT OF WAY EXTENSIONS FOR SALAL AND TEAL.
- b) ARBORIST REPORT INCLUDES PARTIAL ASSESSMENTS FOR OFFSITE TREES THAT WERE NOT FULLY EXAMINED.
- c) NUISANCE SPECIES LOCATED OFFSITE ARE NOT BEING REMOVED AS PART OF THIS PROJECT.

LOT 4 - REMOVED NON SIGNIFICANT TREES

TREE NUMBER	SPECIES	DIAMETER (DBH)	SIGNIFICANT TREE	CONDITION	CONDITION NOTES	PROPOSED ACTION	NOTES
286	EASTERN PINE	11"	NO	DEAD	STANDING STEM, NO LIVE FOLIAGE	REMOVE	NA (D)
288	SWEET CHERRY	18"	NO	GOOD	CANOPY DOMINANT	REMOVE	NA (N)
289	SWEET CHERRY	18"	NO	FAIR/POOR	STORM DAMAGE	REMOVE	NA (N)
290	RED ELDERBERRY	10"	NO	POOR	LARGE SPECIMEN; FALLING APART	REMOVE	NA (D)
291	SWEET CHERRY	15"	NO	GOOD	LARGE TWIN STEM TREE	REMOVE	NA (N)
301	BLACK COTTONWOOD	16"	NO	GOOD	SEMI-MATURE, SPREADING CR	REMOVE	SB

REMOVED TREE NOTES:


SB - LOCATED WITHIN SETBACK (2x REPLACEMENT)
NA (S) - NOT COUNTED, LOCATED WITHIN REQUIRED STORM WATER PLANTER
NA (D) - NOT COUNTED, DEAD, DYING OR IN DECLINE
NA (N) - NOT COUNTED, NUISANCE TREE

TREE PRESERVATION & REMOVAL SUMMARY TABLE


LOT #	SIGNIFICANT TREES PRESERVED	SIGNIFICANT TREES REMOVED (REPLACE 1x)	NON SIGNIFICANT TREES PRESERVED	NON SIGNIFICANT TREES REMOVED (REPLACE 1x)	NON SIGNIFICANT TREES REMOVED (REPLACE 2x)	TOTAL EXISTING TREES (100%)	TOTAL TREES REMOVED (%)	TOTAL TREES PRESERVED (%)
LOT 4	4	1	9	0	1	15	2 (13%)	13 (87%)

TREE REPLACEMENT REQUIREMENTS FOR LOT 4

15 EXISTING TREES, 2 REMOVED (13%)
THE REQUIRED REPLACEMENT TREES FOR LOT 4 ARE:
(1) NEW TREE FOR SIGNIFICANT TREE REMOVED
(2) NEW TREES FOR NON SIGNIFICANT TREE REMOVED WITHIN SETBACKS
TOTAL (3) NEW TREES REQUIRED.

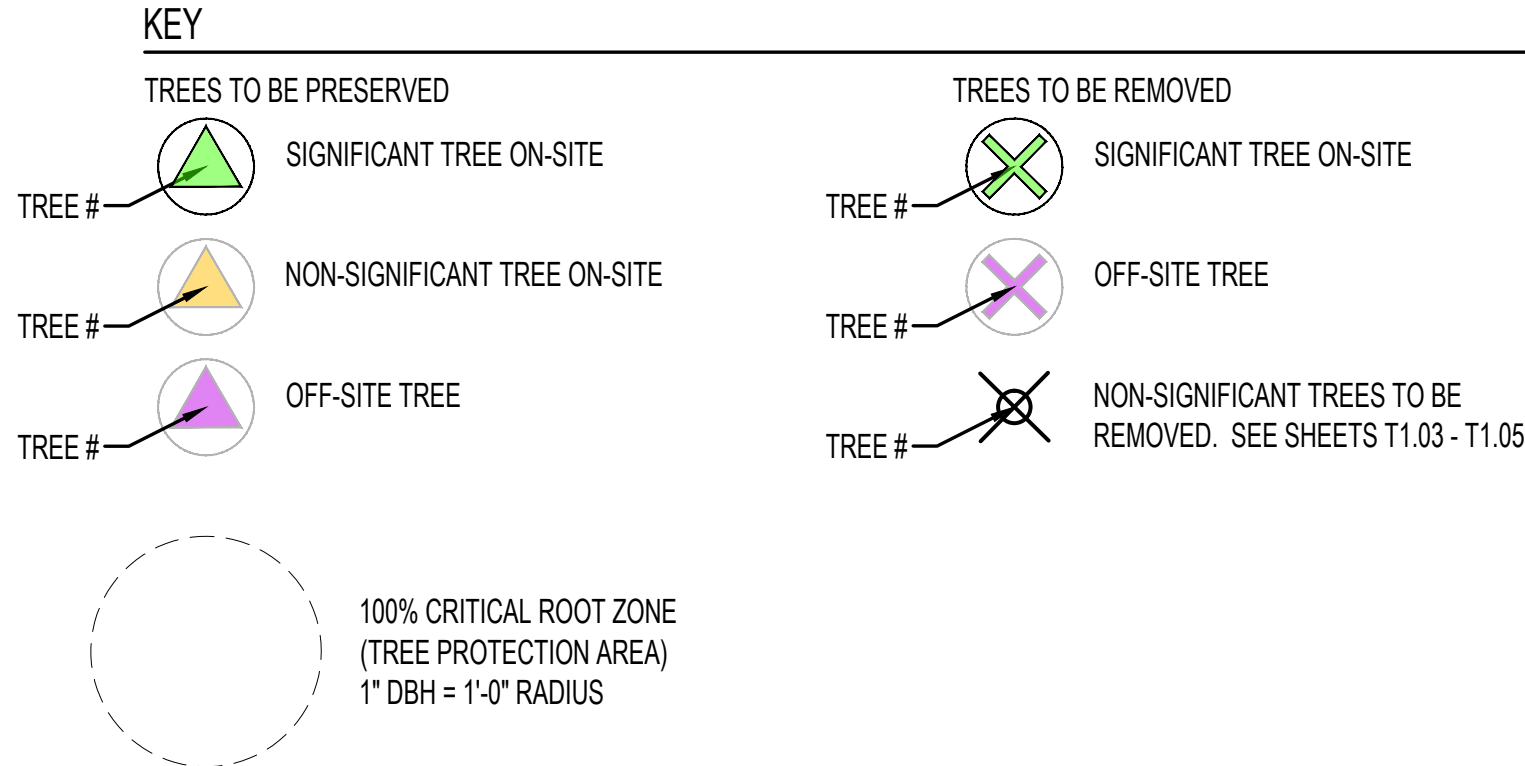

1 TREE PLAN - LOT 4
1" = 20' - 0"

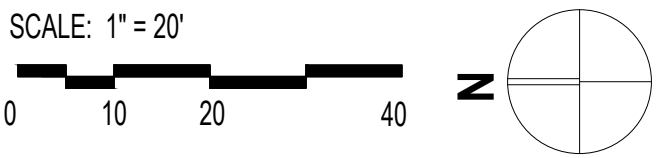

NOT FOR
CONSTRUCTION

CDP SALEM -
PHASE 2

Job Number: #22047

PARCEL 3 & PARCEL 4
BATTLE CREEK SE
SALEM, OR



PLACE

735 NW 18TH AVE
PORTLAND, OR 97209
(503) 334 2080

LAND USE 08.08.22

ISSUE DATE

Drawing:

TREE PLAN
LOT 4

Sheet No:

T1.05