



CDP SALEM - PHASE 2

Job Number: 22047

PARCEL 3 & PARCEL 4
BATTLE CREEK SE
SALEM, OR



SITE PLAN REVIEW 08.08.22

ISSUE DATE

Drawing:

CIVIL GENERAL NOTES

Sheet No:

C001

GENERAL NOTES:

THE CONTRACTOR SHALL OBTAIN RIGHT-OF-WAY PERMIT PRIOR TO GRADING IN THE RIGHT-OF-WAY.

THE CONTRACTOR IS RESPONSIBLE TO COORDINATE ALL CONSTRUCTION WITH OWNER AND OWNER'S REPRESENTATIVE.

WORK SHALL CONFORM WITH THE CITY OF SALEM STANDARDS, THE INTERNATIONAL BUILDING CODE (IBC), OREGON PLUMBING SPECIALTY CODE (OPSC) AND THE UNIFORM PLUMBING CODE (UPC). IT IS CONTRACTOR'S RESPONSIBILITY TO ENSURE WORK IS PERFORMED IN COMPLIANCE WITH LOCAL CODE AND REGULATIONS.

THE CONTRACTOR SHALL PROVIDE ALL WORK ILLUSTRATED ON THE DRAWINGS AND ALL INCIDENTAL WORK CONSIDERED NECESSARY TO COMPLETE THE PROJECT IN A MANNER ACCEPTABLE TO THE OWNER, INCLUDING MITIGATING CONFLICTS WITH EXISTING UTILITIES, CONNECTING EXISTING UTILITIES TO PROPOSED FACILITIES, AND FIELD VERIFYING EXISTING UTILITIES PRIOR TO PROJECT COMPLETION.

THE CONTRACTOR SHALL KEEP AN APPROVED AND UPDATED SET OF DRAWINGS ON THE PROJECT SITE AT ALL TIMES. THE CONTRACTOR SHALL KEEP A SET OF PLANS MARKED UP WITH AS-BUILT CONDITIONS AND CHANGES FOR FUTURE AS-BUILT RECORD DRAWINGS.

EXISTING CONDITIONS SHOWN ON THE PLAN ARE FROM TOPOGRAPHIC SURVEY PREPARED BY BARKER SURVEYING. VERTICAL DATUM: NGVD 29 ELEV = 488.76. "BRASS DISK IN CONCRETE POST. BAXTER ROAD, 0.3 MILE EAST OF INTERSECTION WITH COMMERCIAL STREET S.E. ON NORTH SIDE OF BAXTER, 3 FEET WEST OF METAL WITNESS POST, 31.8 FEET NORTHEAST OF 10-INCH WALNUT TREE ON SOUTH SIDE OF ROAD, 59.6 FEET EAST OF PP#237." THE CONTRACTOR SHALL NOTIFY THE ENGINEER OF ANY DISCREPANCIES.

THE LOCATION AND DESCRIPTIONS OF EXISTING UTILITIES SHOWN ARE COMPILED FROM AVAILABLE RECORDS AND /OR FIELD SURVEYS. THE ENGINEER, CITY, AND UTILITY COMPANIES DO NOT GUARANTEE THE ACCURACY NOR THE COMPLETENESS OF SUCH RECORDS. EXISTING TOPOGRAPHIC INFORMATION SHOWN IS BASED ON SURVEY PERFORMED BY BARKER SURVEYING. THE ENGINEER MAKES NO GUARANTEE, OR WARRANTY, THAT THE UTILITIES SHOWN COMPRISE ALL SUCH UTILITIES IN THE AREA, WHETHER ACTIVE OR ABANDONED. THE CONTRACTOR IS RESPONSIBLE TO POT-HOLE AND VERIFY CRITICAL UTILITY CROSSINGS AND CONFLICTS PRIOR TO CONSTRUCTION. THE CONTRACTOR SHALL CONTACT THE DESIGN ENGINEER IN A TIMELY MANNER IF CONFLICTS ARISE. CONTRACTOR ASSUMES ALL RISK AND SCHEDULE DELAYS IF THE CONTRACTOR DOES NOT POT-HOLE PRIOR TO CONSTRUCTION AND COORDINATE WITH ENGINEER.

THE CONTRACTOR SHALL COMPLY WITH ALL REQUIREMENTS OR ORS 757.541 TO 757.571. THE CONTRACTOR SHALL NOTIFY EACH UNDERGROUND UTILITY AT LEAST 48 BUSINESS-DAY HOURS PRIOR TO EXCAVATING, BORING, OR POTHOLING. ALL UTILITY CROSSINGS SHALL BE POTHOLED AS NECESSARY PRIOR TO EXCAVATING OR BORING TO ALLOW THE CONTRACTOR TO PREVENT GRADE OF ALIGNMENT CONFLICTS.

THE CONTRACTOR SHALL EXPOSE AND VERIFY BOTH THE HORIZONTAL AND VERTICAL LOCATION OF EXISTING UTILITIES. THE CONTRACTOR SHALL CONNECT AND/OR MATCH EXISTING UTILITIES AND PROPOSED IMPROVEMENTS IN CONFORMANCE WITH THE INTENT OF THESE PLANS TO PROVIDE COMPLETE AND FULLY OPERATIONAL SYSTEMS.

PROVISIONS SHALL BE MADE BY THE CONTRACTOR TO KEEP ALL EXISTING UTILITIES IN SERVICE AND PROTECT THEM DURING CONSTRUCTION. ANY DAMAGE TO EXISTING UTILITIES, WHETHER SHOWN OR NOT ON THESE DRAWINGS, SHALL BE REPAIRED AT CONTRACTOR'S EXPENSE AS INCIDENTAL TO THE CONTRACT. EXISTING UTILITIES ARE LIKELY TO REQUIRE CONNECTION TO THE PROPOSED IMPROVEMENTS. COORDINATE WITH OWNERS FACILITIES DEPARTMENT.

CONTRACTOR SHALL CONFIRM ALL REQUIRED PERMITS AND LICENSES HAVE BEEN ISSUED BEFORE STARTING CONSTRUCTION

CONTRACTOR SHALL NOTIFY THE PROJECT ENGINEER AND THE CITY OF SALEM INSPECTOR 48 HOURS BEFORE INSPECTION.

CONSTRUCTION VEHICLES ARE NOT ALLOWED TO BE STAGED IN THE PUBLIC RIGHT-OF-WAY WITHOUT PRIOR APPROVAL.

ANY ALTERATION OR VARIANCE FROM THESE PLANS, EXCEPT MINOR FIELD ADJUSTMENTS NEEDED TO MEET EXISTING FIELD CONDITIONS, SHALL FIRST BE APPROVED BY THE APPLICABLE AGENCY REPRESENTATIVE. ANY ALTERATION OR VARIANCE FROM THESE PLANS SHALL BE DOCUMENTED ON CONSTRUCTION FIELD PRINTS AND TRANSMITTED TO THE PROJECT ENGINEER.

CONTRACTOR SHALL PROVIDE THE NECESSARY EROSION PROTECTION TO MINIMIZE EROSION AND IMPACT TO ADJACENT PROPERTIES.

OPEN TRENCHES SHALL BE STRICTLY LIMITED TO A MAXIMUM OF 100 FEET UNLESS LIMITED TO A LESSER AMOUNT BY PERMIT. NO TRENCHES WILL BE ALLOWED TO REMAIN OPEN AT NIGHT.

AT THE END OF EACH WORK DAY THE CONTRACTOR SHALL CLEAN UP THE PROJECT AREA AND LEAVE IT IN A NEAT AND SECURED MANNER. UPON COMPLETION, THE CONTRACTOR SHALL LEAVE THE PROJECT AREA FREE OF DEBRIS AND UNUSED MATERIAL.

ALL MATERIAL SUPPLIERS SHALL SUBMIT TO THE ENGINEER PROOF OF MATERIAL(S) TESTED IN ACCORDANCE WITH SPECIFICATIONS. BY ACCEPTANCE OF THE CONTRACT WITH THE OWNER, THE CONTRACTOR CERTIFIES THAT ALL MATERIALS DELIVERED TO THE JOB SITE WILL MEET OR EXCEED THOSE SPECIFICATIONS. ANY MATERIAL NOT CONFORMING SHALL BE REMOVED FROM THE SITE AT NO ADDITIONAL COST TO THE OWNER.

GENERAL SITE PREPARATION:

ALL EARTHWORK, EXCAVATION, BACKFILL TO FOLLOW REQUIREMENTS OUTLINED IN CURRENT PROJECT GEOTECHNICAL REPORT AND SPECIFICATIONS.

PRIOR TO BEGINNING CONSTRUCTION, ALL AREAS OF THE SITE THAT WILL RECEIVE FOUNDATIONS, STRUCTURAL FILL, FLOOR SLABS, OR PAVEMENT SHOULD BE STRIPPED OF TOP SOIL, ROOTS, UNSUITABLE FILLS, I.E. AND EXCAVATED TO NON-ORGANIC, NATIVE UNDISTURBED SOIL OR COMPACTED STRUCTURAL FILL.

THE CONTRACTOR SHALL PRUNE ALL VEGETATION, AS NECESSARY, AWAY AND UP FROM THE AREA OF WORK. THE CONTRACTOR SHALL PROTECT ALL EXISTING LANDSCAPING THAT IS TO REMAIN. ARBORIST SHALL BE CONTACTED IF SIGNIFICANT ROOTS ARE UNCOVERED.

COMPACTION REQUIREMENTS - SEE GEOTECHNICAL REPORT:

ALL EXCESS MATERIAL INCLUDING BOULDERS SHALL BE HAULED OFF SITE UNLESS AGREED TO BY OWNER AND COORDINATED WITH OWNER. CONTRACTOR SHALL BE RESPONSIBLE TO HAUL OFF TO LEGAL DUMP SITE AND OBTAIN ALL NECESSARY PERMITS.

MISC. UTILITIES:

GAS, ELECTRICAL, TELEPHONE, AND TV INSTALLATION SHALL BE COORDINATED BY THE CONTRACTOR WITH THE APPROPRIATE UTILITY COMPANY, INCLUDING REQUIREMENTS FOR UTILITY CROSSING SLEEVES.

ALL PROPOSED GAS, POWER, TELEPHONE, AND TV SERVICES ON SITE SHALL BE PLACED UNDERGROUND.

TRENCH BACKFILL WITHIN THE PUBLIC RIGHT OF WAY TO BE CRUSHED ROCK. THIS APPLIES TO ALL UTILITY INSTALLATIONS: STORM, SANITARY, WATER, IRRIGATION CROSSINGS AND PRIVATE UTILITIES.

PLACE DETECTABLE MARKING TAPE AND TRACER WIRE IN THE TRENCH DIRECTLY ABOVE, PARALLEL TO, AND ALONG THE ENTIRE LENGTH OF ALL NONMETALLIC PIPE AND CONDUIT.

SURVEY MONUMENT PRESERVATION:

ALL SURVEY MONUMENTS OF RECORD MUST BE PRESERVED. IN THE EVENT A MONUMENT IS DISTURBED, CONTRACTOR IS RESPONSIBLE TO SECURE THE SERVICES OF A REGISTERED PROFESSIONAL LAND SURVEYOR TO REFERENCE AND REPLACE THE MONUMENT WITHIN 90 DAYS OF THE REMOVAL, DISTURBANCE OR DESTRUCTION.

STORM DRAINAGE:

CONTRACTOR TO INSTALL ALL REQUIRED FITTINGS AND BENDS AS NECESSARY.

CONTRACTOR TO VERIFY ALL ASSUMED CONNECTION ELEVATIONS PRIOR TO CONSTRUCTION. COORDINATE WITH ENGINEER AS NECESSARY.

STORM DRAINAGE CONSTRUCTION SHALL BE IN ACCORDANCE WITH CITY OF SALEM, THE INTERNATIONAL BUILDING CODE (IBC) AND OREGON PLUMBING SPECIALTY CODE.

THE CONTRACTOR SHALL TEST ALL PVC AND HDPE STORM PIPE FOR DEFLECTION AS REQUIRED BY THE MANUFACTURER. A COPY OF THE TEST RESULTS SHALL BE SUBMITTED FOR REVIEW AND APPROVAL.

THE CONTRACTOR SHALL FLUSH THE ENTIRE STORM SYSTEM AND VIDEO INSPECT ALL STORM SEWER CONVEYANCE PIPES. A COPY OF THE REPORT AND VIDEO TAPE SHALL BE SUBMITTED FOR REVIEW AND APPROVAL.

ADJUST MANHOLE, CLEAN OUT AND AREA DRAIN RIMS TO FINISH GRADE.

HORIZONTAL LINES CONNECTING WITH OTHER HORIZONTAL LINES SHALL ENTER THROUGH 45 DEGREE WYE BRANCH. TEE BRANCH IS NOT ALLOWED.

ALL RAIN DRAIN PIPING INSTALLED WITHIN 5.0 FEET OF A BUILDING TO BE SCHEDULE 40 PVC-D.W.V. PIPING OR APPROVED EQUAL. COORDINATE LOCATION OF RAIN DRAINS WITH PLUMBING PLANS.

TRACER WIRE - 12-GAUGE STRANDED OR SOLID COPPER INSULATED HIGH MOLECULAR WEIGHT POLYETHYLENE (HMW-PE) TRACER WIRE. THE HMW-PE INSULATED COVER SHALL BE GREEN AND A MINIMUM 45 MIL THICK. THE WIRE SHALL BE RATED FOR 140 DEGREES FAHRENHEIT. INSTALL TRACER WIRE IN ALL TRENCHES FOR STORM SEWERS. PLACE THE TRACER WIRE DIRECTLY OVER THE PIPE CENTERLINE AND ON TOP OF THE PIPE ZONE MATERIAL, PARALLEL TO, AND ALONG THE ENTIRE LENGTH OF ALL NONMETALLIC PIPE.

SANITARY SEWER:

CONTRACTOR TO INSTALL ALL REQUIRED FITTINGS AND BENDS AS NECESSARY.

ALL SANITARY SEWER CONSTRUCTION TO WITHIN THREE (3) FEET OF THE BUILDING SHALL BE PVC ASTM D3034 SDR 35 IN ACCORDANCE WITH THE CITY OF SALEM, THE INTERNATIONAL BUILDING CODE (IBC) AND OREGON PLUMBING SPECIALTY CODE.

PRIVATE SANITARY SEWER PIPE WITHIN THREE (3) FEET OF THE BUILDING SHALL BE DRAIN WASTE VENT (DWV), IN ACCORDANCE WITH INTERNATIONAL BUILDING CODE (IBC) AND OREGON PLUMBING SPECIALTY CODE.

HORIZONTAL LINES CONNECTING WITH OTHER HORIZONTAL LINES SHALL ENTER THROUGH 45 DEGREE WYE BRANCH. TEE BRANCH IS NOT ALLOWED.

WHERE SANITARY LINES CROSS WATER LINES, THE SYSTEMS NEED TO BE CONSTRUCTED SUCH THAT THE CROSSING WILL OCCUR AT THE CENTER OF A PIPE SEGMENT FOR BOTH LINES.

PRIOR TO TESTING AND INSPECTION OF THE SANITARY PIPELINE, ALL PARTS OF THE SYSTEM SHALL BE CLEANED OF DEBRIS.

TESTING OF PRIVATE SANITARY PIPELINE SHALL BE IN ACCORDANCE WITH OREGON PLUMBING SPECIALTY CODE.

TRACER WIRE - 12-GAUGE STRANDED OR SOLID COPPER INSULATED HIGH MOLECULAR WEIGHT POLYETHYLENE (HMW-PE) TRACER WIRE. THE HMW-PE INSULATED COVER SHALL BE GREEN AND A MINIMUM 45 MIL THICK. THE WIRE SHALL BE RATED FOR 140 DEGREES FAHRENHEIT. INSTALL TRACER WIRE IN ALL TRENCHES FOR STORM SEWERS. PLACE THE TRACER WIRE DIRECTLY OVER THE PIPE CENTERLINE AND ON TOP OF THE PIPE ZONE MATERIAL, PARALLEL TO, AND ALONG THE ENTIRE LENGTH OF ALL NONMETALLIC PIPE.

WATER LINE

DOMESTIC WATER SERVICE PIPE 3" AND SMALLER SHALL BE SCHEDULE 40 PVC AND COMPLY WITH AWWA STANDARDS AND UL APPROVED.

DOMESTIC WATER SERVICE PIPE 4" AND LARGER SHALL BE DUCTILE IRON PIPE D.I.P. (CL-52) OR ENGINEER APPROVED EQUAL.

FIRE WATER SERVICE PIPE SHALL BE DUCTILE IRON PIPE D.I.P. (CL-52) OR ENGINEER APPROVED EQUAL.

ALL PIPE SHALL HAVE A MINIMUM OF 36" OF COVER MEASURED FROM FINISH GRADE.

THE CONTRACTOR SHALL CALL FOR ALL INSPECTIONS AND PERFORM THE NECESSARY TESTING REQUIRED BY THE SPECIFICATIONS AND THE PRIVATE UTILITIES PERMIT. UPON COMPLETION OF THE INSTALLATION OF THE WATER SYSTEM ALL LINES SHALL BE FLUSHED AND DISINFECTED IN CONFORMANCE WITH HEALTH DIVISION GUIDELINES.

ALL WATERLINES, JOINTS, TEES, BENDS (HORIZ. & VERT.), REDUCERS AND VALVES SHALL BE MECHANICALLY RESTRAINED.

TRACER WIRE - 12-GAUGE STRANDED OR SOLID COPPER INSULATED HIGH MOLECULAR WEIGHT POLYETHYLENE (HMW-PE) TRACER WIRE. THE HMW-PE INSULATED COVER SHALL BE GREEN AND A MINIMUM 45 MIL THICK. THE WIRE SHALL BE RATED FOR 140 DEGREES FAHRENHEIT. INSTALL TRACER WIRE IN ALL TRENCHES FOR WATER LINE. PLACE THE TRACER WIRE DIRECTLY OVER THE PIPE CENTERLINE AND ON TOP OF THE PIPE ZONE MATERIAL, PARALLEL TO, AND ALONG THE ENTIRE LENGTH OF ALL NONMETALLIC PIPE.

FILE PATH: C:\Revit_Local\02047_CDP Salem Gateway Phase II_Walk Up Building H_22_mculbertsonPX8RT.rvt

THESE DRAWINGS ARE THE ORIGINAL UNPUBLISHED WORK OF THE ARCHITECT AND MAY NOT BE DUPLICATED OR USED WITHOUT THE WRITTEN CONSENT OF THE ARCHITECT.



CDP SALEM -
PHASE 2

Job Number: 22047

PARCEL 3 & PARCEL 4
BATTLE CREEK SE
SALEM, OR



SITE PLAN REVIEW 08.08.22

ISSUE DATE

Drawing:



EXISTING CONDITIONS
PLAN


Sheet No:

C100

FILE PATH: C:\Revit_Local\22047_CDP Salem Gateway Phase II_Walk Up Building
H_22_mclbertsonPX8RT.rvt

THESE DRAWINGS ARE THE ORIGINAL UNPUBLISHED WORK
OF THE ARCHITECT AND MAY NOT BE DUPLICATED OR USED
WITHOUT THE WRITTEN CONSENT OF THE ARCHITECT.

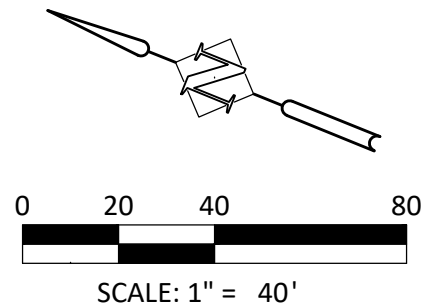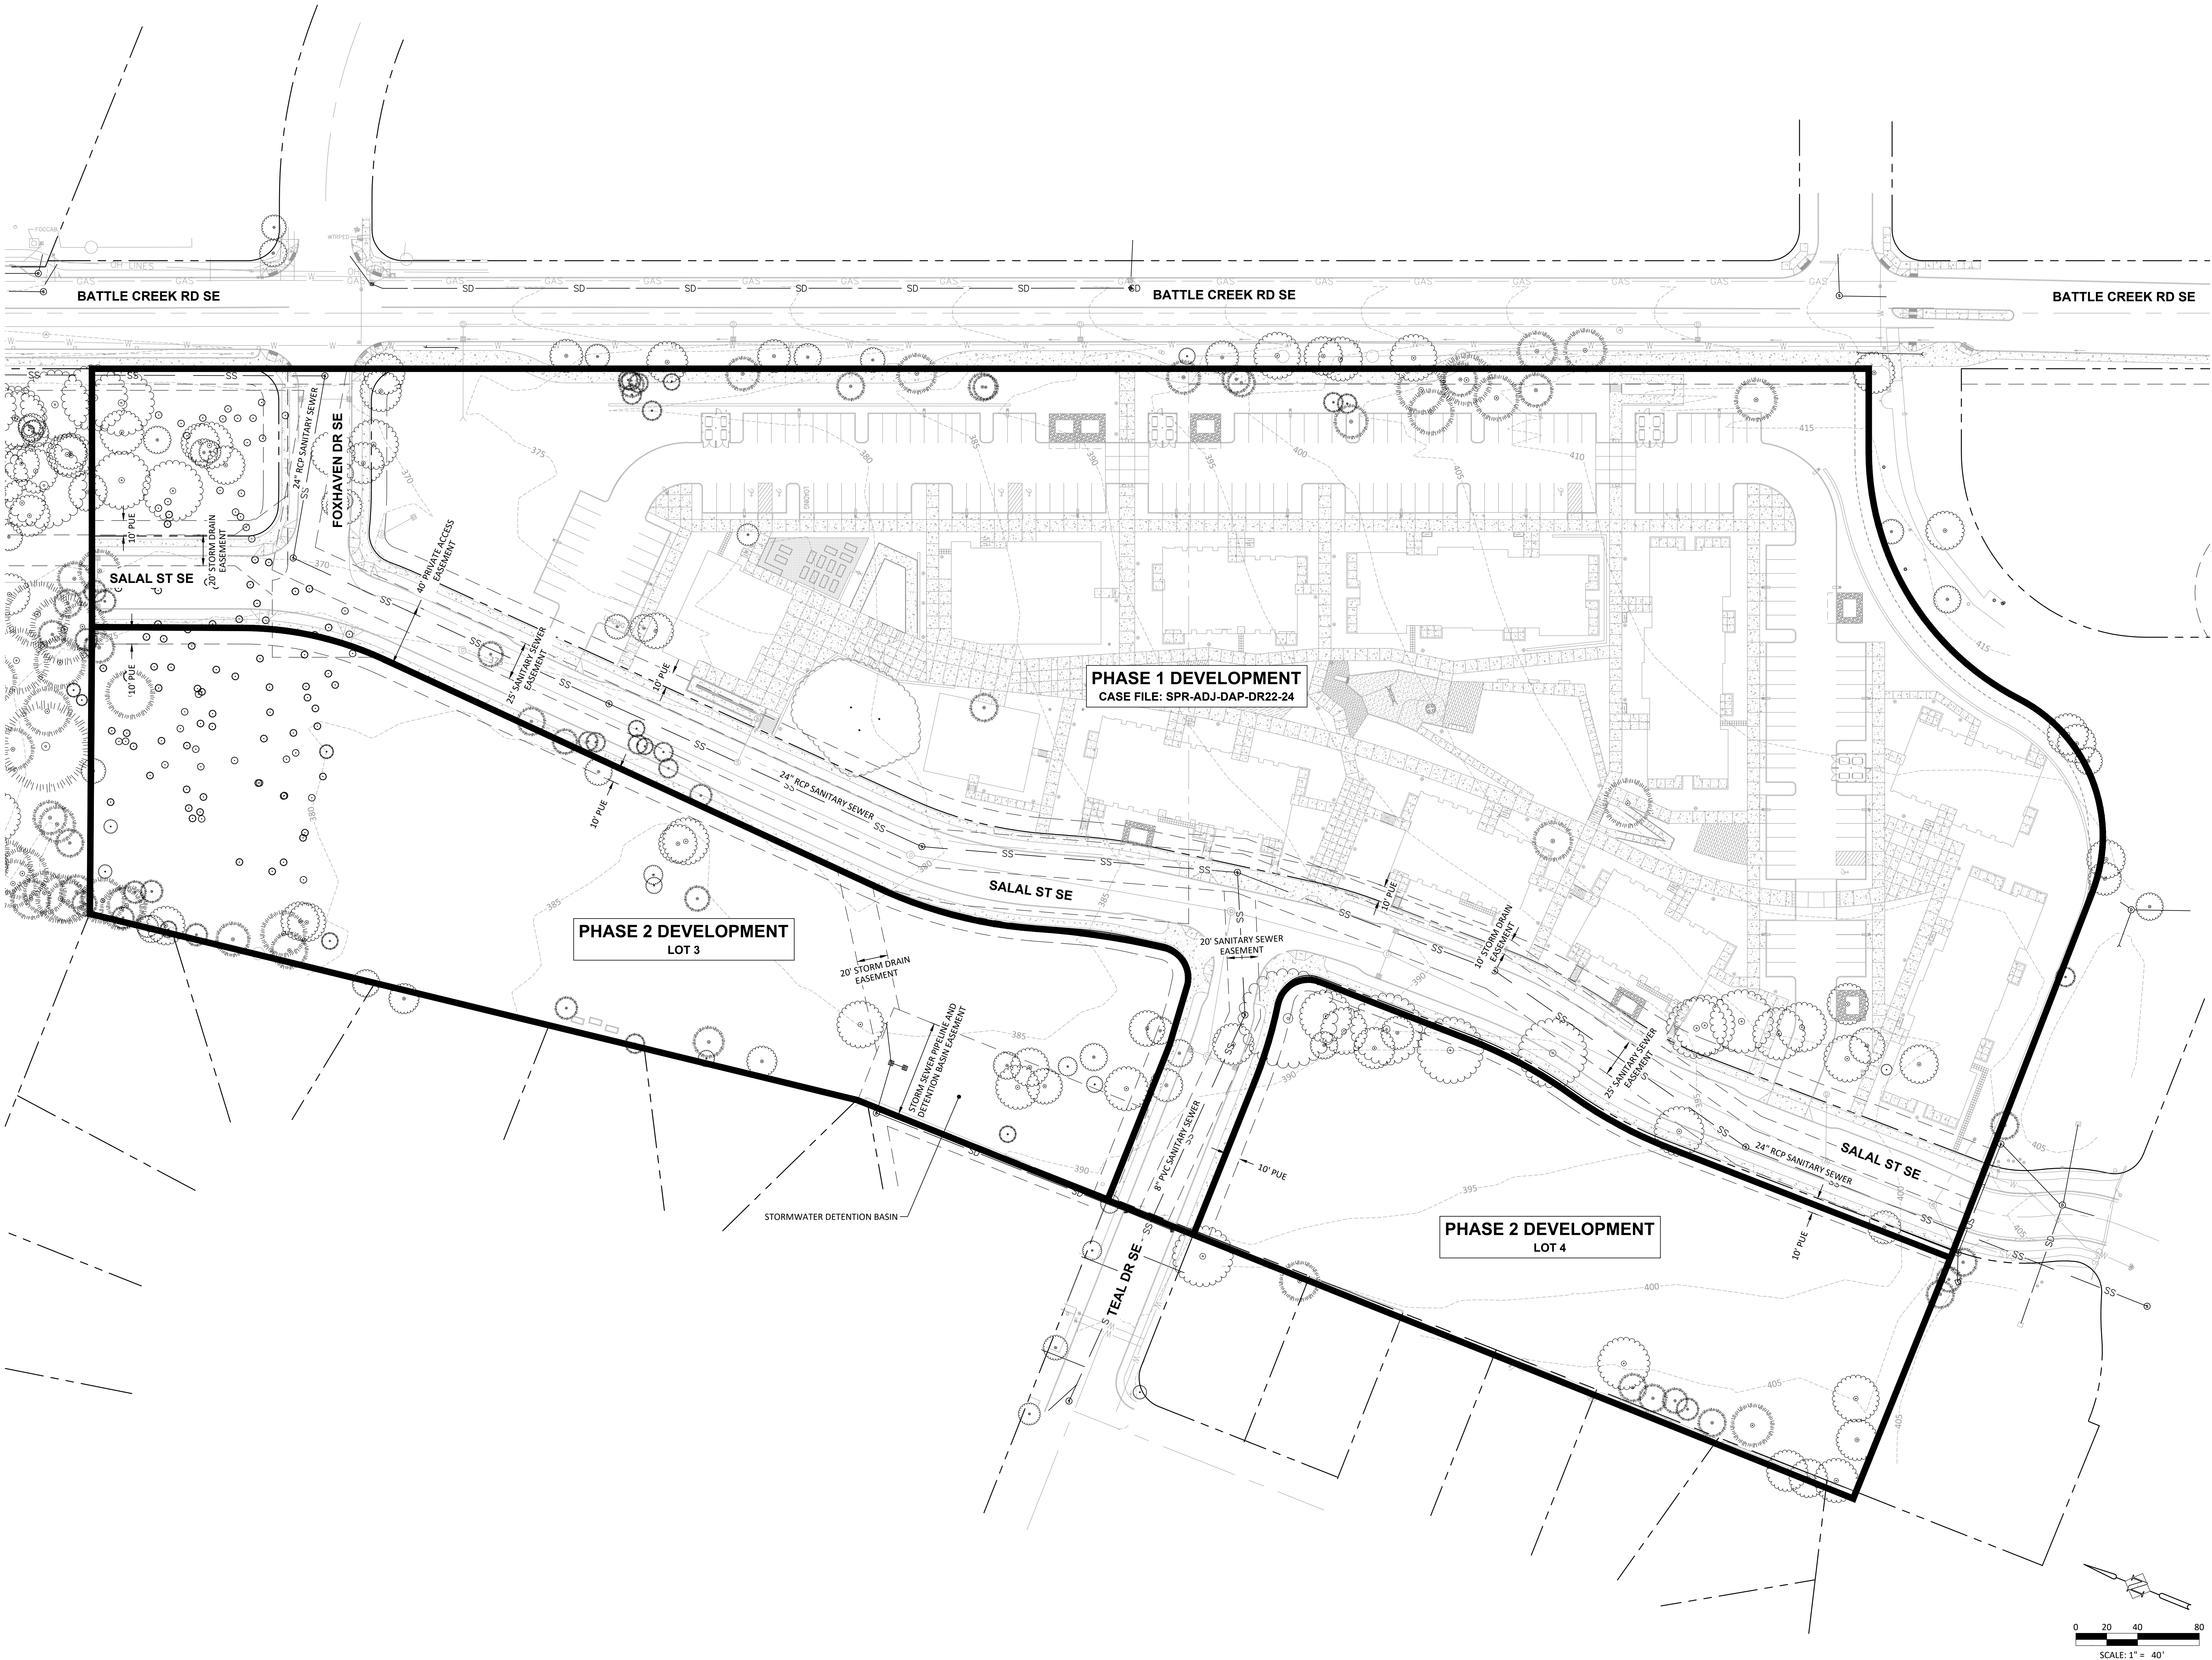

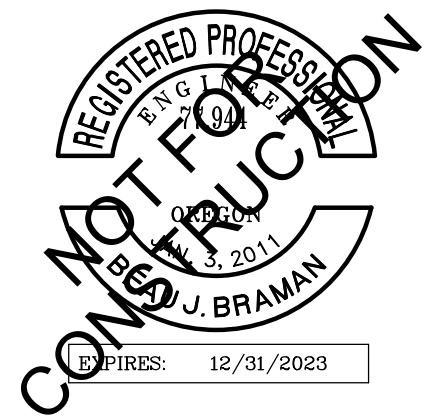

CDP SALEM -
PHASE 2

Job Number: 22047

PARCEL 3 & PARCEL 4
BATTLE CREEK SE
SALEM, OR




530 Center Street NE, Suite 240, Salem, OR 97301
phone: 503.365.1131 www.hhpr.com fax: 503.221.1171

CONSTRUCTION NOTES:

- 1 REMOVE TREE.
- 2 REMOVE CATCH BASIN AND ASSOCIATED STORM PIPE.
- 3 REMOVE PLANTER BOXES.

LEGEND:

- ⊗ TREE TO BE REMOVED
- ✕ UTILITY STRUCTURE TO BE REMOVED
- ///// UTILITY TO BE REMOVED

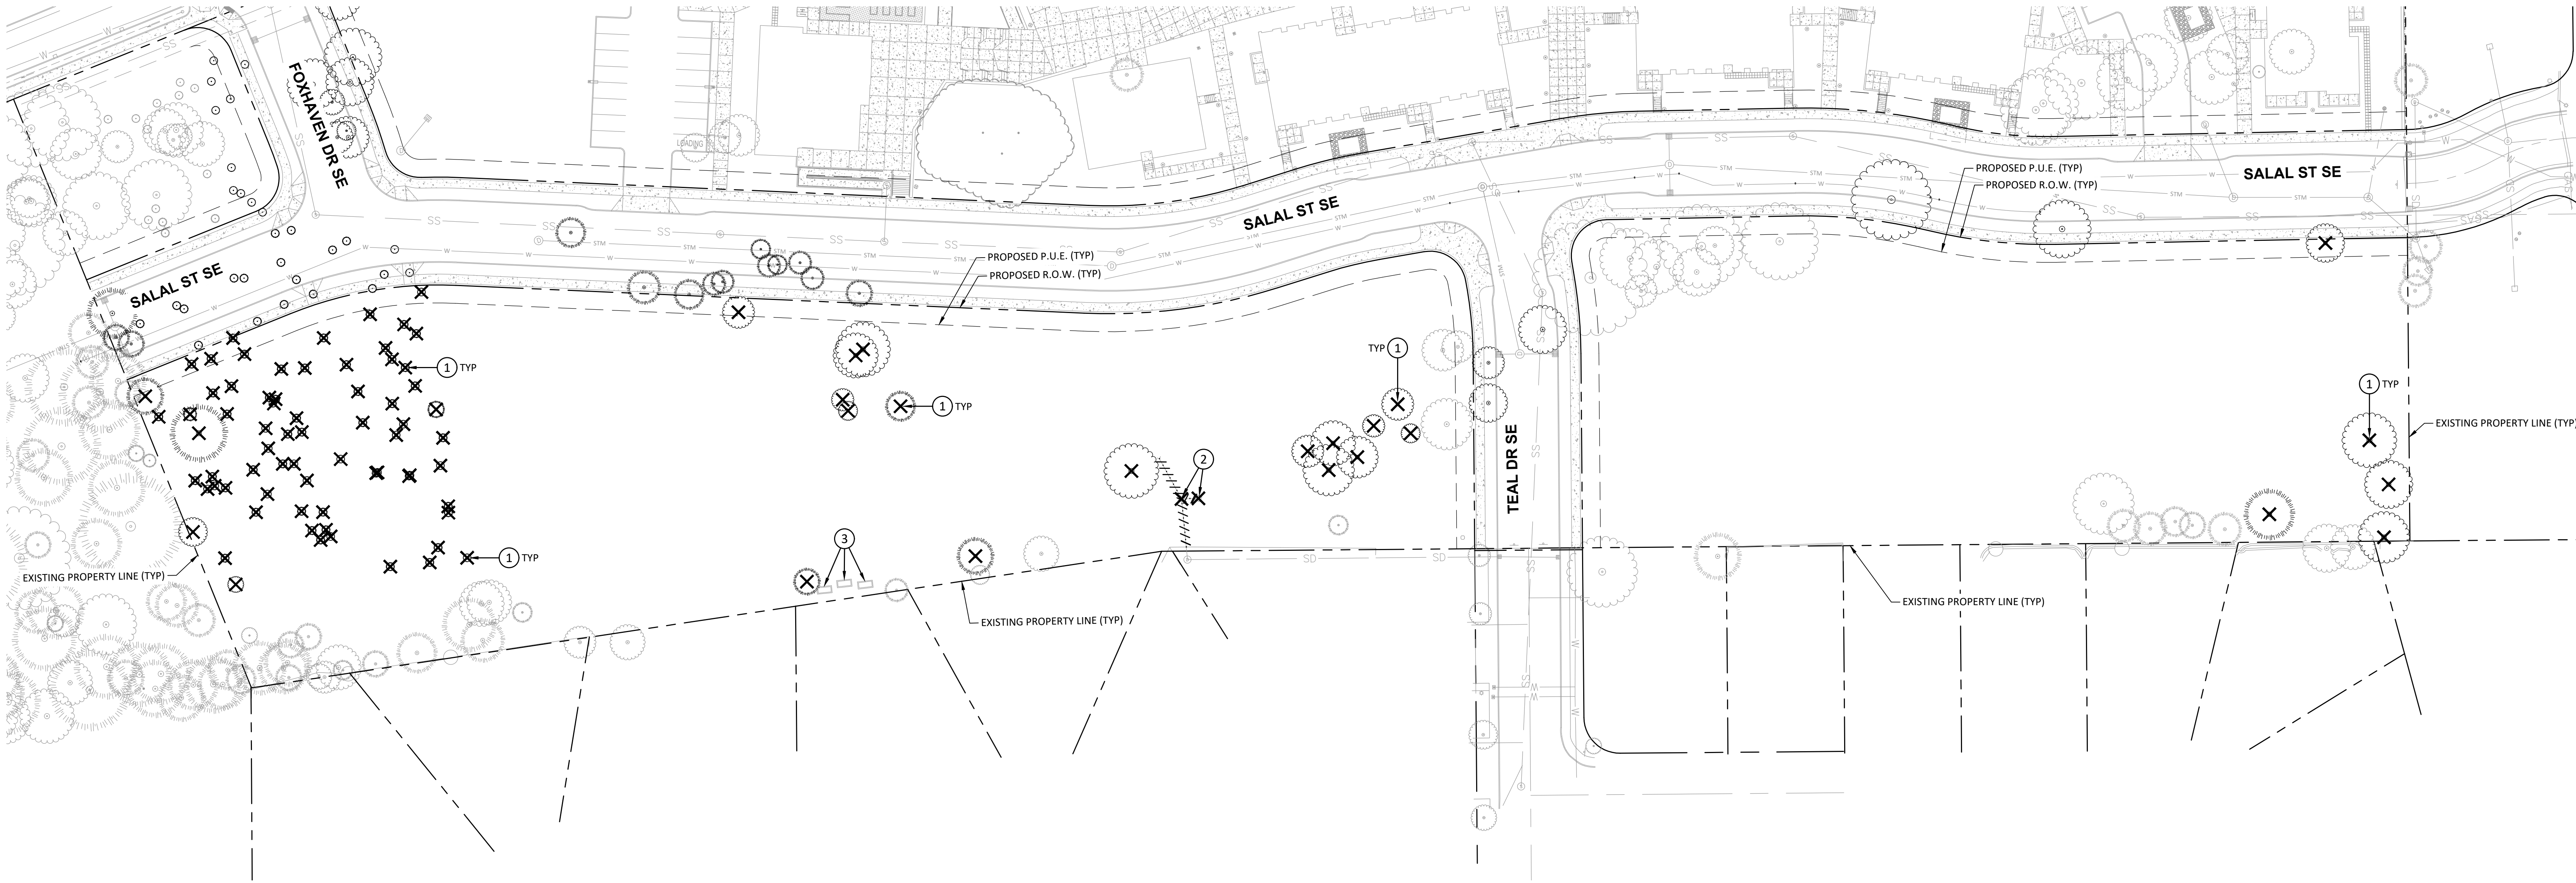

SITE PLAN REVIEW 08.08.22


ISSUE DATE


Drawing:

SITE DEMOLITION PLAN

Sheet No:

C110

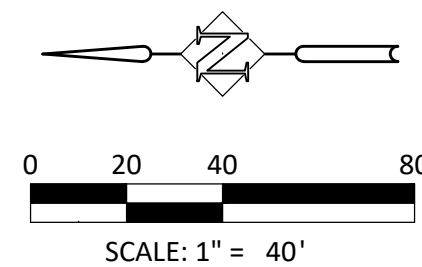

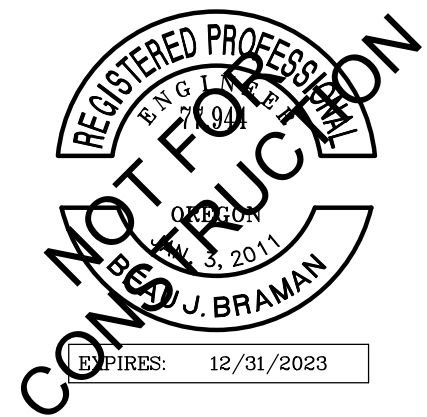

CDP SALEM -
PHASE 2

Job Number: 22047

PARCEL 3 & PARCEL 4
BATTLE CREEK SE
SALEM, OR




ENGINEERS • PLANNERS
LANDSCAPE ARCHITECTS • SURVEYORS
530 Center Street NE, Suite 240, Salem, OR 97301
phone: 503.365.1131 www.hhpr.com fax: 503.221.1171

CONSTRUCTION NOTES:

1. CONSTRUCT SITE TYPE "C" CURB PER DETAIL ON SHEET C600.
2. CONSTRUCT SITE AC PAVEMENT SECTION PER DETAIL ON SHEET C600.
3. INSTALL LOADING ZONE SIGN AND POST PER DETAILS ON SHEET C600.
4. INSTALL ACCESSIBLE PARKING SIGN AND POST PER DETAILS ON SHEET C600, VAN DESIGNATED STALLS (V) SHOWN ON PLANS.
5. INSTALL ACCESSIBLE PARKING STALL AND ACCESS AISLE STRIPING PER DETAILS ON SHEET C600.
6. INSTALL 4" WIDE PARKING STALL STRIPING PAINT (WHITE). SEE STALL DIMENSIONING ON SHEET SERIES C210.
7. CONSTRUCT SITE HARDSCAPE. REFER TO LANDSCAPE PLANS FOR MATERIALS, COLOR, SCORING AND FINISH.
8. TRASH ENCLOSURE. REFER TO ARCHITECTURAL PLANS FOR MORE INFORMATION.
9. CONSTRUCT CONCRETE STAIRWAY. SEE ARCHITECTURAL PLANS FOR DETAILS.
10. STORMWATER FACILITY. SEE SHEET SERIES C300 FOR DETAILS. SEE LANDSCAPE PLAN FOR PLANTINGS.
11. CONSTRUCT PERPENDICULAR CURB RAMP PER STANDARD SIDEWALK RAMP DETAIL ON SHEET C600.
12. INSTALL PRECAST CONCRETE WHEEL STOP PER DETAIL ON SHEET C600.
13. MATCH NEW CURB TO EXISTING CURB AND/OR NEW SIDEWALK TO EXISTING SIDEWALK, AS REQUIRED AND DIRECTED. PROTECT EXISTING CURB AND/OR SIDEWALK. SEE GRADING ON SHEET SERIES C210.
14. CONSTRUCT SITE CONCRETE PAVEMENT SECTION PER DETAIL ON SHEET C600.
15. CONSTRUCT RETAINING WALL. SEE STRUCTURAL PLAN FOR DETAILS. SEE TYPICAL GRADING DETAIL ON SHEET C600.
16. SITE LIGHTING. REFER TO ELECTRICAL PLANS FOR DETAILS.
17. BIKE PARKING. REFER TO LANDSCAPE PLANS FOR DETAILS.

GENERAL NOTES:

1. REFER TO PLANTING PLANS FOR TREE AND PLANTING DETAILS
2. REFER TO C300 SHEET SERIES FOR STORM SEWER DETAILS
3. REFER TO C400 SHEET SERIES FOR SANITARY SEWER DETAILS
4. REFER TO C500 SHEET SERIES FOR WATER DETAILS

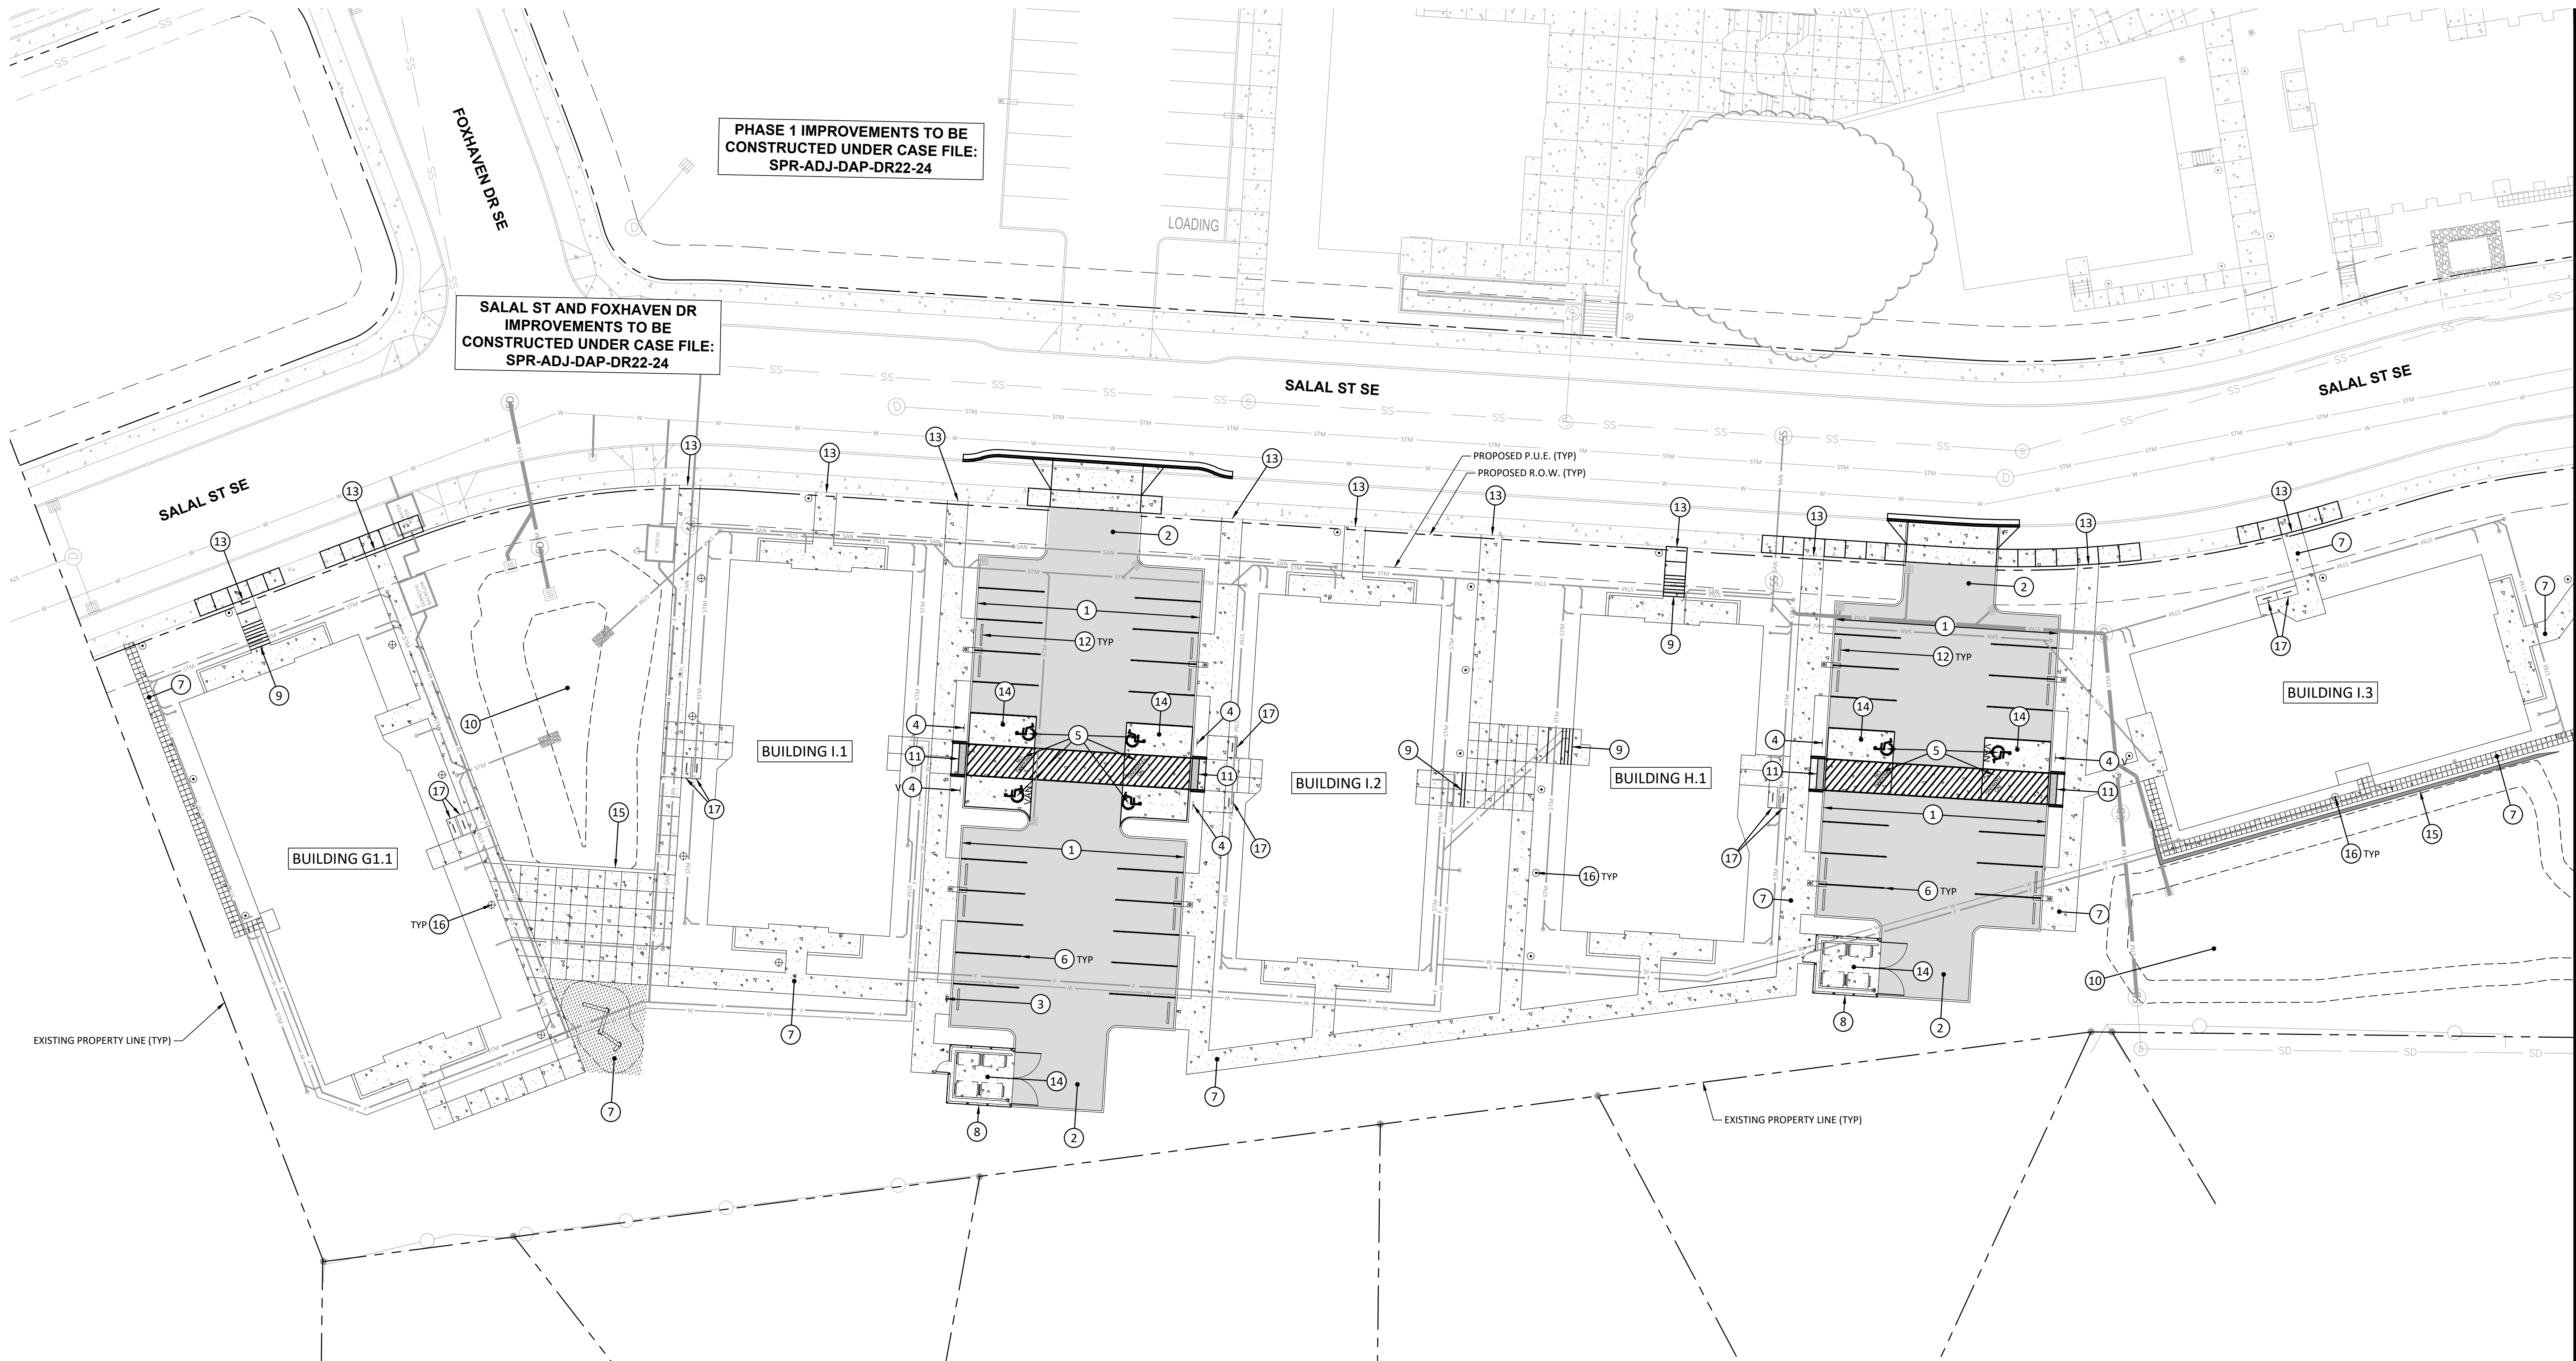

MATCHLINE
SEE SHEET C202

SITE PLAN REVIEW 08.08.22


ISSUE DATE

Drawing:

CIVIL SITE PLAN

Sheet No:

C201

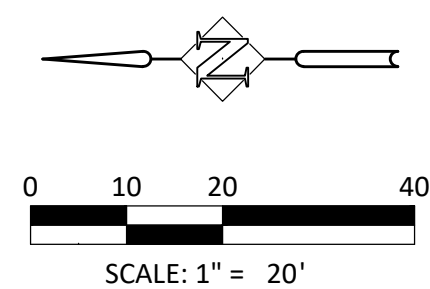

FILE PATH: C:\Revit_Local\22047_CDP Salem Gateway Phase II_Walk Up Building
H_22_mclibersonPX8RT.rvt

THESE DRAWINGS ARE THE ORIGINAL UNPUBLISHED WORK
OF THE ARCHITECT AND MAY NOT BE DUPLICATED OR USED
WITHOUT THE WRITTEN CONSENT OF THE ARCHITECT.

FILE PATH: C:\Revit_Local\22047_CDP Salem Gateway Phase II_Walk Up Building
H_22_mclulbertsonPX&RT.rvt



THESE DRAWINGS ARE THE ORIGINAL UNPUBLISHED WORK
OF THE ARCHITECT AND MAY NOT BE DUPLICATED OR USED
WITHOUT THE WRITTEN CONSENT OF THE ARCHITECT.

CONSTRUCTION NOTES:

1. CONSTRUCT SITE TYPE "C" CURB PER DETAIL ON SHEET C600.
2. CONSTRUCT SITE AC PAVEMENT SECTION PER DETAIL ON SHEET C600.
3. INSTALL LOADING ZONE SIGN AND POST PER DETAILS ON SHEET C600.
4. INSTALL ACCESSIBLE PARKING SIGN AND POST PER DETAILS ON SHEET C600, VAN DESIGNATED STALLS (V) SHOWN ON PLANS.
5. INSTALL ACCESSIBLE PARKING STALL AND ACCESS AISLE STRIPING PER DETAILS ON SHEET C600.
6. INSTALL 4" WIDE PARKING STALL STRIPING PAINT (WHITE). SEE STALL DIMENSIONING ON SHEET SERIES C210.
7. CONSTRUCT SITE HARDSCAPE. REFER TO LANDSCAPE PLANS FOR MATERIALS, COLOR, SCORING AND FINISH.
8. TRASH ENCLOSURE. REFER TO ARCHITECTURAL PLANS FOR MORE INFORMATION.
9. CONSTRUCT CONCRETE STAIRWAY. SEE ARCHITECTURAL PLANS FOR DETAILS.
11. CONSTRUCT PERPENDICULAR CURB RAMP PER STANDARD SIDEWALK RAMP DETAIL ON SHEET C600.
12. INSTALL PRECAST CONCRETE WHEEL STOP PER DETAIL ON SHEET C600.
13. MATCH NEW CURB TO EXISTING CURB AND/OR NEW SIDEWALK TO EXISTING SIDEWALK, AS REQUIRED AND DIRECTED. PROTECT EXISTING CURB AND/OR SIDEWALK. SEE GRADING ON SHEET SERIES C210.
14. CONSTRUCT SITE CONCRETE PAVEMENT SECTION PER DETAIL ON SHEET C600.
15. CONSTRUCT RETAINING WALL. SEE STRUCTURAL PLAN FOR DETAILS. SEE TYPICAL GRADING DETAIL ON SHEET C600.
16. SITE LIGHTING. REFER TO ELECTRICAL PLANS FOR DETAILS.
17. BIKE PARKING. REFER TO LANDSCAPE PLANS FOR DETAILS.

GENERAL NOTES:

1. REFER TO PLANTING PLANS FOR TREE AND PLANTING DETAILS
2. REFER TO C300 SHEET SERIES FOR STORM SEWER DETAILS
3. REFER TO C400 SHEET SERIES FOR SANITARY SEWER DETAILS
4. REFER TO C500 SHEET SERIES FOR WATER DETAILS

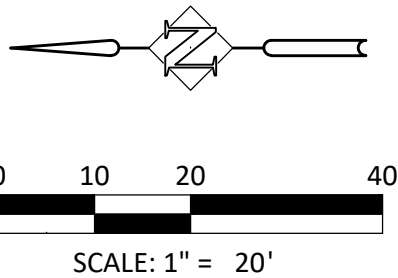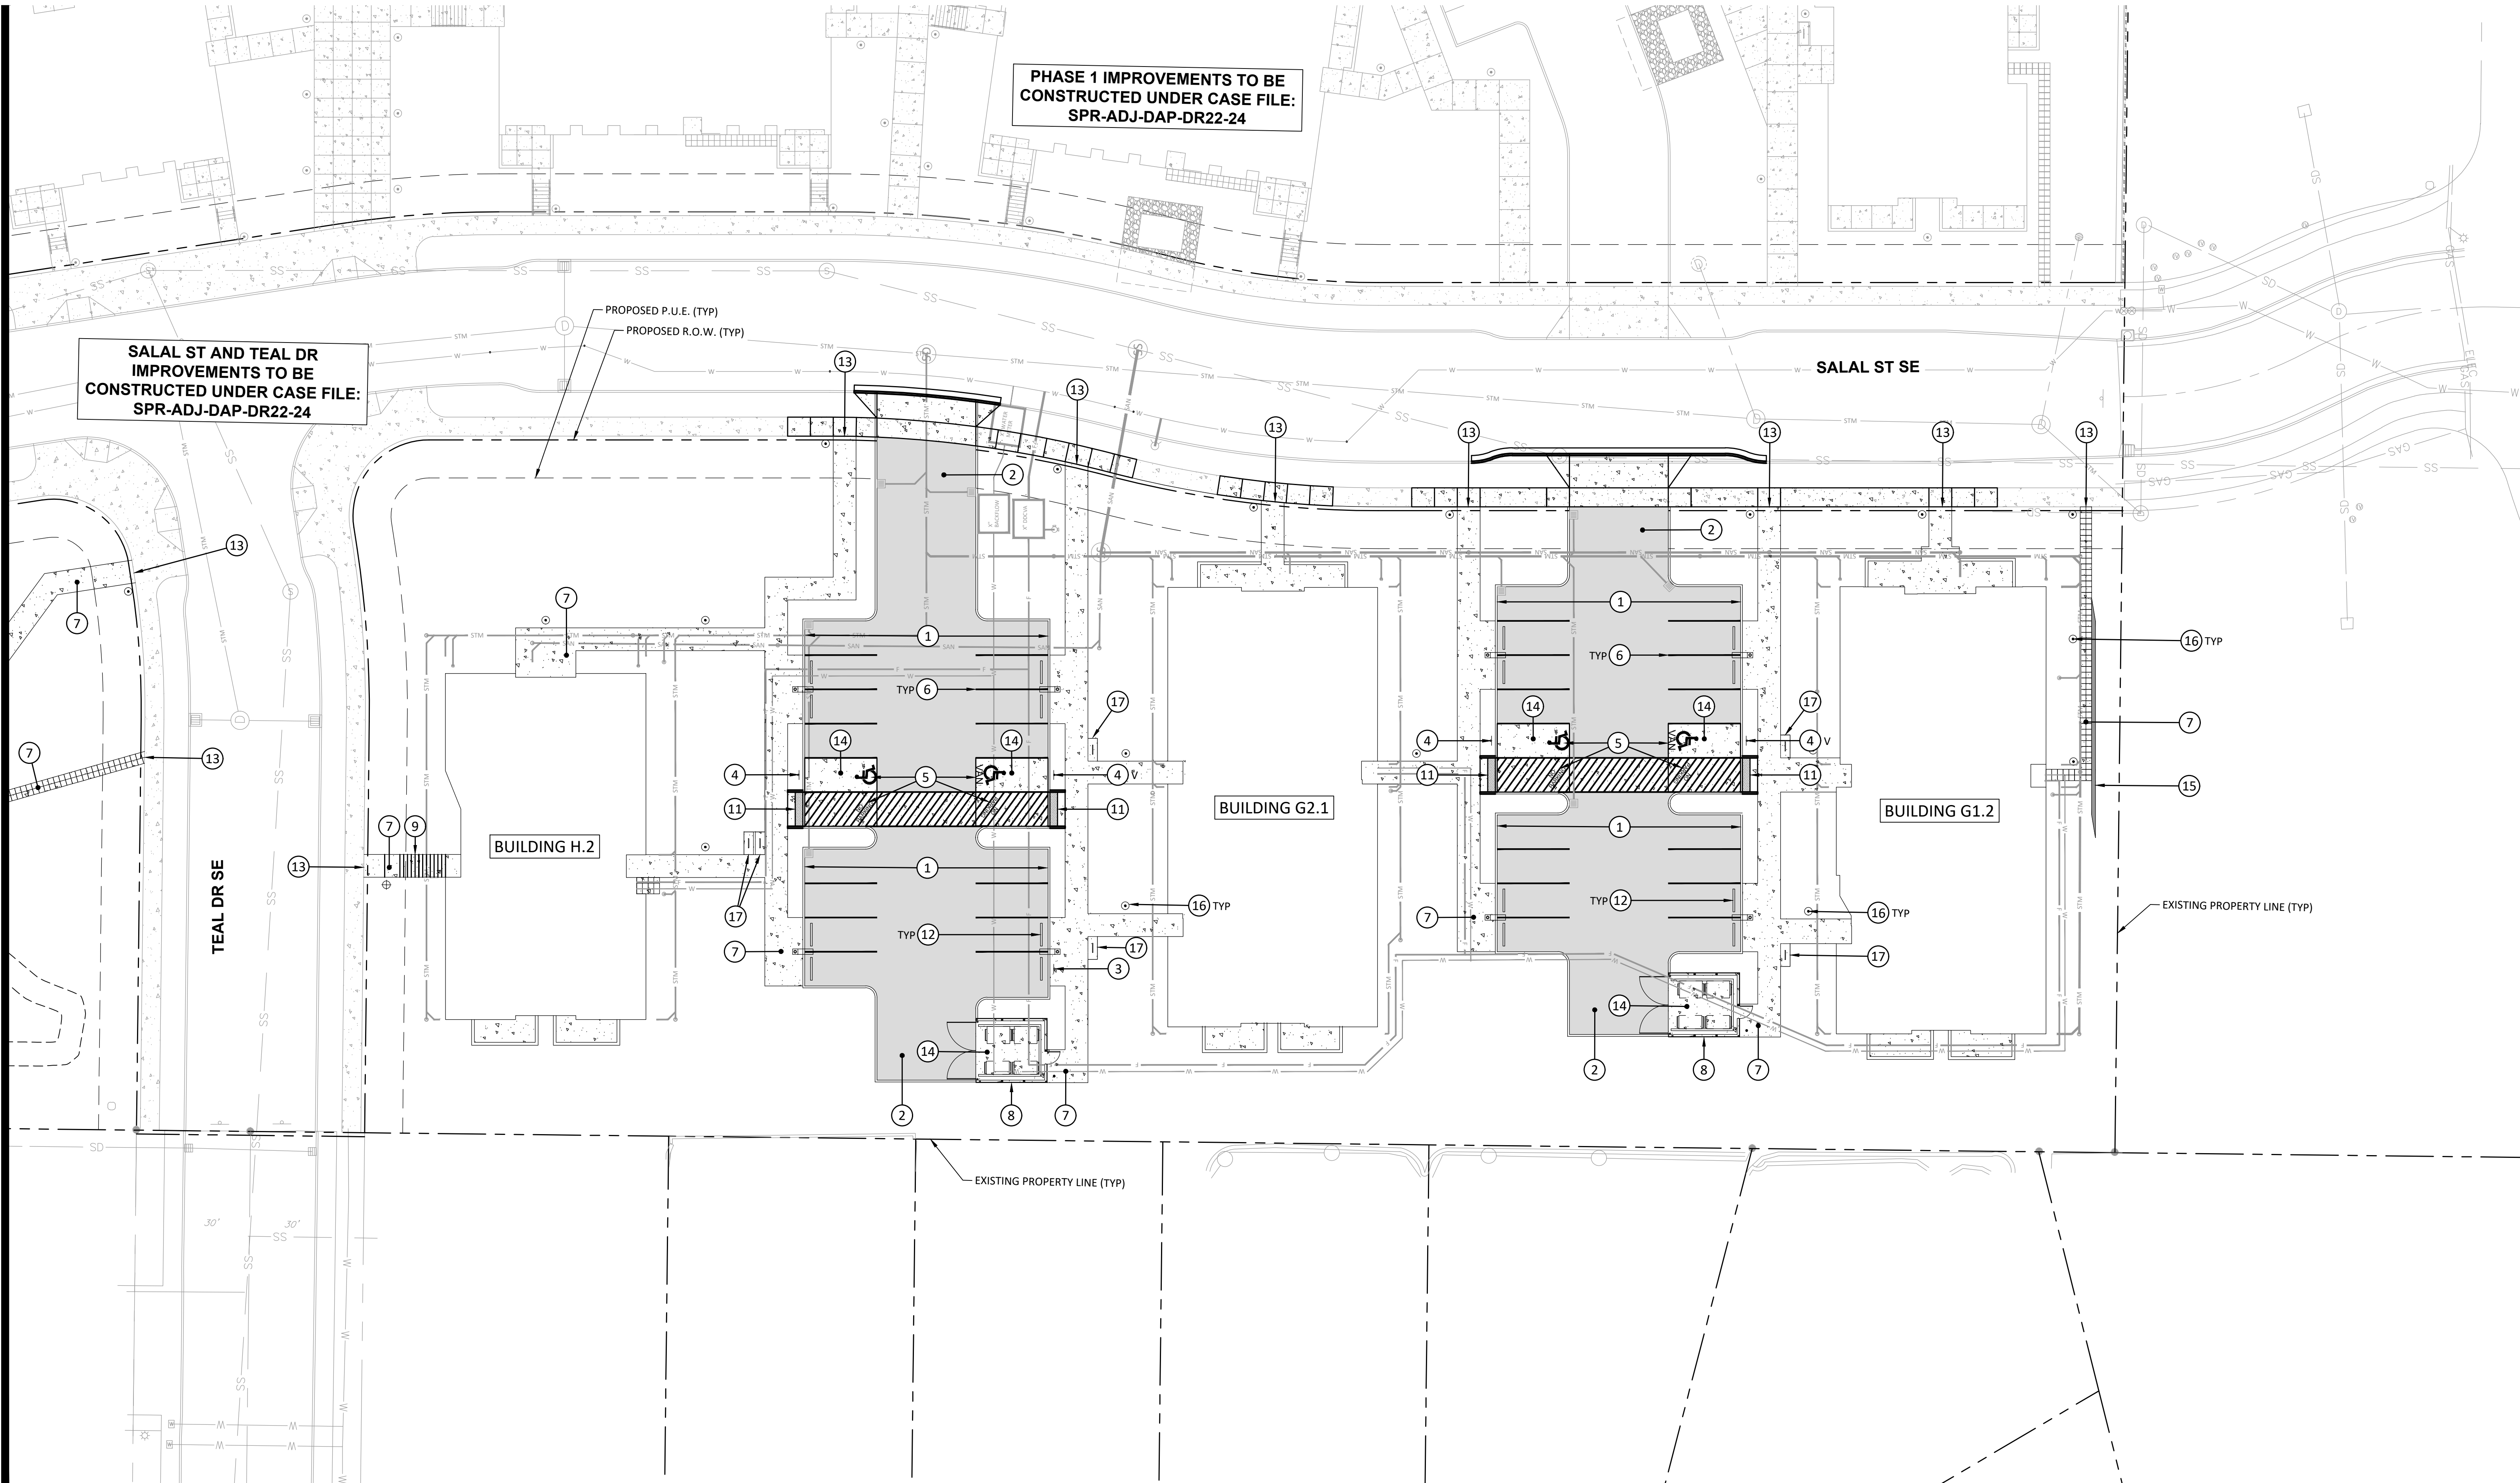

CDP SALEM -
PHASE 2

Job Number: 22047

PARCEL 3 & PARCEL 4
BATTLE CREEK SE
SALEM, OR



SITE PLAN REVIEW 08.08.22

ISSUE DATE

Drawing:

CIVIL SITE PLAN

Sheet No:

C202



CDP SALEM - PHASE 2

Job Number: 22047

PARCEL 3 & PARCEL 4
BATTLE CREEK SE
SALEM, OR



Harper
Houf Peterson
Righellis Inc.


ENGINEERS • PLANNERS
LANDSCAPE ARCHITECTS • SURVEYORS
530 Center Street NE, Suite 240, Salem, OR 97301
phone: 503.365.1131 www.hhpr.com fax: 503.221.1171

GENERAL GRADING NOTES

- ALL CURBS ARE TO HAVE 6" REVEAL UNLESS OTHERWISE NOTED.
- SEE LANDSCAPE PLANS FOR DETAIL OF FLATWORK AND PLANTER AREAS.
- ALL CONCRETE REMOVAL SHALL BE TO THE NEAREST WEAKENED PLANE JOINT OR SCORE MARK.
- CONTRACTOR TO NOTIFY ENGINEER IF EXISTING GRADE ELEVATIONS ON SITE DIFFER SUCH THAT MATCHING ELEVATIONS CREATES SEVER SLOPES, ADVERSE DRAINAGE OR AFFECTS PROPOSED DESIGN INTENTION.

ABBREVIATIONS

AC	ASPHALT CONCRETE
BC	BOTTOM OF CURB
BW	BOTTOM OF WALL
EG	EXISTING GRADE
FFE	FINISHED FLOOR ELEVATION
FG	FINISH GRADE
G/GUT	GUTTER
TC	TOP OF CURB
TW	TOP OF WALL

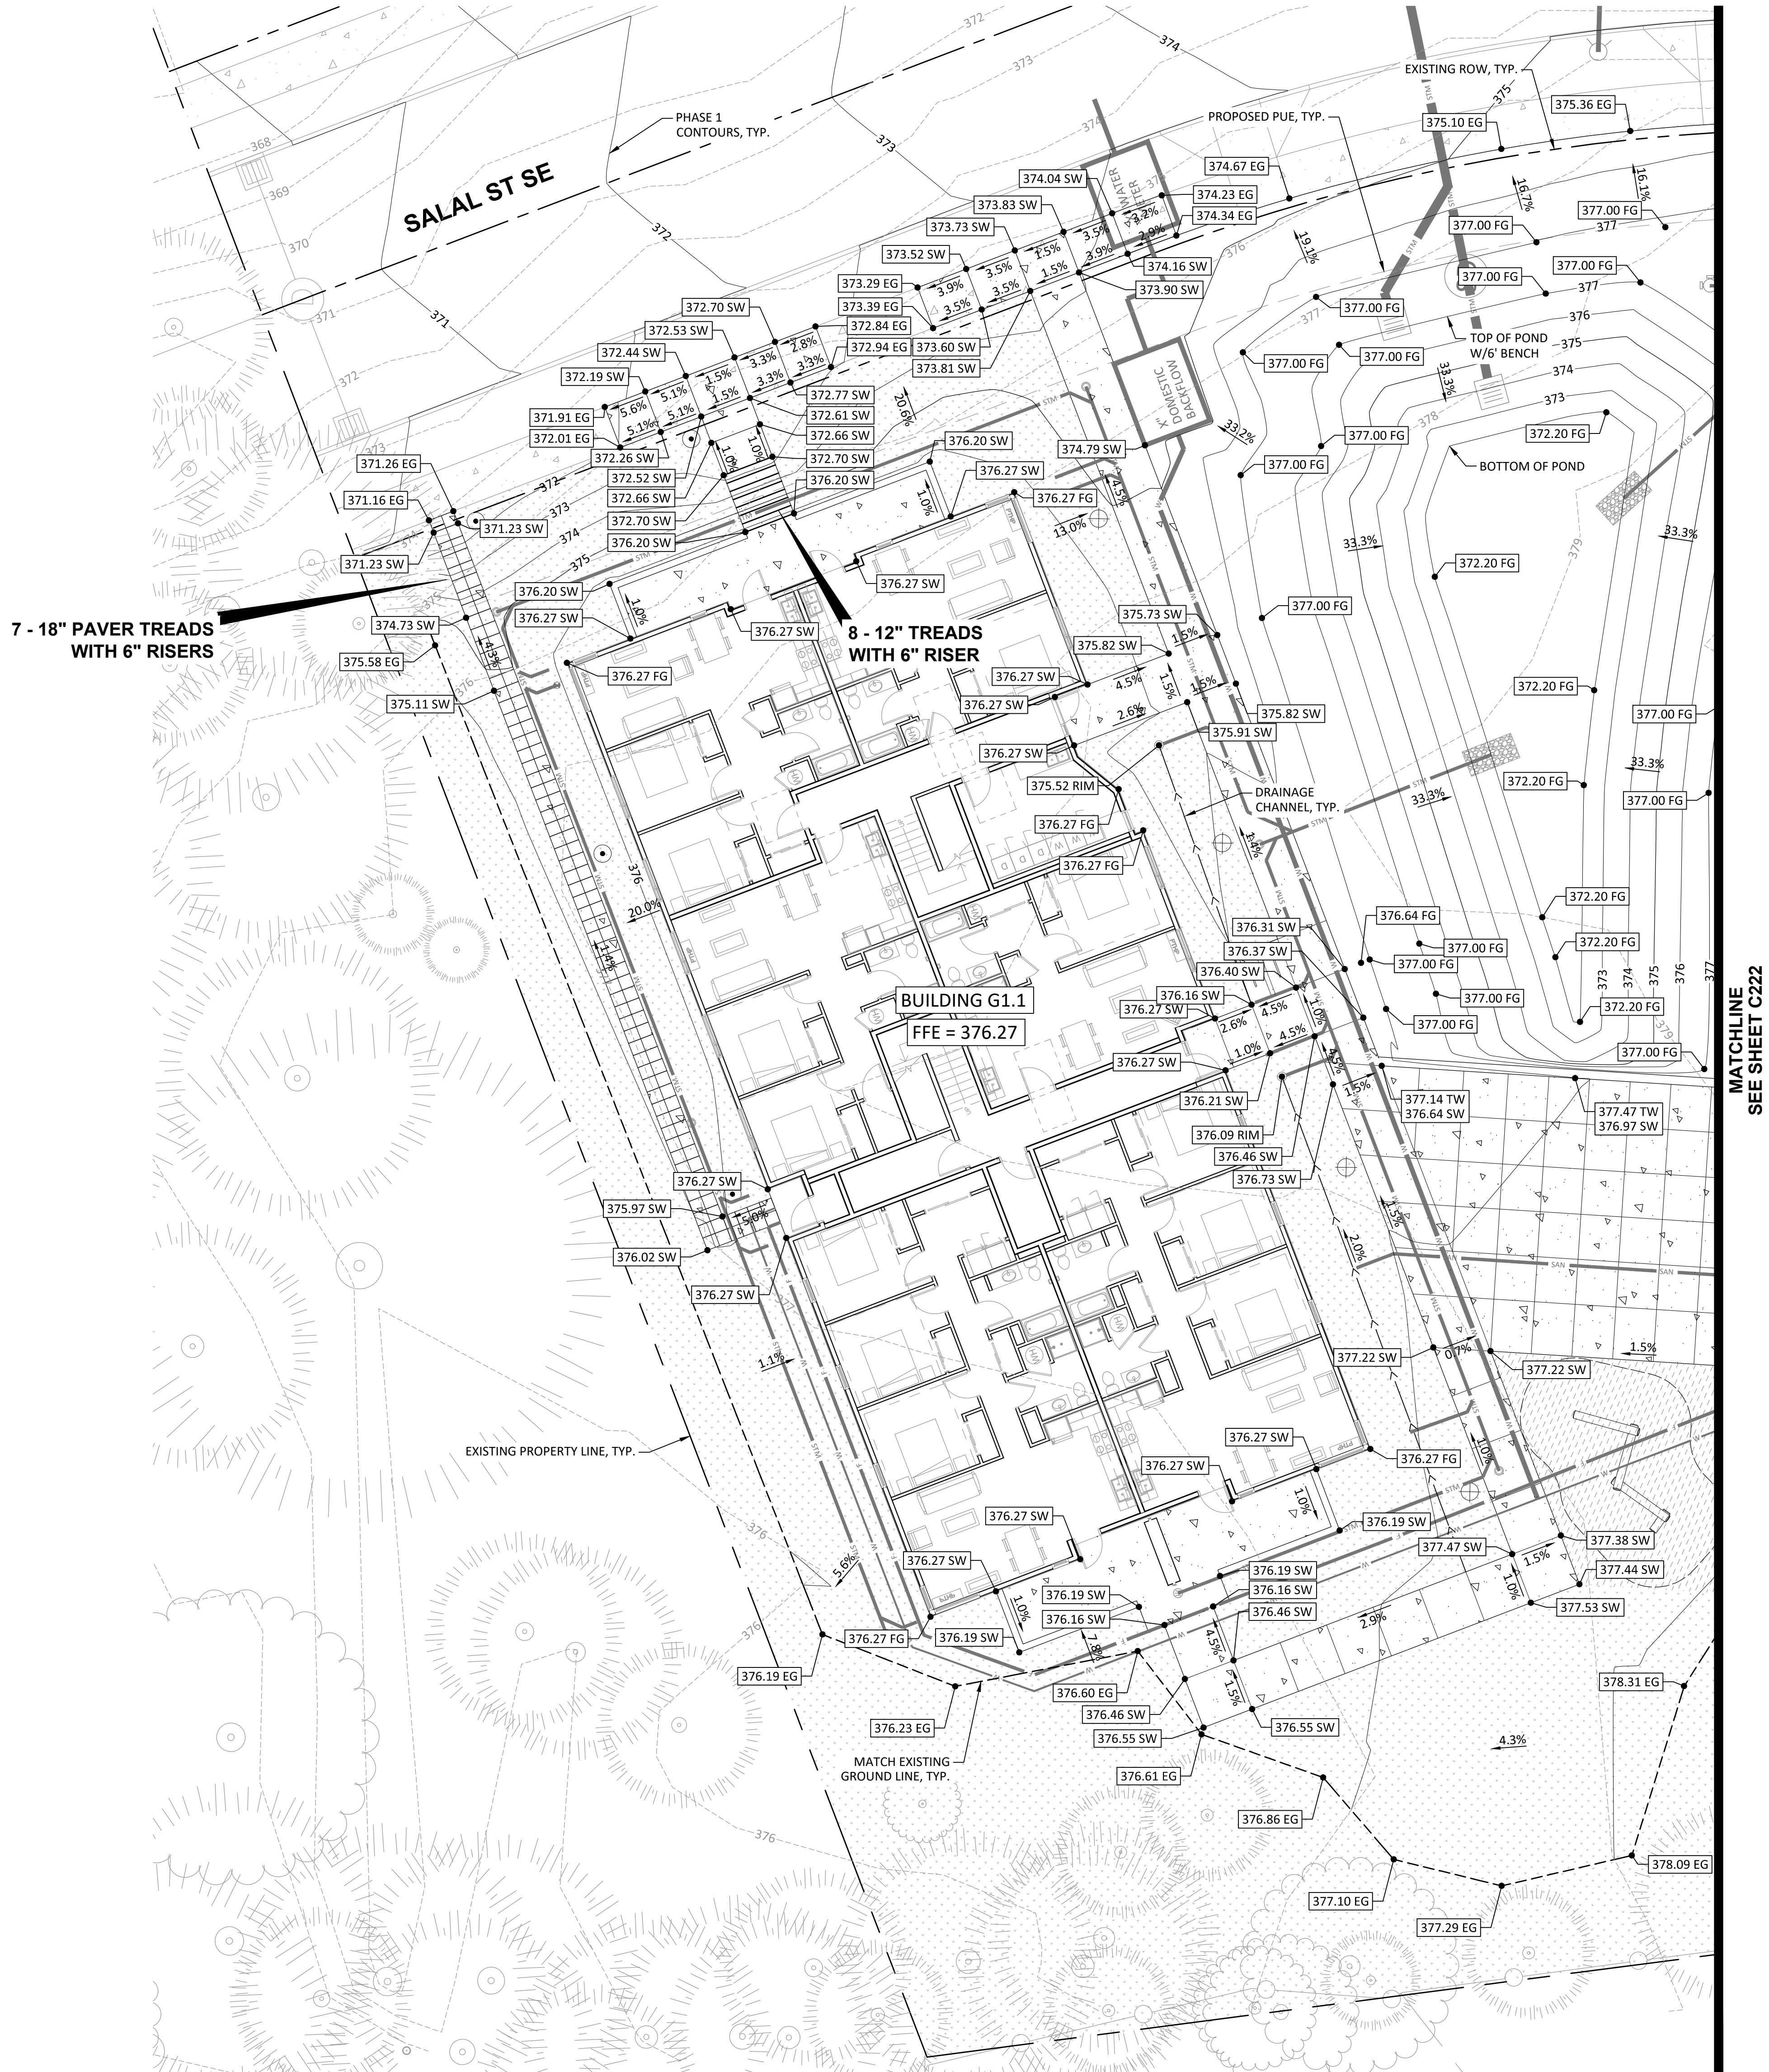

SITE PLAN REVIEW 08.08.22


ISSUE DATE

Drawing:

SITE GRADING PLAN

Sheet No:

C221

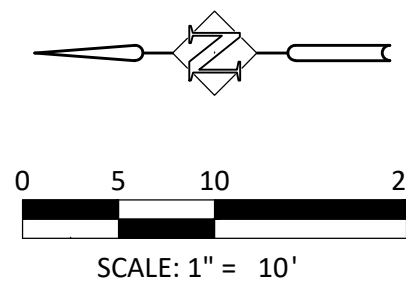



CDP SALEM - PHASE 2

Job Number: 22047

PARCEL 3 & PARCEL 4
BATTLE CREEK SE
SALEM, OR




ENGINEERS • PLANNERS
LANDSCAPE ARCHITECTS • SURVEYORS
530 Center Street NE, Suite 240, Salem, OR 97301
phone: 503.365.1131 www.hhpr.com fax: 503.221.1171

GENERAL GRADING NOTES

1. ALL CURBS ARE TO HAVE 6" REVEAL UNLESS OTHERWISE NOTED.
2. SEE LANDSCAPE PLANS FOR DETAIL OF FLATWORK AND PLANTER AREAS.
3. ALL CONCRETE REMOVAL SHALL BE TO THE NEAREST WEAKENED PLANE JOINT OR SCORE MARK.
4. CONTRACTOR TO NOTIFY ENGINEER IF EXISTING GRADE ELEVATIONS ON SITE DIFFER SUCH THAT MATCHING ELEVATIONS CREATES SEVER SLOPES, ADVERSE DRAINAGE OR AFFECTS PROPOSED DESIGN INTENTION.

ABBREVIATIONS

AC	ASPHALT CONCRETE
BC	BOTTOM OF CURB
BW	BOTTOM OF WALL
EG	EXISTING GRADE
FFE	FINISHED FLOOR ELEVATION
FG	FINISH GRADE
G/GUT	GUTTER
TC	TOP OF CURB
TW	TOP OF WALL

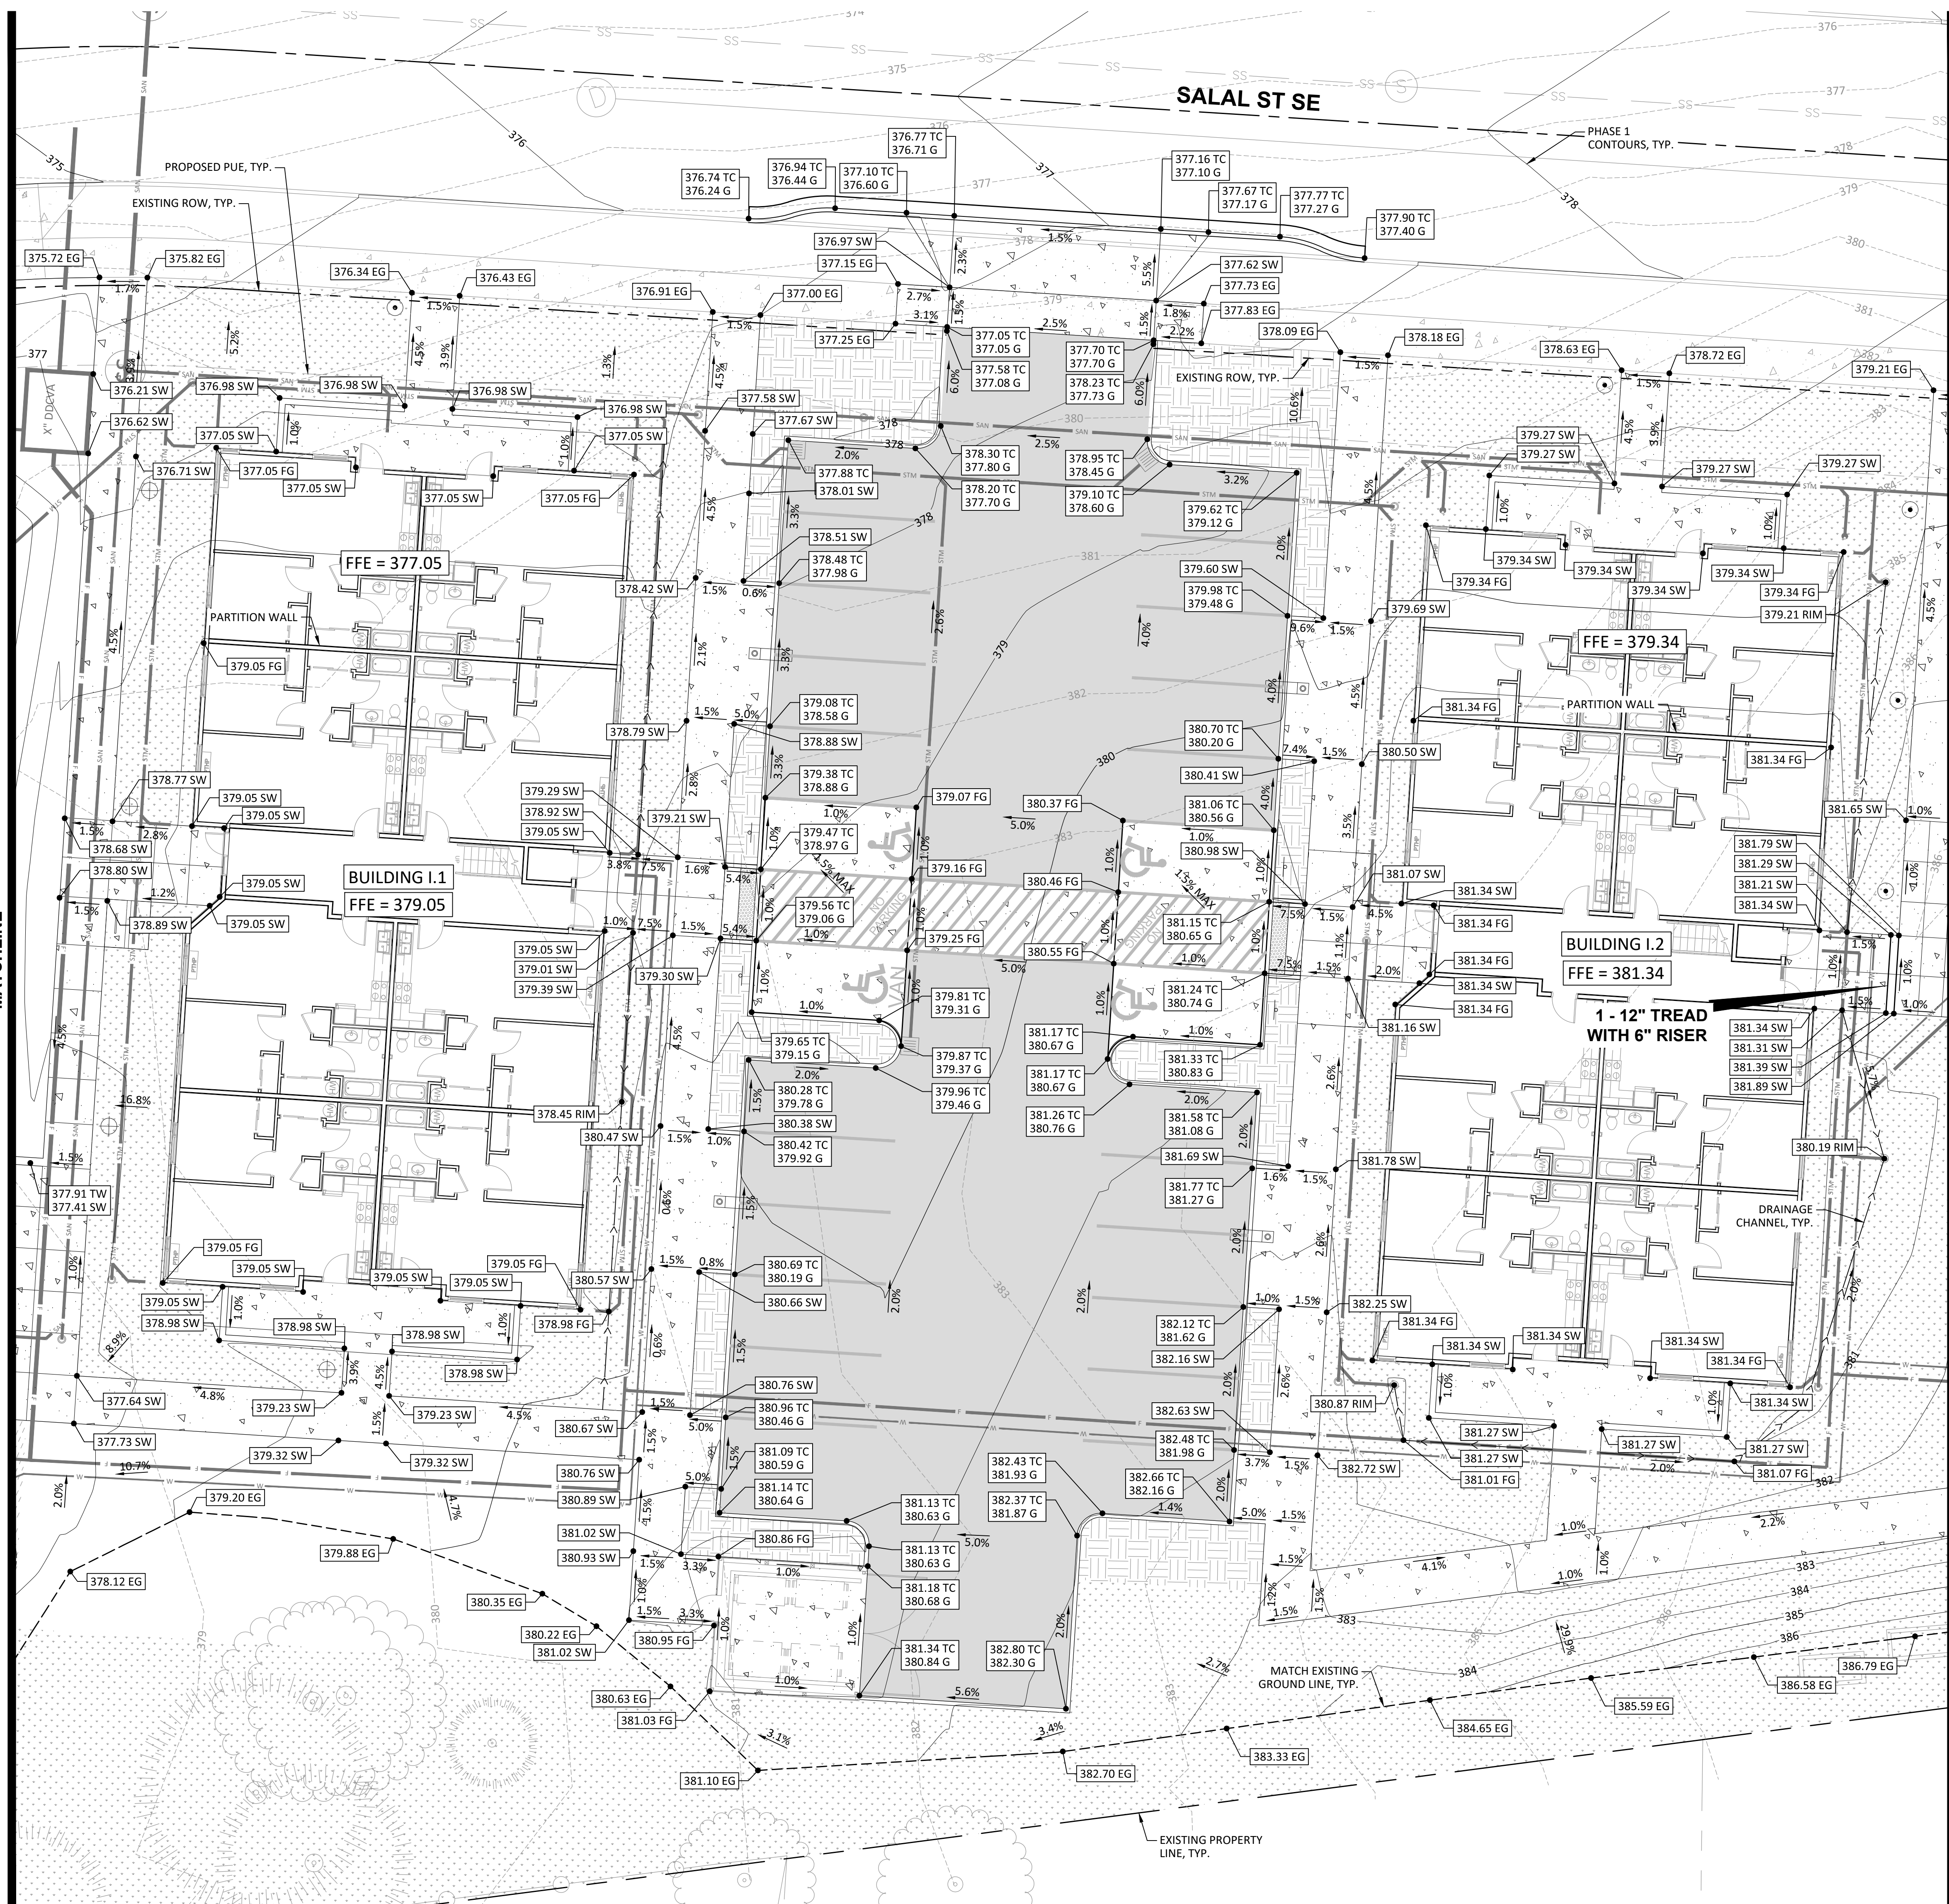

SITE PLAN REVIEW 08.08.22


ISSUE DATE

Drawing:

SITE GRADING PLAN

Sheet No:

C222

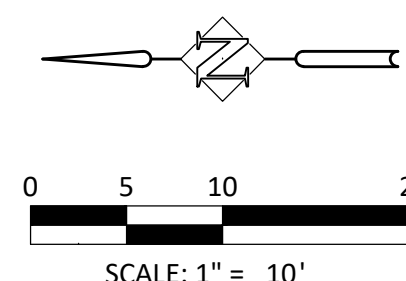

FILE PATH: C:\Revit Local\22047_CDP Salem Gateway Phase II_Walk Up Building
H_22_mclibersonPX8RT.rvt


GENERAL GRADING NOTES

1. ALL CURBS ARE TO HAVE 6" REVEAL UNLESS OTHERWISE NOTED.
2. SEE LANDSCAPE PLANS FOR DETAIL OF FLATWORK AND PLANTER AREAS.
3. ALL CONCRETE REMOVAL SHALL BE TO THE NEAREST WEAKENED PLANE JOINT OR SCORE MARK.
4. CONTRACTOR TO NOTIFY ENGINEER IF EXISTING GRADE ELEVATIONS ON SITE DIFFER SUCH THAT MATCHING ELEVATIONS CREATES SEVER SLOPES, ADVERSE DRAINAGE OR AFFECTS PROPOSED DESIGN INTENTION.

ABBREVIATIONS

AC	ASPHALT CONCRETE
BC	BOTTOM OF CURB
BW	BOTTOM OF WALL
EG	EXISTING GRADE

FFE	FINISHED FLOOR ELEVATION
FG	FINISH GRADE
G/GUT	GUTTER
TC	TOP OF CURB
TW	TOP OF WALL

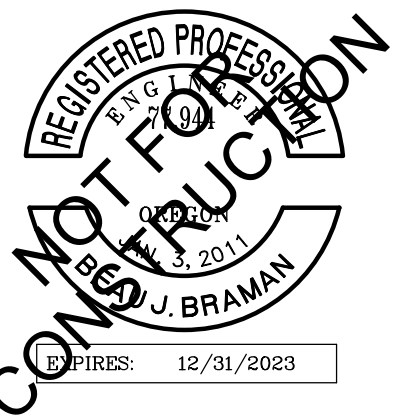


CDP SALEM - PHASE 2

Job Number: 22047

PARCEL 3 & PARCEL 4
BATTLE CREEK SE
SALEM, OR



ENGINEERS • PLANNERS
LANDSCAPE ARCHITECTS • SURVEYORS
530 Center Street NE, Suite 240, Salem, OR 97301
phone: 503.365.1131 www.hhpr.com fax: 503.221.1171

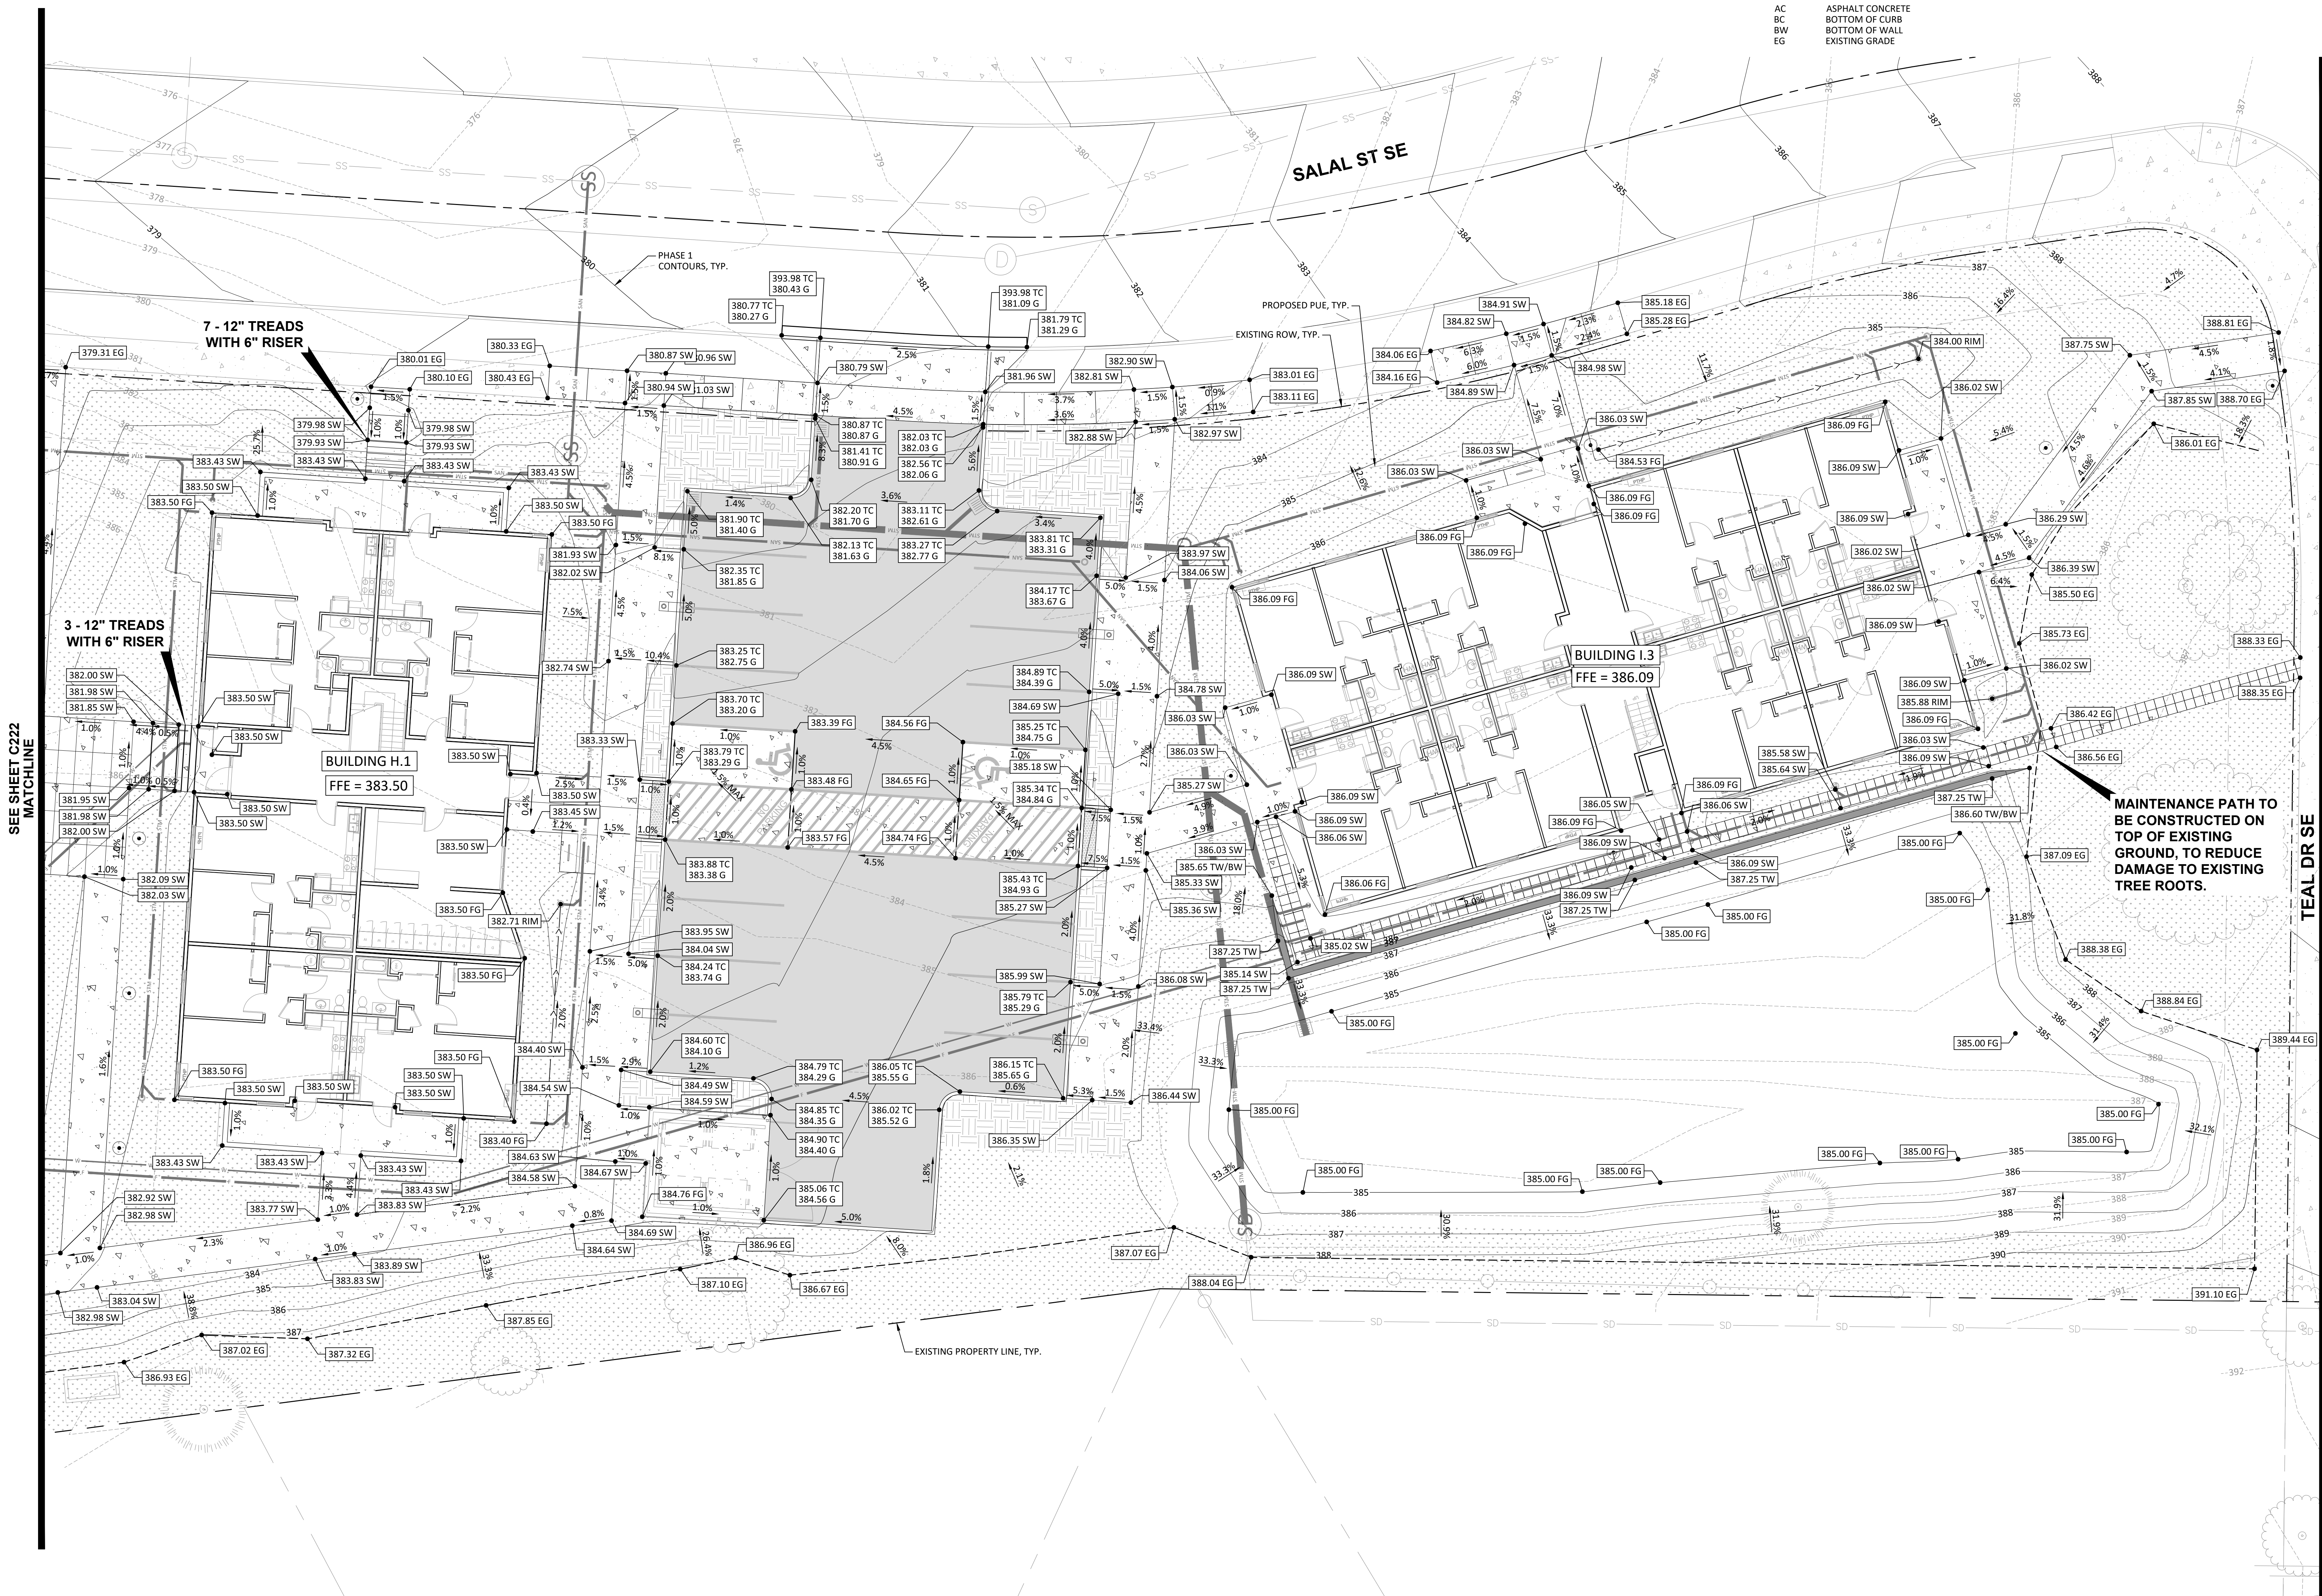

THESE DRAWINGS ARE THE ORIGINAL UNPUBLISHED WORK
OF THE ARCHITECT AND MAY NOT BE DUPLICATED OR USED
WITHOUT THE WRITTEN CONSENT OF THE ARCHITECT.

SITE PLAN REVIEW 08.08.22


ISSUE DATE


Drawing:

SITE GRADING PLAN

Sheet No:

C223

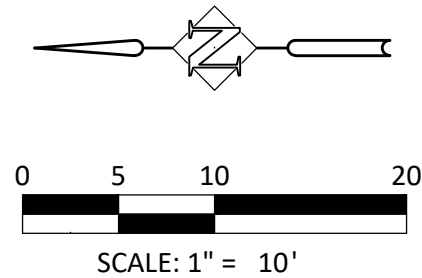

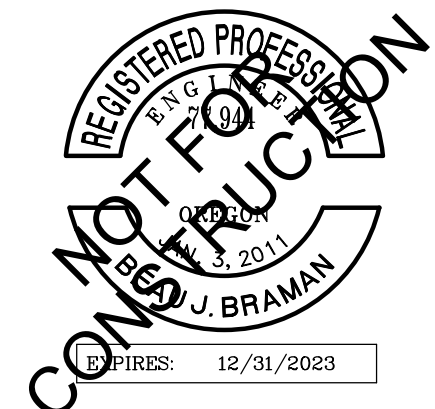

CDP SALEM - PHASE 2

Job Number: 22047

PARCEL 3 & PARCEL 4
BATTLE CREEK SE
SALEM, OR



HHPR Harper
Houf Peterson
Righellis Inc.

ENGINEERS • PLANNERS
LANDSCAPE ARCHITECTS • SURVEYORS


530 Center Street NE, Suite 240, Salem, OR 97301
phone: 503.365.1131 www.hhpr.com fax: 503.221.1171

GENERAL GRADING NOTES

- ALL CURBS ARE TO HAVE 6" REVEAL UNLESS OTHERWISE NOTED.
- SEE LANDSCAPE PLANS FOR DETAIL OF FLATWORK AND PLANTER AREAS.
- ALL CONCRETE REMOVAL SHALL BE TO THE NEAREST WEAKENED PLANE JOINT OR SCORE MARK.
- CONTRACTOR TO NOTIFY ENGINEER IF EXISTING GRADE ELEVATIONS ON SITE DIFFER SUCH THAT MATCHING ELEVATIONS CREATES SEVER SLOPES, ADVERSE DRAINAGE OR AFFECTS PROPOSED DESIGN INTENTION.

ABBREVIATIONS

AC	ASPHALT CONCRETE
BC	BOTTOM OF CURB
BW	BOTTOM OF WALL
EG	EXISTING GRADE
FFE	FINISHED FLOOR ELEVATION
FG	FINISH GRADE
G/GUT	GUTTER
TC	TOP OF CURB
TW	TOP OF WALL

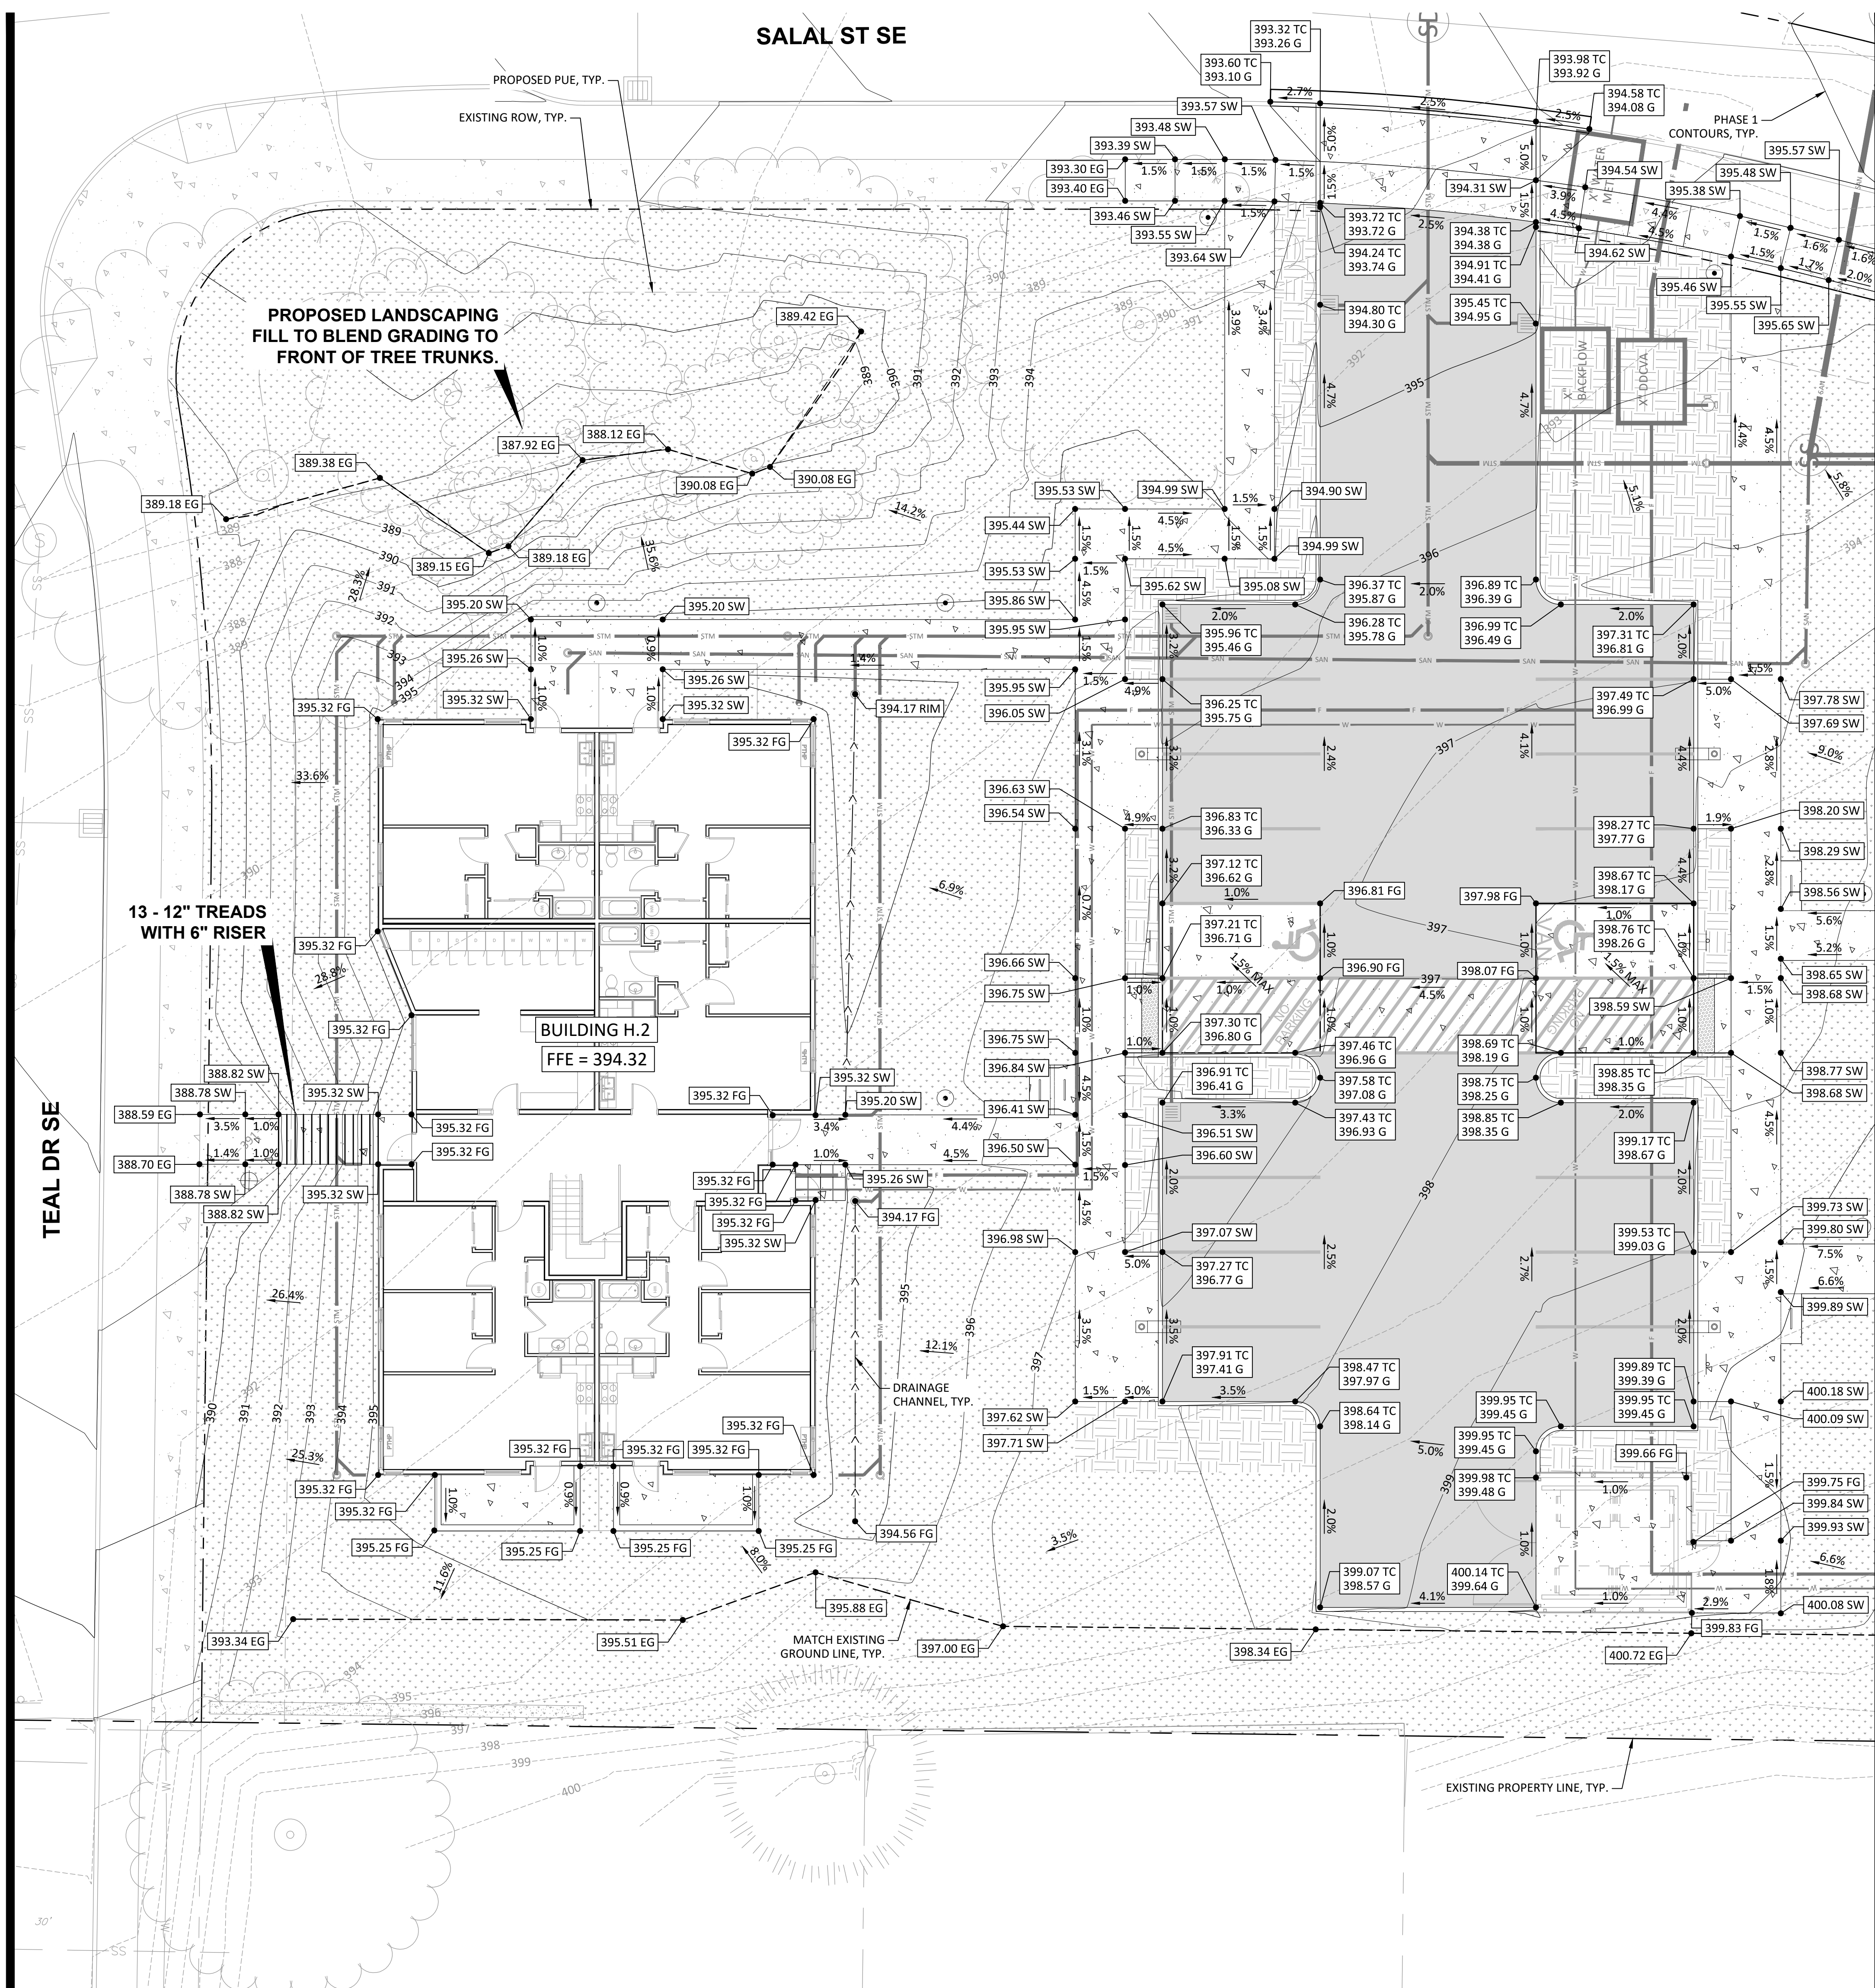

SITE PLAN REVIEW 08.08.22


ISSUE DATE


Drawing:

SITE GRADING PLAN

Sheet No:

C224

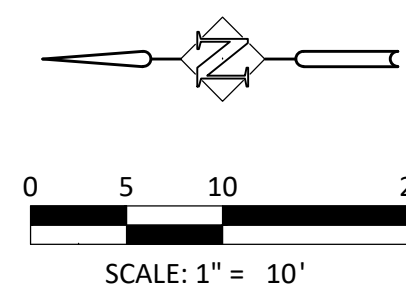

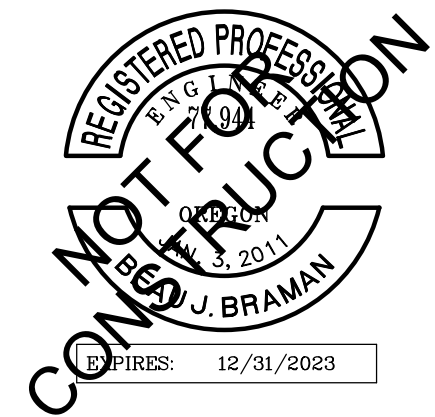

CDP SALEM - PHASE 2

Job Number: 22047

PARCEL 3 & PARCEL 4
BATTLE CREEK SE
SALEM, OR



HHPR Harper
Houf Peterson
Righellis Inc.

ENGINEERS • PLANNERS
LANDSCAPE ARCHITECTS • SURVEYORS


530 Center Street NE, Suite 240, Salem, OR 97301
phone: 503.365.1131 www.hhpr.com fax: 503.221.1171

GENERAL GRADING NOTES

- ALL CURBS ARE TO HAVE 6" REVEAL UNLESS OTHERWISE NOTED.
- SEE LANDSCAPE PLANS FOR DETAIL OF FLATWORK AND PLANTER AREAS.
- ALL CONCRETE REMOVAL SHALL BE TO THE NEAREST WEAKENED PLANE JOINT OR SCORE MARK.
- CONTRACTOR TO NOTIFY ENGINEER IF EXISTING GRADE ELEVATIONS ON SITE DIFFER SUCH THAT MATCHING ELEVATIONS CREATES SEVER SLOPES, ADVERSE DRAINAGE OR AFFECTS PROPOSED DESIGN INTENTION.

ABBREVIATIONS

AC	ASPHALT CONCRETE
BC	BOTTOM OF CURB
BW	BOTTOM OF WALL
EG	EXISTING GRADE
FFE	FINISHED FLOOR ELEVATION
FG	FINISH GRADE
G/GUT	GUTTER
TC	TOP OF CURB
TW	TOP OF WALL

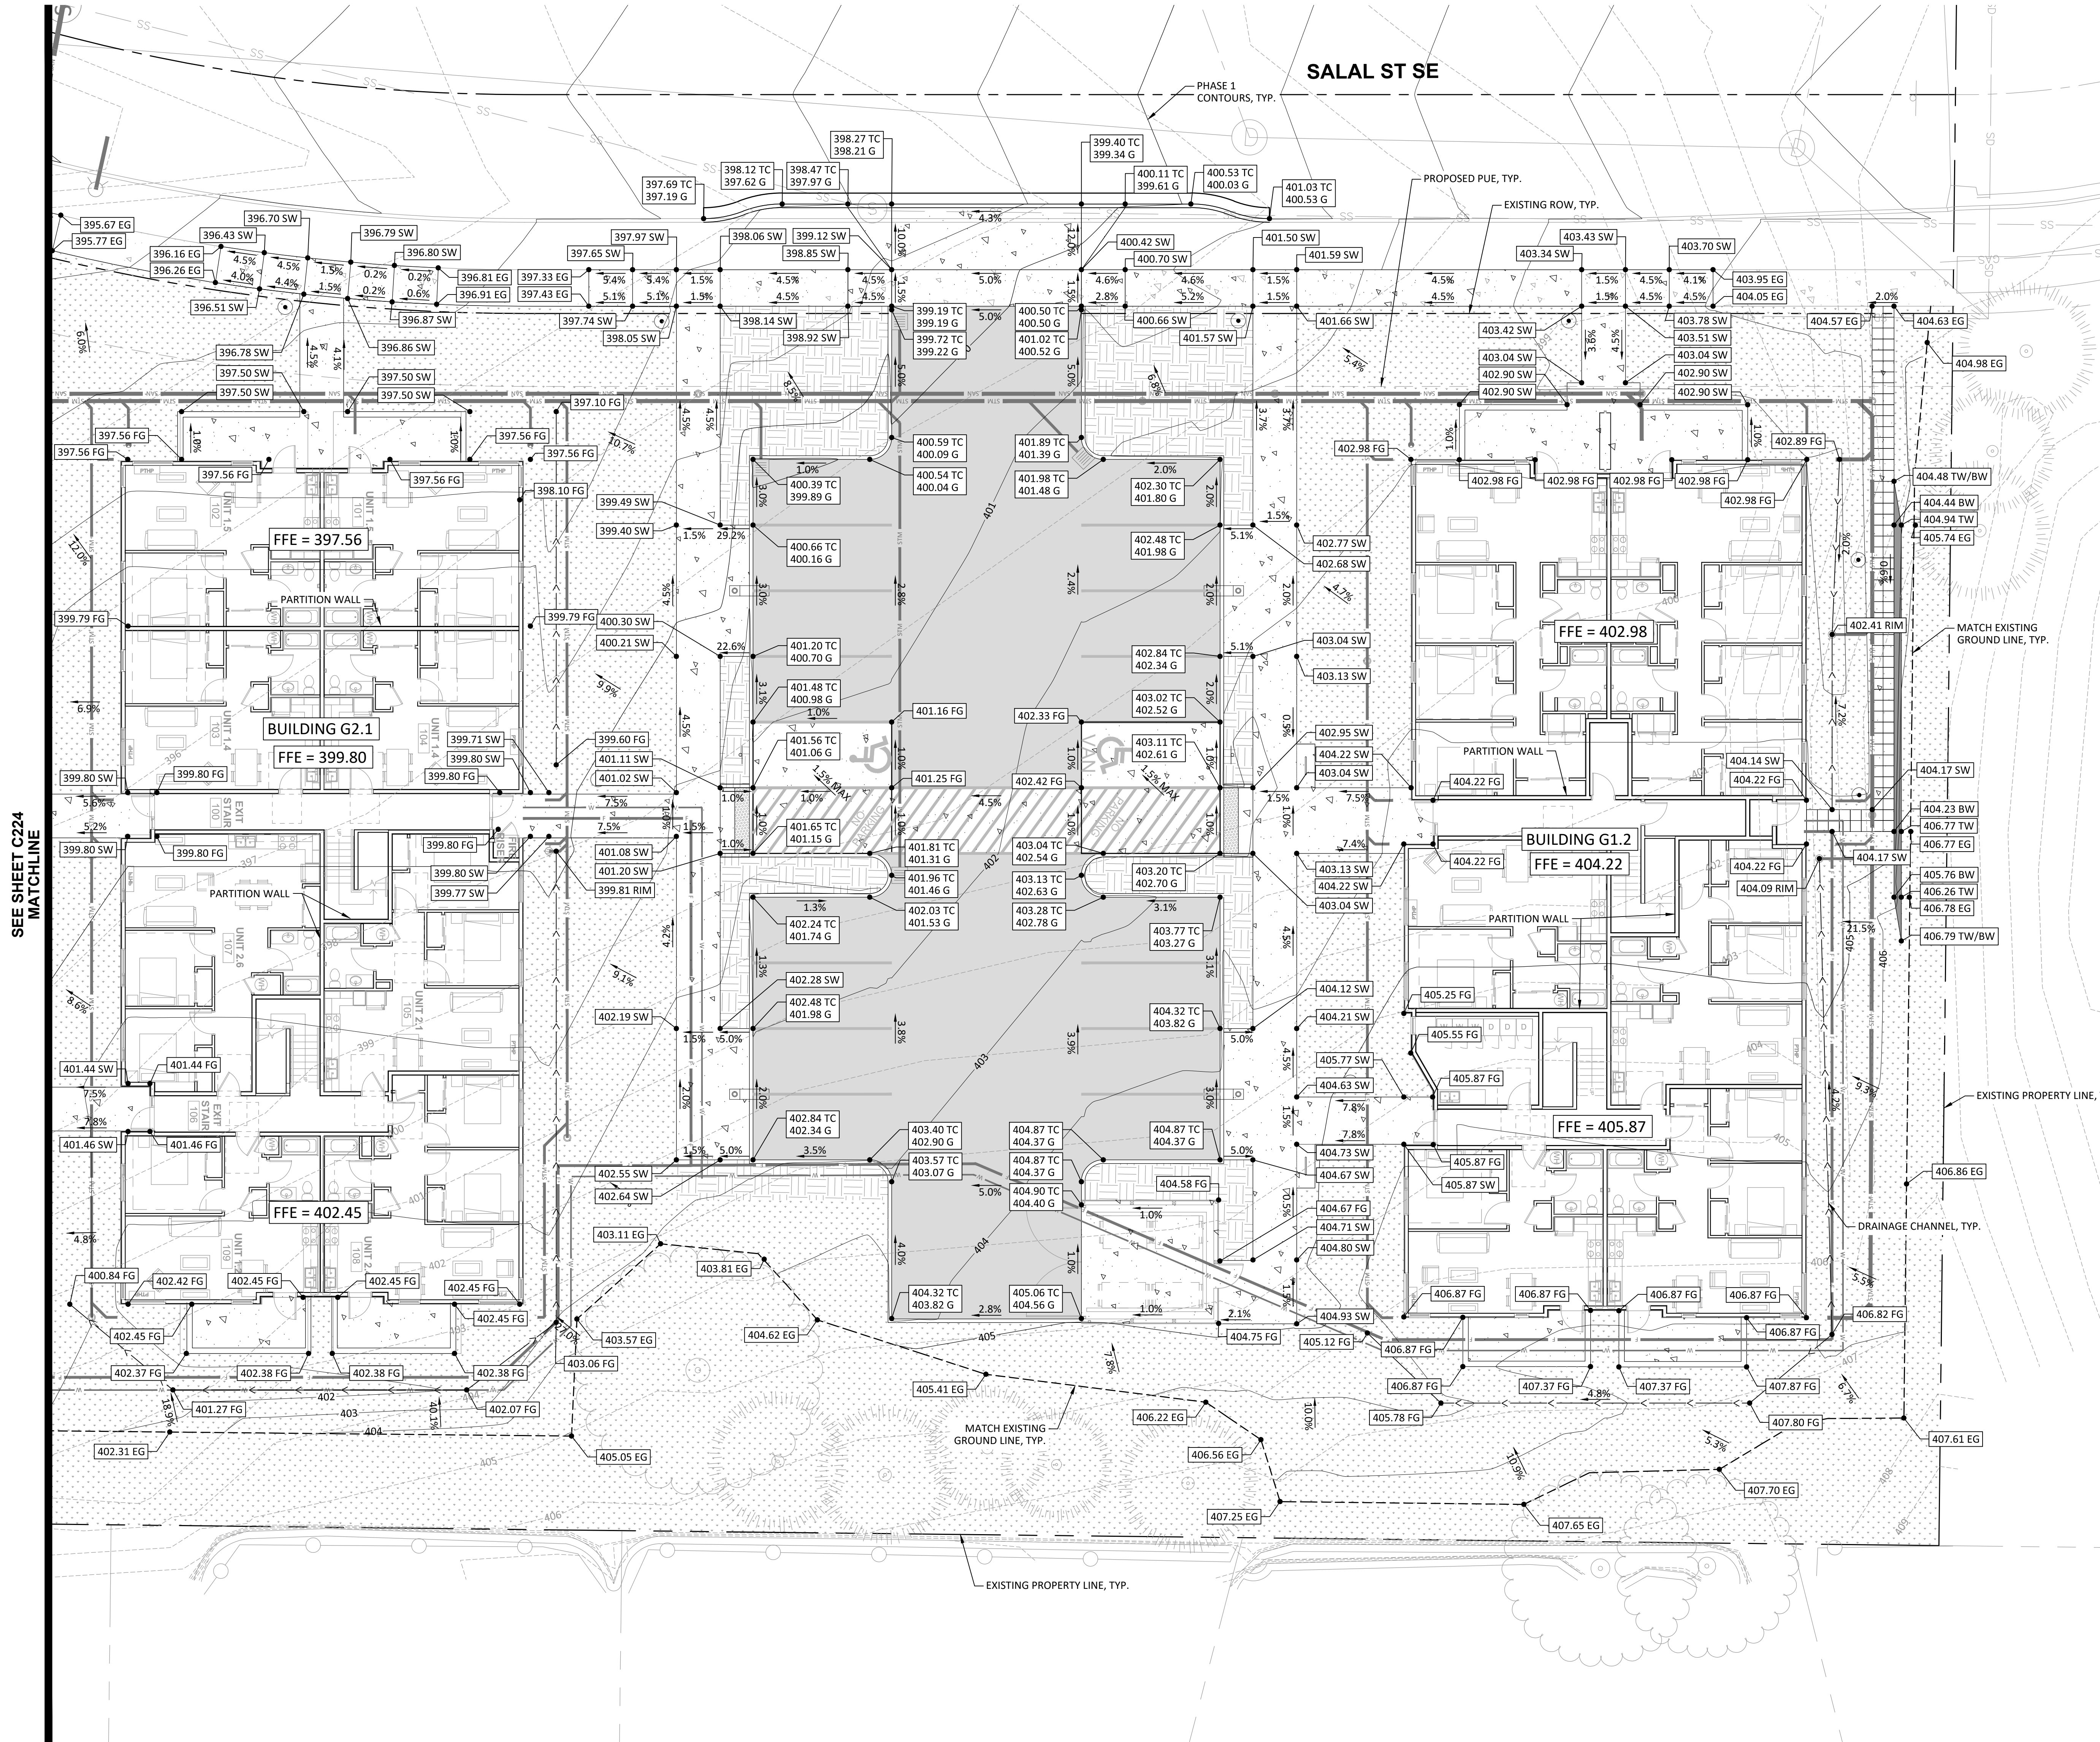

SITE PLAN REVIEW 08.08.22


ISSUE DATE

Drawing:

SITE GRADING PLAN

Sheet No:

C225

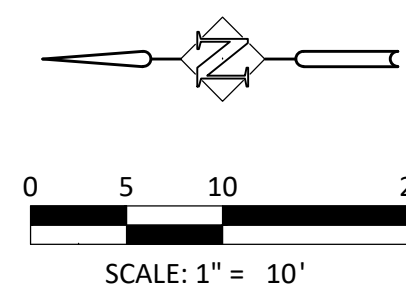



CDP SALEM - PHASE 2

Job Number: 22047

PARCEL 3 & PARCEL 4
BATTLE CREEK SE
SALEM, OR



HHPR Harper
Houf Peterson
Righellis Inc.

ENGINEERS • PLANNERS
LANDSCAPE ARCHITECTS • SURVEYORS

530 Center Street NE, Suite 240, Salem, OR 97301
phone: 503.365.1131 www.hhpr.com fax: 503.221.1171

CONSTRUCTION NOTES:


- BUILDING ROOF DRAIN CONNECTION LOCATION. SEE THIS SHEET FOR DATA. REFER TO PLUMBING PLANS FOR CONTINUATION.
- FOUNDATION DRAIN CONNECTION LOCATION. SEE THIS SHEET FOR DATA. SEE BACKWATER VALVE DETAIL ON SHEET C601. REFER TO PLUMBING PLAN FOR CONTINUATION.
- INSTALL CATCH BASIN PER DETAIL ON SHEET C601. SEE THIS SHEET FOR DATA.
- INSTALL LANDSCAPE AREA DRAIN PER DETAIL ON SHEET C601. SEE THIS SHEET FOR DATA.
- INSTALL STORM SEWER CLEANOUT PER DETAIL ON SHEET C601. SEE THIS SHEET FOR DATA.
- INSTALL STORM SEWER MANHOLE PER DETAIL ON SHEET C603. SEE THIS SHEET FOR DATA.
- CONSTRUCT RAIN GARDEN PER DETAIL ON SHEET C601.
- CONSTRUCT STORM OUTFALL PER DETAIL ON SHEET C601. INSTALL 3" WIDE x 1" DEEP, CLASS 50 RIP RAP PAD FROM 3' UPHILL OF OUTFALL PIPE TO 3' PAST BOTTOM OF STORM FACILITY. SEE PLAN FOR OUTFALL INVERT.
- INSTALL DITCH INLET PER DETAIL ON SHEET C601. SEE THIS SHEET FOR DATA.
- CONSTRUCT FLOW CONTROL MANHOLE PER CITY OF SALEM STANDARD PLANS NO. 251A AND 251E ON SHEET C601. SEE THIS SHEET FOR DATA.
- CONNECT TO EXISTING STORM SEWER PER DETAIL ON SHEET C601.

STORM SEWER DATA:

AD-1 AREA DRAIN RIM = XXX.XX X" IE OUT (X) = XXX.XX XX.X LF, S=0.XXXX	AD-7 AREA DRAIN RIM = XXX.XX X" IE OUT (X) = XXX.XX XX.X LF, S=0.XXXX	CB-1 CATCH BASIN RIM = XXX.XX X" IE OUT (X) = XXX.XX XX.X LF, S=0.XXXX	CB-7 DITCH INLET RIM = XXX.XX X" IE OUT (X) = XXX.XX XX.X LF, S=0.XXXX	CO-3 CLEANOUT RIM = XXX.XX X" IE OUT (X) = XXX.XX XX.X LF, S=0.XXXX	CO-9 CLEANOUT RIM = XXX.XX X" IE OUT (X) = XXX.XX XX.X LF, S=0.XXXX	CO-15 CLEANOUT RIM = XXX.XX X" IE OUT (X) = XXX.XX XX.X LF, S=0.XXXX	CO-21 CLEANOUT RIM = XXX.XX X" IE OUT (X) = XXX.XX XX.X LF, S=0.XXXX	RG-1 RAIN GARDEN TOP ELEV = 377.00 BOT ELEV = 372.20 TOP AREA = XXXX SF BOT AREA = XXXX SF DRAIN ROCK DEPTH = 48" DRAIN ROCK AREA = XXXX SF
AD-2 AREA DRAIN RIM = XXX.XX X" IE OUT (X) = XXX.XX XX.X LF, S=0.XXXX	AD-8 AREA DRAIN RIM = XXX.XX X" IE OUT (X) = XXX.XX XX.X LF, S=0.XXXX	CB-2 CATCH BASIN RIM = XXX.XX X" IE OUT (X) = XXX.XX XX.X LF, S=0.XXXX	CB-8 DITCH INLET RIM = XXX.XX X" IE OUT (X) = XXX.XX XX.X LF, S=0.XXXX	CO-4 CLEANOUT RIM = XXX.XX X" IE OUT (X) = XXX.XX XX.X LF, S=0.XXXX	CO-10 CLEANOUT RIM = XXX.XX X" IE OUT (X) = XXX.XX XX.X LF, S=0.XXXX	CO-16 CLEANOUT RIM = XXX.XX X" IE OUT (X) = XXX.XX XX.X LF, S=0.XXXX	MH-1 MANHOLE RIM = XXX.XX X" IE IN (X) = XXX.XX X" IE OUT (X) = XXX.XX XX.X LF, S=0.XXXX	RG-2 RAIN GARDEN TOP ELEV = 387.00 BOT ELEV = 385.00 TOP AREA = XXXX SF BOT AREA = XXXX SF DRAIN ROCK DEPTH = 48" DRAIN ROCK AREA = XXXX SF
AD-3 AREA DRAIN RIM = XXX.XX X" IE OUT (X) = XXX.XX XX.X LF, S=0.XXXX	AD-9 AREA DRAIN RIM = XXX.XX X" IE OUT (X) = XXX.XX XX.X LF, S=0.XXXX	CB-3 CATCH BASIN RIM = XXX.XX X" IE OUT (X) = XXX.XX XX.X LF, S=0.XXXX	CB-9 DITCH INLET RIM = XXX.XX X" IE OUT (X) = XXX.XX XX.X LF, S=0.XXXX	CO-5 CLEANOUT RIM = XXX.XX X" IE OUT (X) = XXX.XX XX.X LF, S=0.XXXX	CO-11 CLEANOUT RIM = XXX.XX X" IE OUT (X) = XXX.XX XX.X LF, S=0.XXXX	CO-17 CLEANOUT RIM = XXX.XX X" IE OUT (X) = XXX.XX XX.X LF, S=0.XXXX	MH-2 MANHOLE RIM = XXX.XX X" IE IN (X) = XXX.XX X" IE OUT (X) = XXX.XX XX.X LF, S=0.XXXX	FC-1 FLOW CONTROL MANHOLE RIM = XXX.XX X" IE IN (X) = XXX.XX X" IE OUT (X) = XXX.XX SEE DETAIL ON SHEET C601 FOR ORIFICE SIZING
AD-4 AREA DRAIN RIM = XXX.XX X" IE OUT (X) = XXX.XX XX.X LF, S=0.XXXX	AD-10 AREA DRAIN RIM = XXX.XX X" IE OUT (X) = XXX.XX XX.X LF, S=0.XXXX	CB-4 CATCH BASIN RIM = XXX.XX X" IE OUT (X) = XXX.XX XX.X LF, S=0.XXXX	CB-10 DITCH INLET RIM = XXX.XX X" IE OUT (X) = XXX.XX XX.X LF, S=0.XXXX	CO-6 CLEANOUT RIM = XXX.XX X" IE OUT (X) = XXX.XX XX.X LF, S=0.XXXX	CO-12 CLEANOUT RIM = XXX.XX X" IE OUT (X) = XXX.XX XX.X LF, S=0.XXXX	CO-18 CLEANOUT RIM = XXX.XX X" IE OUT (X) = XXX.XX XX.X LF, S=0.XXXX	FC-2 FLOW CONTROL MANHOLE RIM = XXX.XX X" IE IN (X) = XXX.XX X" IE OUT (X) = XXX.XX SEE DETAIL ON SHEET C601 FOR ORIFICE SIZING	
AD-5 AREA DRAIN RIM = XXX.XX X" IE OUT (X) = XXX.XX XX.X LF, S=0.XXXX	AD-11 AREA DRAIN RIM = XXX.XX X" IE OUT (X) = XXX.XX XX.X LF, S=0.XXXX	CB-5 CATCH BASIN RIM = XXX.XX X" IE OUT (X) = XXX.XX XX.X LF, S=0.XXXX	CO-1 CLEANOUT RIM = XXX.XX X" IE OUT (X) = XXX.XX XX.X LF, S=0.XXXX	CO-7 CLEANOUT RIM = XXX.XX X" IE OUT (X) = XXX.XX XX.X LF, S=0.XXXX	CO-13 CLEANOUT RIM = XXX.XX X" IE OUT (X) = XXX.XX XX.X LF, S=0.XXXX	CO-19 CLEANOUT RIM = XXX.XX X" IE OUT (X) = XXX.XX XX.X LF, S=0.XXXX		
AD-6 AREA DRAIN RIM = XXX.XX X" IE OUT (X) = XXX.XX XX.X LF, S=0.XXXX	AD-12 AREA DRAIN RIM = XXX.XX X" IE OUT (X) = XXX.XX XX.X LF, S=0.XXXX	CB-6 CATCH BASIN RIM = XXX.XX X" IE OUT (X) = XXX.XX XX.X LF, S=0.XXXX	CO-2 CLEANOUT RIM = XXX.XX X" IE OUT (X) = XXX.XX XX.X LF, S=0.XXXX	CO-8 CLEANOUT RIM = XXX.XX X" IE OUT (X) = XXX.XX XX.X LF, S=0.XXXX	CO-14 CLEANOUT RIM = XXX.XX X" IE OUT (X) = XXX.XX XX.X LF, S=0.XXXX	CO-20 CLEANOUT RIM = XXX.XX X" IE OUT (X) = XXX.XX XX.X LF, S=0.XXXX		

GENERAL STORMWATER NOTES:

- CONTRACTOR SHALL CONFIRM RIM ELEVATIONS WITH GRADING PLANS.
- PIPE LENGTHS ARE MEASURED FROM CENTER OF STRUCTURE TO CENTER OF STRUCTURE. ALL PIPE LENGTHS SHOWN HEREON ARE APPROXIMATE ONLY. CONTRACTOR RESPONSIBLE FOR ALL QUANTITY TAKEOFFS TO CONSTRUCT THE DESIGN SHOWN ON THESE PLANS.
- NO BUILDING SEWER OR OTHER DRAINAGE PIPING OR PART THEREOF, CONSTRUCTED OF MATERIAL OTHER THAN THOSE APPROVED FOR USE UNDER OR WITHIN A BUILDING, SHALL BE INSTALLED UNDER OR WITHIN 5 FEET OF A BUILDING OR STRUCTURE, OR LESS THAN 1 FOOT BELOW THE SURFACE OF THE GROUND PER SECTION 312.3 OF THE MOST CURRENT VERSION OF THE OREGON PLUMBING SPECIALTY CODE.
- ALL WYES AND BENDS SHALL BE WATER TIGHT FITTINGS.

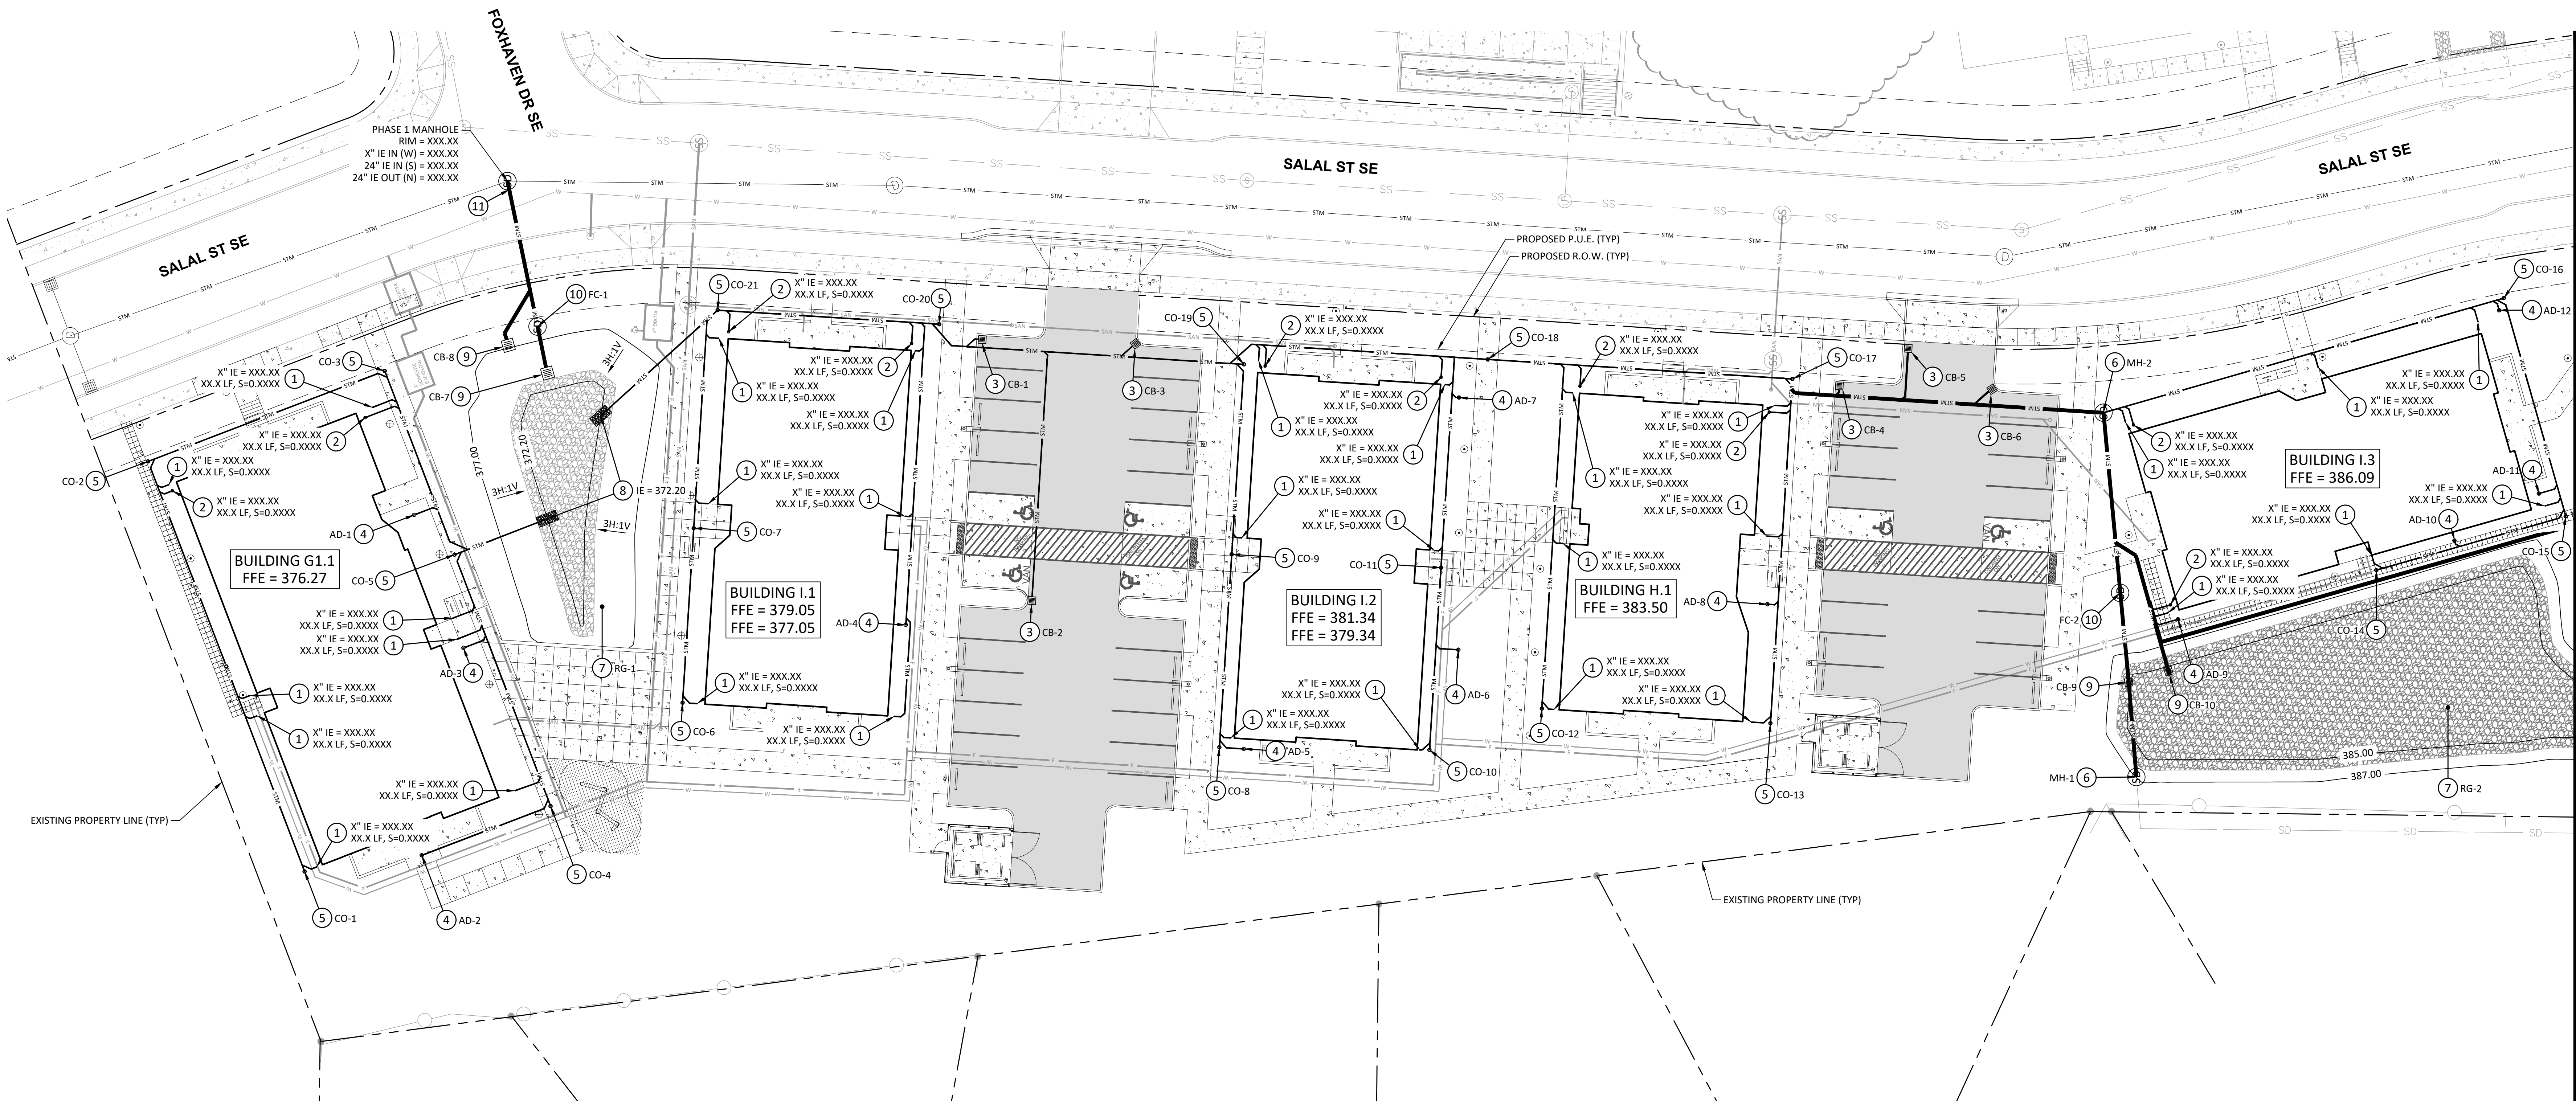

MATCH LINE
SEE SHEET C302

SITE PLAN REVIEW 08.08.22


ISSUE DATE


Drawing:

STORM SEWER PLAN

Sheet No:

C301

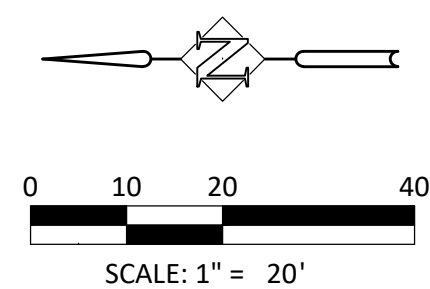

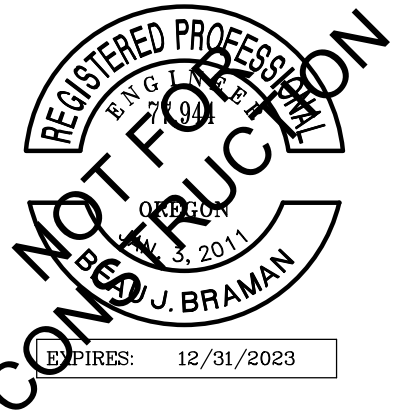

CDP SALEM -
PHASE 2

Job Number: 22047

PARCEL 3 & PARCEL 4
BATTLE CREEK SE
SALEM, OR



CONSTRUCTION NOTES:


- BUILDING ROOF DRAIN CONNECTION LOCATION. SEE THIS SHEET FOR DATA. REFER TO PLUMBING PLANS FOR CONTINUATION.
- FOUNDATION DRAIN CONNECTION LOCATION. SEE THIS SHEET FOR DATA. SEE BACKWATER VALVE DETAIL ON SHEET C601. REFER TO PLUMBING PLAN FOR CONTINUATION.
- INSTALL CATCH BASIN PER DETAIL ON SHEET C601. SEE THIS SHEET FOR DATA.
- INSTALL LANDSCAPE AREA DRAIN PER DETAIL ON SHEET C601. SEE THIS SHEET FOR DATA.
- INSTALL STORM SEWER CLEANOUT PER DETAIL ON SHEET C601. SEE THIS SHEET FOR DATA.
- CONNECT TO EXISTING STORM SEWER PER DETAIL ON SHEET C601.

STORM SEWER DATA:

AD-13 AREA DRAIN RIM = XXX.XX X" IE OUT (X) = XXX.XX XX.X LF, S=0.XXXX	CB-12 CATCH BASIN RIM = XXX.XX X" IE OUT (X) = XXX.XX XX.X LF, S=0.XXXX	CB-18 CATCH BASIN RIM = XXX.XX X" IE OUT (X) = XXX.XX XX.X LF, S=0.XXXX	CO-27 CLEANOUT RIM = XXX.XX X" IE OUT (X) = XXX.XX XX.X LF, S=0.XXXX	CO-33 CLEANOUT RIM = XXX.XX X" IE OUT (X) = XXX.XX XX.X LF, S=0.XXXX
AD-14 AREA DRAIN RIM = XXX.XX X" IE OUT (X) = XXX.XX XX.X LF, S=0.XXXX	CB-13 CATCH BASIN RIM = XXX.XX X" IE OUT (X) = XXX.XX XX.X LF, S=0.XXXX	CO-22 CLEANOUT RIM = XXX.XX X" IE OUT (X) = XXX.XX XX.X LF, S=0.XXXX	CO-28 CLEANOUT RIM = XXX.XX X" IE OUT (X) = XXX.XX XX.X LF, S=0.XXXX	CO-34 CLEANOUT RIM = XXX.XX X" IE OUT (X) = XXX.XX XX.X LF, S=0.XXXX
AD-15 AREA DRAIN RIM = XXX.XX X" IE OUT (X) = XXX.XX XX.X LF, S=0.XXXX	CB-14 CATCH BASIN RIM = XXX.XX X" IE OUT (X) = XXX.XX XX.X LF, S=0.XXXX	CO-23 CLEANOUT RIM = XXX.XX X" IE OUT (X) = XXX.XX XX.X LF, S=0.XXXX	CO-29 CLEANOUT RIM = XXX.XX X" IE OUT (X) = XXX.XX XX.X LF, S=0.XXXX	CO-35 CLEANOUT RIM = XXX.XX X" IE OUT (X) = XXX.XX XX.X LF, S=0.XXXX
AD-16 AREA DRAIN RIM = XXX.XX X" IE OUT (X) = XXX.XX XX.X LF, S=0.XXXX	CB-15 CATCH BASIN RIM = XXX.XX X" IE OUT (X) = XXX.XX XX.X LF, S=0.XXXX	CO-24 CLEANOUT RIM = XXX.XX X" IE OUT (X) = XXX.XX XX.X LF, S=0.XXXX	CO-30 CLEANOUT RIM = XXX.XX X" IE OUT (X) = XXX.XX XX.X LF, S=0.XXXX	CO-36 CLEANOUT RIM = XXX.XX X" IE OUT (X) = XXX.XX XX.X LF, S=0.XXXX
AD-17 AREA DRAIN RIM = XXX.XX X" IE OUT (X) = XXX.XX XX.X LF, S=0.XXXX	CB-16 CATCH BASIN RIM = XXX.XX X" IE OUT (X) = XXX.XX XX.X LF, S=0.XXXX	CO-25 CLEANOUT RIM = XXX.XX X" IE OUT (X) = XXX.XX XX.X LF, S=0.XXXX	CO-31 CLEANOUT RIM = XXX.XX X" IE OUT (X) = XXX.XX XX.X LF, S=0.XXXX	CO-37 CLEANOUT RIM = XXX.XX X" IE OUT (X) = XXX.XX XX.X LF, S=0.XXXX
CB-11 CATCH BASIN RIM = XXX.XX X" IE OUT (X) = XXX.XX XX.X LF, S=0.XXXX	CB-17 CATCH BASIN RIM = XXX.XX X" IE OUT (X) = XXX.XX XX.X LF, S=0.XXXX	CO-26 CLEANOUT RIM = XXX.XX X" IE OUT (X) = XXX.XX XX.X LF, S=0.XXXX	CO-32 CLEANOUT RIM = XXX.XX X" IE OUT (X) = XXX.XX XX.X LF, S=0.XXXX	

GENERAL STORMWATER NOTES:

- CONTRACTOR SHALL CONFIRM RIM ELEVATIONS WITH GRADING PLANS.
- PIPE LENGTHS ARE MEASURED FROM CENTER OF STRUCTURE TO CENTER OF STRUCTURE. ALL PIPE LENGTHS SHOWN HEREON ARE APPROXIMATE ONLY. CONTRACTOR RESPONSIBLE FOR ALL QUANTITY TAKEOFFS TO CONSTRUCT THE DESIGN SHOWN ON THESE PLANS.
- NO BUILDING SEWER OR OTHER DRAINAGE PIPING OR PART THEREOF, CONSTRUCTED OF MATERIAL OTHER THAN THOSE APPROVED FOR USE UNDER OR WITHIN A BUILDING, SHALL BE INSTALLED UNDER OR WITHIN 5 FEET OF A BUILDING OR STRUCTURE, OR LESS THAN 1 FOOT BELOW THE SURFACE OF THE GROUND PER SECTION 312.3 OF THE MOST CURRENT VERSION OF THE OREGON PLUMBING SPECIALTY CODE.
- ALL WYES AND BENDS SHALL BE WATER TIGHT FITTINGS.

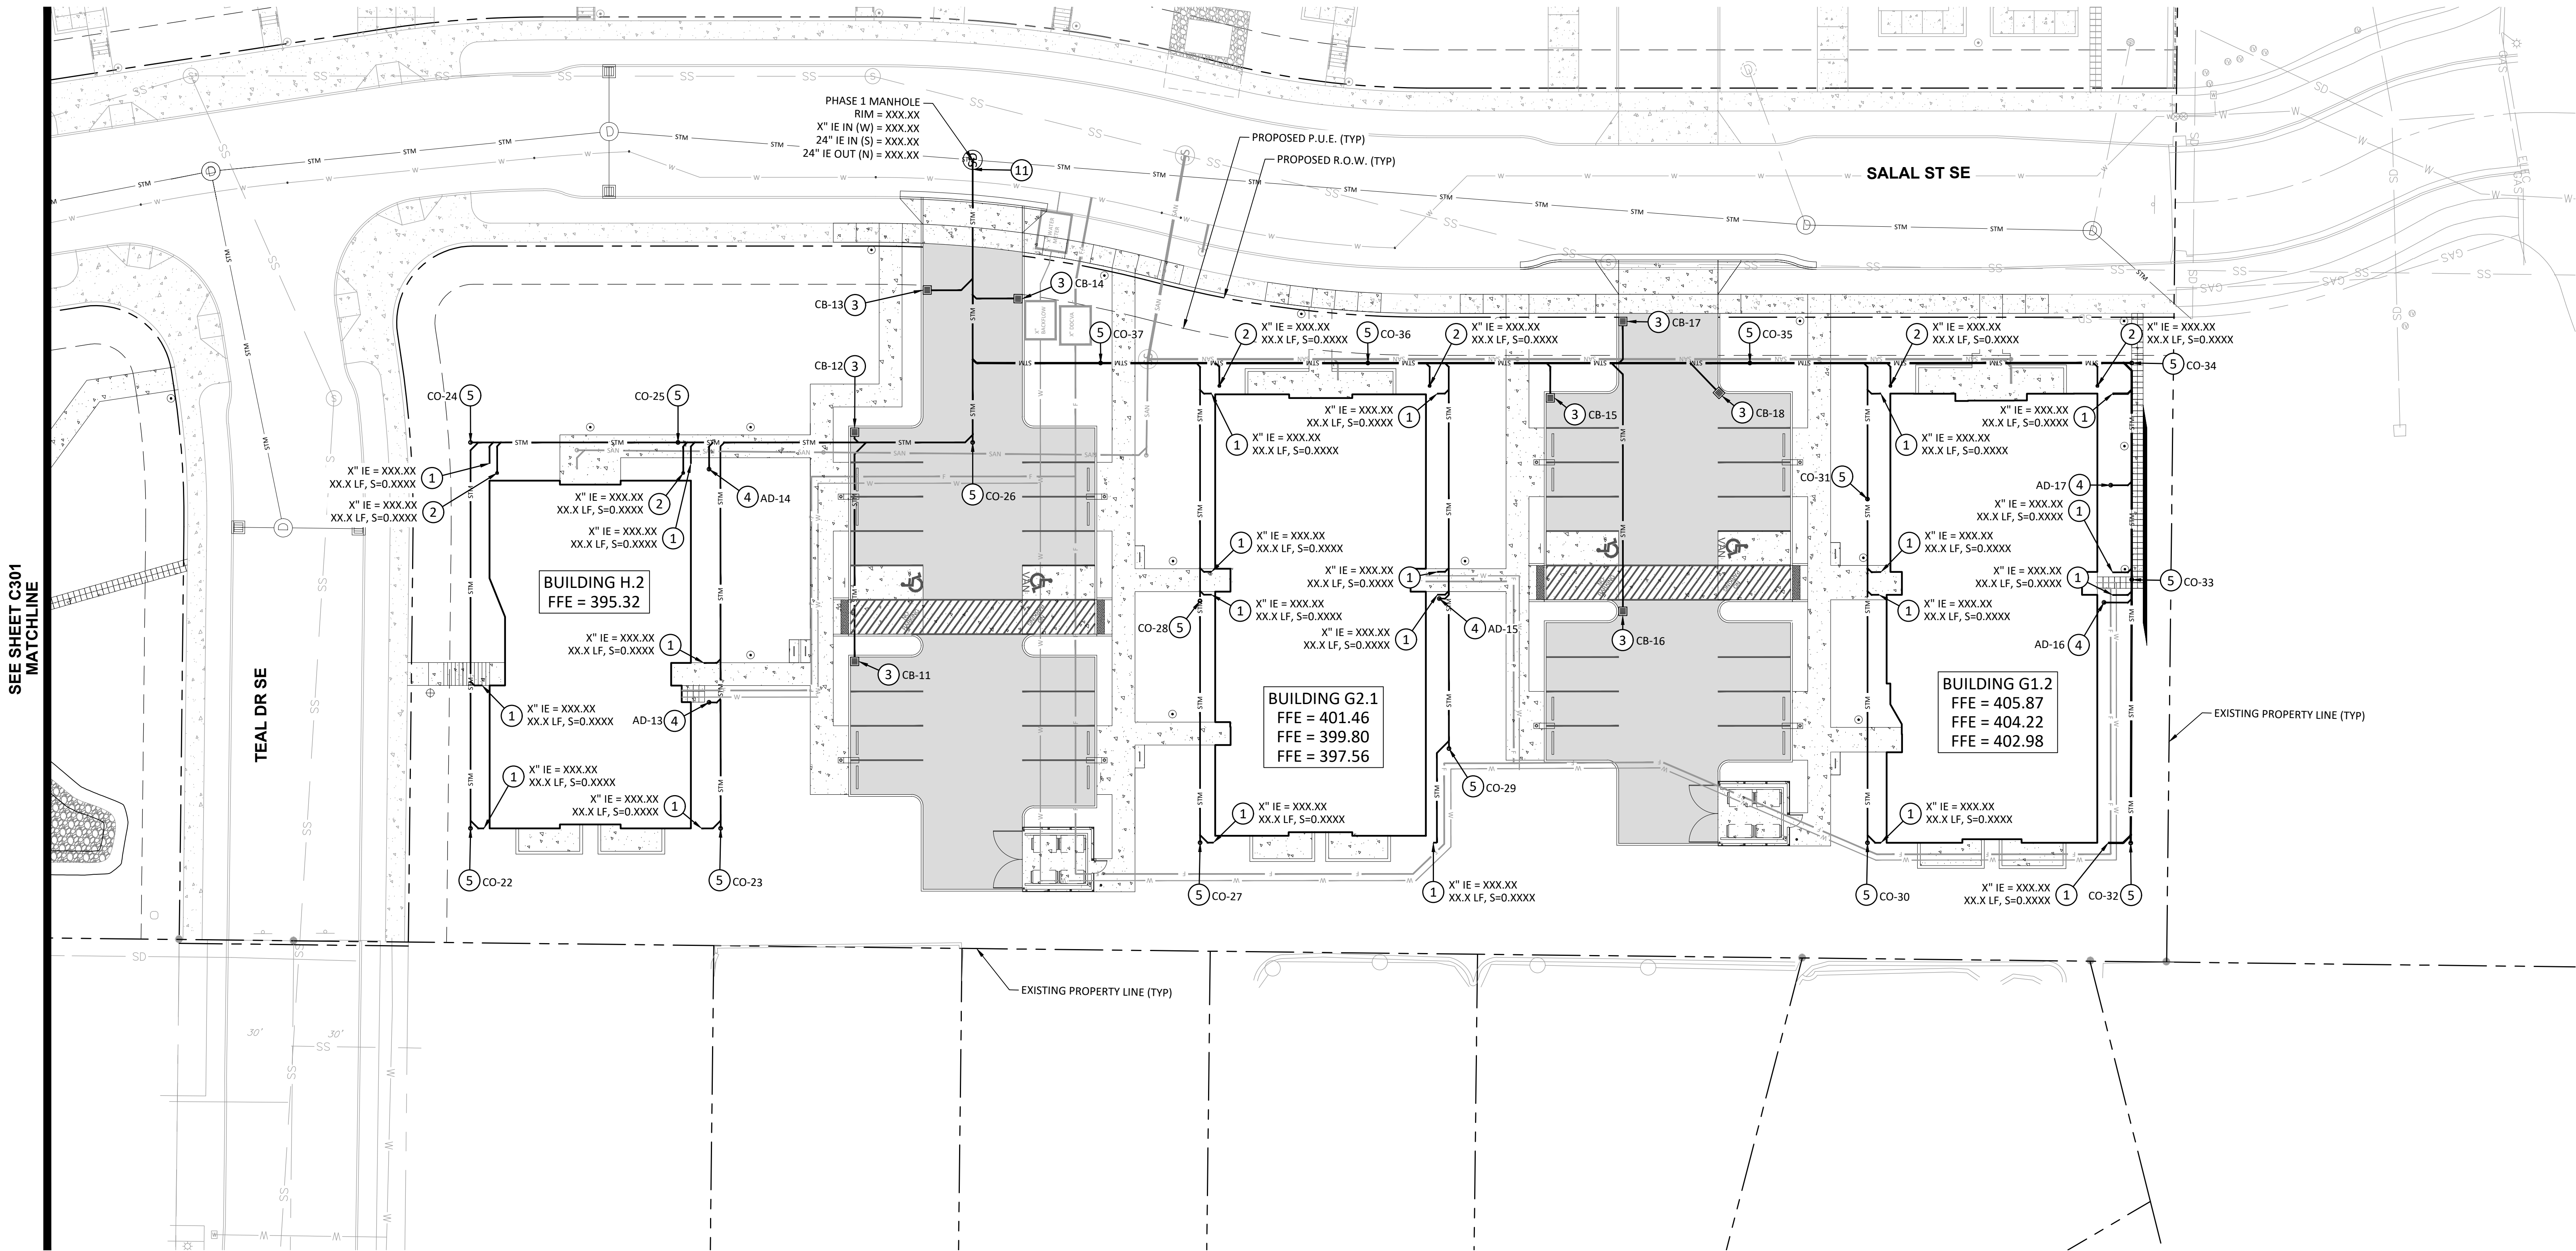

SITE PLAN REVIEW 08.08.22


ISSUE DATE

Drawing:

STORM SEWER PLAN

Sheet No:

C302

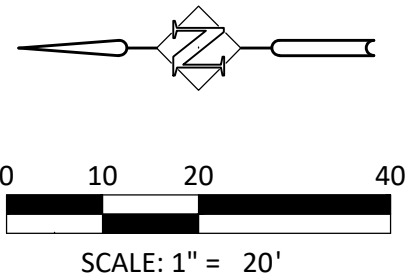





CDP SALEM -
PHASE 2

Job Number: 22047

PARCEL 3 & PARCEL 4
BATTLE CREEK SE
SALEM, OR



FILE PATH: C:\Revit_Local\22047_CDP Salem Gateway Phase II_Walk Up Building
H_22_mclibersonPX8RT.rvt

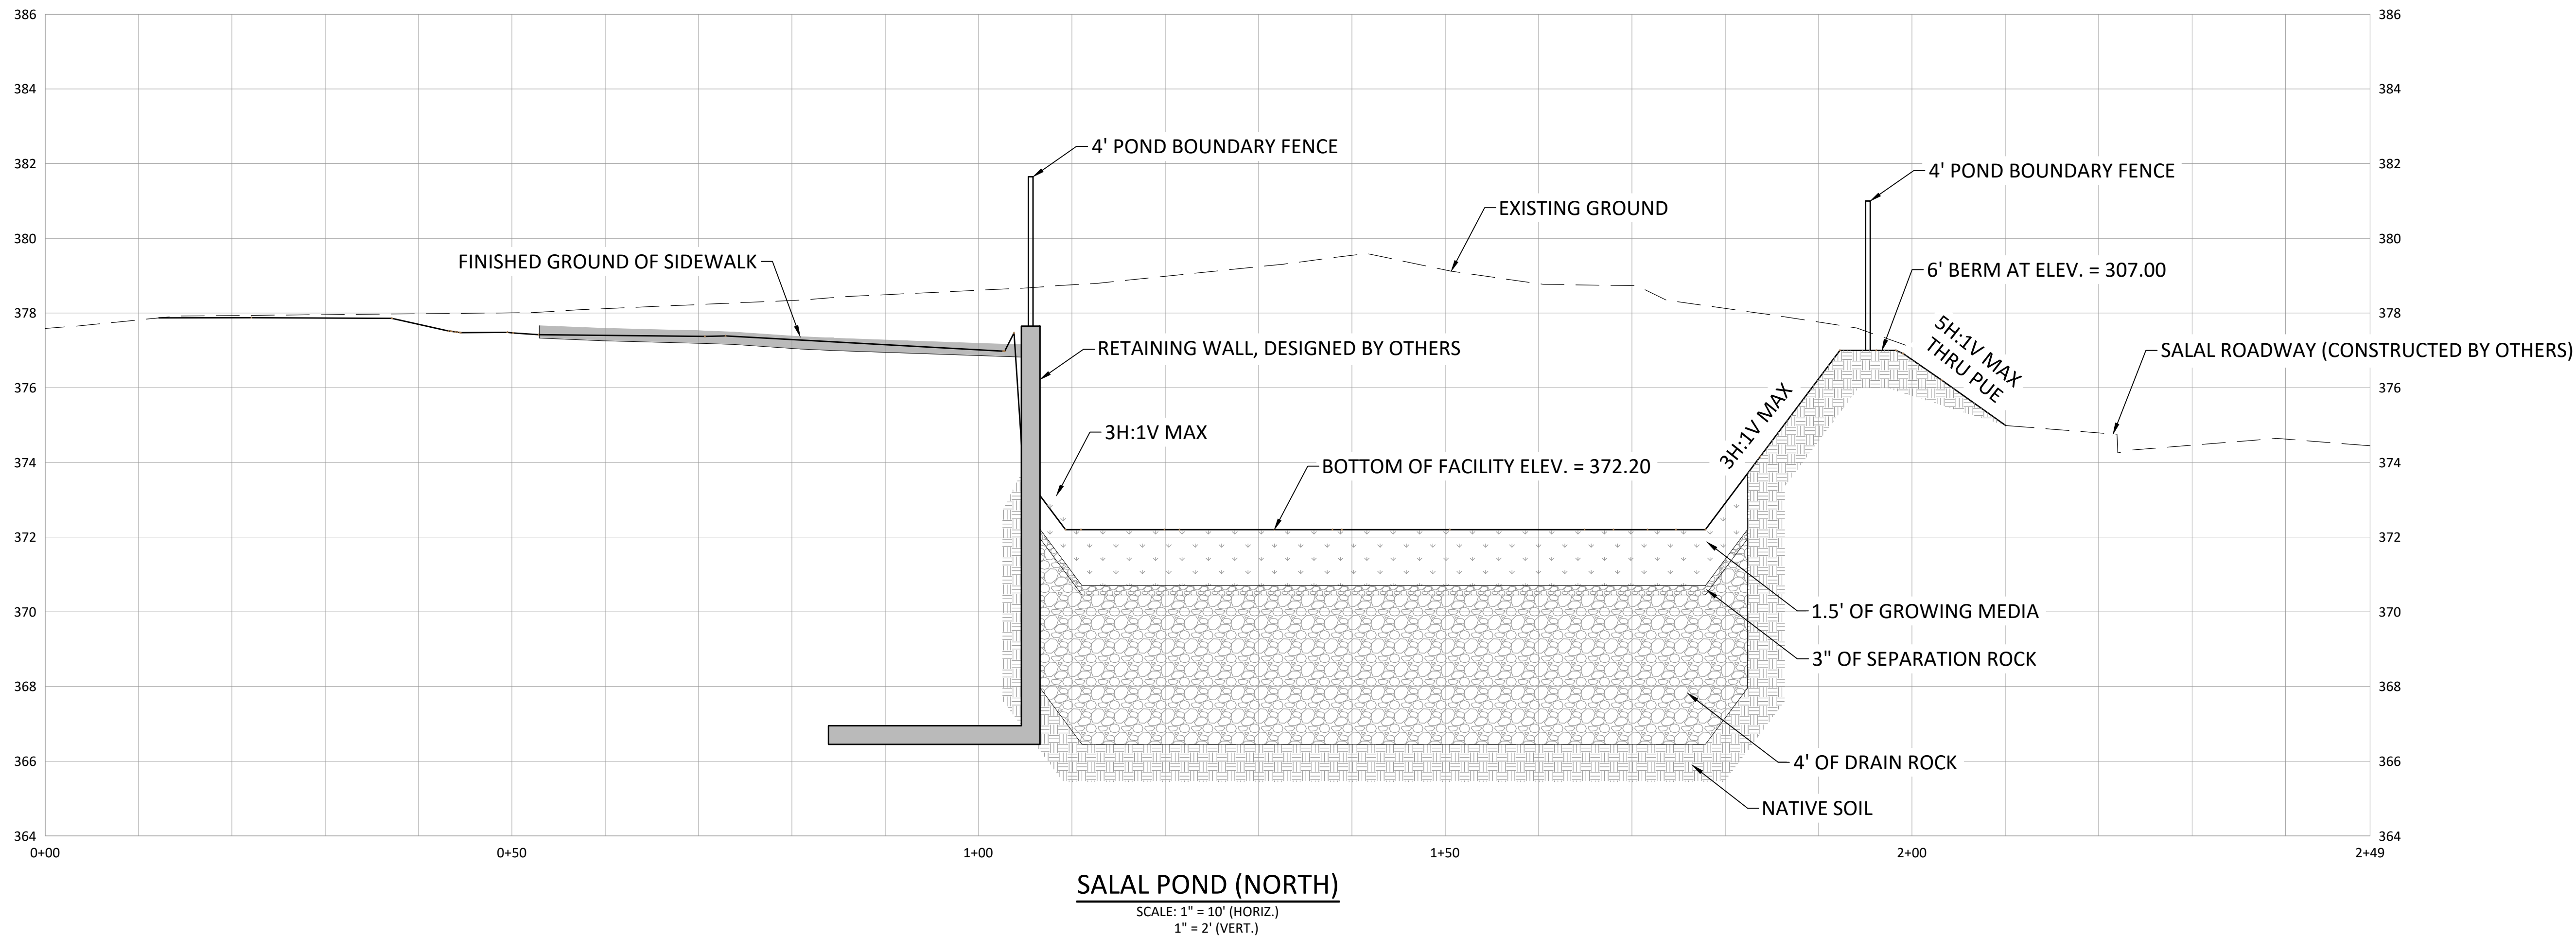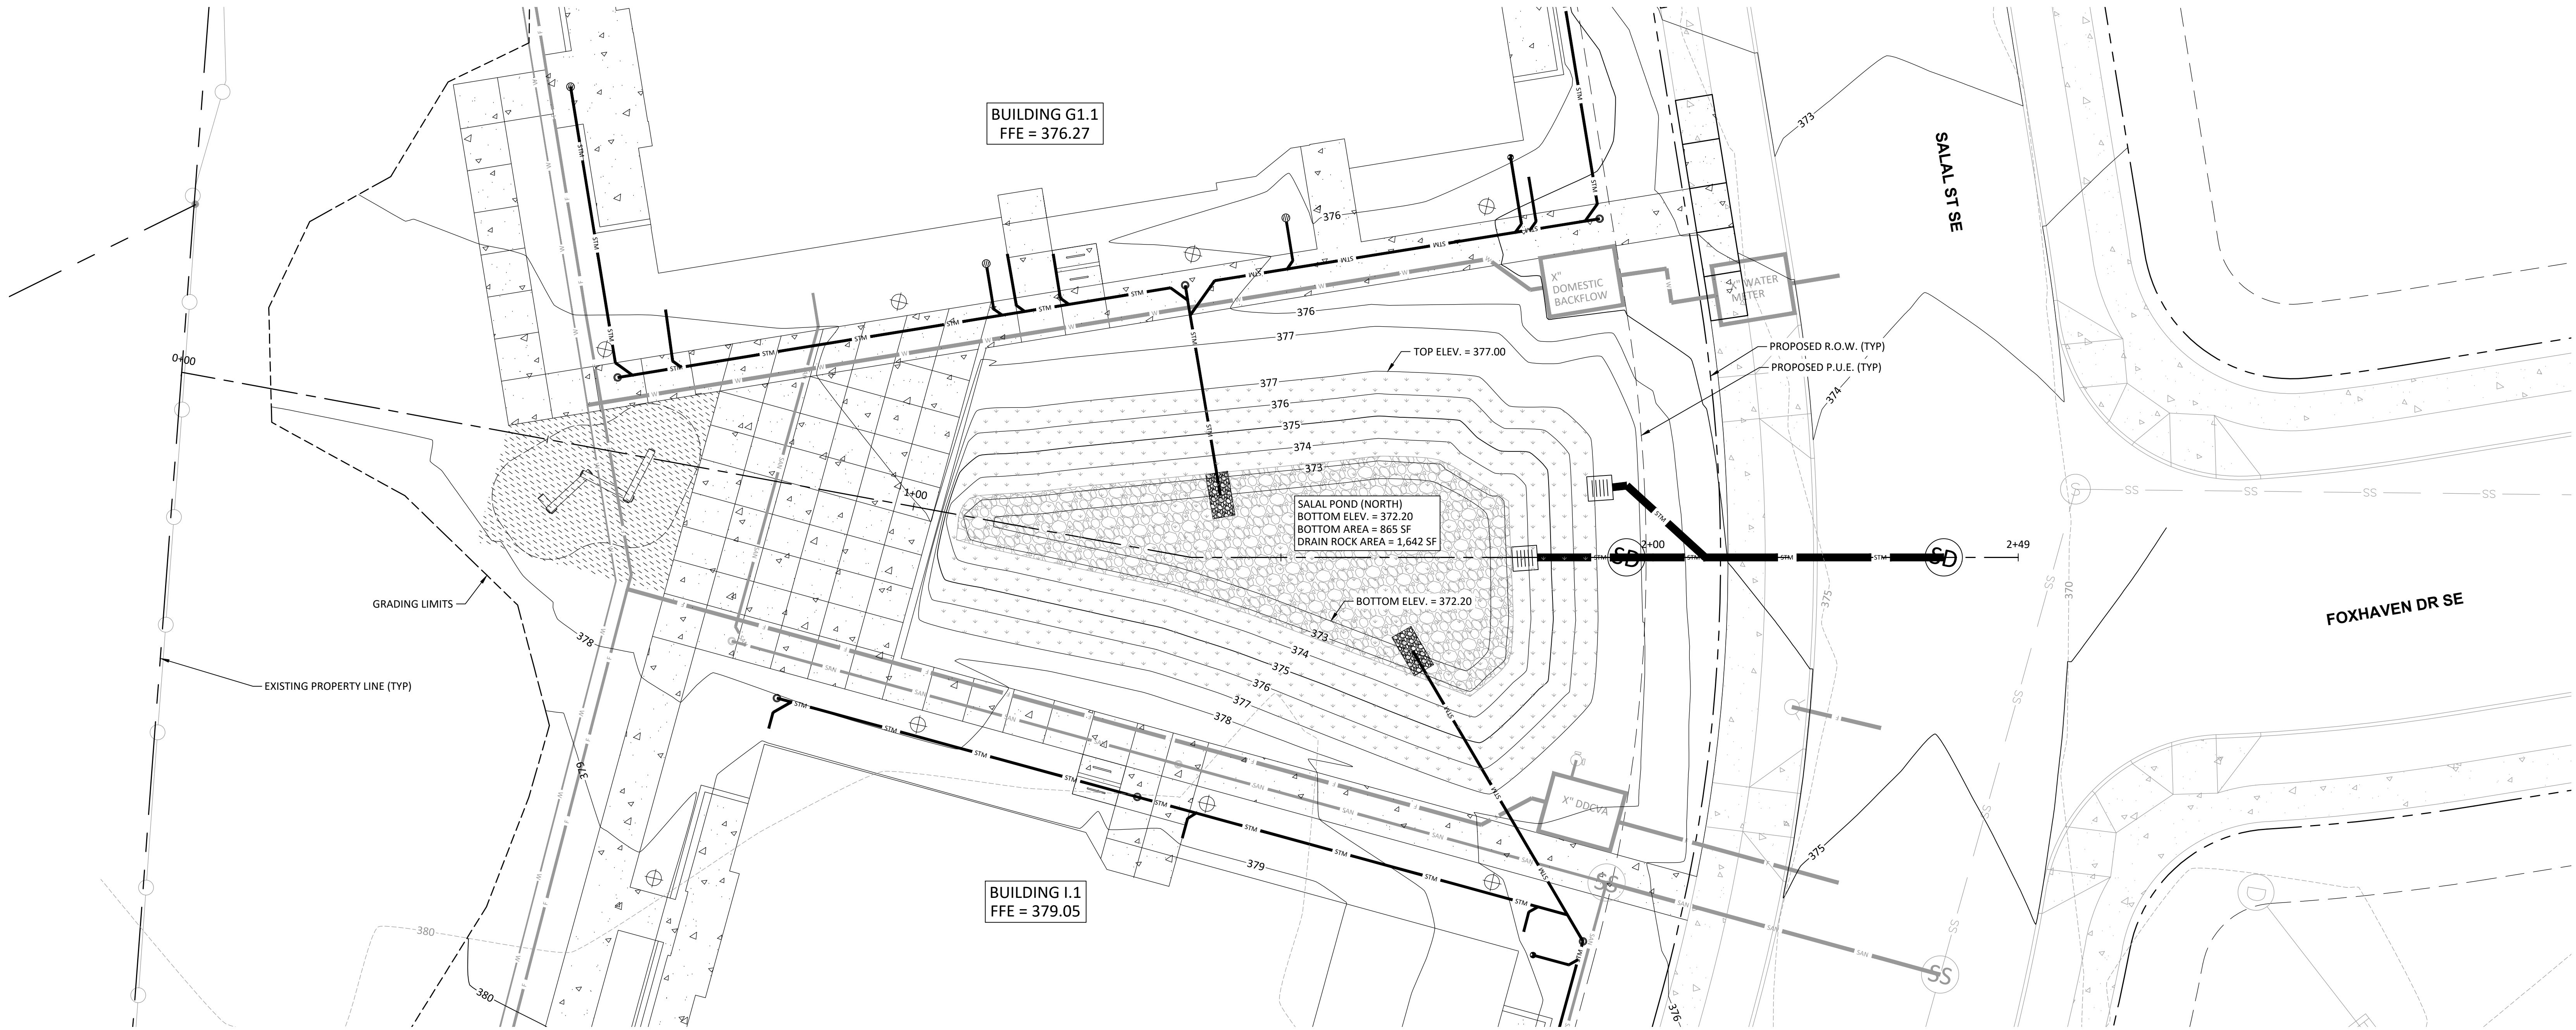

SITE PLAN REVIEW 08.08.22


ISSUE DATE

Drawing:

STORM FACILITY PLAN
AND PROFILE

Sheet No:

C303

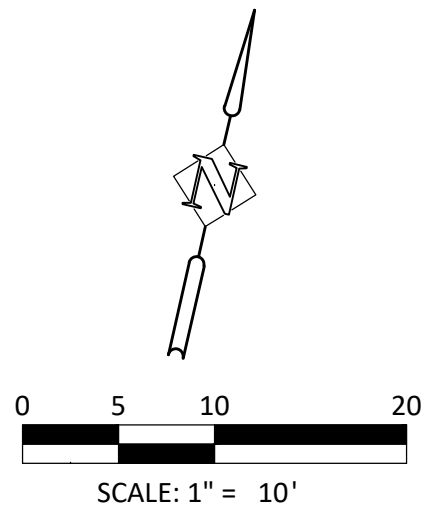

THESE DRAWINGS ARE THE ORIGINAL UNPUBLISHED WORK
OF THE ARCHITECT AND MAY NOT BE DUPLICATED OR USED
WITHOUT THE WRITTEN CONSENT OF THE ARCHITECT.






CDP SALEM -
PHASE 2

Job Number: 22047

PARCEL 3 & PARCEL 4
BATTLE CREEK SE
SALEM, OR



530 Center Street NE, Suite 240, Salem, OR 97301
phone: 503.365.1131 www.hhpr.com fax: 503.221.1171

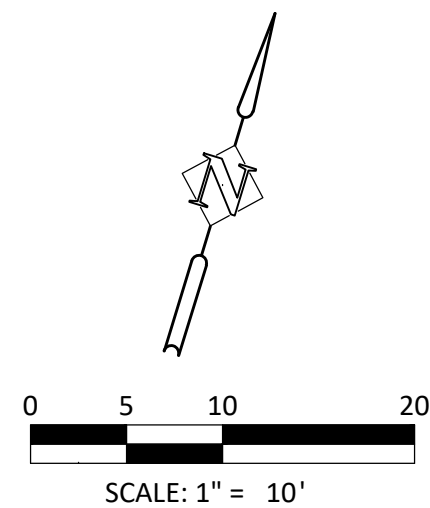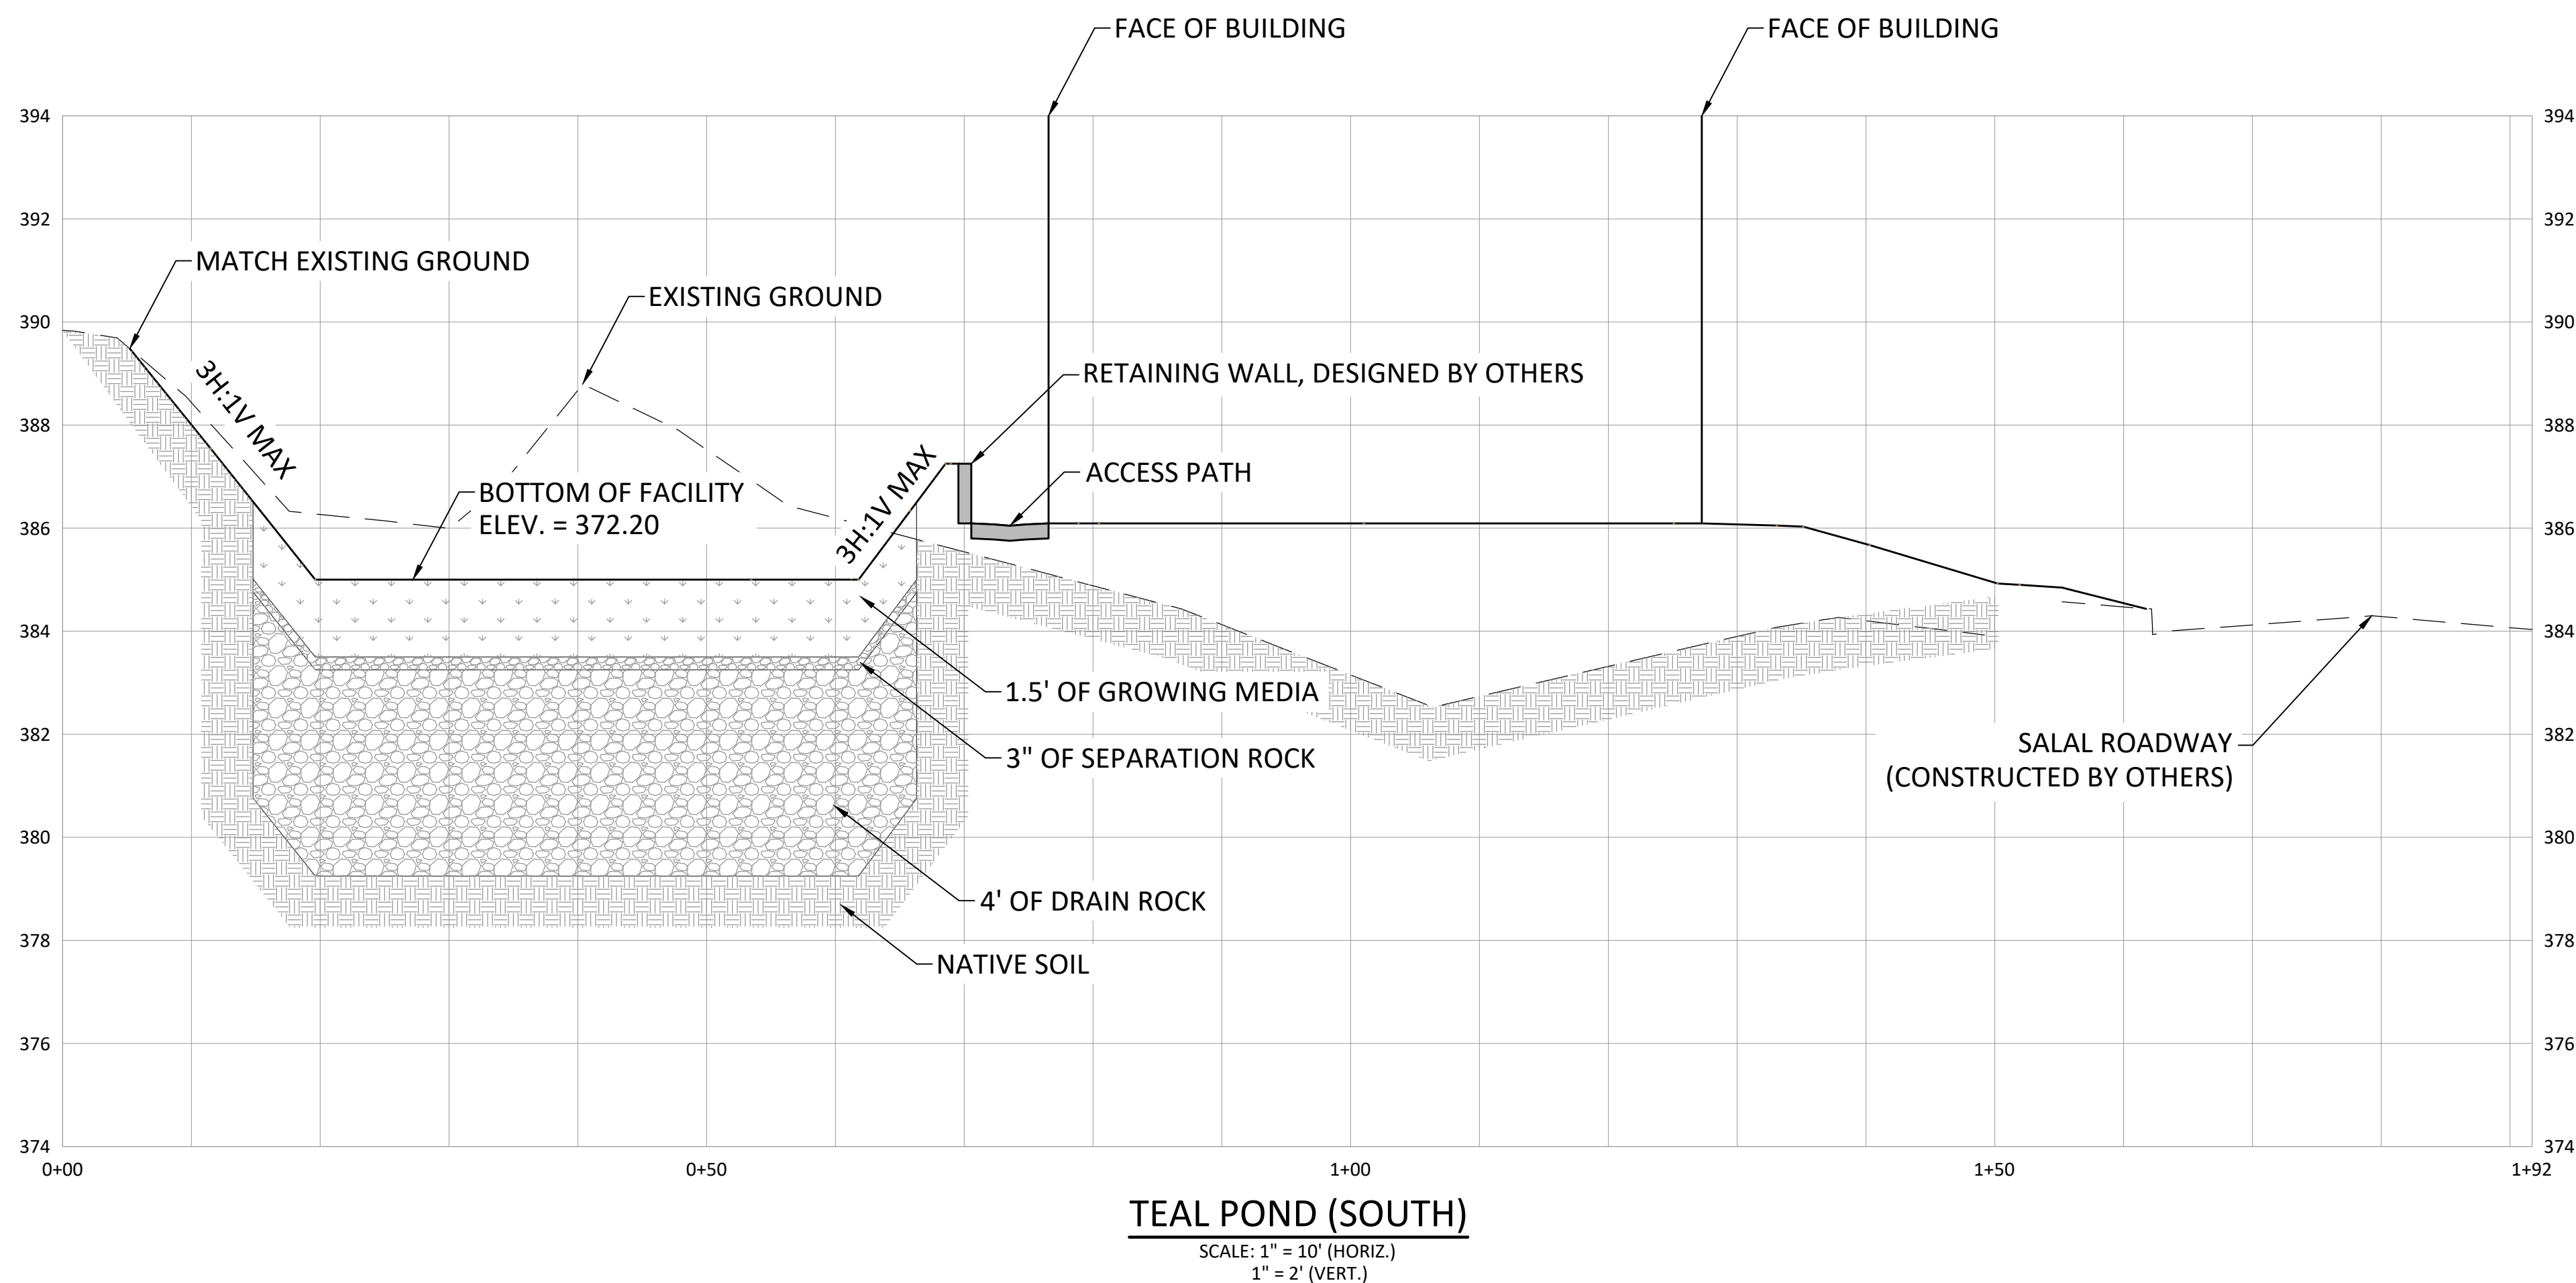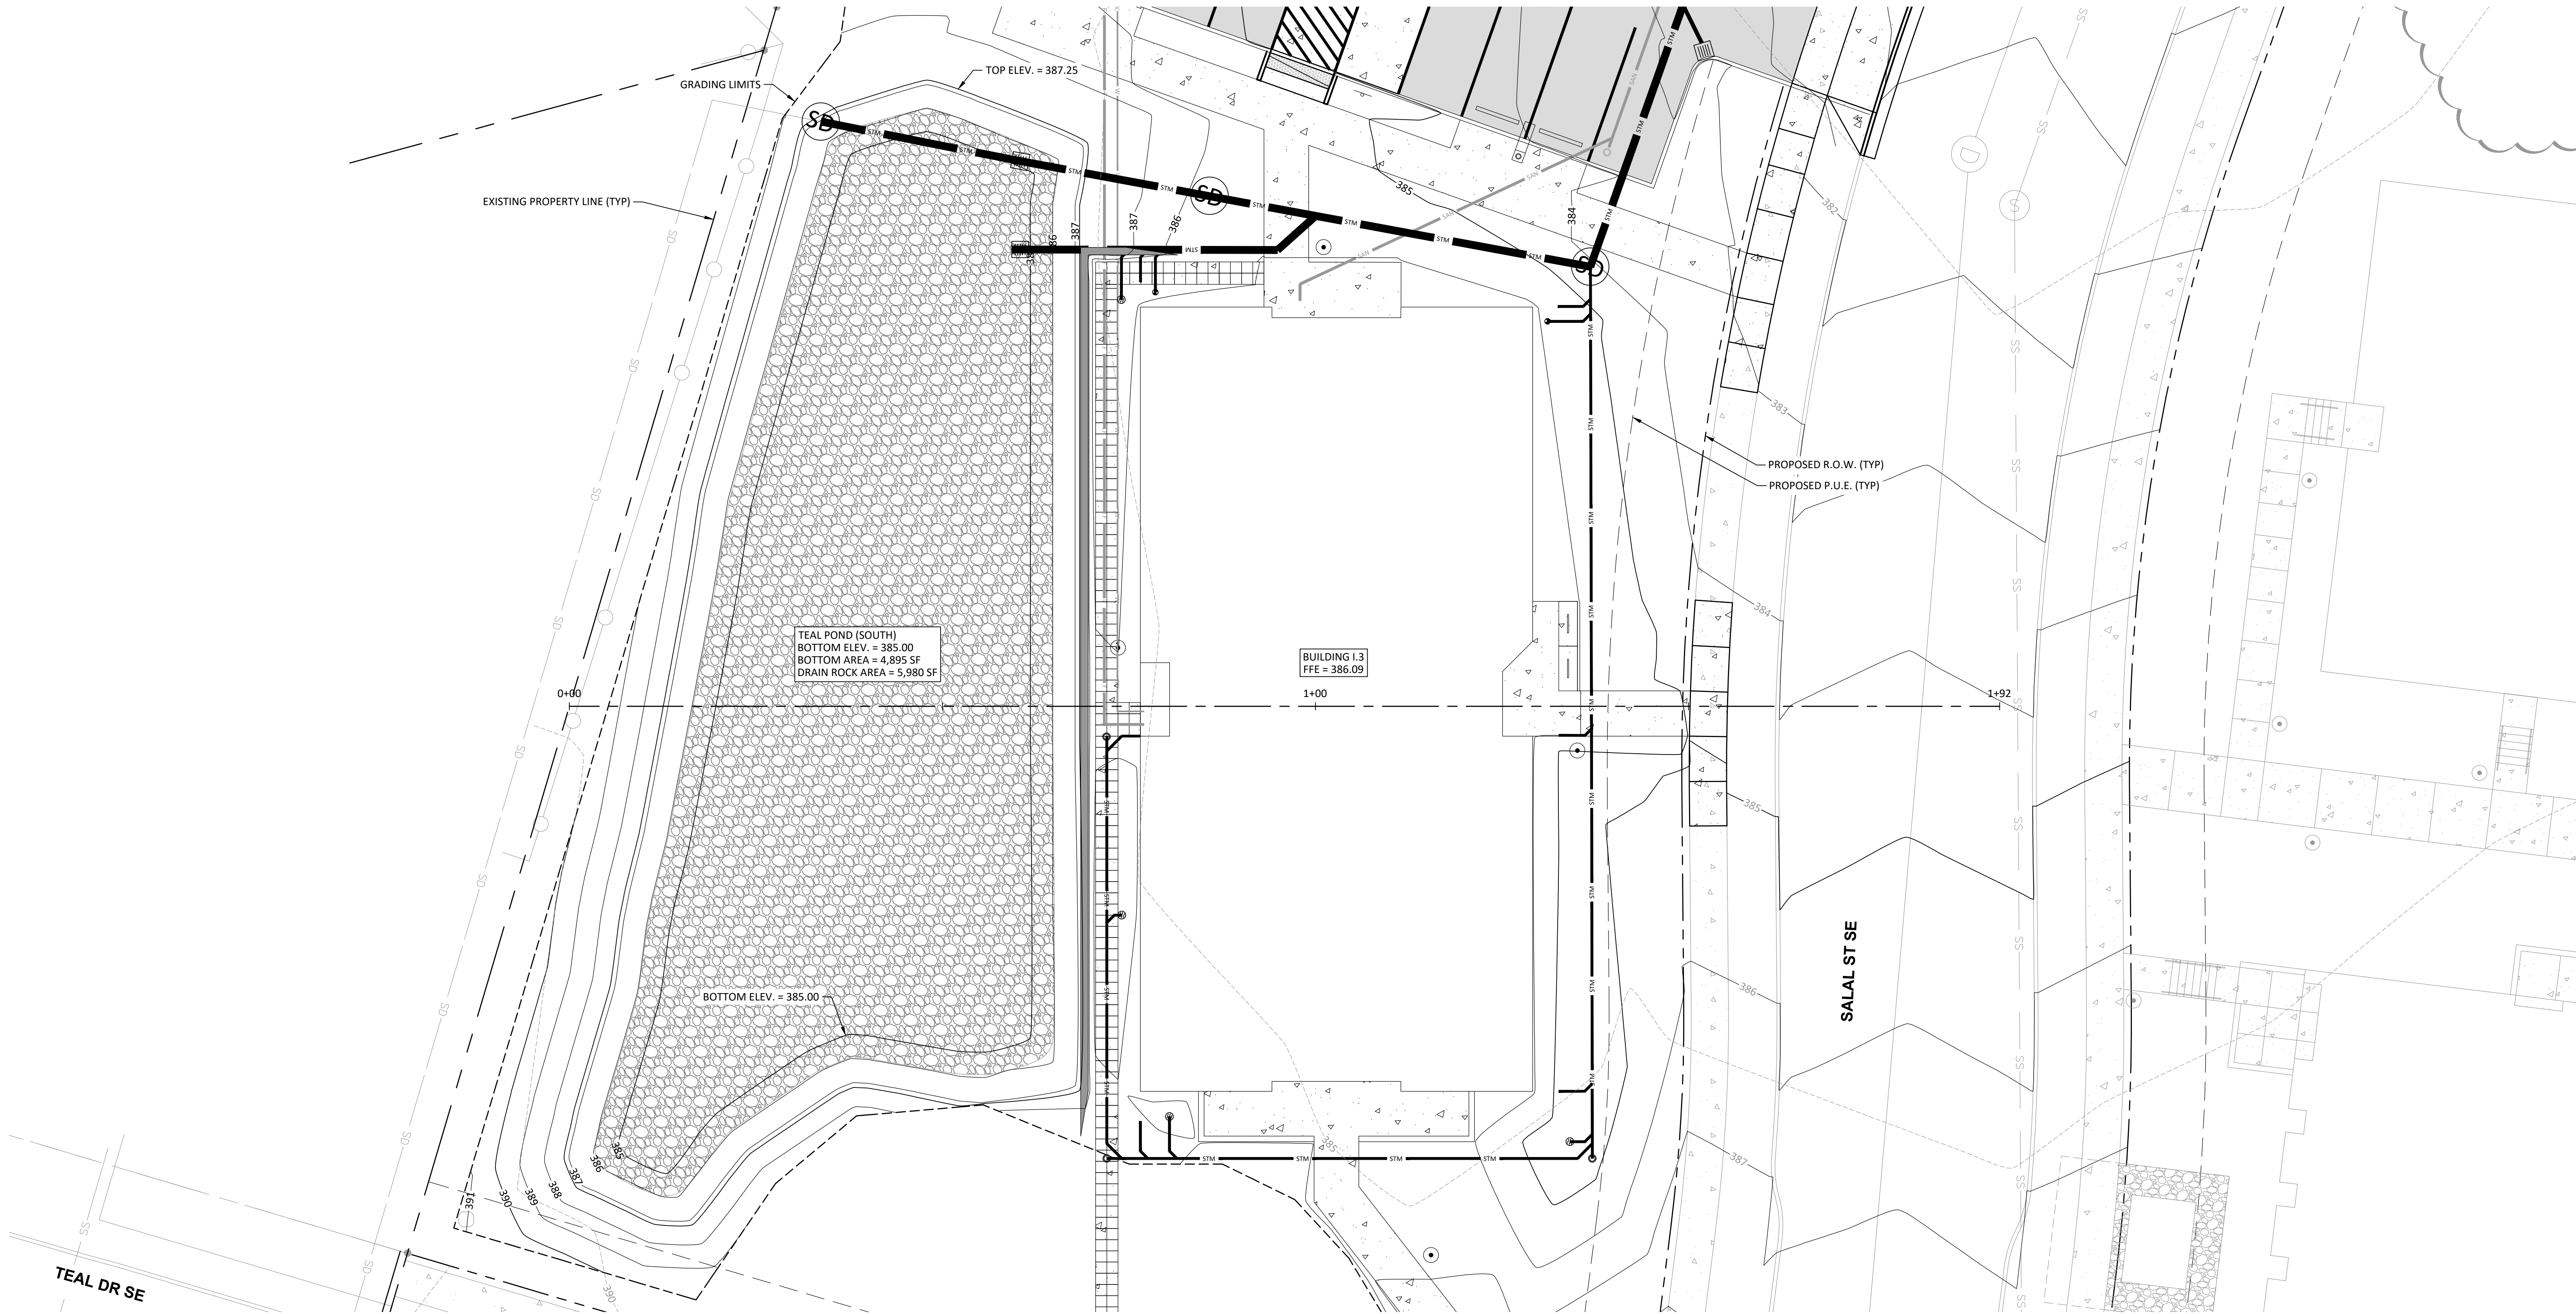

SITE PLAN REVIEW 08.08.22

ISSUE DATE

Drawing:

STORM FACILITY PLAN
AND PROFILE

Sheet No:

C304

FILE PATH: C:\Revit_Local\22047_CDP Salem Gateway Phase II_Walk Up Building
H_22_mclibersonPX8RT.rvt

THESE DRAWINGS ARE THE ORIGINAL UNPUBLISHED WORK
OF THE ARCHITECT AND MAY NOT BE DUPLICATED OR USED
WITHOUT THE WRITTEN CONSENT OF THE ARCHITECT.



CDP SALEM -
PHASE 2

Job Number: 22047

PARCEL 3 & PARCEL 4
BATTLE CREEK SE
SALEM, OR



HHPR Harper
Houf Peterson
Righellis Inc.

ENGINEERS • PLANNERS
LANDSCAPE ARCHITECTS • SURVEYORS
530 Center Street NE, Suite 240, Salem, OR 97301
phone: 503.365.1131 www.hhpr.com fax: 503.221.1171

FILE PATH: C:\Revit_Local\22047_CDP Salem Gateway Phase II_Walk Up Building
H_22_mclibersonPX&RT.rvt

THESE DRAWINGS ARE THE ORIGINAL UNPUBLISHED WORK
OF THE ARCHITECT AND MAY NOT BE DUPLICATED OR USED
WITHOUT THE WRITTEN CONSENT OF THE ARCHITECT.

CONSTRUCTION NOTES:



- BUILDING SANITARY SEWER CONNECTION LOCATION. SEE PLAN FOR DATA. REFER TO PLUMBING PLANS FOR CONTINUATION.
- INSTALL SANITARY CLEANOUT PER DETAIL ON SHEET C601. SEE THIS SHEET FOR DATA.
- INSTALL SANITARY MANHOLE PER DETAILS ON SHEET C603. SEE THIS SHEET FOR DATA.
- CONNECT TO EXISTING SANITARY SEWER PER DETAIL ON SHEET C601. SEE PLAN FOR DATA.

SANITARY SEWER DATA:

CO-1 CLEANOUT RIM = XXX.XX X" IE OUT (X) = XXX.XX XX.X LF, S=0.XXXX	CO-3 CLEANOUT RIM = XXX.XX X" IE OUT (X) = XXX.XX XX.X LF, S=0.XXXX	CO-5 CLEANOUT RIM = XXX.XX X" IE OUT (X) = XXX.XX XX.X LF, S=0.XXXX	MH-1 MANHOLE RIM = XXX.XX X" IE OUT (X) = XXX.XX XX.X LF, S=0.XXXX
CO-2 CLEANOUT RIM = XXX.XX X" IE OUT (X) = XXX.XX XX.X LF, S=0.XXXX	CO-4 CLEANOUT RIM = XXX.XX X" IE OUT (X) = XXX.XX XX.X LF, S=0.XXXX	CO-6 CLEANOUT RIM = XXX.XX X" IE OUT (X) = XXX.XX XX.X LF, S=0.XXXX	MH-2 MANHOLE RIM = XXX.XX X" IE OUT (X) = XXX.XX XX.X LF, S=0.XXXX

GENERAL SANITARY SEWER NOTES:

- CONTRACTOR SHALL CONFIRM RIM ELEVATIONS WITH GRADING PLANS.
- CONTRACTOR TO INSTALL UTILITIES PRIOR TO OR DURING CONSTRUCTION OF FOOTINGS/FOUNDATIONS.
- PIPE LENGTHS ARE MEASURED FROM CENTER OF STRUCTURE TO CENTER OF STRUCTURE. ALL PIPE LENGTHS SHOWN HEREON ARE APPROXIMATE ONLY. CONTRACTOR RESPONSIBLE FOR ALL QUANTITY TAKEOFFS TO CONSTRUCT THE DESIGN SHOWN ON THESE PLANS.
- NO BUILDING SEWER OR OTHER DRAINAGE PIPING OR PART THEREOF, CONSTRUCTED OF MATERIAL OTHER THAN THOSE APPROVED FOR USE UNDER OR WITHIN A BUILDING, SHALL BE INSTALLED UNDER OR WITHIN 5 FEET OF A BUILDING OR STRUCTURE, OR LESS THAN 1 FOOT BELOW THE SURFACE OF THE GROUND PER SECTION 312.3 OF THE MOST CURRENT VERSION OF THE OREGON PLUMBING SPECIALTY CODE.
- ALL WYES AND BENDS SHALL BE WATER TIGHT FITTINGS.

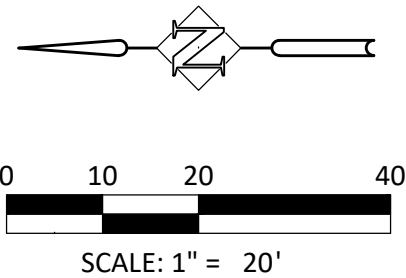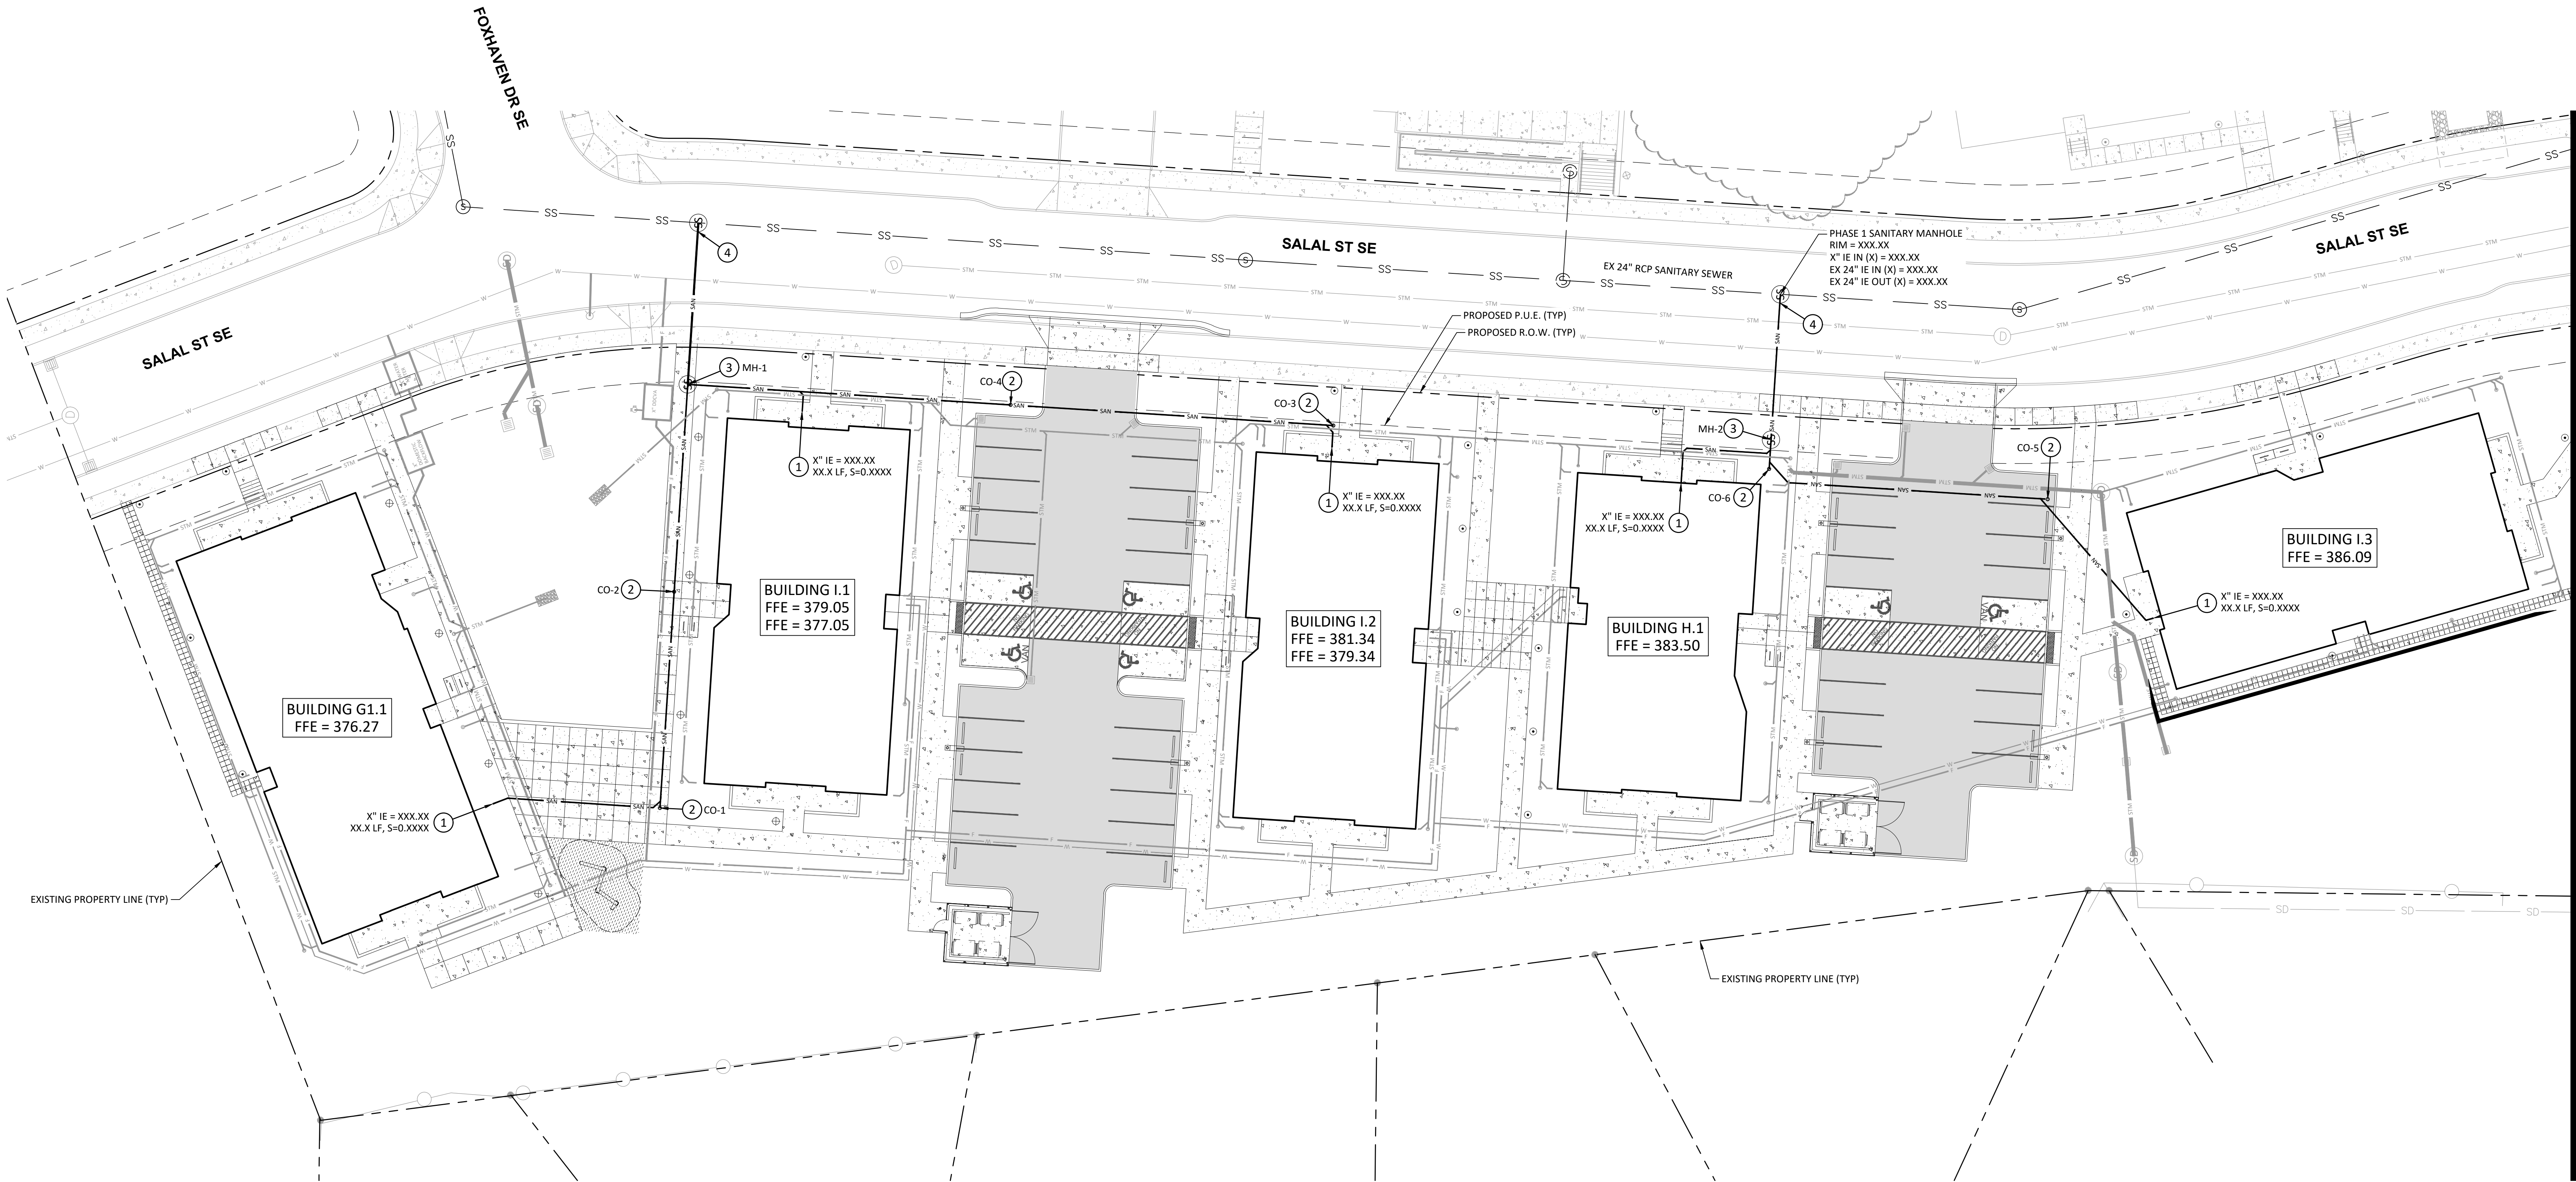

SITE PLAN REVIEW 08.08.22

ISSUE DATE

Drawing:

SANITARY SEWER PLAN

Sheet No:

C401



CDP SALEM -
PHASE 2

Job Number: 22047

PARCEL 3 & PARCEL 4
BATTLE CREEK SE
SALEM, OR



CONSTRUCTION NOTES:


- BUILDING SANITARY SEWER CONNECTION LOCATION. SEE PLAN FOR DATA. REFER TO PLUMBING PLANS FOR CONTINUATION.
- INSTALL SANITARY CLEANOUT PER DETAIL ON SHEET C601. SEE THIS SHEET FOR DATA.
- INSTALL SANITARY MANHOLE PER DETAILS ON SHEET C603. SEE THIS SHEET FOR DATA.
- CONNECT TO EXISTING SANITARY SEWER PER DETAIL ON SHEET C601. SEE PLAN FOR DATA.

SANITARY SEWER DATA:

CO-7 CLEANOUT RIM = XXX.XX X" IE OUT (X) = XXX.XX XX.X LF, S=0.XXXX	CO-9 CLEANOUT RIM = XXX.XX X" IE OUT (X) = XXX.XX XX.X LF, S=0.XXXX	CO-11 CLEANOUT RIM = XXX.XX X" IE OUT (X) = XXX.XX XX.X LF, S=0.XXXX	MH-3 MANHOLE RIM = XXX.XX X" IE OUT (X) = XXX.XX XX.X LF, S=0.XXXX
CO-8 CLEANOUT RIM = XXX.XX X" IE OUT (X) = XXX.XX XX.X LF, S=0.XXXX	CO-10 CLEANOUT RIM = XXX.XX X" IE OUT (X) = XXX.XX XX.X LF, S=0.XXXX	CO-12 CLEANOUT RIM = XXX.XX X" IE OUT (X) = XXX.XX XX.X LF, S=0.XXXX	

GENERAL SANITARY SEWER NOTES:

- CONTRACTOR SHALL CONFIRM RIM ELEVATIONS WITH GRADING PLANS.
- CONTRACTOR TO INSTALL UTILITIES PRIOR TO OR DURING CONSTRUCTION OF FOOTINGS/FOUNDATIONS.
- PIPE LENGTHS ARE MEASURED FROM CENTER OF STRUCTURE TO CENTER OF STRUCTURE. ALL PIPE LENGTHS SHOWN HEREON ARE APPROXIMATE ONLY. CONTRACTOR RESPONSIBLE FOR ALL QUANTITY TAKEOFFS TO CONSTRUCT THE DESIGN SHOWN ON THESE PLANS.
- NO BUILDING SEWER OR OTHER DRAINAGE PIPING OR PART THEREOF, CONSTRUCTED OF MATERIAL OTHER THAN THOSE APPROVED FOR USE UNDER OR WITHIN A BUILDING, SHALL BE INSTALLED UNDER OR WITHIN 5 FEET OF A BUILDING OR STRUCTURE, OR LESS THAN 1 FOOT BELOW THE SURFACE OF THE GROUND PER SECTION 312.3 OF THE MOST CURRENT VERSION OF THE OREGON PLUMBING SPECIALTY CODE.
- ALL WYES AND BENDS SHALL BE WATER TIGHT FITTINGS.

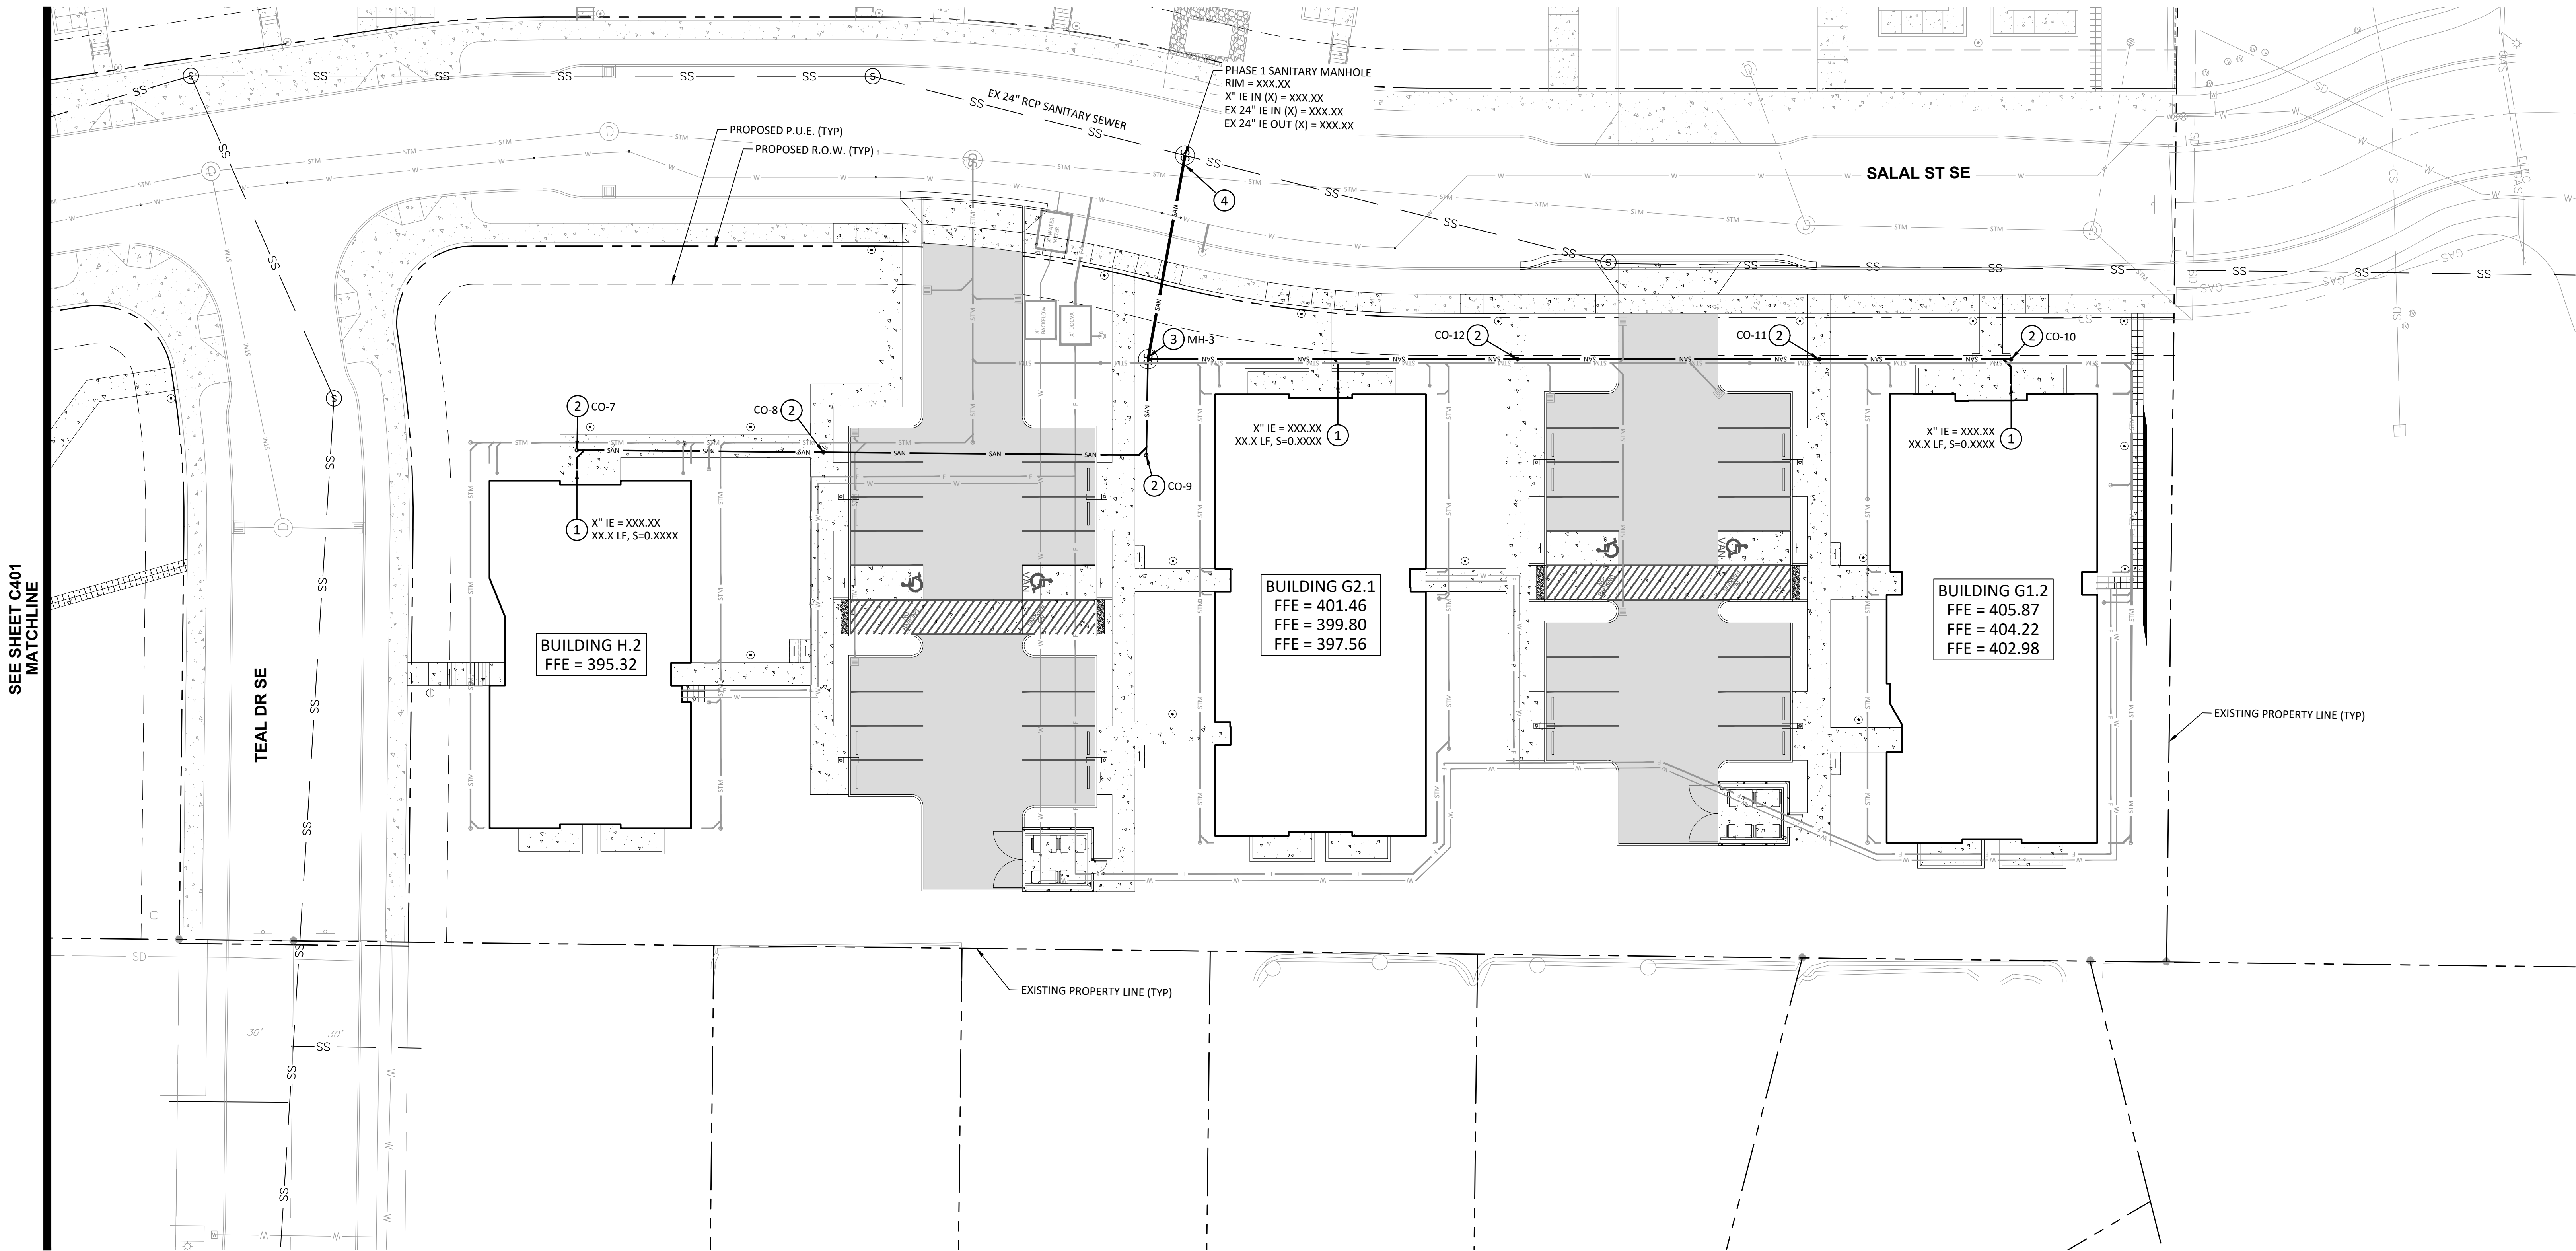

SITE PLAN REVIEW 08.08.22


ISSUE DATE


Drawing:

SANITARY SEWER PLAN

Sheet No:

C402

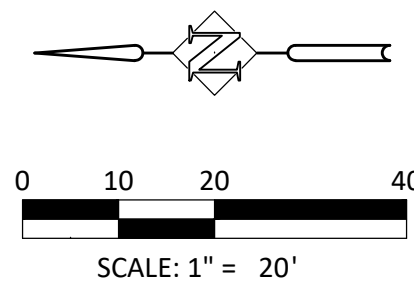

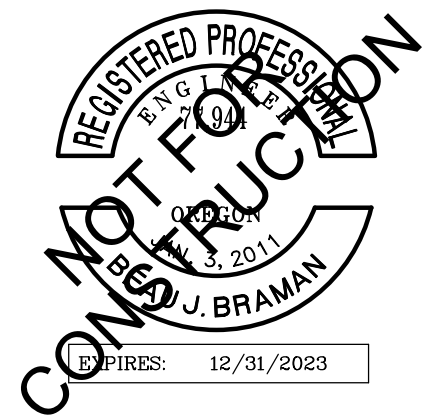

CDP SALEM -
PHASE 2

Job Number: 22047

PARCEL 3 & PARCEL 4
BATTLE CREEK SE
SALEM, OR



HHPR Harper
Houf Peterson
Righellis Inc.

ENGINEERS • PLANNERS
LANDSCAPE ARCHITECTS • SURVEYORS

530 Center Street NE, Suite 240, Salem, OR 97301
phone: 503.365.1131 www.hhpr.com fax: 503.221.1171


FILE PATH: C:\Revit_Local\22047_CDP Salem Gateway Phase II_Walk Up Building
H_22_mclibersonPX8RT.rvt

CONSTRUCTION NOTES:

1. INSTALL WATER AND FIRE JOINT TRENCH PER DETAIL ON SHEET C602.
2. PROPOSED DOMESTIC WATER SERVICE BUILDING CONNECTION. REFER TO PLUMBING PLAN FOR CONTINUATION.
3. PROPOSED FIRE SERVICE BUILDING CONNECTION. REFER TO PLUMBING PLANS FOR CONTINUATION.
5. INSTALL "X" WATER METER VAULT PER CITY OF SALEM REQUIREMENTS. SEE CITY OF SALEM STANDARD PLANS NO. 505 AND 506 ON SHEET C604 FOR DETAILS.
6. INSTALL "X" DOMESTIC WATER DCVA IN VAULT PER DETAIL ON SHEET C602.
7. INSTALL "X" FIRE SERVICE DCDA IN VAULT WITH FDC PER DETAIL ON SHEET C602.

GENERAL WATER NOTES:

1. ALL CONSTRUCTION AND WATER LINE MATERIALS FOR PRIVATE SITE SHALL MEET THE REQUIREMENTS OF THE UNIFORM PLUMBING CODE, CITY OF SALEM, AND THE INTERNATIONAL BUILDING CODE. FIRE LINES SHALL ALSO MEET THE MATERIAL REQUIREMENTS FOR THE NATIONAL FIRE PROTECTION ASSOCIATION (NFPA).
2. WATER MAINS ARE TO HAVE A MINIMUM COVER OF 36-INCHES OR AS REQUIRED BY PLUMBING CODE AND FIRE CODE.
3. ALL WATERLINES, JOINTS, TEES, BENDS (HORIZ. & VERT.), REDUCERS AND VALVES SHALL BE MECHANICALLY RESTRAINED PER CITY OF SALEM STANDARD PLAN NO. 401.5.
4. WATER LINES SHALL HAVE A MINIMUM 1 FT HORIZONTAL SEPARATION AT STORM AND SANITARY CROSSINGS. CONTRACTOR SHALL ROUTE WATER LINE BELOW STORM OR SANITARY AT LOCATIONS WHERE MINIMUM COVER IS NOT MET.
5. THE CONTRACTOR SHALL CALL FOR ALL INSPECTIONS AND PERFORM THE NECESSARY TESTING REQUIRED BY THE SPECIFICATIONS AND PRIVATE UTILITIES PERMIT. UPON COMPLETION OF THE INSTALLATION OF THE WATER SYSTEM, ALL LINES SHALL BE FLUSHED AND DISINFECTED IN CONFORMANCE WITH HEALTH DIVISION GUIDELINES.
6. TRACER WIRE - 12-GAUGE STRANDED OR SOLID COPPER INSULATED HIGH MOLECULAR WEIGHT POLYETHYLENE (HMW-PE) TRACER WIRE. THE HMW-PE INSULATED COVER SHALL BE GREEN AND A MINIMUM .45 MIL THICK. THE WIRE SHALL BE RATED FOR 140 DEGREES FAHRENHEIT. INSTALL TRACER WIRE IN ALL TRENCHES FOR WATER LINE. PLACE THE TRACER WIRE DIRECTLY OVER THE PIPE CENTERLINE AND ON TOP OF THE PIPE ZONE MATERIAL, PARALLEL TO, AND ALONG THE ENTIRE LENGTH OF ALL NONMETALLIC PIPE.
7. CONTRACTOR TO INSTALL ALL REQUIRED FITTINGS AND BENDS AS NECESSARY.

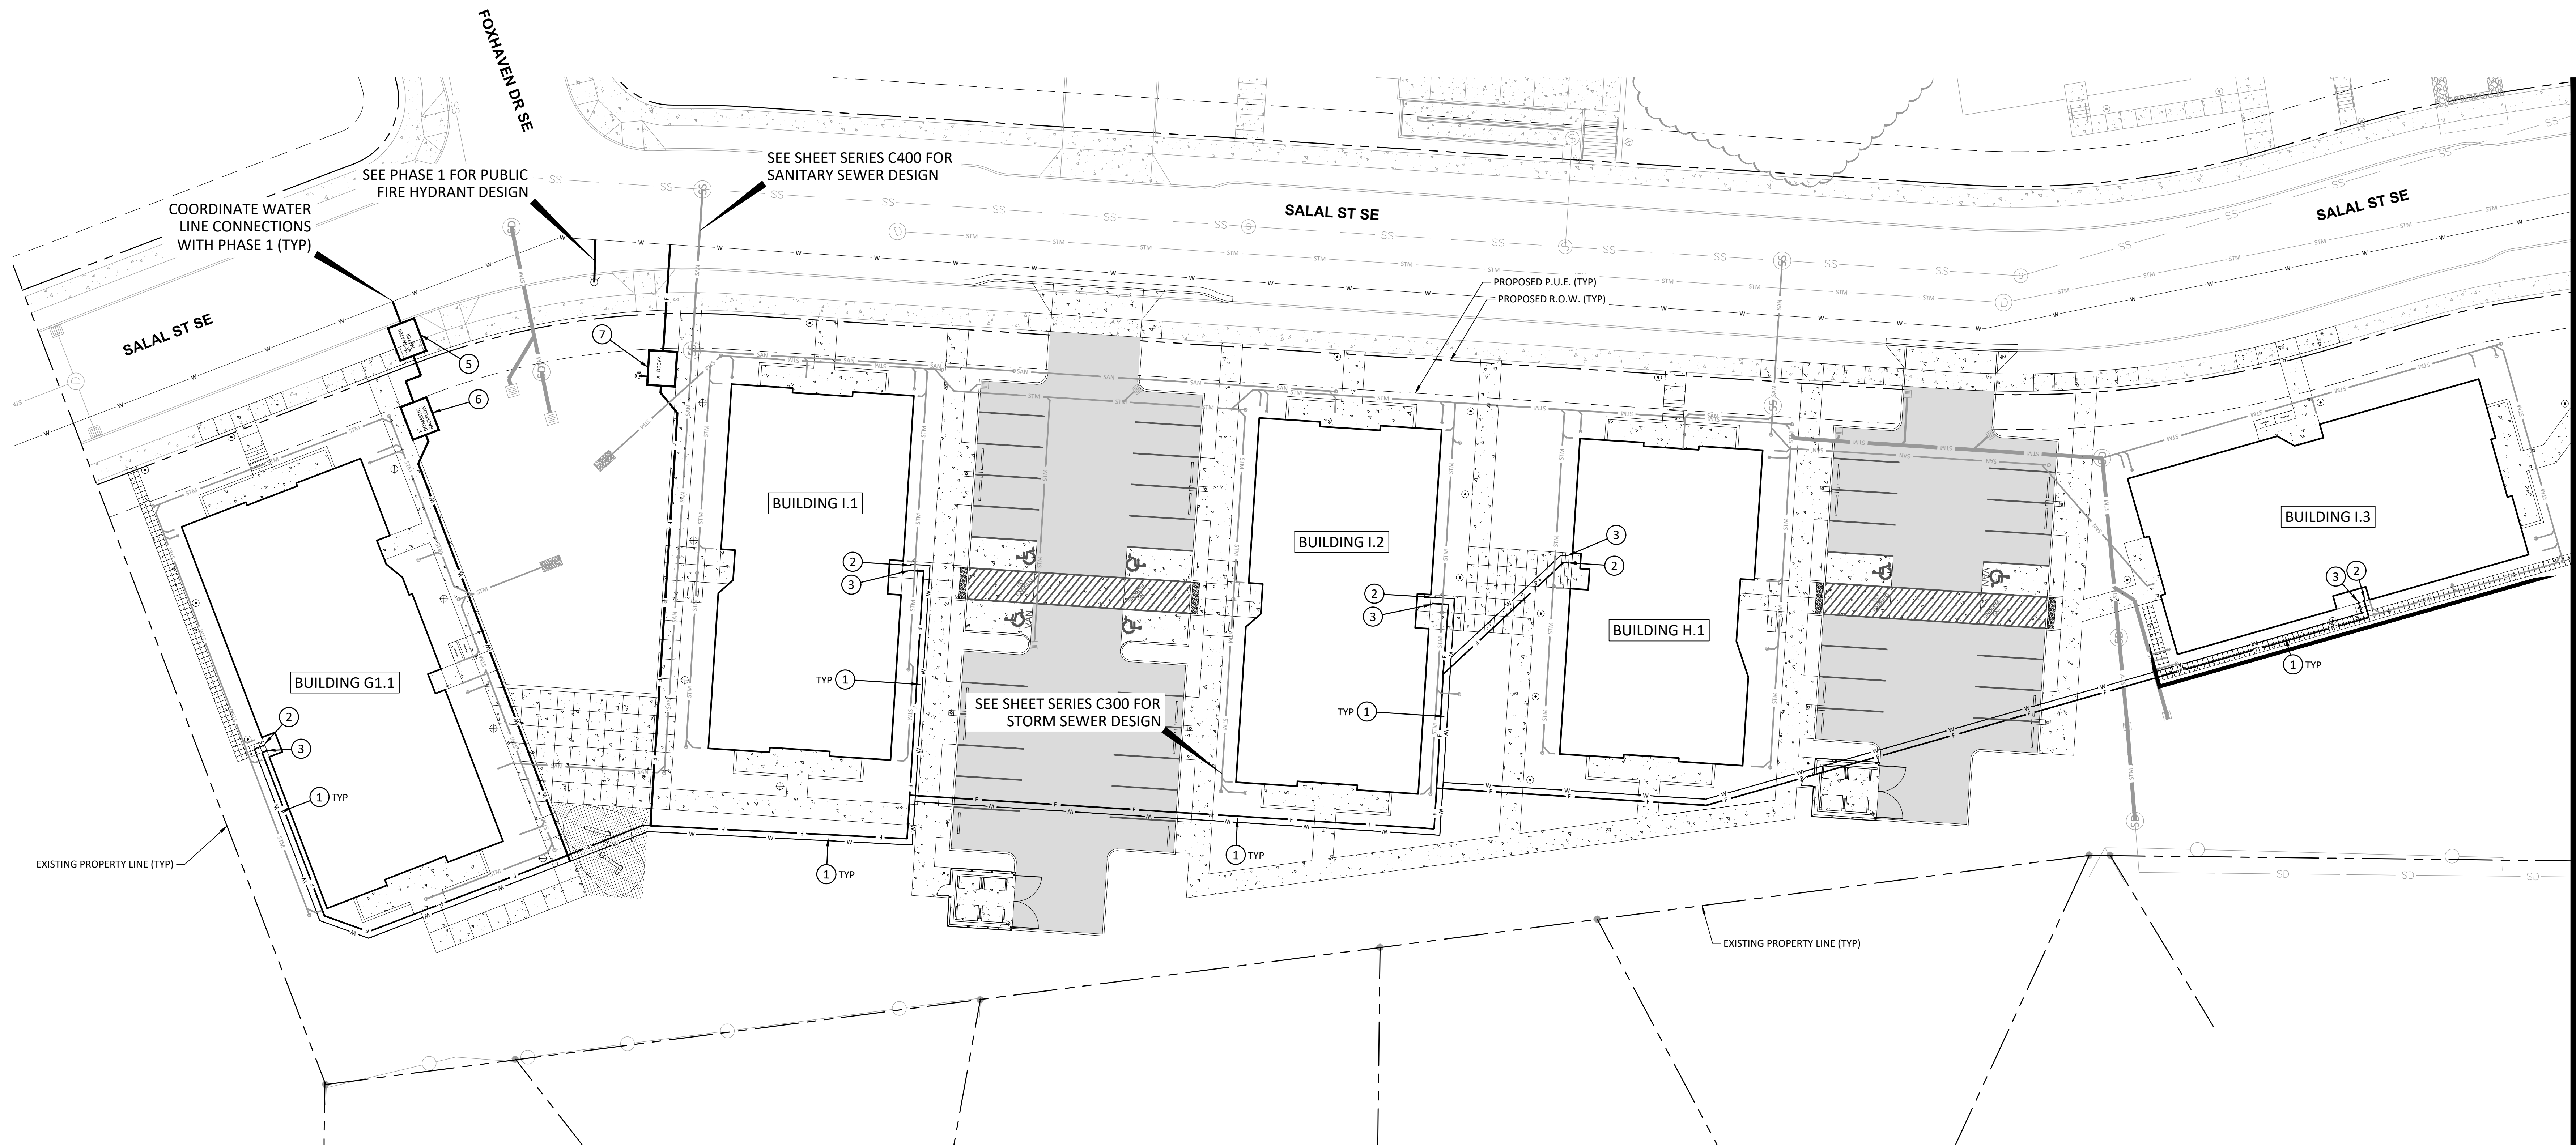

THESE DRAWINGS ARE THE ORIGINAL UNPUBLISHED WORK
OF THE ARCHITECT AND MAY NOT BE DUPLICATED OR USED
WITHOUT THE WRITTEN CONSENT OF THE ARCHITECT.

SITE PLAN REVIEW 08.08.22


ISSUE DATE

Drawing:

WATER PLAN

Sheet No:

C501

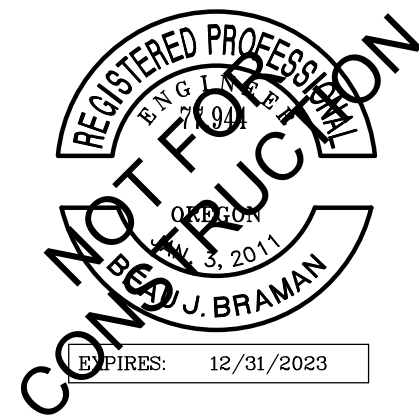

CDP SALEM -
PHASE 2

Job Number: 22047

PARCEL 3 & PARCEL 4
BATTLE CREEK SE
SALEM, OR




CONSTRUCTION NOTES:

1. INSTALL WATER AND FIRE JOINT TRENCH PER DETAIL ON SHEET C602.
2. PROPOSED DOMESTIC WATER SERVICE BUILDING CONNECTION. REFER TO PLUMBING PLAN FOR CONTINUATION.
3. PROPOSED FIRE SERVICE BUILDING CONNECTION. REFER TO PLUMBING PLANS FOR CONTINUATION.
5. INSTALL "X" WATER METER VAULT PER CITY OF SALEM REQUIREMENTS. SEE CITY OF SALEM STANDARD PLANS NO. 505 AND 506 ON SHEET C604 FOR DETAILS.
6. INSTALL "X" DOMESTIC WATER DCVA IN VAULT PER DETAIL ON SHEET C602.
7. INSTALL "X" FIRE SERVICE DCDA IN VAULT WITH FDC PER DETAIL ON SHEET C602.

GENERAL WATER NOTES:

1. ALL CONSTRUCTION AND WATER LINE MATERIALS FOR PRIVATE SITE SHALL MEET THE REQUIREMENTS OF THE UNIFORM PLUMBING CODE, CITY OF SALEM, AND THE INTERNATIONAL BUILDING CODE. FIRE LINES SHALL ALSO MEET THE MATERIAL REQUIREMENTS FOR THE NATIONAL FIRE PROTECTION ASSOCIATION (NFPA).
2. WATER MAINS ARE TO HAVE A MINIMUM COVER OF 36-INCHES OR AS REQUIRED BY PLUMBING CODE AND FIRE CODE.
3. ALL WATERLINES, JOINTS, TEES, BENDS (HORIZ. & VERT.), REDUCERS AND VALVES SHALL BE MECHANICALLY RESTRAINED PER CITY OF SALEM STANDARD PLAN NO. 401.5.
4. WATER LINES SHALL HAVE A MINIMUM 1 FT HORIZONTAL SEPARATION AT STORM AND SANITARY CROSSINGS. CONTRACTOR SHALL ROUTE WATER LINE BELOW STORM OR SANITARY AT LOCATIONS WHERE MINIMUM COVER IS NOT MET.
5. THE CONTRACTOR SHALL CALL FOR ALL INSPECTIONS AND PERFORM THE NECESSARY TESTING REQUIRED BY THE SPECIFICATIONS AND PRIVATE UTILITIES PERMIT. UPON COMPLETION OF THE INSTALLATION OF THE WATER SYSTEM, ALL LINES SHALL BE FLUSHED AND DISINFECTED IN CONFORMANCE WITH HEALTH DIVISION GUIDELINES.
6. TRACER WIRE - 12-GAUGE STRANDED OR SOLID COPPER INSULATED HIGH MOLECULAR WEIGHT POLYETHYLENE (HWM-PE) TRACER WIRE. THE HWM-PE INSULATED COVER SHALL BE GREEN AND A MINIMUM .45 MIL THICK. THE WIRE SHALL BE RATED FOR 140 DEGREES FAHRENHEIT. INSTALL TRACER WIRE IN ALL TRENCHES FOR WATER LINE. PLACE THE TRACER WIRE DIRECTLY OVER THE PIPE CENTERLINE AND ON TOP OF THE PIPE ZONE MATERIAL, PARALLEL TO, AND ALONG THE ENTIRE LENGTH OF ALL NONMETALLIC PIPE.
7. CONTRACTOR TO INSTALL ALL REQUIRED FITTINGS AND BENDS AS NECESSARY.

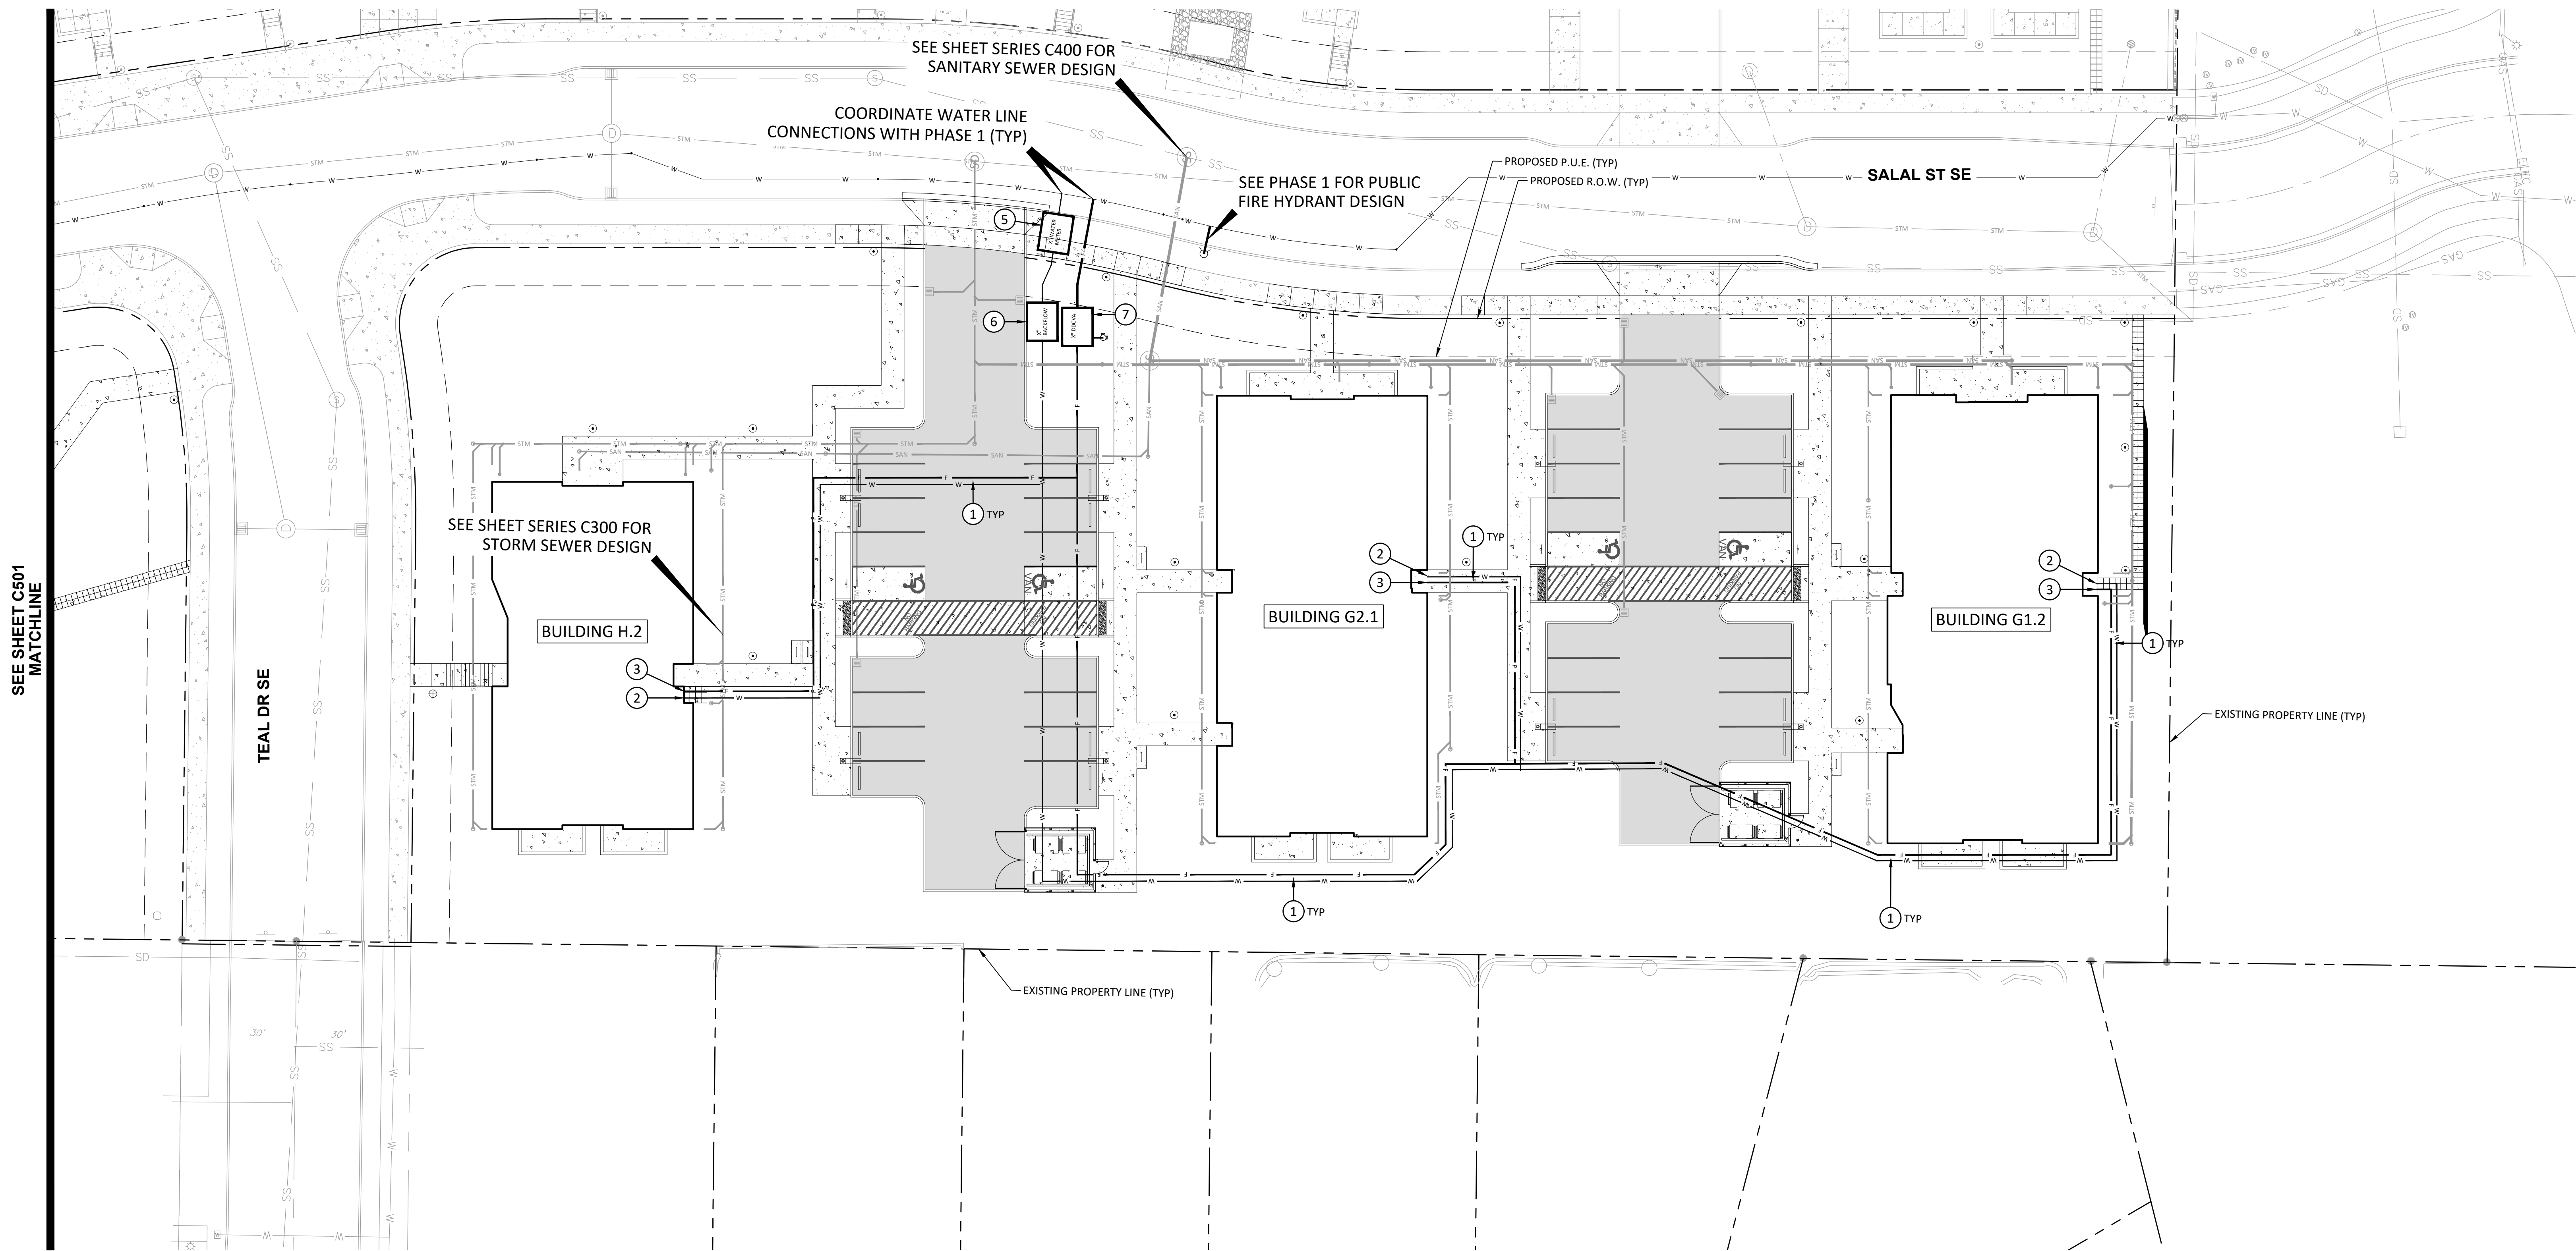

SITE PLAN REVIEW 08.08.22


ISSUE DATE


Drawing:


WATER PLAN

Sheet No:

C502

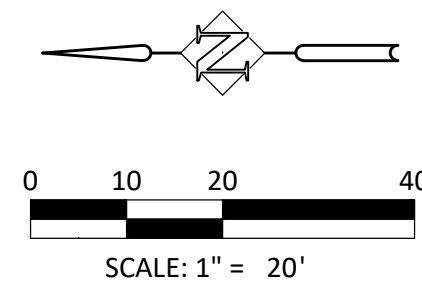

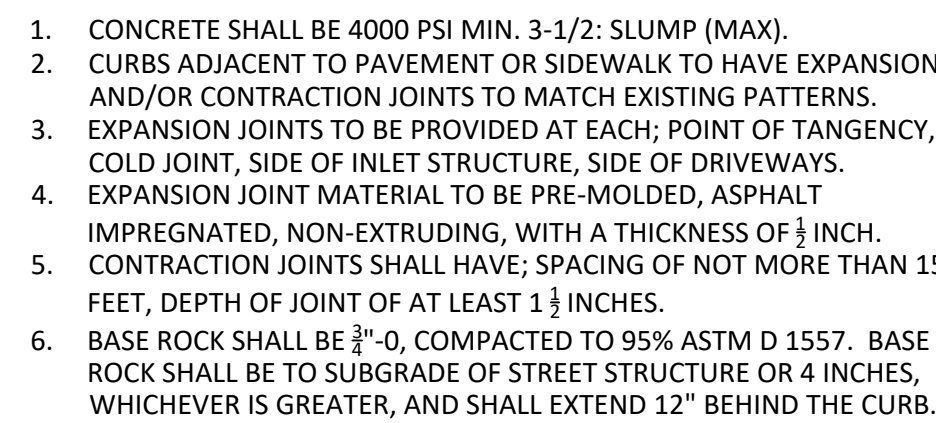

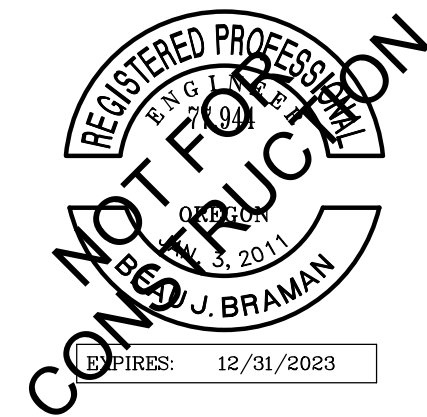


CDP SALEM - PHASE 2

Job Number: 22047


PARCEL 3 & PARCEL 4
BATTLE CREEK SE
SALEM, OR




**Harper
Houf Peterson
Righellis Inc.**
ENGINEERS • PLANNERS
LANDSCAPE ARCHITECTS • SURVEYORS
530 Center Street NE, Suite 240, Salem, OR 97301
phone: 503.365.1131 www.hhpr.com fax: 503.221.1171

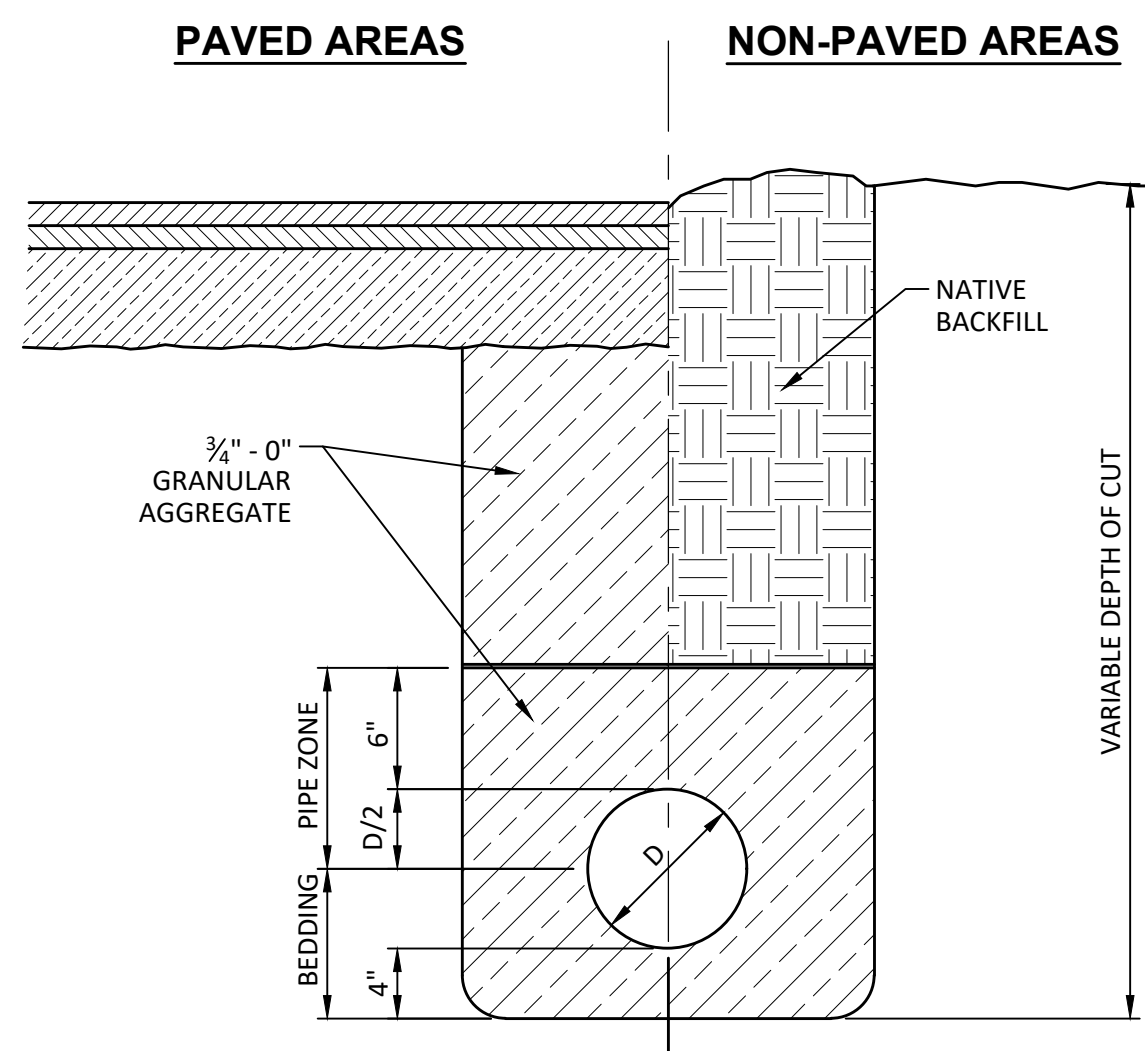


**SITE PIPE BEDDING AND BACKFILL
TYPICAL SECTION**
NTS

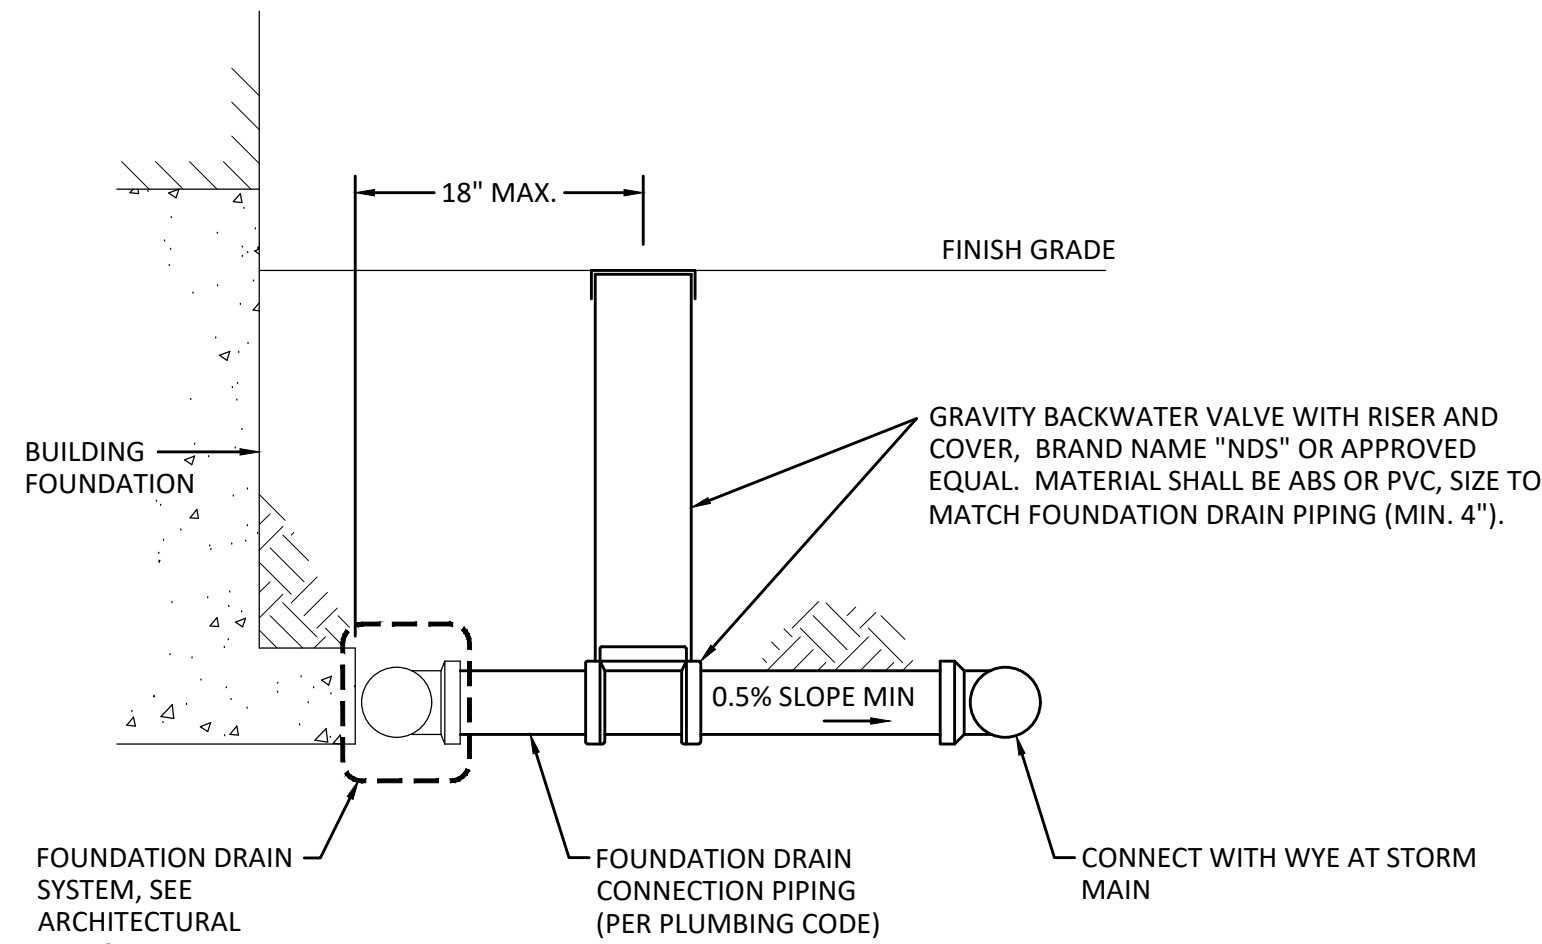


FOUNDATION DRAIN CONNECTION WITH BACKWATER VALVE
NTS

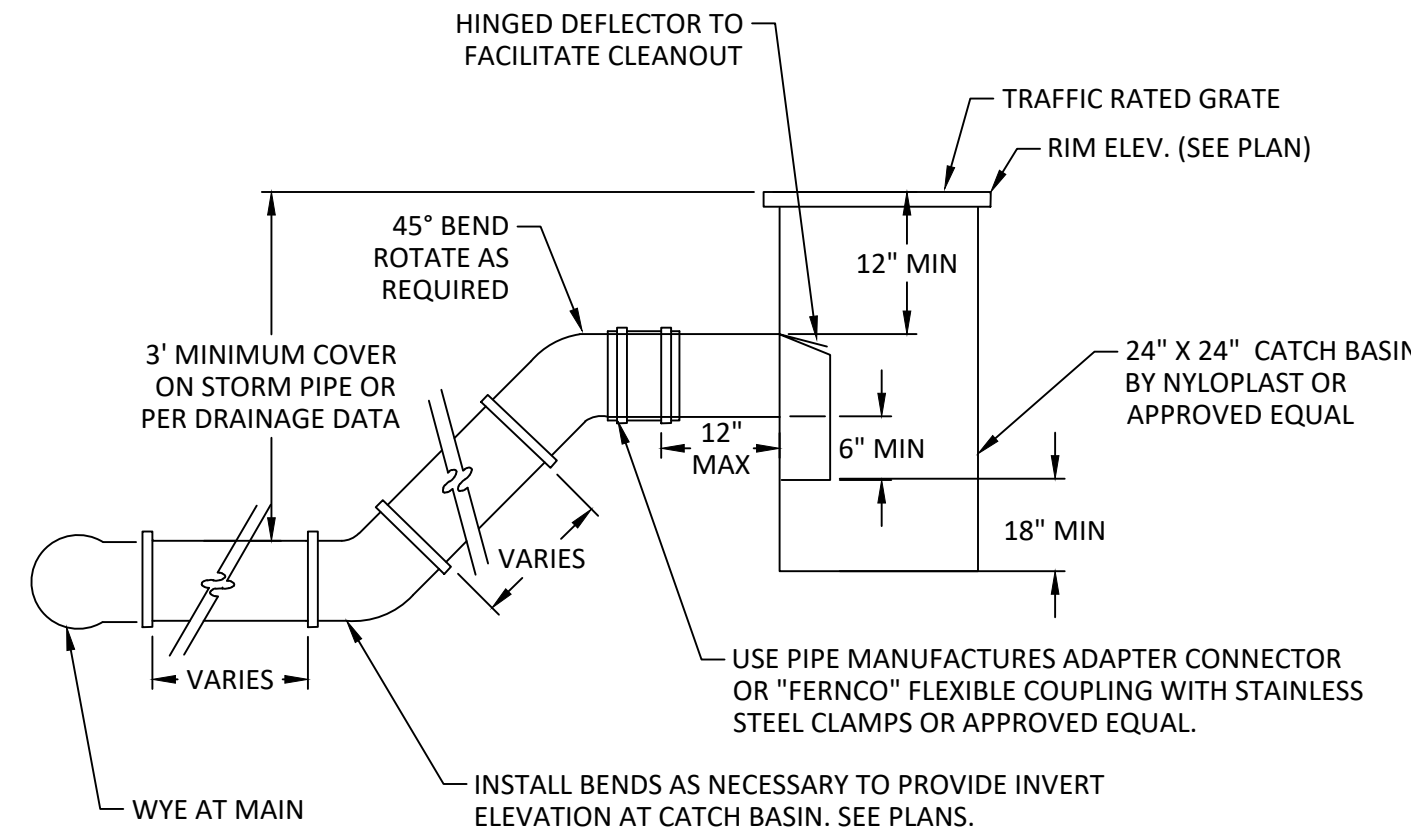

CATCH BASIN
NTS

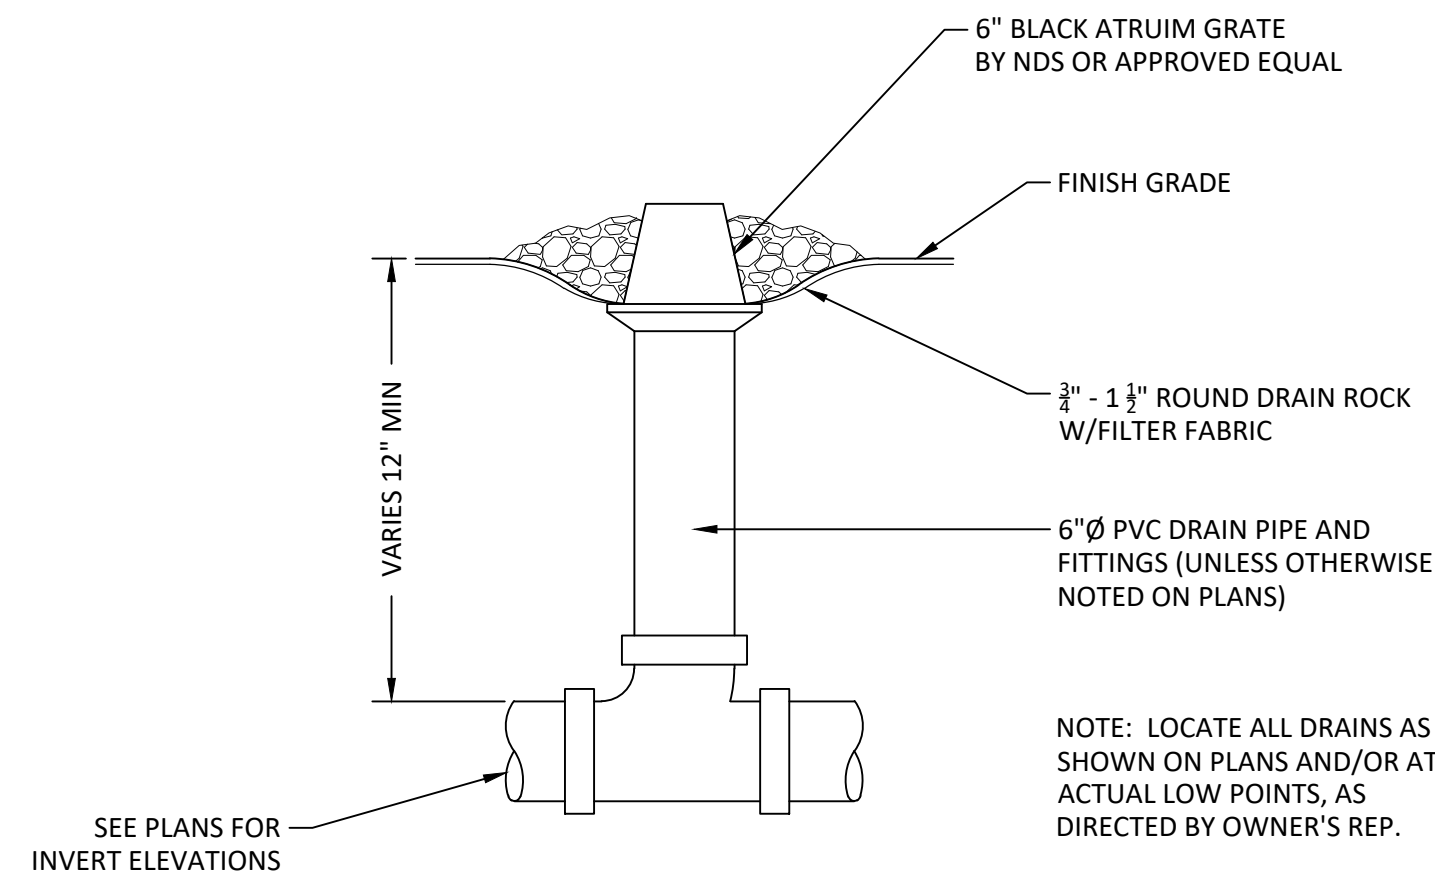


LANDSCAPE AREA DRAIN DETAIL
NTS

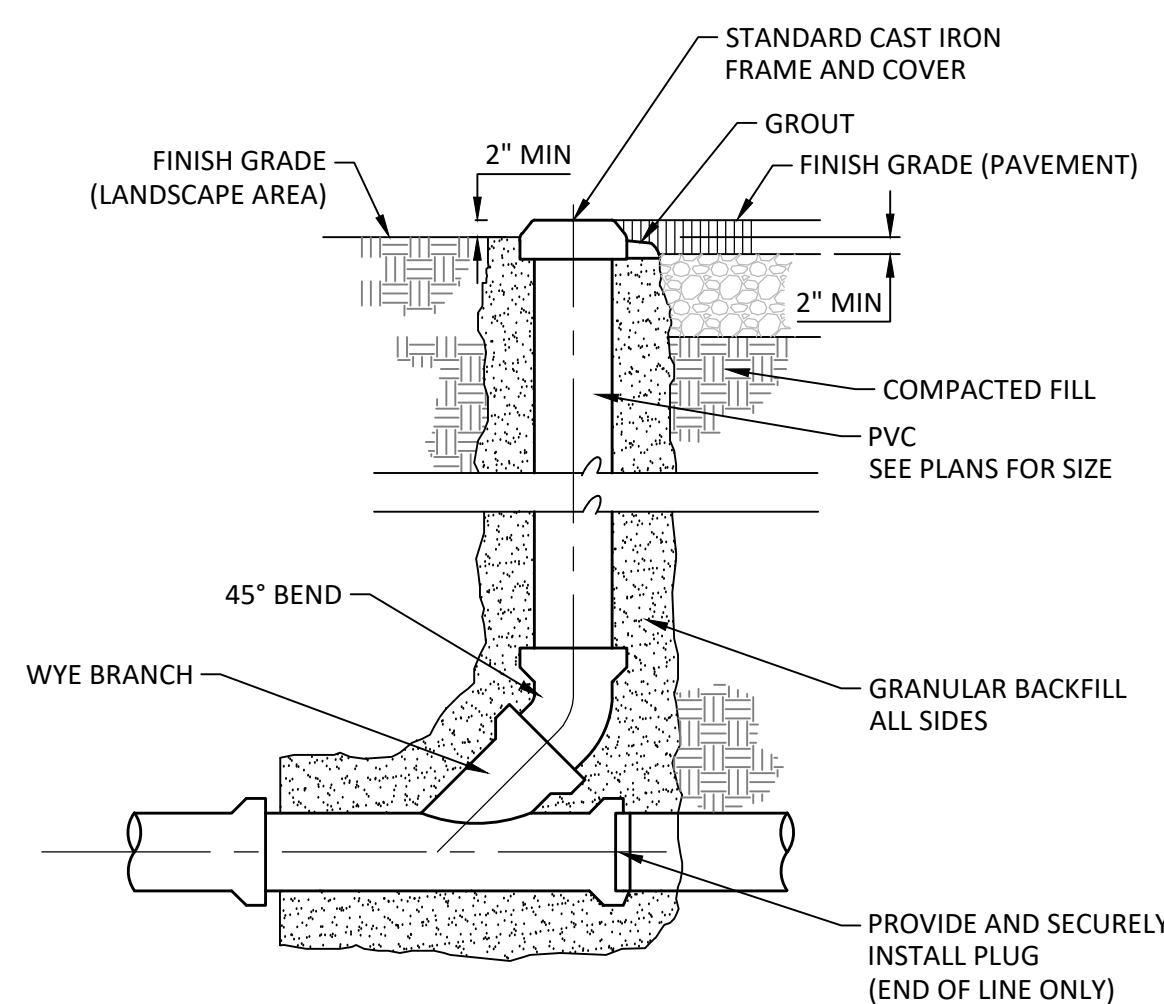

NOTE: CAST IRON FRAME AND COVER SHALL BE VALLEY IRON & STEEL CO. OR APPROVED EQUAL.


STANDARD CLEANOUT
NTS

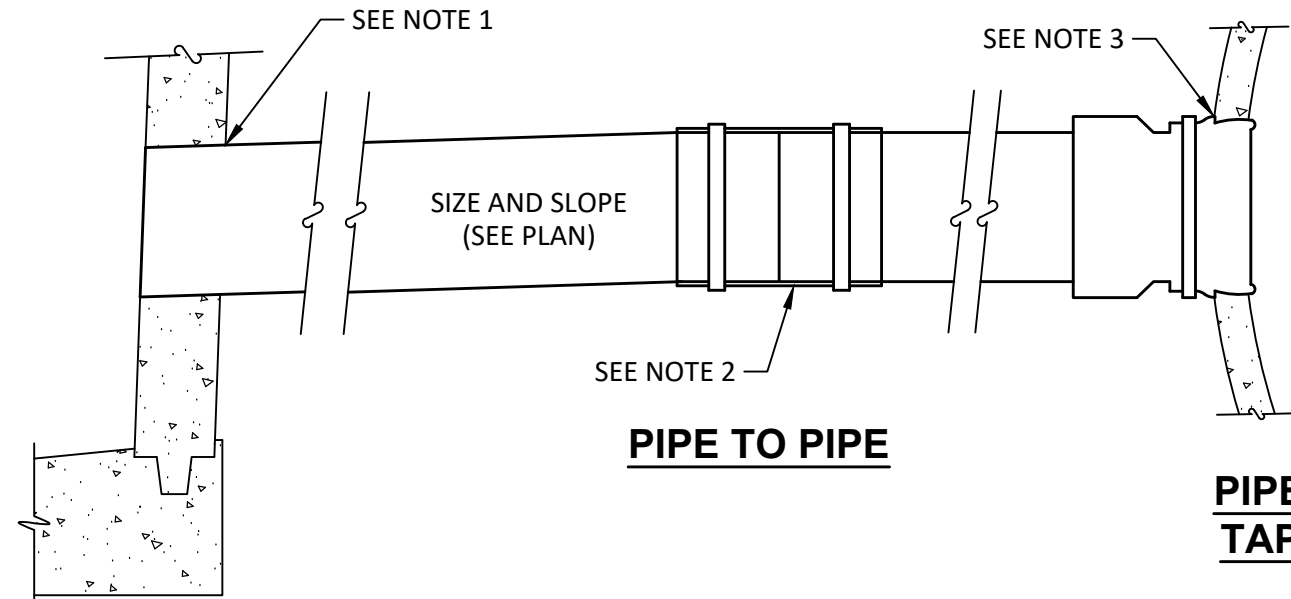


**MANHOLE OR
CATCH BASIN**

- NOTES:**
- BREAK OUT WALL 2" MIN., 4" MAX. CLEAR OF PIPE WALL. GROUT SPACE WITH NON-SHRINK GROUT. FOR SANITARY CONNECTION INSTALL SAND COLLAR AS DIRECTED BY WATER ENVIRONMENT SERVICES (WES).
 - USE "FERNCO" FLEXIBLE COUPLING WITH STAINLESS STEEL CLAMPS OR APPROVED EQUAL AS REQUIRED.
 - CUT HOLE INTO PIPE AND INSTALL "FOWLER" SEWER BOOT TAP OR APPROVED EQUAL.


PIPE CONNECTION TO EXISTING
NTS

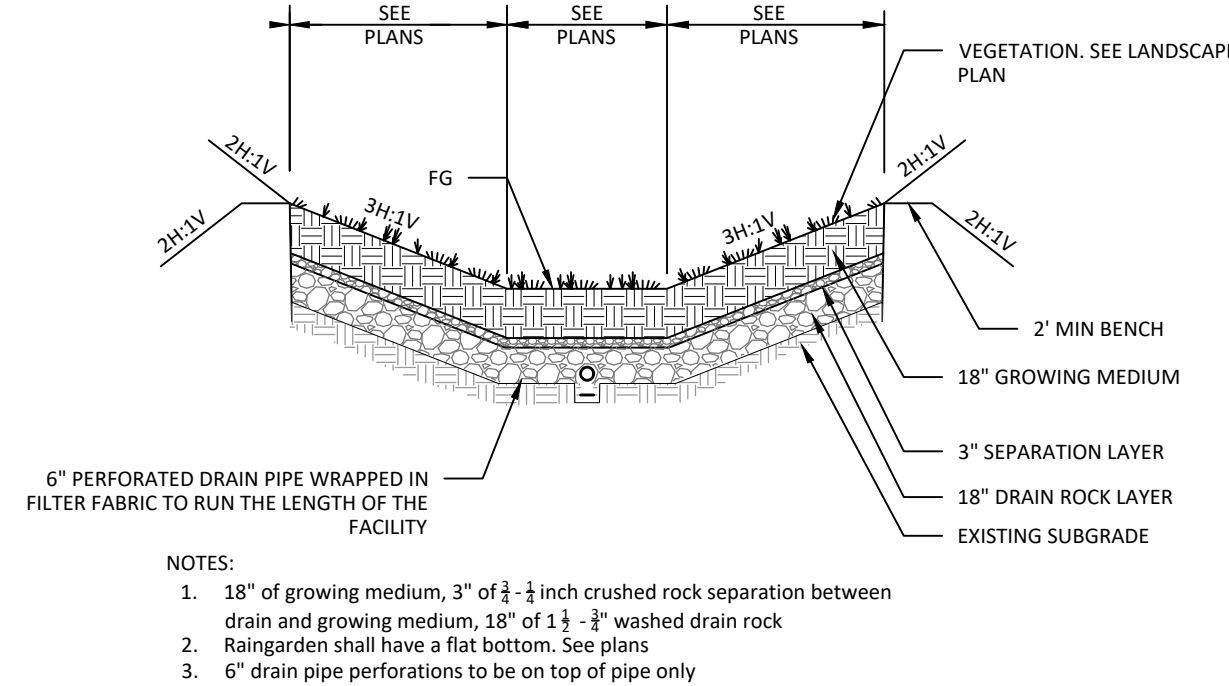


**STORMWATER FACILITY
TYPICAL CROSS SECTION**
NTS

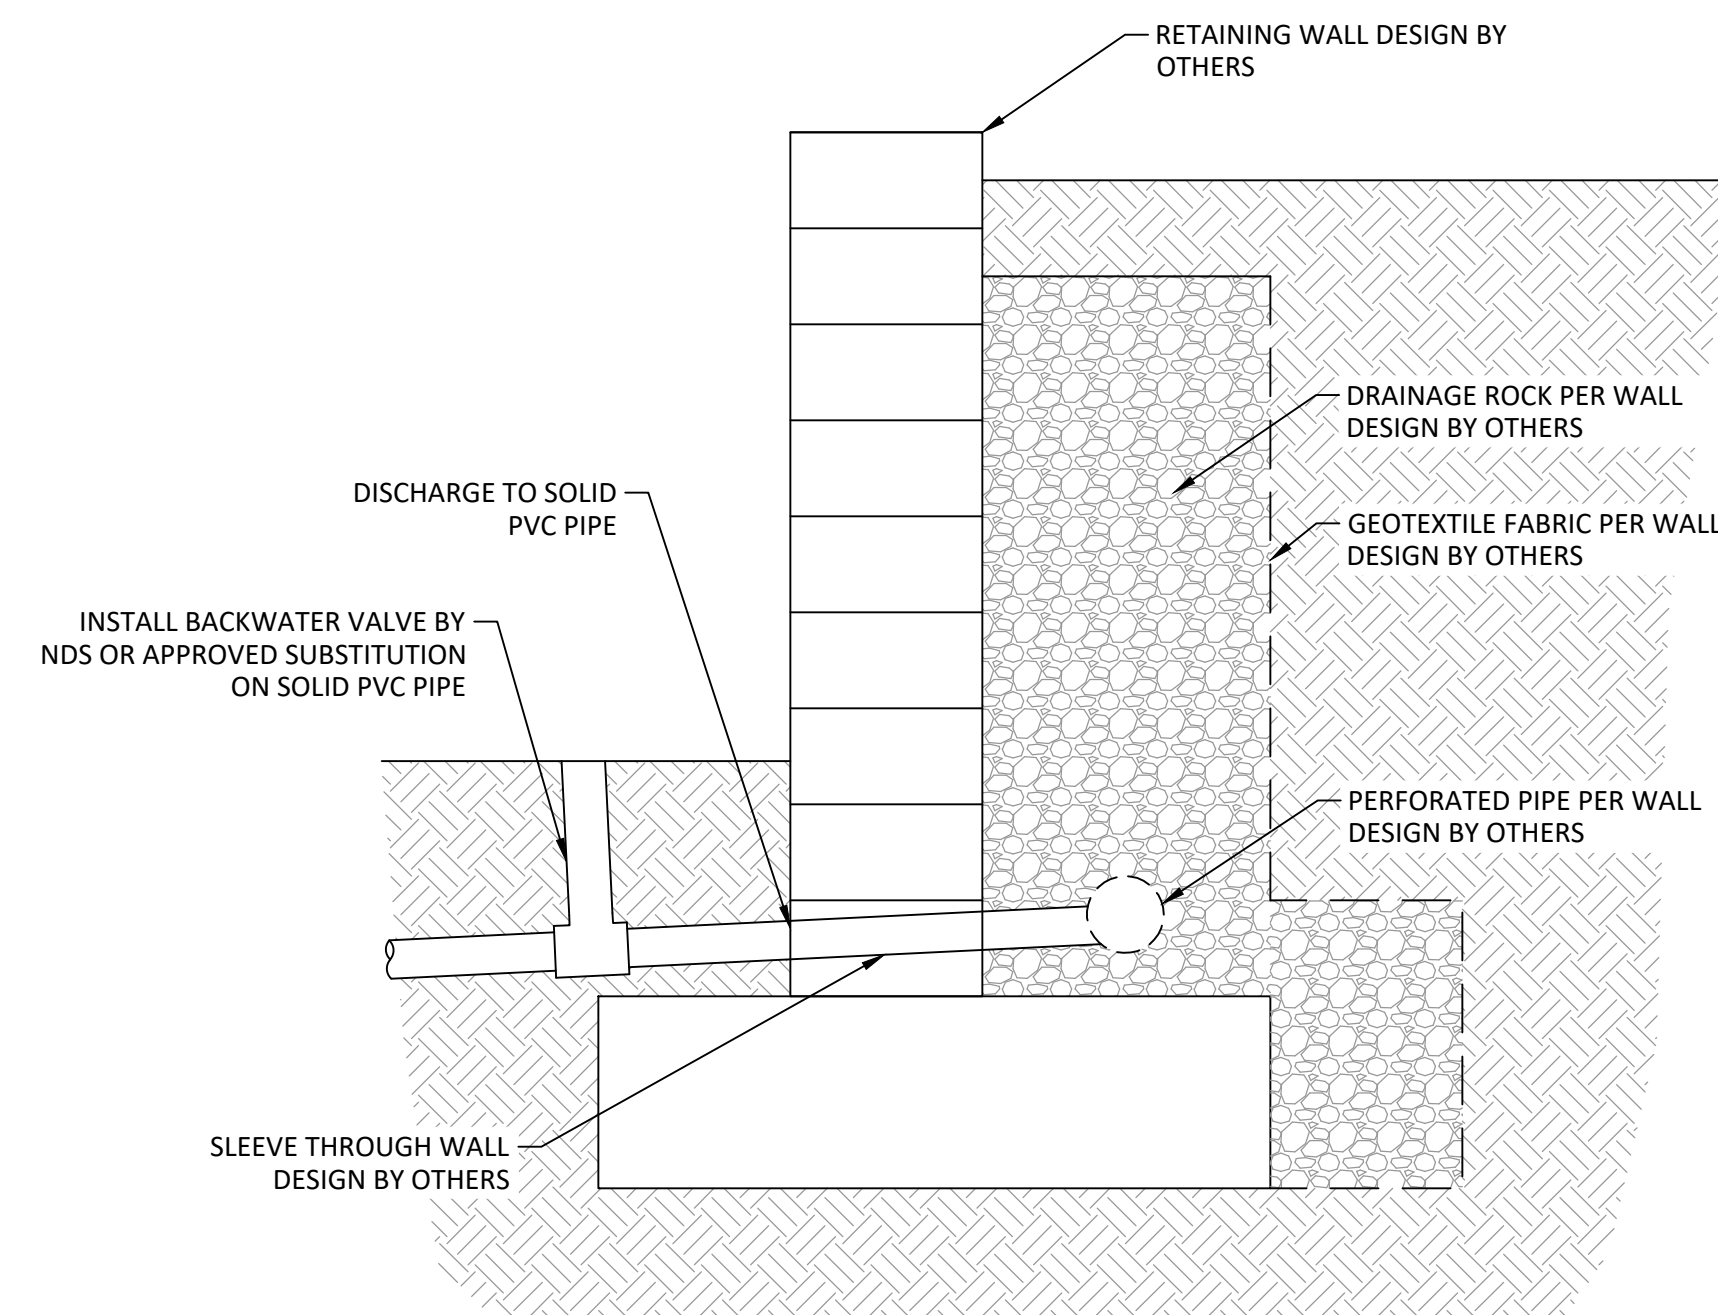


**TYPICAL RETAINING WALL
FOOTING DRAIN DETAIL**
NTS

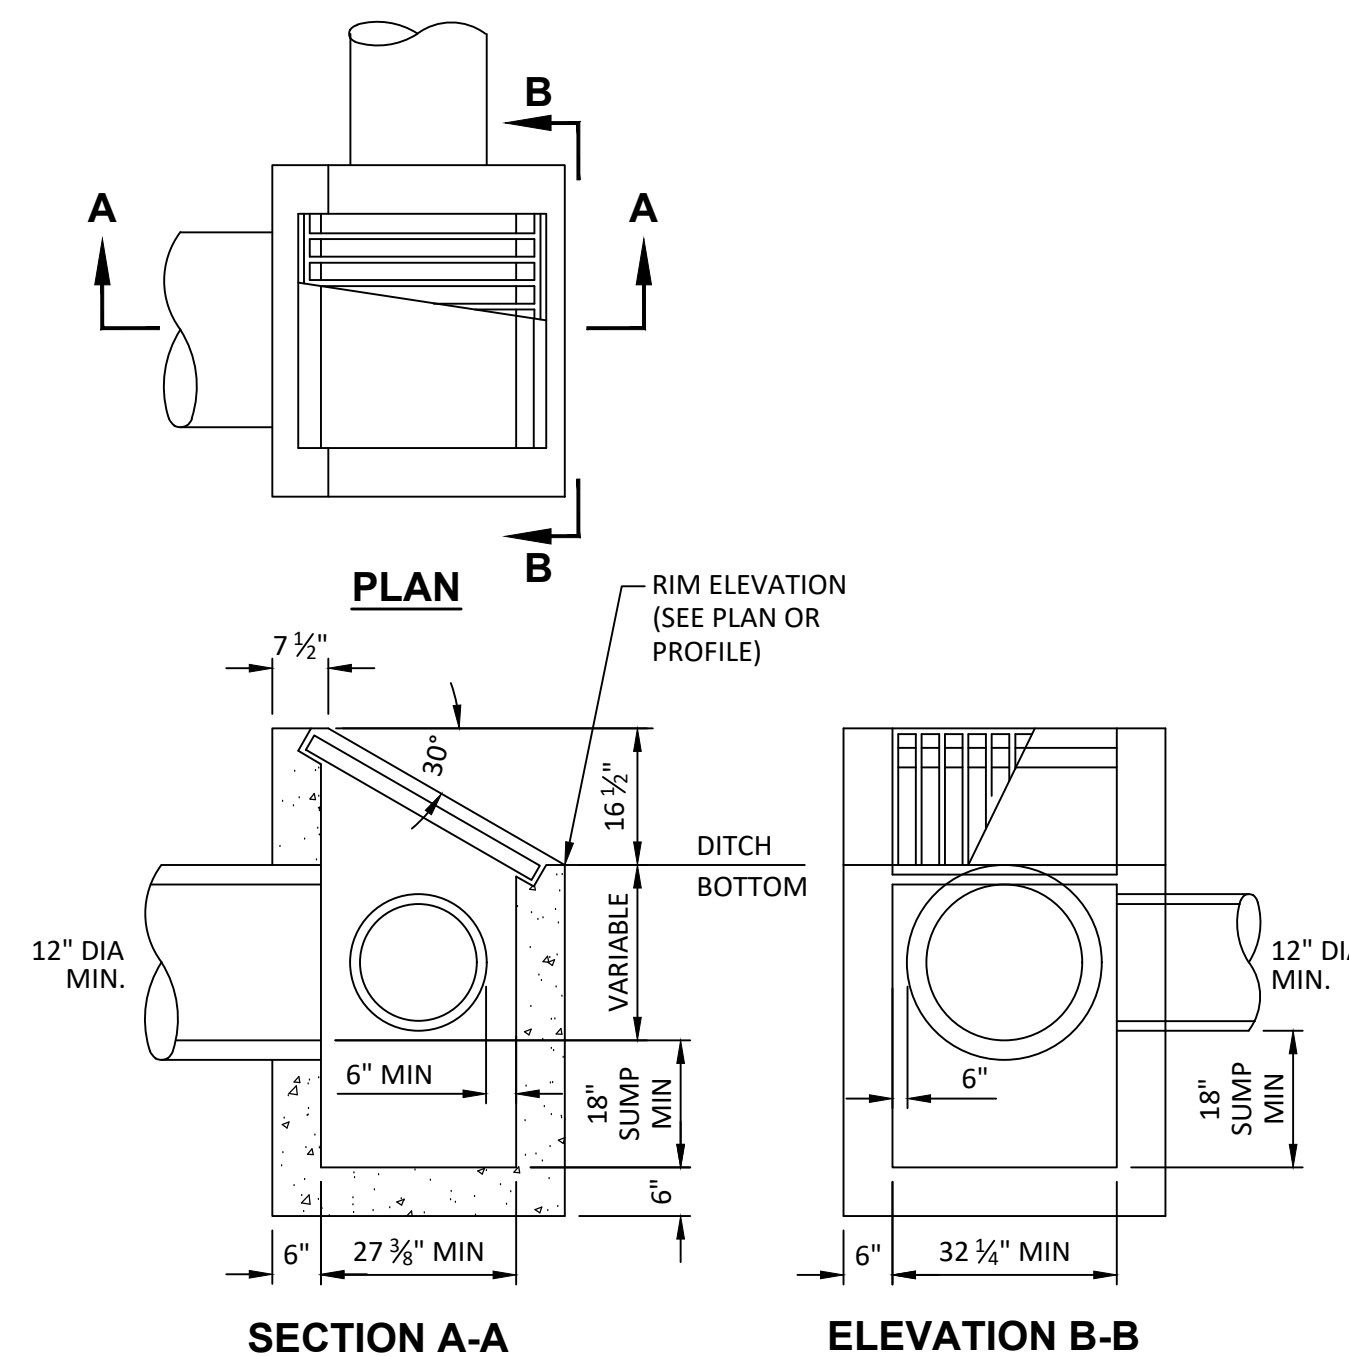


CONCRETE DITCH INLET
NTS

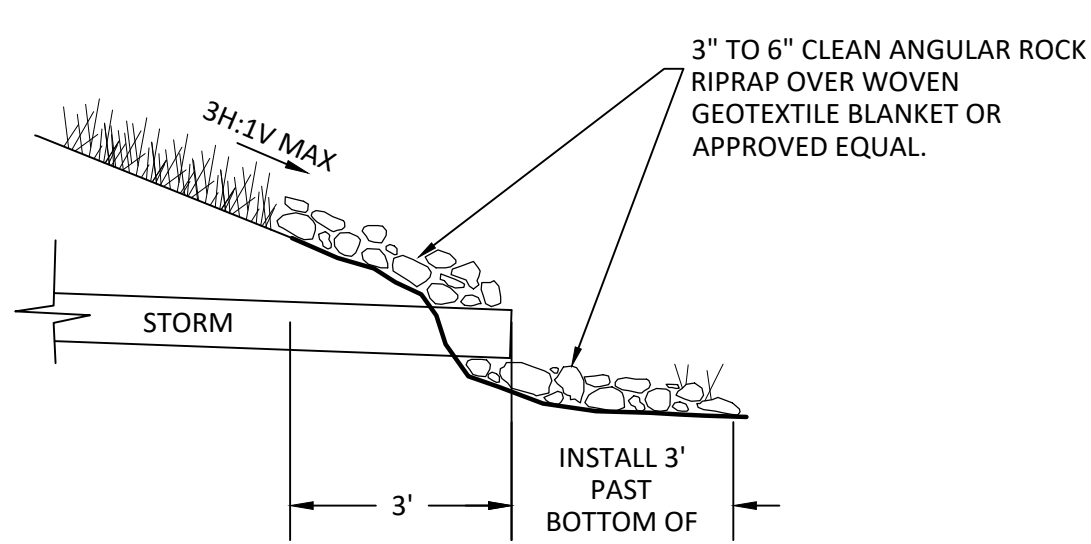


PIPE OUTFALL RIPRAP
NTS

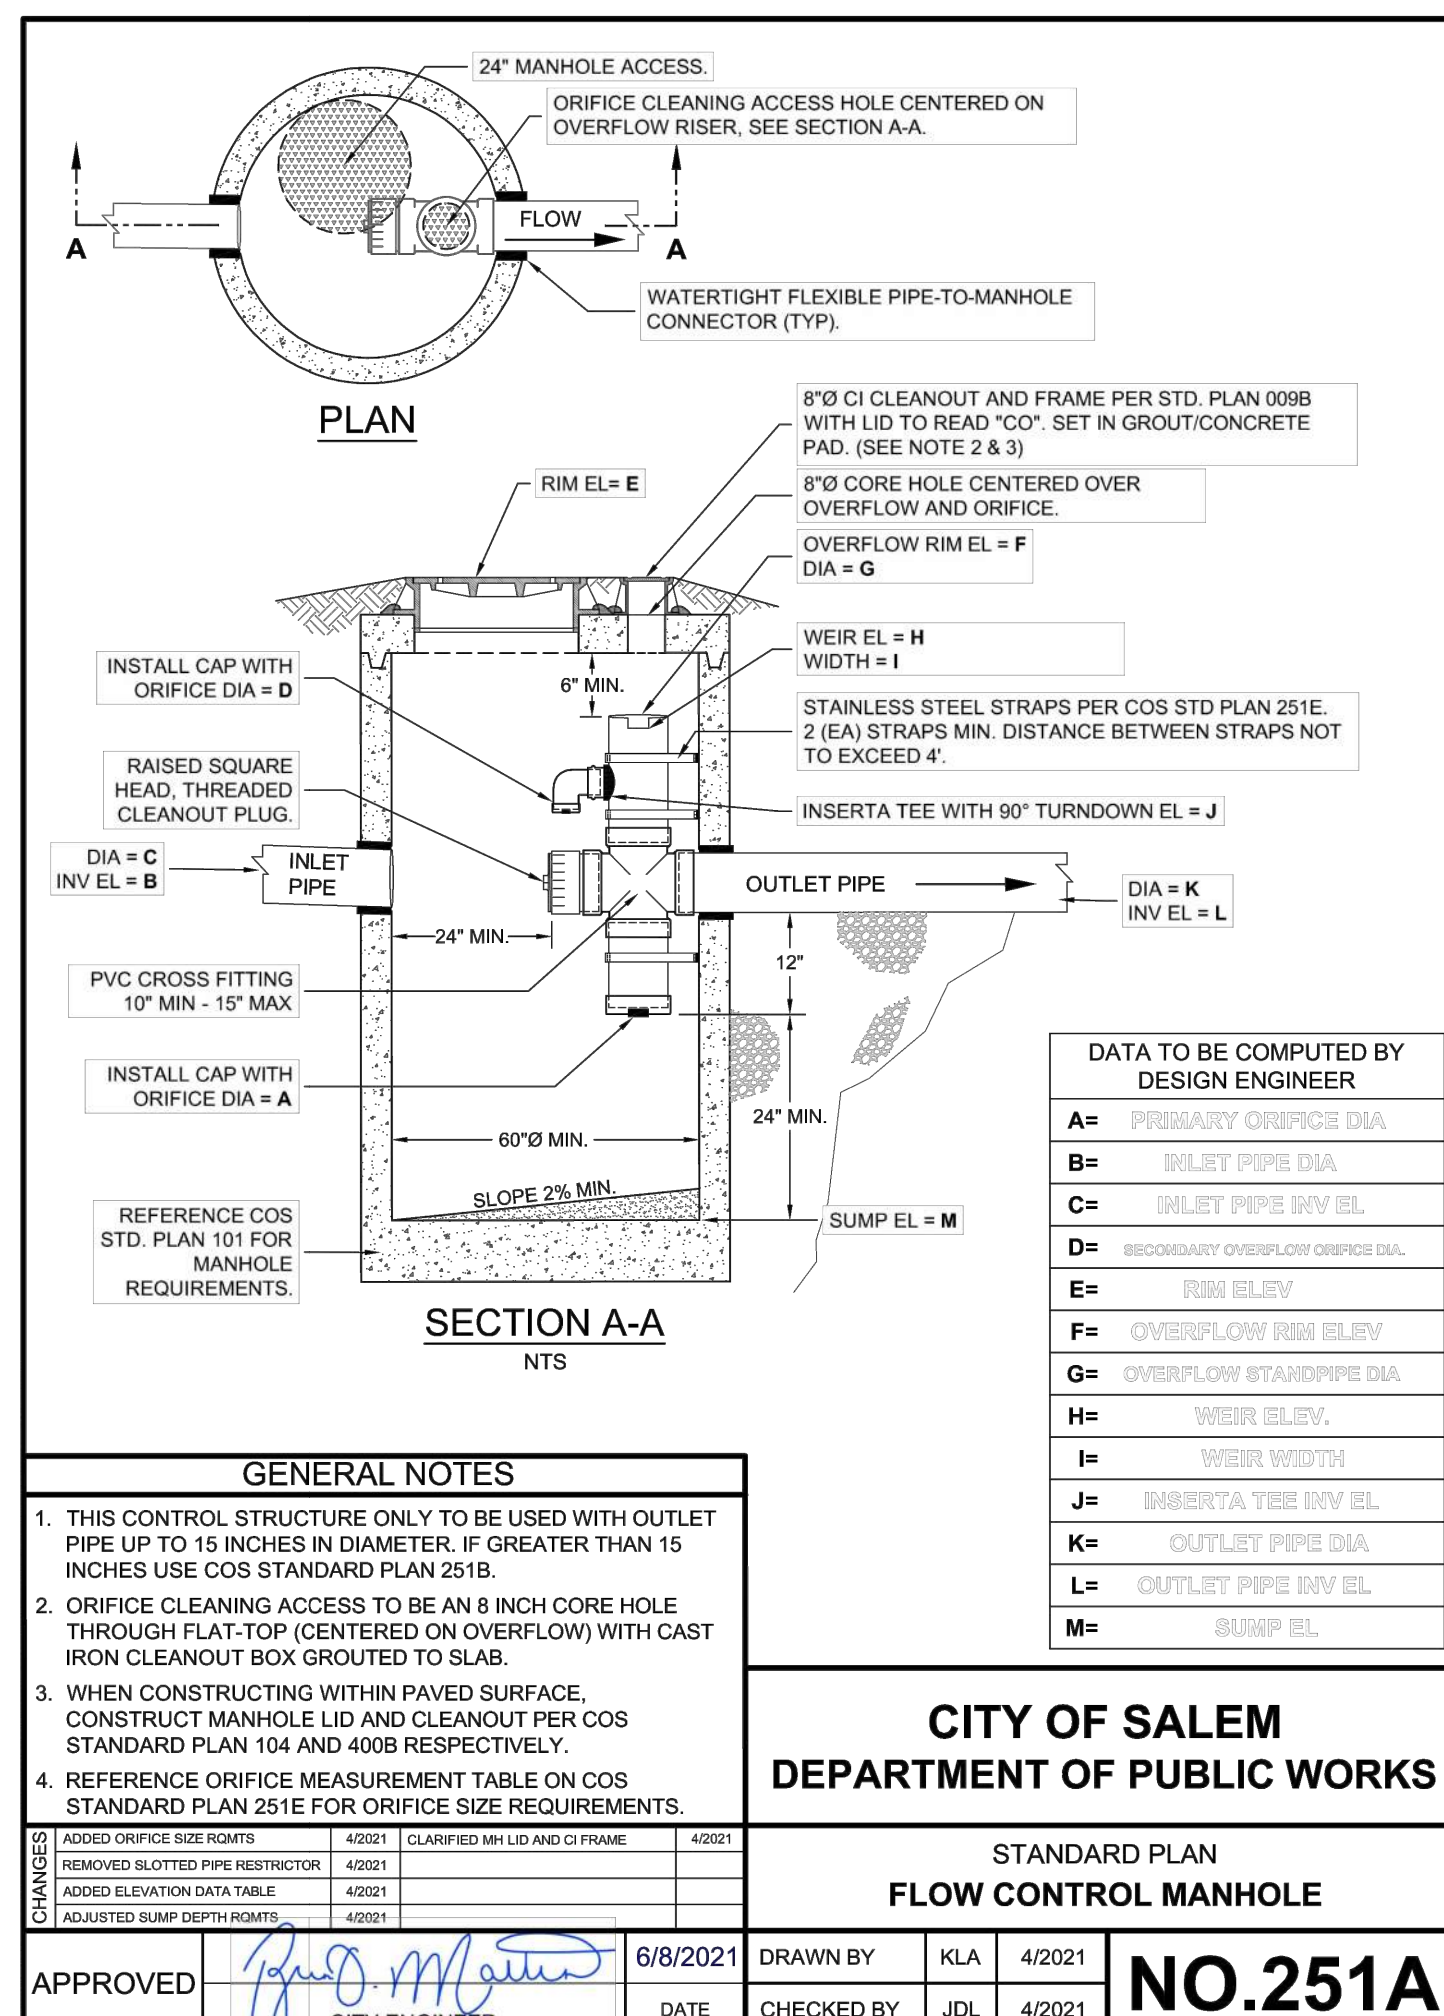

FLOW CONTROL MANHOLE 1

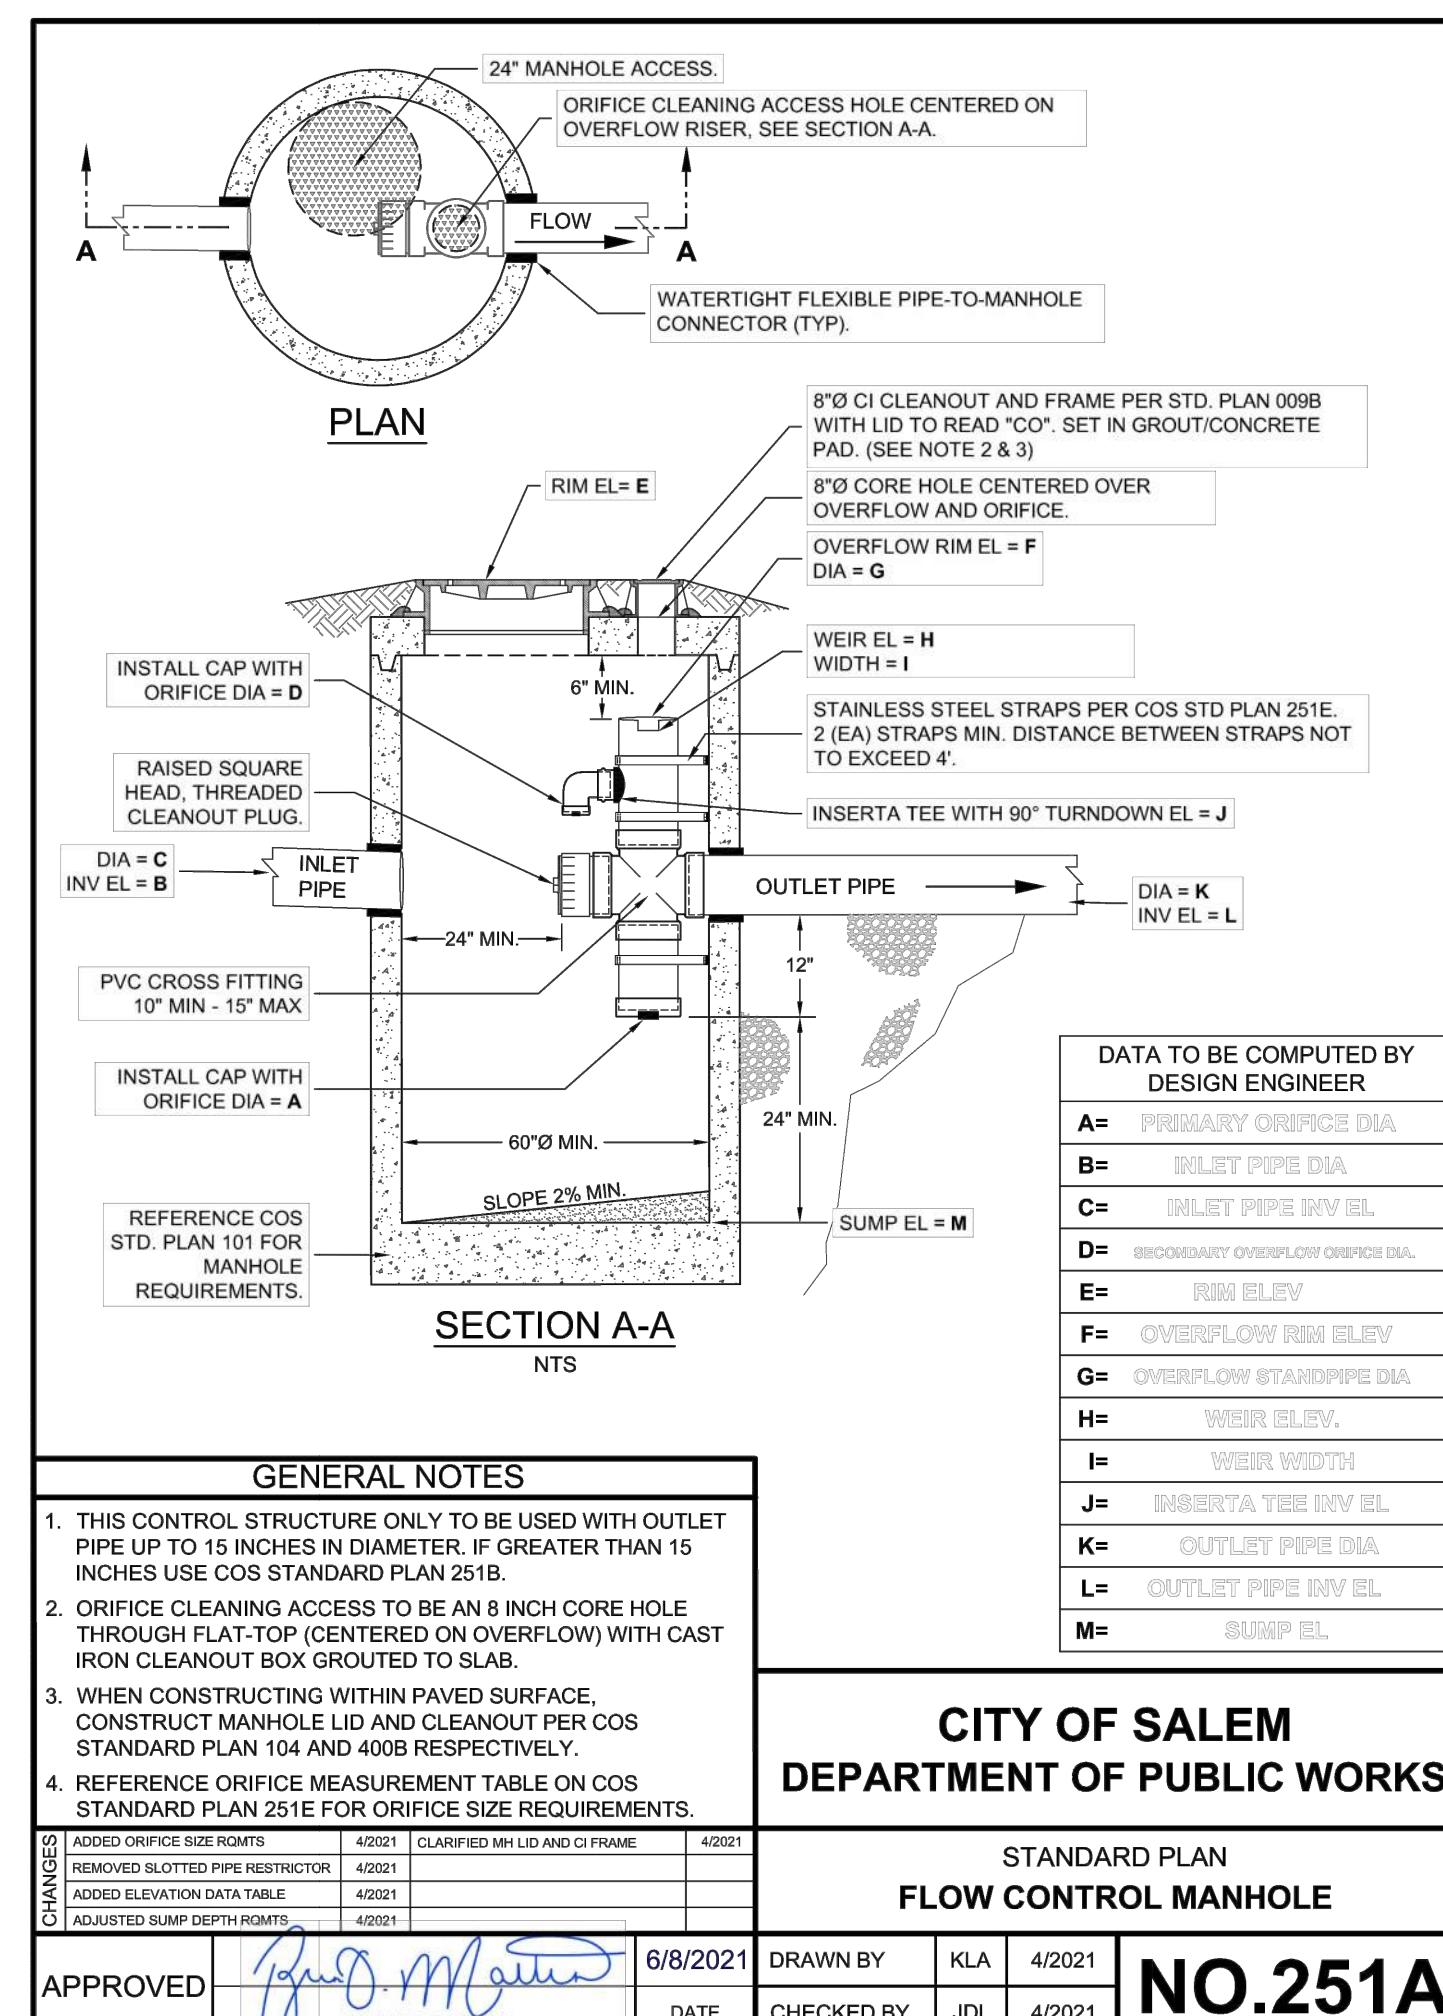

FLOW CONTROL MANHOLE 2

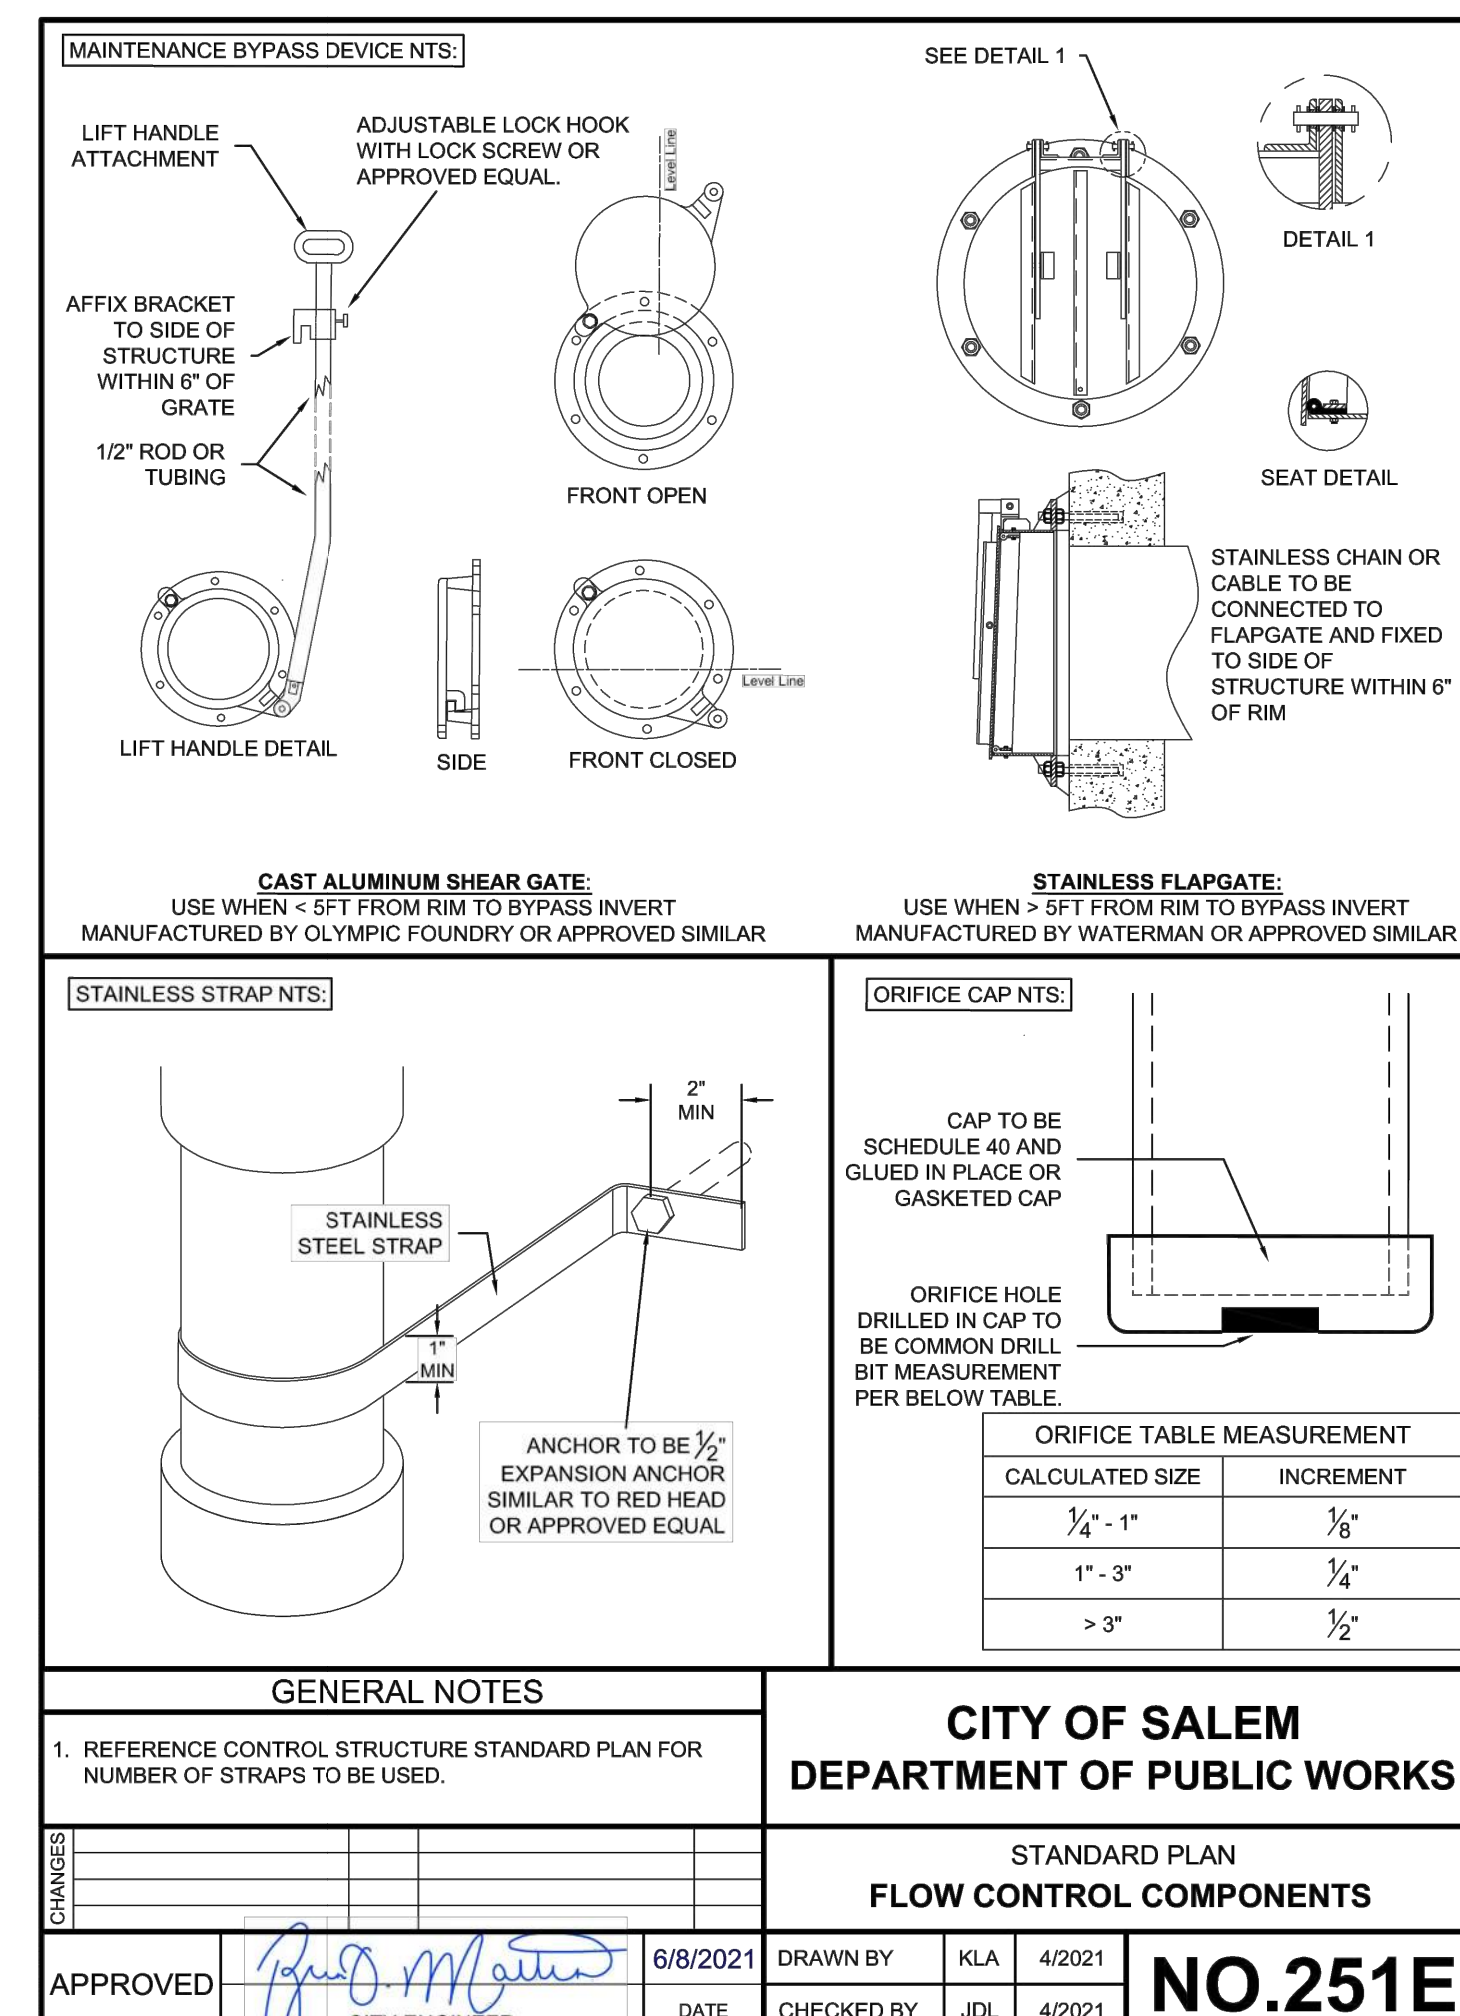

SITE PLAN REVIEW 08.08.22

ISSUE DATE

Drawing:

CIVIL SITE DETAILS

Sheet No:

C601




CDP SALEM -
PHASE 2

Job Number: 22047

PARCEL 3 & PARCEL 4
BATTLE CREEK SE
SALEM, OR




- THIS IS TO BE A PRIVATE FACILITY, GOVERNED BY UPC, NFPA, OREGON DEPT. OF HUMAN SERVICES AND FIRE MARSHALL, AS APPLICABLE.
- FINISHED GRADE SHALL SLOPE AWAY FROM THE VAULT COVER SO AS TO PREVENT PONDING AROUND THE COVER.
- SEAL PIPE PENETRATIONS WITH NONSHRINK GROUT TO ACHIEVE A WATER TIGHT SEAL. PIPING SHALL NOT BE DIRECTLY IMBEDDED IN CONCRETE OR MASONRY. PROVIDE PIPE STRAPS FOR THRUST RESISTANCE PER STATE OF OREGON PLUMBING CODE (SOPC).
- ALUMINUM LADDER WITH EXTENSION TO BE O.S.H.A. APPROVED, (UTILITY VAULT CO. 1672 OR EQUAL). LADDER TO HAVE CLEAR ACCESS FROM VAULT DOOR.
- VAULT DOOR MECHANISMS SHALL NOT PROJECT BELOW THE CEILING OF THE VAULT INTERIOR.
- SLOPE INTERIOR TOWARD CENTER OF FLOOR FOR SUMP OR GRAVITY DRAIN OUTLET.
- WATER LINE SHALL BE DUCTILE IRON PIPE FOR A MINIMUM OF 5FT BEYOND VAULT.
- CONTROL VALVES SHALL BE EQUIPPED WITH ELECTRONIC TAMPER SWITCH. TAMPER SWITCHES SHALL BE CONNECTED TO THE BUILDING FIRE ALARM SYSTEM. TAMPER SWITCHES SHALL BE POTTER ELECTRIC PCVS SERIES OR APPROVED EQUAL.
- SUMP PUMP SHALL BE BARNES MODEL SP50, 1/2 HP STAINLESS STEEL OR APPROVED EQUAL.
- PUMP SHALL BE EQUIPPED WITH A 1 1/2" DISCHARGE AND MISC. PIPING FOR DISCHARGING INCLUDING AN INLINE CHECK VALVE AND ISOLATION GATE VALVE (SIZE EQUAL TO DISCHARGE LINE SIZE) DOWNSTREAM OF THE CHECK VALVE.
- PROVIDE POWER SOURCE AT A VOLTAGE COMPATIBLE WITH THE SUMP PUMP MOTOR. CONDUIT FOR THE POWER SHALL BE A MINIMUM OF TWO FEET AWAY FROM ANY OTHER PIPE PENETRATION. ELECTRICAL TO BE DESIGNED BY OTHERS.

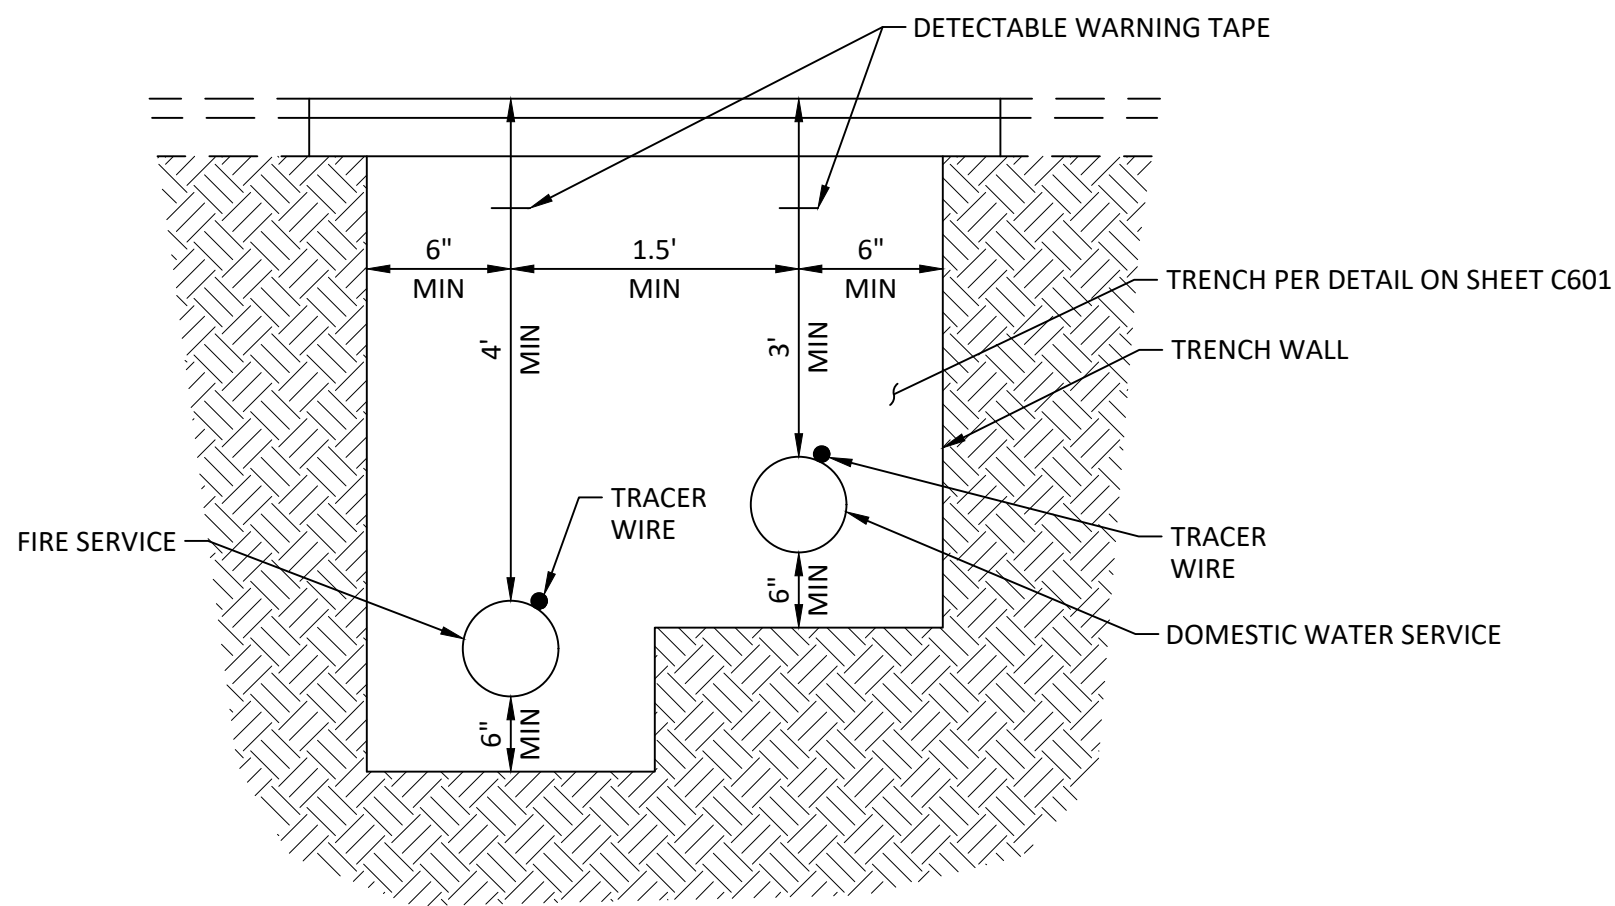

TYPICAL WATER & FIRE SERVICE
JOINT TRENCH (PRIVATE ONSITE)


NTS

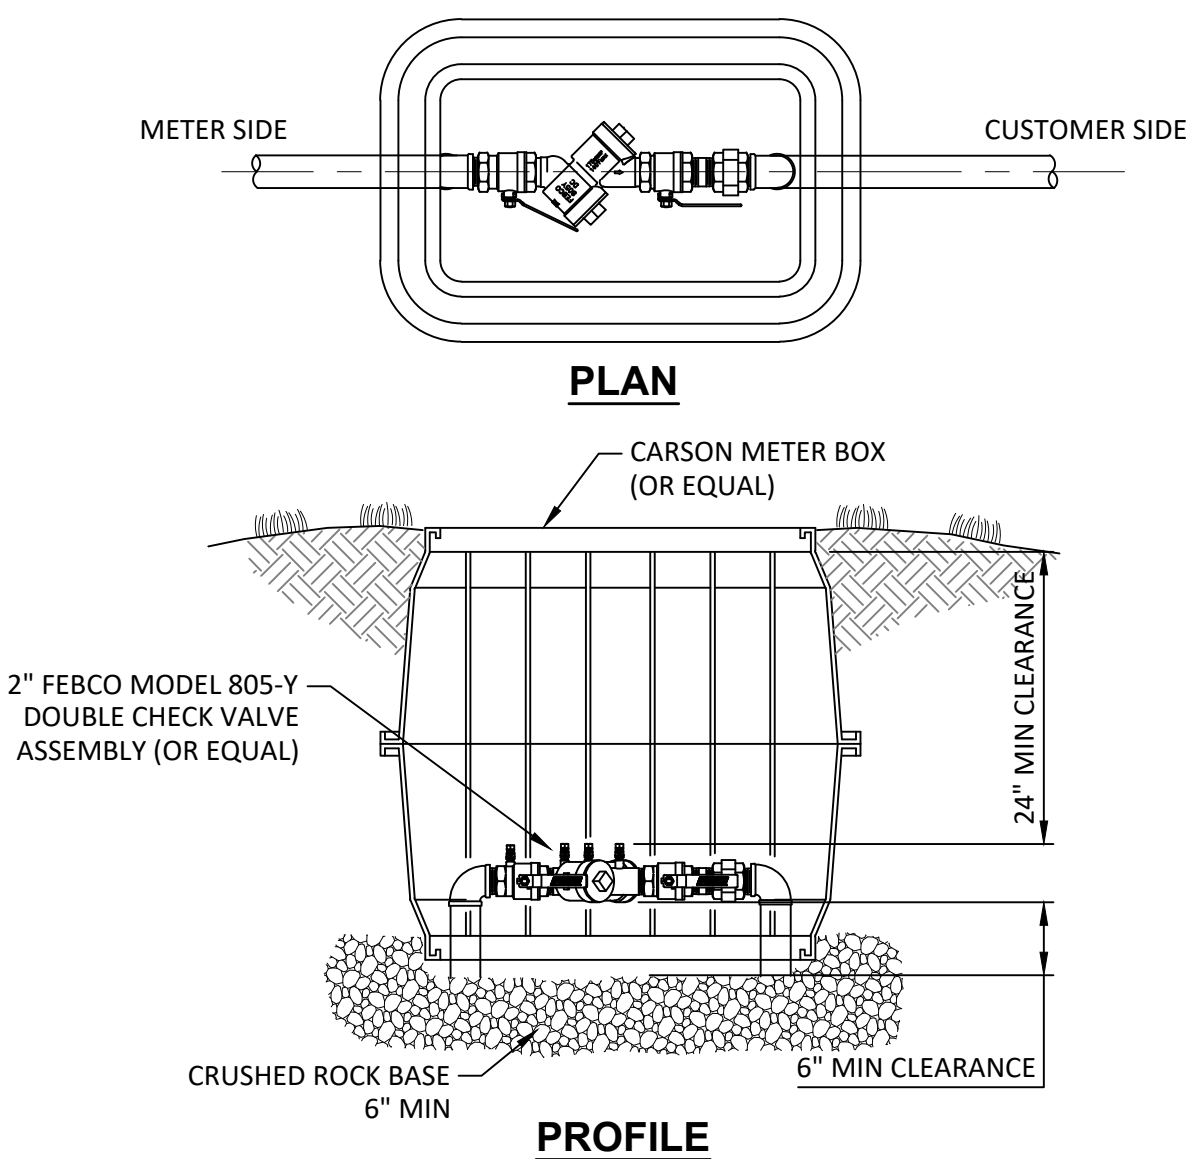

NOTE:
INSTALLATION SHOWN IS ONLY A SUGGESTION. THE DISTANCE FROM BOTTOM OF DEVICE TO FINISH GRADE, FREEZE PROTECTION, AND CLEARANCE FOR TESTING & REPAIR ARE THE MAJOR CONSIDERATIONS FOR INSTALLATION. PLUGS TO BE INSTALLED IN TEST COCKS OF BELOW GROUND INSTALLATIONS (NO DISSIMILAR METALS). IF FREEZE PROTECTION IS PROVIDED, THE 24" MIN CLEARANCE MAY BE REDUCED.

1 1/2", 2" & 2 1/2" DOUBLE CHECK INSTALLATION

NTS

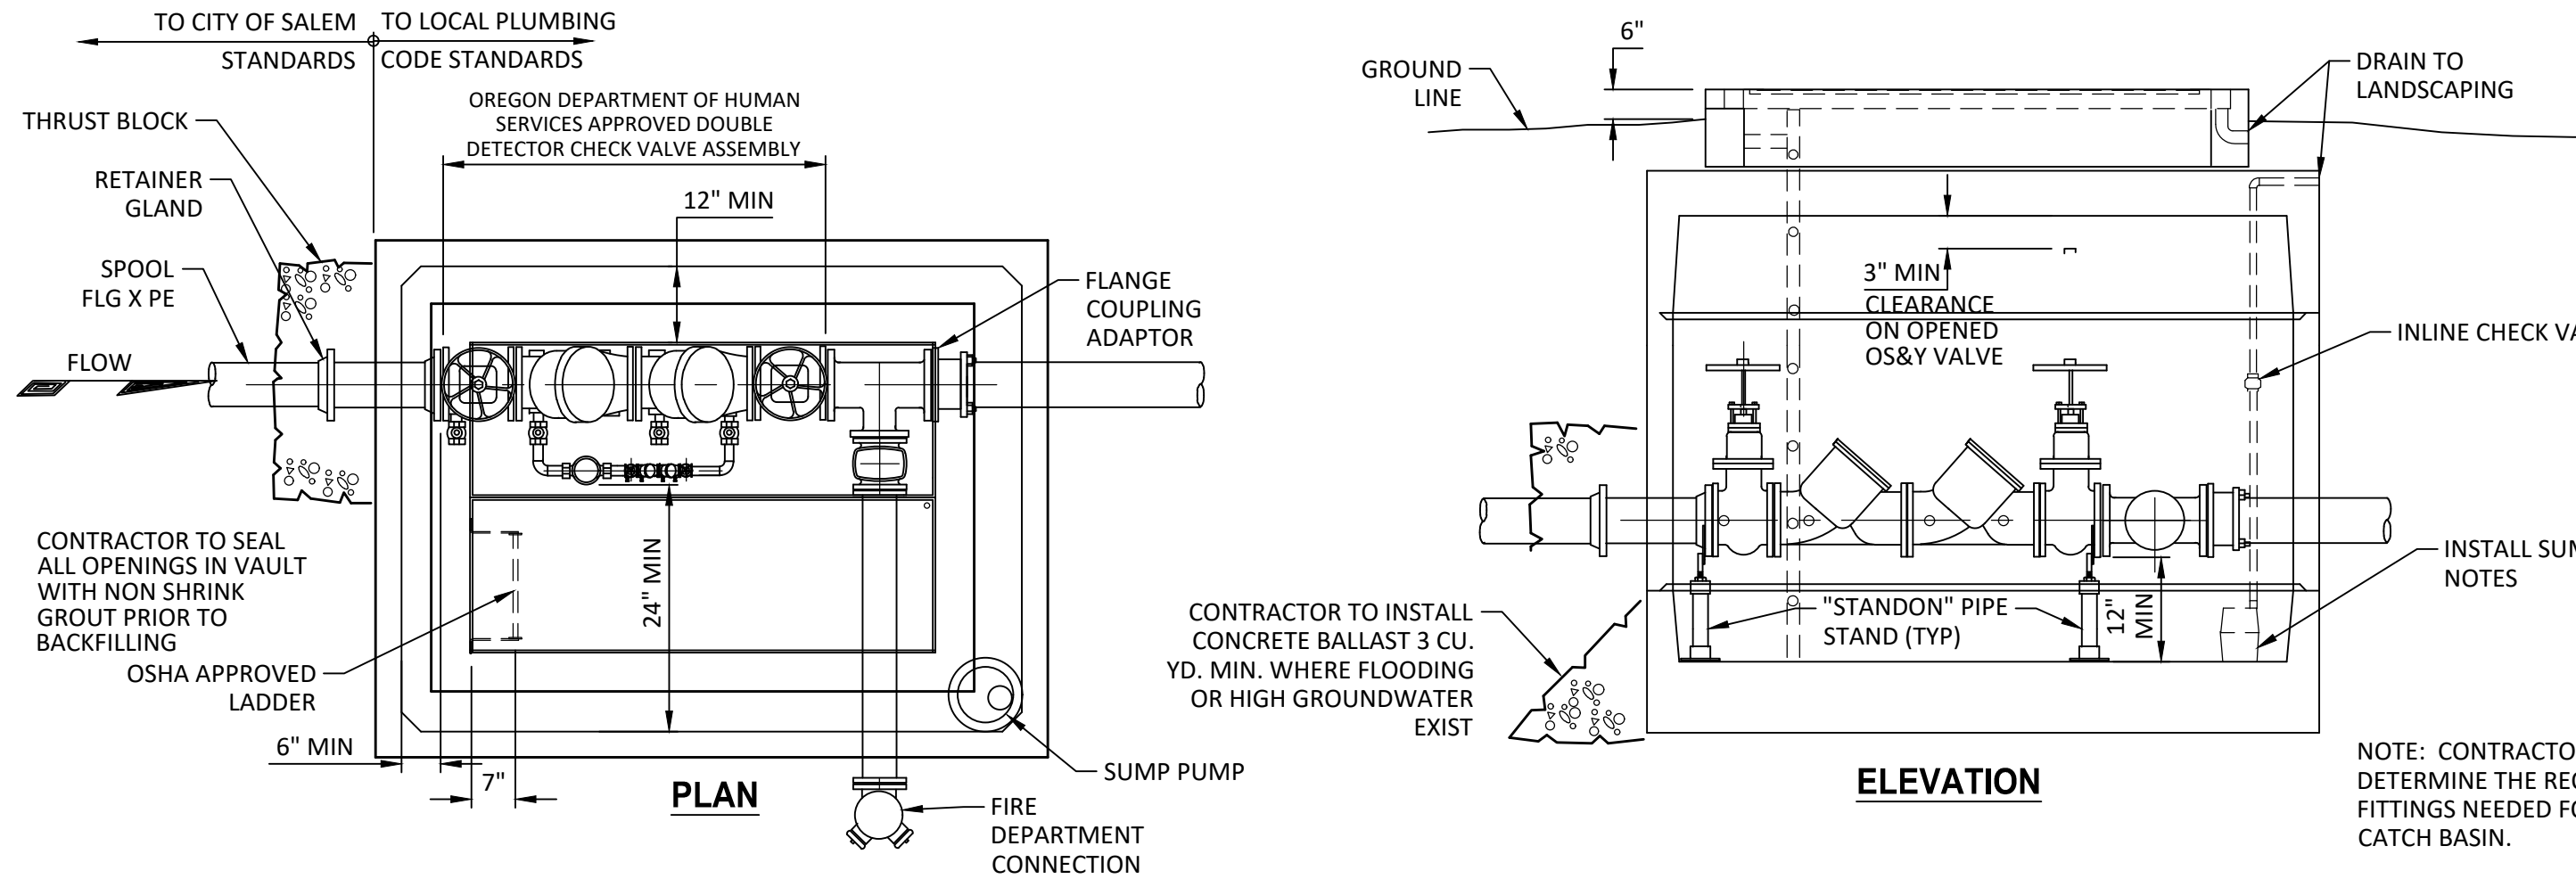

SIZE	DDCV ASSEMBLY VAULT		BILCO DOOR OR *EQUAL
	UTILITY VAULT OR *EQUAL WITH F.D.C.	WITHOUT F.D.C.	
4	676-WA	577-WA	J-5AL
6	687-WA	676-WA	J-5AL
8	S106-LA	687-WA	JD-3AL
10	S106-LA	S106-LA	JD-3AL

*ENGINEER APPROVED EQUAL

NOTE: BACKFLOW DEVICE TO BE AN OHA APPROVED ASSEMBLY. CONTRACTOR TO COORDINATE TESTING.

DOUBLE DETECTOR CHECK VALVE ASSEMBLY & VAULT

NTS

SITE PLAN REVIEW 08.08.22


ISSUE DATE

Drawing:

CIVIL SITE DETAILS

Sheet No:

C602

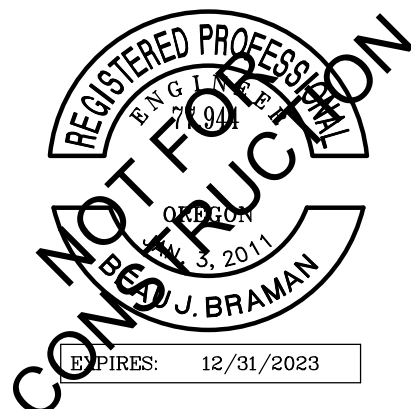

CDP SALEM - PHASE 2

Job Number: 22047

PARCEL 3 & PARCEL 4
BATTLE CREEK SE
SALEM, OR



Harper
Houf Peterson
Righellis Inc.

ENGINEERS • PLANNERS
LANDSCAPE ARCHITECTS • SURVEYORS

530 Center Street NE, Suite 240, Salem, OR 97301
phone: 503.365.1131 www.hhpr.com fax: 503.221.1171

FILE PATH: C:\Revit_Local\22047_CDP Salem Gateway Phase II_Walk Up Building
H_22_mclibersonPX8RT.rvt

VALVE BOX
SEE STD. PLAN 400.B

18" MIN

FINISH GRADE

2

46" MAX

A=4" (MIN.) 11" (MAX.)

B=7" MINIMUM

PVC GLUED JOINT

6" PVC PIPE BELL
END ORIENTED DOWN

6"x8" PVC REDUCER
(ALTERNATE)

WATER

MAIN

GENERAL NOTES		KEYNOTES	
- CENTER VALVE BOX ASSEMBLY AND ALIGN VERTICALLY OVER VALVE OPERATING NUT. - ADJUST VALVE BOX TO FINISH PAVING GRADE. - PVC PIPE SHALL BE ONE CONTINUOUS PIECE WITH BELL END ORIENTED DOWNWARD, OR ALTERNATIVELY, GLUE PVC REDUCER ON PLAN END OF PIPE.		1 PROVIDE VALVE OPERATOR EXTENSION WHEN OPERATING NUT DEPTH EXCEEDS 48-INCHES. SEE STD. PLAN 400.C 2 CONSTRUCT 6-INCH THICK P.C.C. COLLAR IF VALVE IS IN UNPAVED AREA SUBJECT TO VEHICULAR TRAFFIC.	
		CITY OF SALEM DEPARTMENT OF PUBLIC WORKS	
		STANDARD PLAN WATER VALVE BOX ASSEMBLY	
APPROVED <i>[Signature]</i> CITY ENGINEER	DRAWN BY JAK 2016 CHECKED BY DEW 2016	NO.400.A	

1) ADDED PIPE BELL/REDUCER OPTION
2) REMOVED DETAIL ON VALVE BOX
3) ADDED WARNING FOR OPERATOR EXTENSION

7 3/4"

9 1/16"

5 1/8"

1

LID TOP

1"

3/4"

2 1/2"

LID SIDE

12"

8"

3/8"

BOX SECTION

1 3/4"

6 1/2"

1"

1 1/2"

LID BOTTOM

18"

7"

7 1/2"

3/8"

SPECIFICATION:
WATER VALVE BOX MATERIAL SHALL BE CAST IRON
ASTM A45, CL35.

1 LIFT POCKET 1" WIDE x 1 1/4" DEEP.

CITY OF SALEM DEPARTMENT OF PUBLIC WORKS	
STANDARD PLAN WATER VALVE BOX	
APPROVED <i>[Signature]</i> CITY ENGINEER	DRAWN BY JAK 2016 CHECKED BY DEW 2016
NO.400.B	

1) NEW DRAWING
2) CHANGED TO CLASS 35 CAST IRON

LENGTH (L₁) OF PIPE REQUIRED FOR RESTRAINT (FEET)

Diameter	Horizontal Bend						Dead End		Reducer (Restrained Length for Large Diameter Side)			
	90°	45°	22 1/2°	11 1/4°	4"	6"	8"	10"	12"			
4"	30	23	20	19	44	---	37	53	65	77		
6"	35	25	21	20	55	---	---	38	53	67		
8"	40	27	22	20	66	---	---	---	37	54		
10"	44	29	23	21	76	---	---	---	---	51		
12"	49	31	24	21	86	---	---	---	---	---		

90°, 45°, 22 1/2°, 11 1/4°

90° 45° 22 1/2° 11 1/4°

DEAD END

REDUCER

BRANCH

TEE CONFIGURATION

LENGTH (L₁) OF PIPE REQUIRED FOR RESTRAINT WHEN USING TEES (FEET)

Branch Diameter	L=0		L=2		L=4		L=6		L=8		L=10		L=12		L=14		L=16		L=18	
	4"	6"	4"	6"	4"	6"	4"	6"	4"	6"	4"	6"	4"	6"	4"	6"	4"	6"	4"	6"
4"	44	30	19	19	19	19	19	19	19	19	19	19	19	19	19	19	19	19	19	19
6"	55	45	36	26	19	19	19	19	19	19	19	19	19	19	19	19	19	19	19	19
8"	66	59	52	44	37	30	23	19	19	19	19	19	19	19	19	19	19	19	19	19
10"	76	70	64	58	53	47	41	35	30	24	19	19	19	19	19	19	19	19	19	19
12"	86	81	76	71	67	62	57	52	47	43	38	33	28	23	19	19	19	19	19	19

L₁ is the minimum length in either direction from tee to nearest adjacent joint

NOTES:

- ALL JOINTS WITHIN THE LENGTH "L₁" FROM THE ABOVE TABLE SHALL BE RESTRAINED.
- THE JOINT RESTRAINT LENGTHS CALCULATED ARE FOR FITTINGS USED TO CHANGE PIPE HORIZONTAL ALIGNMENT ONLY. FOR APPLICATIONS WHERE FITTINGS ARE USED TO CHANGE THE SLOPE OF THE PIPE, THE DESIGN ENGINEER SHALL INCLUDE THE JOINT RESTRAINT REQUIREMENTS ON THE PROJECT DRAWINGS.
- IF AN UNANTICIPATED NEED FOR JOINT RESTRAINT ARISES TO CHANGE THE SLOPE OF THE PIPE, THE CONTRACTOR SHALL CONTACT THE DESIGN ENGINEER OR UTILIZE ANCHORS IN ACCORDANCE WITH STANDARD DRAWING NO. 402.
- JOINT TYPES NOT COVERED ON ABOVE TABLE MUST BE DESIGNED INDIVIDUALLY IN ORDER TO DETERMINE APPROPRIATE RESTRAINED LENGTH. THIS LENGTH SHALL BE SHOWN ON THE PROJECT DRAWINGS.
- THE SMALL DIAMETER SIDE OF A REDUCER DOES NOT REQUIRE RESTRAINT IF THE LARGE DIAMETER SIDE IS PROPERLY RESTRAINED.
- ANY RESTRAINT LENGTHS ARE BASED ON:
 - TEST PRESSURE OF 150 POUNDS PER SQUARE INCH
 - MINIMUM OF 3 FEET COVER
 - WHEN ORGANIC OR CLAY TYPE SOILS ARE BEING USED FOR BACKFILL, GRANULAR BACKFILL MUST BE USED FOR BEDDING AND BACKFILL TO A HEIGHT OF 6 INCHES OVER THE TOP OF THE PIPE BEFORE OTHER SOILS ARE PLACED.
 - UNCOATED PIPE, THIS TABLE IS NOT APPLICABLE FOR PIPE ENCASED IN POLYETHYLENE
- ANY REDUCTION OF THESE VALUES AS A RESULT OF OTHER CONDITIONS ENCOUNTERED SHALL BE BASED ON THE APPROPRIATE EVALUATION AND RECOMMENDATION BY A QUALIFIED, REGISTERED ENGINEER AND WITH APPROVAL BY THE CITY.

Approved *[Signature]* 3-1-00
City Engineer Date

No.	Description	Date	By	Appr.
	REVISION			

CITY OF SALEM
DEPARTMENT OF PUBLIC WORKS

STANDARD PLAN
JOINT RESTRAINT

DRAWN BY: TAL
CHECKED BY: KW

NO. 401.5

CURB

TEMP. A.C. PATCH
(NOTE 6)

BROOKS VALVE BOX
(NOTE 7)

1" x 5/8" METER STOP
(NOTE 7)

1" TYPE K COPPER TUBING

CORPORATION COUPLING
(NOTE 7)

1" CORPORATION STOP
(NOTE 7)

EXISTING MAIN

NEW MAIN

18"

NOTES:

- VALVE BOX OVER 1" CHLORINE LINE DOES NOT NEED TO BE INSTALLED IF CHLORINE LINE IS BEHIND THE CURB. VALVEBOX IS TO BE INSTALLED ONLY WHEN CHLORINE LINE IS IN AREA COVERED BY TRAFFIC.
- CHLORINE LINE PLACED IN AN AREA NOT COVERED BY TRAFFIC WILL BE 6" ABOVE NATURAL GROUND LEVEL.
- DISTANCE FROM GATE VALVE TO CHLORINE TAP WILL BE 18".
- CHLORINATION PROCESS WILL BE CONDUCTED BY CITY FORCES ONLY, IN ACCORDANCE WITH APPROVED SPECIFICATIONS.
- CITY WILL REMOVE CHLORINATION ASSEMBLY AFTER RECEIVING NOTICE OF NEGATIVE BACTERIOLOGICAL TEST. CONTRACTOR TO PROVIDE EXCAVATION, BACKFILL, AND FINAL SURFACE RESTORATION.
- TEMPORARY ASPHALT SURFACE REQUIRED IN AREAS COVERED BY TRAFFIC.
- SEE SCS DIVISION 5 FOR SPECIFICATIONS.

Approved *[Signature]* 3-1-02
City Engineer Date

No.	Description	Date	By	Appr.
	REVISION			

CITY OF SALEM
DEPARTMENT OF PUBLIC WORKS

STANDARD PLAN
MAIN LINE CHLORINATION ASSEMBLY

DRAWN BY I.D.F.
CHECKED BY D.W.

NO. 412

6 TEMPORARY A.C. REQUIRED
5 CHANGED TO BROOKS BOX IN PAVED AREA
4 REVISED NOTES AND ADDED LABELS
3 REMOVED MIN 4" FROM 18-INCH DIMENSION
2 CHLORINE LINE CHANGED TO 1-INCH FROM 3/4"
1 DIST. FROM TAP TO VALVE CHANGED TO 18-INCHES

NOTES:

- TEE RODS TO BE 5/8" ASDY STEEL BOLT STOCK WITH 14,000 PSI TENSILE STRENGTH OR APPROVED EQUAL. ONE TEE ROD PER SIDE.
- IF HYDRANT IS NOT INSTALLED ON STUD:
 - DELETE PIER BLOCK AND GRAVEL TOP DRAINAGE.
 - DO NOT PLACE THRUST BLOCKS OVER OPEN FLANGE OF GATE VALVE.
- DO NOT PLACE THRUST BLOCKS BEHIND TEE OR HYDRANT.
- PUMPER OUTLET TO FACE THE DIRECTION OF ACCESS.
- THERE SHALL BE A MINIMUM OF 18" HORIZONTAL DISTANCE FROM HYDRANT.
- WHEN PLACED ADJACENT TO CURB, HYDRANT PORT SHALL BE 24" FROM FACE OF CURB.
- FIRE HYDRANTS SHALL BE PLACED TO PROVIDE A MINIMUM OF 5' CLEARANCE FROM DRINKING, POLES, AND OTHER OBSTRUCTIONS.
- VERTICAL EXTENSIONS REQUIRED FOR HYDRANT SYSTEMS SHALL BE INSTALLED TO THE MANUFACTURER'S SPECIFICATIONS.
- FOR LINE LENGTHS EXCEEDING 14' USE FULLY RESTRAINED PIPE SYSTEM, "MEGA-LUG" OR APPROVED EQUAL.

1. 1/2"-3/4" GRAVEL TO ELEVATION 5' ABOVE DRAIN HOLE FOR DRAINAGE

FIRE HYDRANT

VALVE BOX

18" MIN

24" MAX

24" MAX

D.I. PIPE-LENGTH AS REQUIRED

GATE VALVE (F.L.G. x M.J.)

TEE (M.J. x F.L.G.)

TEE ROD ONE PER SIDE

PRECAST CONCRETE PIER BLOCK OR APPROVED BUILDING BLOCK

Approved *[Signature]* 1-7-00
City Engineer Date

No.	Description	Date	By	Appr.
	REVISION			

CITY OF SALEM
DEPARTMENT OF PUBLIC WORKS

STANDARD PLAN
FIRE HYDRANT INSTALLATION

DRAWN BY IDF
CHECKED BY D.W.

NO.413

2 REVISE VALVE BOX
1 CONVERT TO CAD DWG.

8 PIPE DIA MIN.- SEE NOTE 2

METER/BYPASS ASSEMBLY

L

METER SIZE	INSIDE DIMENSIONS (MIN) VAULT SIZE		
	L	W	H
3" OR 4" COMPOUND / FIRELINE	8'	6'	7'
6" OR 8" COMPOUND / FIRELINE	10'	8'	7'

NOTES:

- VAULT SIZING IS FOR METER INSTALLATION ONLY.
- CONTRACTOR TO INSTALL VAULT AND STRAIGHT RUN OF PIPE WITHOUT JOINTS THROUGH IT. CITY FORCES TO INSTALL METER/BYPASS ASSEMBLY. PIPE SHALL EXTEND IN A STRAIGHT LINE (FROM INSIDE VAULT WALL ON DELIVERY SIDE) AT LEAST THE EQUIVALENT OF 8 PIPE DIAMETERS.
- VAULT SHALL BE PLACED WITHIN RIGHT-OF-WAY UNLESS OTHERWISE APPROVED.
- BENDS, CROSSES, AND TEES SHALL BE A MINIMUM OF 5 FEET FROM THE OUTSIDE WALL OF THE VAULT.
- CENTERLINE OF WATERLINE SHALL BE 24 INCHES ABOVE THE VAULT FLOOR AND RUNNING THROUGH THE CENTERLINE OF THE VAULT.
- VAULT SHALL HAVE AN 11" X 17" READER LID AND OPENING.
- MINIMUM ACCESS DOOR SIZE:
 - A. 3-INCH AND 4-INCH METERS-3 FEET BY 3 FEET.
 - B. 6-INCH AND 8-INCH METERS-2 EACH, 3 FEET 6 INCHES WIDE BY 3 FEET LONG.
- REFER TO STANDARD PLAN NUMBER 505 FOR ADDITIONAL VAULT REQUIREMENTS.

Approved *[Signature]* 9-15-99
City Engineer Date

No.	Description	Date	By	Appr.
	REVISION			

CITY OF SALEM
DEPARTMENT OF PUBLIC WORKS

STANDARD PLAN
METER AND VAULT
SIZE AND SPECIFICATIONS

DRAWN BY S.G.P.
CHECKED BY D.W.

NO.506

1 WATER MAIN TO GO THROUGH CENTERLINE OF VAULT

PLAN (TOP SURFACE NOT SHOWN)

SECTION C-C

TOP

SECTION A-A

SECTION B-B

BELOW GROUND VAULT

SECTION D-D

ABOVE GROUND VAULT

NOTES:

- ALL REINFORCING BARS SHALL BE #4 @ 12" ON CENTER EXCEPT AS NOTED.
- NOTES TO THIS PLAN ARE FOR PIPE COUPLED IN VAULT HEAD AND METER AND VAULT.
- REINFORCEMENT IS NOT TO BE SUBJECT TO VEHICULAR LOADING UNLESS ALLOWABLE LINE LOAD IS SHOWN OTHERWISE.
- CONCRETE SHALL HAVE 3,000 P.S.I. MINIMUM COMPRESSIVE STRENGTH IN 28 DAYS.
- REINFORCING STEEL SHALL HAVE ALLOWED PULL GRADE EXISTENCE BASED IN ACCORDANCE WITH CURRENT CODE REQUIREMENTS.
- REINFORCING STEEL SHALL BE PROTECTED BY A MINIMUM OF 2" OF CONCRETE OR OTHER PROTECTION SUCH AS DOWN LINK.
- VAULT SHALL BE WATERPROOF TO PREVENT GROUND WATER INTRUSION.
- INTERIOR ACCESS DOOR OF 200 POUND CAPACITY OR GREATER ADDITIONAL REMOVABLE TOP SHALL BE INSTALLED TO CONTROL SURFACE WATER INFILTRATION.
- ACCESS LADDER SHALL BE GRIPPER OPERATIONAL, SAFETY AND HOLD-UP DIVISION APPROVED.
- PRECAST VAULT SHALL BE APPROVED ON A SUBMITTED PROPOSAL BASIS.

Approved *[Signature]* 9-15-99
City Engineer Date

No.	Description	Date	By	Appr.
	REVISION			

CITY OF SALEM
DEPARTMENT OF PUBLIC WORKS

STANDARD PLAN
UTILITY VAULT (CAST IN PLACE)

DRAWN BY GS
CHECKED BY D.W.

NO.505

1 REVISED TO CONTINUOUS REBAR
2 REMOVED REF. TO PIPE LOCAT-
ION, MOVED DOOR TO 6' OF
VAULT

SITE PLAN REVIEW 08.08.22

ISSUE DATE

Drawing:

CIVIL PUBLIC DETAILS

Sheet No:

C604

THESE DRAWINGS ARE THE ORIGINAL UNPUBLISHED WORK
OF THE ARCHITECT AND MAY NOT BE DUPLICATED OR USED
WITHOUT THE WRITTEN CONSENT OF THE ARCHITECT.



CDP SALEM - PHASE 2

Job Number: 22047

PARCEL 3 & PARCEL 4
BATTLE CREEK SE
SALEM, OR



CDP SALEM GATEWAY - PHASE 2

SALEM, OREGON

SHEET INDEX

EC001	ESC COVER SHEET
EC100	ESCP - EXISTING CONDITIONS
EC101	ESCP - DEMOLITION, CLEARING, GRADING, EXCAVATING AND LAND DEVELOPMENT
EC102	ESCP - STREETS AND UTILITIES
EC103	ESCP - VERTICAL CONSTRUCTION
EC104	ESCP - FINAL LANDSCAPING AND SITE STABILIZATION
EC200	ESC DETAILS

PROJECT DESCRIPTION

ADDRESS: 5205 BATTLE CREEK RD SE
SALEM, OREGON 97306

TAX LOT 300
MAP 083W14
MARION COUNTY, OREGON

LATITUDE: 44-52-49
LONGITUDE: 123-00-41

ARCHITECT

SCOTT EDWARDS ARCHITECTURE
2525 E BURNSIDE ST
PORTLAND, OREGON 97214
(503) 226-3617
CONTACT: DAVE MOJICA, NCARB/AIA
DMOJICA@SEALP.COM

ENGINEER

HARPER HOUF PETERSON RIGHELLIS INC.
530 CENTER STREET NE, SUITE 240
SALEM, OREGON 97301
(503) 365-1131
CONTACT: BEAU BRAMAN, P.E.
BEAUB@HHPR.COM

OWNER

COMMUNITY DEVELOPMENT PARTNERS
126 NE ALBERTA ST, SUITE 202
PORTLAND, OREGON 97211
(971) 533-4166
CONTACT: THOMAS ALDRIDGE
THOMAS@COMMUNITYDEVELOPMENTPARTNERS.COM

SURVEYOR

BARKER SURVEYING
3657 KASHMIR WAY SE
SALEM, OREGON 97317
(503) 588-8800

PERMITTEE'S SITE INSPECTOR

TBD

EXISTING CONDITIONS:

THE EXISTING SITE CONSISTS OF A MOSTLY OPEN GRASS FIELD WITH GENTLY SLOPING TOPOGRAPHY TO THE NORTH. SIGNIFICANT TREES EXIST PRIMARILY ALONG THE SITE BOUNDARY.

DEVELOPED CONDITIONS:

THE PROPOSED PROJECT IS THE SECOND PHASE OF AN APARTMENT COMPLEX DEVELOPMENT. THE SECOND PHASE WILL FEATURE EIGHT APARTMENT BUILDINGS, PARKING LOTS, PEDESTRIAN WALKWAYS, STORMWATER MANAGEMENT FACILITIES, LANDSCAPING, AND UTILITIES.

RECEIVING BODIES OF WATER:

SURFACE RUNOFF IS ROUTED THROUGH ROOF DRAINS OR CATCH BASINS AND THEN PIPED TO THE PROPOSED STORMWATER MANAGEMENT FACILITY FOR DETENTION AND TREATMENT BEFORE CONNECTING TO THE COMBINED PUBLIC-PRIVATE SYSTEM FROM PHASE 1. THE ULTIMATE DOWNSTREAM RECEIVING WATER BODY IS PRINGLE CREEK.

WATERS OF THE STATE:

THE FOLLOWING ARE ALL WATERS OF THE STATE WITHIN ONE MILE OF THE PROJECT SITE:

1. WALN CREEK

RAIN GAUGE:

THE NEAREST EXISTING RAIN GAUGE IS LOCATED AT 6555 COMMERCIAL ST SE AND IS OPERATED BY THE CITY OF SALEM.

SITE SOIL CLASSIFICATION:


SITE SUBSURFACE CONDITIONS CONSIST OF AN UPPER LAYER OF FILL AND/OR DISTURBED TOPSOIL, A MIDDLE LAYER OF CLAYEY SILT RESIDUAL SOIL, AND A LOWER LAYER OF WEATHERED BASALT ROCK.

THESE SOILS RANGE FROM SLIGHTLY TO HIGHLY SUSCEPTIBLE TO EROSION. EROSION CONTROL MEASURES WILL BE INSTALLED BEFORE CONSTRUCTION BEGINS.

CONSTRUCTION ACTIVITIES TIME TABLE:


- CLEARING/MASS EXCAVATION: X/202X - X/202X
- UTILITY INSTALLATION: X/202X - X/202X
- BUILDING CONSTRUCTION: X/202X - X/202X
- CONCRETE/PAVING: X/202X - X/202X
- SITE STABILIZATION: X/202X

TOTAL SITE AREA: 4.71 ACRES
TOTAL DISTURBED AREA: 4.71 ACRES

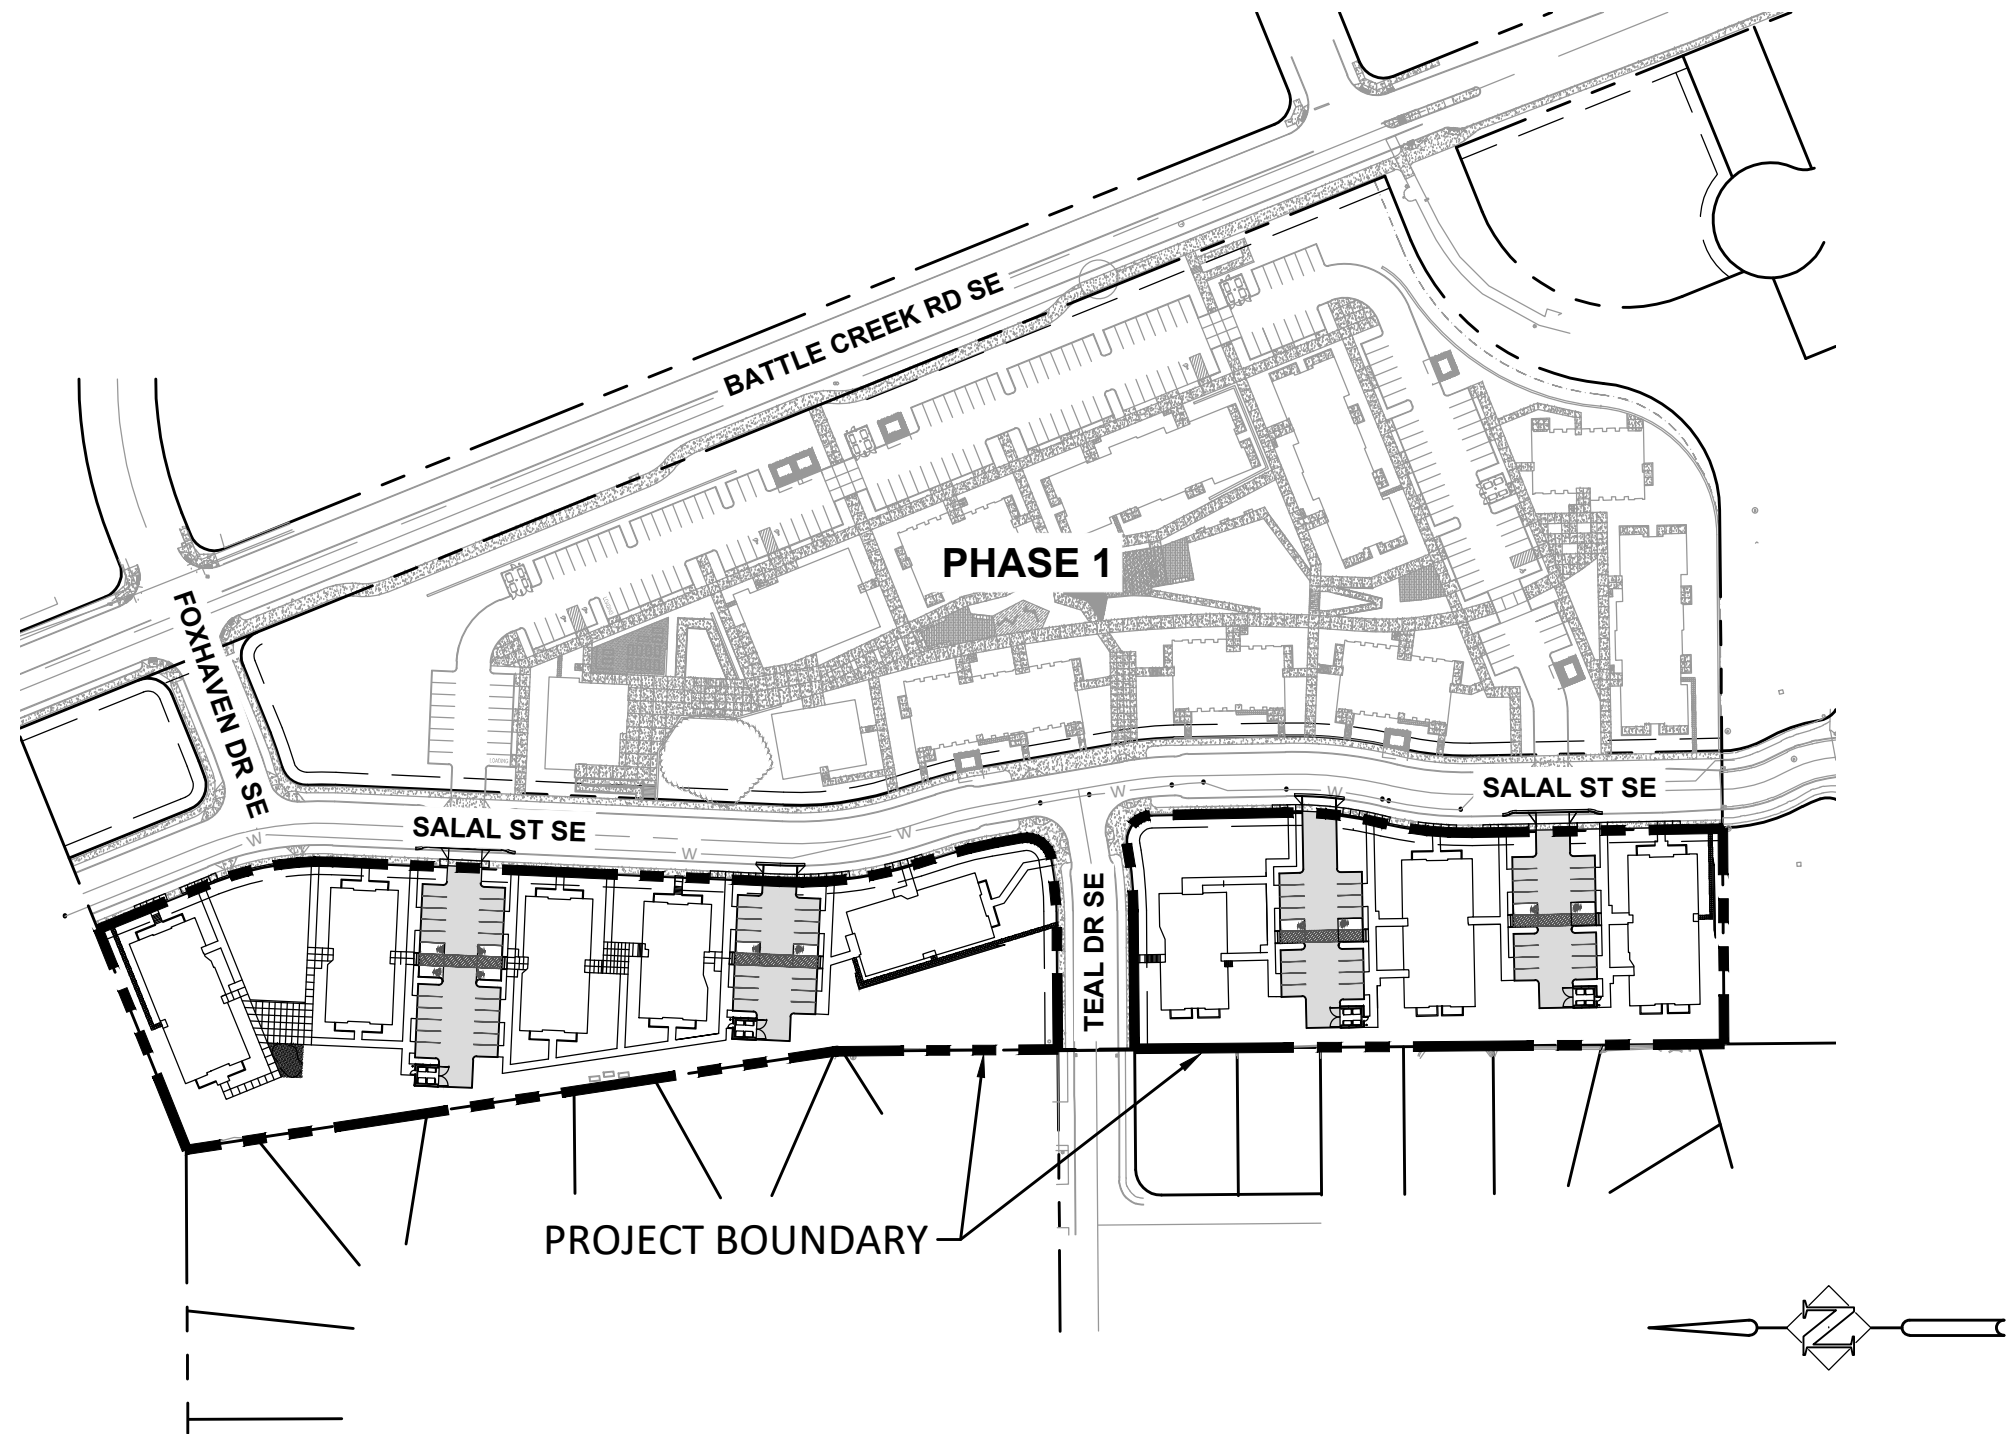

SITE PLAN

1"=150'

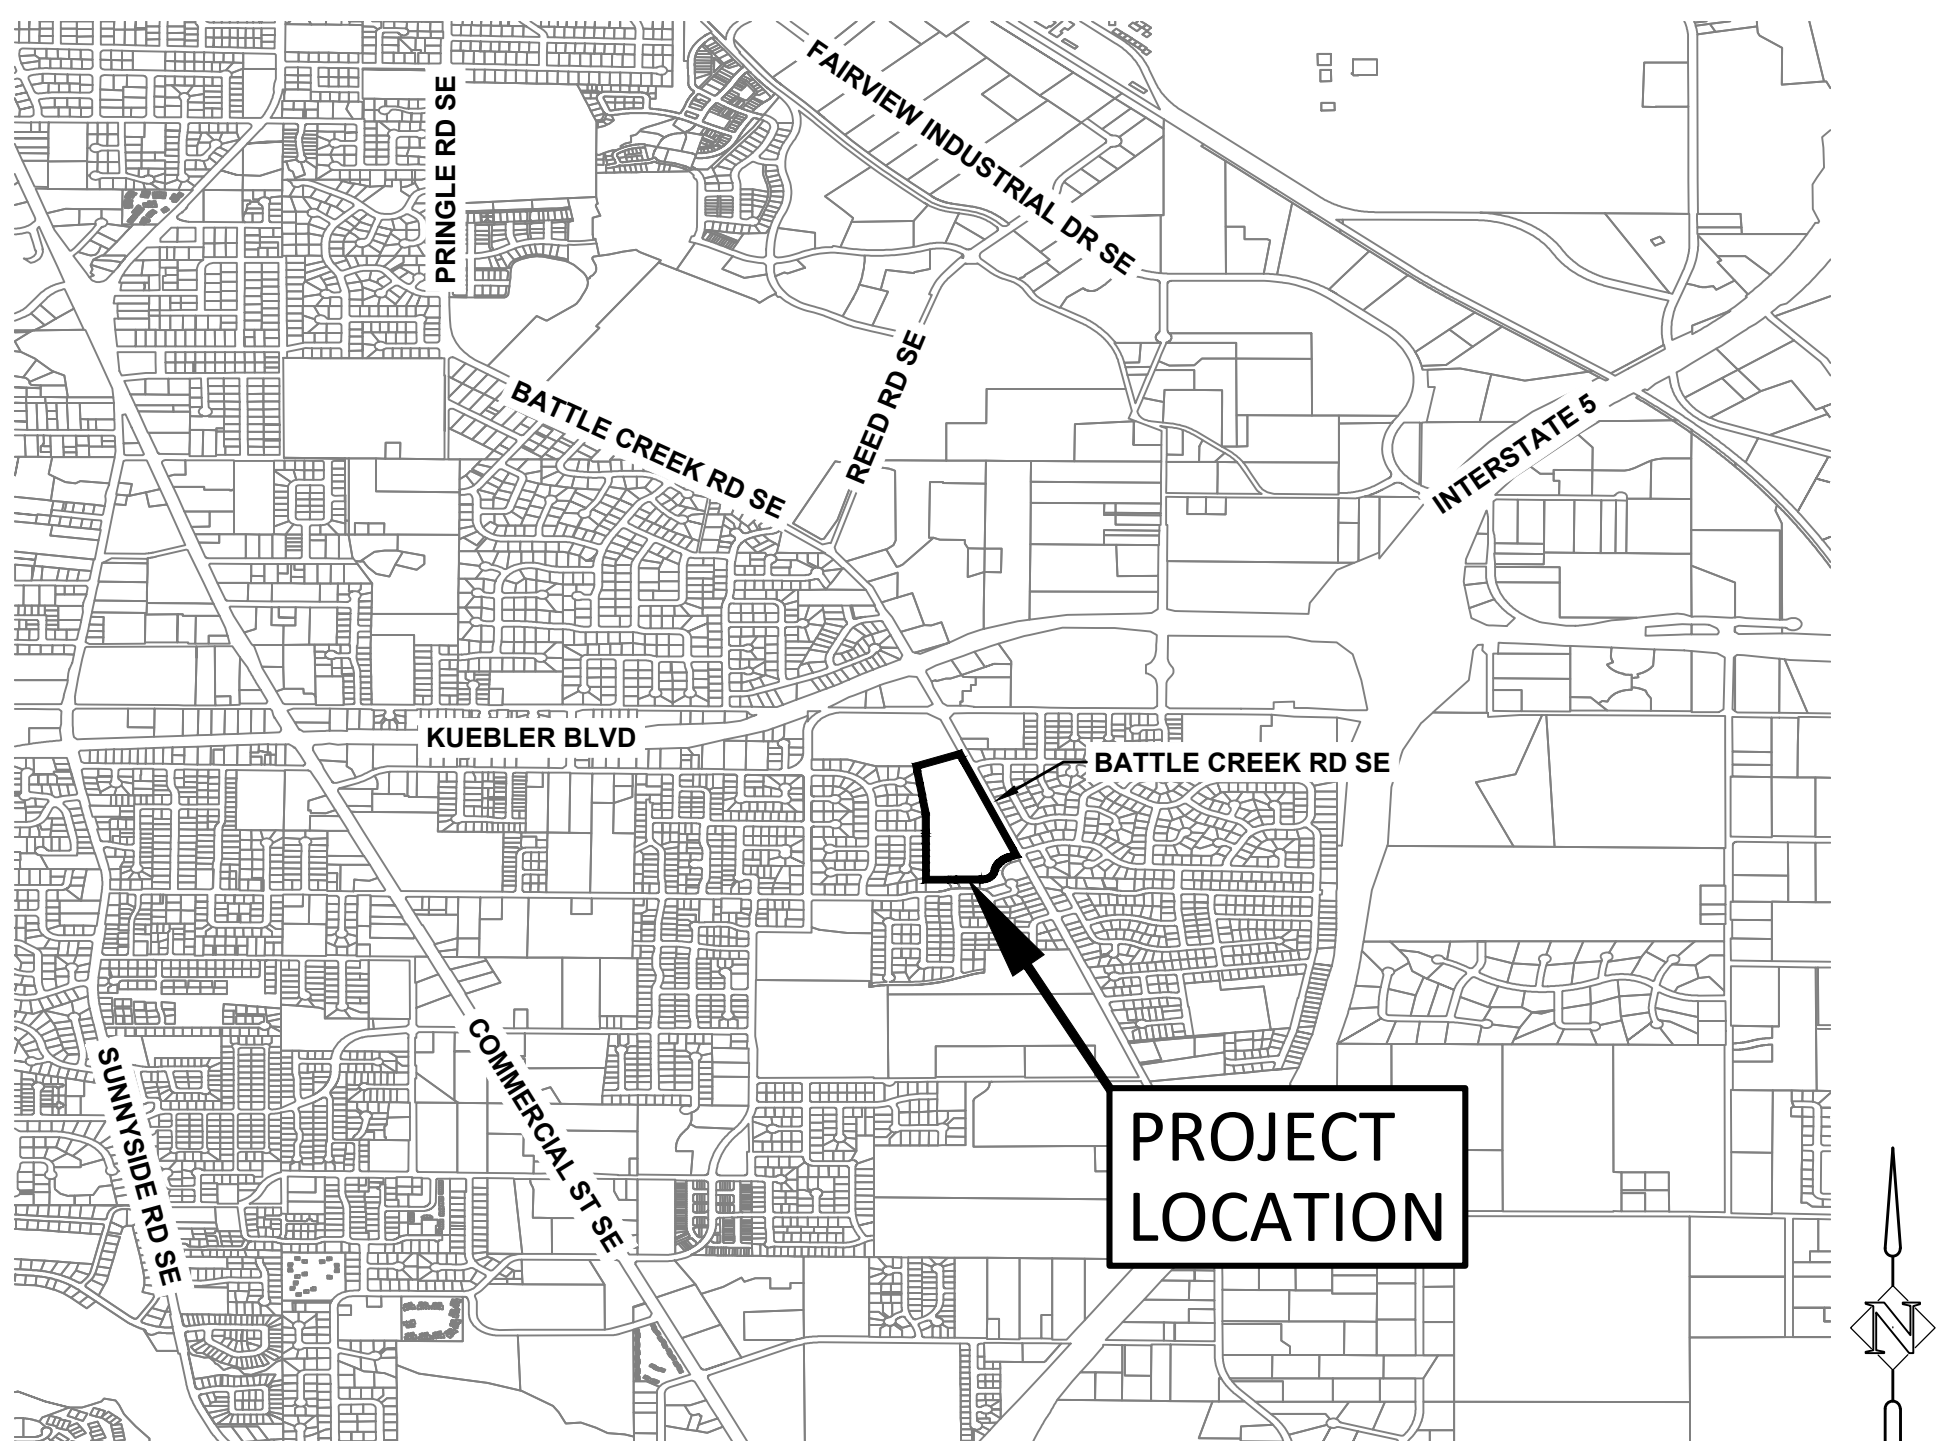

VICINITY MAP

NTS

DEQ STANDARD EROSION CONTROL NOTES:

1. INCLUDE A LIST OF ALL PERSONNEL (BY NAME AND POSITION) THAT ARE RESPONSIBLE FOR THE DESIGN, INSTALLATION AND MAINTENANCE OF STORMWATER CONTROL MEASURES (E.G. ESCP DEVELOPER, BMP INSTALLER (SEE SECTION 4.10), AS WELL AS THEIR INDIVIDUAL RESPONSIBILITIES. (SECTION 4.4.C.ii)
2. VISUAL MONITORING INSPECTION REPORTS MUST BE MADE IN ACCORDANCE WITH DEQ 1200-C PERMIT REQUIREMENTS. (SECTION 6.5)
3. INSPECTION LOGS MUST BE KEPT IN ACCORDANCE WITH DEQ'S 1200-C PERMIT REQUIREMENTS. (SECTION 6.5.2)
4. RETAIN A COPY OF THE ESCP AND ALL REVISIONS ON SITE AND MAKE IT AVAILABLE ON REQUEST TO DEQ, AGENT, OR THE LOCAL MUNICIPALITY. (SECTION 4.7)
5. THE PERMIT REGISTRANT MUST IMPLEMENT THE ESCP. FAILURE TO IMPLEMENT ANY OF THE CONTROL MEASURES OR PRACTICES DESCRIBED IN THE ESCP IS A VIOLATION OF THE PERMIT. (SECTIONS 4 AND 4.11)
6. THE ESCP MUST BE ACCURATE AND REFLECT SITE CONDITIONS. (SECTION 4.8)
7. SUBMISSION OF ALL ESCP REVISIONS IS NOT REQUIRED. SUBMITTAL OF THE ESCP REVISIONS IS ONLY UNDER SPECIFIC CONDITIONS. SUBMIT ALL NECESSARY REVISION TO DEQ OR AGENT WITHIN 10 DAYS. (SECTION 4.9)
8. SEQUENCE CLEARING AND GRADING TO THE MAXIMUM EXTENT PRACTICAL TO PREVENT EXPOSED INACTIVE AREAS FROM BECOMING A SOURCE OF EROSION. (SECTION 2.2.2)
9. CREATE SMOOTH SURFACES BETWEEN SOIL SURFACE AND EROSION AND SEDIMENT CONTROLS TO PREVENT STORMWATER FROM BYPASSING CONTROLS AND PONDING. (SECTION 2.2.3)
10. IDENTIFY, MARK, AND PROTECT (BY CONSTRUCTION FENCING OR OTHER MEANS) CRITICAL RIPARIAN AREAS AND VEGETATION INCLUDING IMPORTANT TREES AND ASSOCIATED ROOTING ZONES, AND VEGETATION AREAS TO BE PRESERVED. IDENTIFY VEGETATIVE BUFFER ZONES BETWEEN THE SITE AND SENSITIVE AREAS (E.G., WETLANDS), AND OTHER AREAS TO BE PRESERVED, ESPECIALLY IN PERIMETER AREAS. (SECTION 2.2.1)
11. PRESERVE EXISTING VEGETATION WHEN PRACTICAL AND RE-VEGETATE OPEN AREAS. RE-VEGETATE OPEN AREAS WHEN PRACTICABLE BEFORE AND AFTER GRADING OR CONSTRUCTION. IDENTIFY THE TYPE OF VEGETATIVE SEED MIX USED. (SECTION 2.2.5)
12. MAINTAIN AND DELINEATE ANY EXISTING NATURAL BUFFER WITHIN THE 50-FEET OF WATERS OF THE STATE. (SECTION 2.2.4)
13. INSTALL PERIMETER SEDIMENT CONTROL, INCLUDING STORM DRAIN INLET PROTECTION AS WELL AS ALL SEDIMENT BASINS, TRAPS, AND BARRIERS PRIOR TO LAND DISTURBANCE. (SECTIONS 2.1.3)
14. CONTROL BOTH PEAK FLOW RATES AND TOTAL STORMWATER VOLUME, TO MINIMIZE EROSION AT OUTLETS AND DOWNSTREAM CHANNELS AND STREAMBANKS. (SECTIONS 2.1.1, AND 2.2.16)
15. CONTROL SEDIMENT AS NEEDED ALONG THE SITE PERIMETER AND AT ALL OPERATIONAL INTERNAL STORM DRAIN INLETS AT ALL TIMES DURING CONSTRUCTION, BOTH INTERNALLY AND AT THE SITE BOUNDARY. (SECTIONS 2.2.6 AND 2.2.13)
16. ESTABLISH CONCRETE TRUCK AND OTHER CONCRETE EQUIPMENT WASHOUT AREAS BEFORE BEGINNING CONCRETE WORK. (SECTION 2.2.14)
17. APPLY TEMPORARY AND/OR PERMANENT SOIL STABILIZATION MEASURES IMMEDIATELY ON ALL DISTURBED AREAS AS GRADING PROGRESSES. TEMPORARY OR PERMANENT STABILIZATIONS MEASURES ARE NOT REQUIRED FOR AREAS THAT ARE INTENDED TO BE LEFT UNVEGETATED, SUCH AS DIRT ACCESS ROADS OR UTILITY POLE PADS. (SECTIONS 2.2.20 AND 2.2.21)
18. ESTABLISH MATERIAL AND WASTE STORAGE AREAS, AND OTHER NON-STORMWATER CONTROLS. (SECTION 2.3.7)
19. KEEP WASTE CONTAINER LIDS CLOSED WHEN NOT IN USE AND CLOSE LIDS AT THE END OF THE BUSINESS DAY FOR THOSE CONTAINERS THAT ARE ACTIVELY USED THROUGHOUT THE DAY. FOR WASTE CONTAINERS THAT DO NOT HAVE LIDS, PROVIDE EITHER (1) COVER (E.G., A TARP, PLASTIC SHEETING, TEMPORARY ROOF) TO PREVENT EXPOSURE OF WASTES TO PRECIPITATION, OR (2) A SIMILARLY EFFECTIVE MEANS DESIGNED TO PREVENT THE DISCHARGE OF POLLUTANTS (E.G., SECONDARY CONTAINMENT). (SECTION 2.3.7)
20. PREVENT TRACKING OF SEDIMENT ONTO PUBLIC OR PRIVATE ROADS USING BMPs SUCH AS: CONSTRUCTION ENTRANCE, GRAVELED (OR PAVED) EXITS AND PARKING AREAS, GRAVEL ALL UNPAVED ROADS LOCATED ONSITE, OR USE AN EXIT TIRE WASH. THESE BMPs MUST BE IN PLACE PRIOR TO LAND-DISTURBING ACTIVITIES. (SECTION 2.2.7)
21. WHEN TRUCKING SATURATED SOILS FROM THE SITE, EITHER USE WATER-TIGHT TRUCKS OR DRAIN LOADS ON SITE. (SECTION 2.2.7.f)
22. CONTROL PROHIBITED DISCHARGES FROM LEAVING THE CONSTRUCTION SITE, I.E., CONCRETE WASH-OUT, WASTEWATER FROM CLEANOUT OF STUCCO, PAINT AND CURING COMPOUNDS. (SECTIONS 1.5 AND 2.3.9)
23. ENSURE THAT STEEP SLOPE AREAS WHERE CONSTRUCTION ACTIVITIES ARE NOT OCCURRING ARE NOT DISTURBED. (SECTION 2.2.10)
24. PREVENT SOIL COMPACTION IN AREAS WHERE POST-CONSTRUCTION INFILTRATION FACILITIES ARE TO BE INSTALLED. (SECTION 2.2.12)
25. USE BMPs TO PREVENT OR MINIMIZE STORMWATER EXPOSURE TO POLLUTANTS FROM SPILLS; VEHICLE AND EQUIPMENT FUELING, MAINTENANCE, AND STORAGE; OTHER CLEANING AND MAINTENANCE ACTIVITIES; AND WASTE HANDLING ACTIVITIES. THESE POLLUTANTS INCLUDE FUEL, HYDRAULIC FLUID, AND OTHER OILS FROM VEHICLES AND MACHINERY, AS WELL AS DEBRIS, FERTILIZER, PESTICIDES AND HERBICIDES, PAINTS, SOLVENTS, CURING COMPOUNDS AND ADHESIVES FROM CONSTRUCTION OPERATIONS. (SECTIONS 2.2.15 AND 2.3)
26. PROVIDE PLANS FOR SEDIMENTATION BASINS THAT HAVE BEEN DESIGNED PER SECTION 2.2.17 AND STAMPED BY AN OREGON PROFESSIONAL ENGINEER. (SEE SECTION 2.2.17.A)
27. IF ENGINEERED SOILS ARE USED ON SITE, A SEDIMENTATION BASIN/IMPONDEMENT MUST BE INSTALLED. (SEE SECTIONS 2.2.17 AND 2.2.18)
28. PROVIDE A DEWATERING PLAN FOR ACCUMULATED WATER FROM PRECIPITATION AND UNCONTAMINATED GROUNDWATER SEEPAGE DUE TO SHALLOW EXCAVATION ACTIVITIES. (SEE SECTION 2.4)
29. IMPLEMENT THE FOLLOWING BMPs WHEN APPLICABLE: WRITTEN SPILL PREVENTION AND RESPONSE PROCEDURES, EMPLOYEE TRAINING ON SPILL PREVENTION AND PROPER DISPOSAL PROCEDURES, SPILL KITS IN ALL VEHICLES, REGULAR MAINTENANCE SCHEDULE FOR VEHICLES AND MACHINERY, MATERIAL DELIVERY AND STORAGE CONTROLS, TRAINING AND SIGNAGE, AND COVERED STORAGE AREAS FOR WASTE AND SUPPLIES. (SECTION 2.3)
30. USE WATER, SOIL-BINDING AGENT OR OTHER DUST CONTROL TECHNIQUE AS NEEDED TO AVOID WIND-BLOWN SOIL. (SECTION 2.2.9)
31. THE APPLICATION RATE OF FERTILIZERS USED TO REESTABLISH VEGETATION MUST FOLLOW MANUFACTURER'S RECOMMENDATIONS TO MINIMIZE NUTRIENT RELEASES TO SURFACE WATERS. EXERCISE CAUTION WHEN USING TIME-RELEASE FERTILIZERS WITHIN ANY WATERWAY RIPARIAN ZONE. (SECTION 2.3.5)
32. IF AN ACTIVE TREATMENT SYSTEM (FOR EXAMPLE, ELECTRO-COAGULATION, FLOCCULATION, FILTRATION, ETC.) FOR SEDIMENT OR OTHER POLLUTANT REMOVAL IS EMPLOYED, SUBMIT AN OPERATION AND MAINTENANCE PLAN (INCLUDING SYSTEM SCHEMATIC, LOCATION OF SYSTEM, LOCATION OF INLET, LOCATION OF DISCHARGE, DISCHARGE DISPERSION DEVICE DESIGN, AND A SAMPLING PLAN AND FREQUENCY) BEFORE OPERATING THE TREATMENT SYSTEM. OBTAIN ENVIRONMENTAL MANAGEMENT PLAN APPROVAL FROM DEQ BEFORE OPERATING THE TREATMENT SYSTEM. OPERATE AND MAINTAIN THE TREATMENT SYSTEM ACCORDING TO MANUFACTURER'S SPECIFICATIONS. (SECTION 1.2.9)
33. TEMPORARILY STABILIZE SOILS AT THE END OF THE SHIFT BEFORE HOLIDAYS AND WEEKENDS, IF NEEDED. THE REGISTRANT IS RESPONSIBLE FOR ENSURING THAT SOILS ARE STABLE DURING RAIN EVENTS AT ALL TIMES OF THE YEAR. (SECTION 2.2)
34. AS NEEDED BASED ON WEATHER CONDITIONS, AT THE END OF EACH WORKDAY SOIL STOCKPILES MUST BE STABILIZED OR COVERED, OR OTHER BMPs MUST BE IMPLEMENTED TO PREVENT DISCHARGES TO SURFACE WATERS OR CONVEYANCE SYSTEMS LEADING TO SURFACE WATERS. (SECTION 2.2.8)
35. SEDIMENT FENCE: REMOVE TRAPPED SEDIMENT BEFORE IT REACHES ONE THIRD OF THE ABOVE GROUND FENCE HEIGHT AND BEFORE FENCE REMOVAL. (SECTION 2.1.5.B)
36. OTHER SEDIMENT BARRIERS (SUCH AS BIOBAGS): REMOVE SEDIMENT BEFORE IT REACHES TWO INCHES DEPTH ABOVE GROUND HEIGHT AND BEFORE BMP REMOVAL. (SECTION 2.1.5.C)
37. CATCH BASINS: CLEAN BEFORE RETENTION CAPACITY HAS BEEN REDUCED BY FIFTY PERCENT. SEDIMENT BASINS AND SEDIMENT TRAPS: REMOVE TRAPPED SEDIMENTS BEFORE DESIGN CAPACITY HAS BEEN REDUCED BY FIFTY PERCENT AND AT COMPLETION OF PROJECT. (SECTION 2.1.5.D)
38. WITHIN 24 HOURS, SIGNIFICANT SEDIMENT THAT HAS LEFT THE CONSTRUCTION SITE, MUST BE REMEDIATED. INVESTIGATE THE CAUSE OF THE SEDIMENT RELEASE AND IMPLEMENT STEPS TO PREVENT A RECURRENCE OF THE DISCHARGE WITHIN THE SAME 24 HOURS. ANY IN-STREAM CLEAN-UP OF SEDIMENT SHALL BE PERFORMED ACCORDING TO THE OREGON DEPARTMENT OF STATE LANDS REQUIRED TIMEFRAME. (SECTION 2.2.19.A)
39. THE INTENTIONAL, WASHINGS OF SEDIMENT INTO STORM SEWERS OR DRAINAGE WAYS MUST NOT OCCUR. VACUUMING OR DRY SWEEPING AND MATERIAL PICKUP MUST BE USED TO CLEANUP RELEASED SEDIMENTS. (SECTION 2.2.19)
40. DOCUMENT ANY PORTIONS OF THE SITE WHERE LAND DISTURBING ACTIVITIES HAVE PERMANENTLY CEASED OR WILL BE TEMPORARILY INACTIVE FOR 14 OR MORE CALENDAR DAYS. (SECTION 6.5.f.1)
41. PROVIDE TEMPORARY STABILIZATION FOR THAT PORTION OF THE SITE WHERE CONSTRUCTION ACTIVITIES CEASE FOR 14 DAYS OR MORE WITH A COVERING OF BLOWN STRAW AND A TACKIFIER, LOOSE STRAW, OR AN ADEQUATE COVERING OF COMPOST MULCH UNTIL WORM RESUMES ON THAT PORTION OF THE SITE. (SECTION 2.2.20)
42. DO NOT REMOVE TEMPORARY SEDIMENT CONTROL PRACTICES UNTIL PERMANENT VEGETATION OR OTHER COVER OF EXPOSED AREAS IS ESTABLISHED. ONCE CONSTRUCTION IS COMPLETE AND THE SITE IS STABILIZED, ALL TEMPORARY EROSION CONTROLS AND RETAINED SOILS MUST BE REMOVED AND DISPOSED OF PROPERLY, UNLESS NEEDED FOR LONG TERM USE FOLLOWING TERMINATION OF PERMIT COVERAGE. (SECTION 2.2.21)

INSPECTION FREQUENCY:

SITE CONDITION	MINIMUM FREQUENCY
	ON INITIAL DATE THAT LAND DISTURBANCE ACTIVITIES COMMENCE.
	WITHIN 24 HOURS OF ANY STORM EVENT, INCLUDING RUNOFF FROM SNOW MELT, THAT RESULTS IN DISCHARGE FROM THE SITE.
1. ACTIVE PERIOD	AT LEAST ONCE EVERY 14 DAYS, REGARDLESS OF WHETHER STORMWATER RUNOFF IS OCCURRING.
2. INACTIVE PERIODS GREATER THAN FOURTEEN (14) CONSECUTIVE CALENDAR DAYS	THE INSPECTOR MAY REDUCE THE FREQUENCY OF INSPECTIONS IN ANY AREA OF THE SITE WHERE STABILIZATION STEPS IN SECTION 2.2.20 HAVE BEEN COMPLETED TO TWICE PER MONTH FOR THE FIRST MONTH, NO LESS THAN 14 CALENDAR DAYS APART, THEN ONCE PER MONTH.
3. PERIODS DURING WHICH THE SITE IS INACCESSIBLE DUE TO INCLEMENT WEATHER	IF SAFE, ACCESSIBLE AND PRACTICAL, INSPECTIONS MUST OCCUR DAILY AT A RELEVANT DISCHARGE POINT OR DOWNSTREAM LOCATION OF THE RECEIVING WATERBODY.
4. PERIODS DURING WHICH CONSTRUCTION ACTIVITIES ARE SUSPENDED AND RUNOFF IS UNLIKELY DUE TO FROZEN CONDITIONS	VISUAL MONITORING INSPECTIONS MAY BE TEMPORARILY SUSPENDED. IMMEDIATELY RESUME MONITORING UPON THAWING, OR WHEN WEATHER CONDITIONS MAKE DISCHARGES LIKELY.
5. PERIODS DURING WHICH CONSTRUCTION ACTIVITIES ARE CONDUCTED AND RUNOFF IS UNLIKELY DURING FROZEN CONDITIONS.	VISUAL MONITORING INSPECTIONS MAY BE REDUCED TO ONCE A MONTH. IMMEDIATELY RESUME MONITORING UPON THAWING, OR WHEN WEATHER CONDITIONS MAKE DISCHARGES LIKELY.

BMPs WITH ESCP IMPLEMENTATION SCHEDULE FORM

BMPs	YEAR		2023												2024											
	MONTH		6	7	8	9	10	11	12	1	2	3	4	5	6	7	8	9	10	11	12	1	2	3	4	5
BIOBAGS																										
BIOSWALES																										
CHECK DAMS																										
COMPOST BERM																										
COMPOST BLANKETS																										
COMPOST SOCKS																										
CONCRETE TRUCK WASHOUT																										
CONSTRUCTION ENTRANCE																										
DEWATERING (TREATMENT LOCATION, SCHEMATIC, AND SAMPLING PLAN REQUIRED)																										
DRAINAGE SWALES																										
EARTH DIKES (STABILIZED)																										
ENERGY DISSIPATORS																										
EROSION CONTROL BLANKETS & MATS (SPECIFY TYPE)																										
HYDROSEEDING																										
INLET PROTECTION																										
MULCHES (SPECIFY TYPE)																										
MYCORRHIZAE/BIOFERTILIZERS																										
NATURAL BUFFER ZONE																										
ORANGE FENCING (PROTECTING SENSITIVE/PRESERVED AREAS)																										
OUTLET PROTECTION																										
PERMANENT SEEDING AND PLANTING																										
PIPE SLOPE DRAINS																										
PLASTIC SHEETING																										
PRESERVE EXISTING VEGETATION																										
SEDIMENT FENCING																										
SEDIMENT BARRIER																										
SEDIMENT TRAP																										
SODDING																										
SOIL TACKIFIERS																										
STORM DRAIN INLET PROTECTION																										
STRAW WATTLES (OR OTHER MATERIALS)																										
TEMPORARY DIVERSION DIKES																										
TEMPORARY OR PERMANENT SEDIMENTATION BASINS																										
TEMPORARY SEEDING AND PLANTING																										
TREATMENT SYSTEM (O&M PLAN REQUIRED)																										
UNPAVED ROADS GRAVELED OR OTHER BMP ON THE ROAD																										
VEGETATIVE BUFFER STRIPS																										

ATTENTION EXCAVATORS:


OREGON LAW REQUIRES YOU TO FOLLOW RULES ADOPTED BY THE OREGON UTILITY NOTIFICATION CENTER. THOSE RULES ARE SET FORTH IN OAR 952-001-0010 THROUGH 952-001-0090. YOU MAY OBTAIN COPIES OF THESE RULES FROM THE CENTER BY CALLING 503-232-1987. IF YOU HAVE ANY QUESTIONS ABOUT THE RULES, YOU MAY CONTACT THE CENTER. YOU MUST NOTIFY THE CENTER AT LEAST TWO BUSINESS DAYS, BEFORE COMMENCING AN EXCAVATION. CALL 503-246-6699.

THE PERMITTEE IS REQUIRED TO MEET ALL THE CONDITIONS OF THE 1200-C PERMIT. THIS ESCP AND GENERAL CONDITIONS HAVE BEEN DEVELOPED TO FACILITATE COMPLIANCE WITH THE 1200-C PERMIT REQUIREMENTS. IN CASES OF DISCREPANCIES OR OMISSIONS, THE 1200-C PERMIT REQUIREMENTS SUPERCEDE REQUIREMENTS OF THIS PLAN.

AUTHORIZED NON-STORMWATER DISCHARGES:

THE FOLLOWING NON-STORMWATER DISCHARGES FROM CONSTRUCTION SITES ARE AUTHORIZED IF THE TERMS AND CONDITIONS OF THIS PERMIT ARE MET, ALL NECESSARY CONTROLS ARE IMPLEMENTED TO MINIMIZE SEDIMENT TRANSPORT, THE DISCHARGE IS NOT A SIGNIFICANT SOURCE OF POLLUTANTS AND NOT CONTAMINATED, AND THE DISCHARGE IS NOT PROHIBITED BY LOCAL ORDINANCE.

1. WATER AND ASSOCIATED DISCHARGES FROM EMERGENCY FIREFIGHTING ACTIVITIES;
2. FIRE HYDRANT FLUSHING;
3. PROPERLY MANAGED LANDSCAPE IRRIGATION;
4. WATER USED TO WASH EQUIPMENT AND VEHICLES (EXCLUDING THE ENGINE, UNDERCARRIAGE, AND WHEELS/TIRES) PROVIDED THERE IS NO DISCHARGE OF SOAPS, SOLVENTS, OR DETERGENTS USED;
5. WATER USED TO CONTROL DUST;
6. POTABLE WATER INCLUDING UNCONTAMINATED WATER LINE FLUSHINGS;
7. EXTERNAL BUILDING WASHDOWN, PROVIDED SOAPS, SOLVENTS, AND

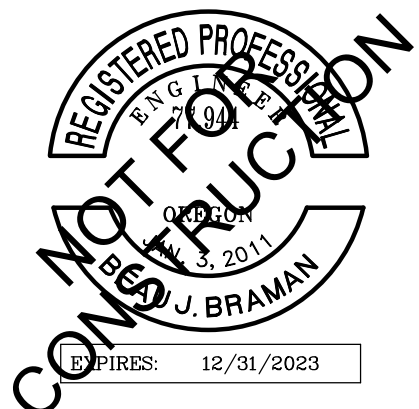

CDP SALEM -
PHASE 2

Job Number: 22047



PARCEL 3 & PARCEL 4
BATTLE CREEK SE
SALEM, OR



Harper
Houf Peterson
Righellis Inc.

ENGINEERS • PLANNERS
LANDSCAPE ARCHITECTS • SURVEYORS

530 Center Street NE, Suite 240, Salem, OR 97301
phone: 503.365.1131 www.hhpr.com fax: 503.221.1171

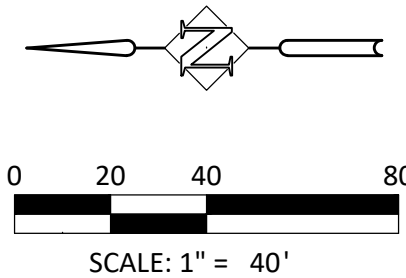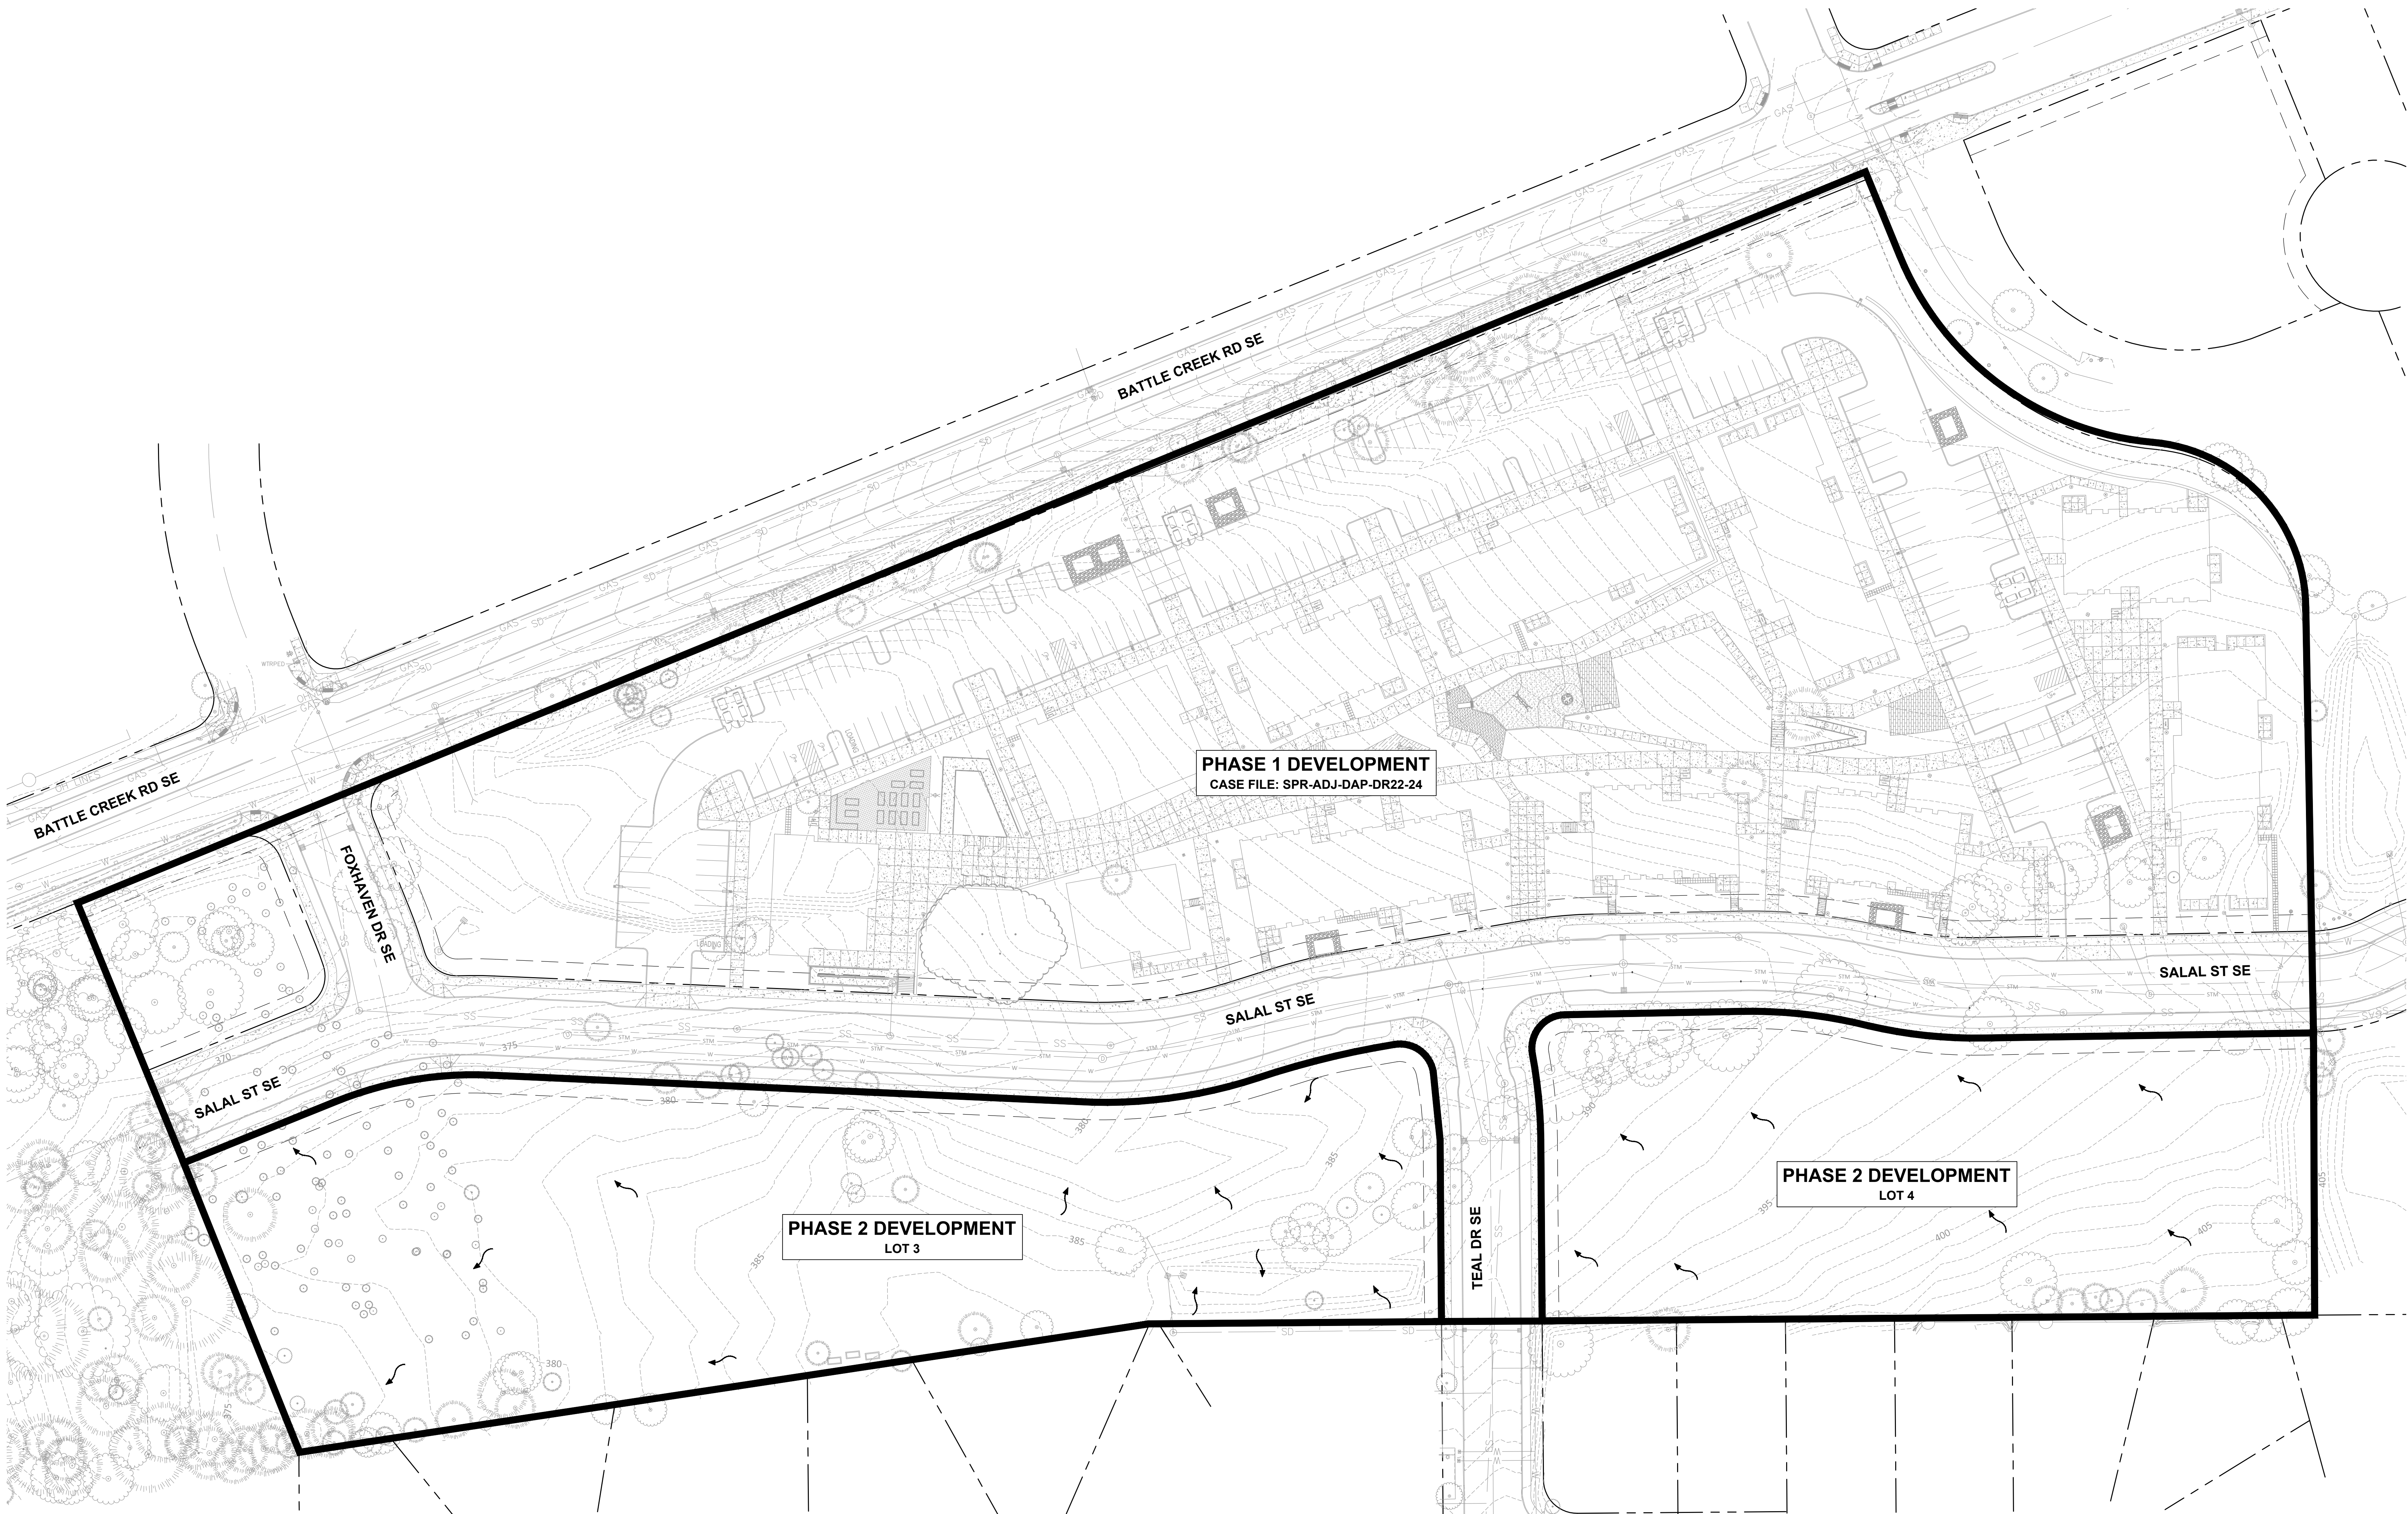

SITE PLAN REVIEW 08.08.22


ISSUE DATE

Drawing:

ESCP - EXISTING
CONDITIONS

Sheet No:

EC100

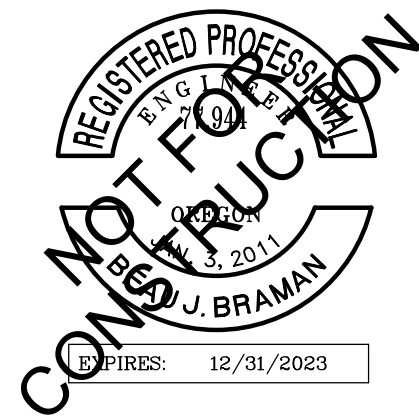

CDP SALEM -
PHASE 2

Job Number: 22047

PARCEL 3 & PARCEL 4
BATTLE CREEK SE
SALEM, OR



ENGINEERS • PLANNERS
LANDSCAPE ARCHITECTS • SURVEYORS
530 Center Street NE, Suite 240, Salem, OR 97301
phone: 503.365.1131 www.hhpr.com fax: 503.221.1171

CONSTRUCTION NOTES:


1. INSTALL SILT SACK INLET PROTECTION PER DETAIL ON SHEET EC200.
2. INSTALL WATTLES PER DETAIL ON SHEET EC200.
3. INSTALL ORANGE CONSTRUCTION FENCING PER DETAIL ON SHEET EC200.
4. INSTALL TREE PROTECTION FENCING PER DETAILS ON SHEET EC200.

GENERAL EROSION CONTROL NOTES:

1. BMP'S SHOWN ARE THE MINIMUM REQUIRED. ADDITIONAL MEASURES MAY BE NECESSARY DURING CONSTRUCTION AS FIELD CONDITIONS DICTATE IN ACCORDANCE WITH CITY AND DEQ PERMIT REQUIREMENTS.
2. SITE RUN-OFF DRAINS TO PHASE 1 SEDIMENTATION POND.
3. ALL PROPOSED SLOPE GRADING SHALL CONFORM TO THE I.B.C. REQUIREMENTS FOR BENCHING AND DRAINAGE.

EROSION CONTROL LEGEND:

EXISTING GROUND CONTOUR MAJOR / MINOR	--- 400 ---
FINISH GROUND CONTOUR MAJOR	— 400 —
FINISH GROUND CONTOUR MINOR	— 401 —
GRADING LIMITS	- - - - -
WATTLES	○ ○ ○ ○ ○
TREE PROTECTION FENCE	— ○ —
CONSTRUCTION FENCE	— □ —
INLET PROTECTION (SILT SACK)	■
FLOW ARROW	→
UTILITY STRUCTURE TO BE REMOVED	×
TREE TO BE REMOVED	×

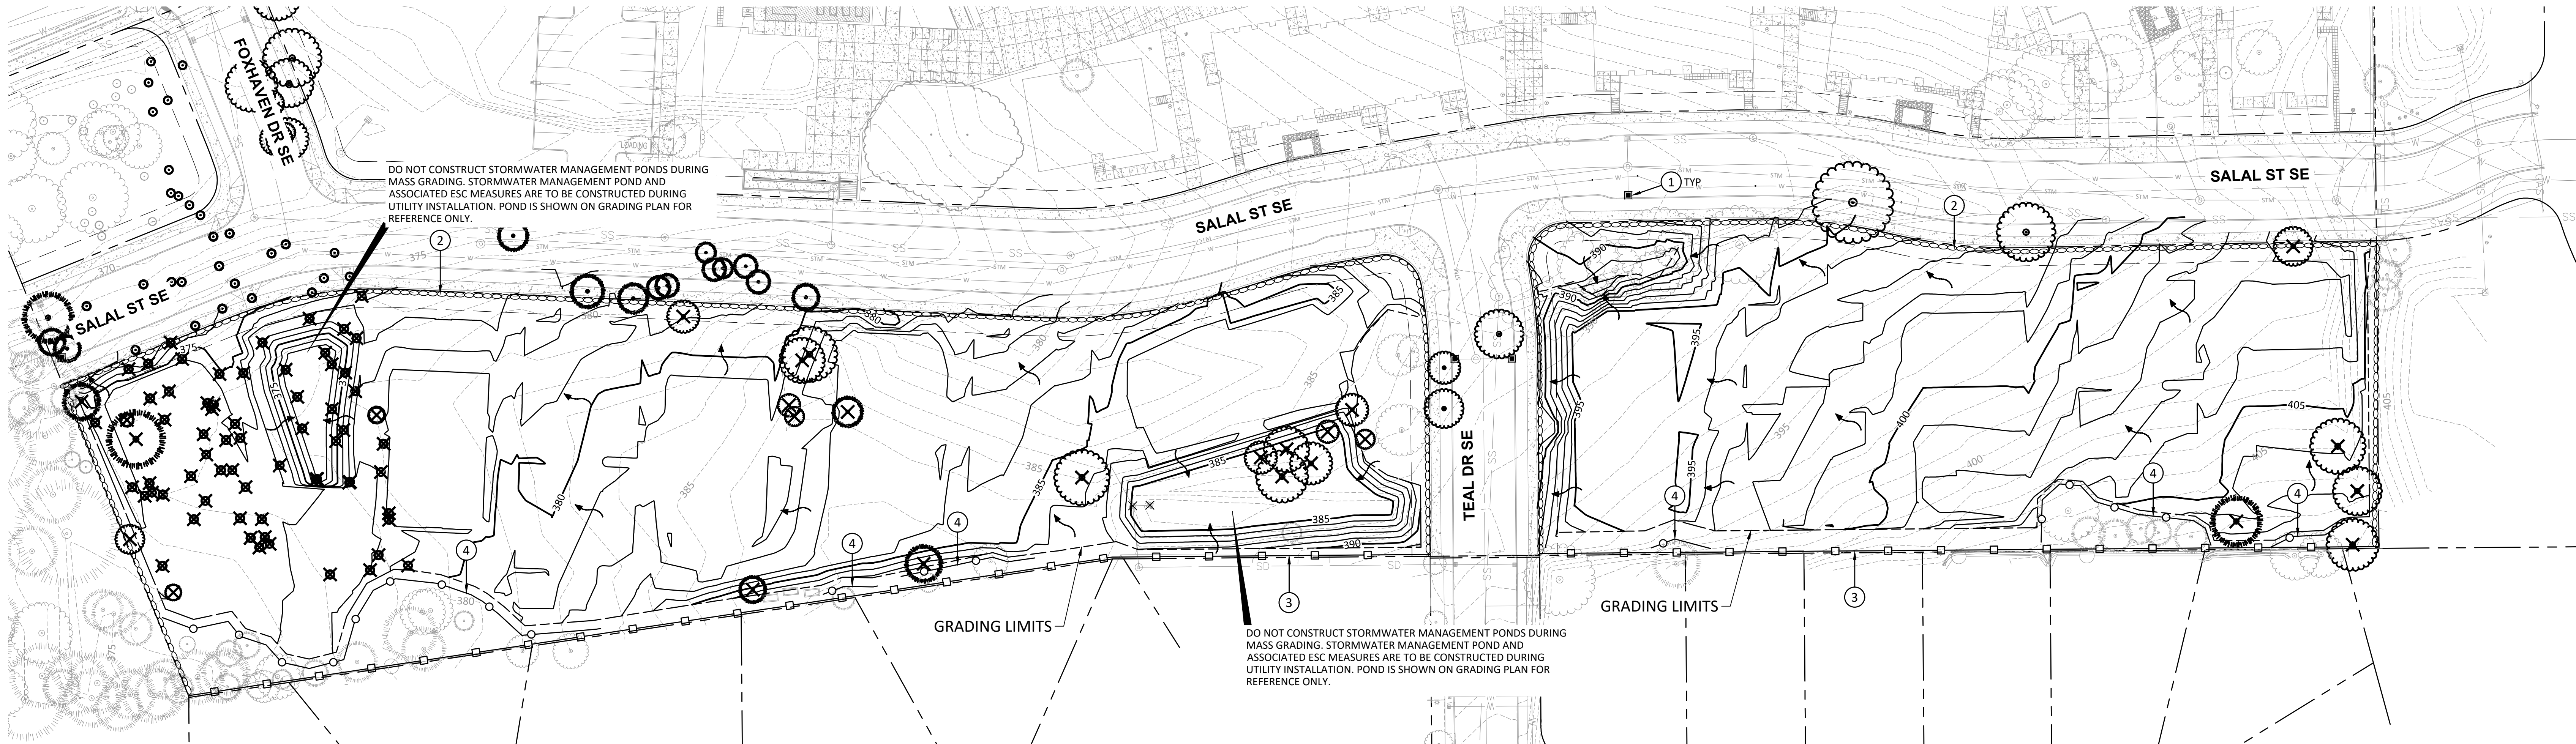

SITE PLAN REVIEW 08.08.22


ISSUE DATE

Drawing:

ESCP - DEMOLITION,
CLEARING, GRADING,
EXCAVATING AND LAND
DEVELOPMENT

Sheet No:

EC101

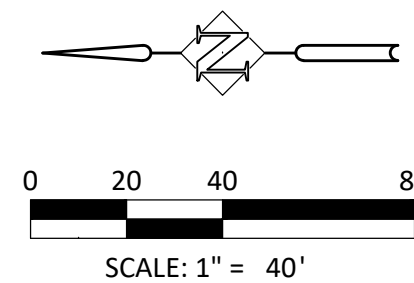



CDP SALEM -
PHASE 2

Job Number: 22047

PARCEL 3 & PARCEL 4
BATTLE CREEK SE
SALEM, OR



CONSTRUCTION NOTES:


1. INSTALL SILT SACK INLET PROTECTION PER DETAIL ON SHEET EC200.
2. INSTALL WATTLES PER DETAIL ON SHEET EC200.
5. INSTALL CONCRETE TRUCK WASHOUT BASIN PER DETAIL ON SHEET EC200. LOCATION TO BE DETERMINED BY CONTRACTOR AND STAGING PLAN.
6. INSTALL BIOFILTER BAG INLET PROTECTION PER DETAIL ON SHEET EC200.
7. INSTALL OUTFALL PROTECTION PER DETAIL ON SHEET EC200.

GENERAL EROSION CONTROL NOTES:

1. BMP'S SHOWN ARE THE MINIMUM REQUIRED. ADDITIONAL MEASURES MAY BE NECESSARY DURING CONSTRUCTION AS FIELD CONDITIONS DICTATE IN ACCORDANCE WITH CITY AND DEQ PERMIT REQUIREMENTS.
2. SITE RUN-OFF DRAINS TO PHASE 1 SEDIMENTATION POND.
3. ALL PROPOSED SLOPE GRADING SHALL CONFORM TO THE I.B.C. REQUIREMENTS FOR BENCHING AND DRAINAGE.

EROSION CONTROL LEGEND:

EXISTING GROUND CONTOUR MAJOR / MINOR	--- 400 ---
FINISH GROUND CONTOUR MAJOR	— 400 —
FINISH GROUND CONTOUR MINOR	— 401 —
WATTLES	○○○○○○○○○○
TREE PROTECTION FENCE	— ○ —
CONSTRUCTION FENCE	— □ —
INLET PROTECTION (SILT SACK)	■
INLET PROTECTION (BIOFILTER BAG)	■
FLOW ARROW	→
CONCRETE WASH	□

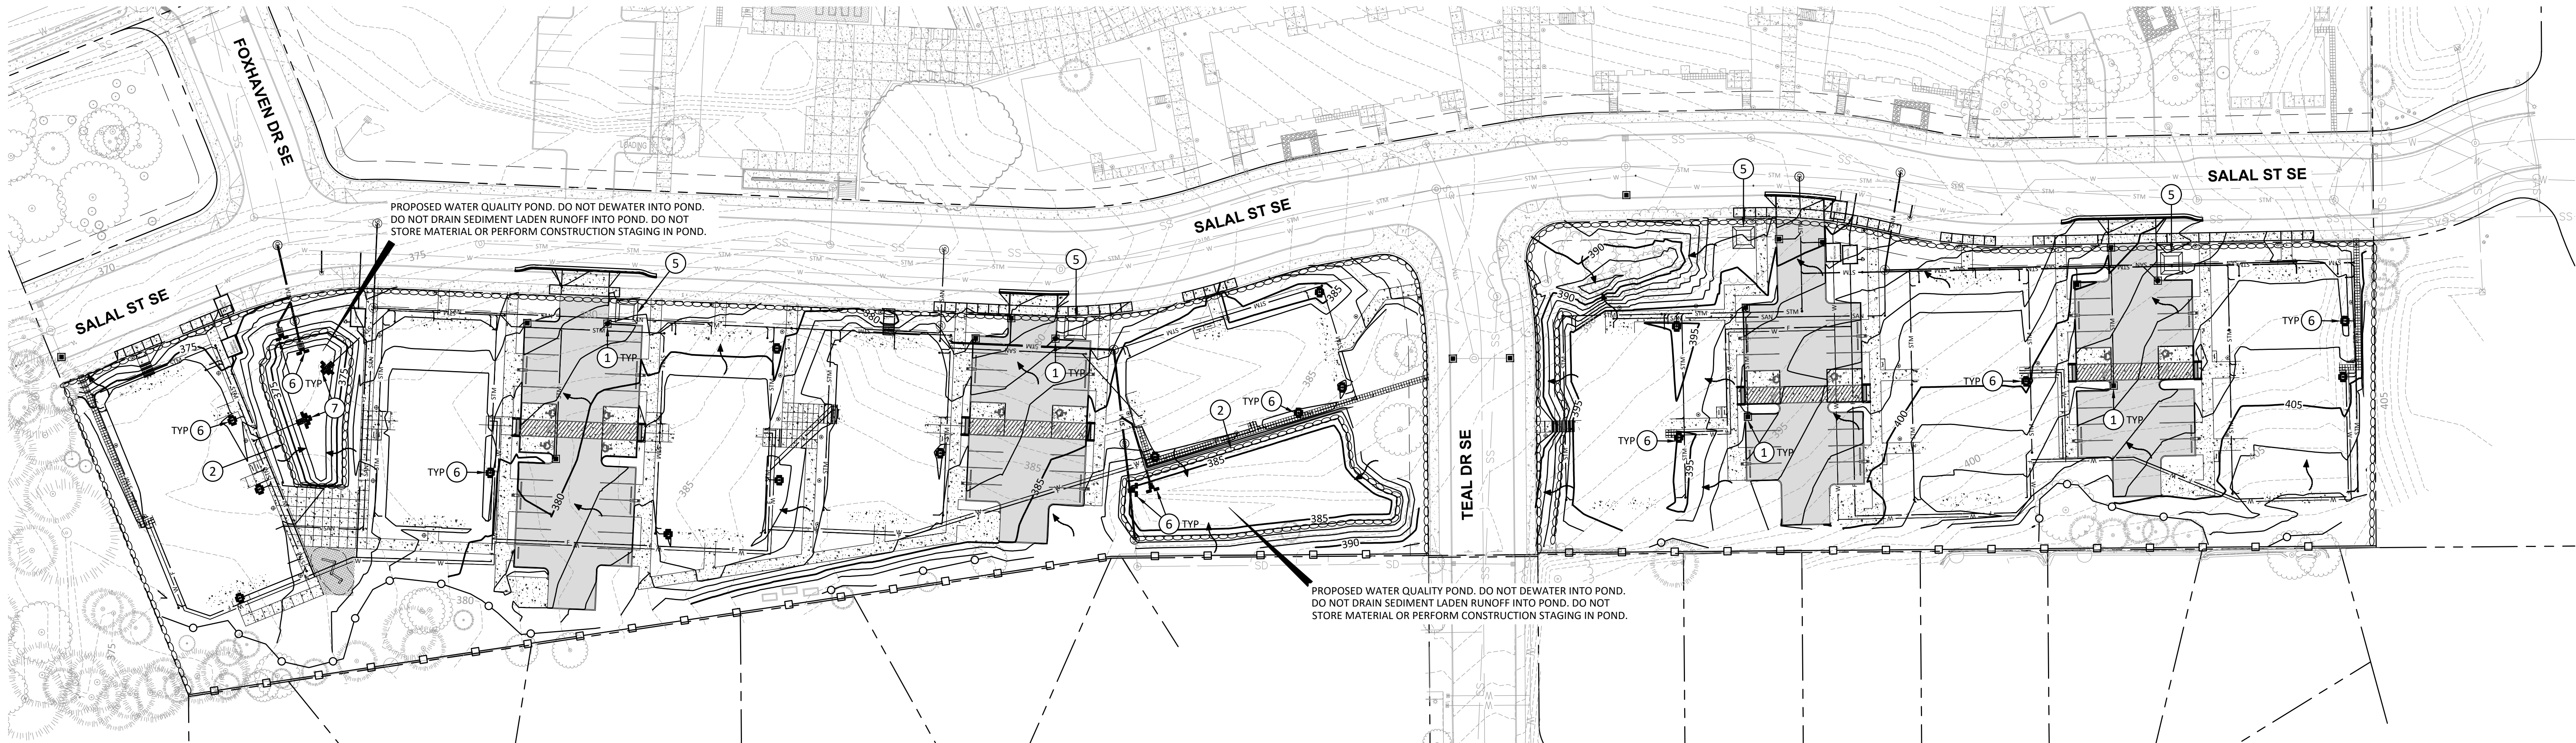

SITE PLAN REVIEW 08.08.22


ISSUE DATE


Drawing:

ESCP - STREETS AND
UTILITIES

Sheet No:

EC102

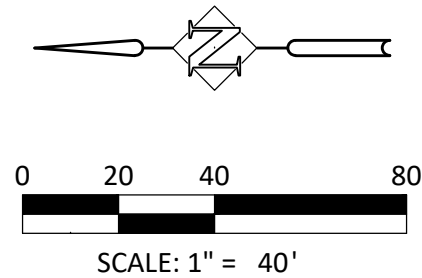

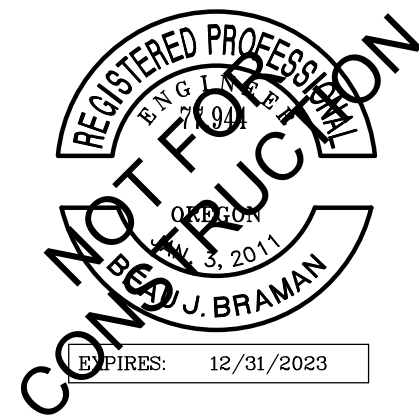

CDP SALEM -
PHASE 2

Job Number: 22047

PARCEL 3 & PARCEL 4
BATTLE CREEK SE
SALEM, OR




GENERAL EROSION CONTROL NOTES:

- BMP'S SHOWN ARE THE MINIMUM REQUIRED. ADDITIONAL MEASURES MAY BE NECESSARY DURING CONSTRUCTION AS FIELD CONDITIONS DICTATE IN ACCORDANCE WITH CITY AND DEQ PERMIT REQUIREMENTS.
- SITE RUN-OFF DRAINS TO PHASE 1 SEDIMENTATION POND.
- ALL PROPOSED SLOPE GRADING SHALL CONFORM TO THE I.B.C. REQUIREMENTS FOR BENCHING AND DRAINAGE.

EROSION CONTROL LEGEND:

EXISTING GROUND CONTOUR MAJOR / MINOR	
FINISH GROUND CONTOUR MAJOR	
FINISH GROUND CONTOUR MINOR	
WATTLES	
TREE PROTECTION FENCE	
CONSTRUCTION FENCE	
INLET PROTECTION (SILT SACK)	
INLET PROTECTION (BIOFILTER BAG)	
FLOW ARROW	

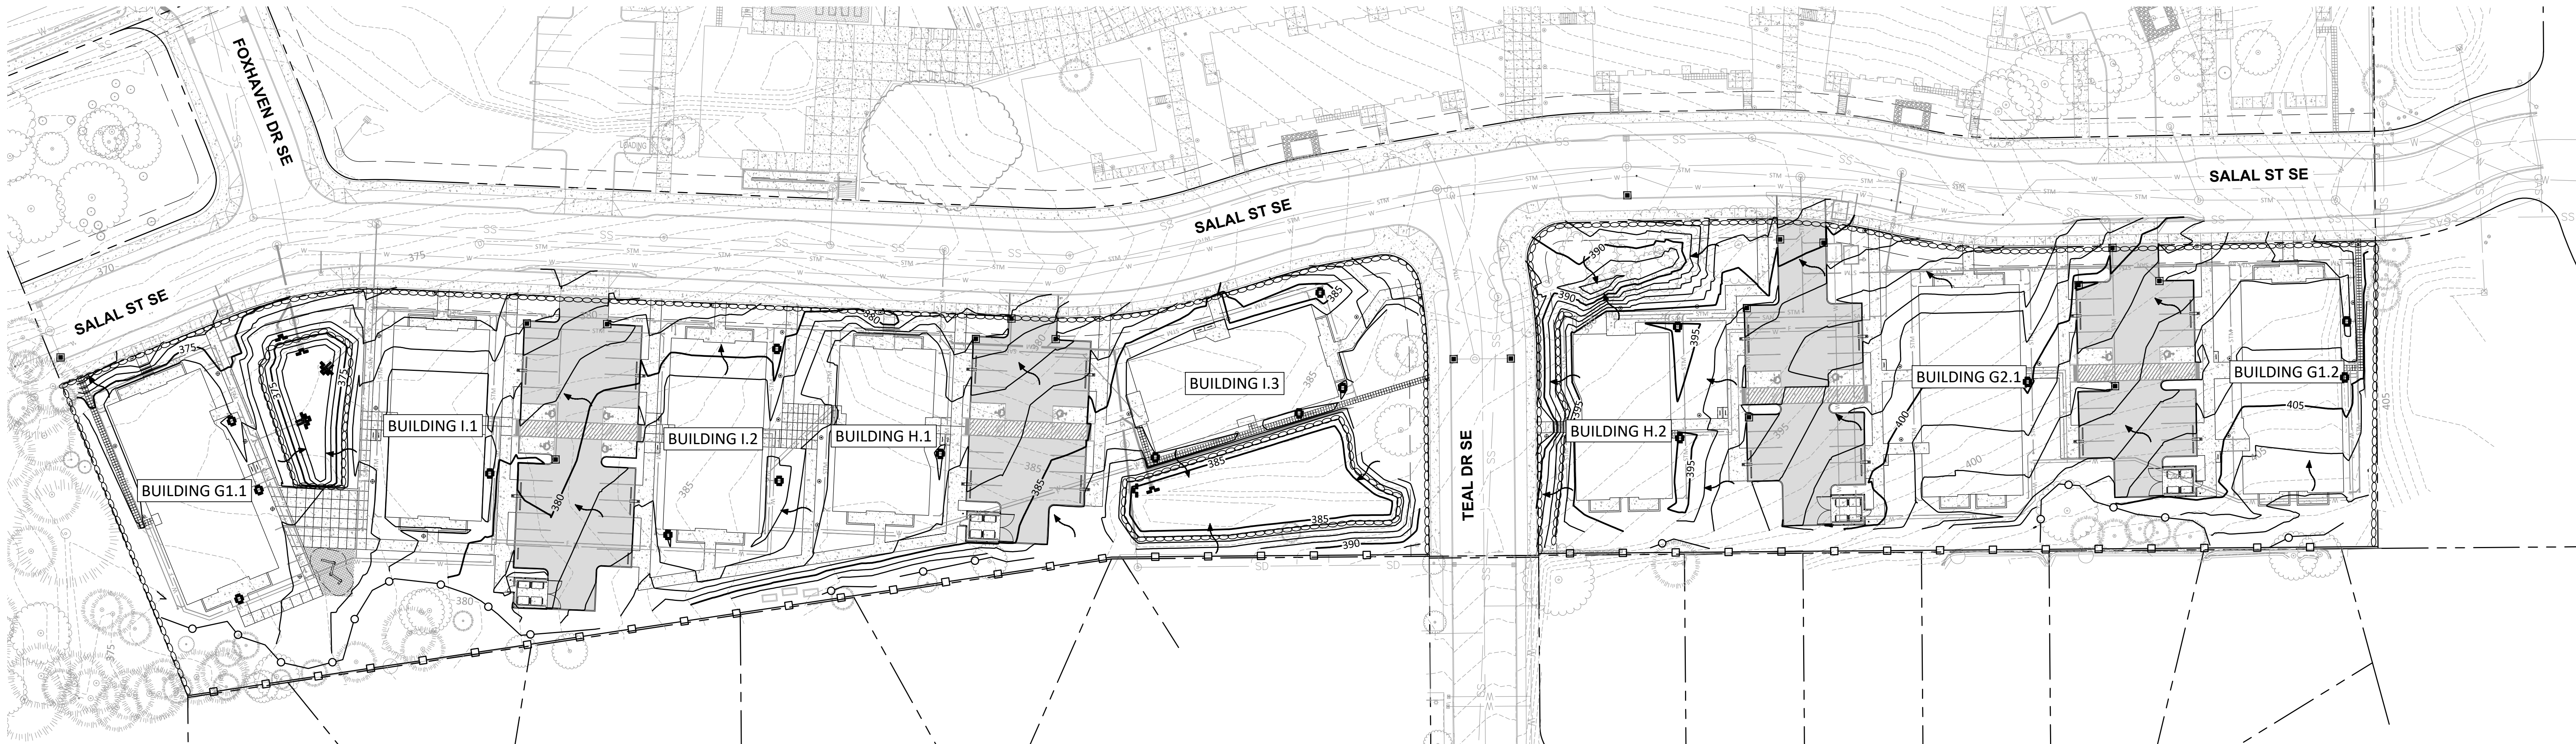

SITE PLAN REVIEW 08.08.22


ISSUE DATE


Drawing:

ESCP - VERTICAL
CONSTRUCTION

Sheet No:

EC103

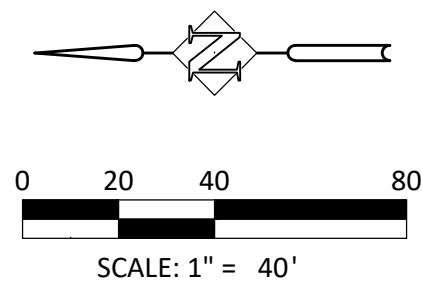

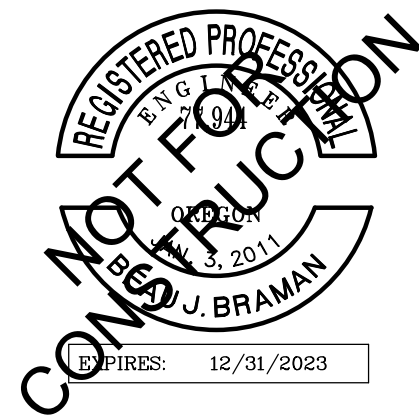

CDP SALEM -
PHASE 2



Job Number: 22047

PARCEL 3 & PARCEL 4
BATTLE CREEK SE
SALEM, OR



GENERAL EROSION CONTROL NOTES:

1. FINAL STABILIZATION - ALL DISTURBED SOIL AREAS NOT SHOWN ON LANDSCAPE PLAN SHALL BE SEEDED WITH SUNMARK NATIVE EC SEED MIX (43.63 LBS PER ACRE).

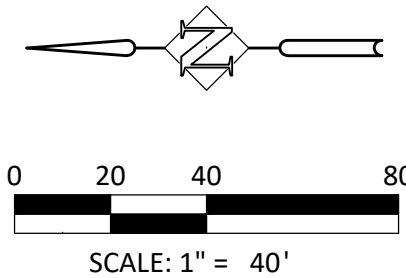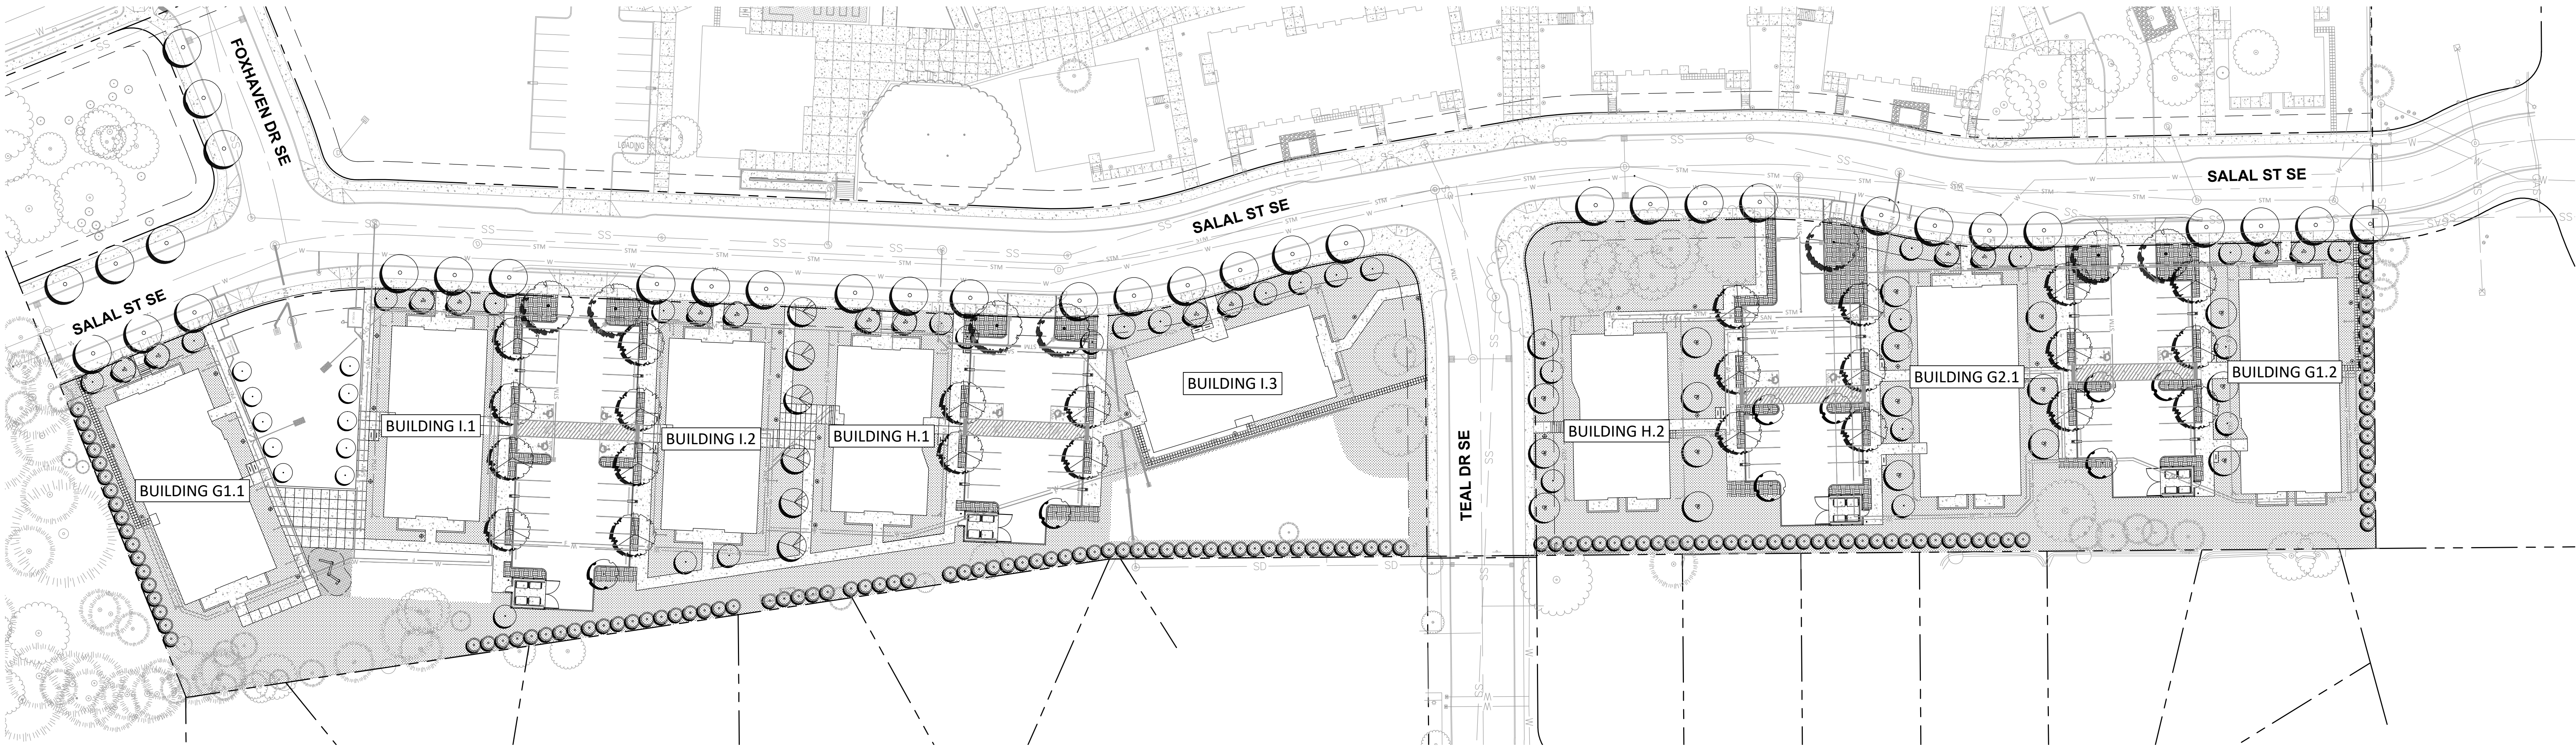

SITE PLAN REVIEW 08.08.22

ISSUE DATE

Drawing:

ESCP - FINAL
LANDSCAPING AND
SITE STABILIZATION








Sheet No:

EC104

FILE PATH: C:\Revit_Local\22047_CDP Salem Gateway Phase II_Walk Up Building
H_22_mclibersonPX&RT.rvt



THESE DRAWINGS ARE THE ORIGINAL UNPUBLISHED WORK
OF THE ARCHITECT AND MAY NOT BE DUPLICATED OR USED
WITHOUT THE WRITTEN CONSENT OF THE ARCHITECT.

FILE PATH: C:\Revit_Local\22047_CDP Salem Gateway Phase II_Walk Up Building_H_22_mclibersonPX8RT.rvt

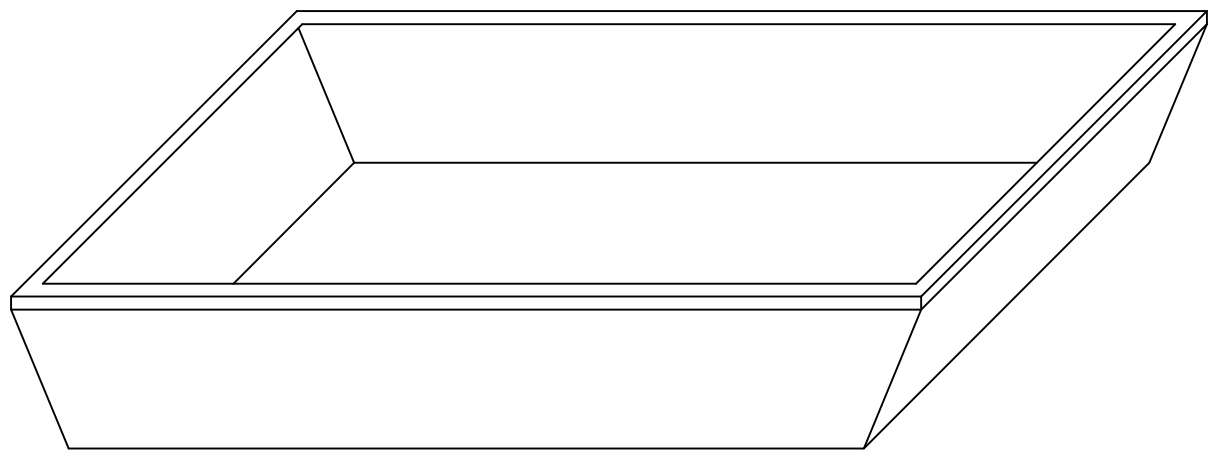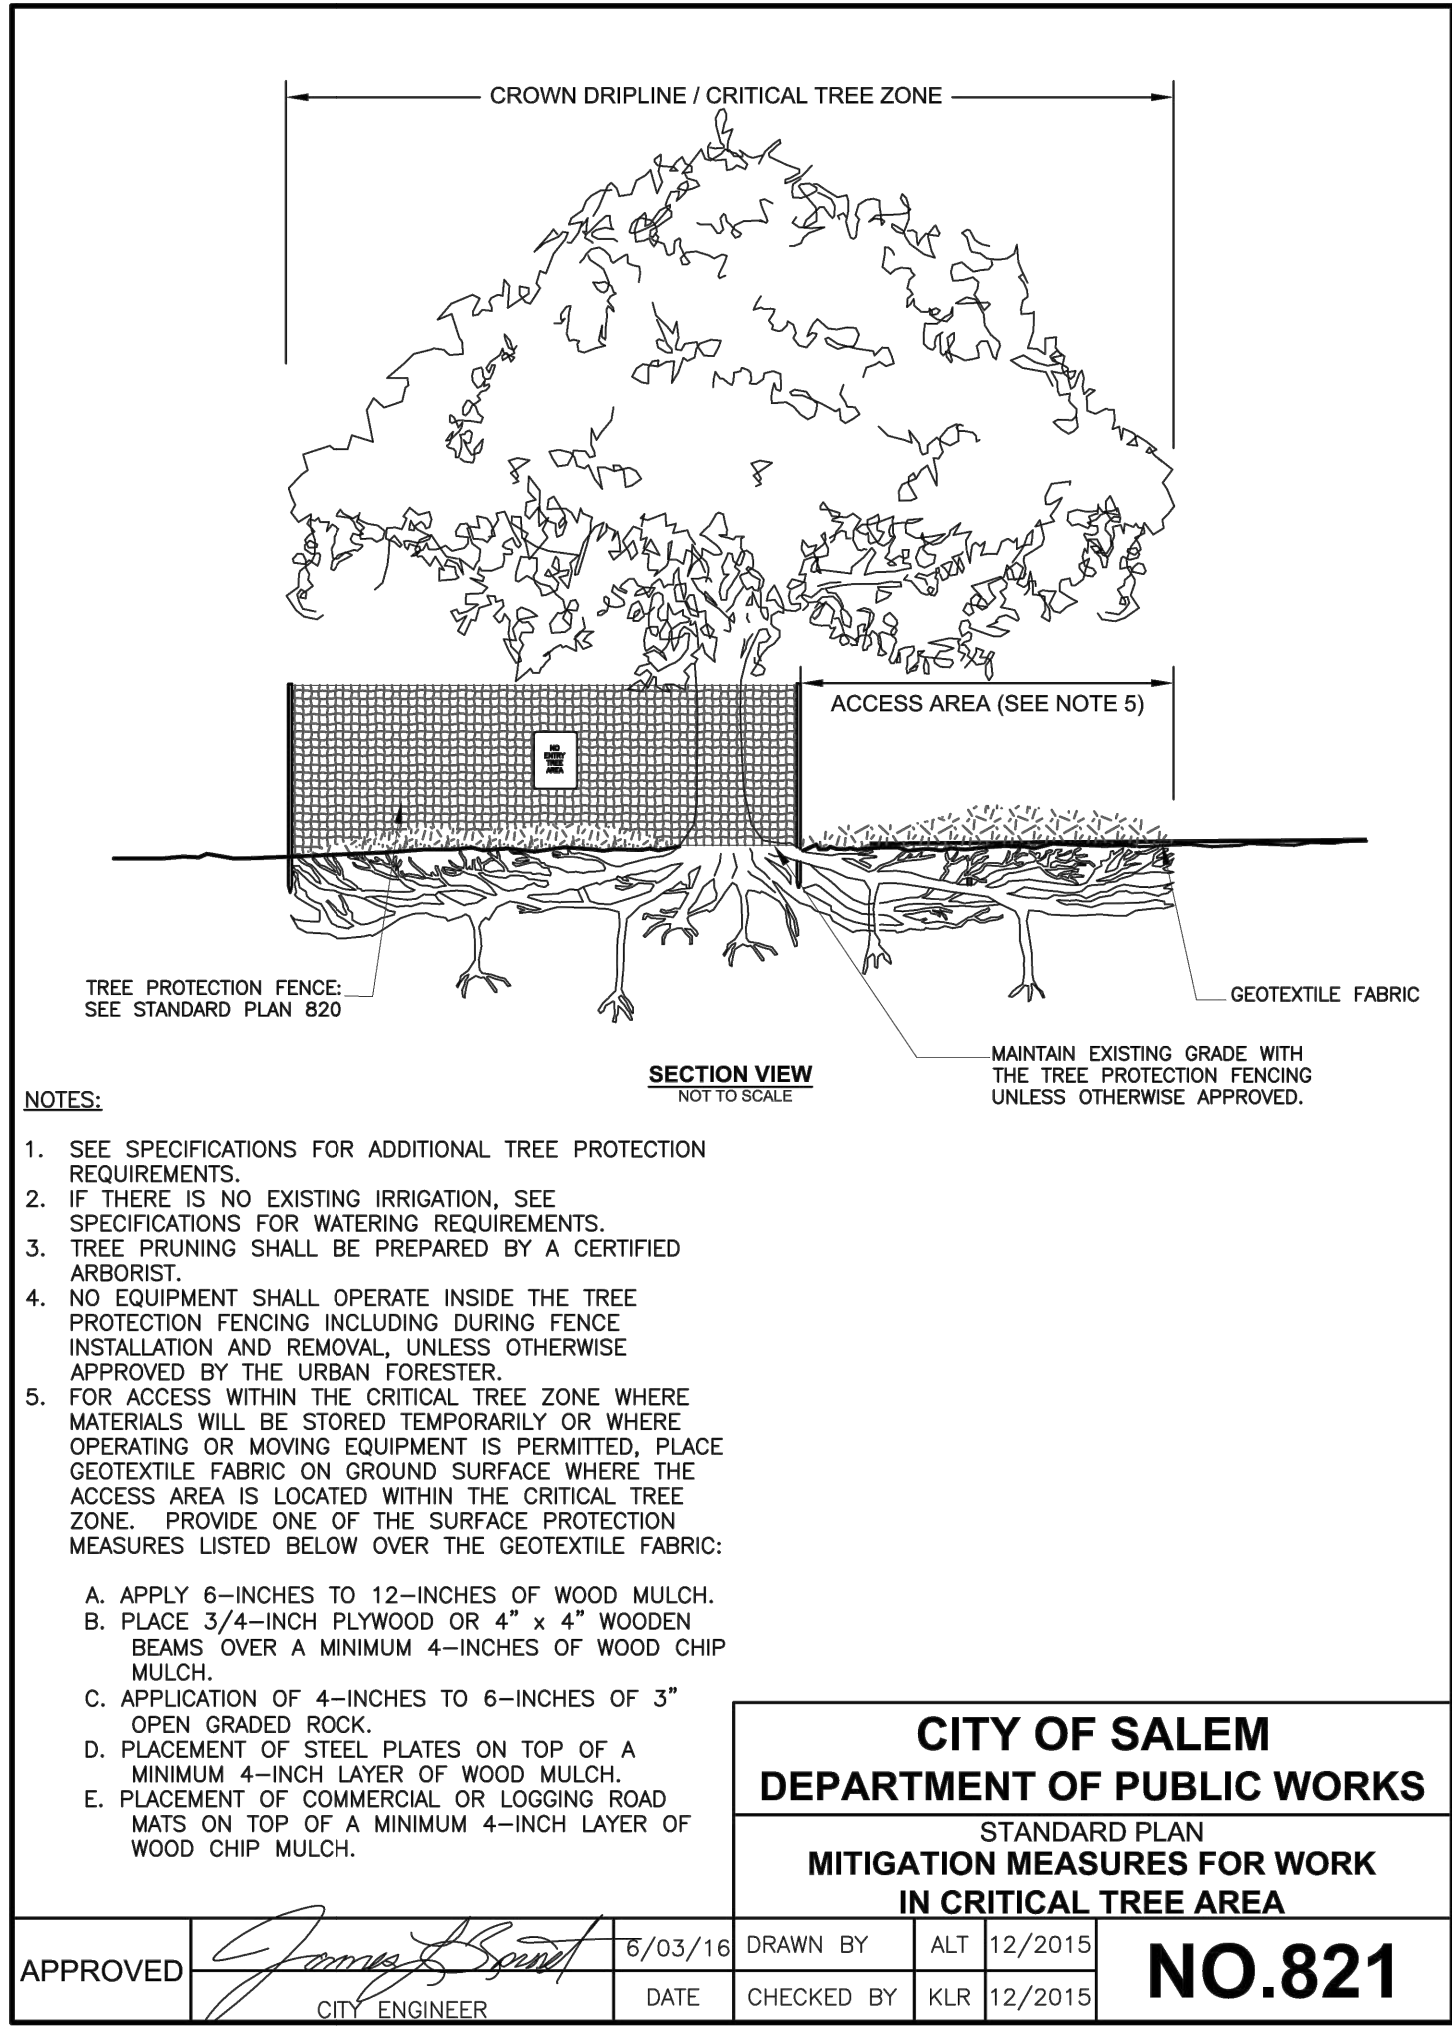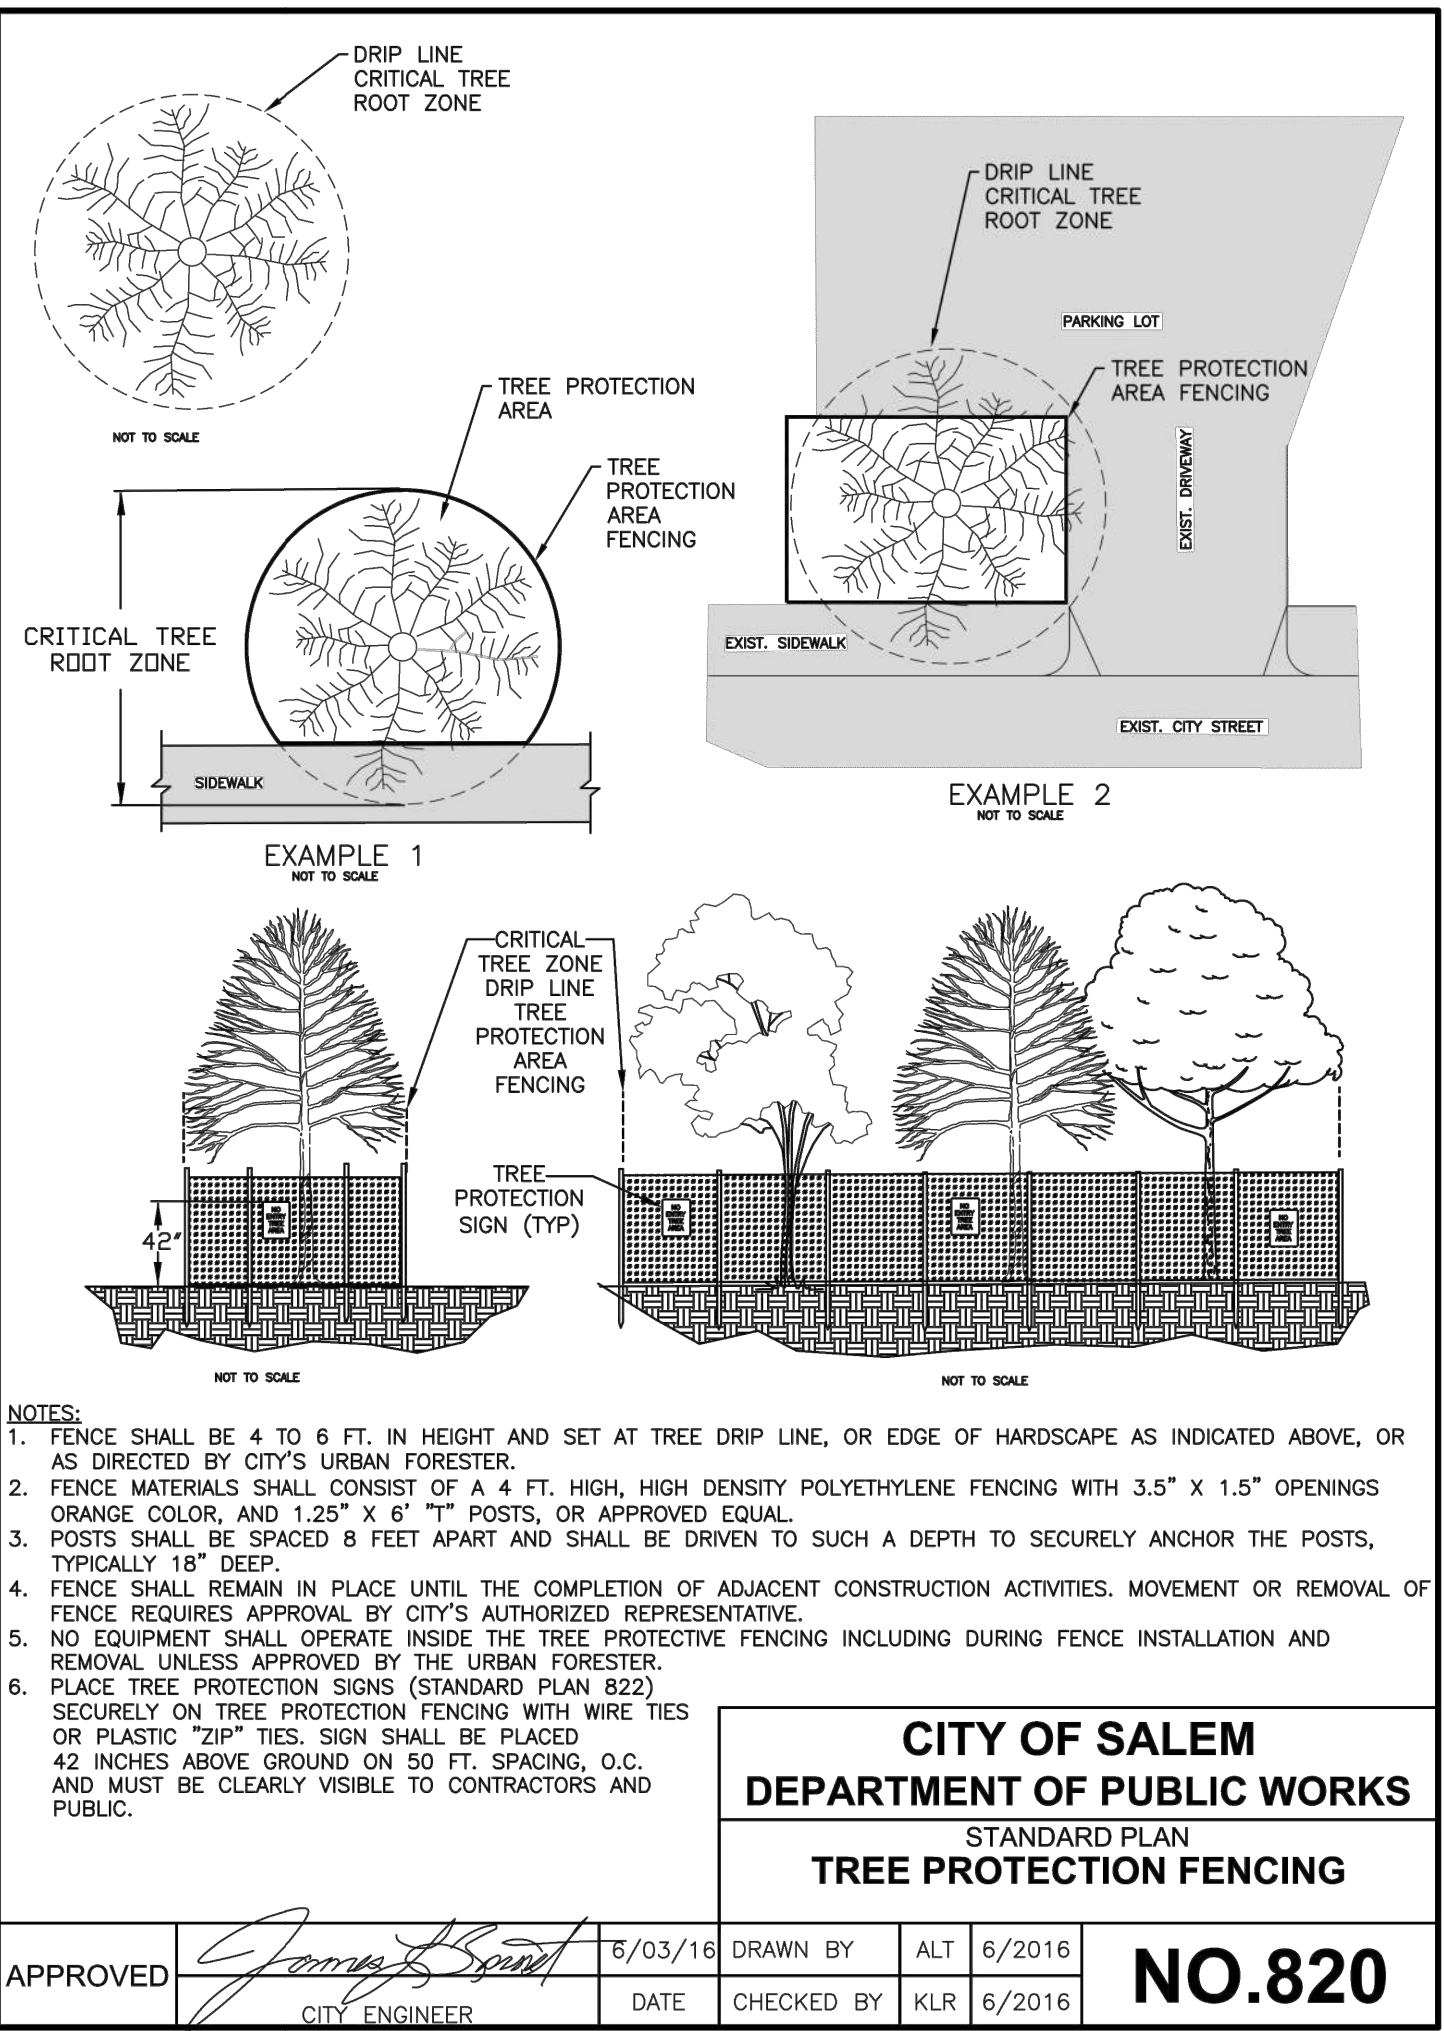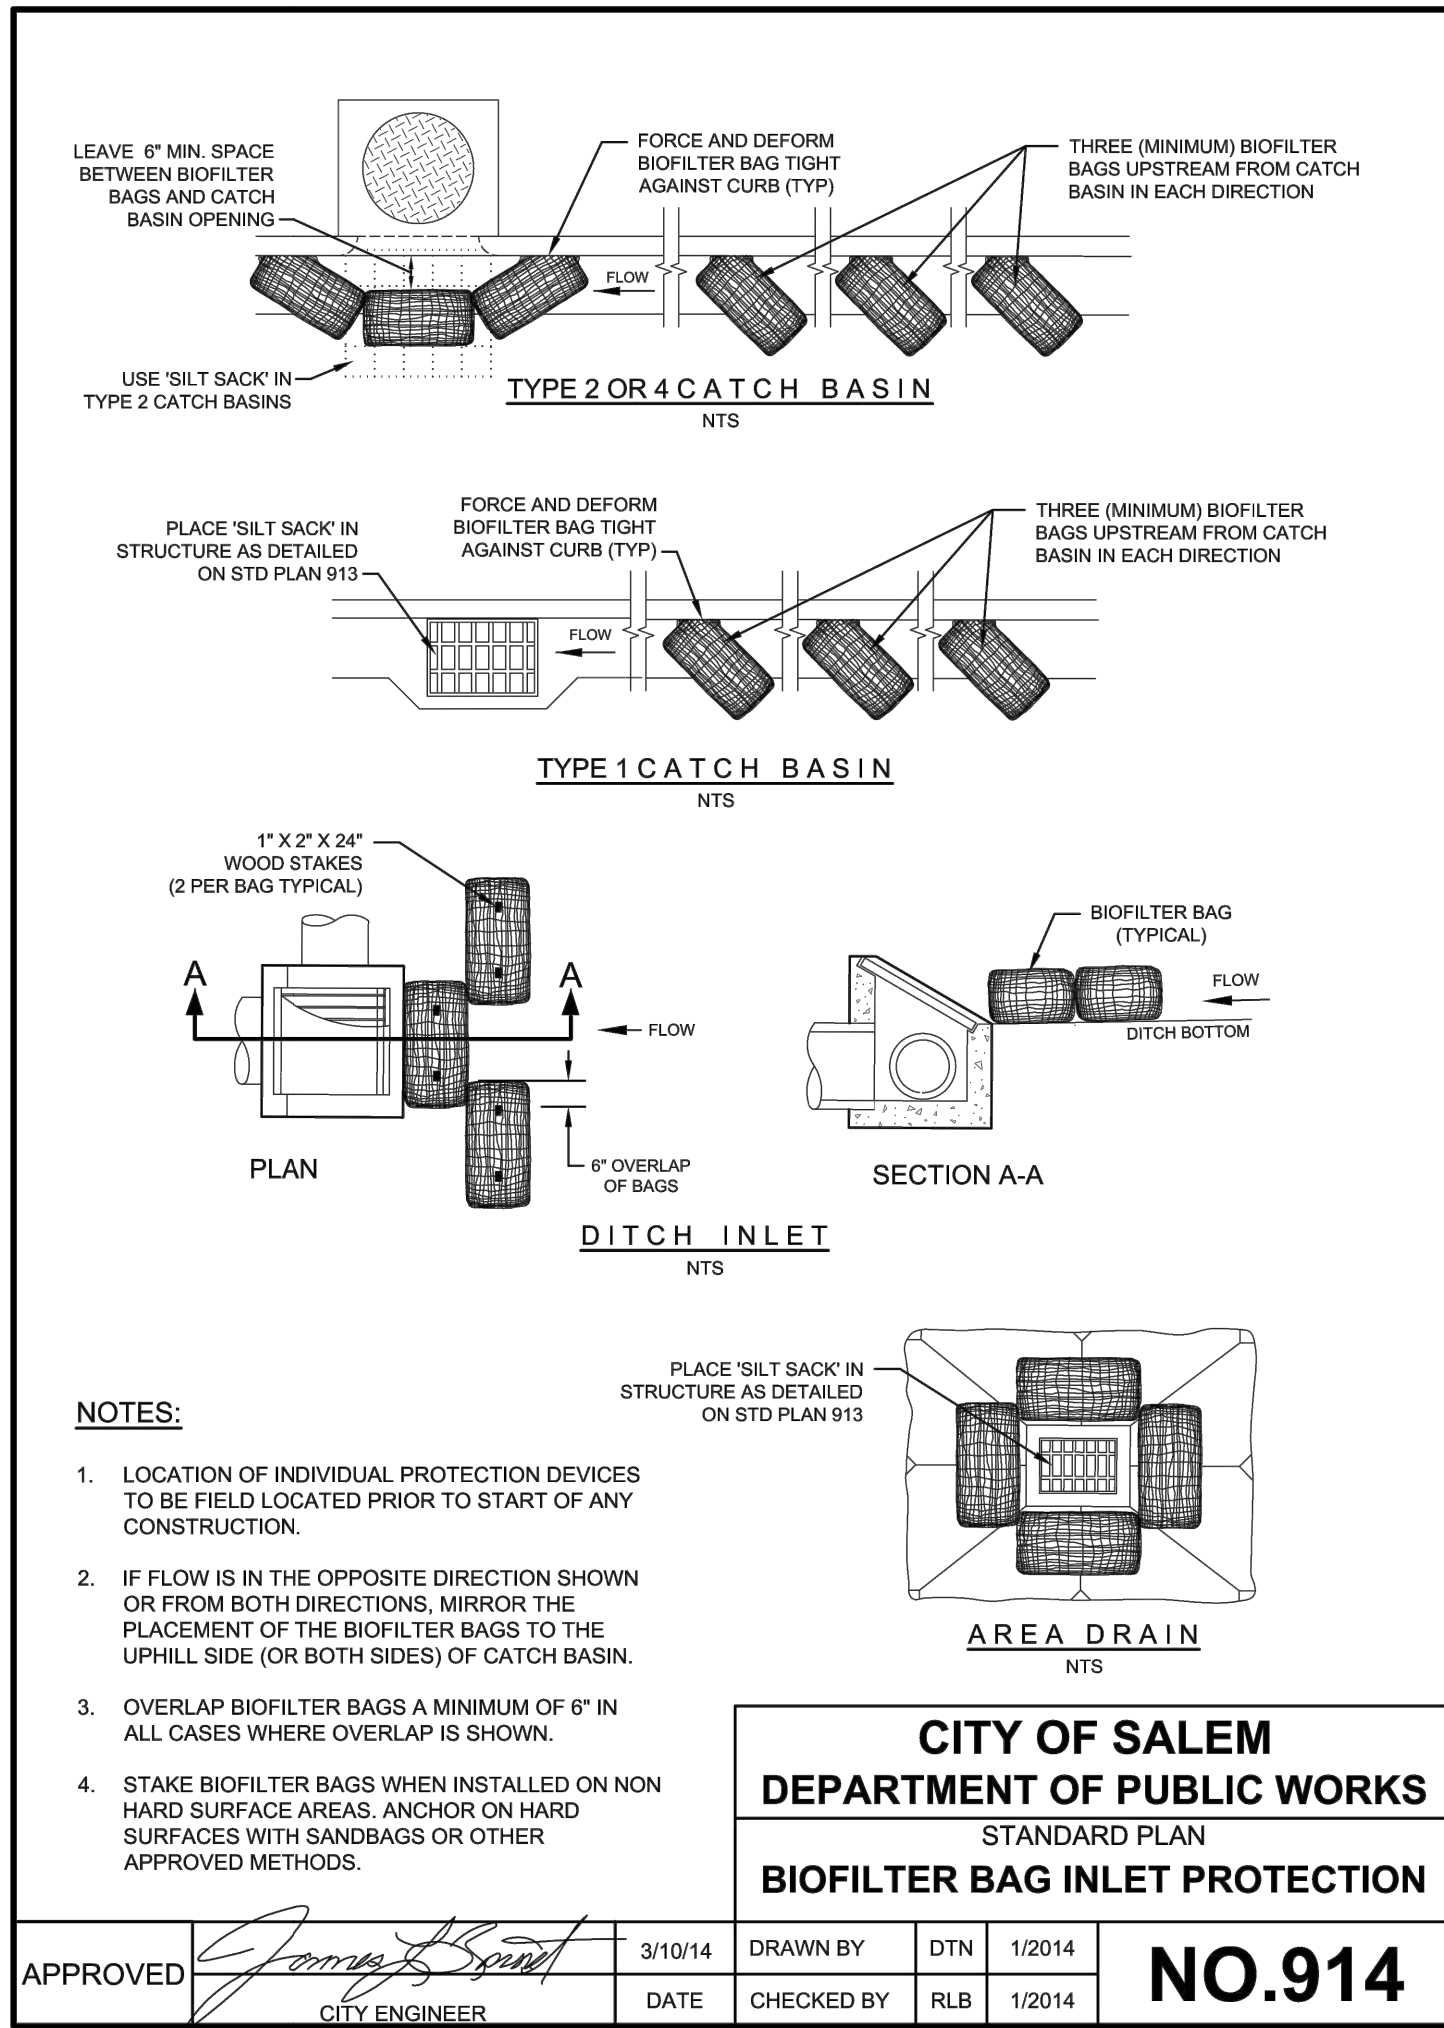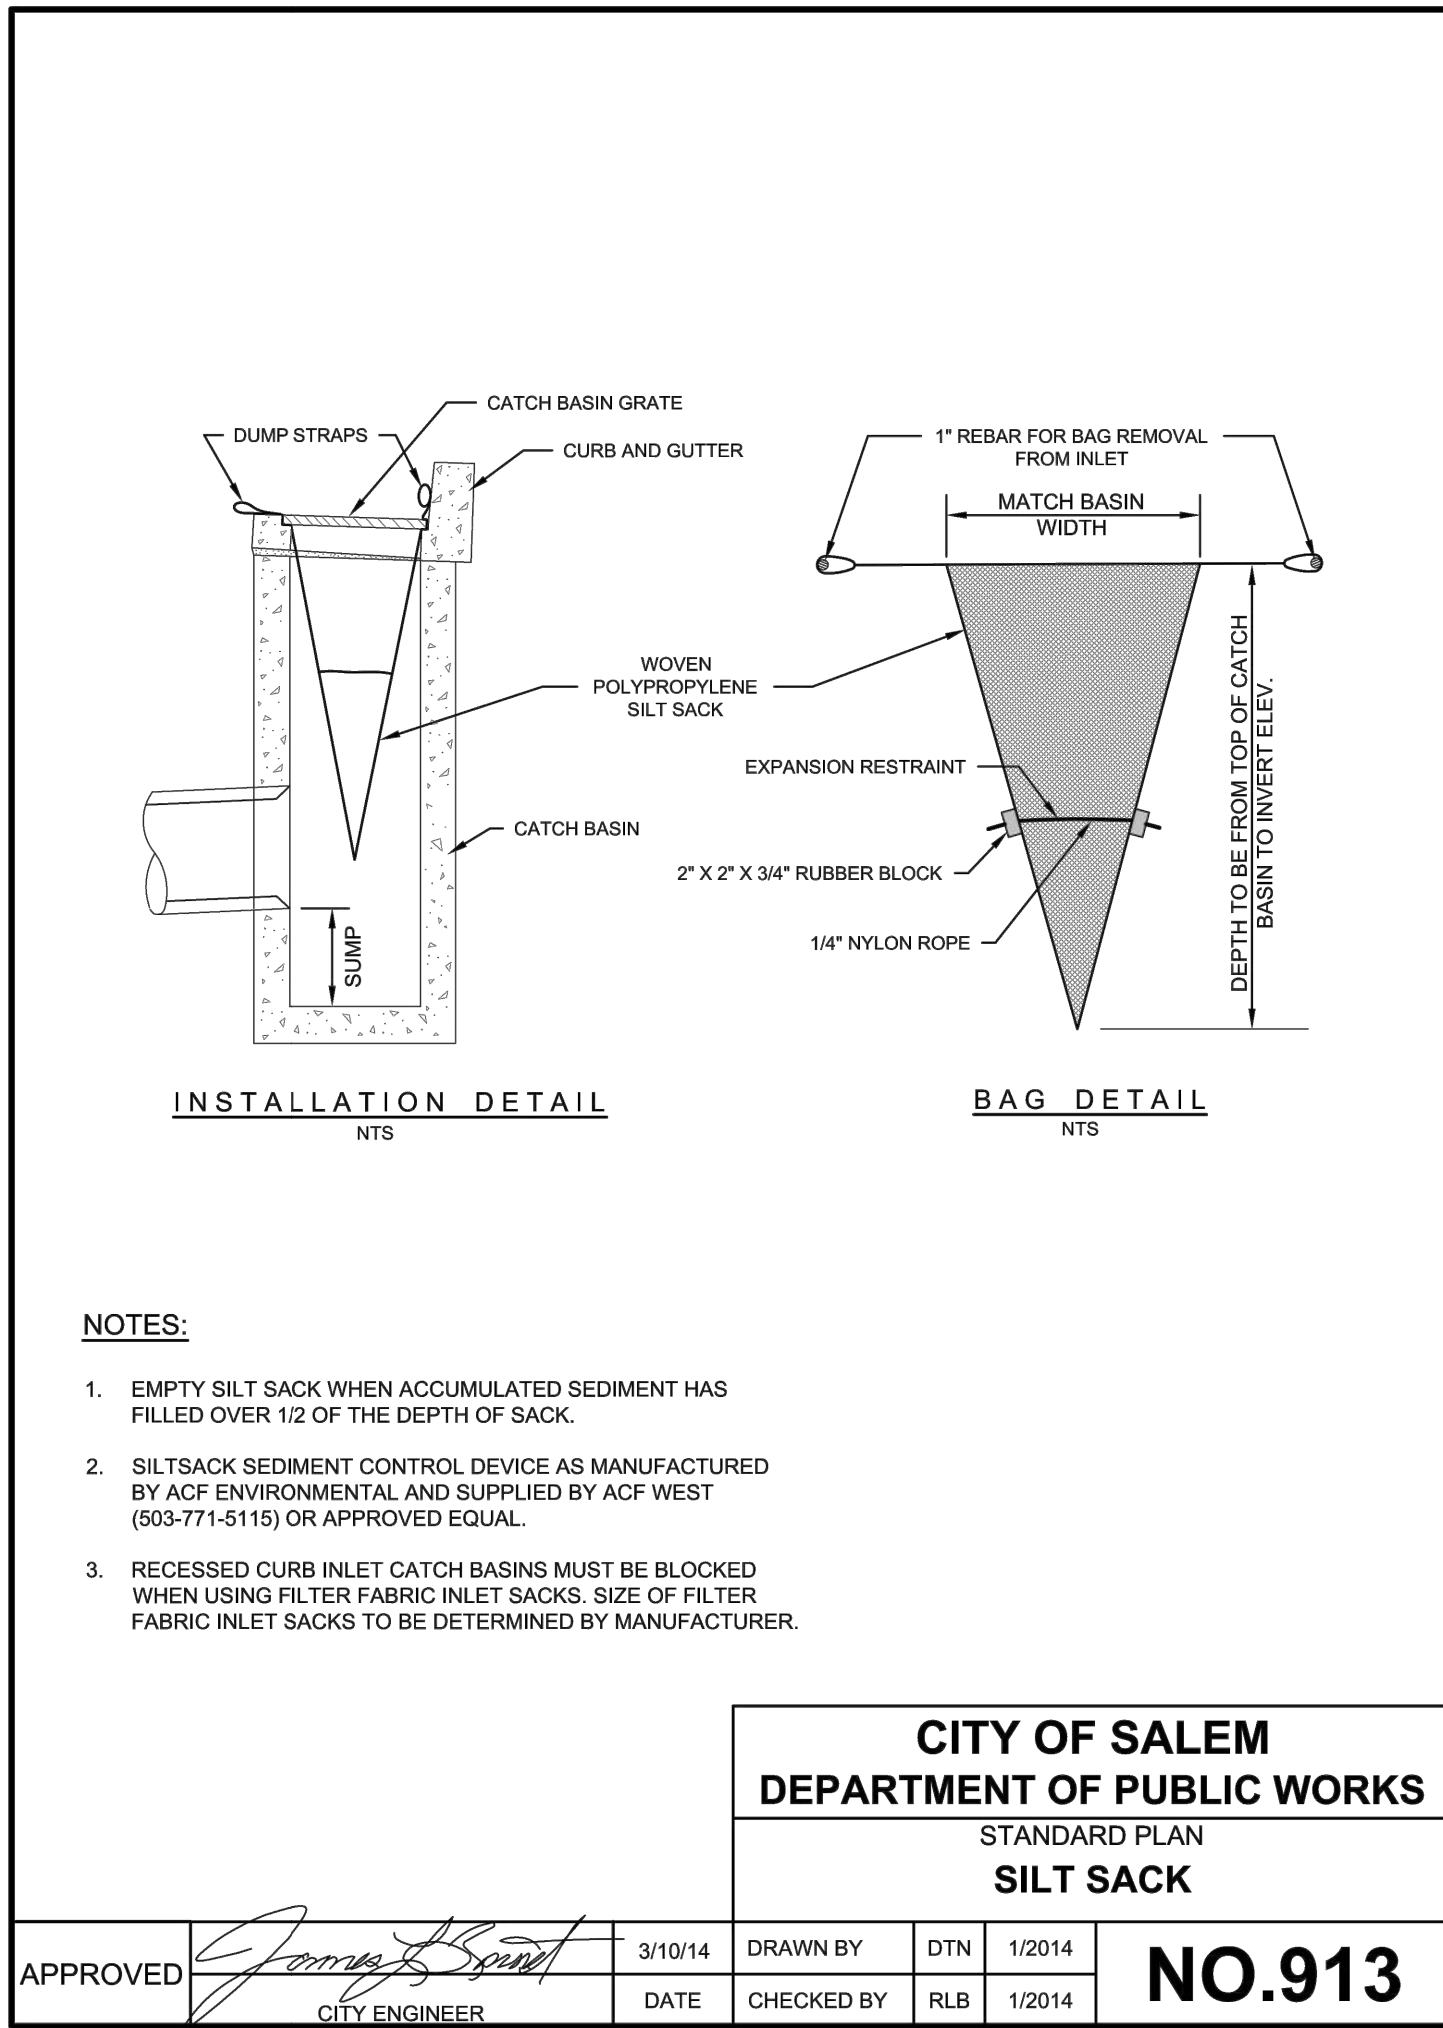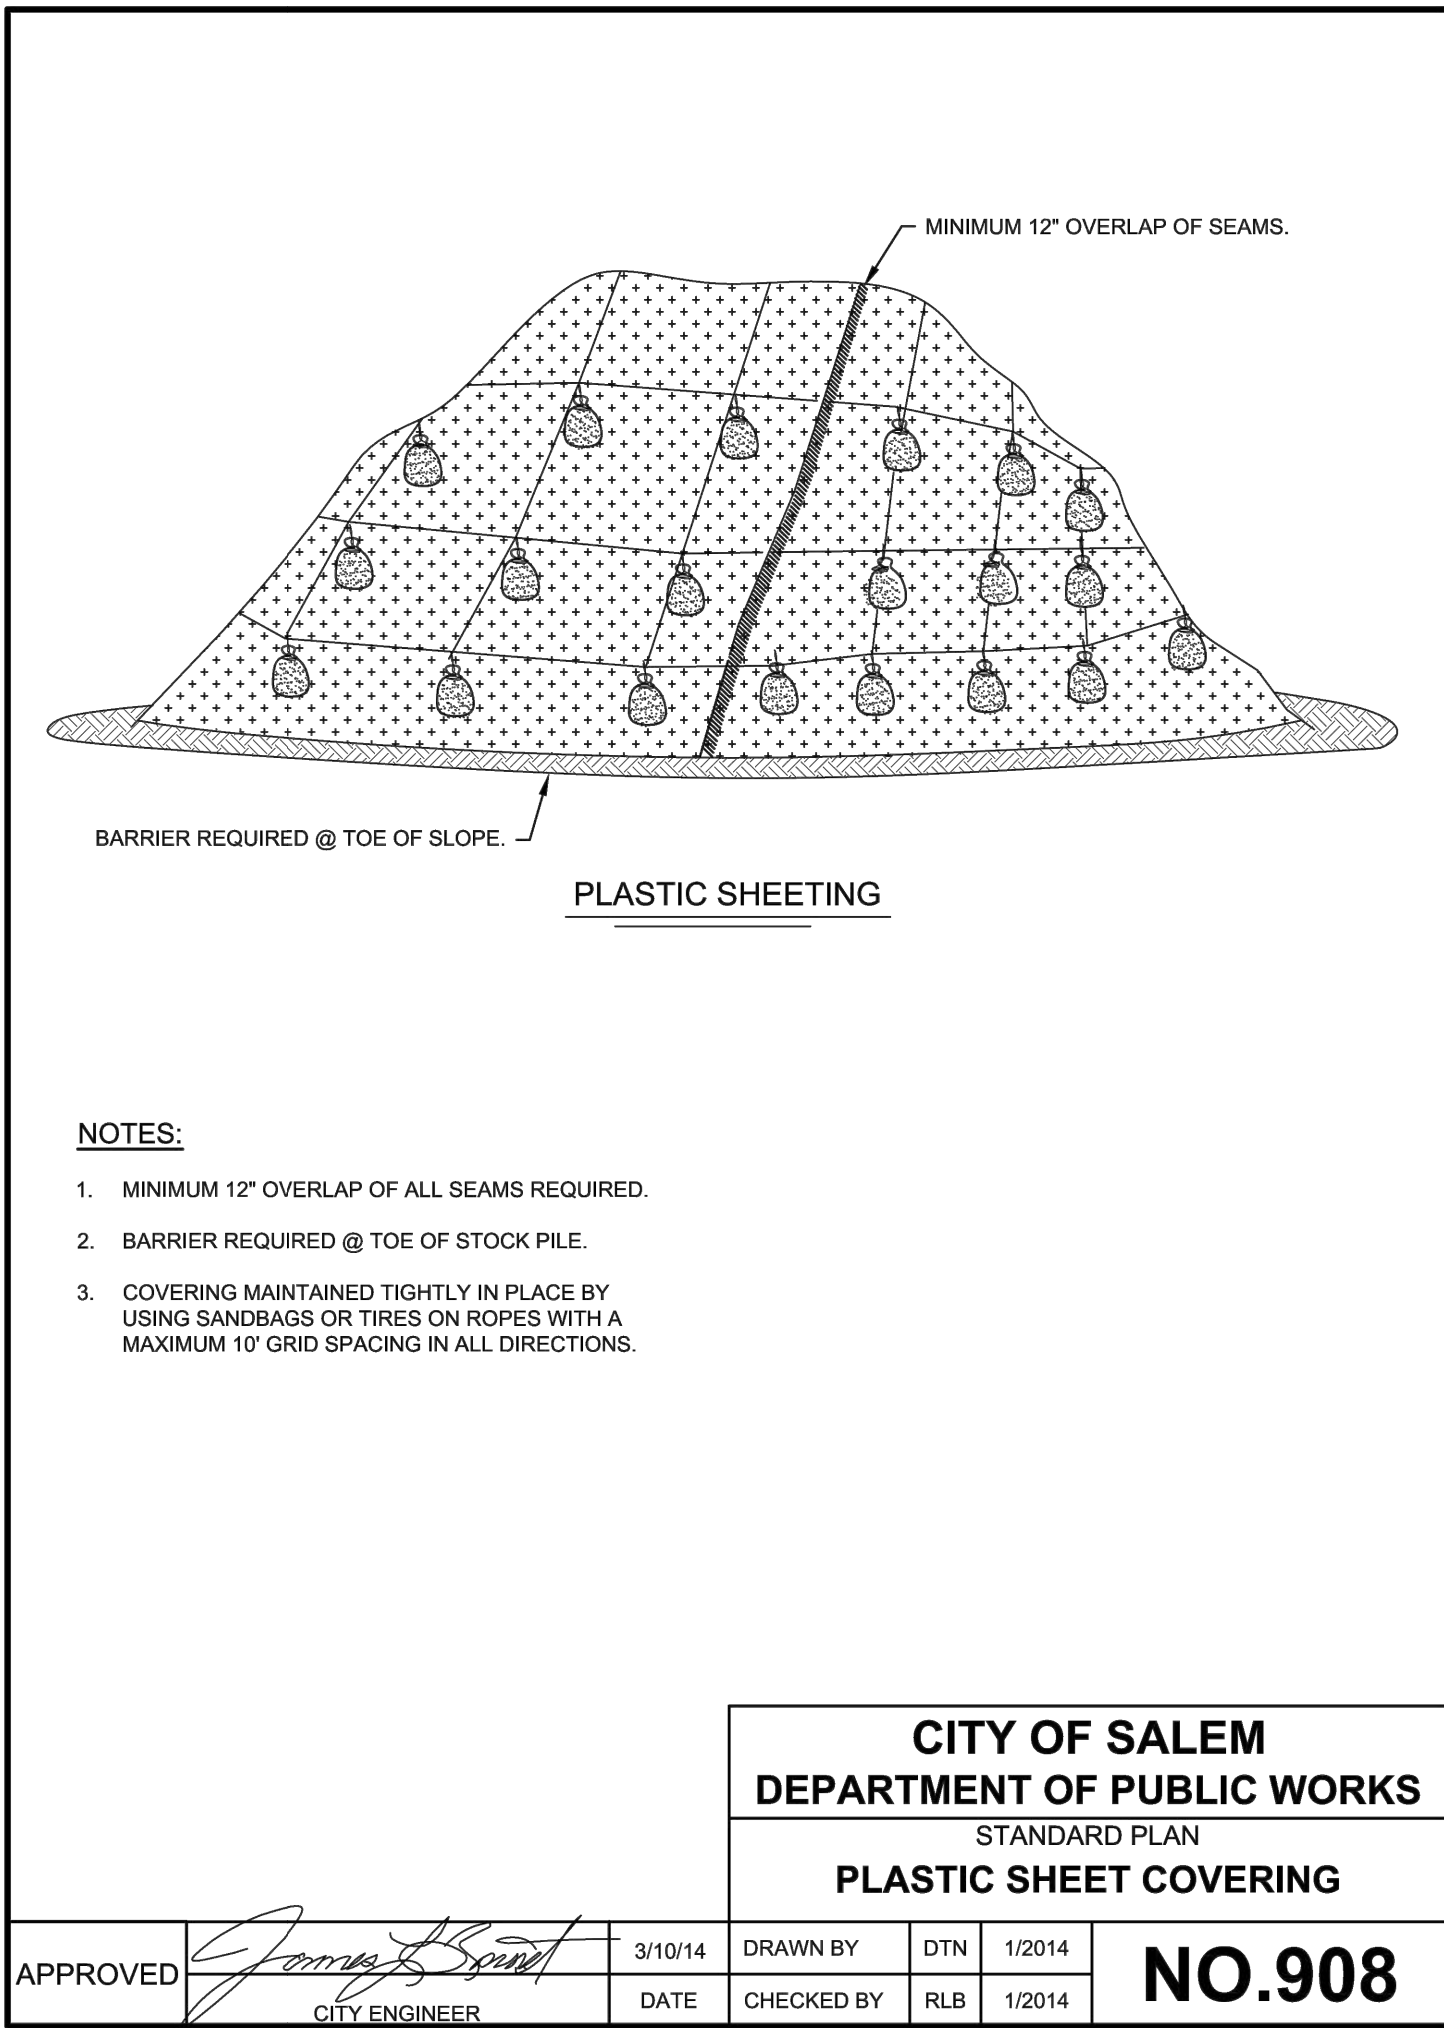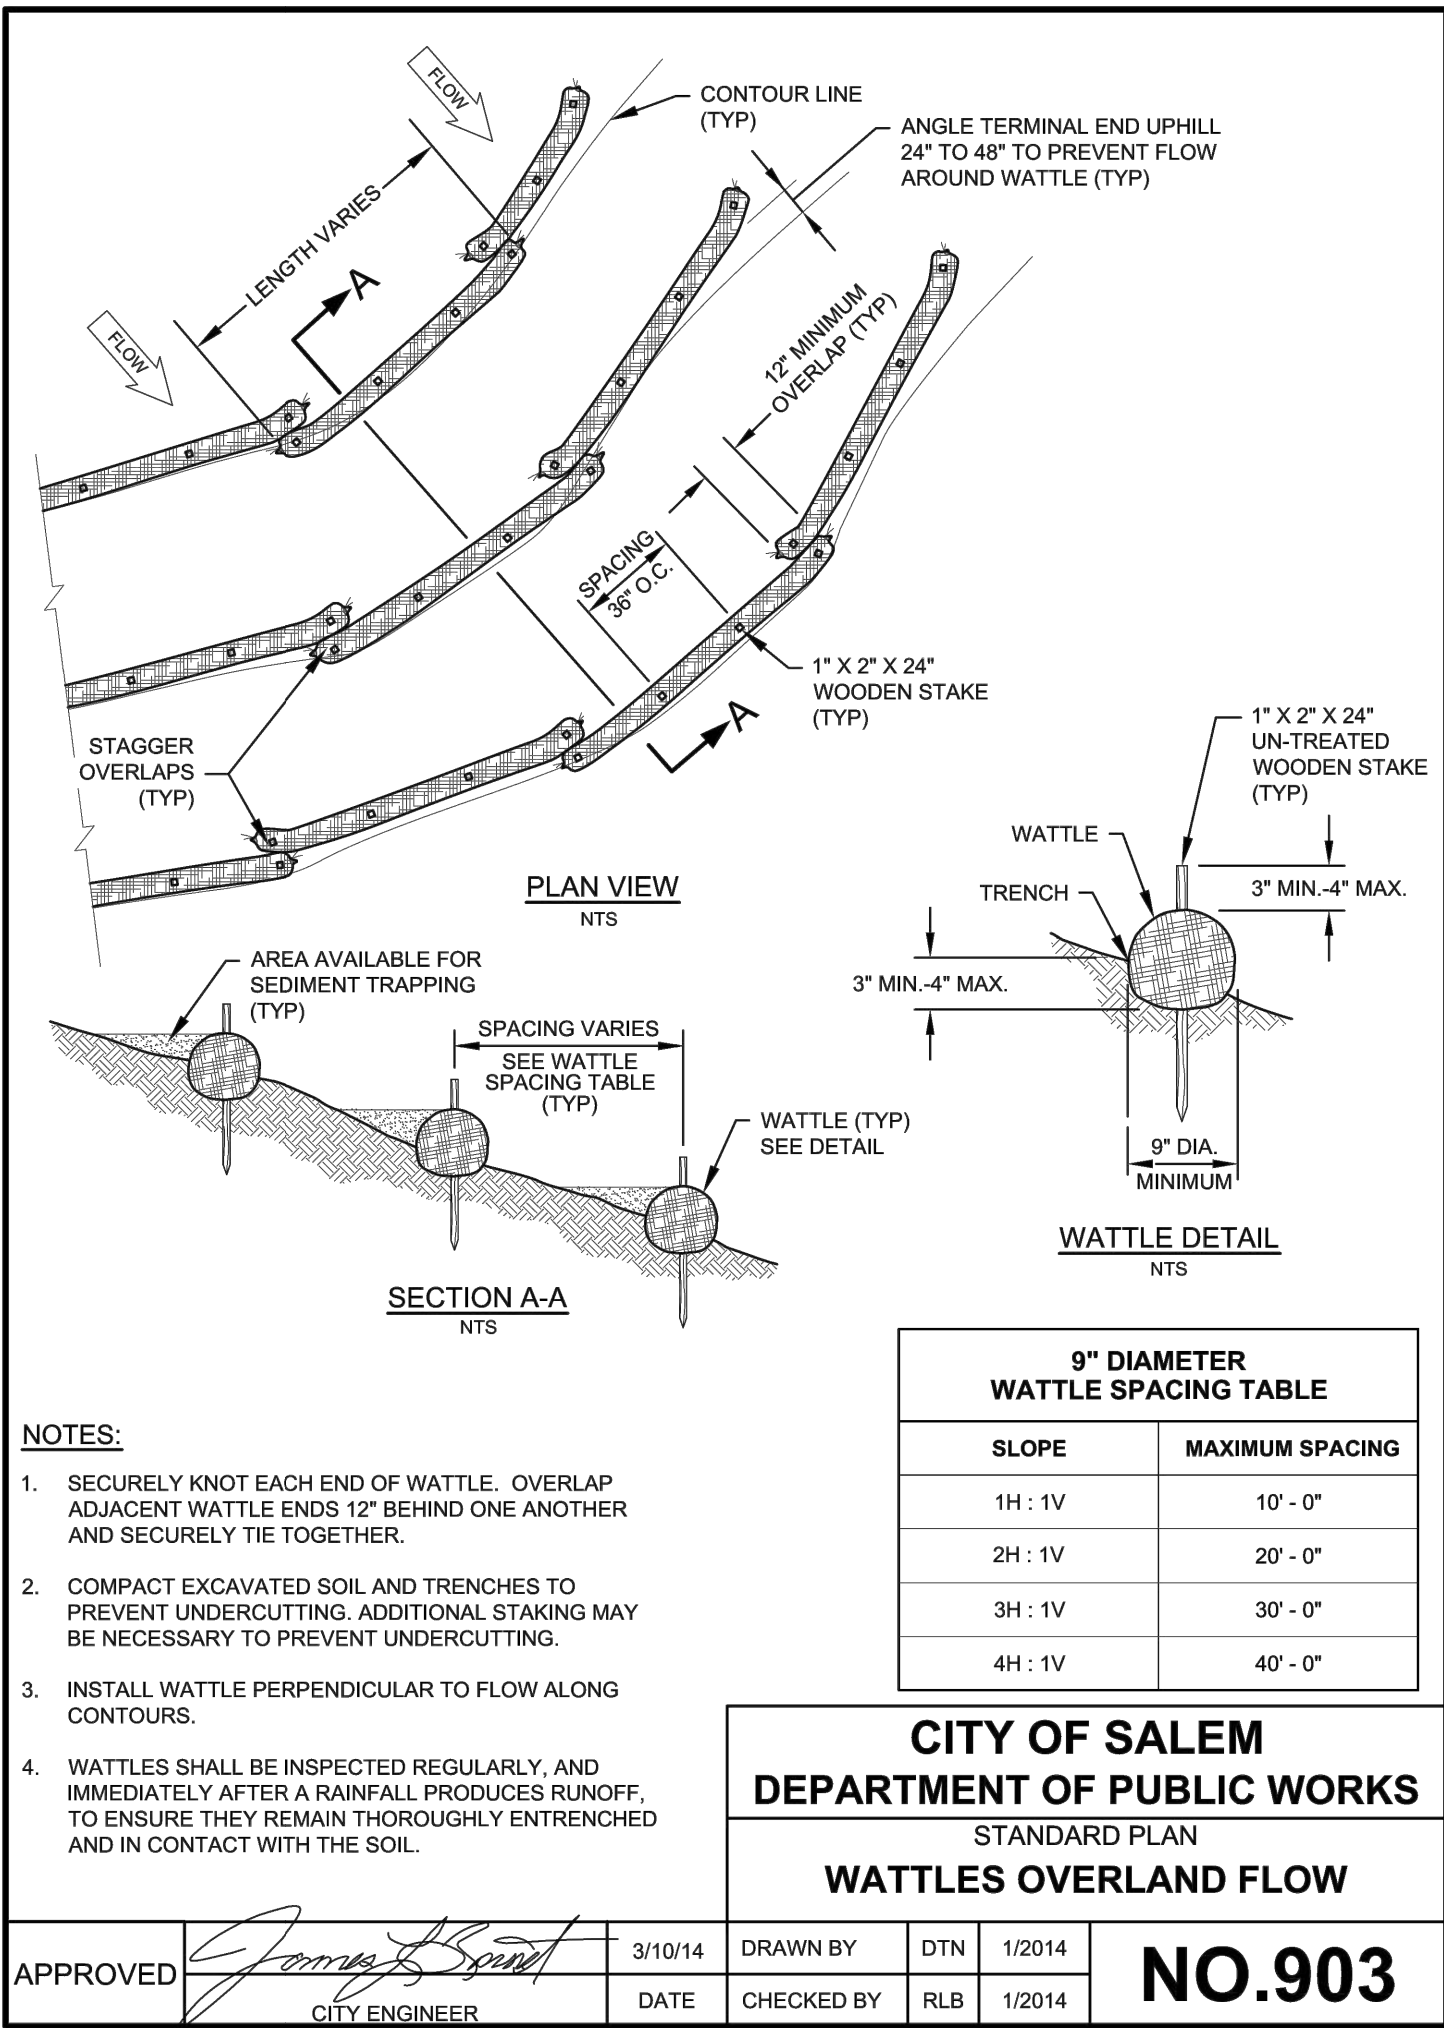

- NOTES:**
1. COLLECT AND RETAIN ALL THE CONCRETE WASHOUT WATER AND SOLIDS IN A LEAK PROOF BASIN.
 2. INSPECT FREQUENTLY. DO NOT OVERFILL BASIN.
 3. RECYCLE MATERIALS.
 - A. WASHWATER RECYCLING: WASHWATER SHOULD BE PASSED THROUGH A FILTER AND TREATMENT SYSTEM TO REMOVE SOLIDS REDUCE PH. WASHWATER MAY BE REUSED FOR CONCRETE WASHOUT WATER. DISPOSAL OF WASHWATER SHALL BE AT AN APPROVED DISPOSAL FACILITY. DO NOT DRAIN TO STORM OR SANITARY SYSTEM.
 - B. SOLIDS RECYCLING: COURSE AGGREGATE MATERIALS THAT ARE SEPARATED FROM WASHWATER MAY BE RETURN TO READY MIX PLANT. COORDINATE WITH READY MIX PLANT PRIOR TO CONSTRUCTION.
 - C. HARDENED CONCRETE RECYCLING: ALLOW CONCRETE WASHOUT TO HARDEN IN BASIN. THE HARDEN CONCRETE MAY BE DELIVERED TO RECYCLING PLANTS.

CONCRETE TRUCK WASHOUT BASIN
N.T.S.

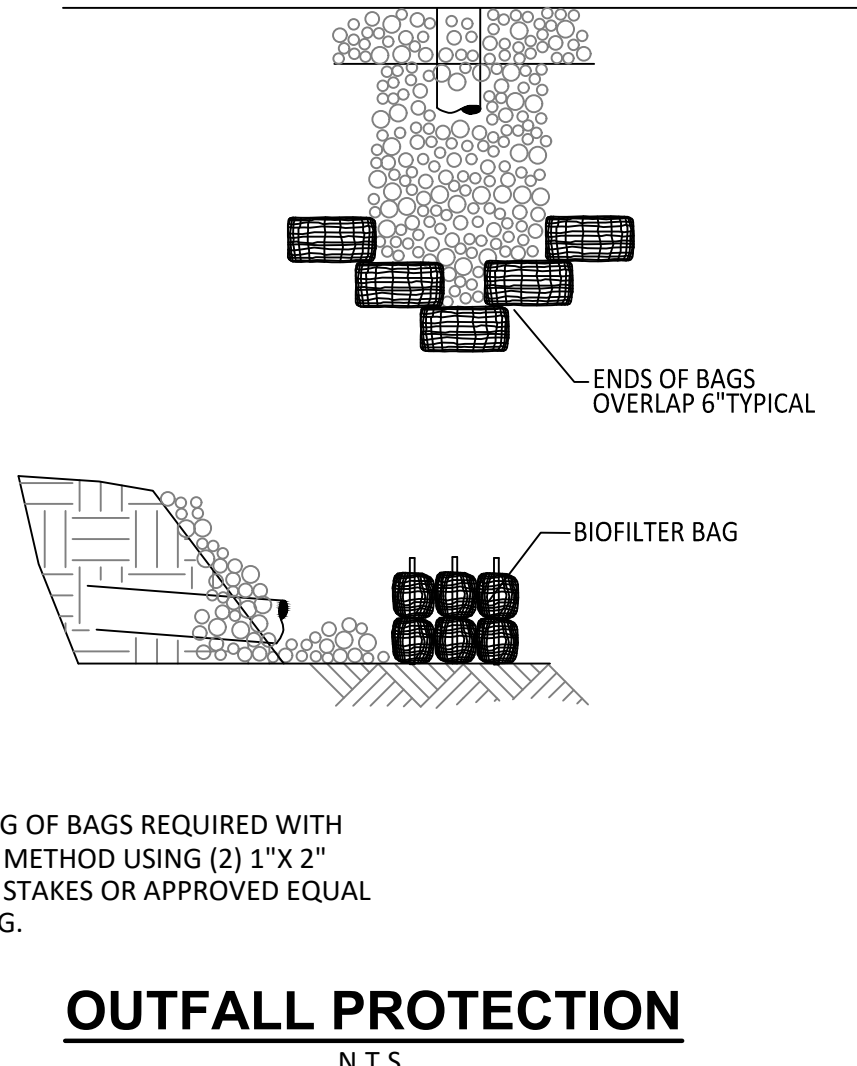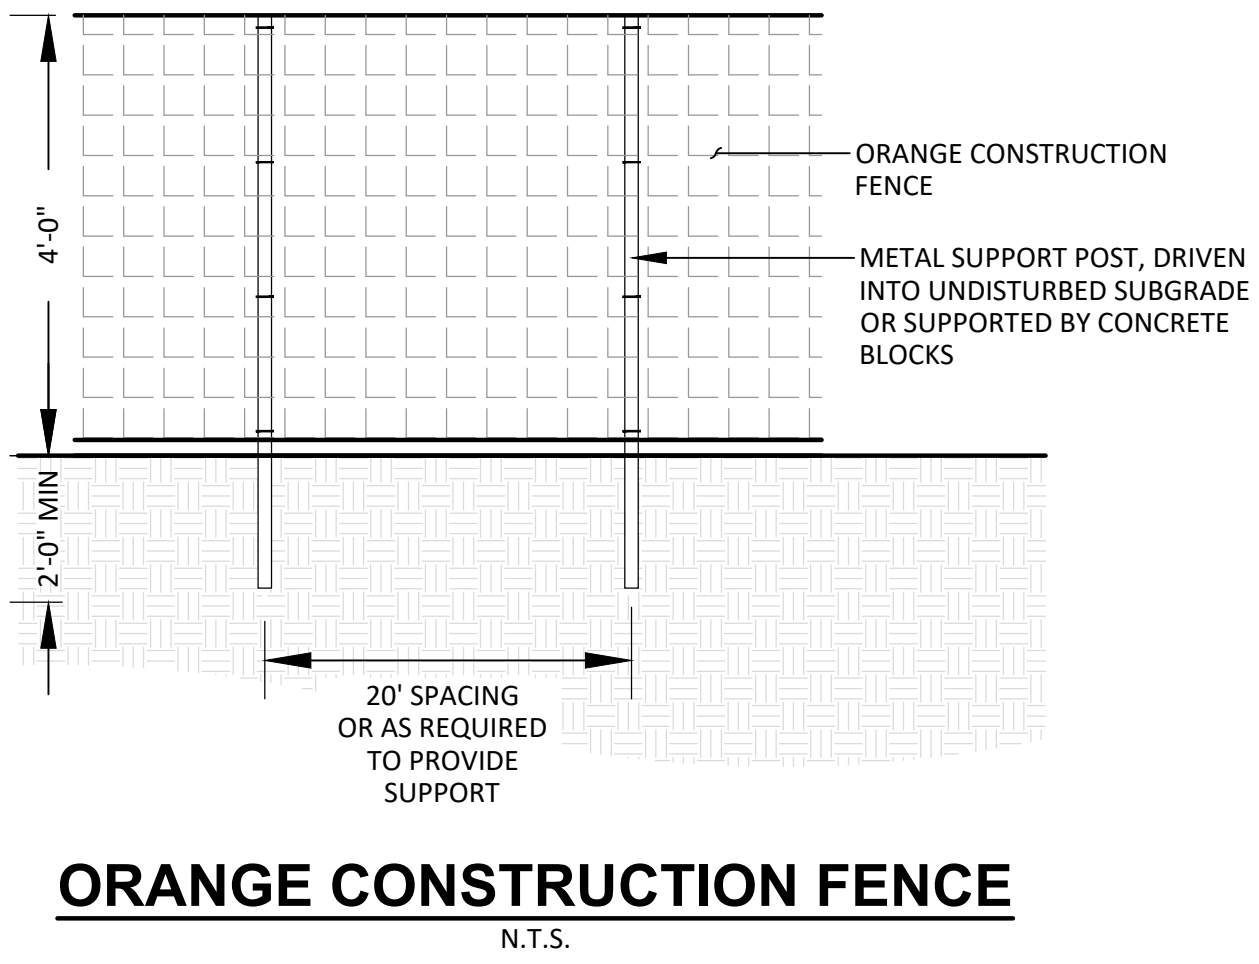

**CDP SALEM -
PHASE 2**

Job Number: 22047

PARCEL 3 & PARCEL 4
BATTLE CREEK SE
SALEM, OR

