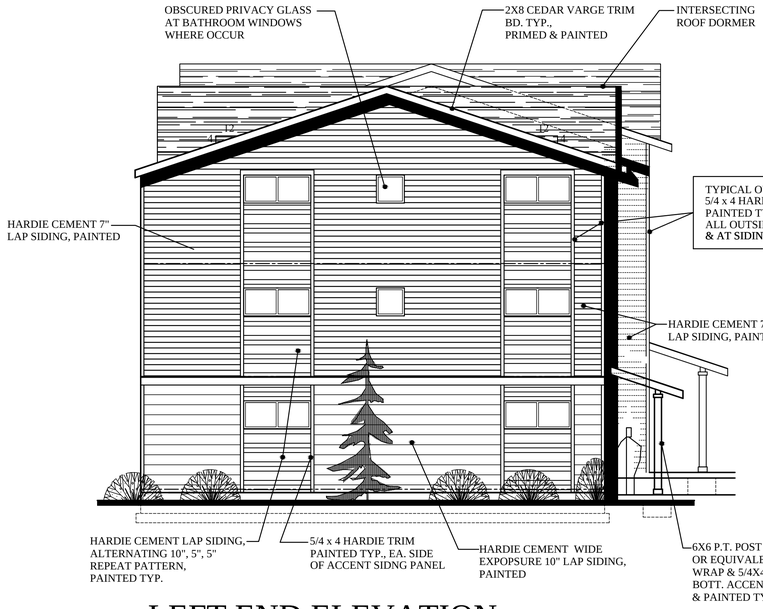

LEFT END ELEVATION 12-PLEX

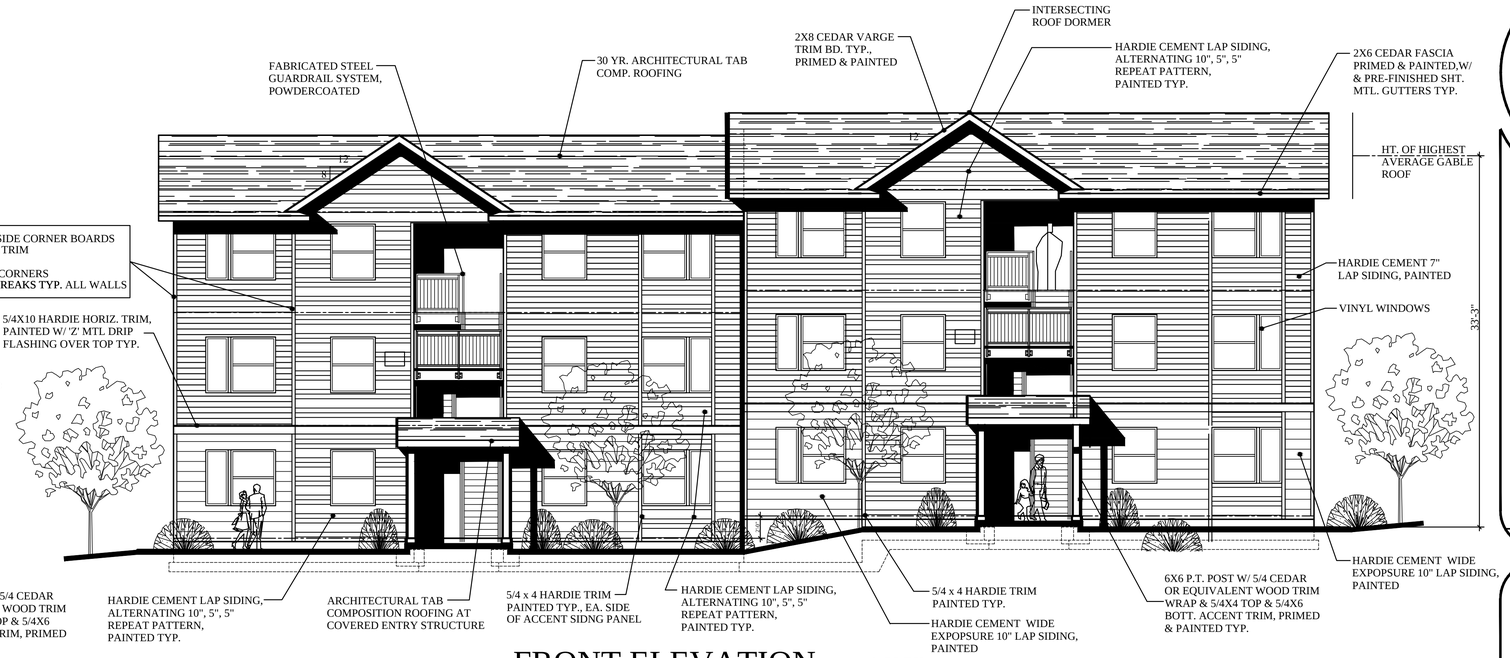

FRONT ELEVATION 12-PLEX

BLDG. D; BLDG. F similar

REAR ELEVATION 12-PLEX

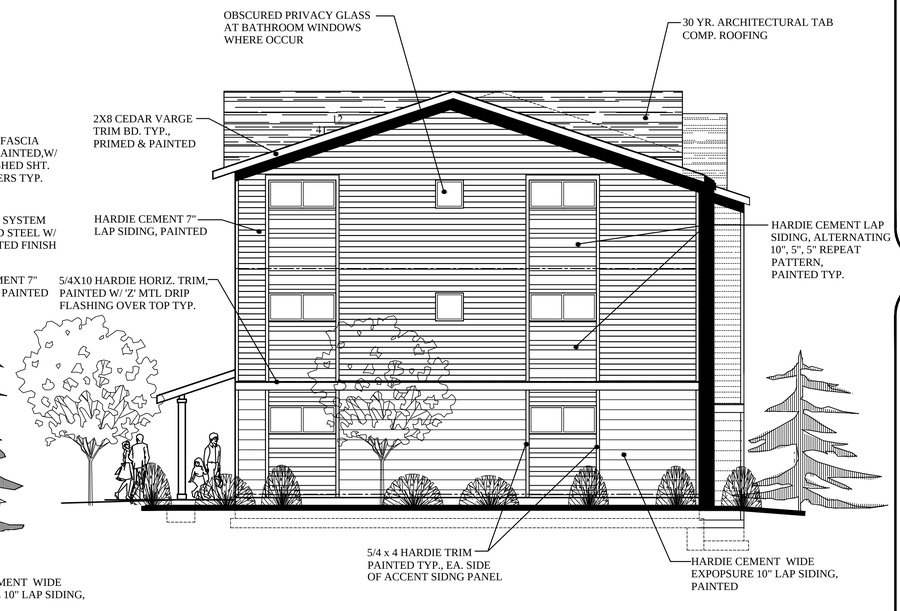

RIGHT END ELEVATION 12-PLEX

PRELIMINARY NOT FOR CONSTRUCTION

SCOTT BECK
ARCHITECT, LLC
361 N.E. Third Avenue
Canby, Oregon 97013
(503) 266-9270

COMPASS POINTS
MULTIFAMILY HOUSING
1709 BAXTER RD. S.E.
SALEM, OREGON

DEVELOPER:
NEIGHBORLY VENTURES, INC.
2595 RIVER ROAD S., SUITE 100
SALEM, OR 97302, TEL: (503) 990-8909

12-PLEX
BLDG. TYPE II
EXTERIOR ELEVATIONS

revisions:

date: 9-10-2024
scale: 5/32"=1'-0"
drawn: S.R.B.
job no: 2406

A5.3