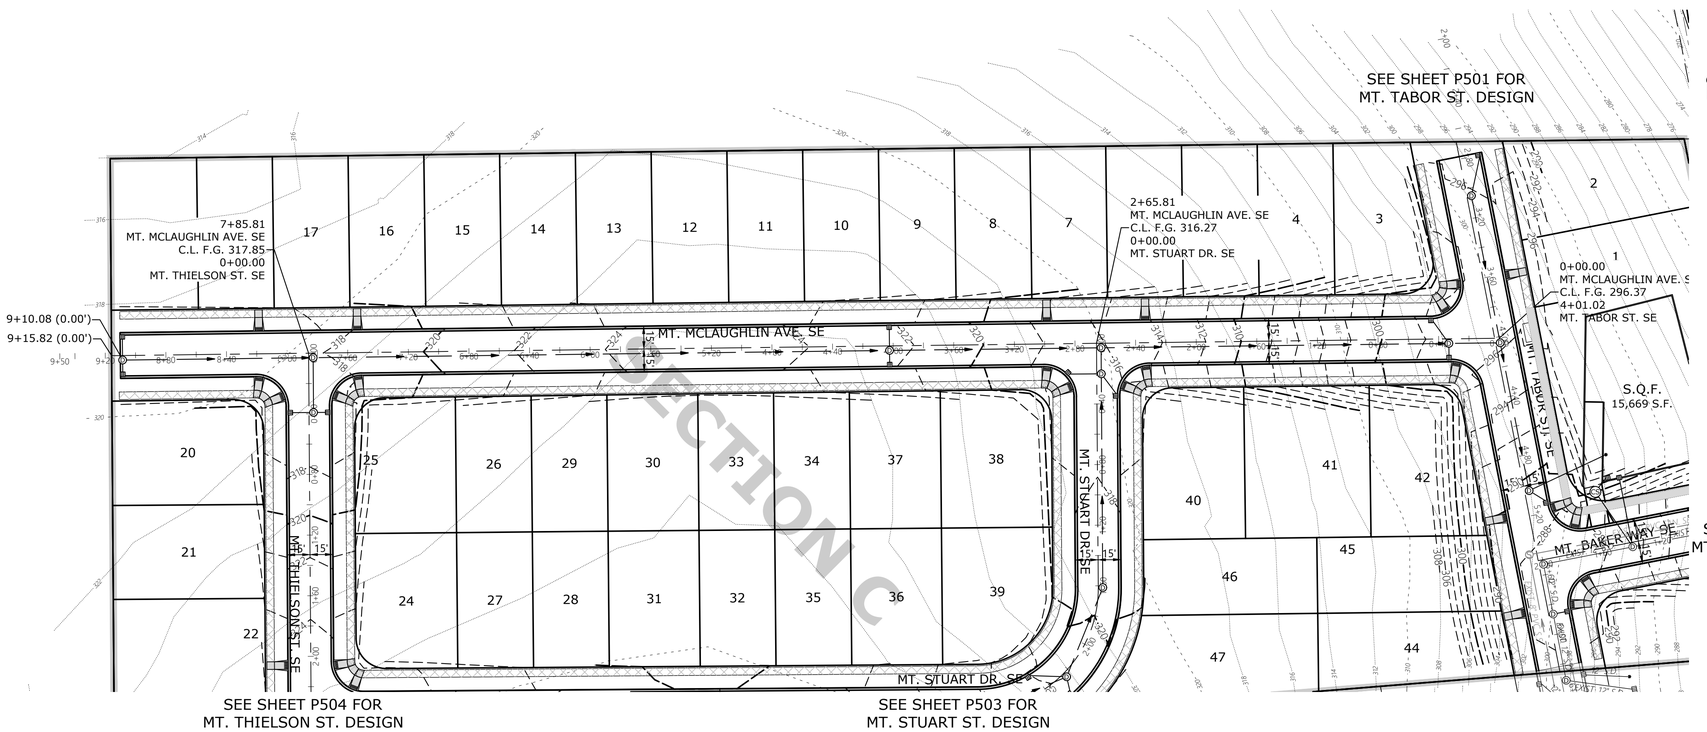

SCALE: 1" = 50'

SEE SHEET P517 FOR
TYPICAL STREET SECTIONS

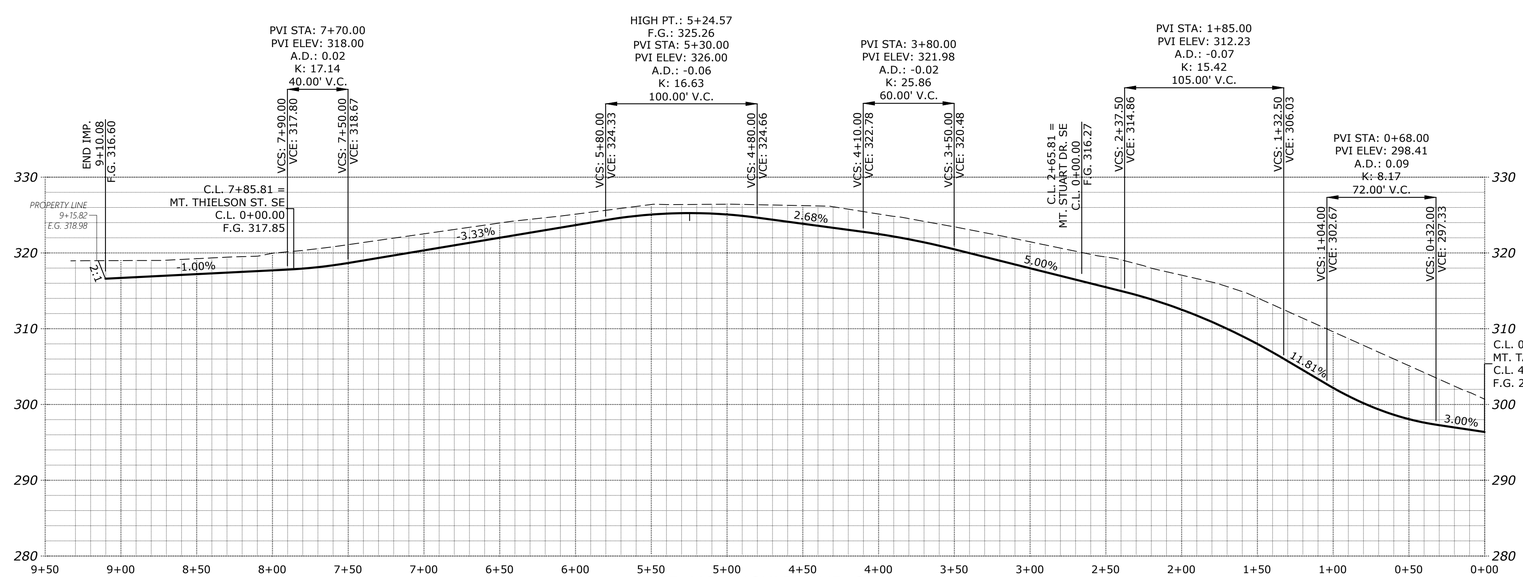

PROFILE SCALE
HORIZ. 1" = 50'
VERT. 1" = 10'

MULTI/TECH
ENGINEERING SERVICES, INC.
1155 13th ST. S.E. SALEM, OR. 97302
PH. (503) 363-9227 FAX (503) 364-1260
www.mtengineering.net office@mtengineering.net

STREET IMPROVEMENTS

COBURN GRAND VIEW ESTATES

NO CHANGES, MODIFICATIONS OR REPRODUCTIONS TO BE MADE TO THESE DRAWINGS WITHOUT WRITTEN AUTHORIZATION FROM THE DESIGN ENGINEER.

DIMENSIONS & NOTES TAKE PRECEDENCE OVER GRAPHICAL REPRESENTATION.

Design:	M.D.G.
Drawn:	P.H.S.
Checked:	J.J.G.
Date:	JUNE 2018
Scale:	AS SHOWN
As-Built:	----

REGISTERED PROFESSIONAL ENGINEER
OREGON
JUN. 14, 2018
MARK D. GRENZ

EXPIRES: 06-30-2023

JOB # 6234

P502

2.	REVISED SECTIONS & PARCEL STATISTICS	J.P.H. 09/08/2023
1.	REVISED PARCEL STATISTICS	P.H.S. 01/06/2023

6234p50 P502ST