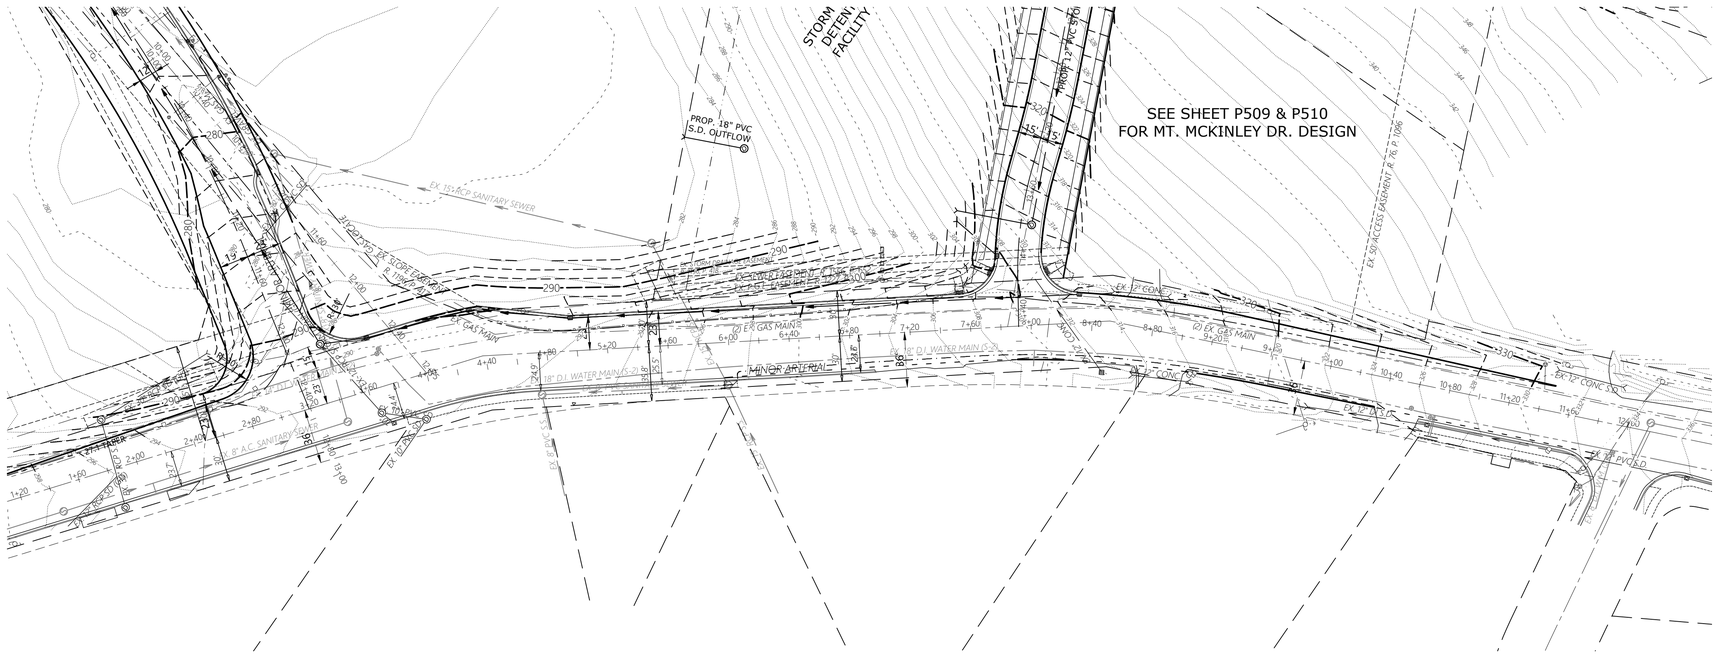

SEE SHEET P517 FOR
TYPICAL STREET SECTIONS

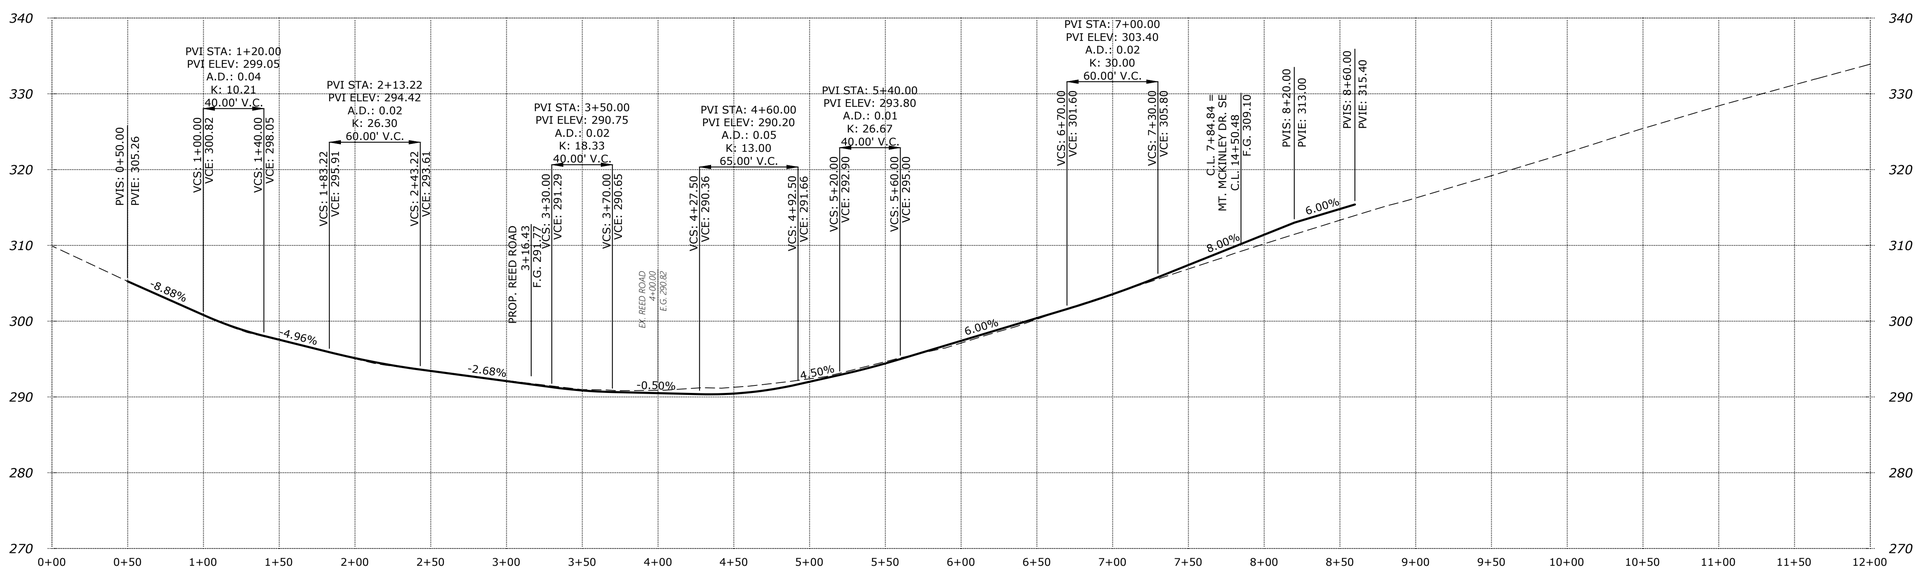

E.G. 309.9 C.L.	F.G. C.L.
E.G. 305.3 C.L.	F.G. 305.26 C.L.
E.G. 300.8 C.L.	F.G. 300.82 C.L.
E.G. 297.5 C.L.	F.G. 297.56 C.L.
E.G. 295.0 C.L.	F.G. 295.13 C.L.
E.G. 293.4 C.L.	F.G. 293.43 C.L.
E.G. 292.2 C.L.	F.G. 292.09 C.L.
E.G. 291.0 C.L.	F.G. 290.86 C.L.
E.G. 290.8 C.L.	F.G. 290.50 C.L.
E.G. 291.1 C.L.	F.G. 290.44 C.L.
E.G. 292.3 C.L.	F.G. 292.00 C.L.
E.G. 294.6 C.L.	F.G. 294.42 C.L.
E.G. 297.1 C.L.	F.G. 297.40 C.L.
E.G. 300.2 C.L.	F.G. 300.40 C.L.
E.G. 303.5 C.L.	F.G. 303.55 C.L.
E.G. 306.8 C.L.	F.G. 307.40 C.L.
E.G. 310.0 C.L.	F.G. 311.40 C.L.
E.G. 313.1 C.L.	F.G. 314.80 C.L.
E.G. 316.2 C.L.	F.G. C.L.
E.G. 319.2 C.L.	F.G. C.L.
E.G. 322.2 C.L.	F.G. C.L.
E.G. 325.4 C.L.	F.G. C.L.
E.G. 328.4 C.L.	F.G. C.L.
E.G. 331.2 C.L.	F.G. C.L.
E.G. 333.9 C.L.	F.G. C.L.

PROFILE SCALE
HORIZ. 1" = 50'
VERT. 1" = 10'

2. REVISED SECTIONS & PARCEL STATISTICS — J.P.H. 09/06/2023
1. REVISED PARCEL STATISTICS — P.H.S. 01/06/2023

6234p20 P515R

Design: M.D.G.
Drawn: P.H.S.
Checked: J.J.G.
Date: JUNE 2018
Scale: AS SHOWN
As-Built: ----

REGISTERED PROFESSIONAL ENGINEER — OREGON — JULY 14, 1978 — MARK D. GRENZ

EXPIRES: 06-30-2023

JOB # 6234

P515

NO CHANGES, MODIFICATIONS OR REPRODUCTIONS TO BE MADE TO THESE DRAWINGS WITHOUT WRITTEN AUTHORIZATION FROM THE DESIGN ENGINEER.

DIMENSIONS & NOTES TAKE PRECEDENCE OVER GRAPHICAL REPRESENTATION.

MULTI/TECH
ENGINEERING SERVICES, INC.
1155 13th ST. S.E. SALEM, OR. 97302
PH. (503) 363-9227 FAX (503) 364-1260
www.mtengineering.net office@mtengineering.net

COBURN GRAND VIEW ESTATES

STREET IMPROVEMENTS

J:\6234\6234-Reed\Reed\Dwg\6234p20.dwg P515R1 9/13/2023 9:51:15 AM JHollingsworth