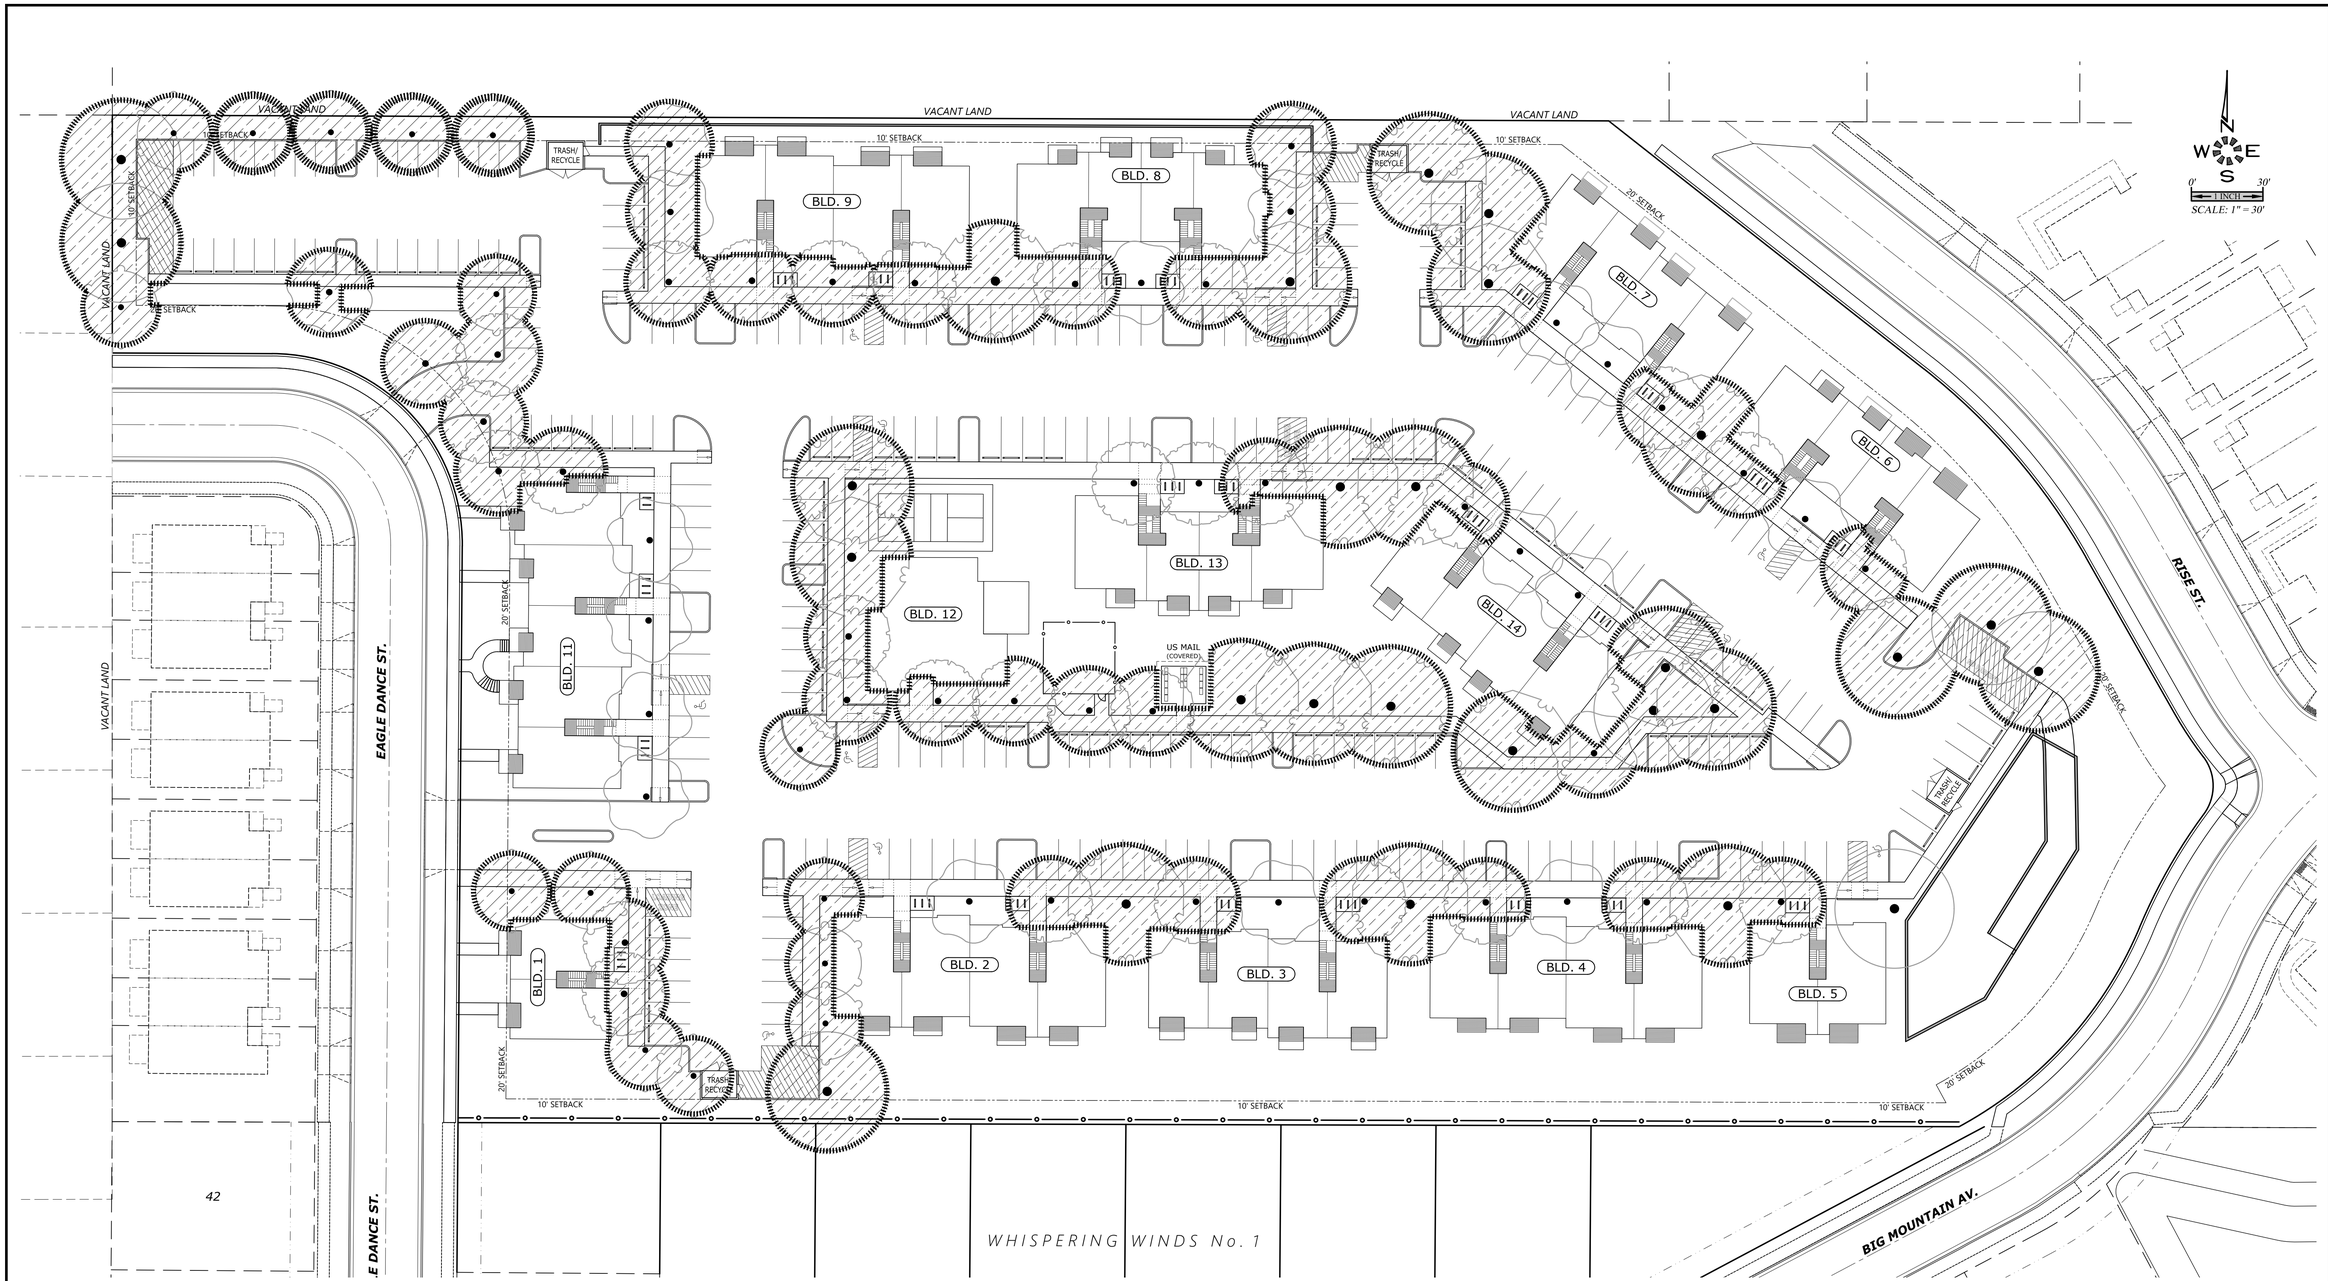

PARKING AREA ——— **99,299 S.F.**
CANOPY COVERAGE ——— **76,381 S.F. (77%)**

MULTI/TECH
ENGINEERING SERVICES, INC.
1155 13th ST. S.E. SALEM, OR. 97302
PH. (503) 363-9227 FAX (503) 364-1260
www.mtengineering.net office@mtengineering.net

TREE CANOPY COVERAGE

LIBERTY ROAD APARTMENTS WEST

NO CHANGES, MODIFICATIONS OR REPRODUCTIONS TO BE MADE TO THESE DRAWINGS WITHOUT WRITTEN AUTHORIZATION FROM THE DESIGN ENGINEER.

DIMENSIONS & NOTES TAKE PRECEDENCE OVER GRAPHICAL REPRESENTATION.

7586b TREE-CANOPY

Design: M.D.G.
Drawn: P.H.S. & M.K.D.
Checked: M.D.G.
Date: 1-14-24
Scale: AS SHOWN

REGISTERED PROFESSIONAL ENGINEER
OREGON
JAN. 14, 2014
MARK D. GRENZ

EXPIRES: 06-30-2025

JOB # 7586