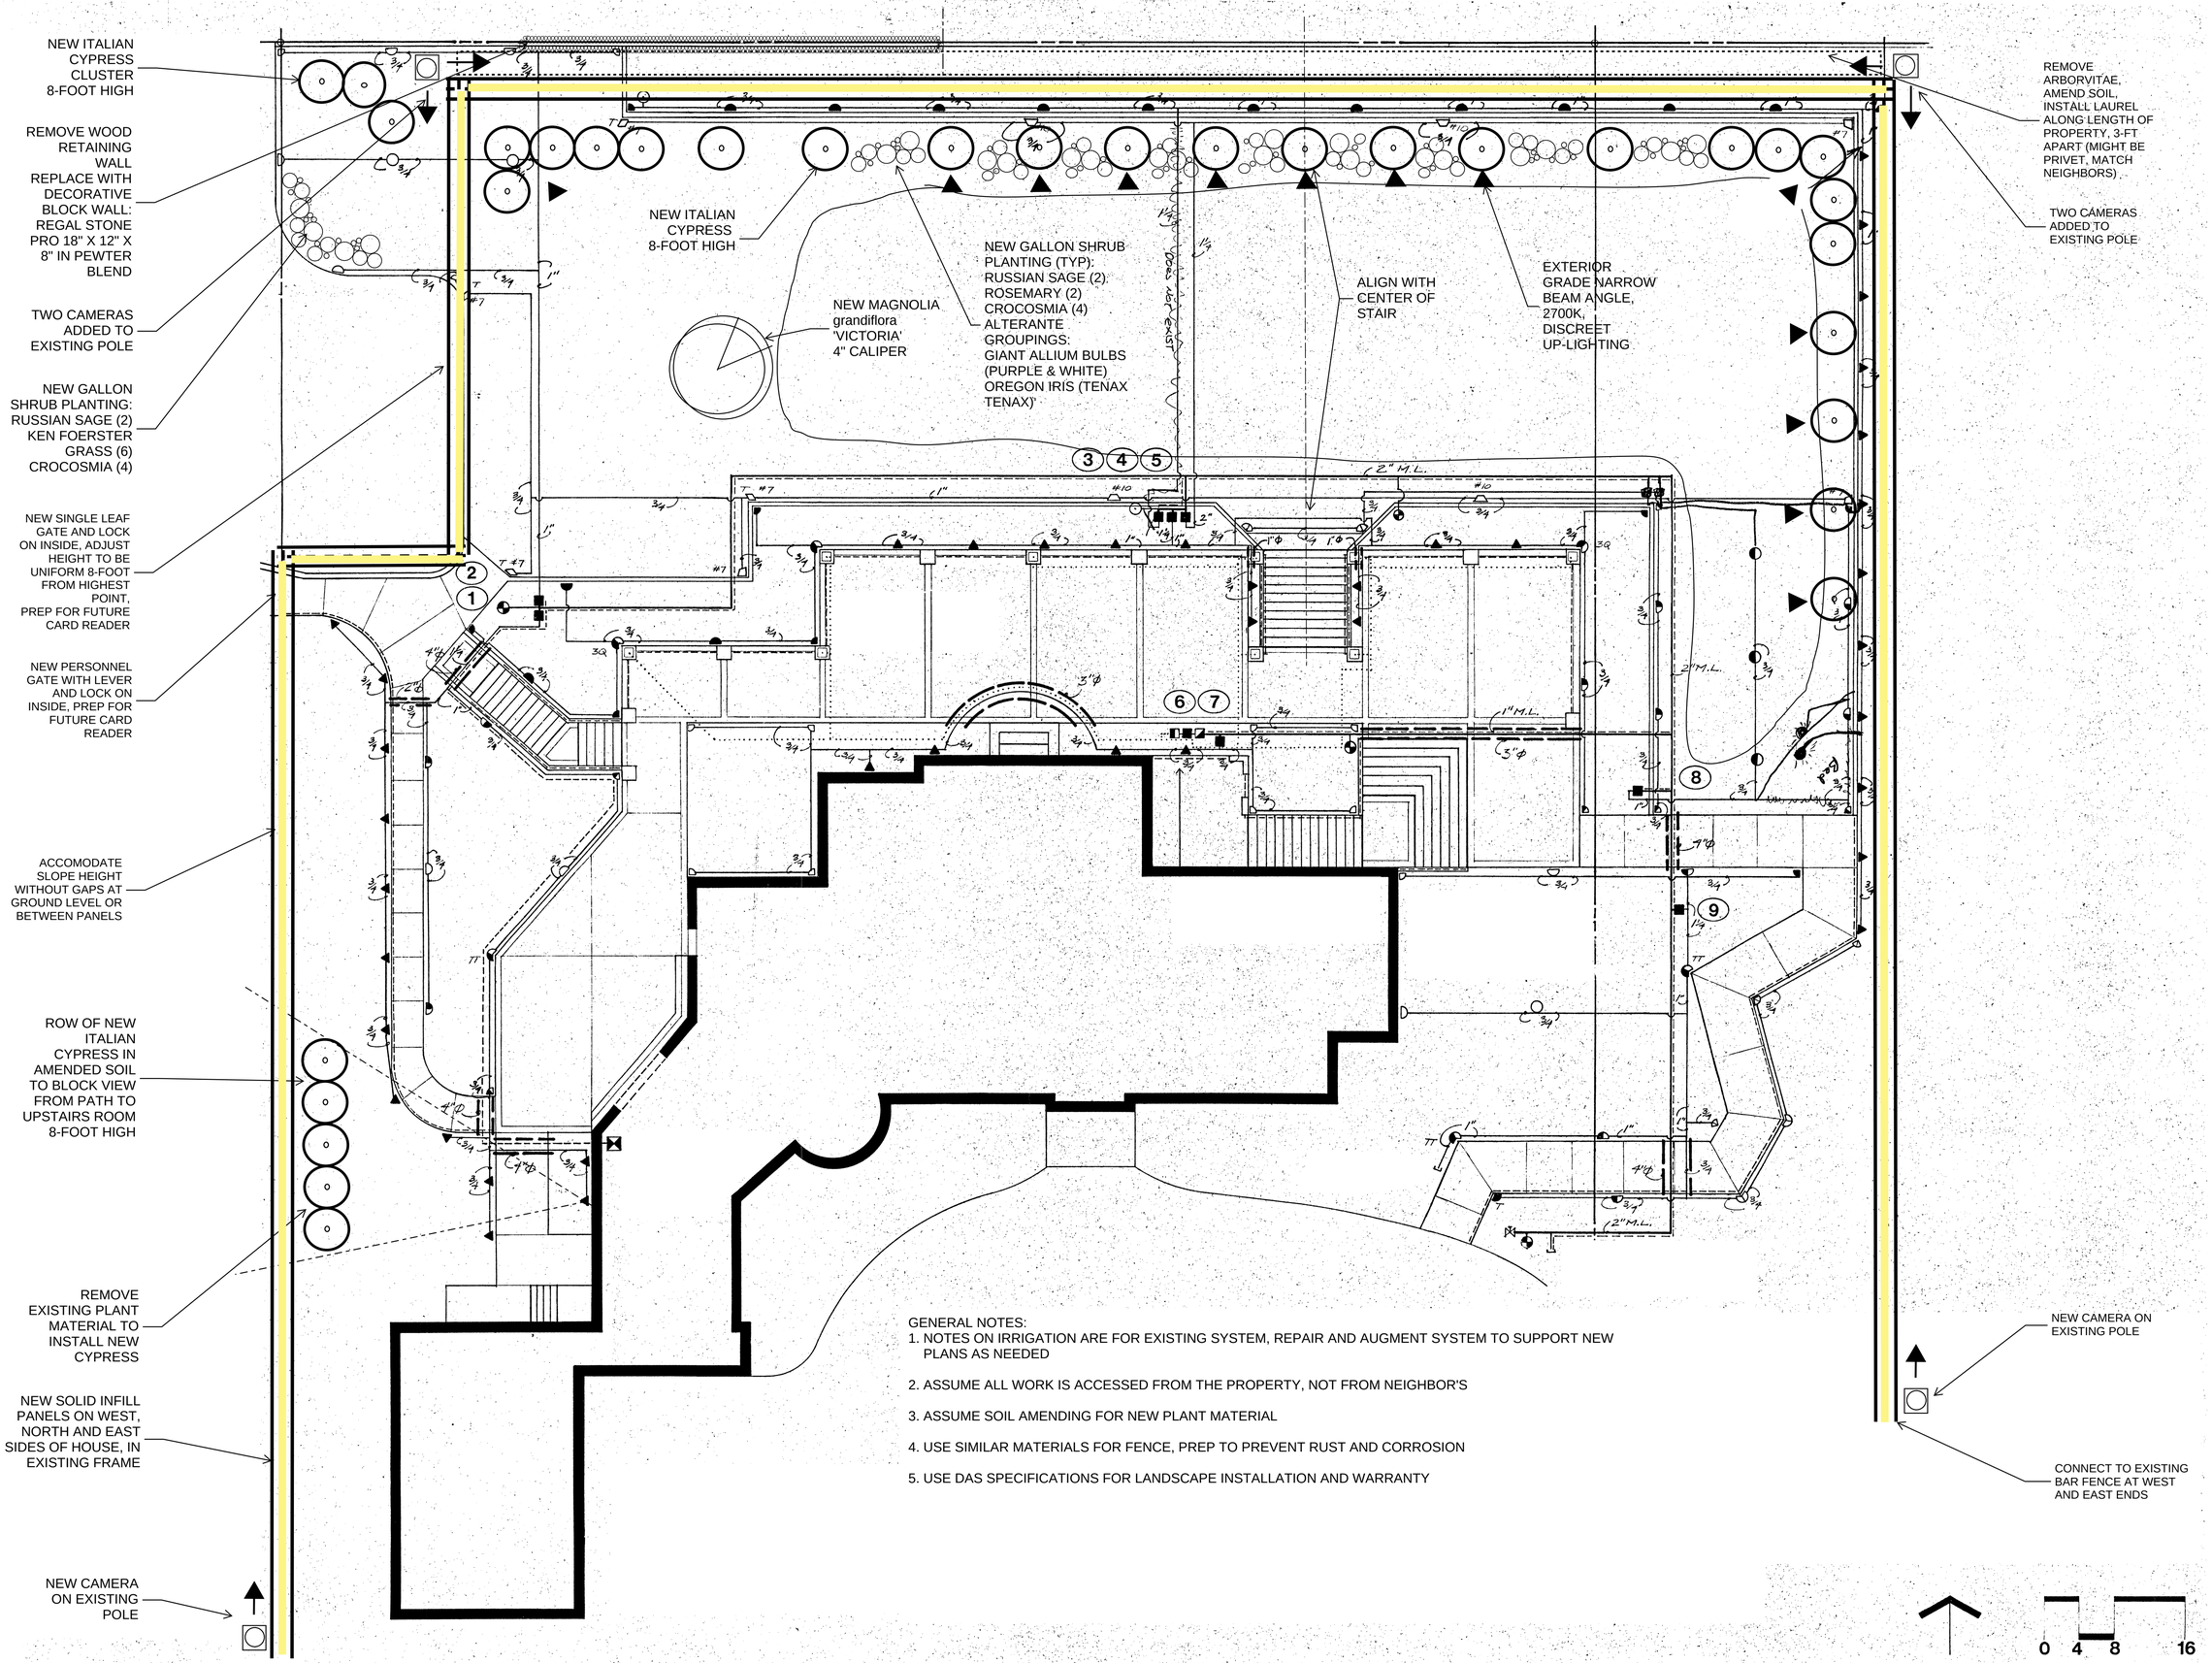

GENERAL NOTES:

1. NOTES ON IRRIGATION ARE FOR EXISTING SYSTEM, REPAIR AND AUGMENT SYSTEM TO SUPPORT NEW PLANS AS NEEDED
2. ASSUME ALL WORK IS ACCESSED FROM THE PROPERTY, NOT FROM NEIGHBOR'S
3. ASSUME SOIL AMENDING FOR NEW PLANT MATERIAL
4. USE SIMILAR MATERIALS FOR FENCE, PREP TO PREVENT RUST AND CORROSION
5. USE DAS SPECIFICATIONS FOR LANDSCAPE INSTALLATION AND WARRANTY

MAHONIA HALL SITE PLAN

533 LINCOLN ST S, SALEM OR 87302

BID 7/29/2024