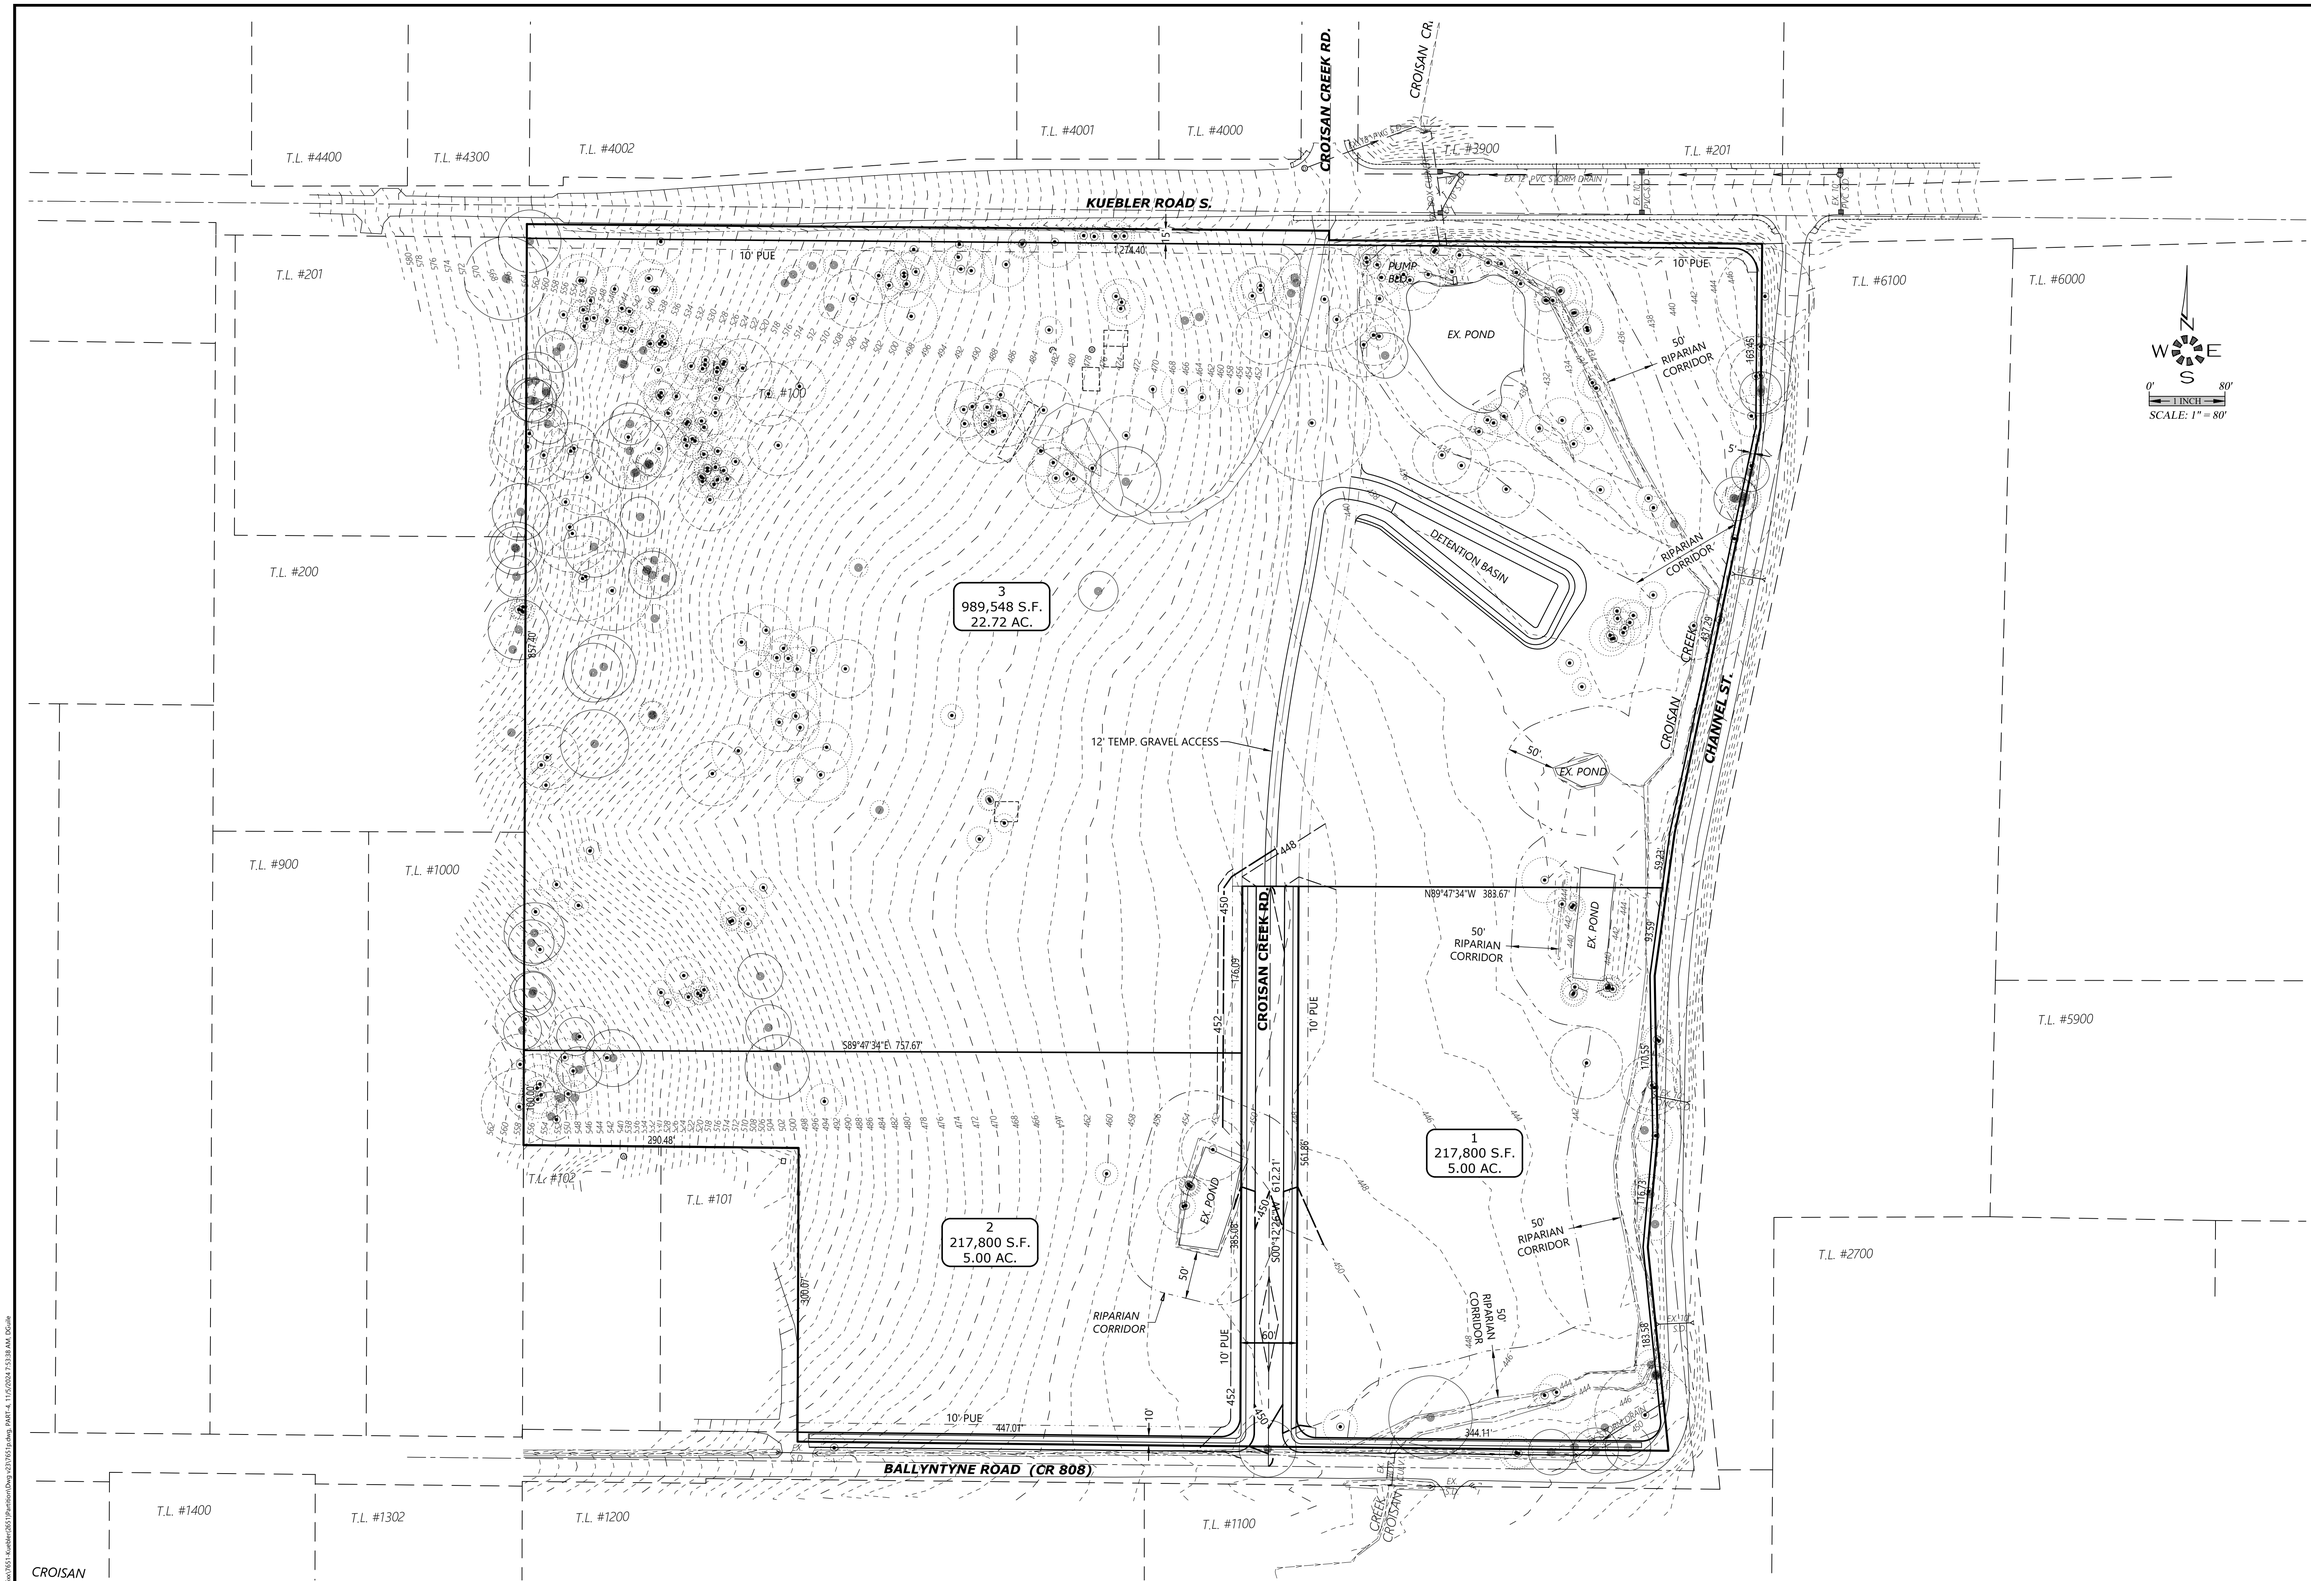

MULTI/TECH
ENGINEERING SERVICES, INC.
1155 13th ST. S.E. SALEM, OR. 97302
PH. (503) 363-9227 FAX (503) 364-1260
www.mtengineering.net office@mtengineering.net

GRADING PLAN

KUEBLER PARTITION

NO CHANGES, MODIFICATIONS OR REPRODUCTIONS TO BE MADE TO THESE DRAWINGS WITHOUT WRITTEN AUTHORIZATION FROM THE DESIGN ENGINEER.

DIMENSIONS & NOTES TAKE PREFERENCE OVER GRAPHICAL REPRESENTATION.

7651p PART-4

Design: M.D.G.
Drawn: D.G.G.
Checked: M.D.G.
Issue Date: 11/5/24
Scale: AS SHOWN
As-Built: ____

REGISTERED PROFESSIONAL ENGINEER
OREGON
JULY 11, 1978
MARK D. GROVE

EXPIRES: 06-30-2025

JOB # 7651

P4