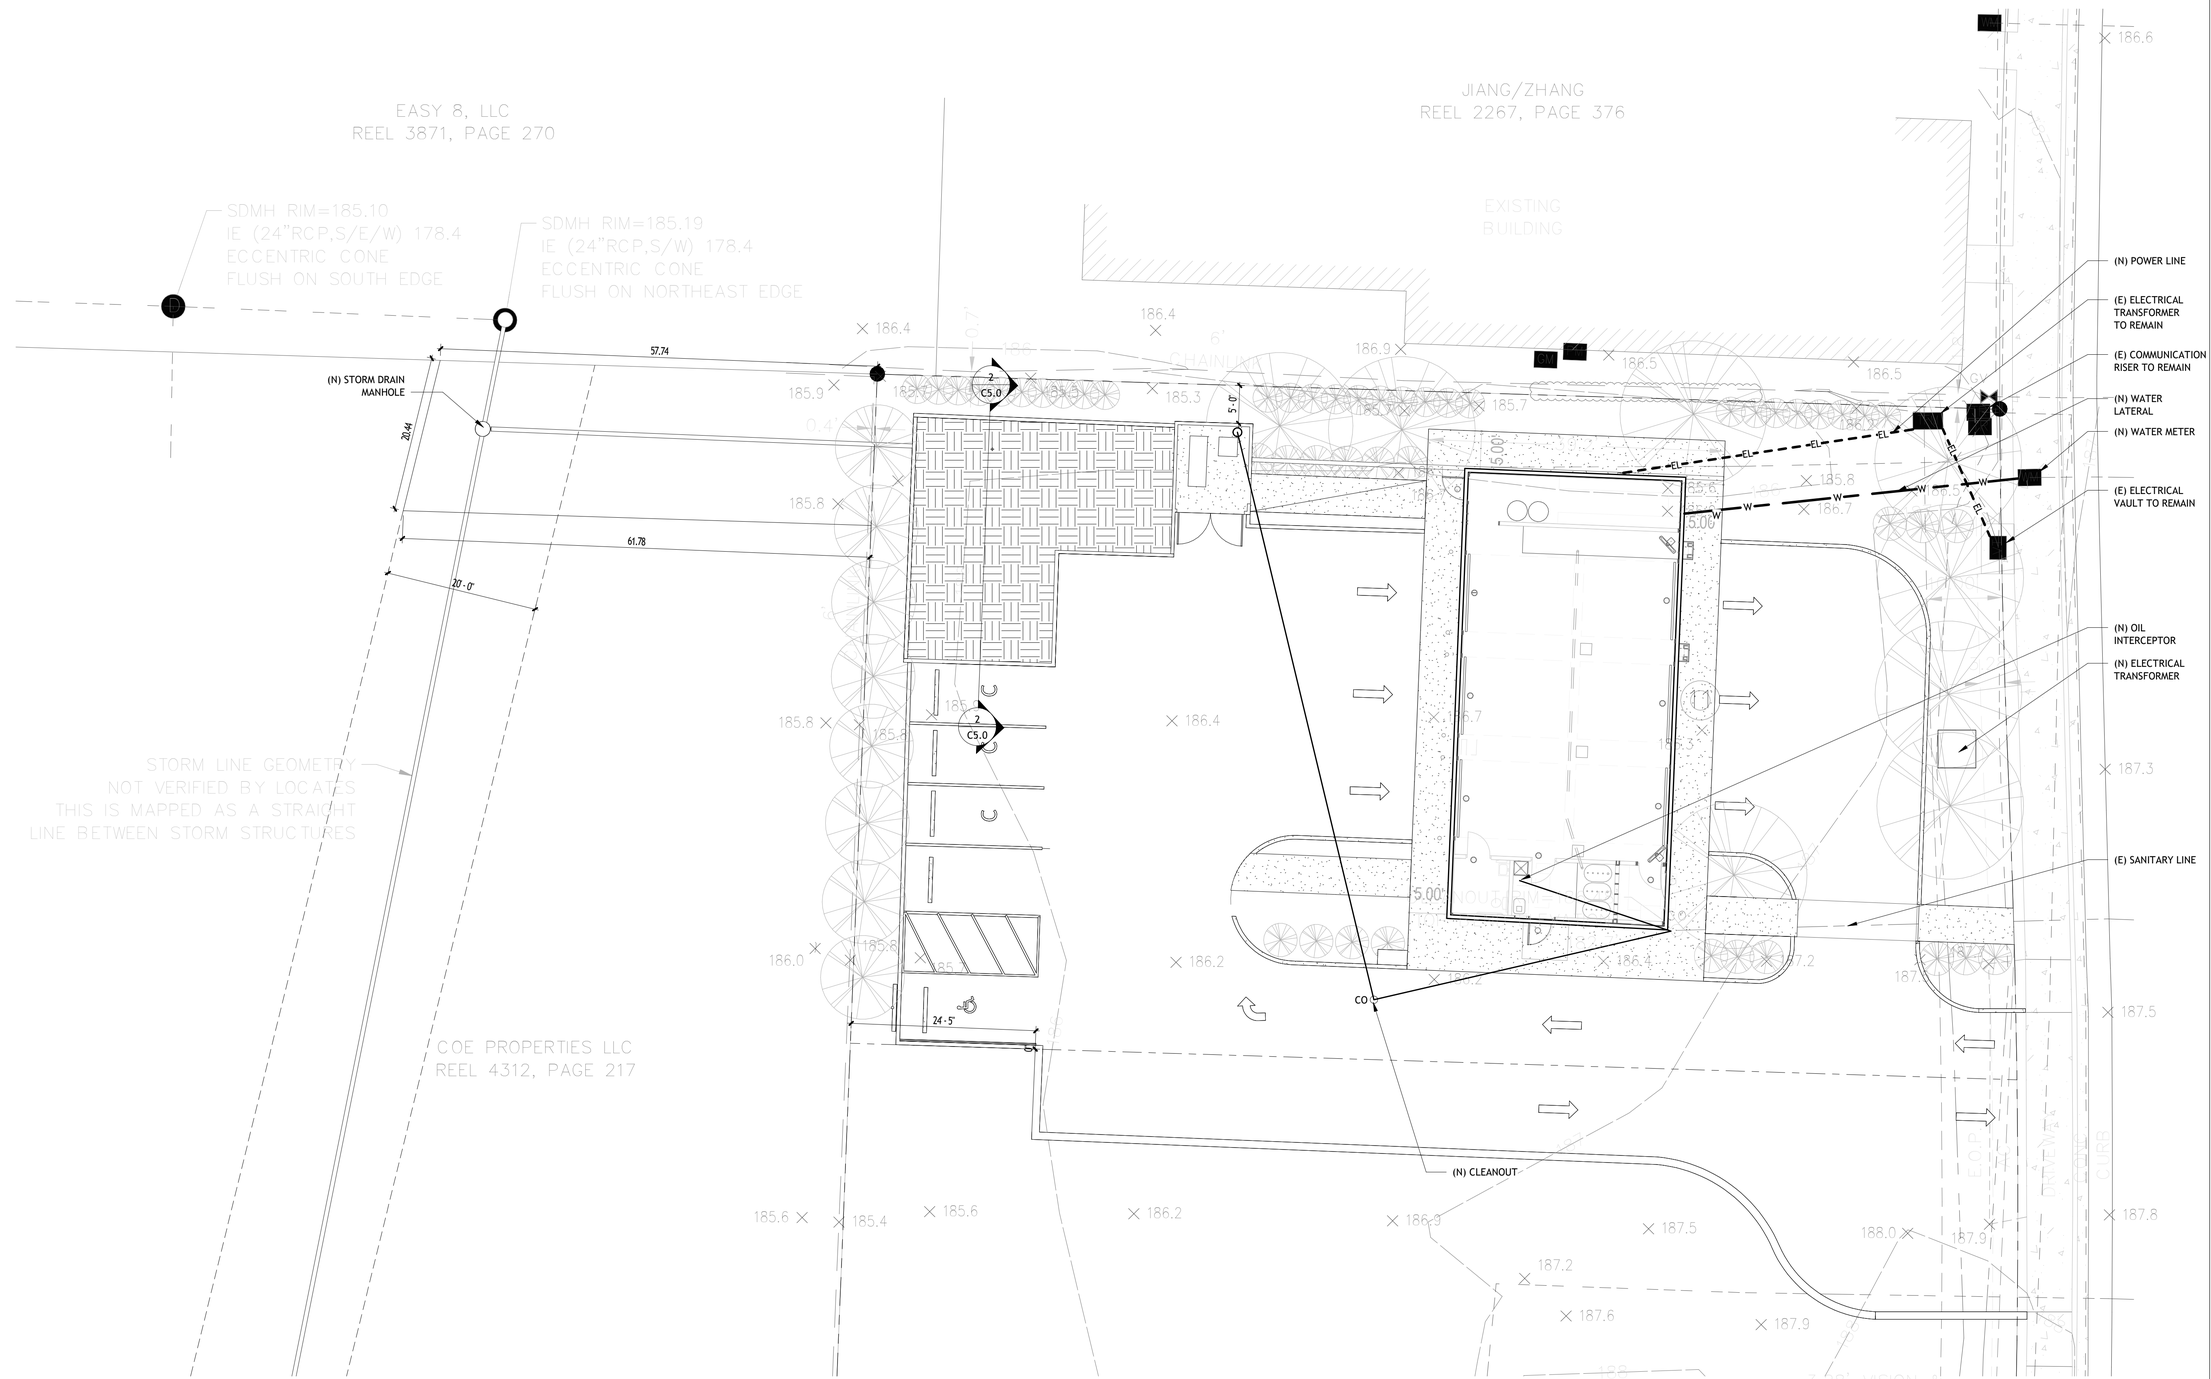

1 UTILITY PLAN
1" = 10'-0"

CHAPTER 29 PLUMBING FIXTURE ANALYSIS (2022 OSSC)

- PER TABLE 2902.1, THE NUMBER OF PLUMBING FIXTURES ARE SHOWN AS BELOW.

	TYPE OF USE	CLASSIFICATION	WATER CLOSETS		LAVATORIES	BATHTUBS/ SHOWERS	DRINKING FOUNTAINS
			MALE REQUIRED	FEMALE REQUIRED			
PROPOSED	COMMERCIAL	STORAGE	1 PER 100 1 REQUIRED 1 PROPOSED		1 PER 100 1 REQUIRED, 1 PROPOSED	-	-

abbasi design works LLC
500 e 24th st
vancouver wa 98663
rahim@abbasidesign.com
+1.503.816.9466

REGISTERED PROFESSIONAL ENGINEER
82291
OREGON
Jan. 13, 2009
RAHIM A. ABBASI
EXPIRES: 12/31/2025

No.	Date

SALEM TAKE 5
3271 Lancaster Dr NE
Salem, OR 97305

ADW #
24011.00

NOT FOR CONSTRUCTION

UTILITY PLAN

Date 4/30/2025 5:53:39 PM
Drawn Author
Checked Checker

C7.0

1" = 10'-0"

4/30/2025 5:53:39 PM