KEYNOTES

1.3.29 (E) CURB RAMP

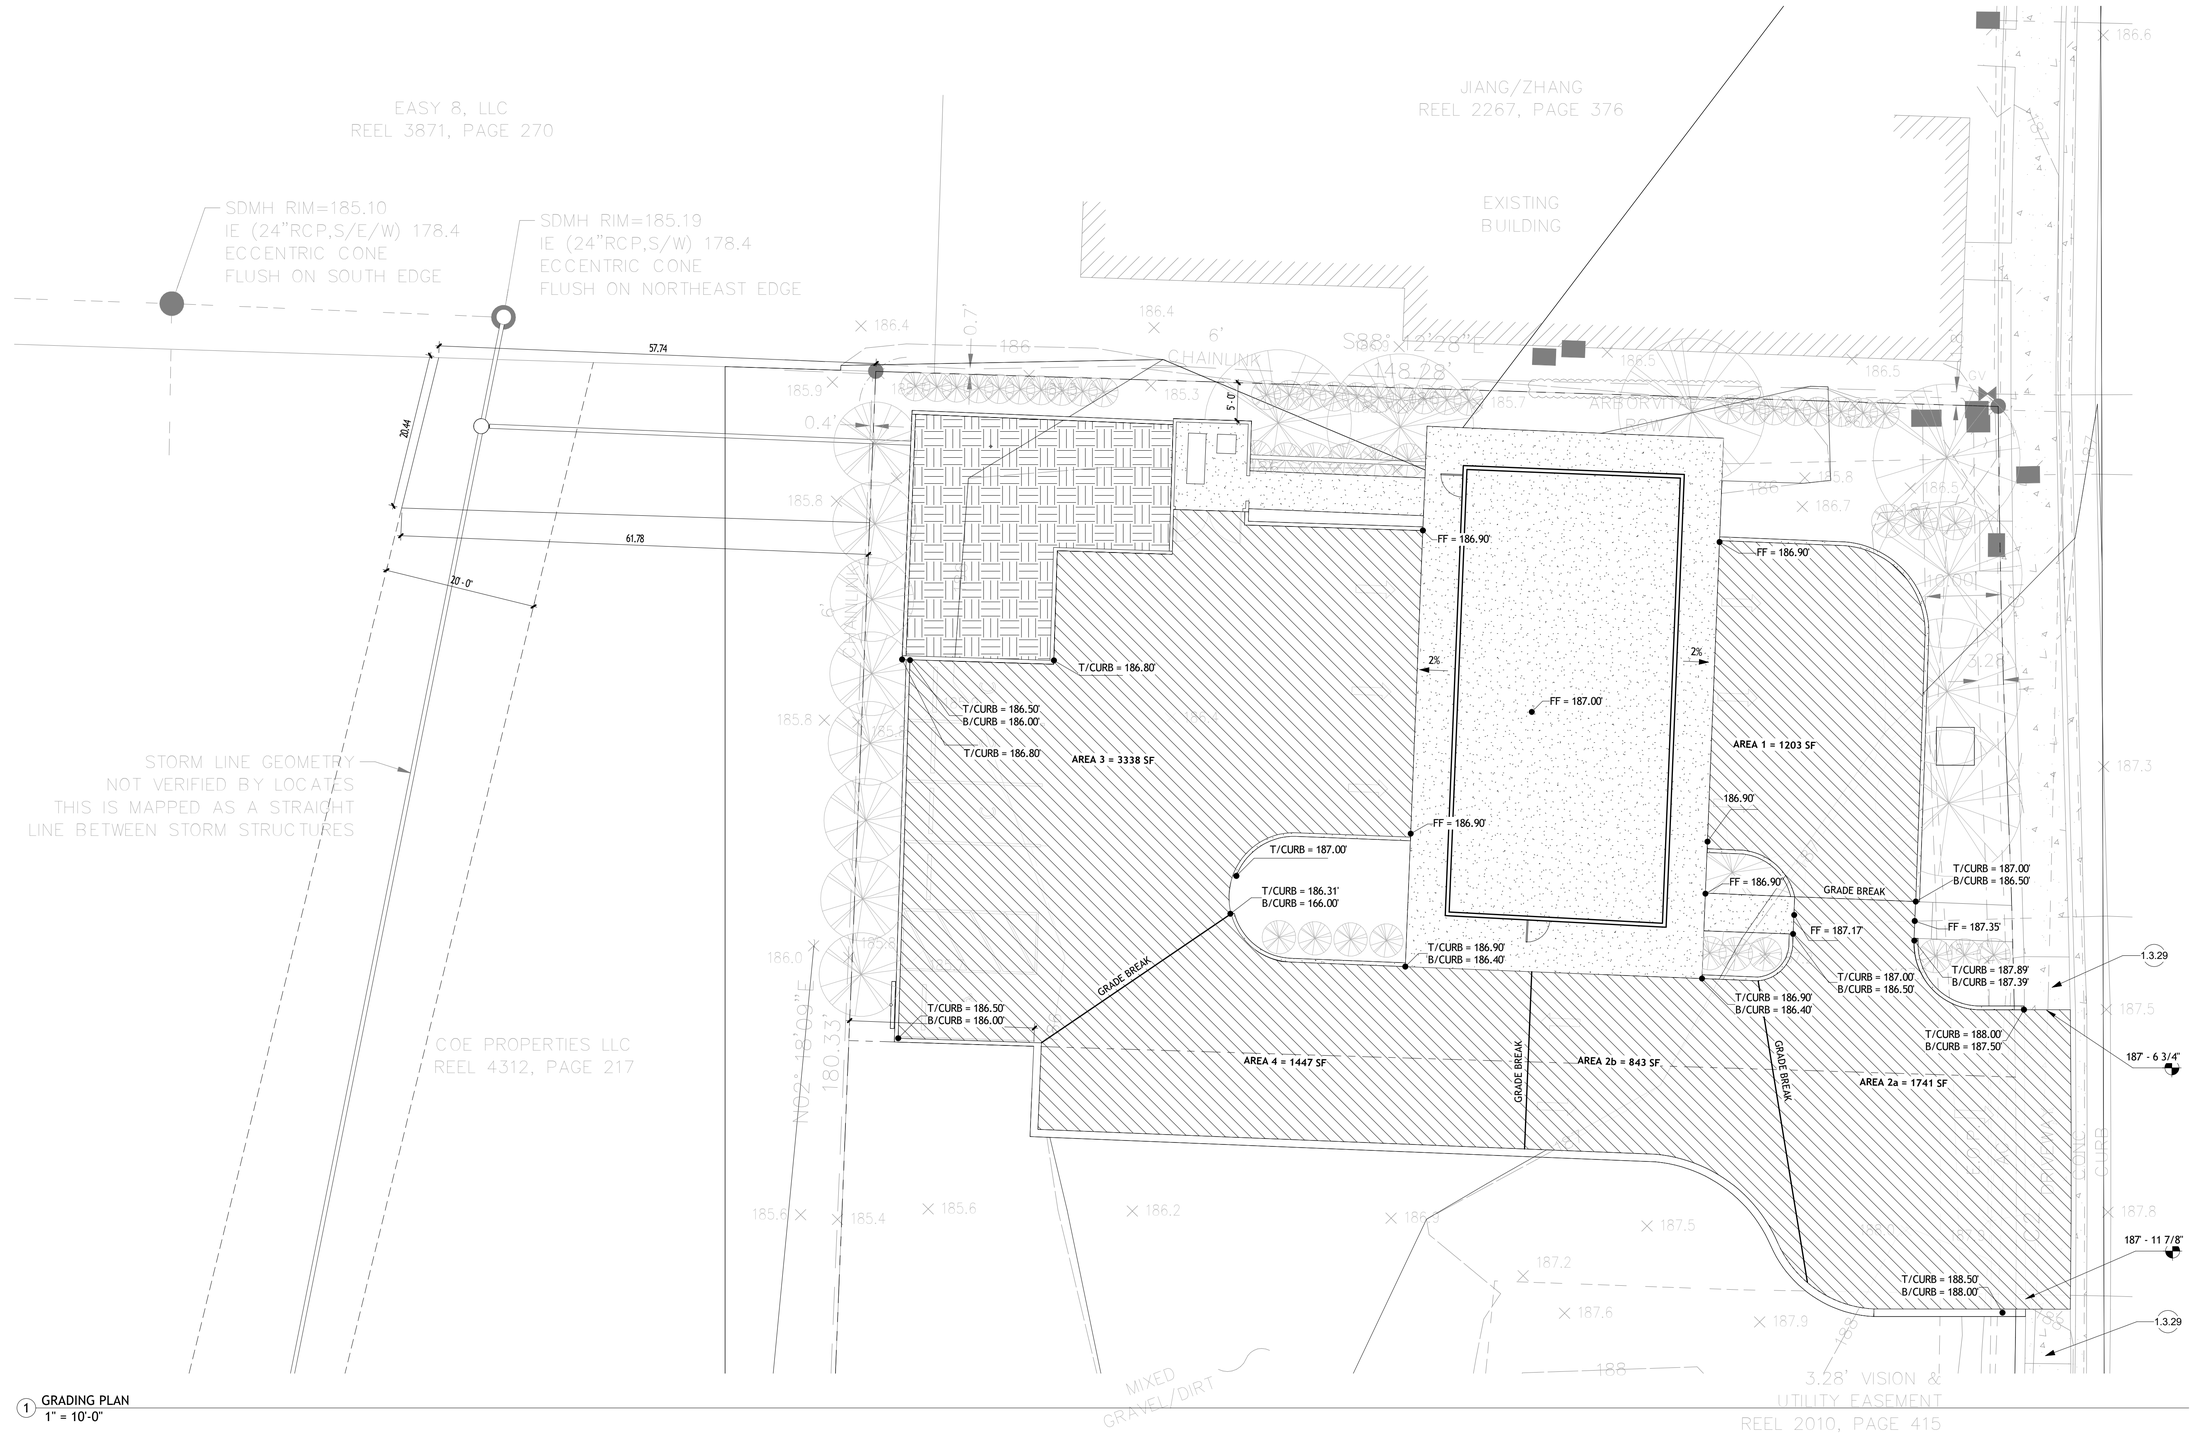

1 GRADING PLAN
1" = 10'-0"

abbasi design works LLC
500 e 24th st
vancouver wa 98663
rahim@abbasidesign.com
+1.503.816.9466

REGISTERED PROFESSIONAL ENGINEER
82291
OREGON
Jan. 13, 2009
RAHIM A. ABBASI
EXPIRES: 12/31/2025

No.	Date

SALEM TAKE 5
3271 Lancaster Dr NE
Salem, OR 97305

ADW #
24011.00

NOT FOR CONSTRUCTION

GRADING PLAN

Date 4/30/2025 5:54:40 PM
Drawn Author
Checked Checker

C4.0

1" = 10'-0"

4/30/2025 5:54:40 PM