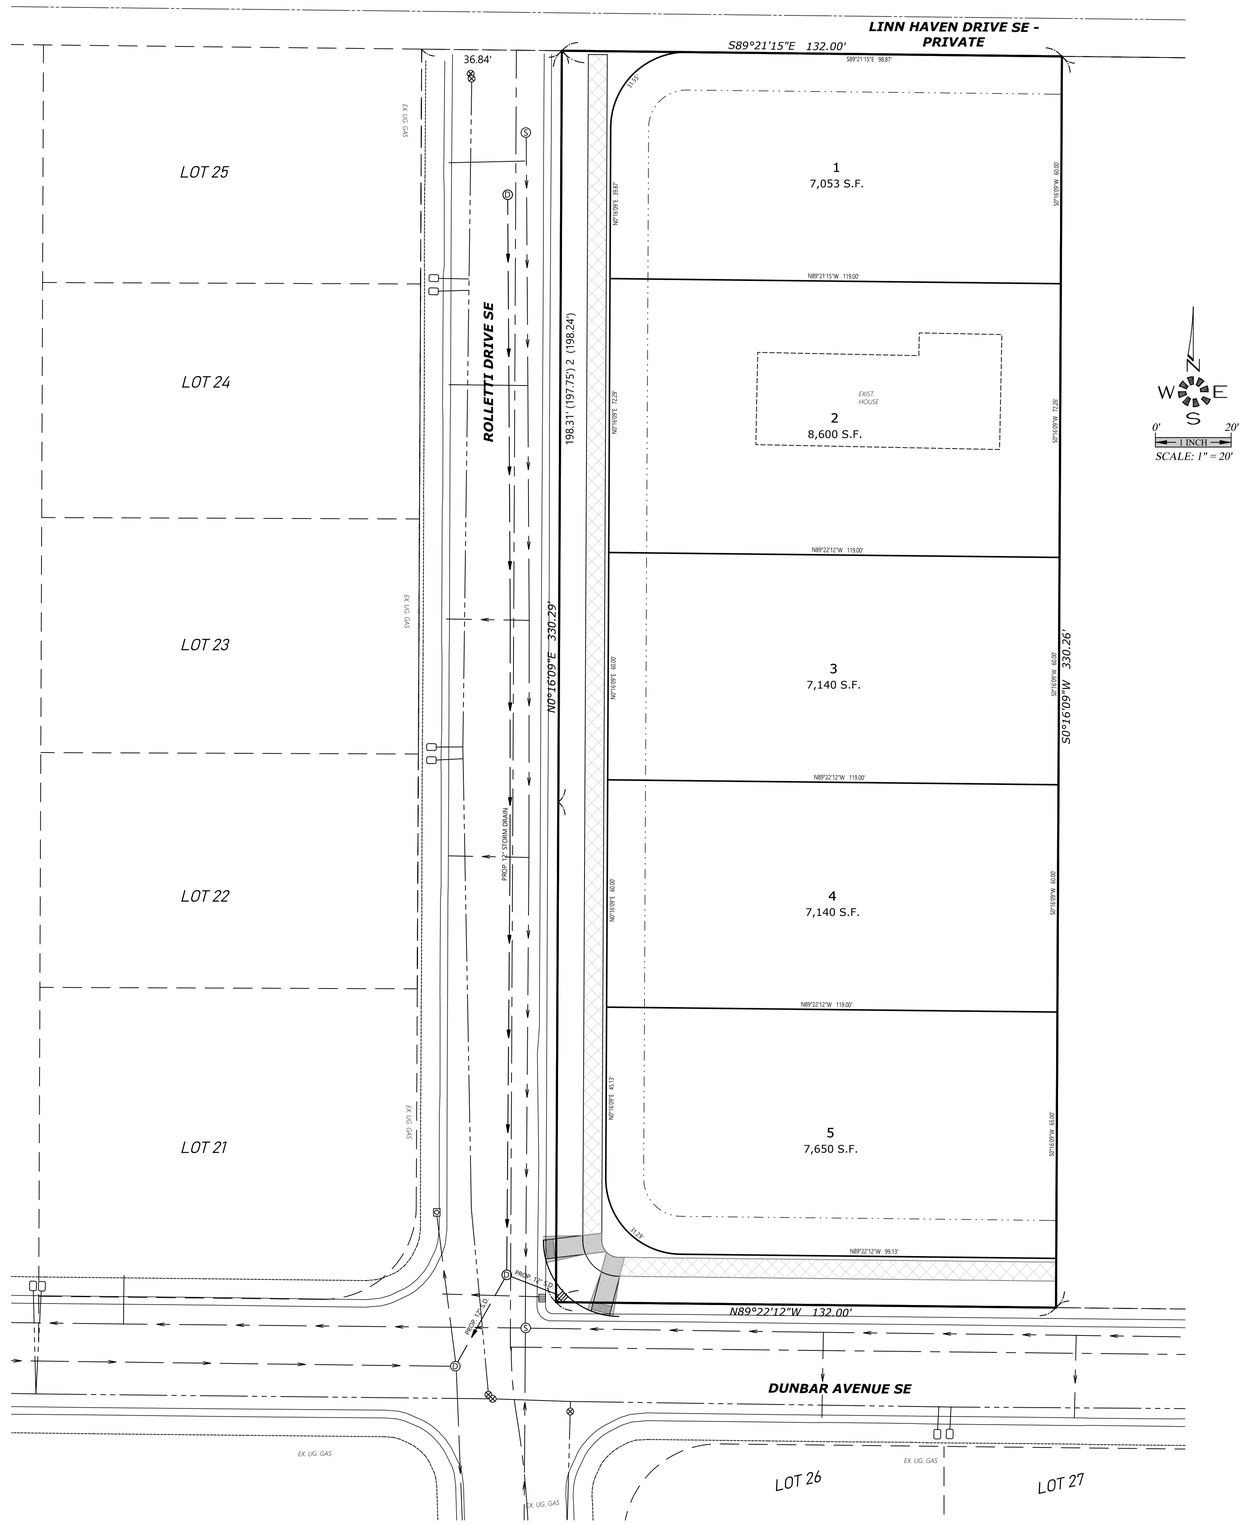

MULTI/TECH
ENGINEERING SERVICES, INC.
1155 13th ST. S.E. SALEM, OR. 97302
PH. (503) 363-9227 FAX (503) 364-1260
www.mtengineering.net office@mtengineering.net

TENTATIVE SITE PLAN

LEE ESTATES

NO CHANGES, MODIFICATIONS OR REPRODUCTIONS TO BE MADE TO THESE DRAWINGS WITHOUT WRITTEN AUTHORIZATION FROM THE DESIGN ENGINEER.

DIMENSIONS & NOTES TAKE PRECEDENCE OVER GRAPHICAL REPRESENTATION.

7728p P103-SITE

Design: M.D.G.
Drawn: J.P.H.
Checked: B.M.G.
Issue Date: 4/22/25
Scale: AS SHOWN
As-Built: ---- ----

REGISTERED PROFESSIONAL ENGINEER
OREGON
JULY 14, 1978
MARK D. GRENZ

EXPIRES: 06-30-2025

JOB # 7728

P103

U:\Proj\7728-Linnhaven\103\Particion\Dwg\7728p-dwg, P103-SITE, 4/22/2025 12:35:30 PM, jim@bigsnorth