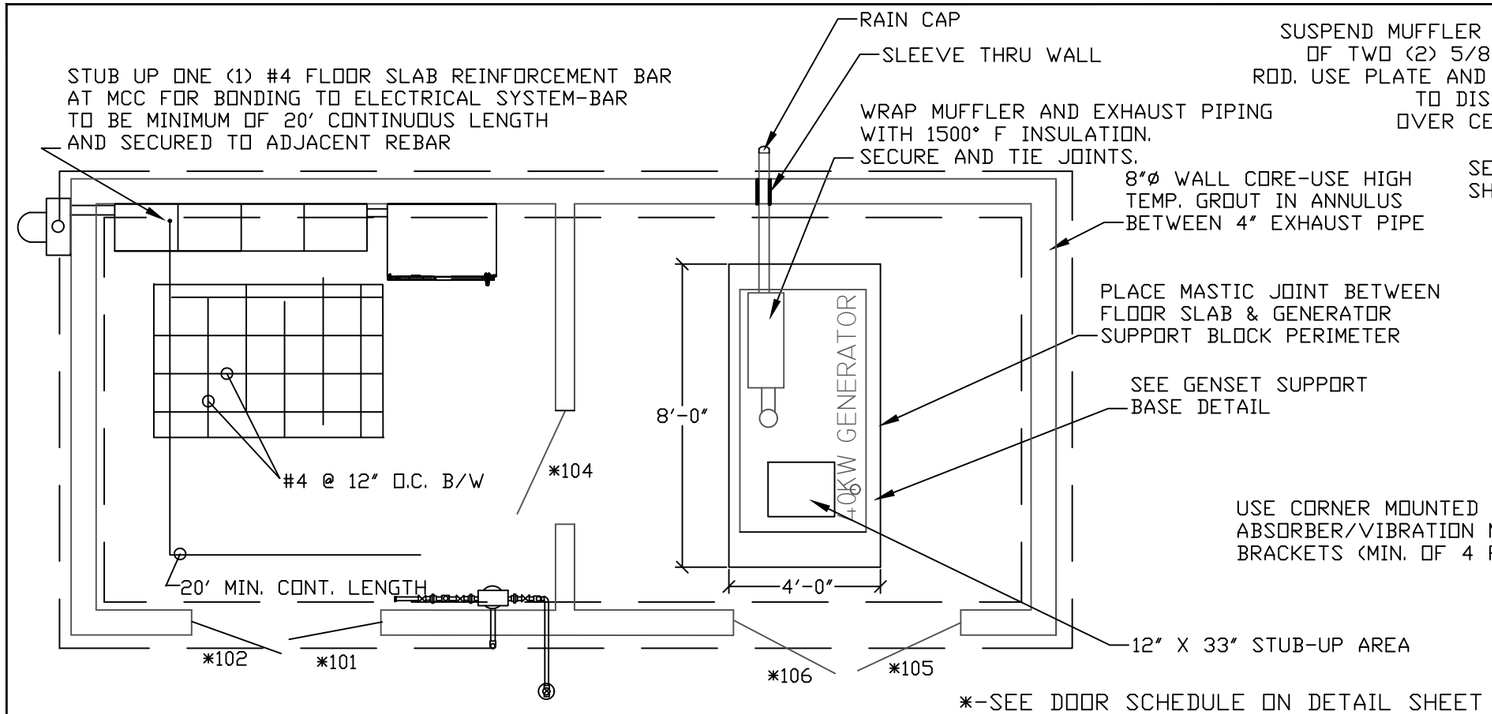

*-SEE DOOR SCHEDULE ON DETAIL SHEET

CONCRETE REINFORCEMENT & DOOR DETAIL

SCALE: 1/4" = 1' 0"

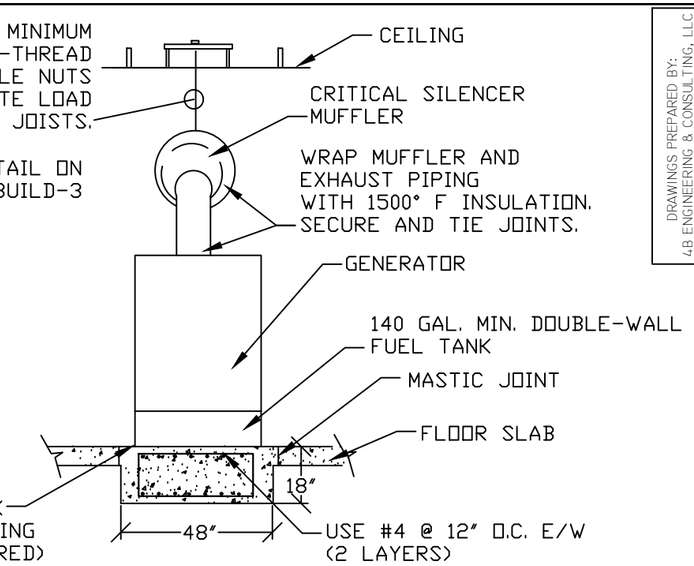

GENSET SUPPORT BASE

SCALE: 1/4" = 1' 0"

CONCRETE SPECIFICATIONS
F'C: 3000 PSI @ 28 DAYS
SLUMP: 2"-4"
MAX. AGGREGATE= 3/4"
4%-6% AIR ENTRAINMENT

REINFORCEMENT
ASTM A615-GRADE 60
DEFORMED STEEL BILLET BAR

2" X 6" D.F. #2 RAFTERS AND CEILING JOISTS @ 24" O.C. MAX. SPACING

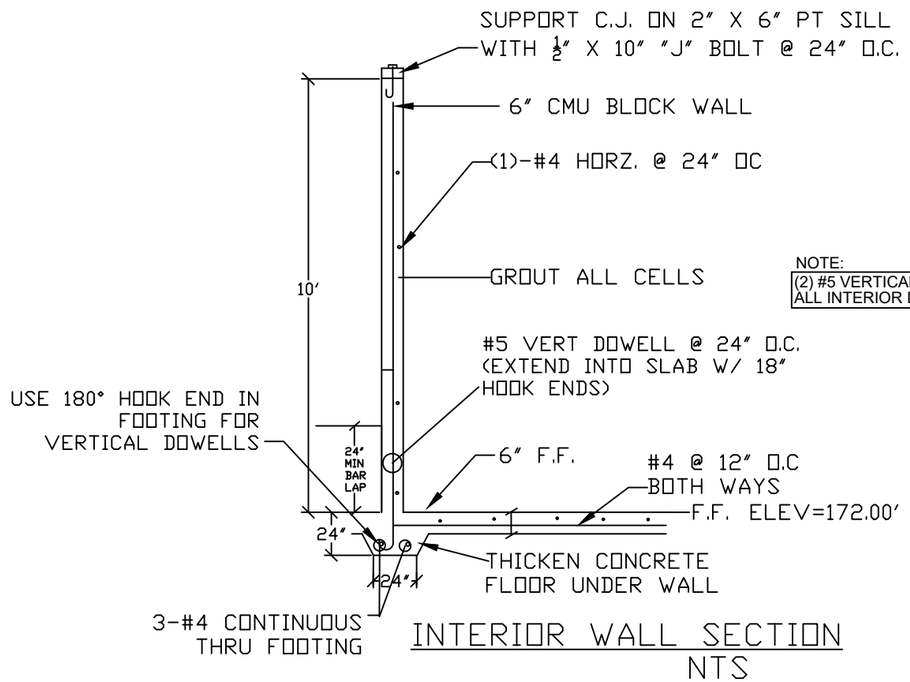

NOTE:
(2) #5 VERTICAL BARS AT ALL INTERIOR DOOR FRAMES

INTERIOR WALL SECTION

NTS

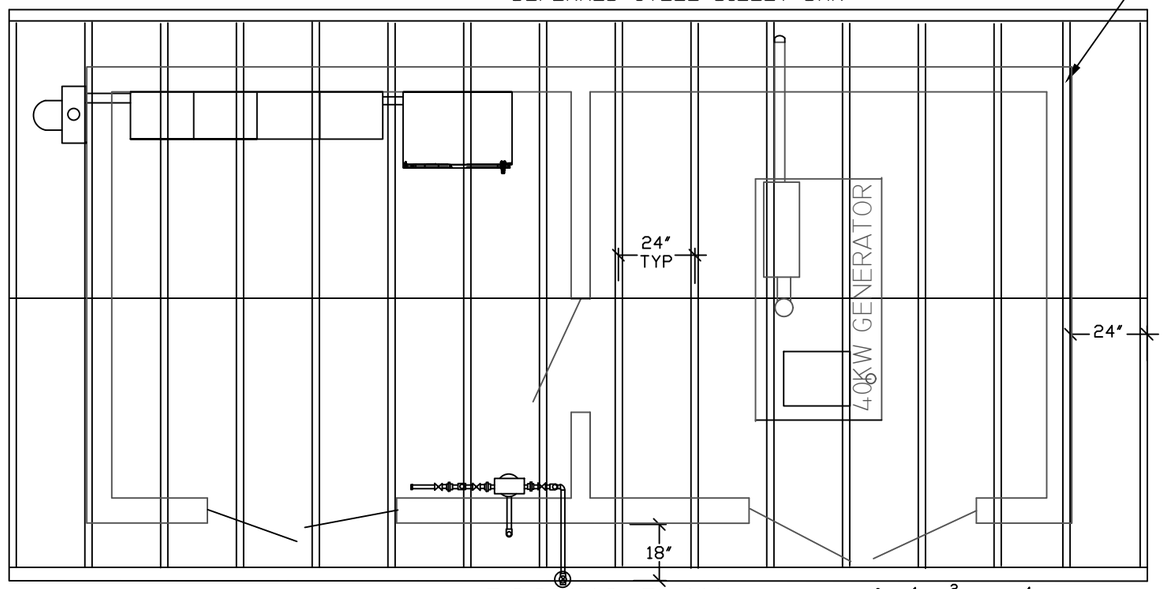

ROOFING PLAN

SCALE: 1/4" = 1' 0"

0 1 2 4

THIS DRAWING WAS PREPARED TO A SPECIFIC SCALE. ADJUSTMENT USING THE ABOVE GRAPHIC SCALE IS REQUIRED.

DRAWINGS PREPARED BY:
4B ENGINEERING & CONSULTING, LLC
4454 71ST AVE SE
SALEM, OREGON 97317
(503) 580-8152

MULTI/TECH
ENGINEERING SERVICES, INC.
1155 13th ST. S.E. SALEM, OR. 97302
PH. (503) 363-9227 FAX (503) 364-1260
www.mtengineering.net office@mtengineering.net

BUILDING_DESIGN

NORTHSTAR_DEVELOPMENT

REGISTERED PROFESSIONAL ENGINEER
OREGON
JULY 13, 1989
EDWARD R. BUTTS
EXPIRES: 12-31-21
DIGITAL

NO CHANGES, MODIFICATIONS OR REVISIONS TO BE MADE TO THESE DRAWINGS WITHOUT WRITTEN AUTHORIZATION FROM THE DESIGN ENGINEER.
DIMENSIONS & NOTES TAKE PRECEDENCE OVER GRAPHICAL REPRESENTATION.

Design: EPB
Drawn: BCB
Proj Mgr: PROJ. MGR.
Date: 10/10/2019
Scale: NTS
As-Built: AS-BUILT

JOB # NUMBER

BUILD-2