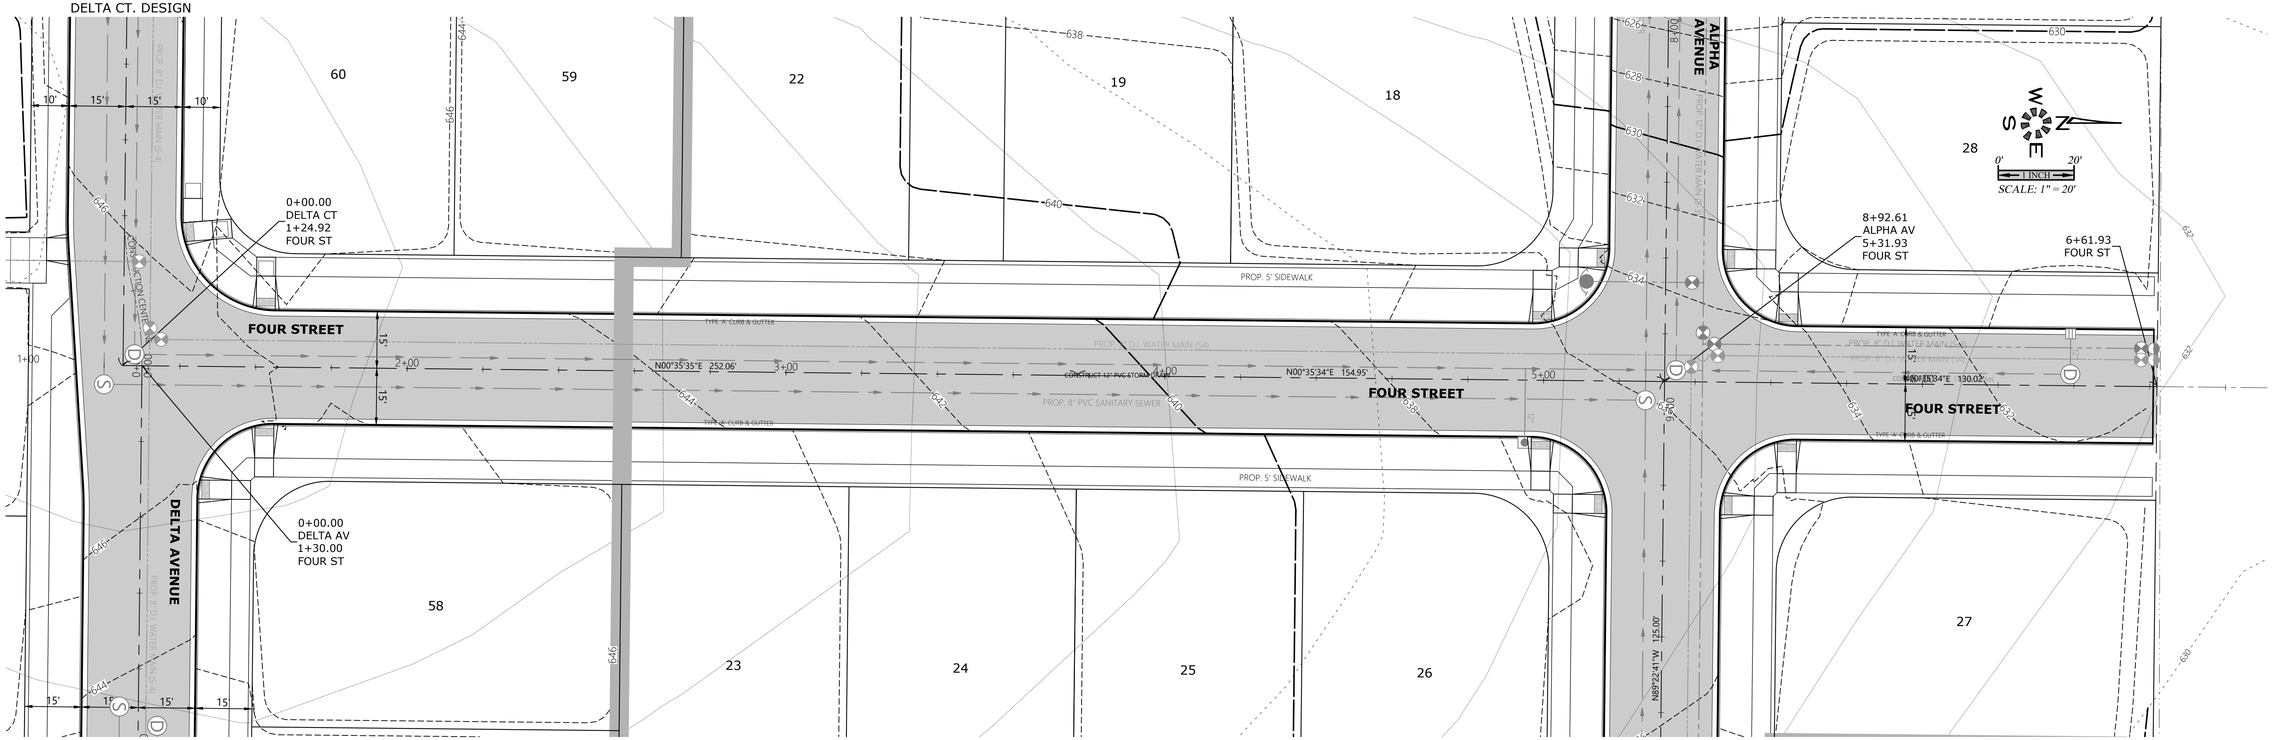

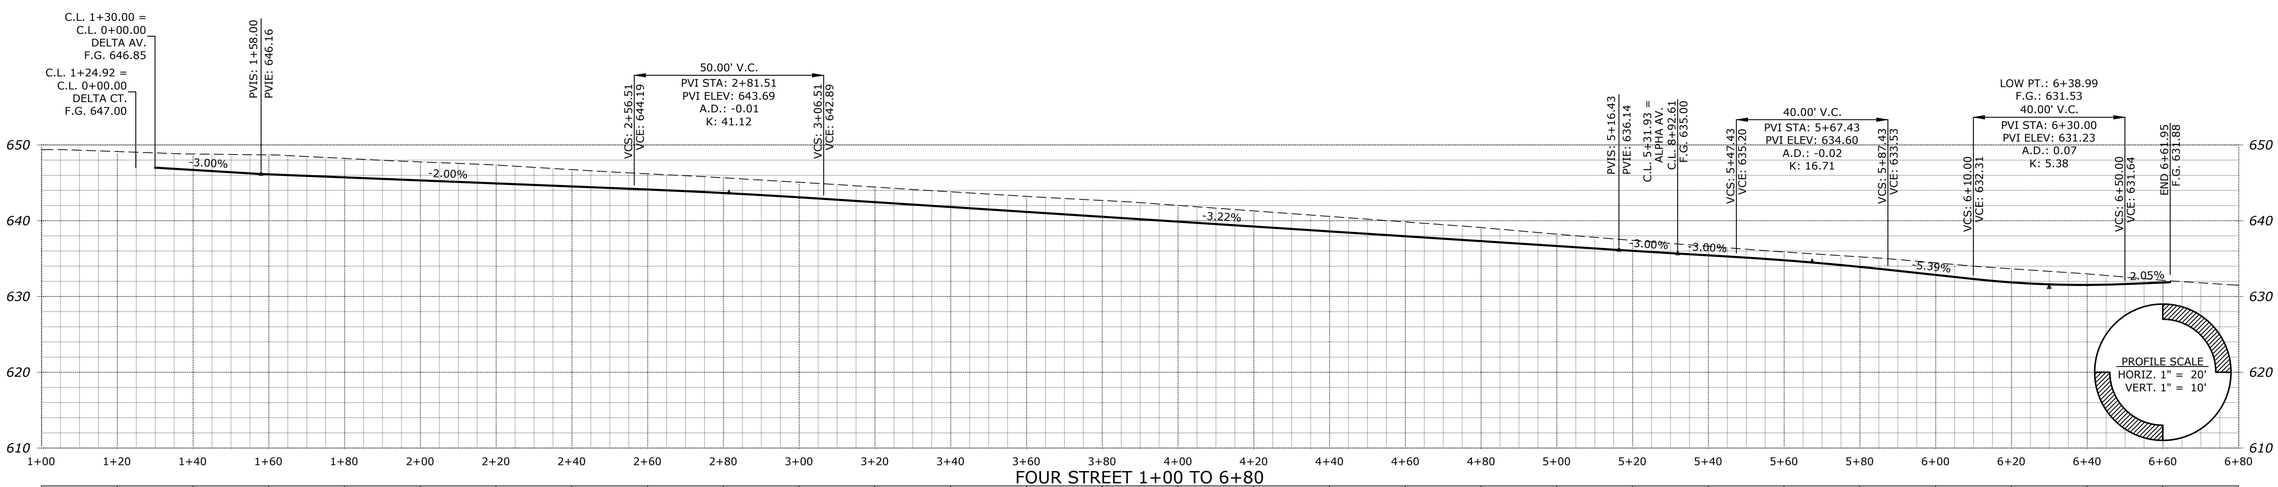

Station	E.G.	F.G.
1+00	649.4 C.L.	C.L.
1+20	649.1 C.L.	C.L.
1+40	648.8 C.L.	646.70 C.L.
1+60	648.7 C.L.	646.12 C.L.
1+80	648.2 C.L.	645.72 C.L.
2+00	647.8 C.L.	645.32 C.L.
2+20	647.3 C.L.	644.92 C.L.
2+40	646.7 C.L.	644.52 C.L.
2+60	646.2 C.L.	644.12 C.L.
2+80	645.7 C.L.	643.65 C.L.
3+00	645.1 C.L.	643.09 C.L.
3+20	644.4 C.L.	642.45 C.L.
3+40	643.8 C.L.	641.81 C.L.
3+60	643.2 C.L.	641.17 C.L.
3+80	642.7 C.L.	640.52 C.L.
4+00	642.0 C.L.	639.88 C.L.
4+20	641.3 C.L.	639.24 C.L.
4+40	640.6 C.L.	638.59 C.L.
4+60	639.8 C.L.	637.95 C.L.
4+80	639.1 C.L.	637.31 C.L.
5+00	638.2 C.L.	636.66 C.L.
5+20	637.4 C.L.	636.03 C.L.
5+40	636.6 C.L.	635.43 C.L.
5+60	635.9 C.L.	634.78 C.L.
5+80	635.2 C.L.	633.91 C.L.
6+00	634.4 C.L.	632.85 C.L.
6+20	633.7 C.L.	631.86 C.L.
6+40	633.0 C.L.	631.53 C.L.
6+60	632.1 C.L.	631.84 C.L.
6+80	631.5 C.L.	C.L.

MULTI/TECH
ENGINEERING SERVICES, INC.
1155 13th ST. S.E. SALEM, OR. 97302
PH. (503) 363-9227 FAX (503) 364-1260
www.mtengineering.net office@mtengineering.net

PRELIMINARY STREET IMPROVEMENTS

DEVON ESTATES

NO CHANGES, MODIFICATIONS OR REPRODUCTIONS TO BE MADE TO THESE DRAWINGS WITHOUT WRITTEN AUTHORIZATION FROM THE DESIGN ENGINEER.

DIMENSIONS & NOTES TAKE PRECEDENCE OVER GRAPHICAL REPRESENTATION.

6502b20 P410ST

Design: M.D.G.
Drawn: P.H.S.
Checked: B.M.G.
Date: NOV. 2017
Scale: AS SHOWN
As-Built: ----

REGISTERED PROFESSIONAL ENGINEER — OREGON — JULY 14, 1978 — MARK D. GRENZ

EXPIRES: 06-30-2021

JOB # 6502

P410

J:\6500-6599\6502-DevonAvenueSubdivision\Dwg20\6502b20.dwg, P410ST, 11/10/2020 1:54:22 PM, PSounders