SEE SHEET 410 FOR FOUR ST. DESIGN

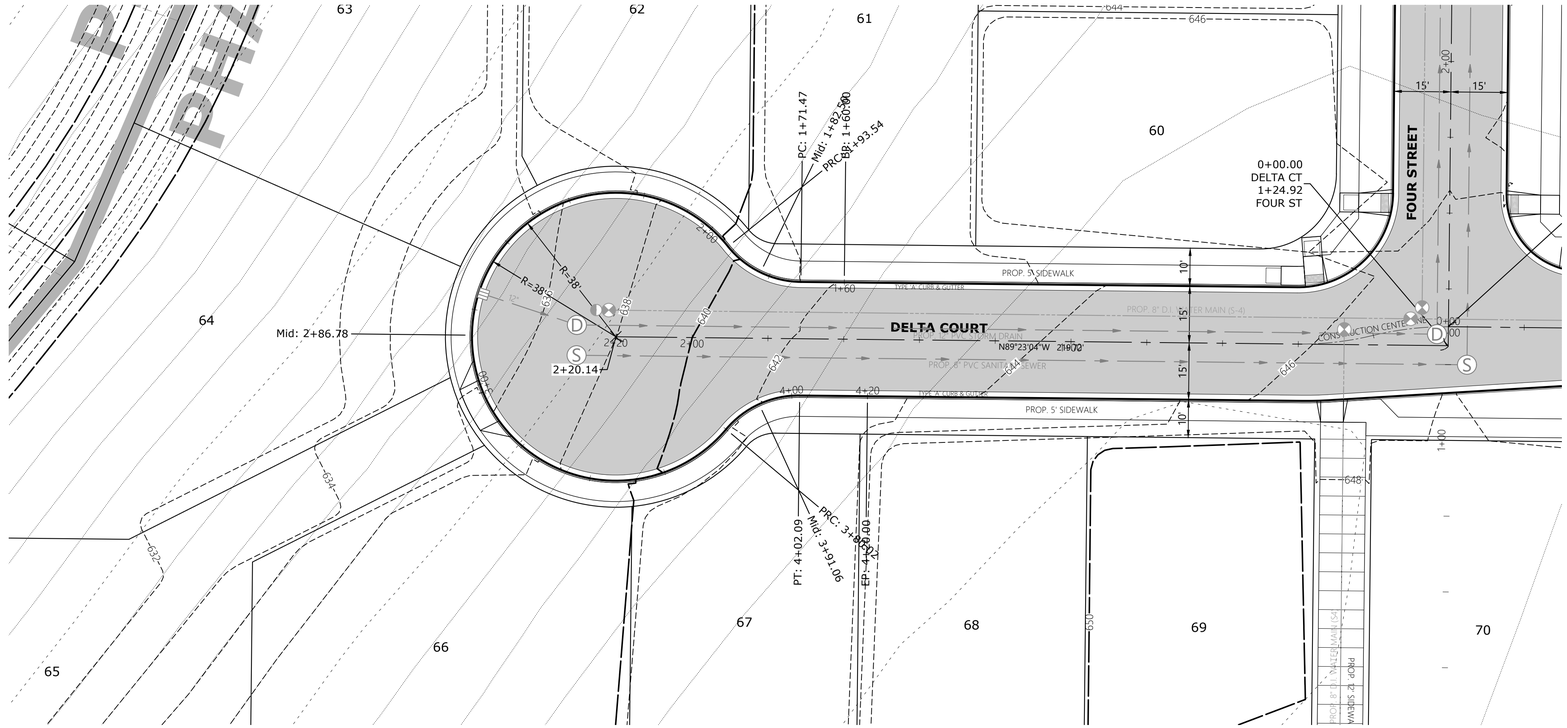

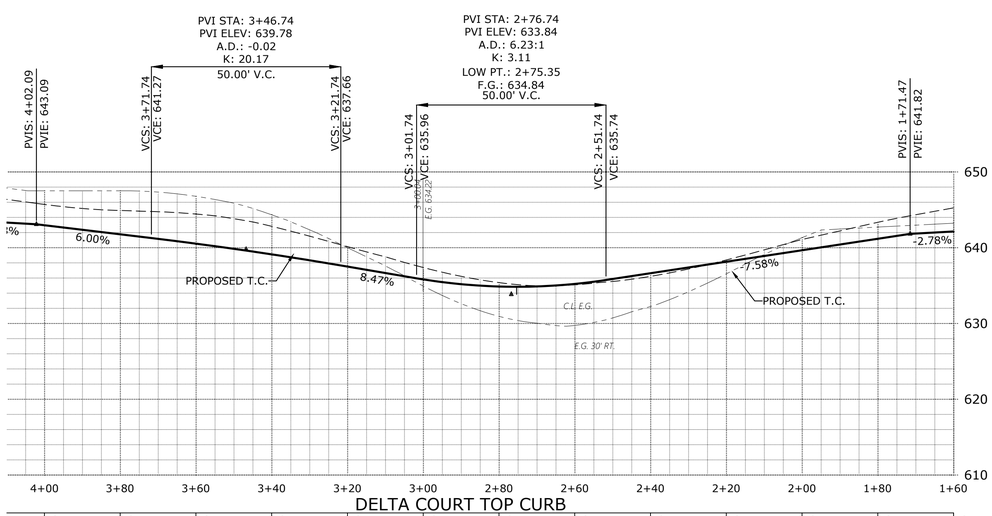

DELTA COURT TOP CURB

E.G. 645.7 C.L.	E.G. 644.9 C.L.	E.G. 644.4 C.L.	E.G. 642.8 C.L.	E.G. 640.1 C.L.	E.G. 637.4 C.L.	E.G. 635.4 C.L.	E.G. 635.1 C.L.	E.G. 636.2 C.L.	E.G. 638.4 C.L.	E.G. 641.1 C.L.	E.G. 643.4 C.L.	E.G. 645.3 C.L.																	
F.G. 642.97 C.L.	F.G. 641.77 C.L.	F.G. 640.54 C.L.	F.G. 639.12 C.L.	F.G. 637.51 C.L.	F.G. 635.82 C.L.	F.G. 634.88 C.L.	F.G. 635.22 C.L.	F.G. 636.63 C.L.	F.G. 638.14 C.L.	F.G. 639.66 C.L.	F.G. 641.18 C.L.	F.G. 642.14 C.L.																	

PROFILE SCALE
HORIZ. 1" = 20'
VERT. 1" = 10'

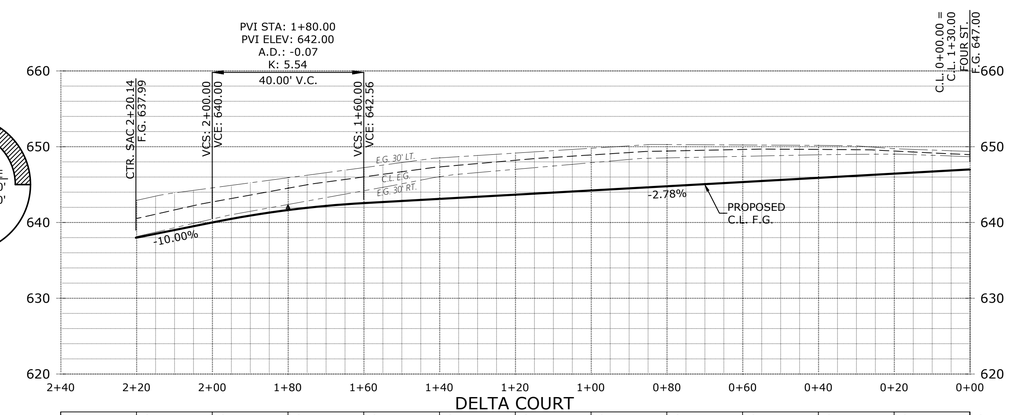

DELTA COURT

E.G. C.L.	E.G. 640.5 C.L.	E.G. 642.7 C.L.	E.G. 644.5 C.L.	E.G. 646.0 C.L.	E.G. 647.3 C.L.	E.G. 648.2 C.L.	E.G. 648.9 C.L.	E.G. 649.4 C.L.	E.G. 649.6 C.L.	E.G. 649.6 C.L.	E.G. 649.4 C.L.	E.G. 648.9 C.L.																	
F.G. C.L.	F.G. 638.00 C.L.	F.G. 640.00 C.L.	F.G. 641.64 C.L.	F.G. 642.56 C.L.	F.G. 643.11 C.L.	F.G. 643.67 C.L.	F.G. 644.22 C.L.	F.G. 644.78 C.L.	F.G. 645.33 C.L.	F.G. 645.89 C.L.	F.G. 646.44 C.L.	F.G. 647.00 C.L.																	

MULTI/TECH
ENGINEERING SERVICES, INC.
1155 13th ST. S.E. SALEM, OR. 97302
PH. (503) 363-9227 FAX (503) 364-1260
www.mtengineering.net office@mtengineering.net

PRELIMINARY STREET IMPROVEMENTS

DEVON ESTATES

NO CHANGES, MODIFICATIONS OR REPRODUCTIONS TO BE MADE TO THESE DRAWINGS WITHOUT WRITTEN AUTHORIZATION FROM THE DESIGN ENGINEER.

DIMENSIONS & NOTES TAKE PRECEDENCE OVER GRAPHICAL REPRESENTATION.

6/02/20 P412ST

Design: M.D.G.
Drawn: P.H.S.
Checked: B.M.G.
Date: NOV. 2017
Scale: AS SHOWN
As-Built: ---

REGISTERED PROFESSIONAL ENGINEER
OREGON
JULY 14, 1978
MARK D. GRENZ

EXPIRES: 06-30-2021

JOB # 6502

P412

J:\6500-6599\6502-DevonAvenueSubdivision\Dwg20\6502ts20.dwg, P412ST, 11/10/2020 1:56:22 PM, PSounders