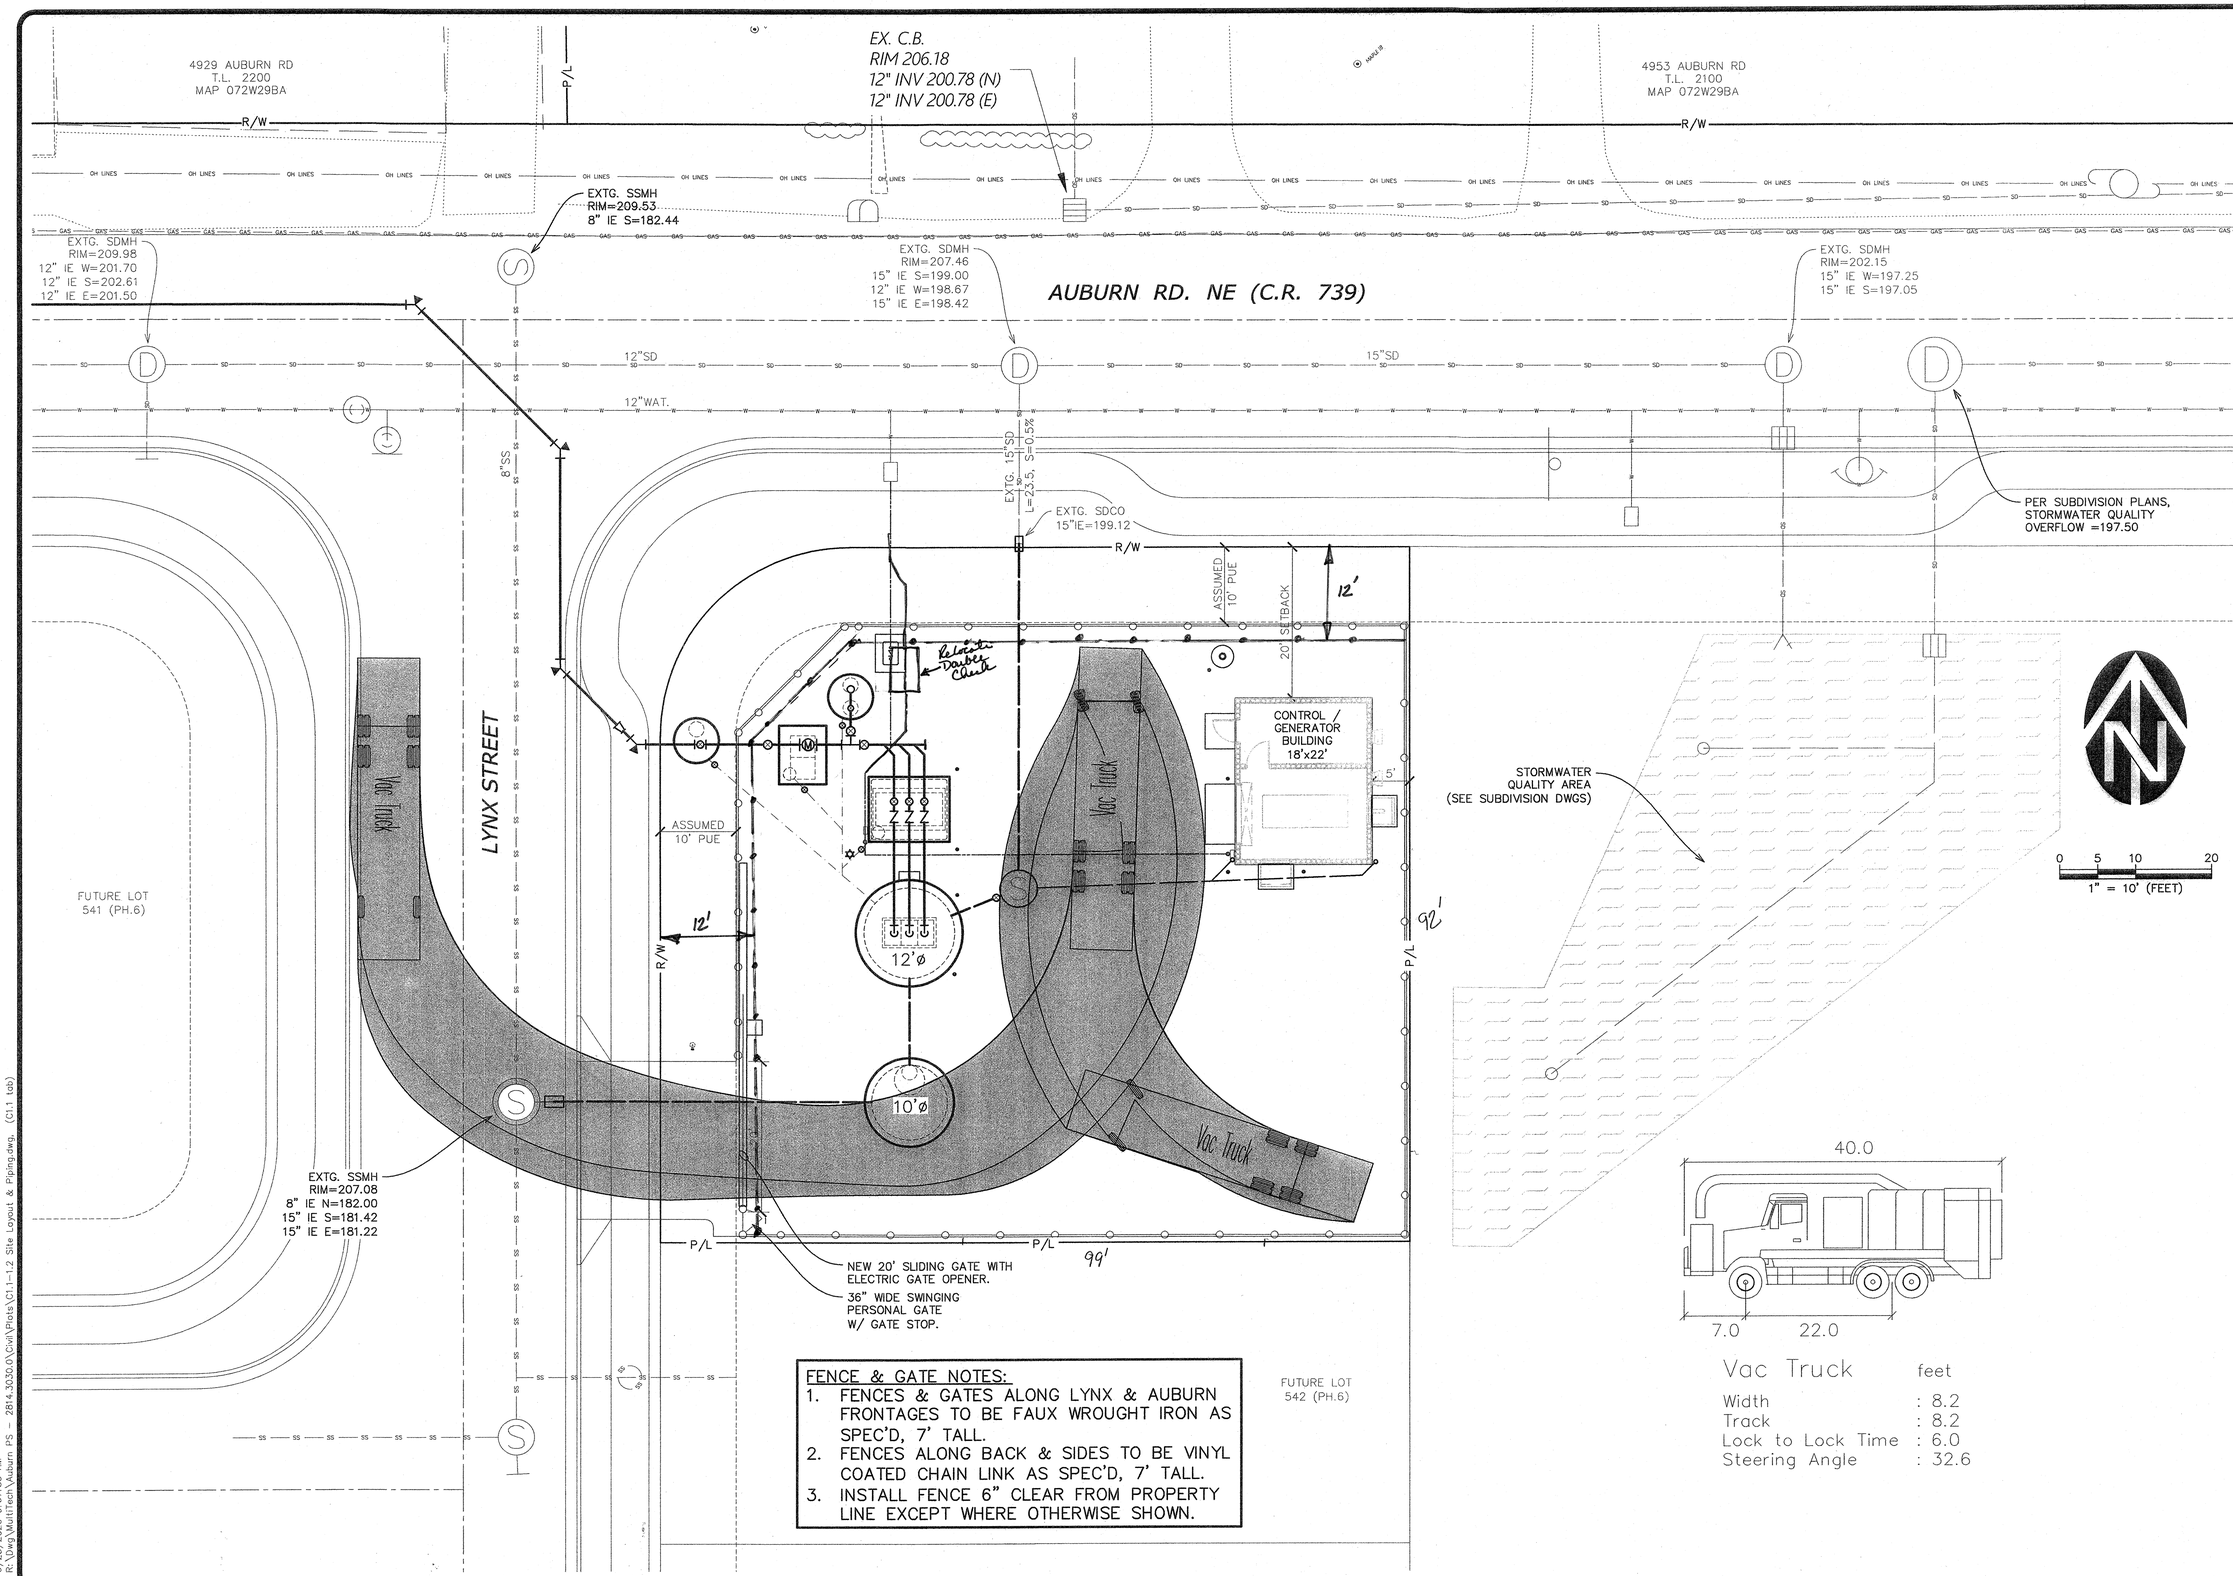

FENCE & GATE NOTES:

1. FENCES & GATES ALONG LYNX & AUBURN FRONTAGES TO BE FAUX WROUGHT IRON AS SPEC'D, 7' TALL.
2. FENCES ALONG BACK & SIDES TO BE VINYL COATED CHAIN LINK AS SPEC'D, 7' TALL.
3. INSTALL FENCE 6" CLEAR FROM PROPERTY LINE EXCEPT WHERE OTHERWISE SHOWN.

Vac Truck	feet
Width	: 8.2
Track	: 8.2
Lock to Lock Time	: 6.0
Steering Angle	: 32.6

NO.	DATE	DESCRIPTION	BY
1			

REVISIONS

VERIFY SCALE
BAR IS ONE INCH ON ORIGINAL DRAWING
0 1"
IF NOT ONE INCH ON THIS SHEET, ADJUST SCALES ACCORDINGLY

DSN. DM/PS
DRN. TN
CKD. DM
DATE: SEPT 2020

REGISTERED PROFESSIONAL ENGINEER 17888 OREGON JULY 25 1986 DENNIS MITCHAMORE
RENEWAL 12/31/2020

WESTECH ENGINEERING, INC.
CONSULTING ENGINEERS AND PLANNERS
3841 Fairview Industrial Dr. S.E., Suite 100, Salem, OR 97302
Phone: (503) 585-2474 Fax: (503) 585-3986
E-mail: westech@westech-eng.com

MultiTech (new public SPS for City of Salem)
AUBURN ROAD SEWER PUMP STATION IMPROVEMENTS

OVERALL SITE IMPROVEMENT & ACCESS PLAN

DRAWING
C1.1

JOB NUMBER
3126.3000.0

9/23/2020 9:07:55 AM
R:\Dwg\MultiTech\Auburn PS - 2814.3030.0\Civil\Plots\C1.1-1.2 Site Layout & Piping.dwg, (C1.1 tab)