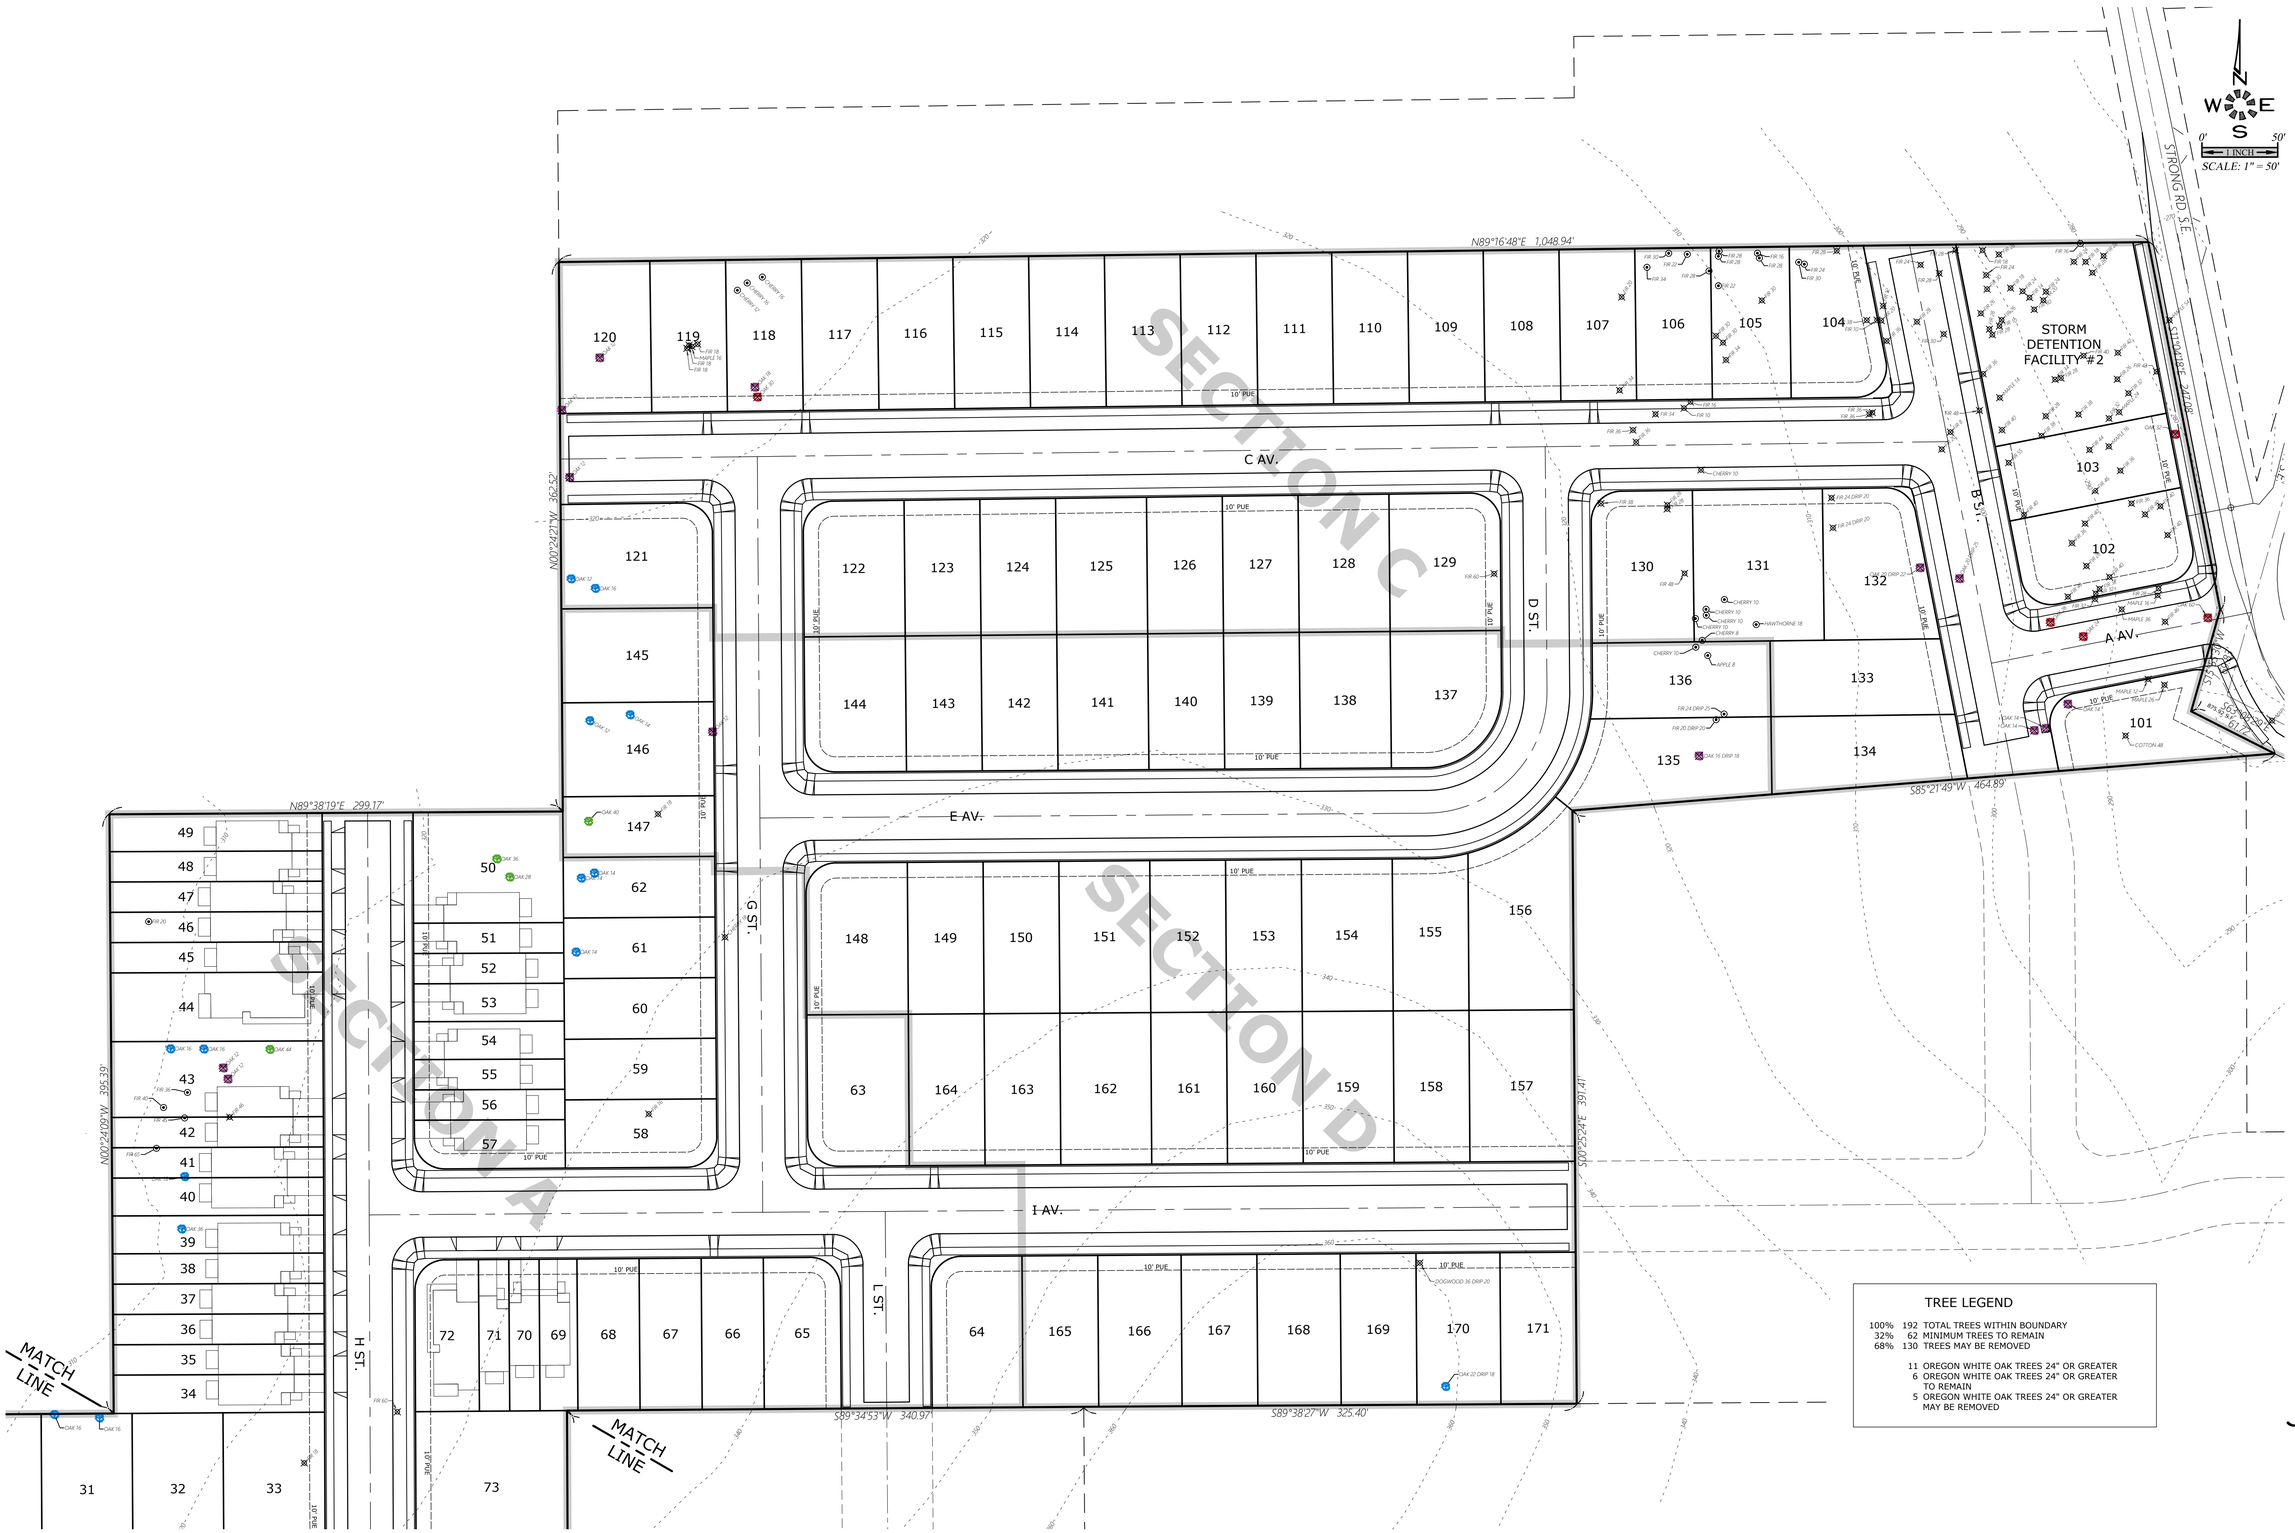

TREE LEGEND

100%	192	TOTAL TREES WITHIN BOUNDARY
32%	62	MINIMUM TREES TO REMAIN
68%	130	TREES MAY BE REMOVED
	11	OREGON WHITE OAK TREES 24" OR GREATER
	6	OREGON WHITE OAK TREES 24" OR GREATER TO REMAIN
	5	OREGON WHITE OAK TREES 24" OR GREATER MAY BE REMOVED

MULTI/TECH
ENGINEERING SERVICES, INC.
1155 13th ST. S.E. SALEM, OR. 97302
PH. (503) 363-9227 FAX (503) 364-1260
www.mtengineering.net office@mtengineering.net

TREE CONSERVATION PLAN - NORTH -

COBURN GRAND VIEW ESTATES

NO CHANGES, MODIFICATIONS OR REPRODUCTIONS TO BE MADE TO THESE DRAWINGS WITHOUT WRITTEN AUTHORIZATION FROM THE DESIGN ENGINEER.

DIMENSIONS & NOTES TAKE PRECEDENCE OVER GRAPHICAL REPRESENTATION.

6234o2020 P401TR

Design: M.D.G.
Drawn: P.H.S.
Checked: J.J.G.
Date: JUNE 2018
Scale: AS SHOWN
As-Built: ----

REGISTERED PROFESSIONAL ENGINEER
OREGON
JUL 18 1978
MARK D. GRENZ

EXPIRES: 06-30-2021

JOB # 6234

P401