SEE SHEET 405 TO 408 FOR ALPHA AV. DESIGN

SEE SHEET 402 FOR
LONE OAK ROAD CONTINUATION

SEE SHEET 404 FOR
LONE OAK ROAD CONTINUATION

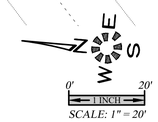

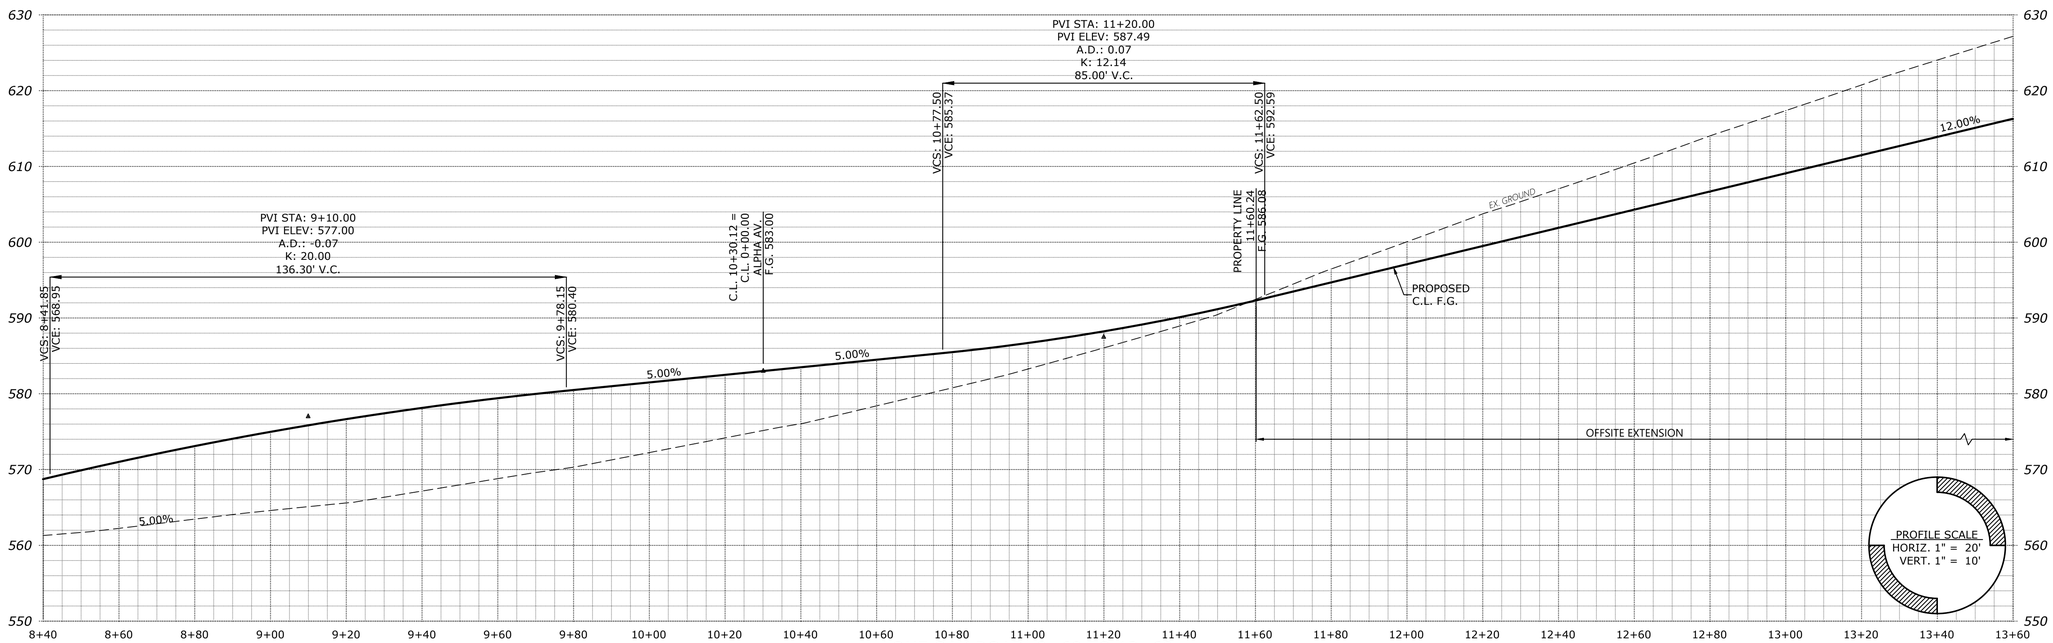

LONE OAK ROAD 8+60 TO 13+60

EG 5612 CL	EG 5622 CL	EG 5633 CL	EG 5646 CL	EG 5656 CL	EG 5672 CL	EG 5688 CL	EG 5703 CL	EG 5722 CL	EG 5742 CL	EG 5760 CL	EG 5784 CL	EG 5808 CL	EG 5833 CL	EG 5861 CL	EG 5889 CL	EG 5924 CL	EG 5965 CL	EG 6000 CL	EG 6037 CL	EG 6070 CL	EG 6104 CL	EG 6140 CL	EG 6174 CL	EG 6207 CL	EG 6240 CL	EG 6272 CL
F.G. 568.73 CL	F.G. 571.01 CL	F.G. 573.09 CL	F.G. 574.97 CL	F.G. 576.65 CL	F.G. 578.13 CL	F.G. 579.42 CL	F.G. 580.50 CL	F.G. 581.50 CL	F.G. 582.49 CL	F.G. 583.49 CL	F.G. 584.49 CL	F.G. 585.50 CL	F.G. 586.70 CL	F.G. 588.24 CL	F.G. 590.10 CL	F.G. 592.30 CL	F.G. 594.69 CL	F.G. 597.09 CL	F.G. 599.49 CL	F.G. 601.89 CL	F.G. 604.29 CL	F.G. 606.69 CL	F.G. 609.09 CL	F.G. 611.49 CL	F.G. 613.89 CL	F.G. 616.29 CL

MULTI/TECH
ENGINEERING SERVICES, INC.
1155 13th ST. S.E. SALEM, OR. 97302
PH. (503) 363-9227 FAX (503) 364-1260
www.mtengineering.net office@mtengineering.net

PRELIMINARY STREET IMPROVEMENTS

DEVON ESTATES

NO CHANGES, MODIFICATIONS OR REPRODUCTIONS TO BE MADE TO THESE DRAWINGS WITHOUT WRITTEN AUTHORIZATION FROM THE DESIGN ENGINEER.

DIMENSIONS & NOTES TAKE PRECEDENCE OVER GRAPHICAL REPRESENTATION.

6502b20 P403.DST

Design: M.D.G.
Drawn: P.H.S.
Checked: M.D.G.
Date: NOV. 2017
Scale: AS SHOWN

As-Built: ---

REGISTERED PROFESSIONAL ENGINEER
OREGON
JAN. 14, 1978
MARK D. GRENZ
EXPIRES: 06-30-2021

JOB # 6502

P403

J:\6500-6599\6502-DevonAvenueSubdivision\Dwg20\6502b20.dwg, P403DT, 2/16/2021 4:17:40 PM, PSaunders