J:\6700-6799\6727-Liberty(5871)\Dwg v18\6727p.dwg, SDR6SS, 3/12/2021 2:26:06 PM, PSounders

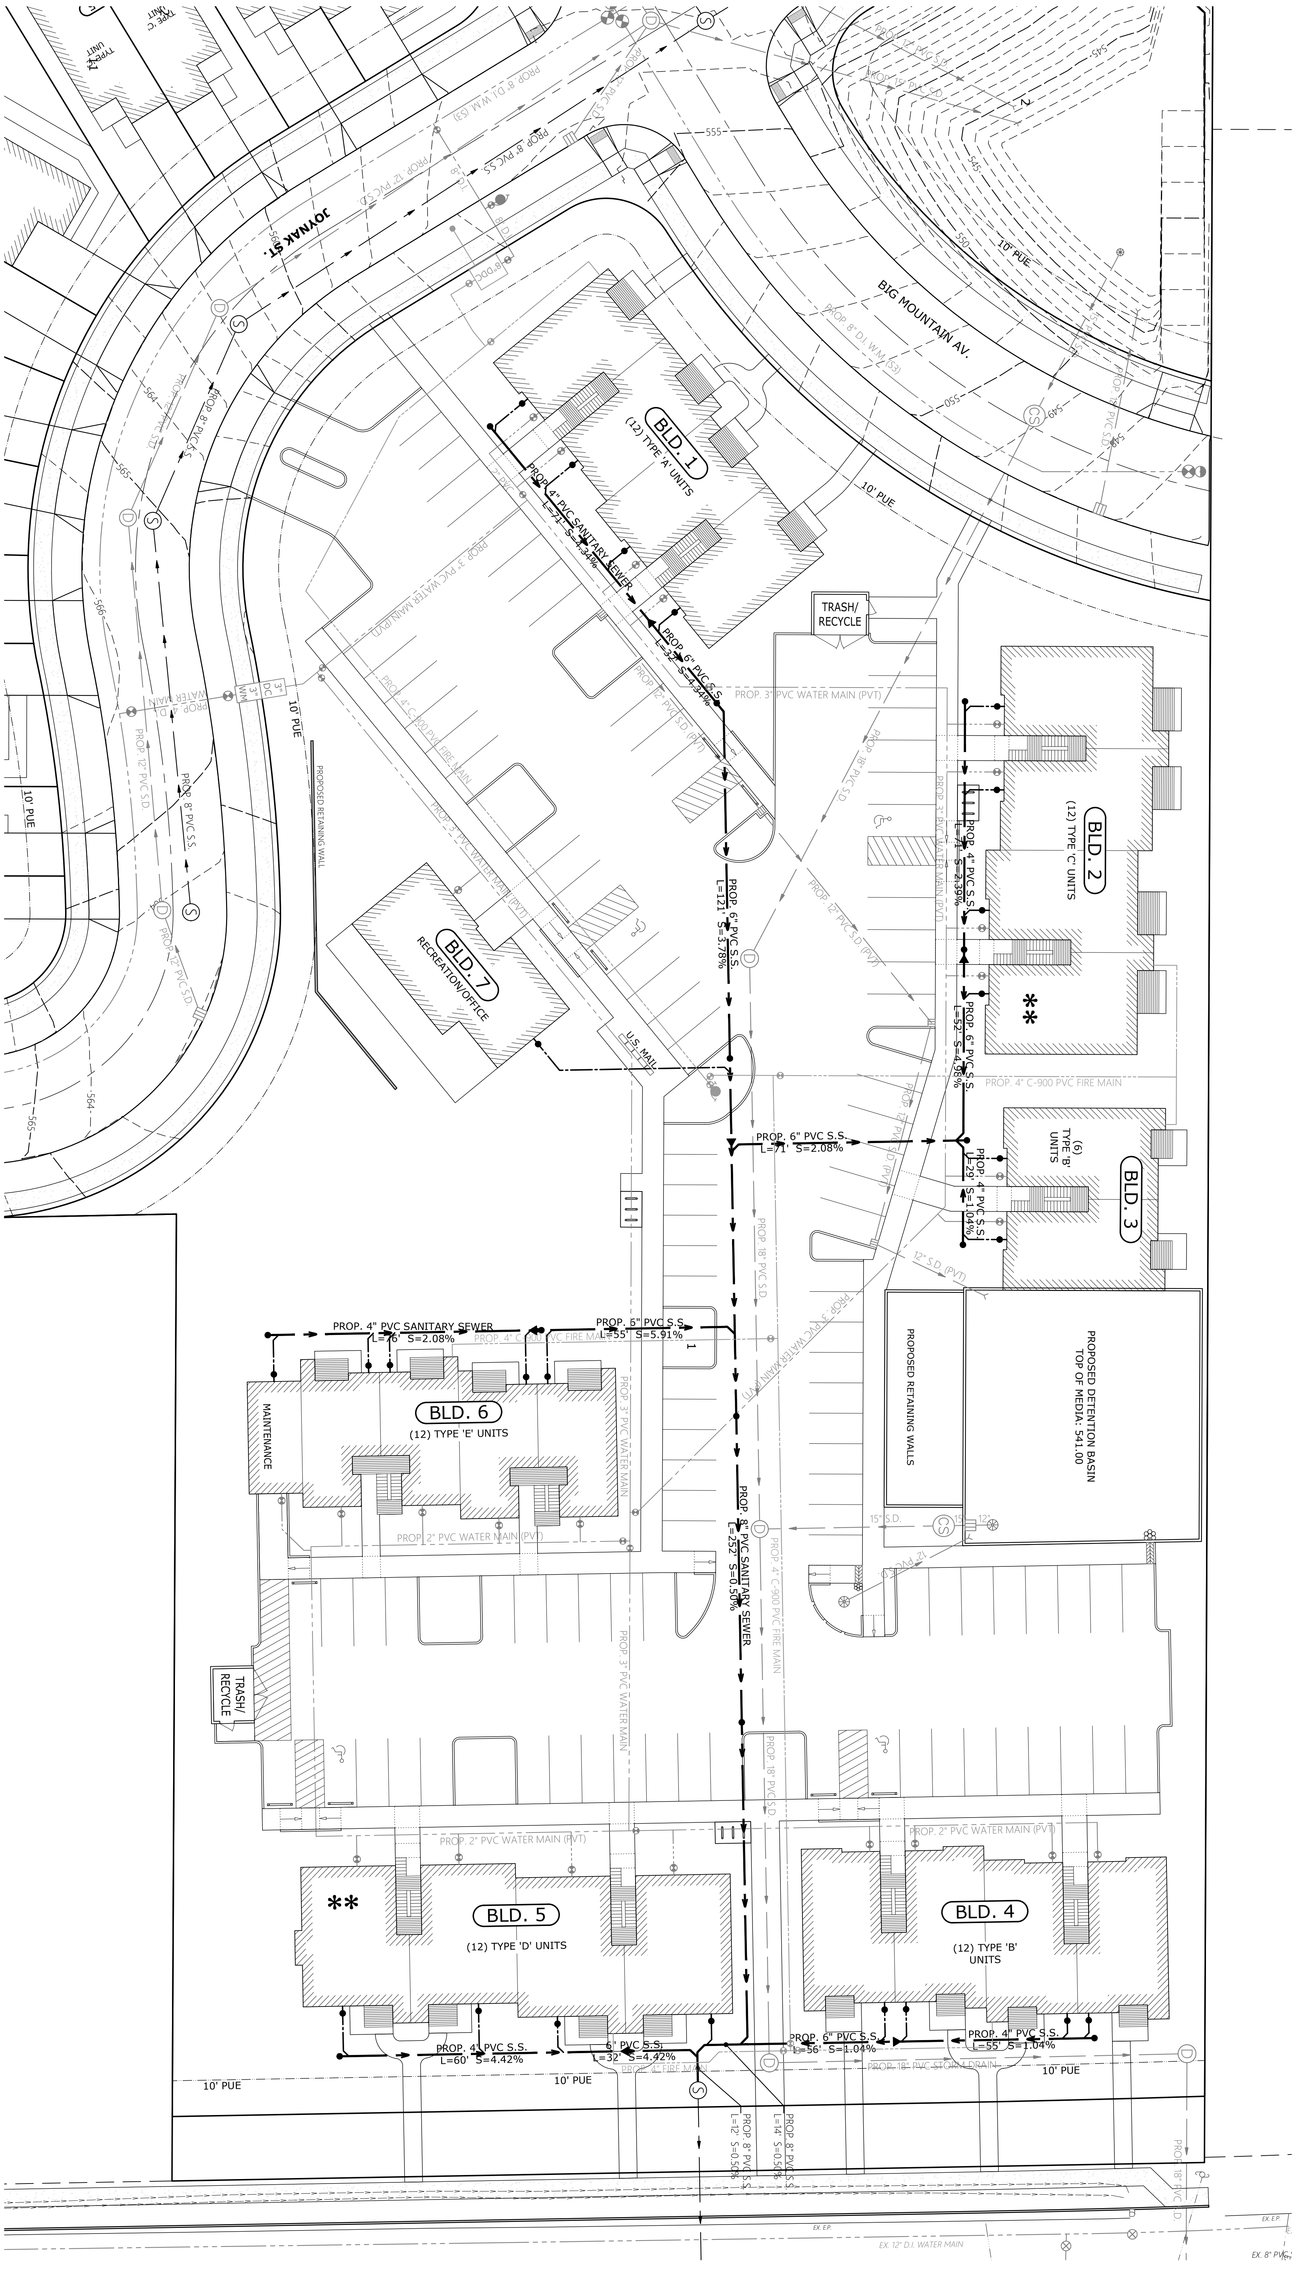

SDR6	JOB # 6727	EXPIRES: Jun-30-2021	6727p SDR6SS Design: M.D.G. Drawn: P.H.S. Checked: M.D.G. Date: JAN. 2020 Scale: AS SHOWN	NO CHANGES, MODIFICATIONS OR REPRODUCTIONS TO BE MADE TO THESE DRAWINGS WITHOUT WRITTEN AUTHORIZATION FROM THE DESIGN ENGINEER. DIMENSIONS & NOTES TAKE PRECEDENCE OVER GRAPHICAL REPRESENTATION.

LIBERTY ROAD APARTMENTS

PRIVATE SANITARY SEWER PLAN

MULTI/TECH
ENGINEERING SERVICES, INC.
1155 13th ST. S.E. SALEM, OR. 97302
PH. (503) 363-9227 FAX (503) 364-1260
www.mtengineering.net office@mtengineering.net