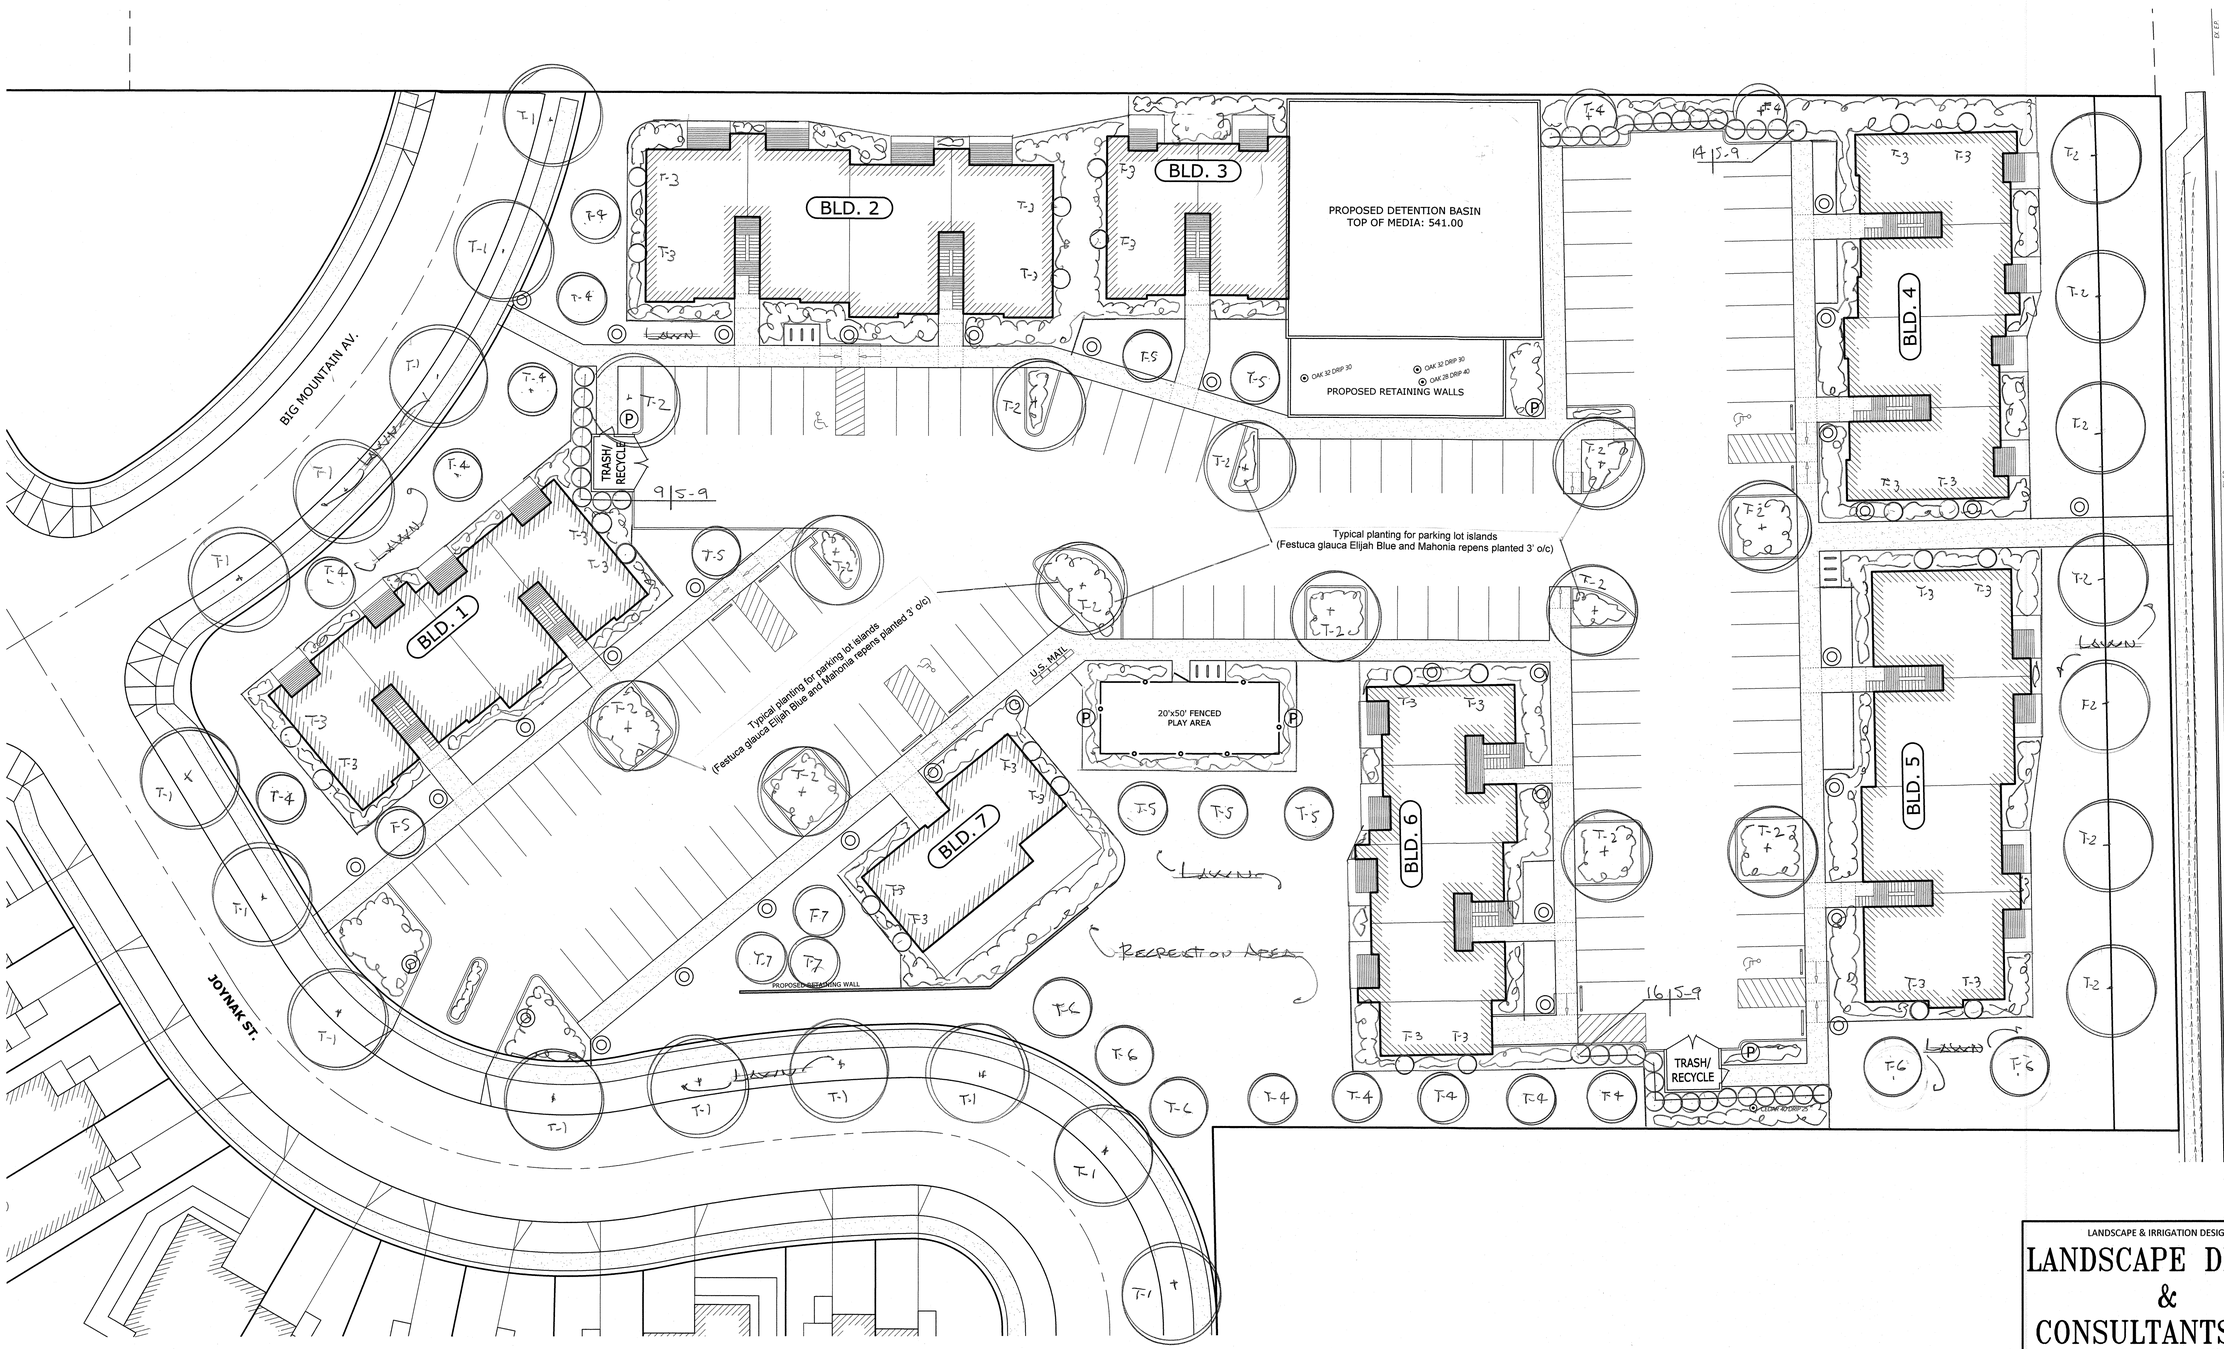

SCALE: 1" = 20'

MULTI/TECH
ENGINEERING SERVICES, INC.
1155 13th ST. S.E. SALEM, OR. 97302
PH. (503) 363-9227 FAX (503) 364-1260
www.mtengineering.net office@mtengineering.net

LANDSCAPE PLAN

LIBERTY ROAD APARTMENTS

NO CHANGES, MODIFICATIONS OR REPRODUCTIONS TO BE MADE TO THESE DRAWINGS WITHOUT WRITTEN AUTHORIZATION FROM THE DESIGN ENGINEER.

DIMENSIONS & NOTES TAKE PRECEDENCE OVER GRAPHICAL REPRESENTATION.

6727p L1.1LS

Design: M.D.G.
Drawn: P.H.S.
Checked: M.D.G.
Date: JAN. 2020
Scale: AS SHOWN

REGISTERED PROFESSIONAL ENGINEER
OREGON
JULY 14, 1978
MARK D. GRENZ

EXPIRES: 06-30-2021

JOB # 6727

L1.1

LANDSCAPE & IRRIGATION DESIGN BY:

LANDSCAPE DESIGN & CONSULTANTS LLC

Doing business since 1985

620 WORMWOOD ST. S.E. SALEM, OR. 97306 PHONE: (503) 551-8590

J:\6700-6799\6727-Liberty(5871)\Dwg v18\6727p.dwg, L1.1LS, 9/14/2020 9:42:56 AM, PSounders