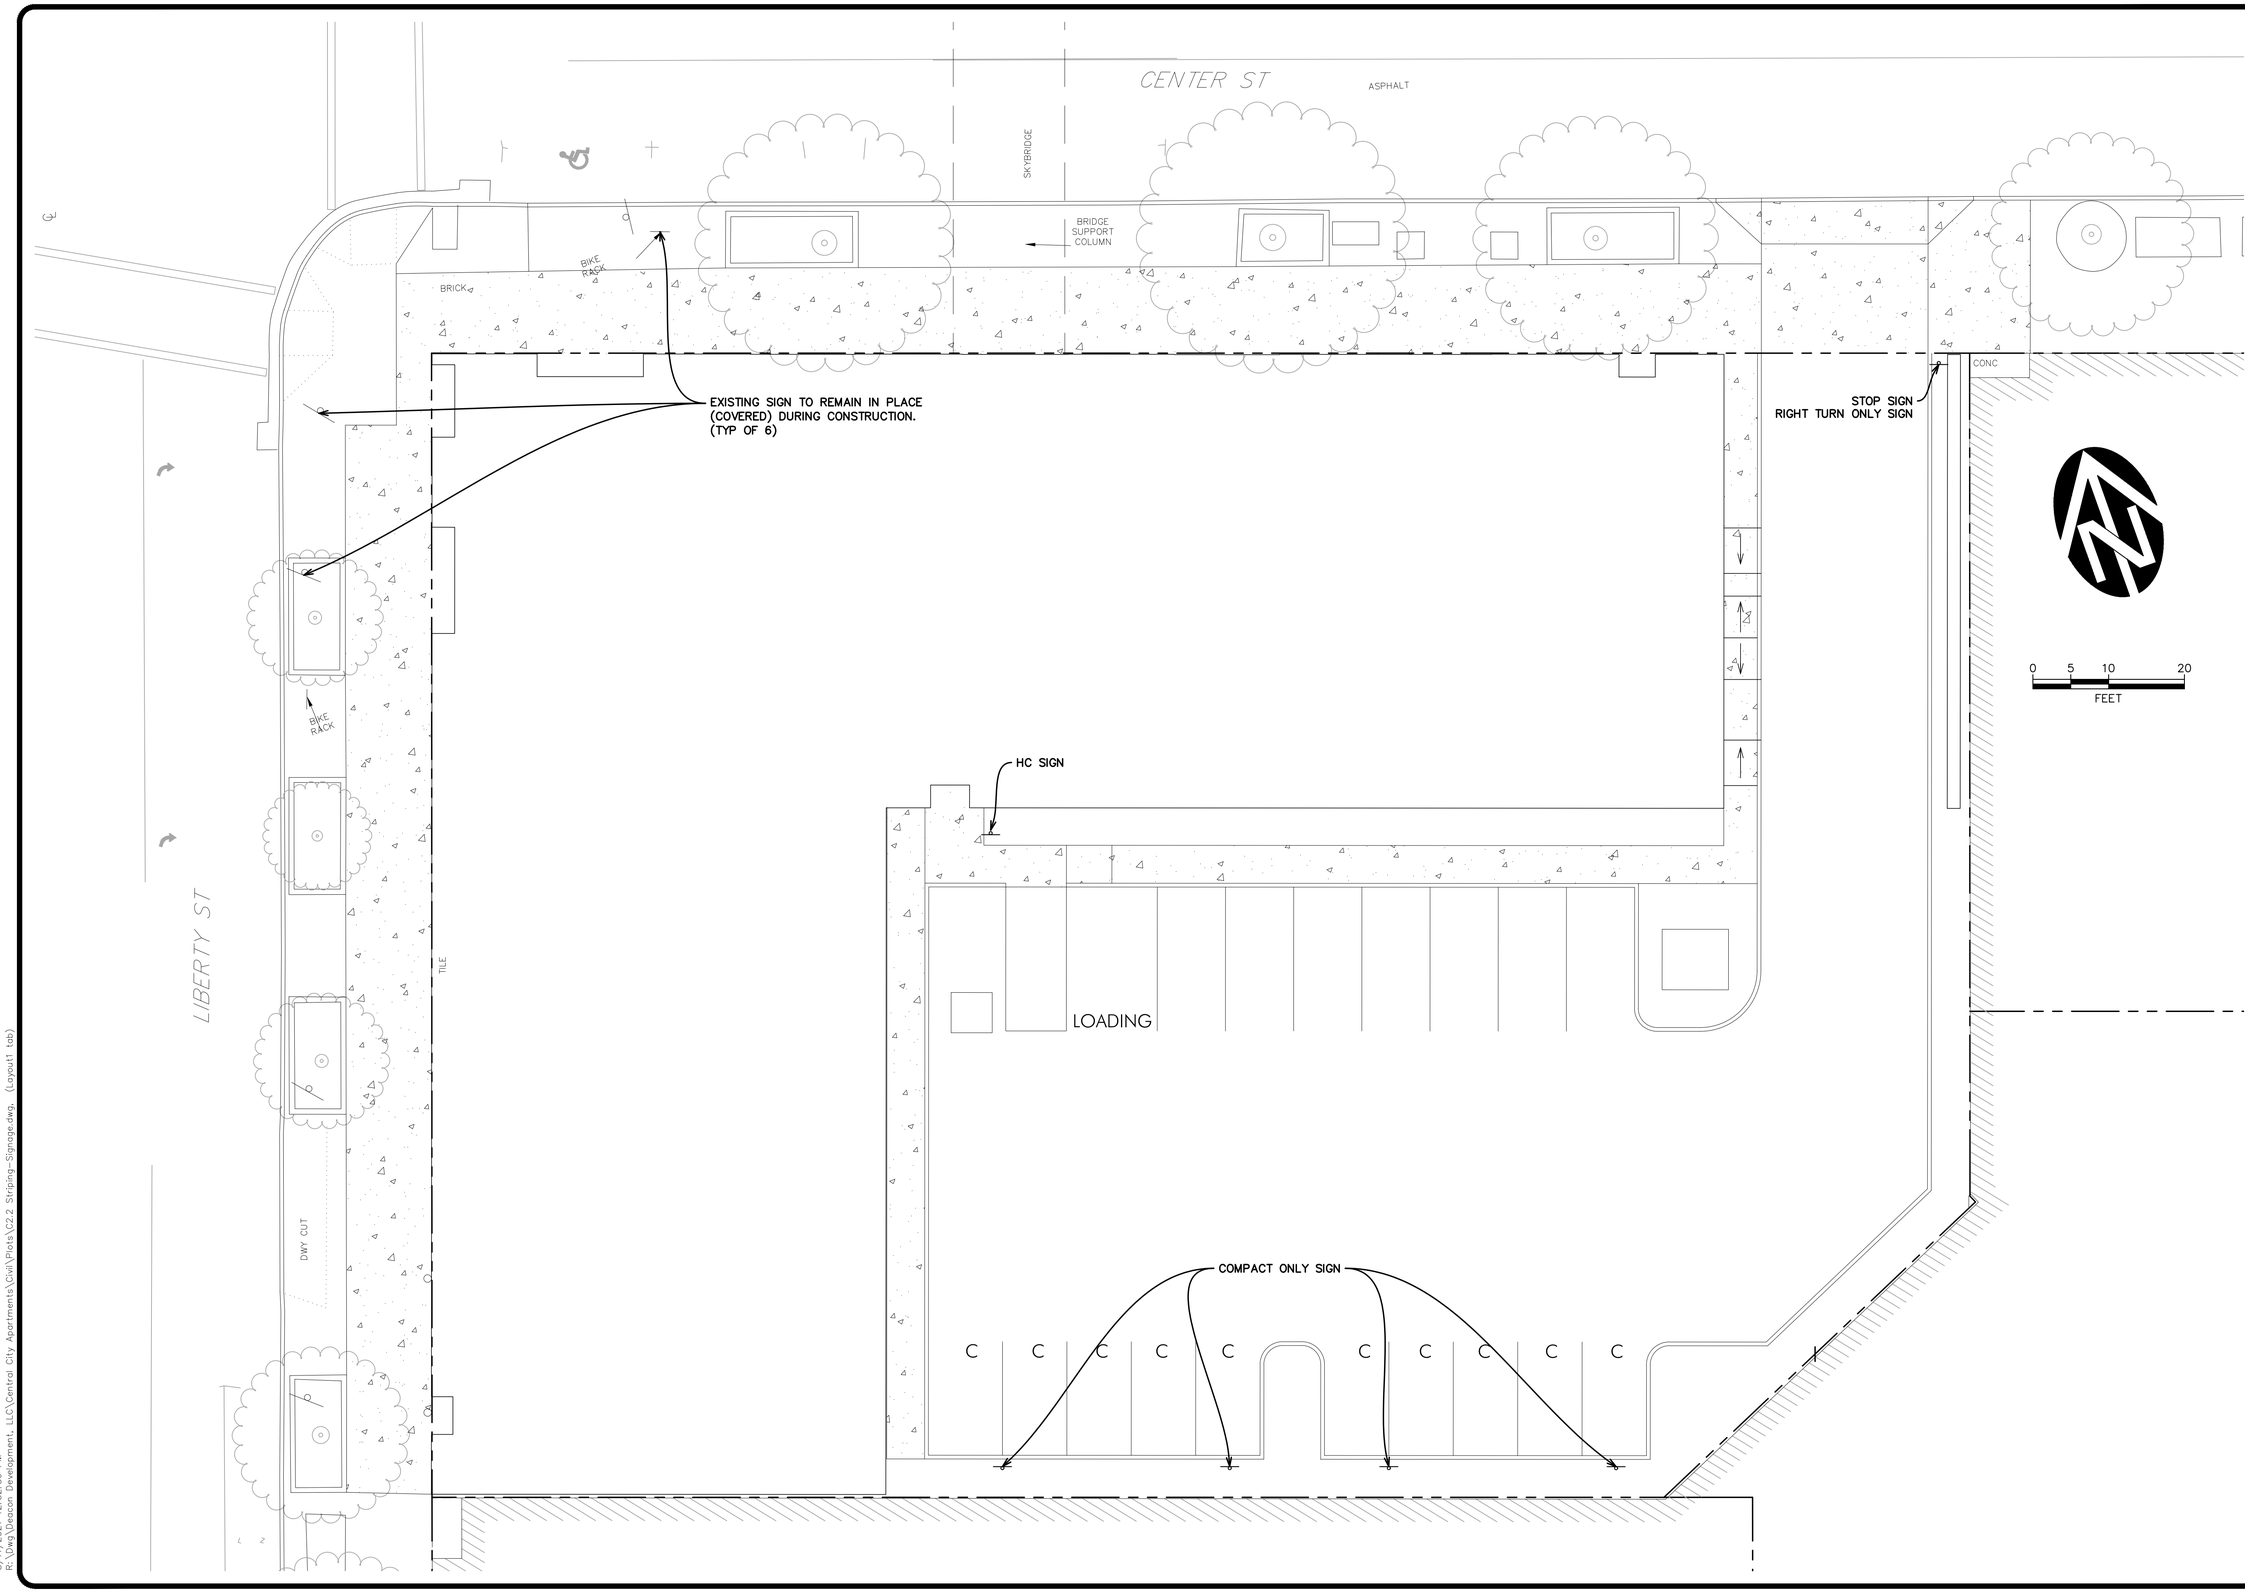

NO.	DATE	DESCRIPTION	BY
1			

REVISIONS

VERIFY SCALE
BAR IS ONE INCH ON ORIGINAL DRAWING
0 1"
IF NOT ONE INCH ON THIS SHEET, ADJUST SCALES ACCORDINGLY

DSGN. SAW
DRN. AR
CKD. SAW
DATE: JUL 2021

REVIEW
REGISTERED PROFESSIONAL ENGINEER
STEVEN A. WARD
JULY 16, 2021
RENEWS: 6/30/2022

WESTECH ENGINEERING, INC.
CONSULTING ENGINEERS AND PLANNERS
3841 Fairview Industrial Dr. S.E., Suite 100, Salem, OR 97302
Phone: (503) 585-2474 Fax: (503) 585-3986
E-mail: westech@westech-eng.com

DEACON DEVELOPMENT, LLC
CENTRAL CITY APARTMENTS

STRIPING & SIGNAGE PLAN

DRAWING
C2.2

JOB NUMBER
3302.0000.0

8/11/2021 12:52:59 PM
R:\Dwg\Deacon Development, LLC\Central City Apartments\Civil\Plots\C2.2 Striping-Signage.dwg, (Layout1 tab)