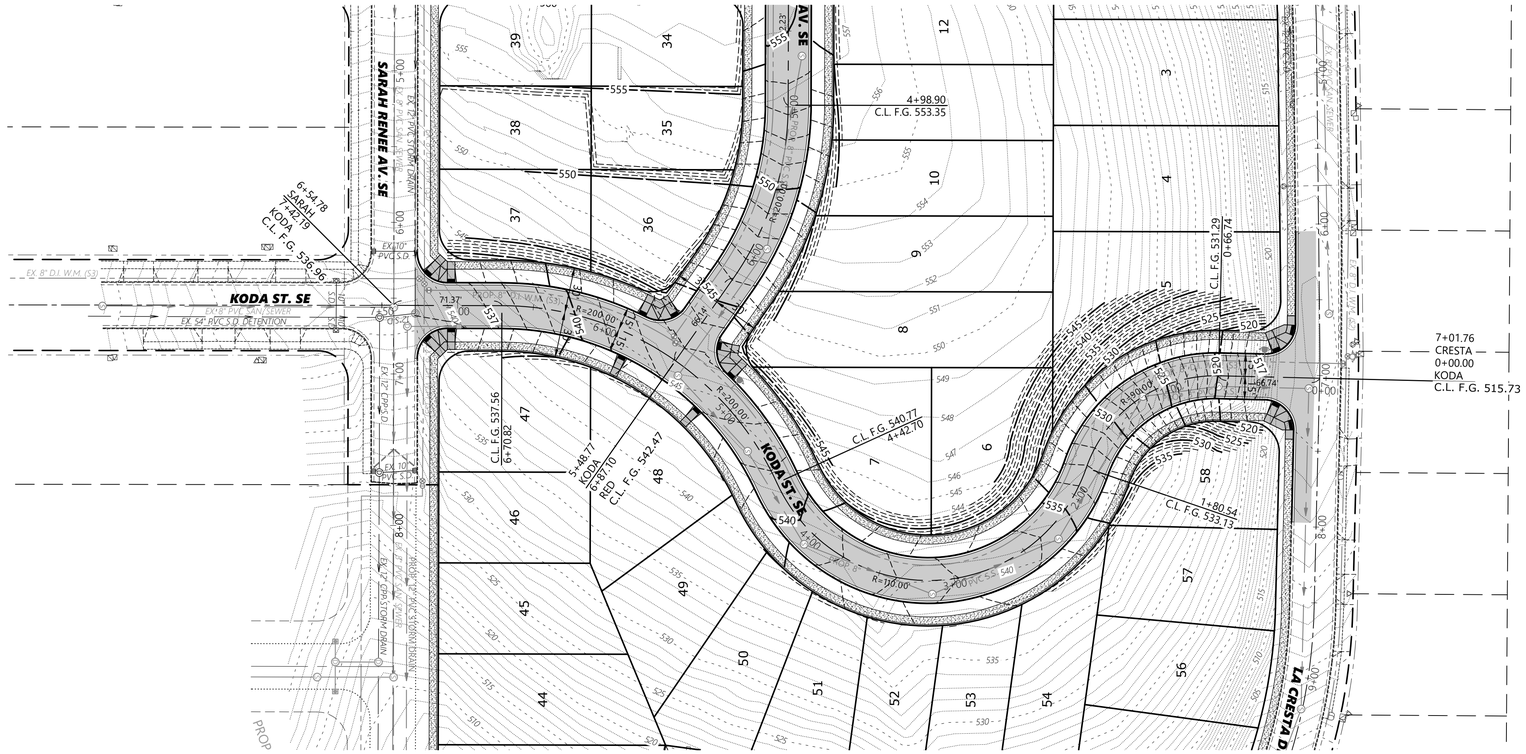

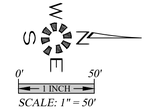

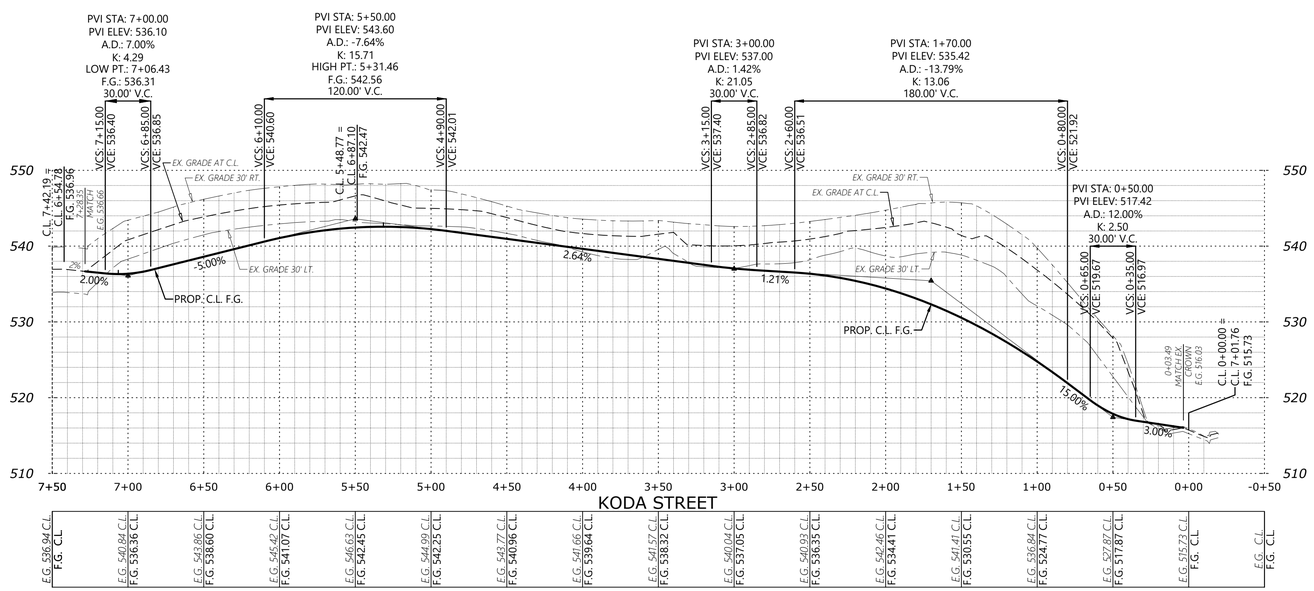

MULTI/TECH
ENGINEERING SERVICES, INC.
1155 13th ST. S.E. SALEM, OR. 97302
PH. (503) 363-9227 FAX (503) 364-1260
www.mtengineering.net office@mtengineering.net

STREET PLAN

OAK GROVE

NO CHANGES, MODIFICATIONS OR REPRODUCTIONS TO BE MADE TO THESE DRAWINGS WITHOUT WRITTEN AUTHORIZATION FROM THE DESIGN ENGINEER.

DIMENSIONS & NOTES TAKE PRECEDENCE OVER GRAPHICAL REPRESENTATION.

7154p P4-ST

Design: M.D.G.
Drawn: D.G.G.
Checked: J.L.G.
Date: JUNE 2021
Scale: AS SHOWN
As-Built: ____ ____

REGISTERED PROFESSIONAL ENGINEER
OREGON
JULY 19, 1978
MARK D. GROVE

EXPIRES: 06-30-2021

JOB # 7154

P4

J:\7154-LoneOak(5730)\Dwg 2021\7154p.dwg, P4-ST, 12/1/2021 10:44:46 AM, DGuile