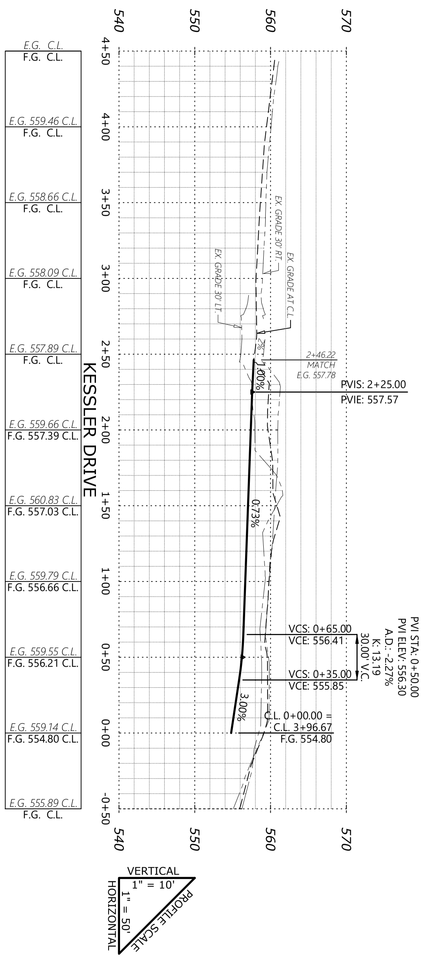

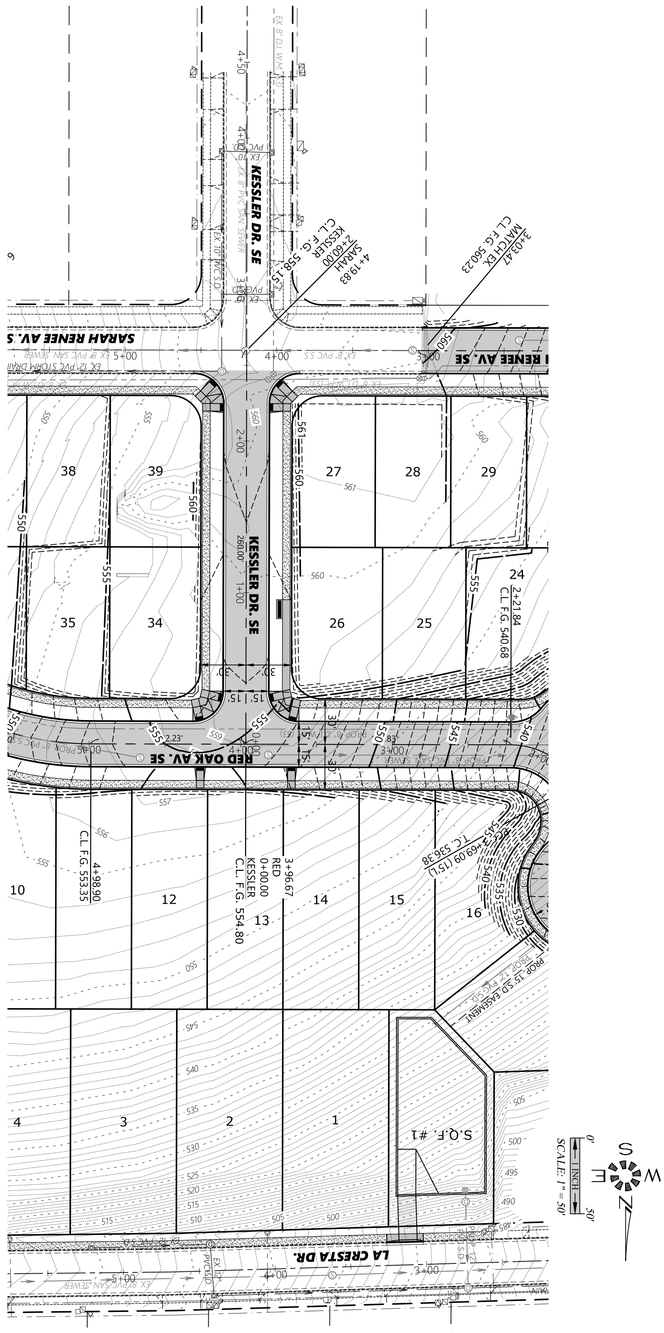

P6	JOB # 7154	EXPIRES: 06-30-2021	7154p P6-ST Design: M.D.G. Drawn: D.G.G. Checked: J.J.G. Date: JUNE 2021 Scale: AS SHOWN As-Built: ----	NO CHANGES, MODIFICATIONS OR REPRODUCTIONS TO BE MADE TO THESE DRAWINGS WITHOUT WRITTEN AUTHORIZATION FROM THE DESIGN ENGINEER. DIMENSIONS & NOTES TAKE PRECEDENCE OVER GRAPHICAL REPRESENTATION.	**OAK GROVE**	**STREET PLAN**

MULTI/TECH
ENGINEERING SERVICES, INC.
1155 13th ST. S.E. SALEM, OR. 97302
PH. (503) 363-9227 FAX (503) 364-1260
www.mtengineering.net office@mtengineering.net