NOTES

1. SEE SHEET C-300 FOR UTILITY PLAN NOTES & LEGEND

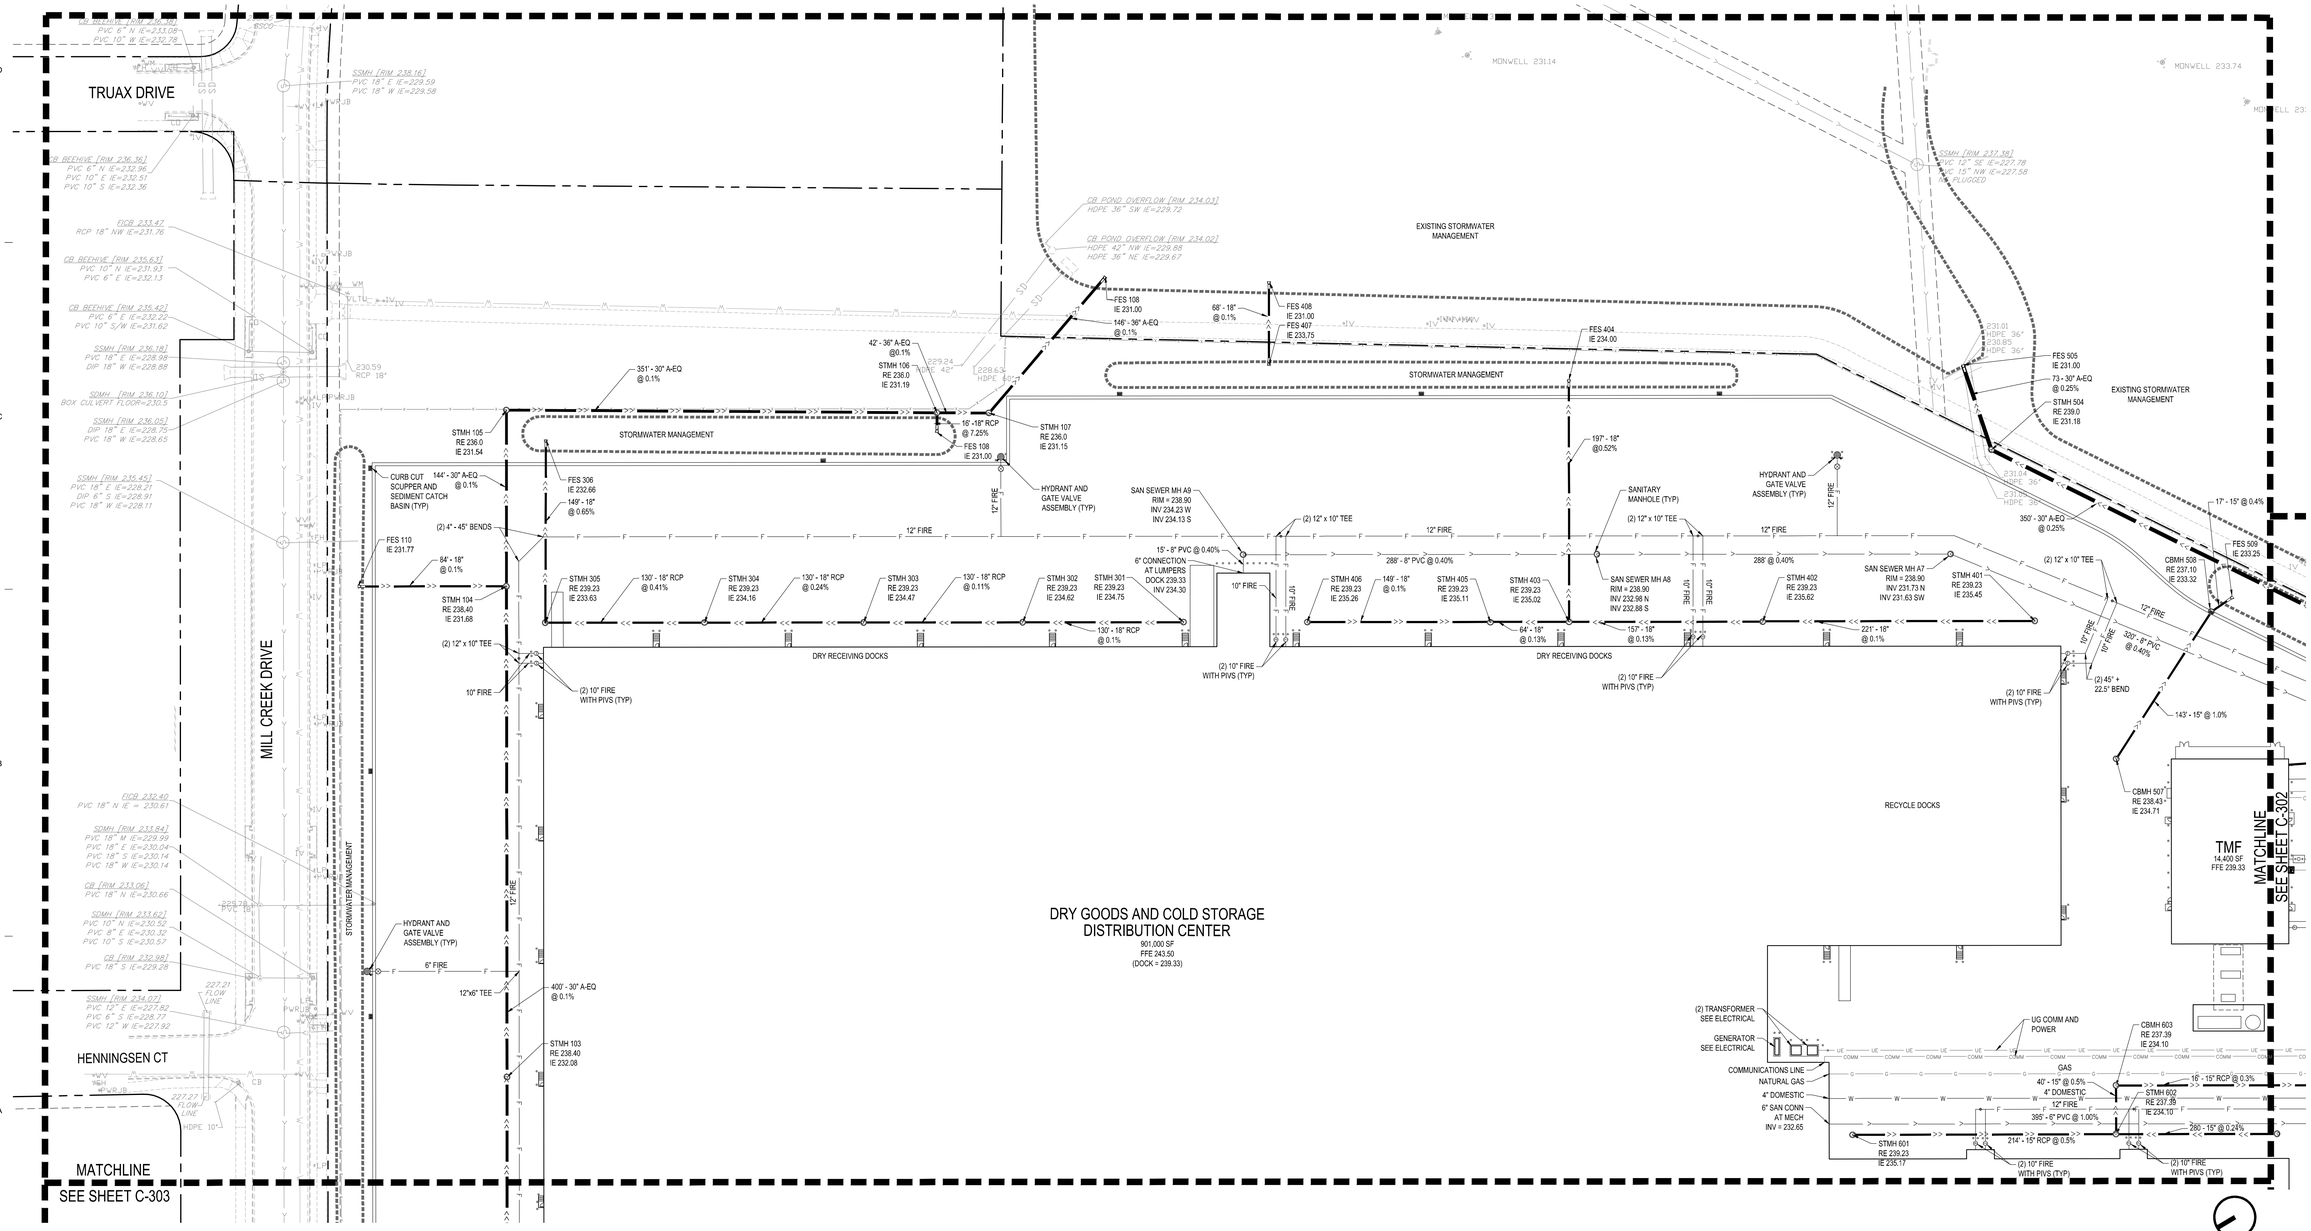

A1 UTILITY PLAN - AREA 1
1" = 50'

100 300
SCALE IN FEET

SCANNELL PROPERTIES
294 GROVE LANE
SUITE 140
WAYZATA, MN 55391

PROJECT

PROJECT JUSTIFY
DISTRIBUTION CENTER

SALEM, OR

ISSUE	DATE

SUBMITTAL

SITE PLAN REVIEW
12/06/2021

Élan DESIGN LAB
Civil Engineering | Landscape Architecture
310 4TH AVENUE S, SUITE 1006
MINNEAPOLIS, MN 55415
p 612.260.7980 | www.elanlab.com
f 612.260.7990

CERTIFICATION

REGISTERED PROFESSIONAL ENGINEER
NATHAN D. SCHON
9486
OREGON
OCT. 13, 2020
ELLE J. WESLOCK
NOT FOR CONSTRUCTION

RENEWS: 06/30/2022

SHEET

UTILITY PLAN
AREA 1

C-301

PROJECT NO.
EDL21020