NOTES

1. SEE SHEET C-300 FOR UTILITY PLAN NOTES & LEGEND

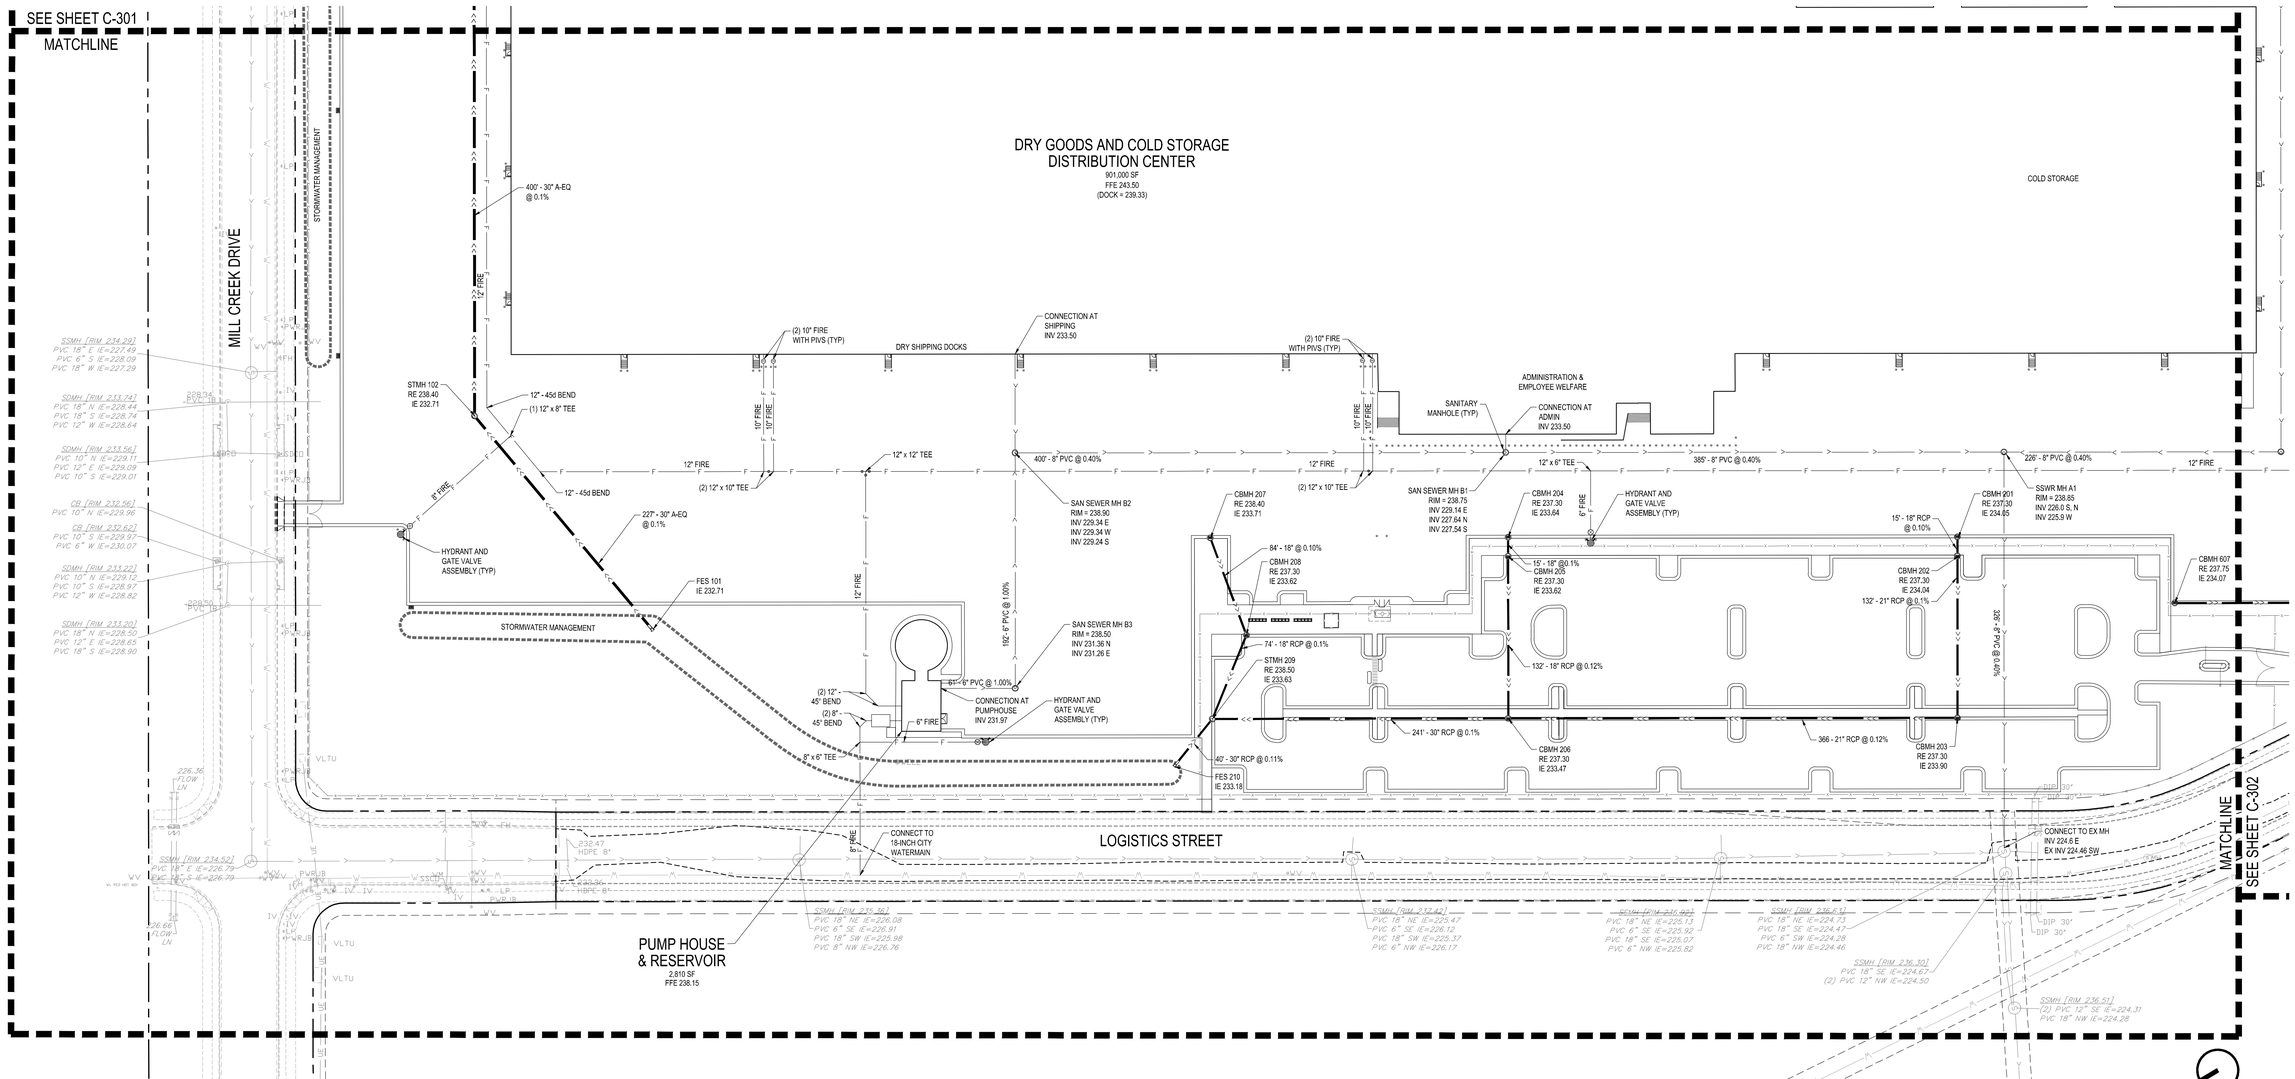

A1 UTILITY PLAN - AREA 3
1" = 50'

100 300
SCALE IN FEET

SCANNELL PROPERTIES

SCANNELL PROPERTIES
294 GROVE LANE
SUITE 140
WAYZATA, MN 55391

PROJECT

PROJECT JUSTIFY
DISTRIBUTION CENTER

SALEM, OR

ISSUE	DATE

SUBMITTAL

SITE PLAN REVIEW
12/06/2021

Élan DESIGN LAB
Civil Engineering | Landscape Architecture
310 4TH AVENUE S, SUITE 1006
MINNEAPOLIS, MN 55415
p 612.260.7980 | www.elanlab.com

CERTIFICATION

REGISTERED PROFESSIONAL ENGINEER 9486 MINNESOTA ELLE J. WESLOCK SEPT. 13, 2016
NOT FOR CONSTRUCTION

RENEWS: 06/30/2022

SHEET

UTILITY PLAN
AREA 3

C-303

PROJECT NO.
EDL21020