J:\71xx\7192-Coburn Apts\Dwg v20\7192p.dwg, SDR7-SS, 2/2/2022 3:00:47 PM, TShull

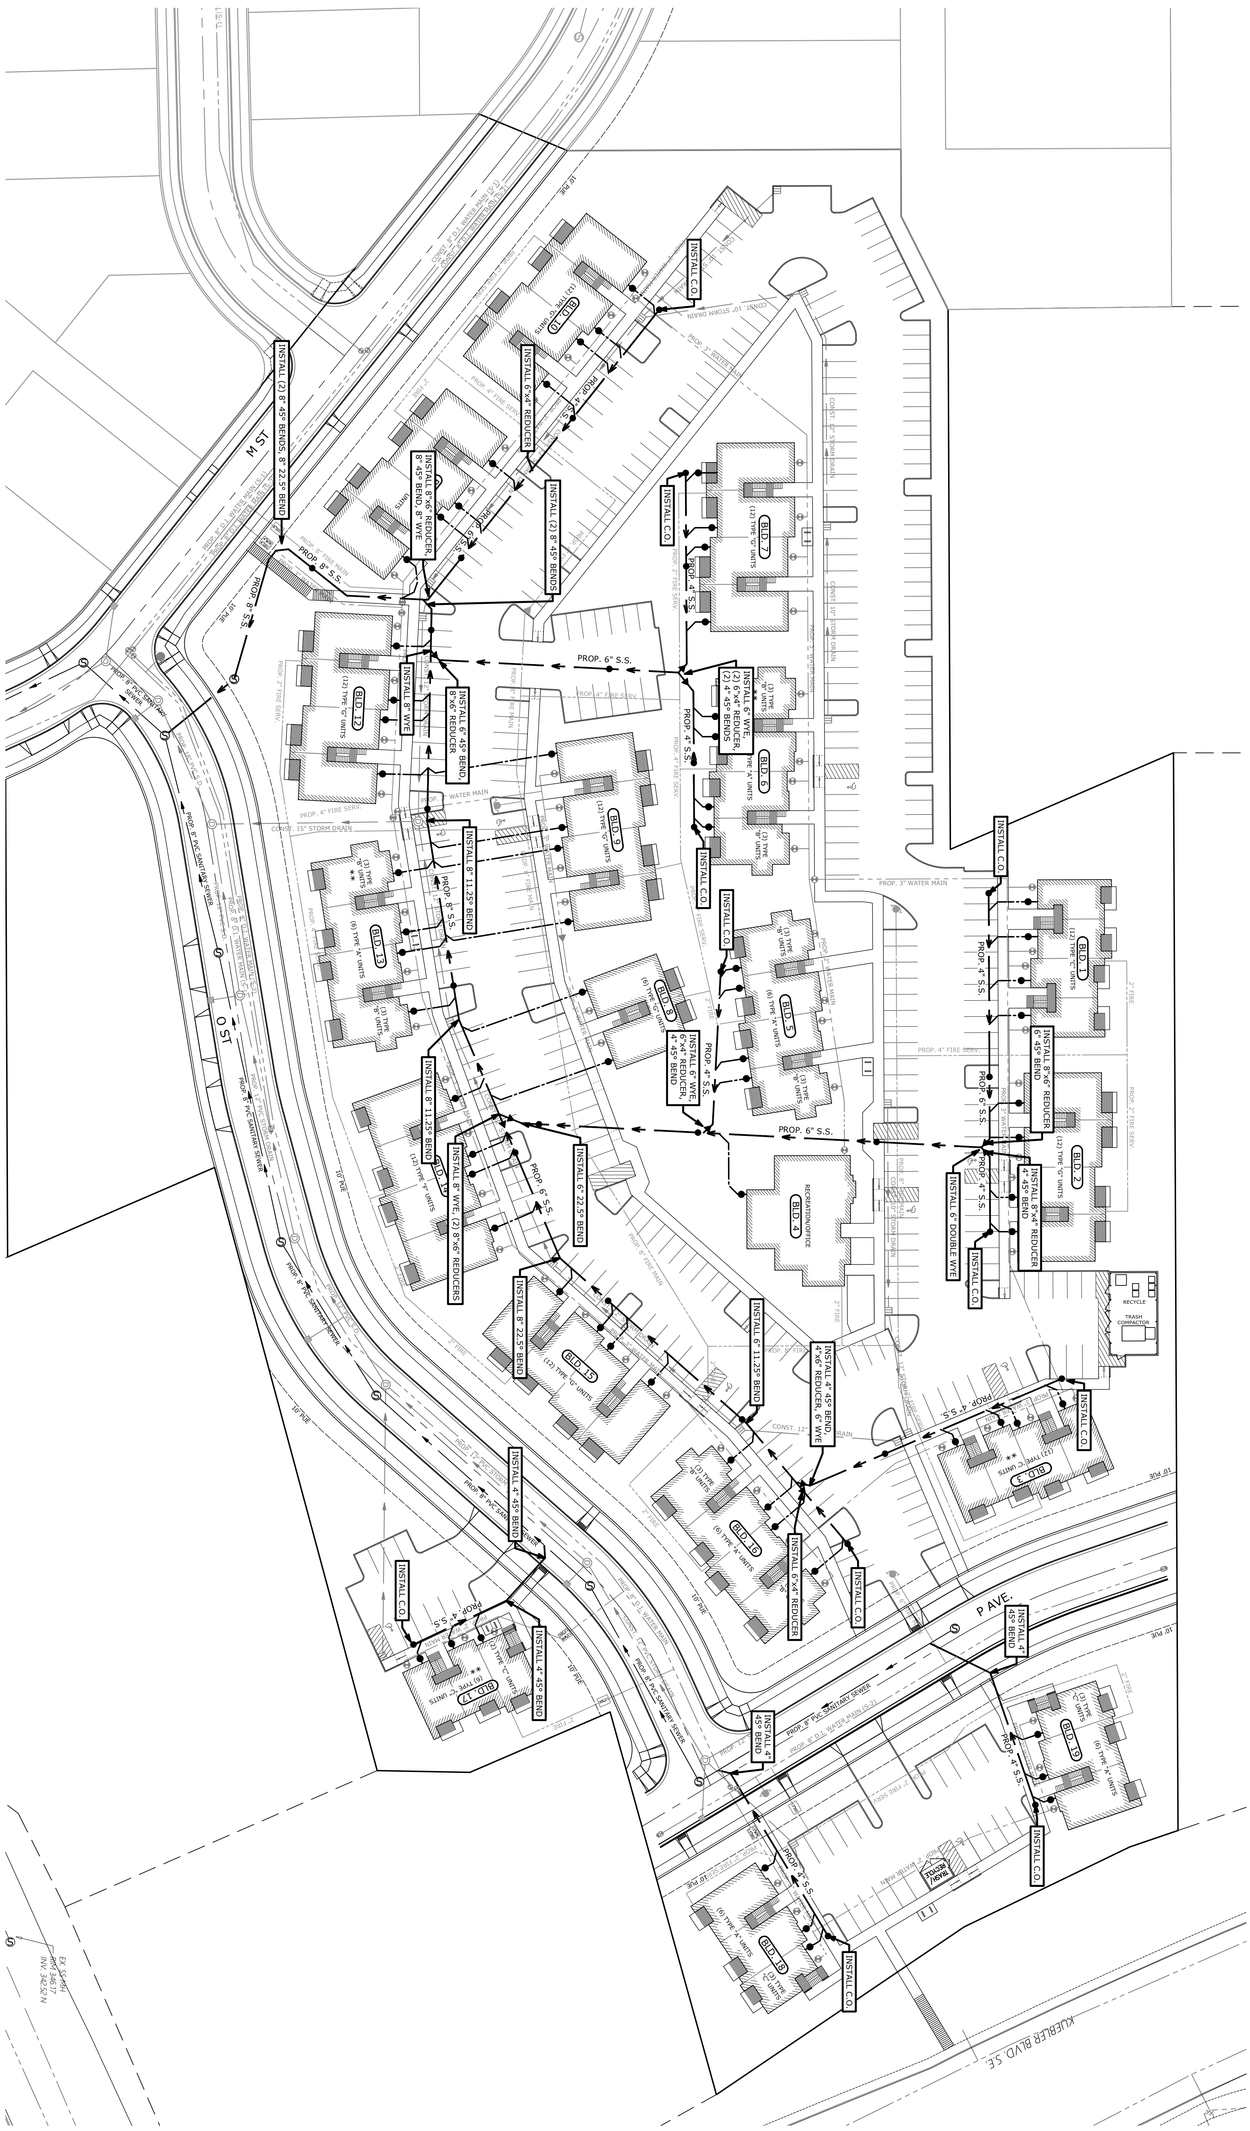

SDR7	JOB # 7192 DWG. 06-30-2023	7192p SDR7-SS Design: M.D.G. Drawn: T.N.S. Checked: J.J.G. Date: APR 2021 Scale: AS SHOWN	NO CHANGES, MODIFICATIONS OR REPRODUCTIONS TO BE MADE TO THESE DRAWINGS WITHOUT WRITTEN AUTHORIZATION FROM THE DESIGN ENGINEER. DIMENSIONS & NOTES TAKE PRECEDENCE OVER GRAPHICAL REPRESENTATION.	**COBURN APARTMENTS**	**PRIVATE SANITARY SEWER PLAN**

REGISTERED PROFESSIONAL ENGINEER
OREGON
JULY 14, 1989
MARK D. GRENZ
EXPIRES: 12/31/23

MULTI/TECH
ENGINEERING SERVICES, INC.
1155 13th ST. S.E. SALEM, OR. 97302
PH. (503) 363 - 9227 FAX (503) 364-1260
www.mtengineering.net office@mtengineering.net