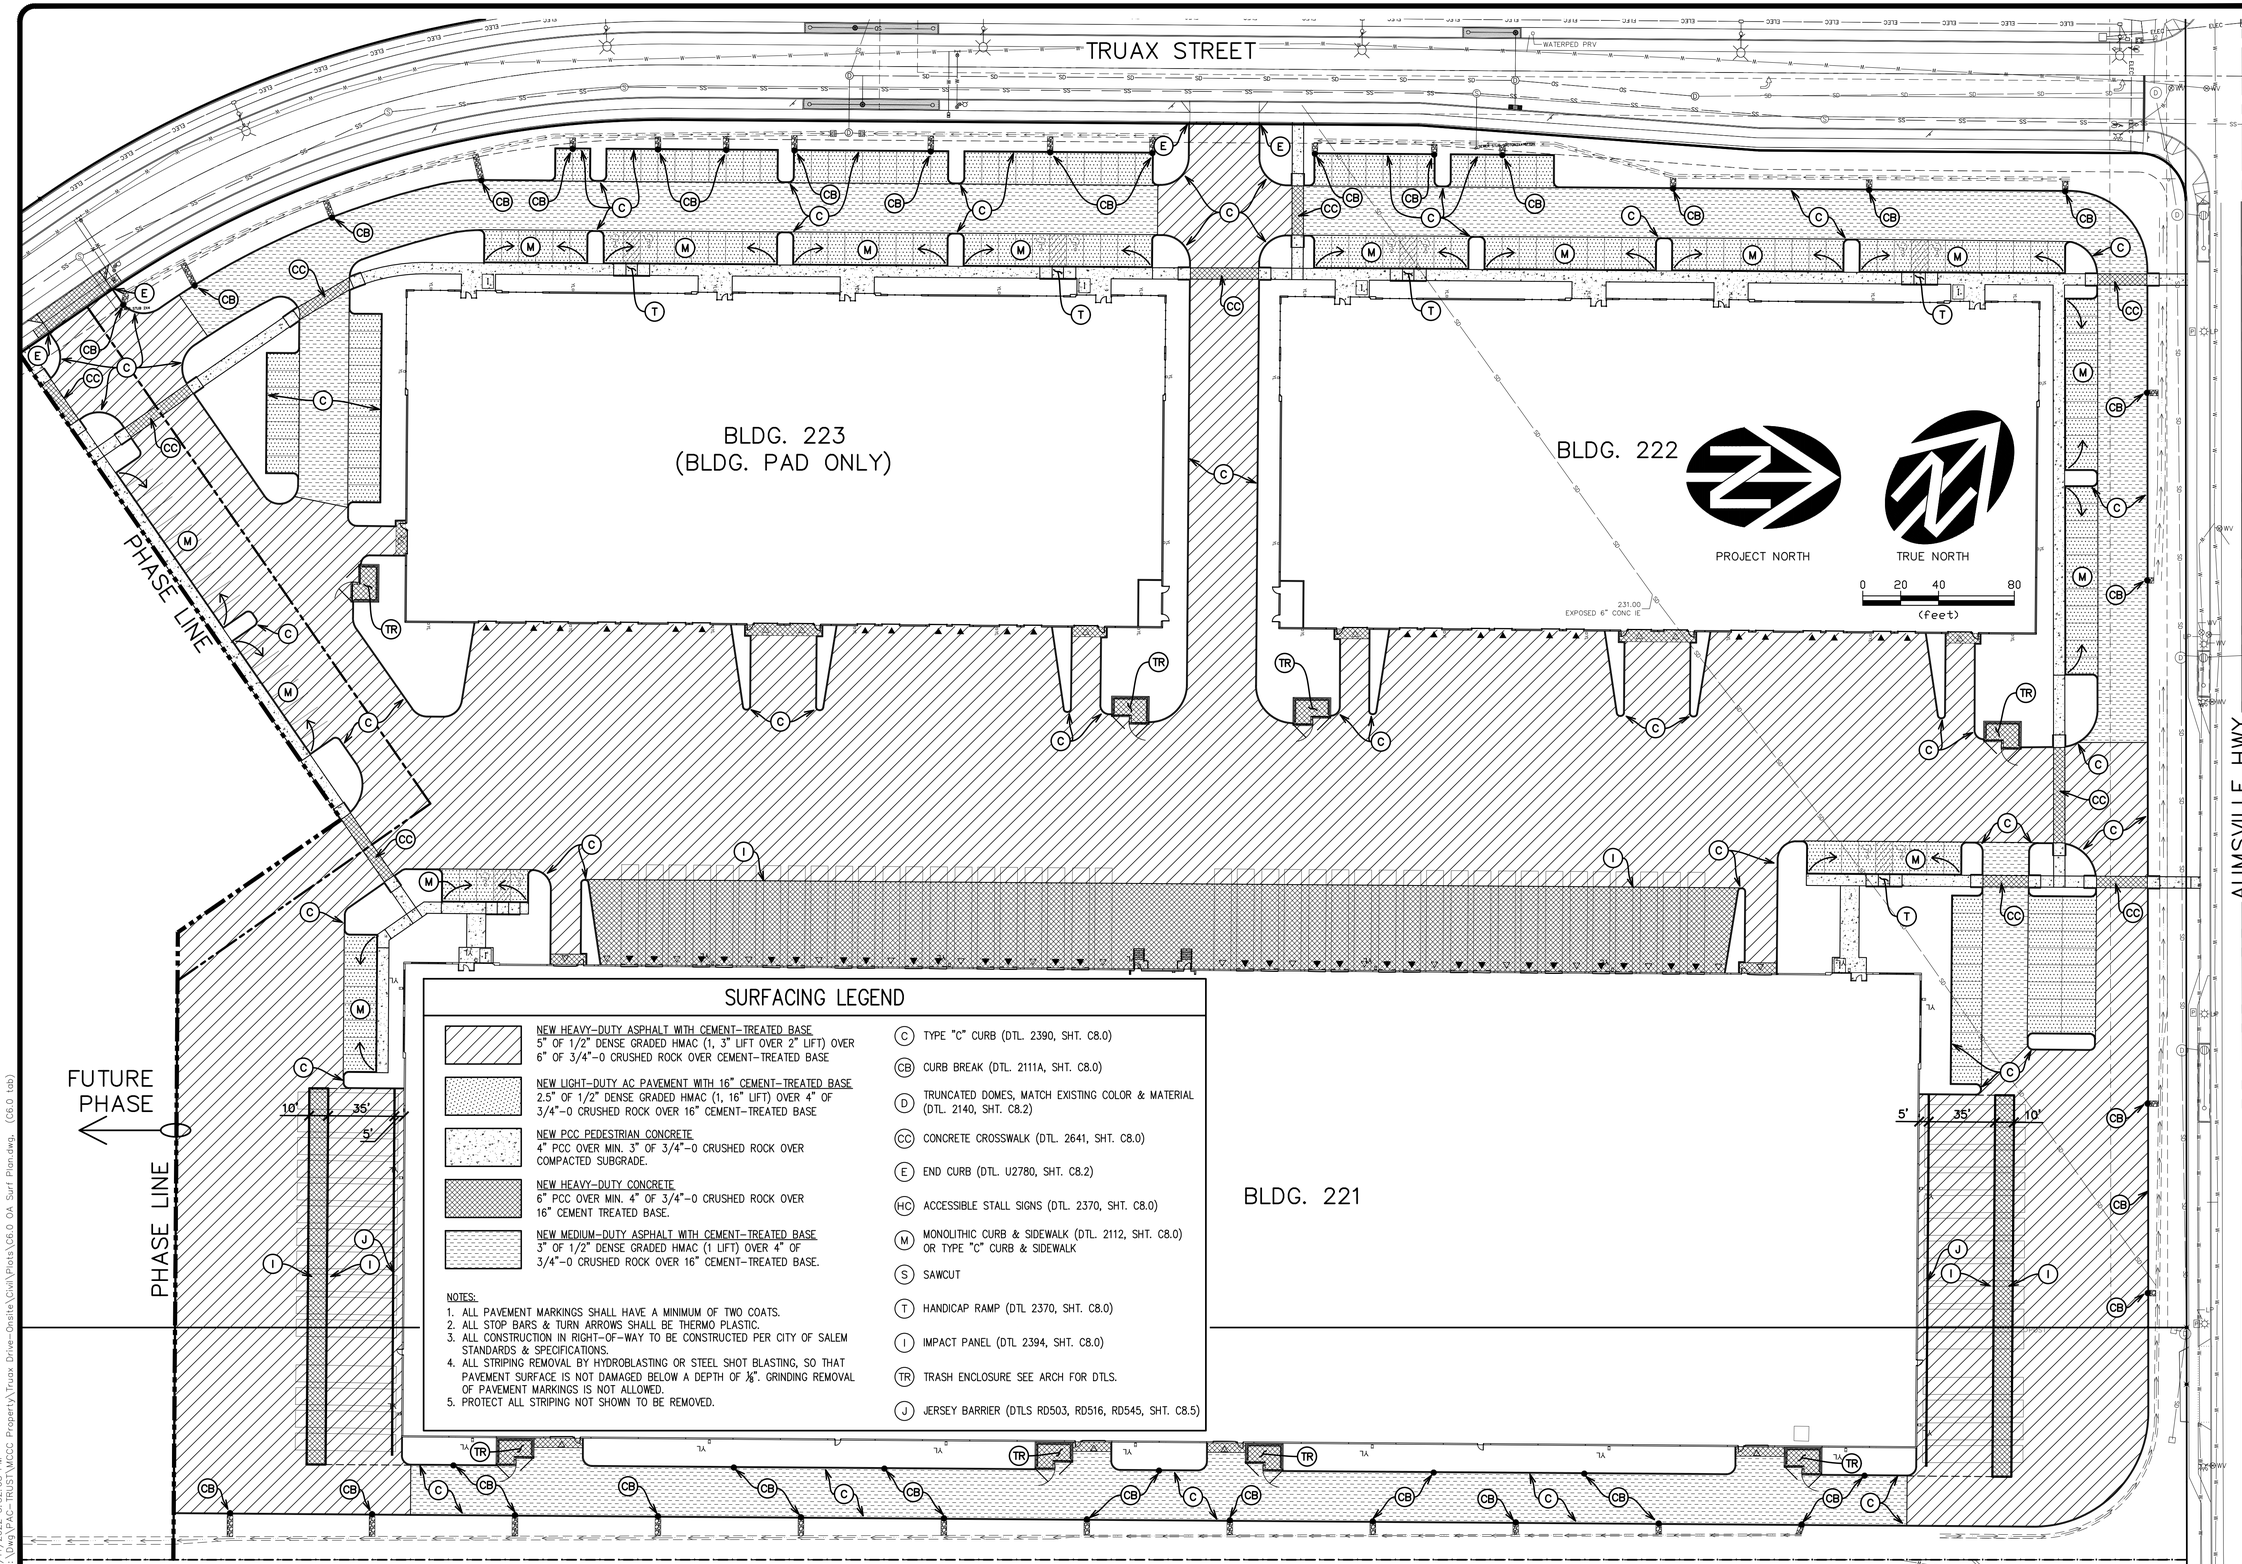

SURFACING LEGEND

NEW HEAVY-DUTY ASPHALT WITH CEMENT-TREATED BASE
5" OF 1/2" DENSE GRADED HMAC (1, 3" LIFT OVER 2" LIFT) OVER 6" OF 3/4"-0 CRUSHED ROCK OVER CEMENT-TREATED BASE

NEW LIGHT-DUTY AC PAVEMENT WITH 16" CEMENT-TREATED BASE
2.5" OF 1/2" DENSE GRADED HMAC (1, 16" LIFT) OVER 4" OF 3/4"-0 CRUSHED ROCK OVER 16" CEMENT-TREATED BASE

NEW PCC PEDESTRIAN CONCRETE
4" PCC OVER MIN. 3" OF 3/4"-0 CRUSHED ROCK OVER COMPACTED SUBGRADE.

NEW HEAVY-DUTY CONCRETE
6" PCC OVER MIN. 4" OF 3/4"-0 CRUSHED ROCK OVER 16" CEMENT TREATED BASE.

NEW MEDIUM-DUTY ASPHALT WITH CEMENT-TREATED BASE
3" OF 1/2" DENSE GRADED HMAC (1 LIFT) OVER 4" OF 3/4"-0 CRUSHED ROCK OVER 16" CEMENT-TREATED BASE.

NOTES:
1. ALL PAVEMENT MARKINGS SHALL HAVE A MINIMUM OF TWO COATS.
2. ALL STOP BARS & TURN ARROWS SHALL BE THERMO PLASTIC.
3. ALL CONSTRUCTION IN RIGHT-OF-WAY TO BE CONSTRUCTED PER CITY OF SALEM STANDARDS & SPECIFICATIONS.
4. ALL STRIPING REMOVAL BY HYDROBLASTING OR STEEL SHOT BLASTING, SO THAT PAVEMENT SURFACE IS NOT DAMAGED BELOW A DEPTH OF 1/8". GRINDING REMOVAL OF PAVEMENT MARKINGS IS NOT ALLOWED.
5. PROTECT ALL STRIPING NOT SHOWN TO BE REMOVED.

(C) TYPE "C" CURB (DTL. 2390, SHT. C8.0)
(CB) CURB BREAK (DTL. 2111A, SHT. C8.0)
(D) TRUNCATED DOMES, MATCH EXISTING COLOR & MATERIAL (DTL. 2140, SHT. C8.2)
(CC) CONCRETE CROSSWALK (DTL. 2641, SHT. C8.0)
(E) END CURB (DTL. U2780, SHT. C8.2)
(HC) ACCESSIBLE STALL SIGNS (DTL. 2370, SHT. C8.0)
(M) MONOLITHIC CURB & SIDEWALK (DTL. 2112, SHT. C8.0) OR TYPE "C" CURB & SIDEWALK
(S) SAWCUT
(T) HANDICAP RAMP (DTL 2370, SHT. C8.0)
(I) IMPACT PANEL (DTL 2394, SHT. C8.0)
(TR) TRASH ENCLOSURE SEE ARCH FOR DTLS.
(J) JERSEY BARRIER (DTLS RD503, RD516, RD545, SHT. C8.5)

NO.	DATE	DESCRIPTION	BY
1		REVISIONS	

VERIFY SCALE
BAR IS ONE INCH ON ORIGINAL DRAWING
0 1"
IF NOT ONE INCH ON THIS SHEET, ADJUST SCALES ACCORDINGLY

DSN. JW
DRN. TN/JH
CKD. JW
DATE: JAN. 2022

REGISTERED PROFESSIONAL ENGINEER
76415PE
OREGON
NOV. 12, 2002
WILLIAM A. WELLS
DIGITALLY SIGNED
RENEWS: 6/30/2022

WESTECH ENGINEERING, INC.
CONSULTING ENGINEERS AND PLANNERS
3841 Fairview Industrial Dr. S.E., Suite 100, Salem, OR 97302
Phone: (503) 585-2474 Fax: (503) 585-3986
E-mail: westech@westech-eng.com

PACTRUST - MCCC TRUAX PROPERTY
TRUAX DRIVE ONSITE DEVELOPMENT PLANS

OVERALL SURFACING PLAN

DRAWING
C6.0

JOB NUMBER
3073.0000.0

2/11/2022 3:52:08 PM
R:\Dwg\PAC-TRUST\MCCC Property\Truax Drive-Onsite\Civil\Plots\C6.0 OA Surf Plan.dwg, (C6.0 tab)