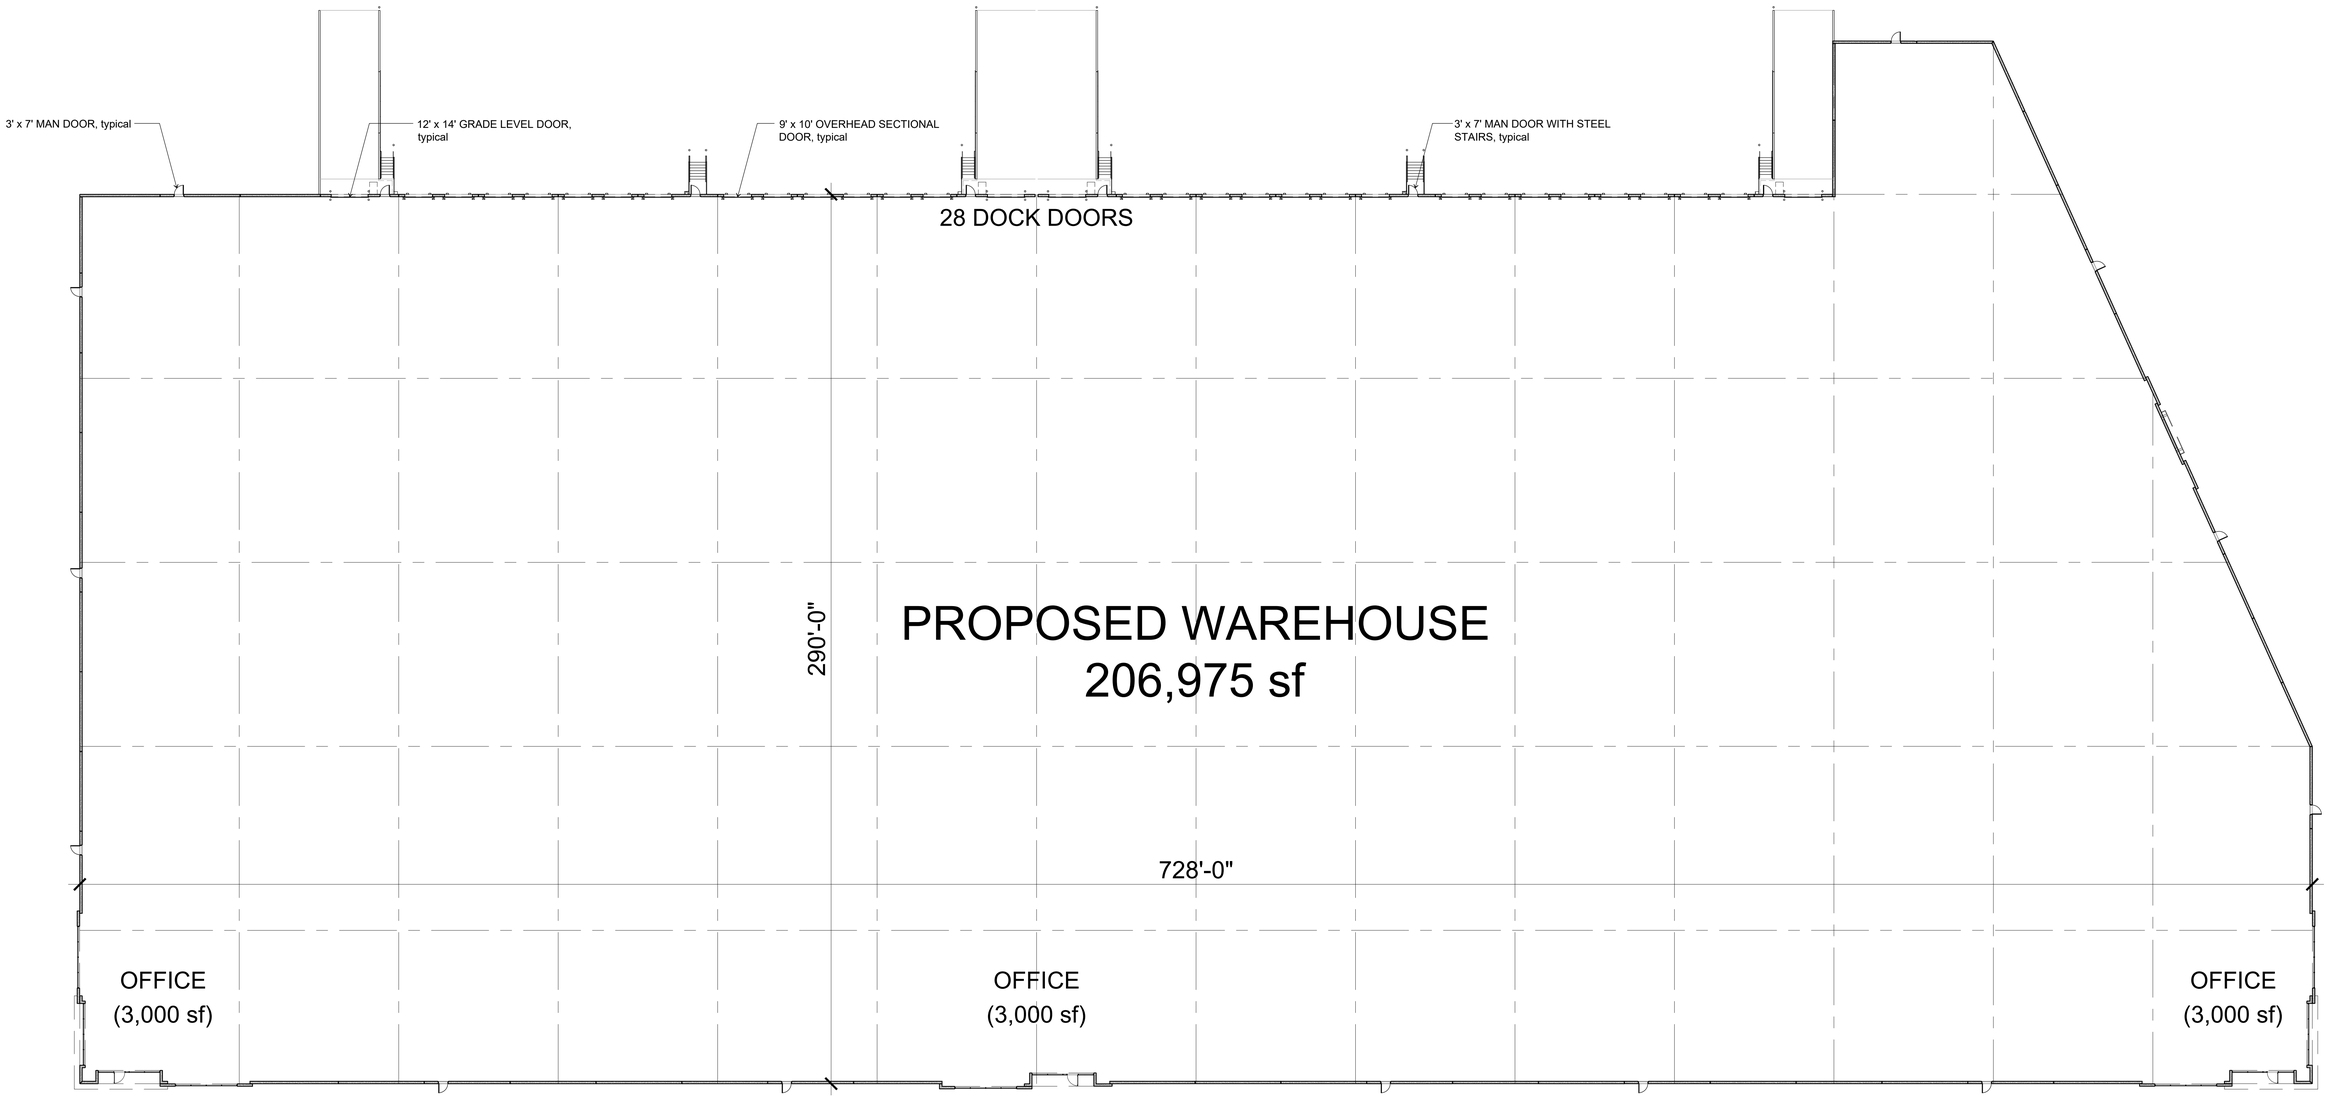

FLOOR PLAN

18 February 2022

Turner Road
Salem, Oregon

0' 10' 20' 40'
SCALE: 1" = 20'

A-3

Calvin J. Coatsworth Architects, PC
1574 Gulf Road PMB 212 - Point Roberts, WA 98281 - Phone: (949) 833-1930

PHELAN
DEVELOPMENT
450 Newport Center Drive, Suite 405
Newport Beach, CA 92660