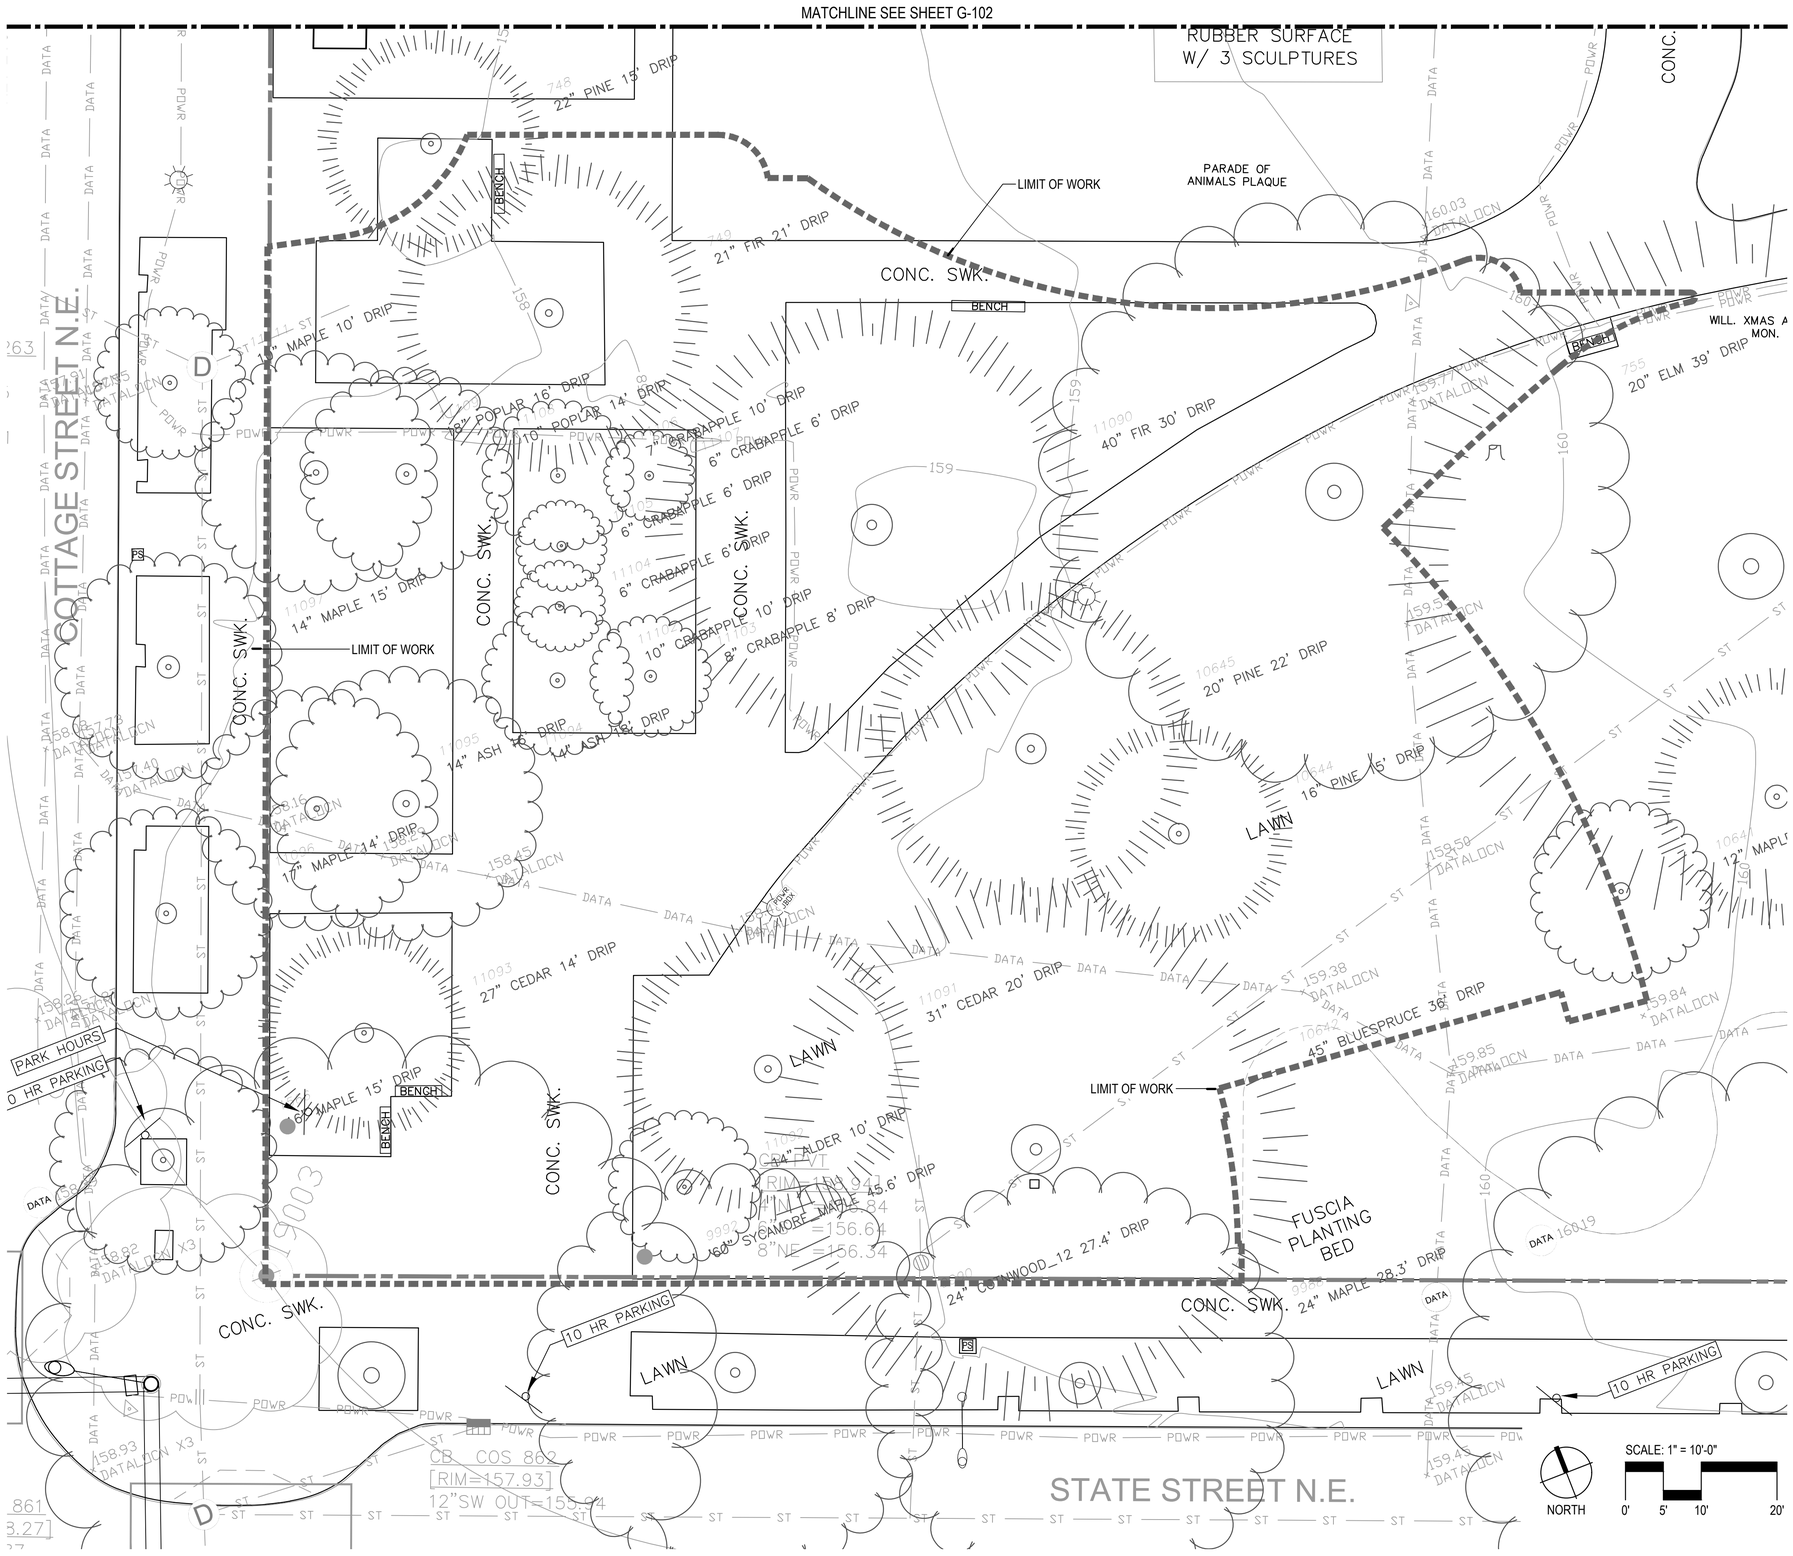

EXISTING CONDITIONS LEGEND

MISCELLANEOUS

- BOLLARD
- FLAGPOLE
- SIGN
- LIGHT POLE
- FLOODLIGHT
- GROUND LIGHT
- STREET LIGHT LUMINAIRE
- TRAFFIC SIGNAL POLE W/ARM
- MONITOR WELL
- PARKING METER
- PARKING PAY KIOSK
- PEDESTRIAN PEDESTAL
- PAVEMENT MARKINGS
- STUB END (UTILITY)
- SIGN WITH FLASHING LIGHTS (PED X-WALK)

DATA

- DATA MANHOLE
- DATA JUNCTION BOX
- DATA PEDESTAL

NAT. GAS

- GAS MANHOLE
- GAS METER
- GAS VALVE

POWER

- POWER MANHOLE
- POWER JUNCTION BOX
- POWER METER
- POWER PEDESTAL

UTILITY

- UTILITY MANHOLE
- UTILITY JUNCTION BOX

IRRIGATION

- IRRIGATION CONTROL BOX
- IRRIGATION JUNCTION BOX
- IRRIGATION METER
- IRRIGATION SPRINKLER
- IRRIGATION VALVE

TREES

- DECIDUOUS TREE
- CONIFER TREE

SANITARY SEWER

- SANITARY MANHOLE
- SANITARY CLEANOUT

STORM DRAIN

- STORM MANHOLE
- CATCH BASIN (AREA)
- CATCH BASIN W/MANHOLE
- CATCH BASIN GUTTER INLET
- STORM CLEANOUT

WATER

- WATER HYDRANT
- WATER VALVE
- FIRE DEPT. CONNECTION
- WATER BLOW OFF
- WATER FOUNTAIN
- WATER METER
- WATER MANHOLE

SHEET NOTES

1. ELEVATIONS WERE ESTABLISHED FROM BENCHMARK H 192, PID QEO462 (N65 DATA SHEET) DATUM NAVD88

BOUNDARY SURVEY

MCSR 38470
RECORDED DATE: 08/04/2015
SURVEYOR: RICHARD J. GIBBONEY, PLS 54550

H 192 PID: QE0462
HORZ DATUM: NAD 83
VERT. DATUM: NAVD 88
ELEVATION: 165.88 FEET

GREEN WORKS
LANDSCAPE ARCHITECTURE
ENVIRONMENTAL DESIGN
110 SE Main St., Suite 100
Portland, OR 97214
Ph: 503 222 5612
Fax: 503 222 2283
Email: info@greenworkspc.com

REGISTERED LANDSCAPE ARCHITECT
Raymond Gill Williams III
OREGON
11/07/1997
EXP. 11/30/2022

VERIFY SCALE: DRAWINGS ARE TO SCALE IF BAR MEASURES 1"
0" 1/2" 1"

VIETNAM WAR MEMORIAL FUND

Project: Vietnam War Memorial

Wilson Park
Oregon State Capitol Grounds
Salem, OR 97301

Submittal: Site Plan Review

Sheet Title: Existing Conditions Plan

© GREENWORKS, P.C.
2022, ALL RIGHTS RESERVED

THESE DRAWINGS ARE THE PROPERTY OF GREENWORKS, P.C., AND ARE NOT TO BE USED OR REPRODUCED IN ANY MANNER, EXCEPT WITH THE PRIOR WRITTEN PERMISSION OF GREENWORKS, P.C.

Date:	03/21/2022
Revisions:	
Drawn By:	RT
Checked By:	JK
Job No.	190124.1
Approved:	JK

G-101

\\192.168.100.15\PROJECTS\190124_VIETNAM_VETERANS_MEMORIAL\02_PRODUCTION\01_CAD\01_PLOT_SHEETS\190124_EXIS.DWG