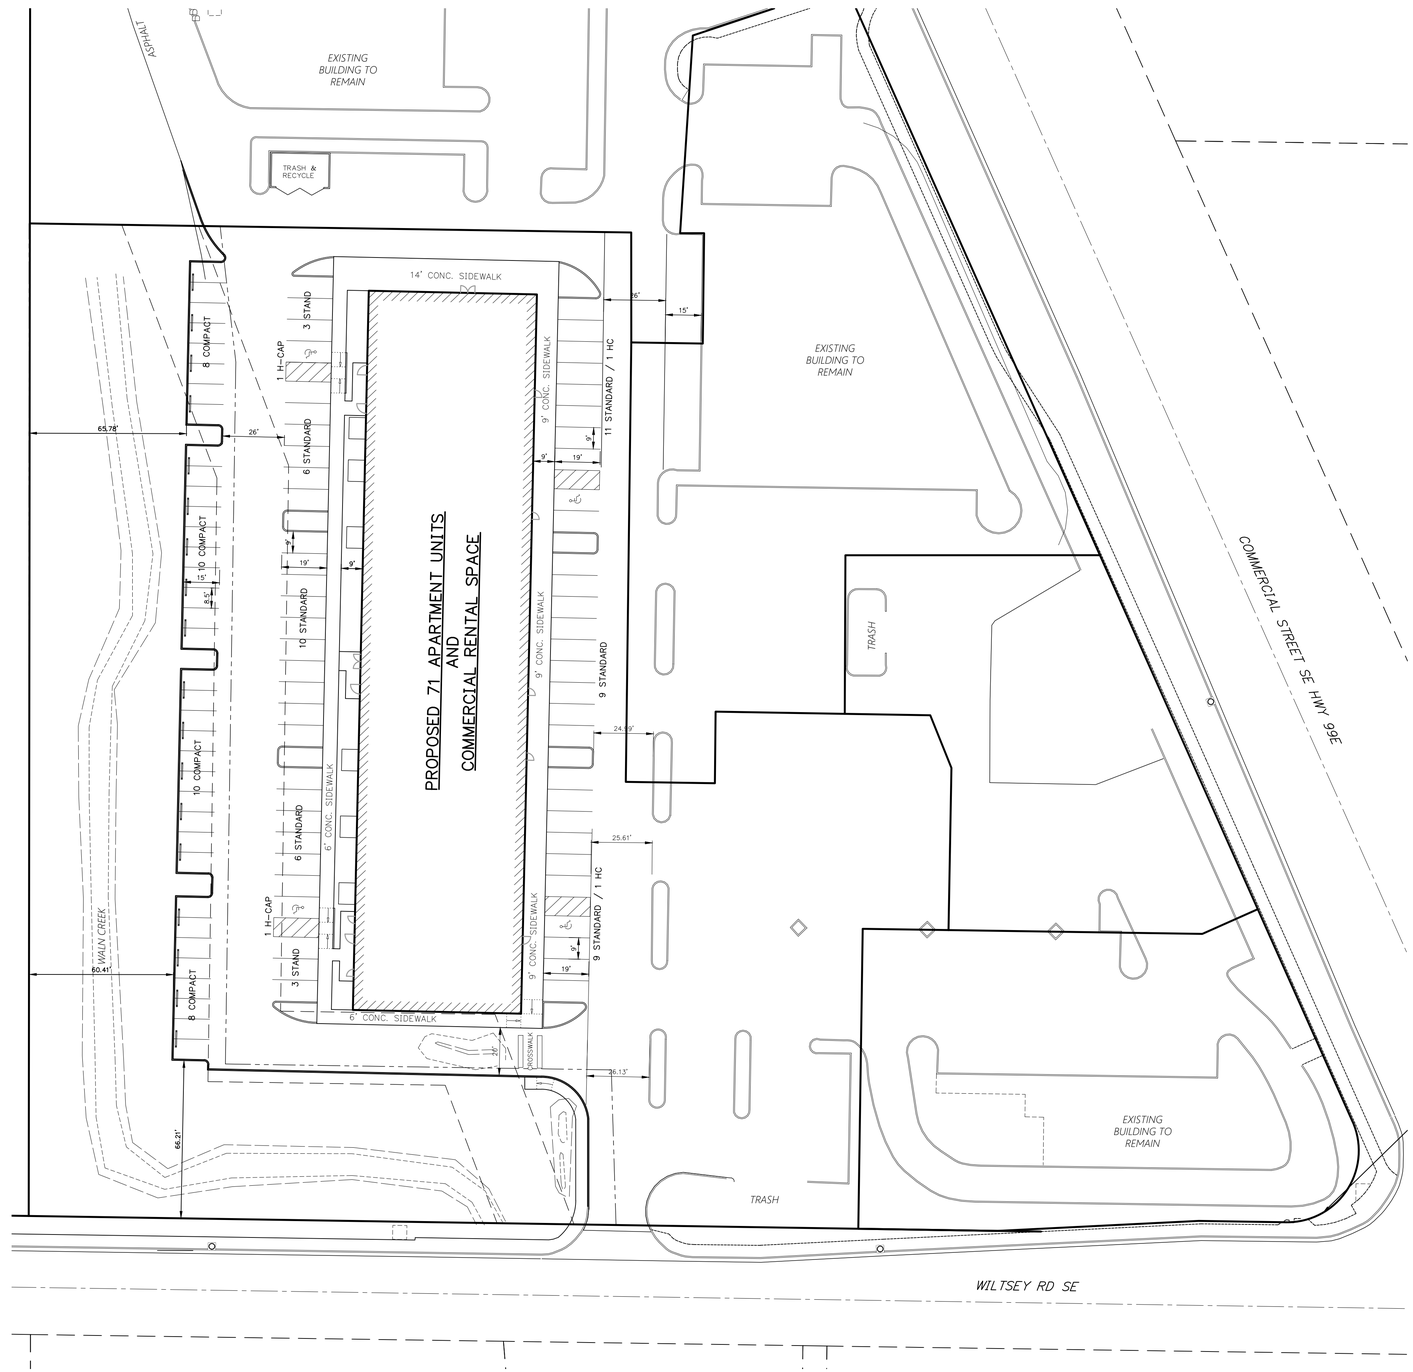

71 TOTAL APARTMENT UNITS
10 STUDIO UNITS
14 1-Bd. UNITS
47 2-Bd. UNITS

107 TOTAL PARKING STALLS
56 STANDARD STALLS
47 COMPACT STALLS
4 HANDICAP STALLS

SITE PLAN
1 TRASH / RECYCLE

MULTI/TECH
ENGINEERING SERVICES, INC.
1155 13th ST. S.E. SALEM, OR. 97302
PH. (503) 363-9227 FAX (503) 364-1260
www.mtengineering.net office@mtengineering.net

SITE PLAN

ANTHONY'S PLACE

MULTI/TECH ENGINEERING EXEMPT FROM LIABILITY IF NOT STAMPED APPROVED

NOT FOR CONSTRUCTION UNLESS STAMPED APPROVED HERE

NO CHANGES, MODIFICATIONS OR REPRODUCTIONS TO BE MADE TO THESE DRAWINGS WITHOUT WRITTEN AUTHORIZATION FROM THE DESIGN ENGINEER.

DIMENSIONS & NOTES TAKE PRECEDENCE OVER GRAPHICAL REPRESENTATION.

6837p 3-SITE

Design: M.D.G.
Drawn: A.R.T.
ProjMgr: B.M.G.
Date: Mar-22
Scale: AS SHOWN
As-Built: ____

REGISTERED PROFESSIONAL ENGINEER
OREGON
JULY 14, 1978
MARK D. GRENZ

EXPIRES: 06-30-2023

JOB # 6837

SDR3

J:\Work\6837-Anthony'sPlace(Rushing)\Dwg (18)\6837p.dwg, 3-SITE, 3/25/2022 9:33:01 AM, Atrask