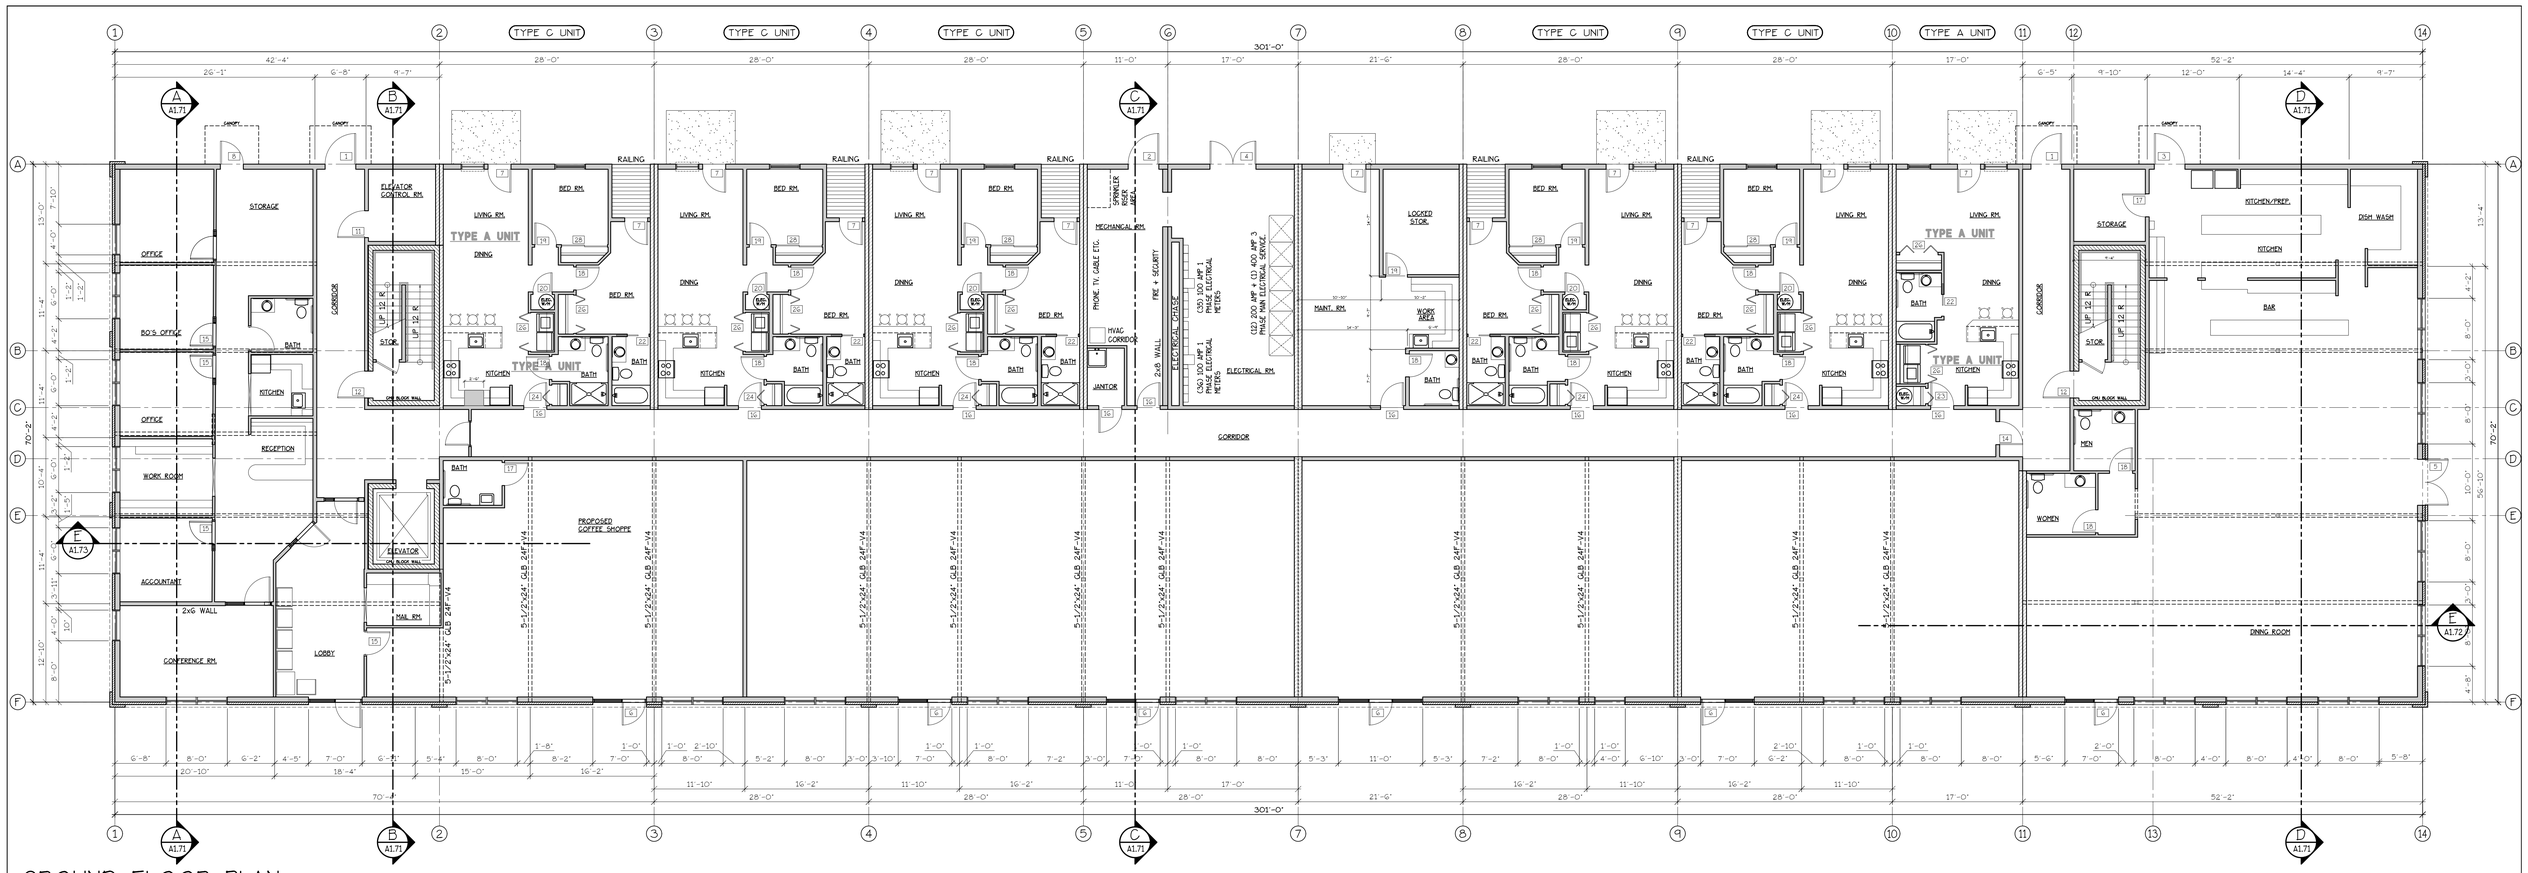

GROUND FLOOR PLAN

SCALE: 1/8" = 1'-0"

(HANDICAP ADAPTABLE/ACCESSIBLE)

DOOR SCHEDULE

#	DOORS WIDTH	HEIGHT	THICK	TYP.	MATL	FINISH	TYPE	FRAMES MATERIAL	FINISH	REMARKS
1	4'-0"	8'-0"	1 3/4"	MTL	GLAD	PAINT	A	METAL	PAINT	
2	4'-0"	8'-0"	1 3/4"	MTL	GLAD	PAINT		METAL	PAINT	
3	4'-0"	8'-0"	1 3/4"	MTL	GLAD	PAINT		METAL	PAINT	
4	3'-0"	8'-0"	1 3/4"	MTL	GLAD	PAINT		METAL	PAINT	
5	3'-0"	8'-0"	1 3/4"	MTL	GLAD	PAINT		METAL	PAINT	
6	3'-0"	8'-0"	1 3/4"	MTL	GLAD	PAINT		METAL	PAINT	
7	3'-0"	8'-0"	1 3/4"	MTL	GLAD	PAINT		METAL	PAINT	
8	3'-0"	8'-0"	1 3/4"	MTL	GLAD	PAINT		METAL	PAINT	
9										
10										
11	3'-6"	8'-0"	1 3/4"	MTL	GLAD	PAINT		METAL	PAINT	
12	3'-6"	8'-0"	1 3/4"	MTL	GLAD	PAINT		METAL	PAINT	
13	3'-6"	8'-0"	1 3/8"	M.G.	BIRCH	STAIN		HEMLOCK	STAIN	
14	3'-0"	8'-0"	1 3/8"	M.G.	BIRCH	STAIN		HEMLOCK	STAIN	
15	3'-0"	8'-0"	1 3/8"	M.G.	BIRCH	STAIN		HEMLOCK	STAIN	
16	3'-0"	8'-0"	1 3/8"	M.G.	BIRCH	STAIN		HEMLOCK	STAIN	
17	3'-0"	8'-0"	1 3/8"	M.G.	BIRCH	STAIN		HEMLOCK	STAIN	
18	3'-0"	6'-8"	1 3/8"	M.G.	BIRCH	STAIN		HEMLOCK	STAIN	
19	2'-10"	6'-8"	1 3/8"	M.G.	BIRCH	STAIN		HEMLOCK	STAIN	
20	2'-6"	6'-8"	1 3/8"	M.G.	BIRCH	STAIN		HEMLOCK	STAIN	
21	3'-0"	6'-8"	1 3/8"	M.G.	BIRCH	STAIN		HEMLOCK	STAIN	POCKET DOOR* **
22	2'-10"	6'-8"	1 3/8"	M.G.	BIRCH	STAIN		HEMLOCK	STAIN	POCKET DOOR* **
23	2'-0"	6'-8"	1 3/8"	M.G.	BIRCH	STAIN		HEMLOCK	STAIN	BI-FOLD DOOR
24	2'-6"	6'-8"	1 3/8"	M.G.	BIRCH	STAIN		HEMLOCK	STAIN	BI-FOLD DOOR
25	4'-0"	6'-8"	1 3/8"	M.G.	BIRCH	STAIN		HEMLOCK	STAIN	BI-FOLD DOOR
26	5'-0"	6'-8"	1 3/8"	M.G.	BIRCH	STAIN		HEMLOCK	STAIN	BI-FOLD DOOR
27	6'-0"	6'-8"	1 3/8"	M.G.	BIRCH	STAIN		HEMLOCK	STAIN	BI-FOLD DOOR
28	6'-0"	6'-8"	1 3/8"	M.G.	BIRCH	STAIN		HEMLOCK	STAIN	BI-PASS DOOR

ANTHONY'S PLACE APARTMENTS

GROUND FLOOR PLAN

MULTI/TECH CONSULTANTS
ENGINEERING SERVICES, INC.
1155 13th ST. S.E. SALEM, OR. 97302
PHONE: (503) 363 - 9227 • FAX: (503) 364-1260

NO CHANGES, MODIFICATIONS OR REPRODUCTIONS TO BE MADE TO THESE DRAWINGS WITHOUT WRITTEN AUTHORIZATION FROM THE DESIGN ENGINEER.

DIMENSIONS & NOTES TAKE PRECEDENCE OVER GRAPHICAL REPRESENTATION.

BUILDING/PLOT: 1
A1.31FLR1

Design: P.L.M.
Drawn: G.I.D./A.R.T.
Checked: M.D.G.
Date: Jan-22
Scale: AS SHOWN

JOB # 6837

REGISTERED PROFESSIONAL ENGINEER
OREGON
JULY 1, 2016
MARK D. GROOMS
Renew date June 30, 2023

A1.31