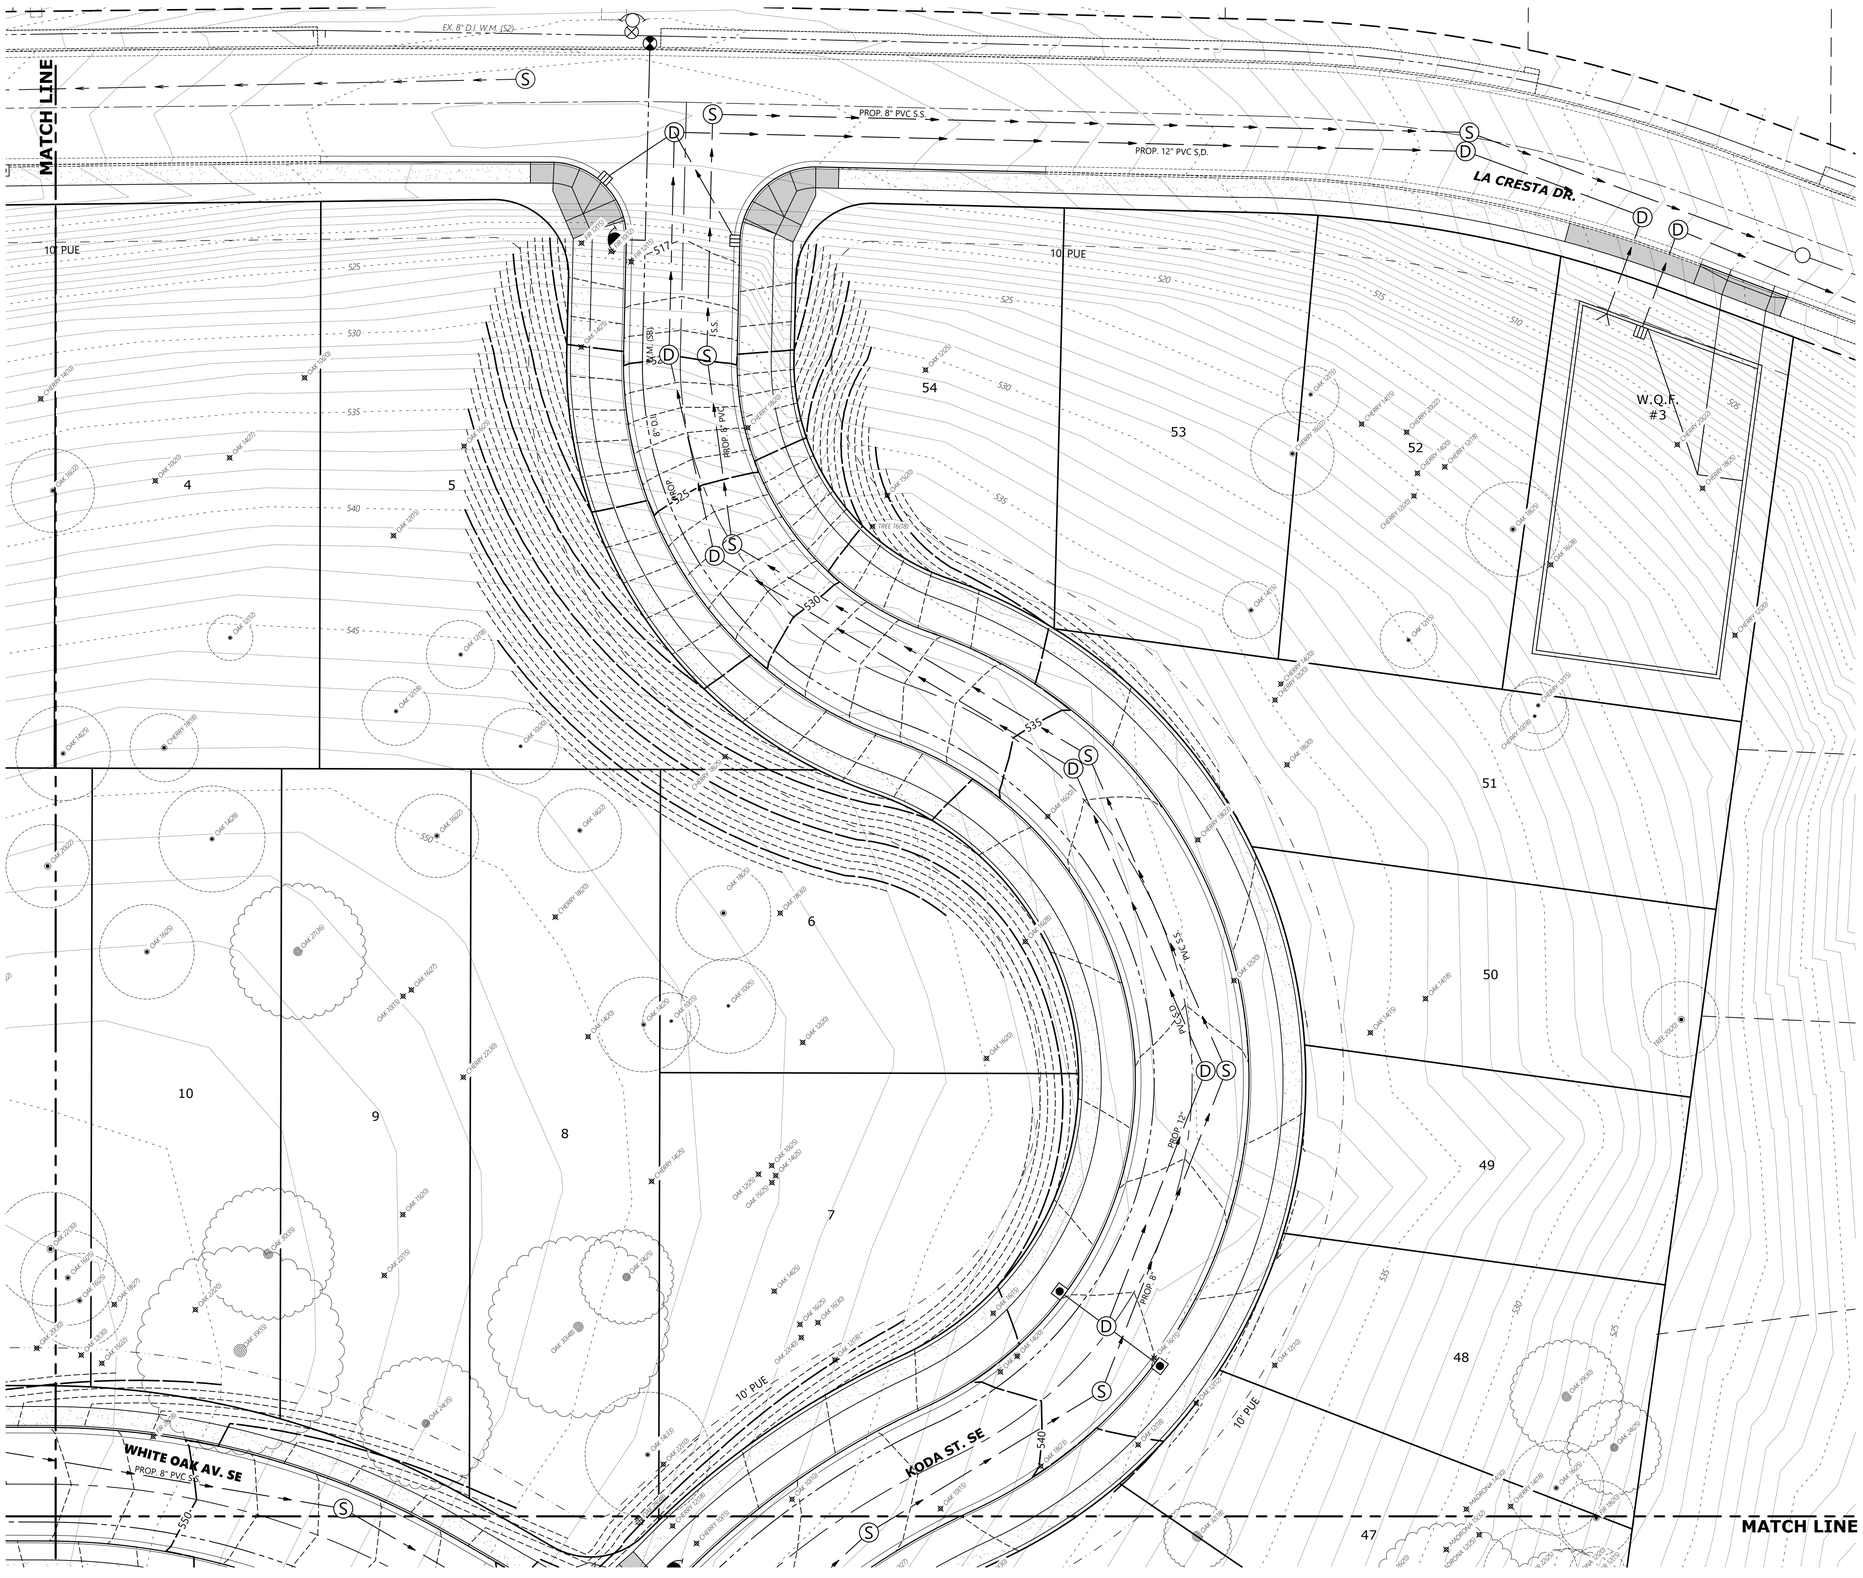

SCALE: 1" = 20'

EXISTING TREES WITHIN BOUNDARY

- = EXISTING TREE TO REMAIN
- = EXISTING TREE TO BE REMOVED
- = EXISTING OAK TREE 24"+ DIA. TO REMAIN
- = EXISTING OAK TREE 24"+ DIA. TO BE REMOVED

TREE 00(00)
DRIP LINE (FEET)
TRUNK DIA. (INCHES)

	REMAIN	REMOVE	TOTAL
WHITE OAK 24"≥	25	3	28
OTHER TREES	110	315	425
TOTAL TREES			453

MULTI/TECH
ENGINEERING SERVICES, INC.
1155 13th ST. S.E. SALEM, OR. 97302
PH. (503) 363-9227 FAX (503) 364-1260
www.mtengineering.net office@mtengineering.net

TREE CONSERVATION N.E. QUADRANT

OAK GROVE

NO CHANGES, MODIFICATIONS OR REPRODUCTIONS TO BE MADE TO THESE DRAWINGS WITHOUT WRITTEN AUTHORIZATION FROM THE DESIGN ENGINEER.

DIMENSIONS & NOTES TAKE PREFERENCE OVER GRAPHICAL REPRESENTATION.

7154p P14-TREE

Design: M.D.G.
Drawn: D.G.G.
Checked: J.J.G.
Date: JUNE 2021
Scale: AS SHOWN
As-Built: ---

REGISTERED PROFESSIONAL ENGINEER
OREGON
JULY 14, 1978
MARK D. GRENZ

EXPIRES 06-30-2021

JOB # 7154

P14