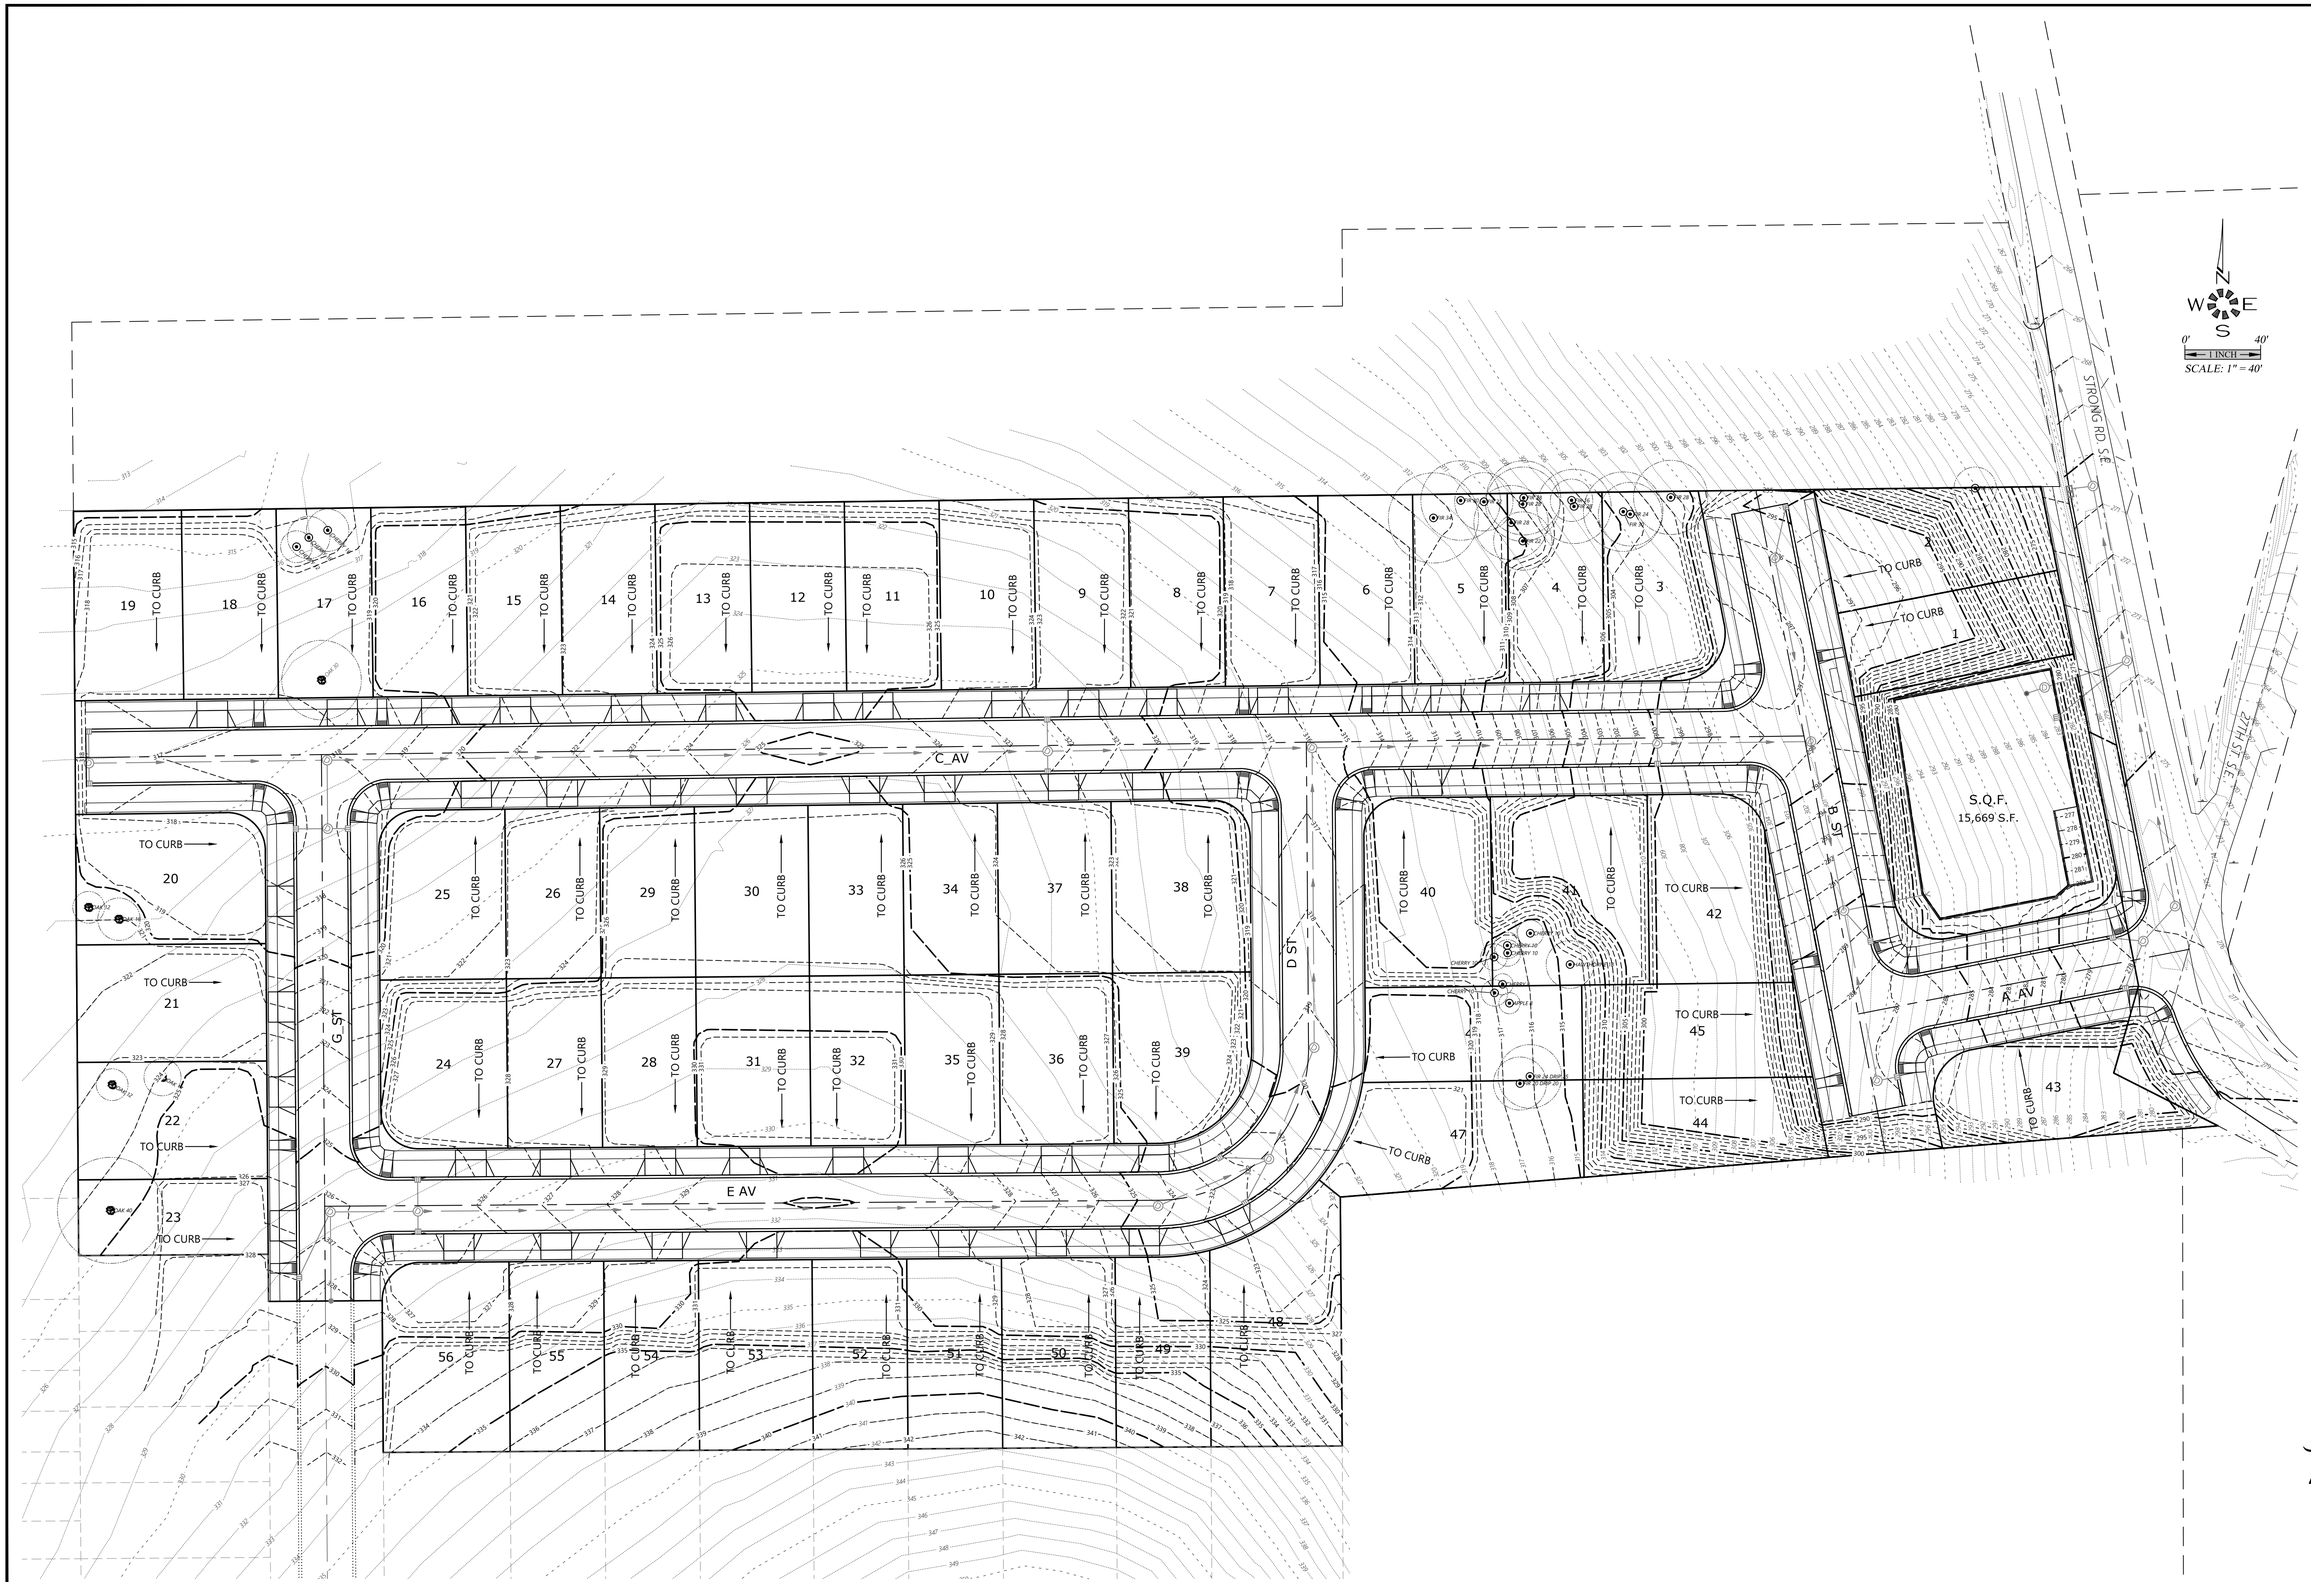

MULTI/TECH

ENGINEERING SERVICES, INC.
1155 13th ST. S.E. SALEM, OR. 97302
PH: (503) 363-9227 FAX: (503) 364-1260
www.multitechengineering.net office@multitechengineering.net

DRAINAGE PLAN

COBURN GRAND VIEW ESTATES PHASE 1

NO CHANGES, MODIFICATIONS OR REPRODUCTIONS TO BE MADE TO THESE DRAWINGS WITHOUT WRITTEN AUTHORIZATION FROM THE DESIGN ENGINEER.

DIMENSIONS & NOTES TAKE PRECEDENCE OVER GRAPHICAL REPRESENTATION.

7391b 311 DRN

Design: M.D.G.
Drawn: T.N.S.
Checked: J.J.G.
Date: MARCH 2022
Scale: AS SHOWN
As-Built: ____

REGISTERED PROFESSIONAL ENGINEER
OREGON
JULY 14, 1978
MARK D. GRENZ

EXPIRES: 06-30-2023

JOB # 7391

311