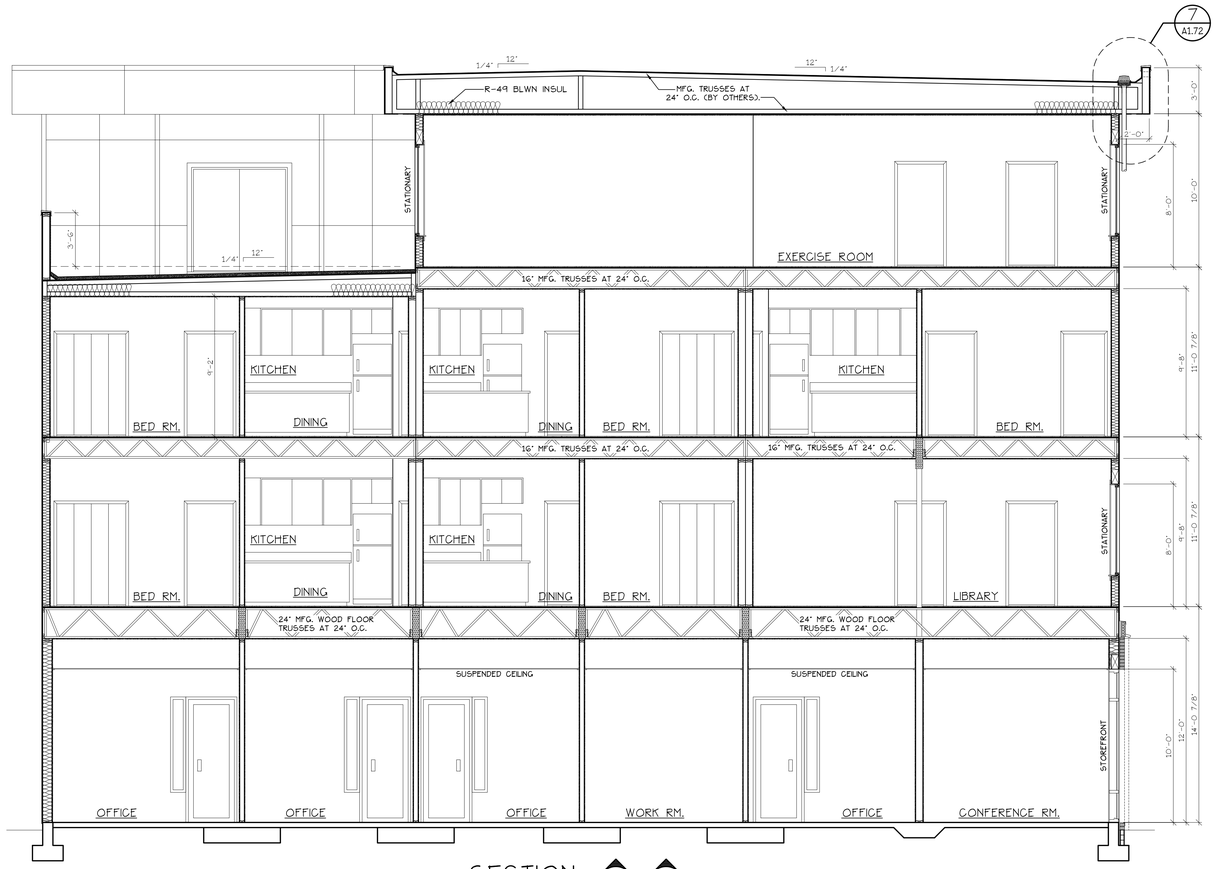

SECTION A A1.31 THRU A A1.37
SCALE: 1/4" = 1'-0"

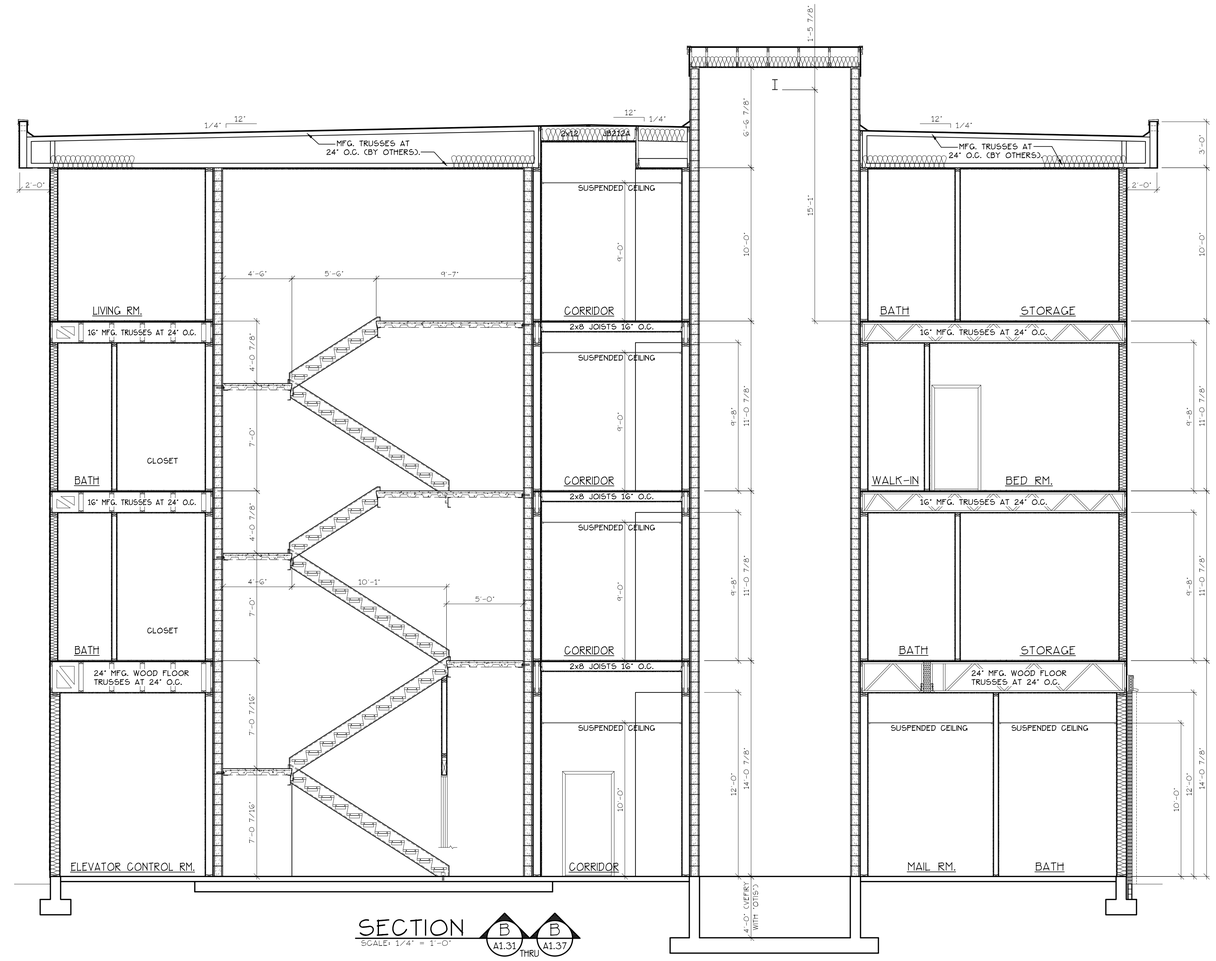

SECTION B B1.31 THRU B B1.37
SCALE: 1/4" = 1'-0"

ANTHONY'S PLACE APARTMENTS	**BUILDING SECTIONS A-A & B-B**	MULTI/TECH CONSULTANTS ENGINEERING SERVICES, INC. 1155 13th ST. S.E. SALEM, OR. 97302 PHONE: (503) 363-9227 • FAX: (503) 364-1260	NO CHANGES, MODIFICATIONS OR REPRODUCTIONS TO BE MADE TO THESE DRAWINGS WITHOUT WRITTEN AUTHORIZATION FROM THE DESIGN ENGINEER. DIMENSIONS & NOTES TAKE PRECEDENCE OVER GRAPHICAL REPRESENTATION.	BUILDING/PLOT:1 A1.91SEC Design: P.L.M. Drawn: G.I.D. Checked: M.D.G. Date: Feb-22 Scale: AS SHOWN	JOB # 6837	REGISTERED PROFESSIONAL ENGINEER OREGON JULY 14, 2015 MARK D. GROOM Renew date June 30, 2023	A1.91