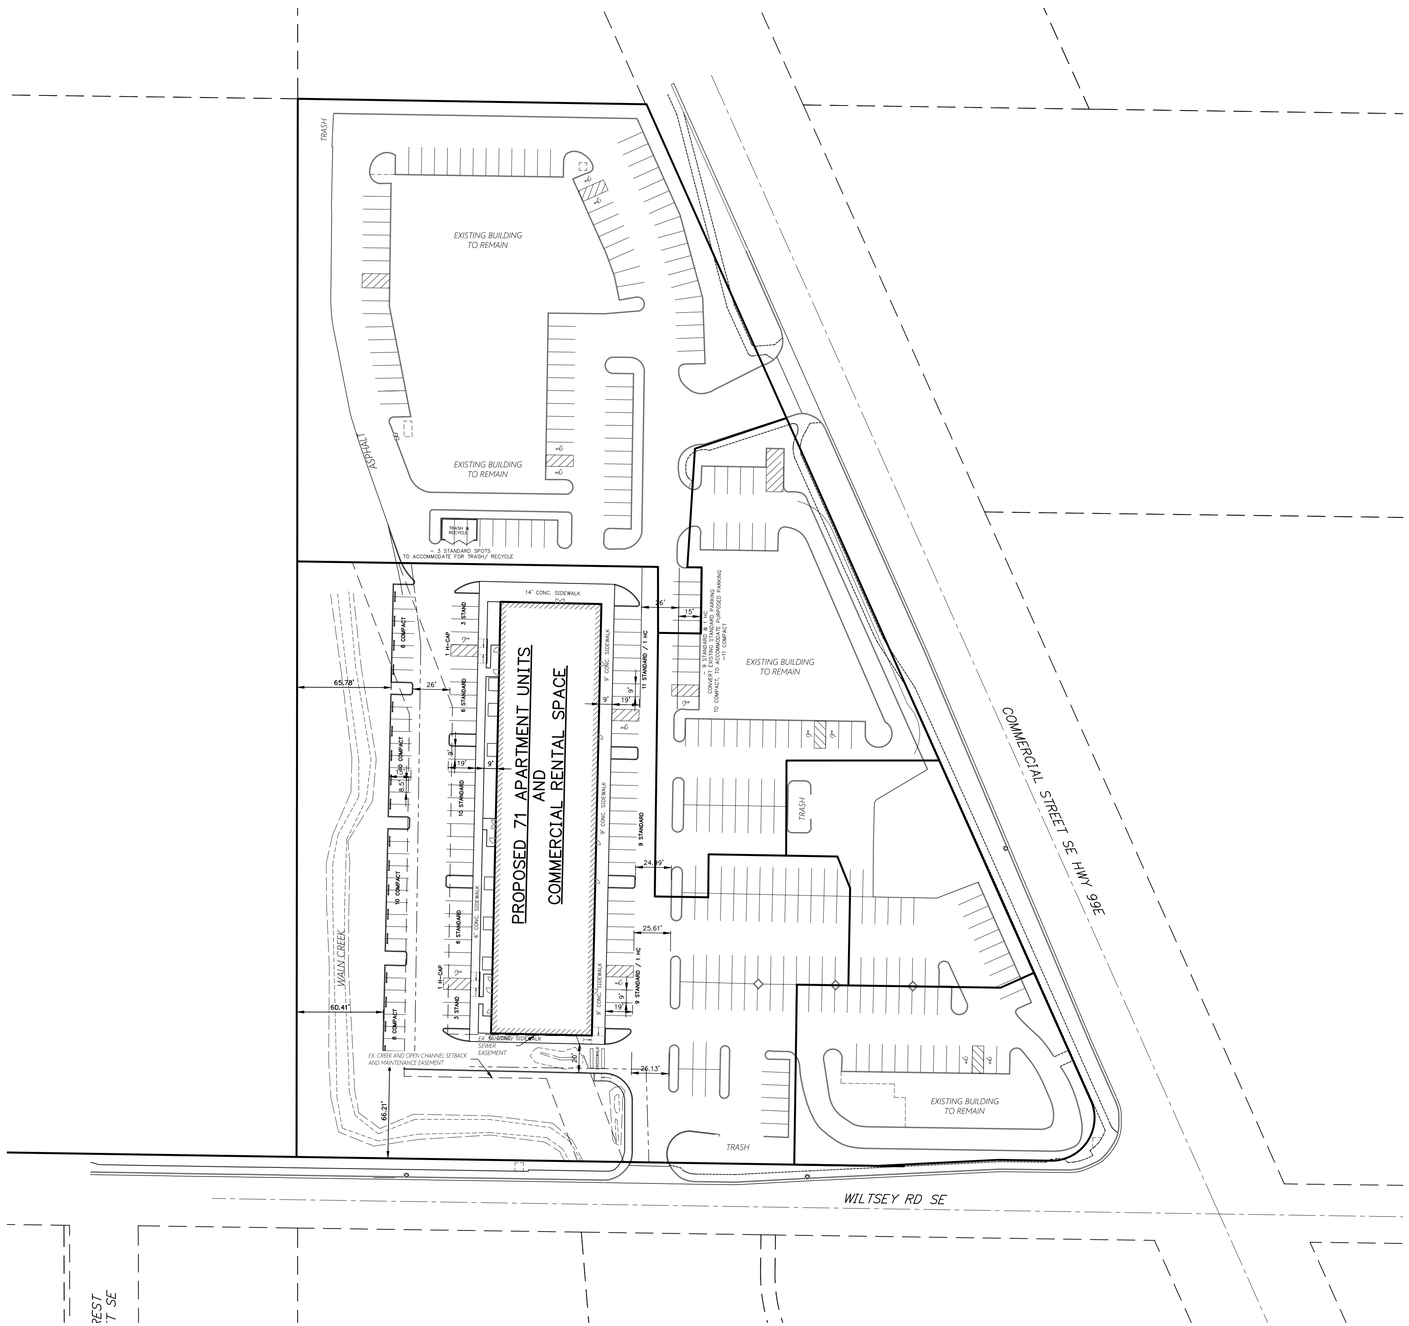

EXISTING PARKING:

248 TOTAL PARKING STALLS
239 STANDARD STALLS
9 HANDICAP STALLS

SITE PLAN
3 TRASH / RECYCLE
2 LOADING ZONES

PROPOSED PARKING:

107 TOTAL PARKING STALLS
56 STANDARD STALLS
47 COMPACT STALLS
4 HANDICAP STALLS

SITE PLAN
1 TRASH / RECYCLE

TOTAL PARKING:

353 TOTAL PARKING STALLS
283 STANDARD STALLS
58 COMPACT STALLS
12 HANDICAP STALLS

SITE PLAN
4 TRASH / RECYCLE
2 LOADING ZONES

N
W E
S
0' 30'
1 INCH
SCALE: 1" = 30'

MULTI/TECH
ENGINEERING SERVICES, INC.
1155 13th ST. S.E. SALEM, OR. 97302
PH. (503) 363-9227 FAX (503) 364-1260
www.mtengineering.net office@mtengineering.net

PARKING PLAN

ANTHONY'S PLACE

MULTI/TECH ENGINEERING EXEMPT FROM LIABILITY IF NOT STAMPED APPROVED

NOT FOR CONSTRUCTION UNLESS STAMPED APPROVED HERE

NO CHANGES, MODIFICATIONS OR REPRODUCTIONS TO BE MADE TO THESE DRAWINGS WITHOUT WRITTEN AUTHORIZATION FROM THE DESIGN ENGINEER.

DIMENSIONS & NOTES TAKE PRECEDENCE OVER GRAPHICAL REPRESENTATION.

6837p 3.1-PARK

Design: M.D.G.
Drawn: A.R.T.
ProjMgr: B.M.G.
Date: May-22
Scale: AS SHOWN
As-Built:

REGISTERED PROFESSIONAL ENGINEER
OREGON
JULY 14, 1978
MARK D. GRENZ

EXPIRES: 06-30-2023

JOB # 6837

SDR3.1

J:\6Arx\6837-Anthony'sPlace(Building)\Dwg v18\6837p.dwg, 3.1-PARK, 5/20/2022 10:04:38 AM, ATrask