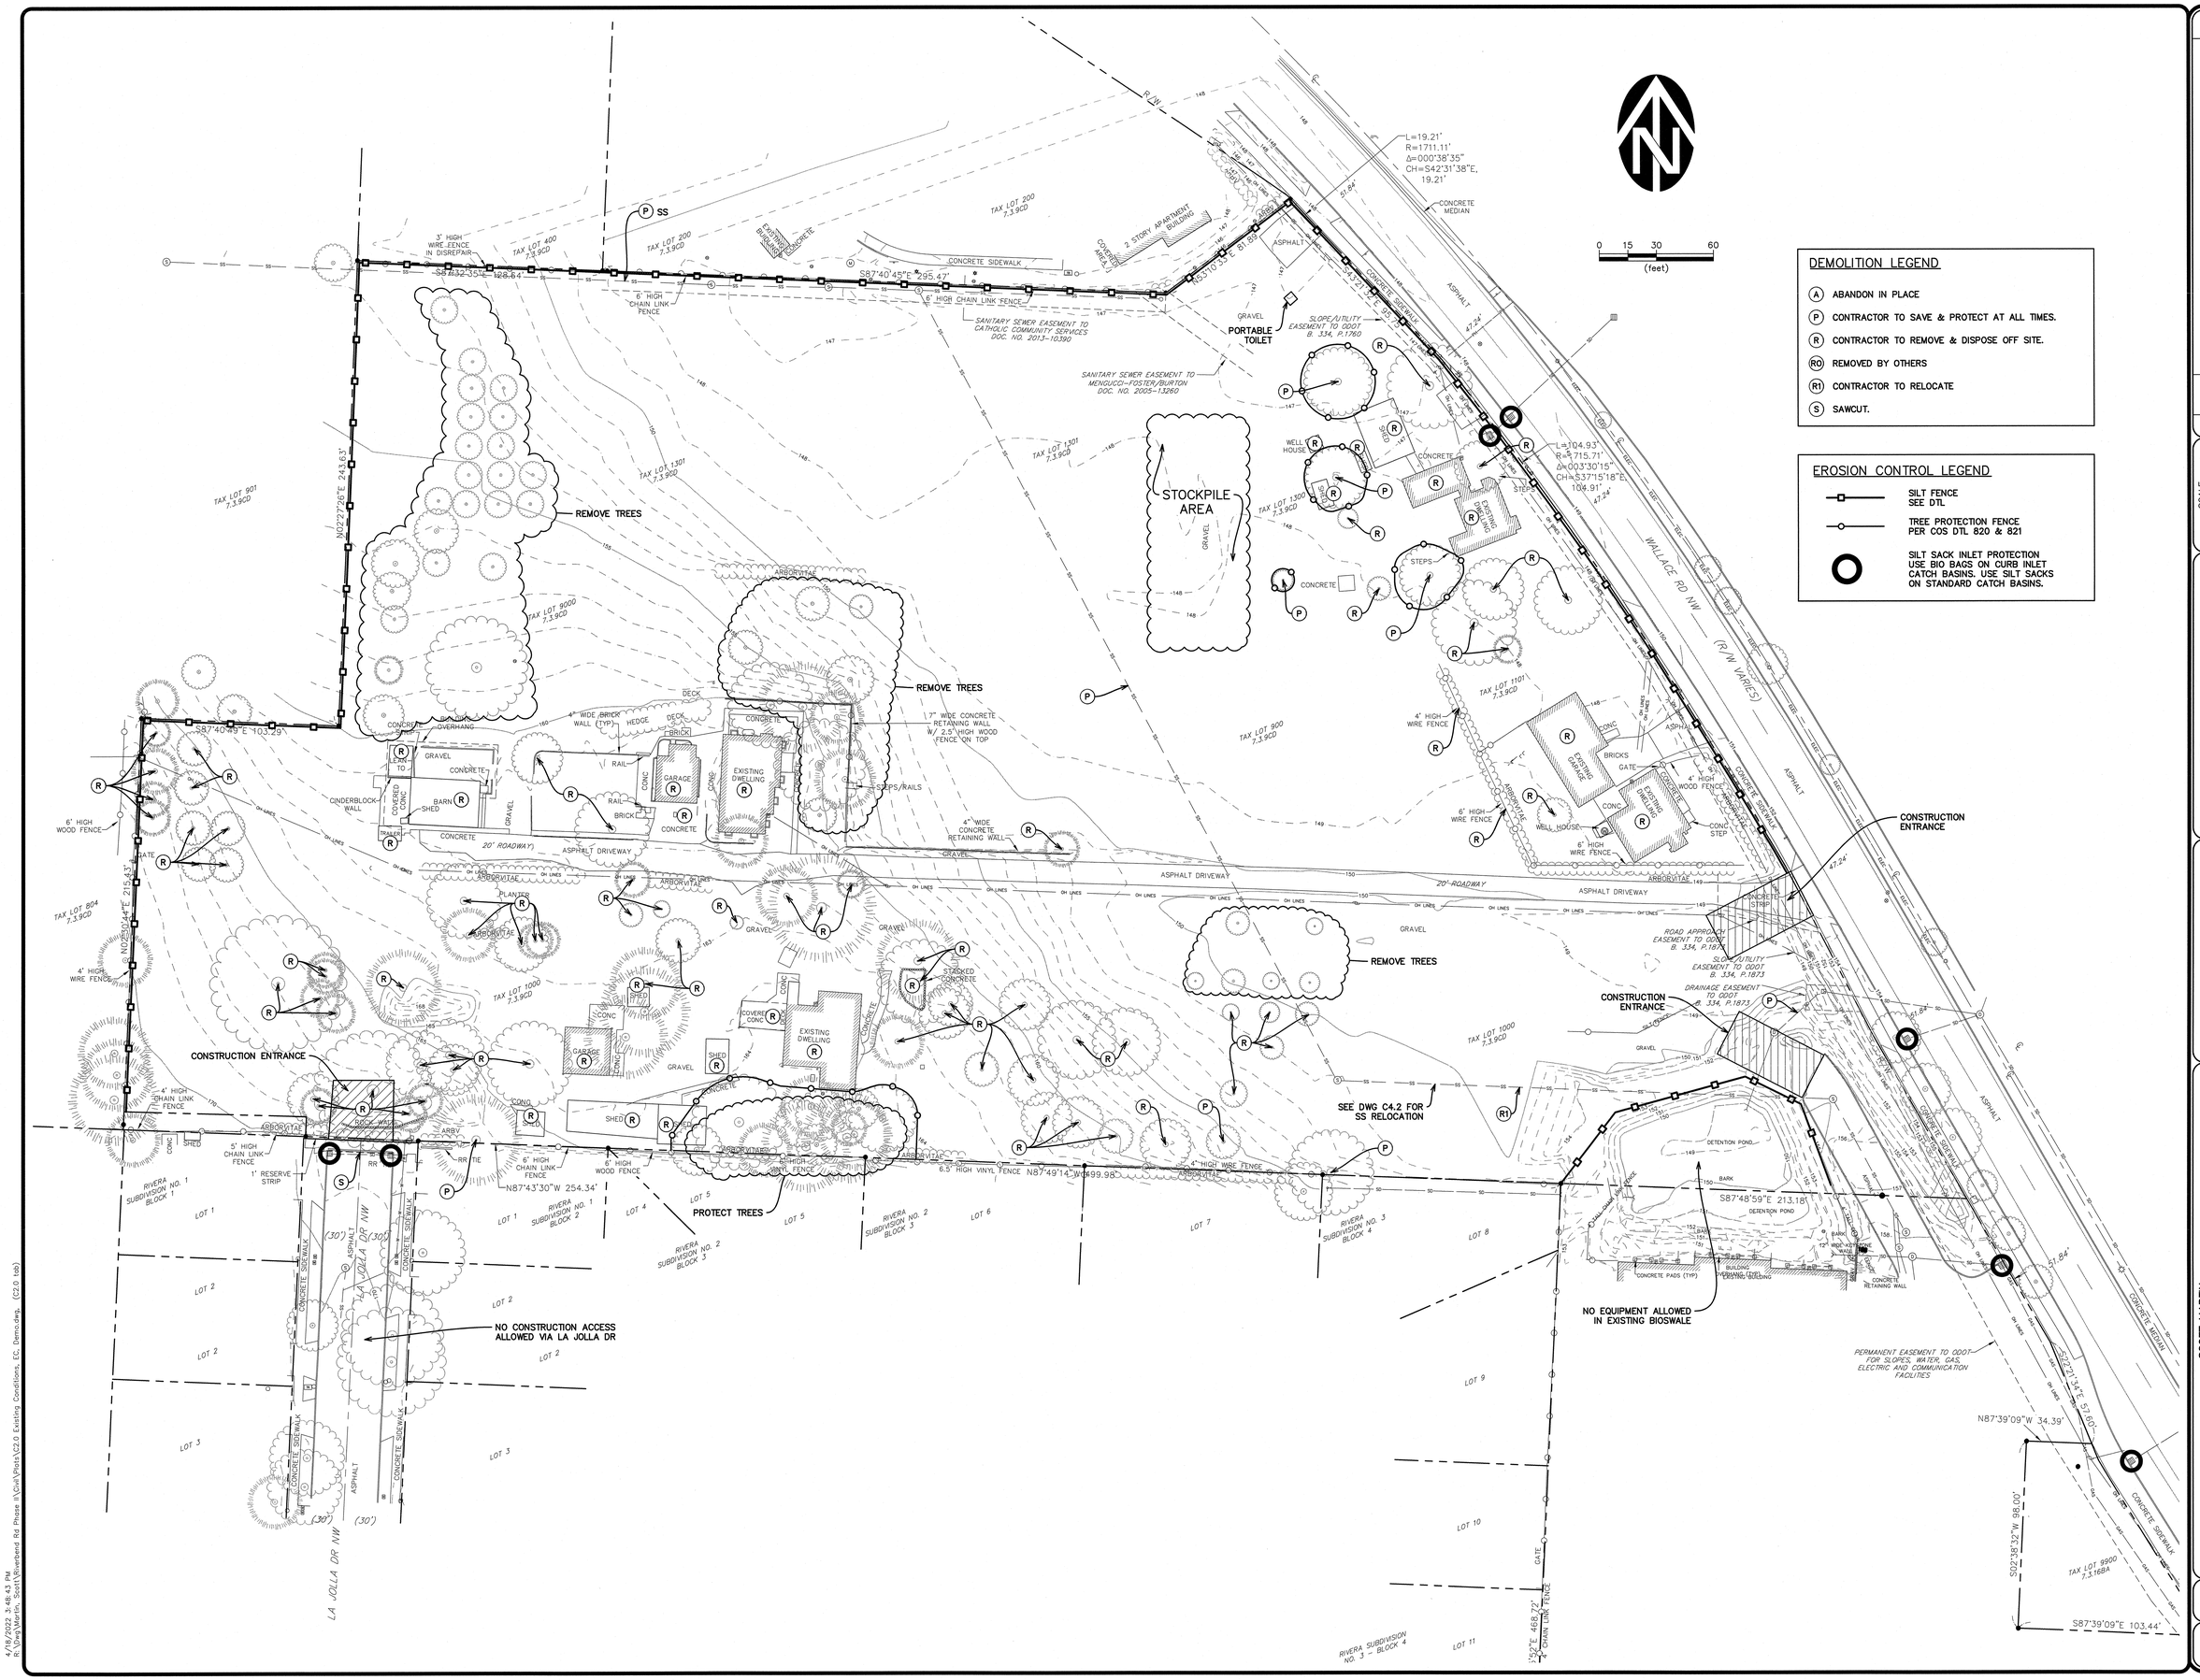
0 15 30 60
(feet)
DEMOLITION LEGEND
(A) ABANDON IN PLACE
(P) CONTRACTOR TO SAVE & PROTECT AT ALL TIMES.
(R) CONTRACTOR TO REMOVE & DISPOSE OFF SITE.
(RO) REMOVED BY OTHERS
(R1) CONTRACTOR TO RELOCATE
(S) SAWCUT.
EROSION CONTROL LEGEND
SILT FENCE SEE DTL
TREE PROTECTION FENCE PER COS DTL 820 & 821
SILT SACK INLET PROTECTION USE BIO BAGS ON CURB INLET CATCH BASINS. USE SILT SACKS ON STANDARD CATCH BASINS.
STOCKPILE AREA
PORTABLE TOILET
REMOVE TREES
PROTECT TREES
CONSTRUCTION ENTRANCE
NO CONSTRUCTION ACCESS ALLOWED VIA LA JOLLA DR
NO EQUIPMENT ALLOWED IN EXISTING BIOSWALE
SEE DWG C4.2 FOR SS RELOCATION
WALLACE RD NW
(R/W VARIES)
LA JOLLA DR NW
RIVERBEND ROAD SITE PHASE II
SCOTT MARTIN
EXISTING CONDITIONS, EROSION CONTROL & DEMOLITION PLAN
DRAWING C2.0
JOB NUMBER 3048.3002.0
WESTECH ENGINEERING, INC.
CONSULTING ENGINEERS AND PLANNERS
3841 Fairview Industrial Dr. S.E., Suite 100, Salem, OR 97302
Phone: (503) 585-2474 Fax: (503) 585-3986
E-mail: westech@westech-eng.com
REGISTERED PROFESSIONAL ENGINEER
STEVEN A. KAY
OREGON
RENEWS: 6/30/2022
SCALE
HORIZ:
VERT:
DSN. SAW
DRN. AKN
CKD. SAK
DATE: FEB 2022
NO. DATE DESCRIPTION BY
1 09/13/21 PER DEQ COMMENTS AR
REVISIONS
4/18/2022 3:48:43 PM
R:\Dwg\Martin, Scott\Riverbend Rd Phase II\Civil\Plots\C2.0 Existing Conditions, EC, Demo.dwg, (C2.0 tab)