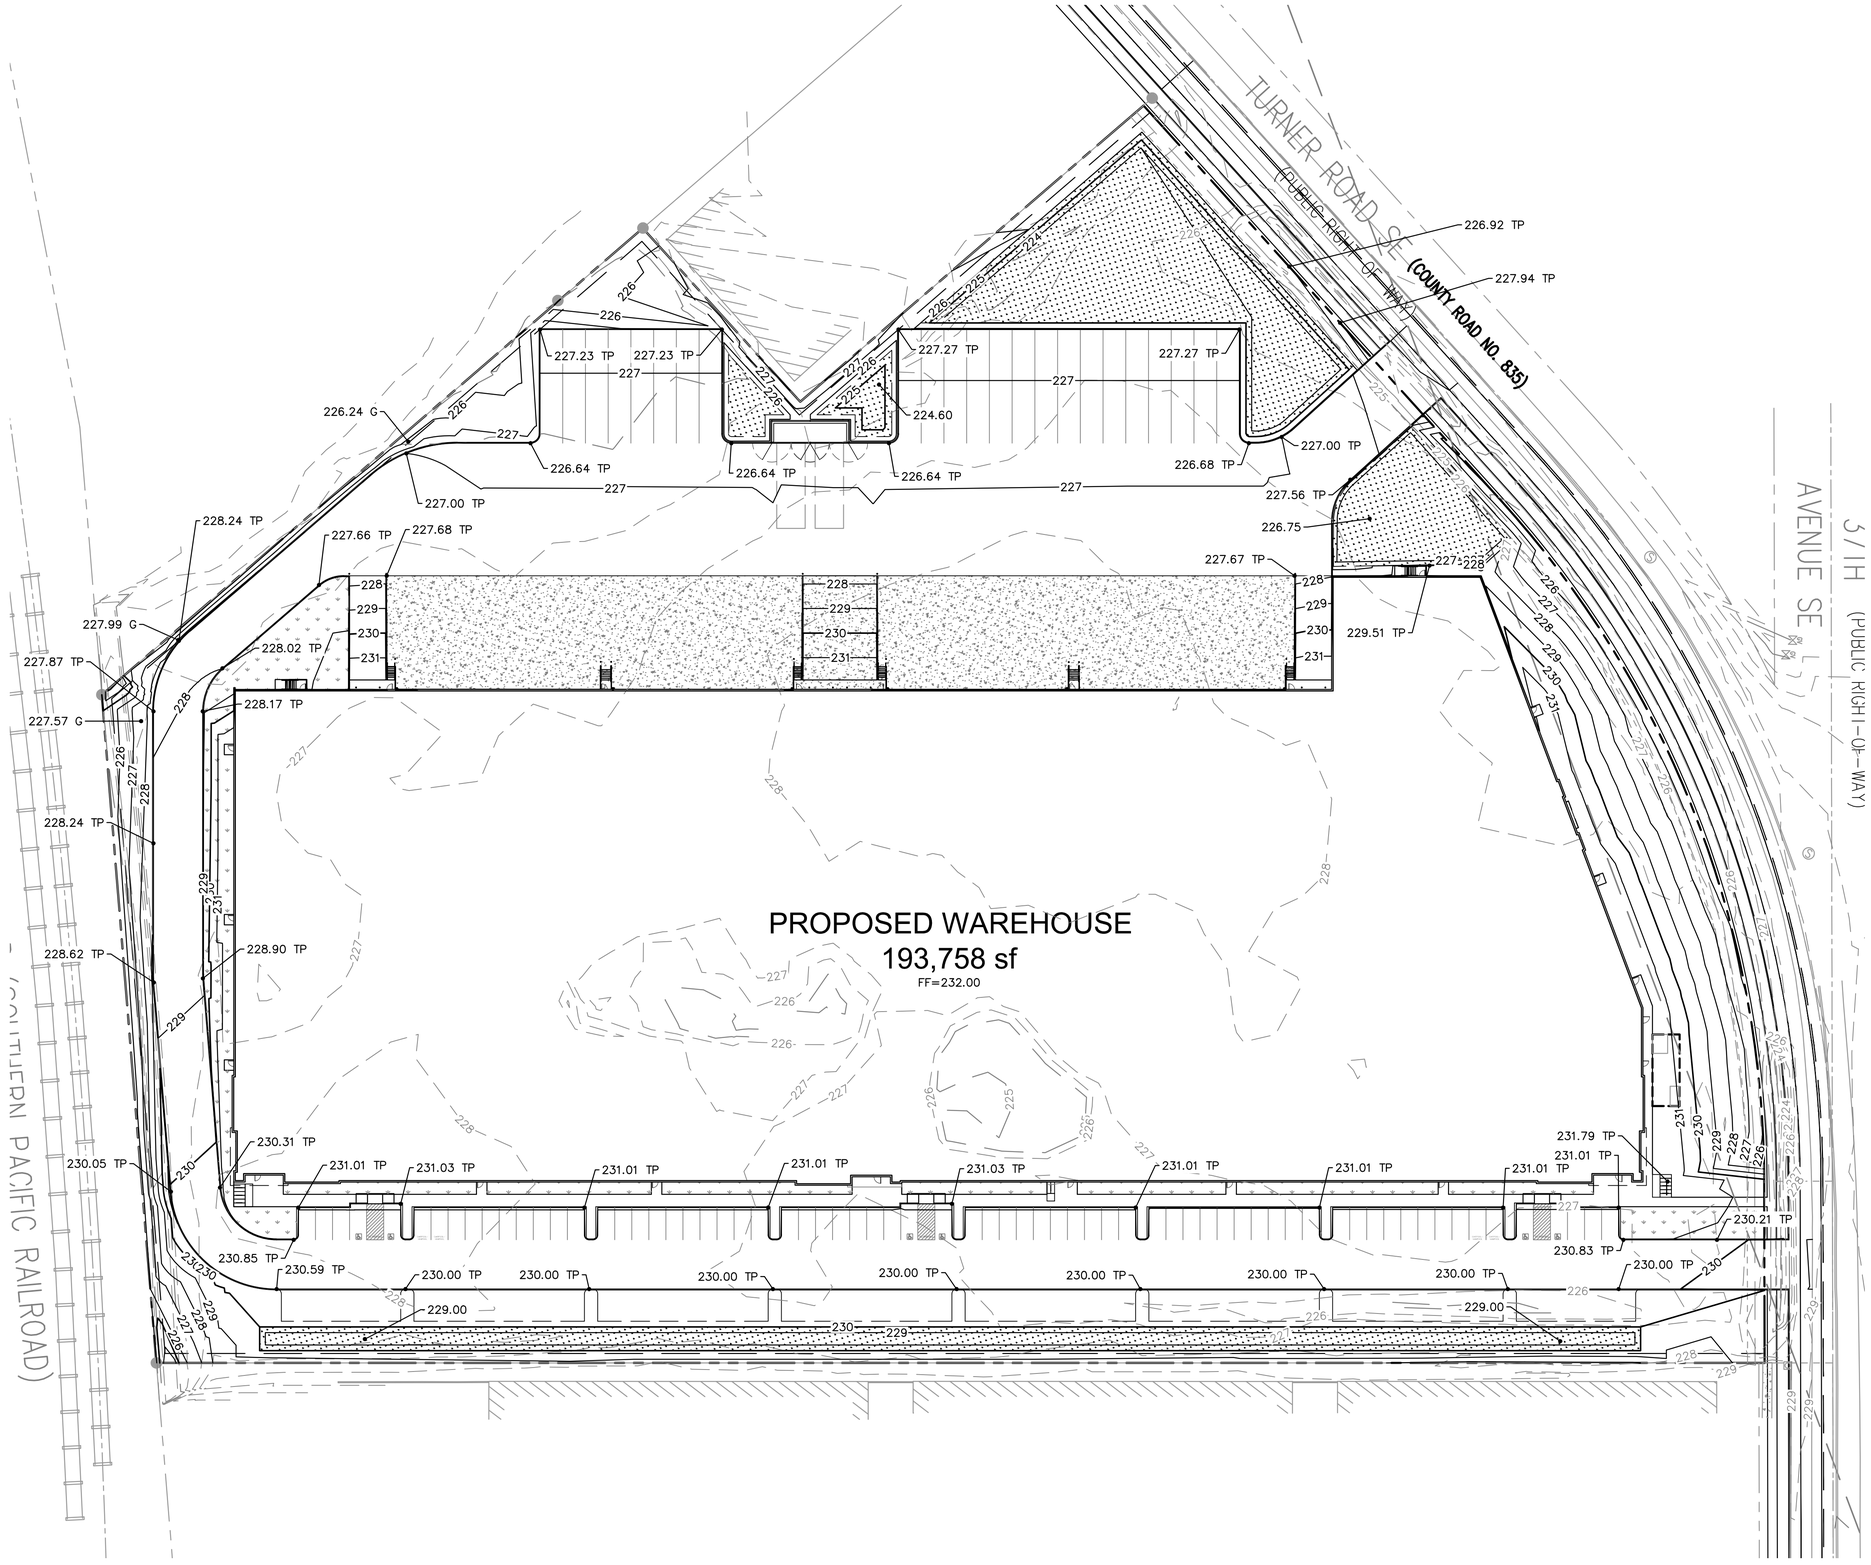

NORTH

GRAPHIC SCALE

40 0 20 40 80 160

(IN FEET)
1 inch = 40 feet

04/06/2022 – DESIGN REVIEW SET

REGISTERED PROFESSIONAL ENGINEER
58412
OREGON
JUNE 15, 2003
CHRIS N. HARRIS
EXPIRES: 6/30/2023
PRELIMINARY

AAI aligion associates, inc.
ENGINEERING
4875 SW Griffith Drive | Suite 100 | Beaverton, OR | 97005
503.620.3030 tel | 503.620.5539 fax | www.aaieng.com

TURNER ROAD INDUSTRIAL

SALEM, OR

SHEET TITLE
GRADING PLAN

DATE:	06/15/22
DRAWN:	CFT
CHECKED:	CNH

REVISIONS:

© AAI ENGINEERING INC. 2022, ALL RIGHTS RESERVED

THESE DRAWINGS ARE THE PROPERTY OF AAI ENGINEERING INC. AND ARE NOT TO BE USED OR REPRODUCED IN ANY MANNER, EXCEPT WITH THE PRIOR WRITTEN PERMISSION OF AAI ENGINEERING INC.

SHEET NUMBER

C2.0

JOB NUMBER: A21166.10

F:\2021\A21166.10 – Turner Rd. – Salem\Civil Cad\Sheets\Onsite\21166.C20.GRAD.dwg : Jun. 15, 22 – 8:35 AM thorntonc