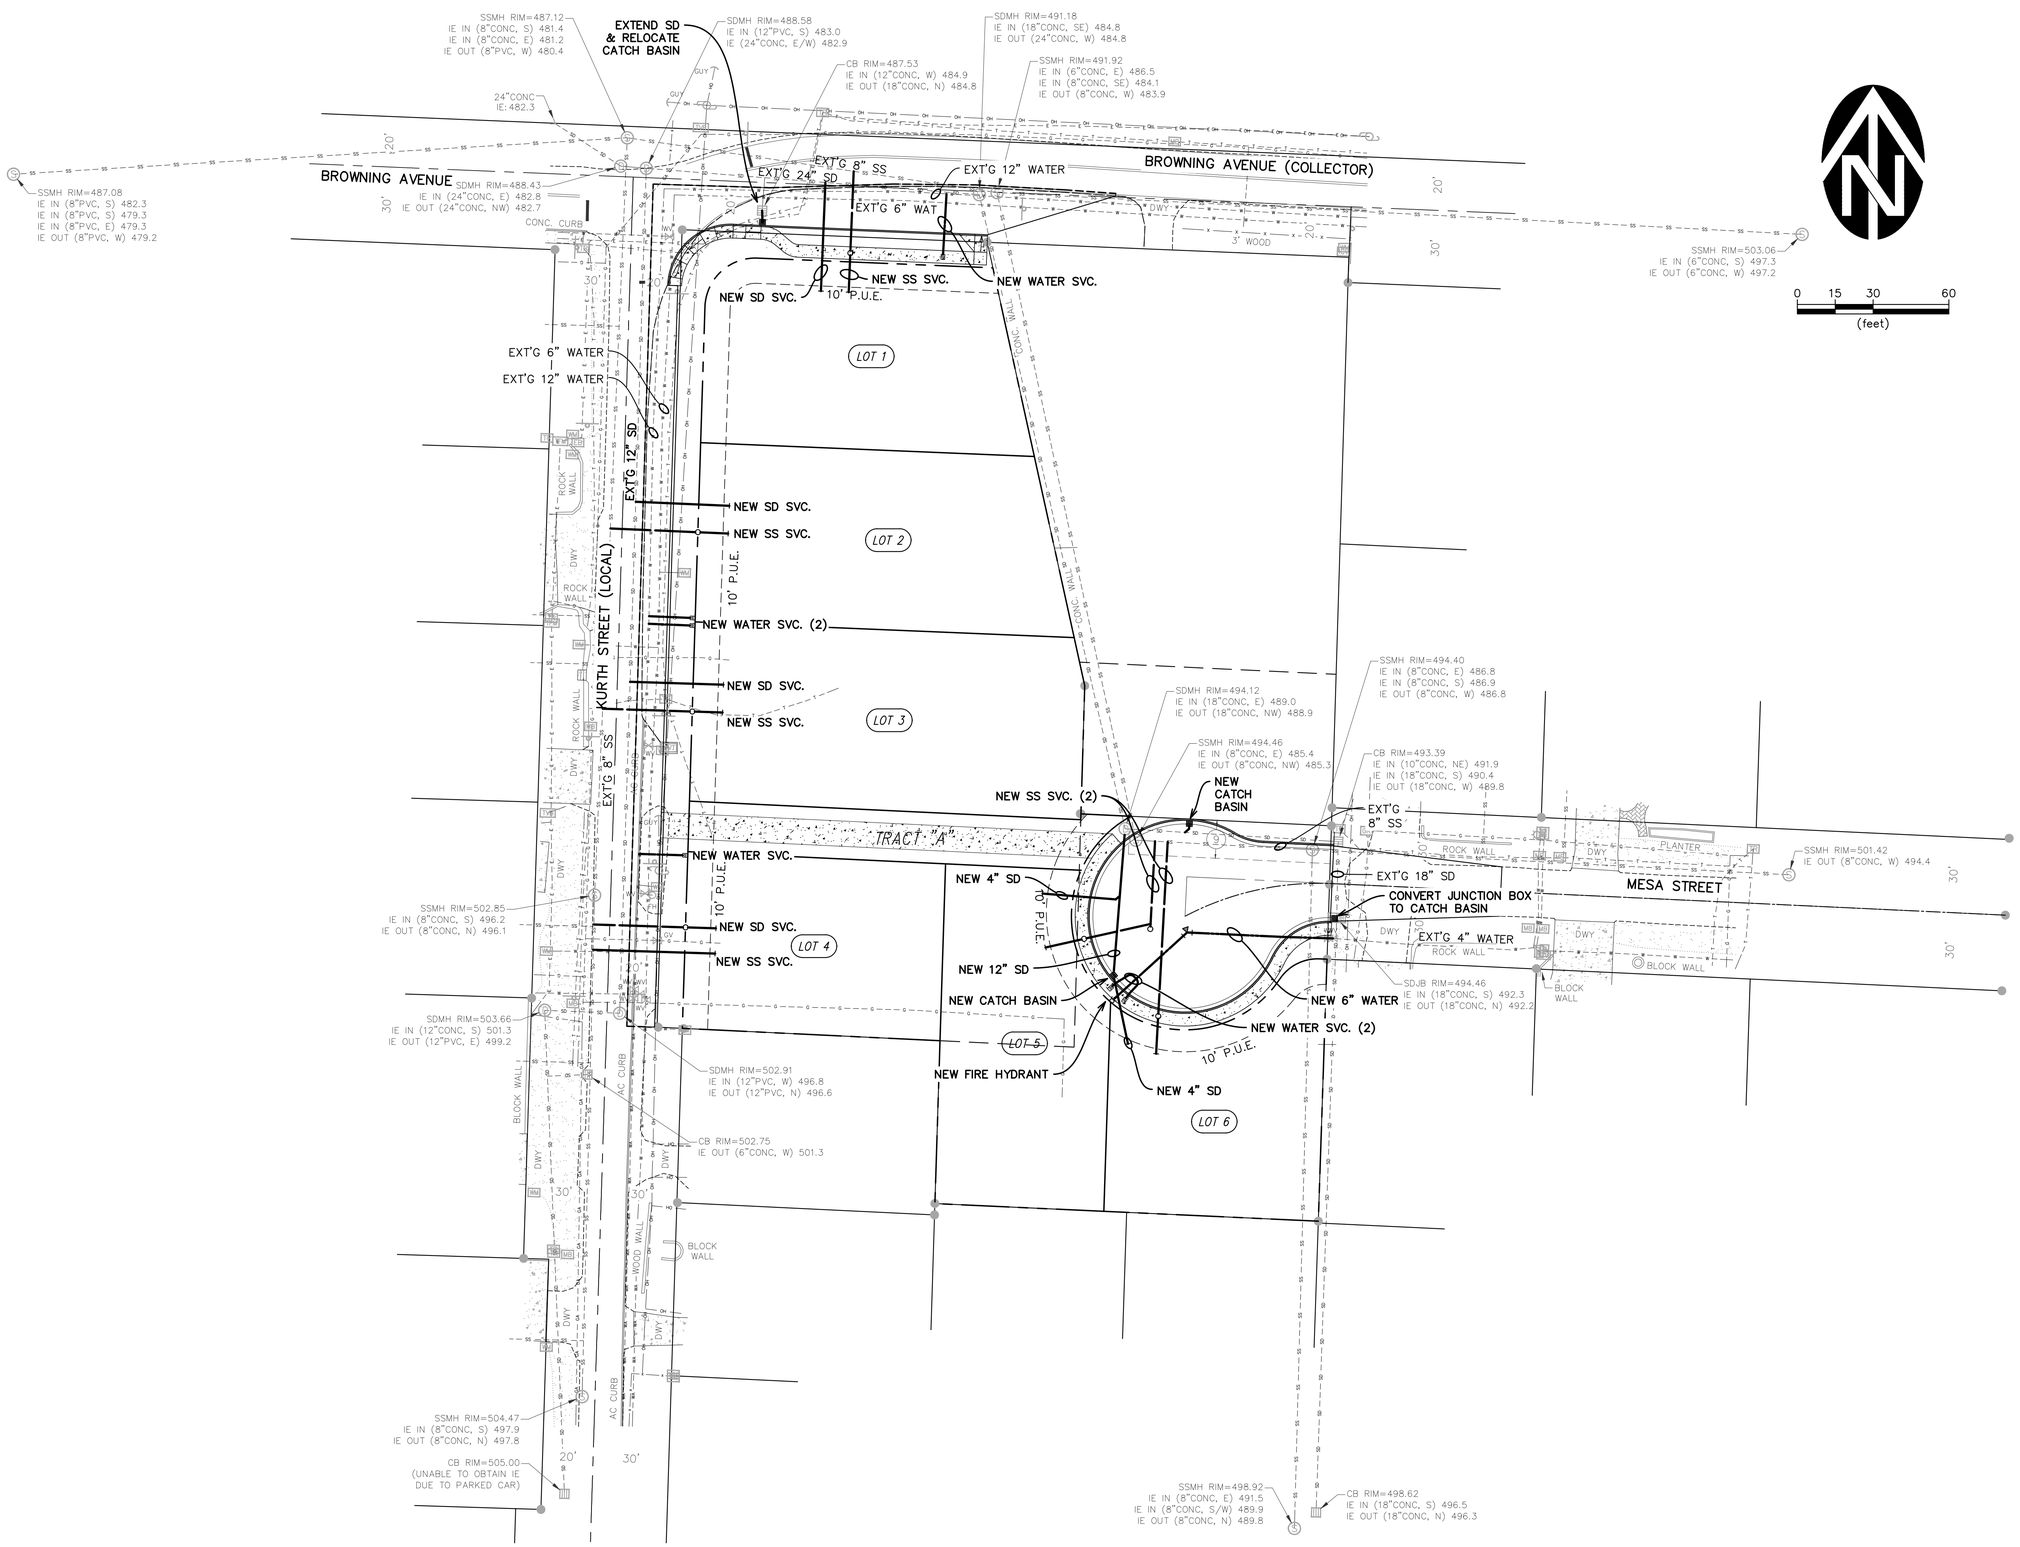

NO.	DATE	DESCRIPTION	BY
1		REVISIONS	

VERIFY SCALE
BAR IS ONE INCH ON ORIGINAL DRAWING
0 1"
IF NOT ONE INCH ON THIS SHEET, ADJUST SCALES ACCORDINGLY

DSGN. JW
DRN. RS
CKD. JW
DATE: 04/2022

REGISTERED PROFESSIONAL ENGINEER
WILLIAM T. WELLS
NOV. 12, 2008
REVIEW
RENEWS: 6/30/2022

WESTECH ENGINEERING, INC.
CONSULTING ENGINEERS AND PLANNERS
3841 Fairview Industrial Dr. S.E., Suite 100, Salem, OR 97302
Phone: (503) 585-2474 Fax: (503) 585-3986
E-mail: westech@westech-eng.com

CHARLES WEATHERS
KURTH STREET SUBDIVISION

OVERALL UTILITY PLAN

DRAWING
C-4

JOB NUMBER
3362.0000