ATTACHMENT B

EROSION CONTROL LEGEND

	SILT SACK INLET PROTECTION, PER DTL
	BIO BAGS, PER DTL
	SILT FENCE/CLEARING LIMITS

NOTES:

1. NO CONCRETE WASHOUTS OR STOCKPILES ALLOWED ON SITE

DEMOLITION LEGEND

R	CONTRACTOR TO REMOVE
P	CONTRACTOR TO PROTECT
R1	CONTRACTOR TO COORDINATE W/ FRANCHISE UTILITY TO REMOVE
R2	CONTRACTOR TO MAINTAIN THROUGH CONSTRUCTION, RELOCATE ONCE COMPLETED.
R3	CONTRACTOR TO ABANDON PER DEPT. OF WATER RESOURCES STANDARDS
S	SAWCUT
A	CONTRACTOR TO ABANDON
A1	ADJUST TO NEW FINISHED GRADE

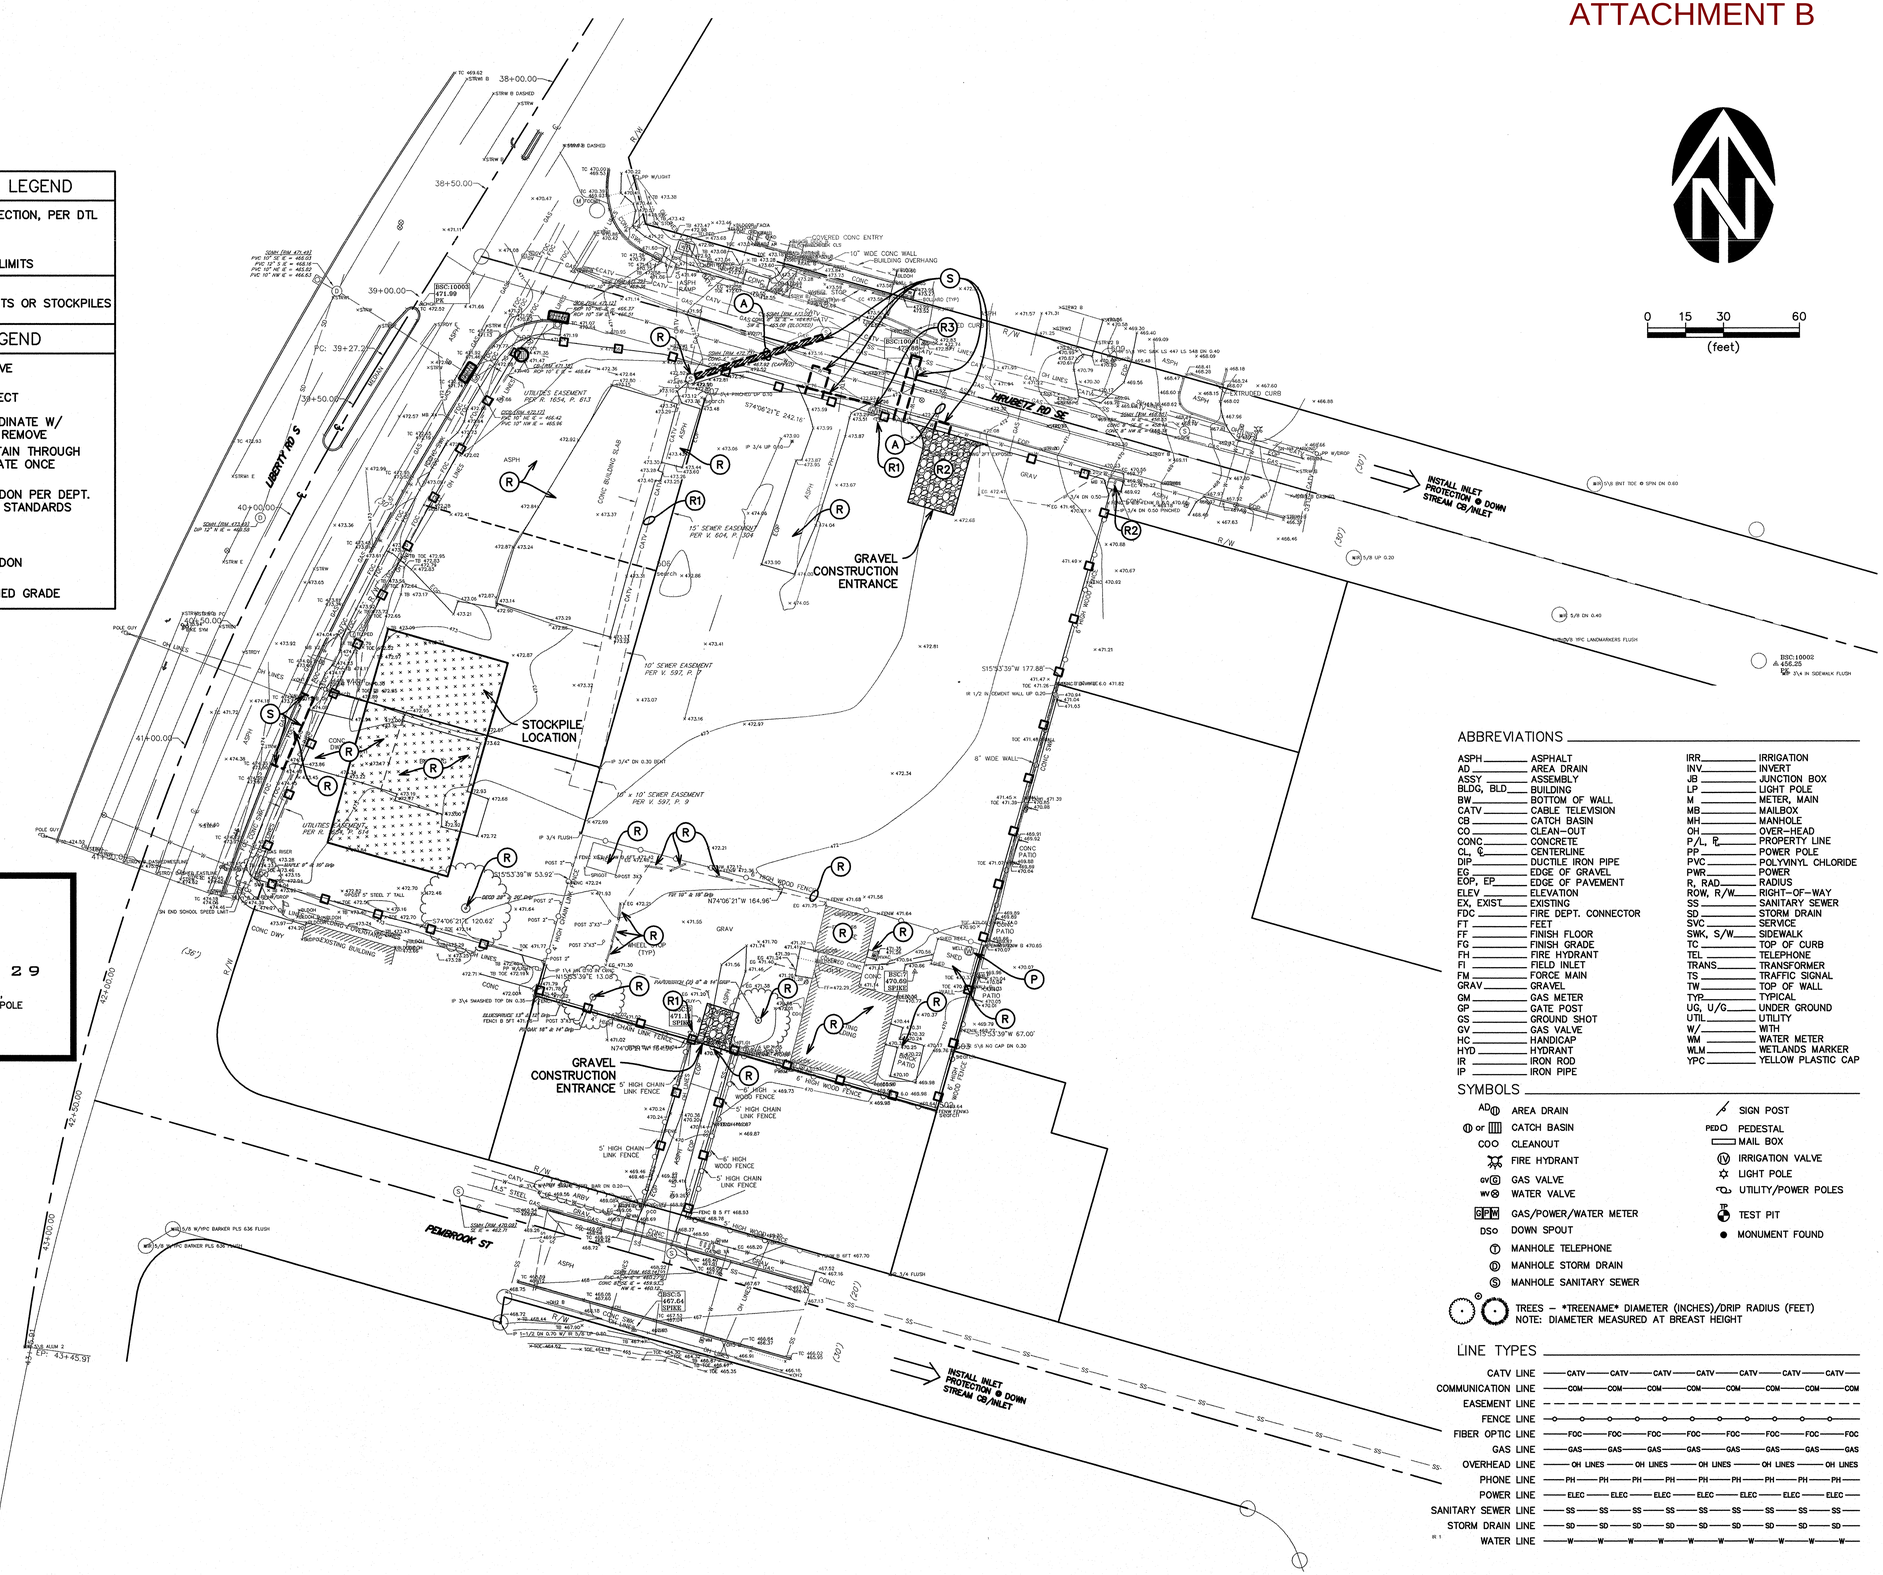

BENCHMARK UTILIZED:
CITY OF SALEM # 8207

ELEV: 476.56' NGVD 29

NE CORNER LIBERTY RD SE, AND KUEBLER BLVD SE, 8.3' NORTH OF MANHOLE, 12.2' SOUTHWEST OF SIGNAL POLE

DISCLAIMER: UTILITIES DEPICTED ARE BASED ON EVIDENCE FOUND IN THE FIELD, MUNICIPALITY AND/OR OTHER GOVERNMENT ENTITY AS-BUILT PLANS, CONTRACTOR PLANS AND OTHER DOCUMENTS OF RECORD. BARKER SURVEYING ASSUMES NO RESPONSIBILITY FOR UTILITIES THAT ARE NO LONGER IN USE, INSTALLED AFTER THE DATE OF ACTUAL SURVEY, NOT IDENTIFIED OR NOT LOCATED. THIS INCLUDES UTILITIES UPON PUBLIC OR PRIVATE PROPERTY.

SPECIFIC UTILITY POSITIONS INDICATED ON THE GROUND SURFACE PROVIDED BY LOCATION SERVICES MAY VARY DUE TO UNDERGROUND DETECTION CAPABILITIES.

ABBREVIATIONS

ASPH	ASPHALT	IRR	IRRIGATION
AD	AREA DRAIN	INV	INVERT
ASSY	ASSEMBLY	JB	JUNCTION BOX
BLDG, BLD	BUILDING	LP	LIGHT POLE
BW	BOTTOM OF WALL	M	METER, MAIN
CATV	CABLE TELEVISION	MB	MAILBOX
CB	CATCH BASIN	MH	MANHOLE
CO	CLEAN-OUT	OH	OVER-HEAD
CONC	CONCRETE	P/L, P	PROPERTY LINE
CL, ℄	CENTERLINE	PP	POWER POLE
DIP	DUCTILE IRON PIPE	PVC	POLYVINYL CHLORIDE
EG	EDGE OF GRAVEL	PWR	POWER
EOP, EP	EDGE OF PAVEMENT	R, RAD	RADIUS
ELEV	ELEVATION	ROW, R/W	RIGHT-OF-WAY
EX, EXIST	EXISTING	SS	SANITARY SEWER
FDC	FIRE DEPT. CONNECTOR	SD	STORM DRAIN
FT	FEET	SVC	SERVICE
FF	FINISH FLOOR	SWK, S/W	SIDEWALK
FG	FINISH GRADE	TC	TOP OF CURB
FH	FIRE HYDRANT	TEL	TELEPHONE
FI	FIELD INLET	TRANS	TRANSFORMER
FM	FORCE MAIN	TS	TRAFFIC SIGNAL
GRAV	GRAVEL	TW	TOP OF WALL
GM	GAS METER	TYP	TYPICAL
GP	GATE POST	UG, U/G	UNDER GROUND
GS	GROUND SHOT	UTIL	UTILITY
GV	GAS VALVE	W/	WITH
HC	HANDICAP	WM	WATER METER
HYD	HYDRANT	WLM	WETLANDS MARKER
IR	IRON ROD	YPC	YELLOW PLASTIC CAP
IP	IRON PIPE		

SYMBOLS

AD	AREA DRAIN		SIGN POST
	CATCH BASIN	PED	PEDESTAL
CO	CLEANOUT		MAIL BOX
	FIRE HYDRANT		IRRIGATION VALVE
GV	GAS VALVE		LIGHT POLE
WV	WATER VALVE		UTILITY/POWER POLES
GPM	GAS/POWER/WATER METER	TP	TEST PIT
DS	DOWN SPOUT		MONUMENT FOUND
T	MANHOLE TELEPHONE		
D	MANHOLE STORM DRAIN		
S	MANHOLE SANITARY SEWER		

TREES – *TREENAME* DIAMETER (INCHES)/DRIP RADIUS (FEET)
NOTE: DIAMETER MEASURED AT BREAST HEIGHT

LINE TYPES

CATV LINE	CATV
COMMUNICATION LINE	COM
EASEMENT LINE	
FENCE LINE	
FIBER OPTIC LINE	FOC
GAS LINE	GAS
OVERHEAD LINE	OH LINES
PHONE LINE	PH
POWER LINE	ELEC
SANITARY SEWER LINE	SS
STORM DRAIN LINE	SD
WATER LINE	W

STUDIO 3 ARCHITECTURE INCORPORATED

222 COMMERCIAL ST. NE
SALEM, OR 97301-3410
P: 503.390.6500
F: 503.390.6501
www.studio3architecture.com

REGISTERED PROFESSIONAL ENGINEER 75415PE OREGON NOV. 12, 2008 WILLIAM J. WELLS
RENEWS: 6/30/2020

IN THE EVENT CONFLICTS ARE DISCOVERED BETWEEN THE ORIGINAL SIGNED AND SEALED DOCUMENTS PREPARED BY THE ARCHITECTS AND/OR THEIR CONSULTANTS, AND ANY COPY OF THE DOCUMENTS TRANSMITTED BY MAIL, FAX, ELECTRONICALLY OR OTHERWISE, THE ORIGINAL SIGNED AND SEALED DOCUMENTS SHALL GOVERN.

PROJECT # 3136.0000.0
DATE: 4/5/2019
DRAWN BY: AK
CHECKED BY: JW

REVISIONS:

WESTECH ENGINEERING, INC.
CONSULTING ENGINEERS AND PLANNERS
3841 Fairview Industrial Dr. S.E., Suite 100, Salem, OR 97302
Phone: (503) 585-2474 Fax: (503) 585-3986
E-mail: westech@westech-eng.com

NEW MIXED USE DEVELOPMENT: SOUTH LIBERTY RD

SALEM, OR

LIBERTY RD SE AND HRUBETZ RD

SHEET:

C1.0

EXISTING CONDITIONS, DEMO & EROSION CONTROL PLAN

Copyright © 2003, STUDIO 3 ARCHITECTURE, INC.