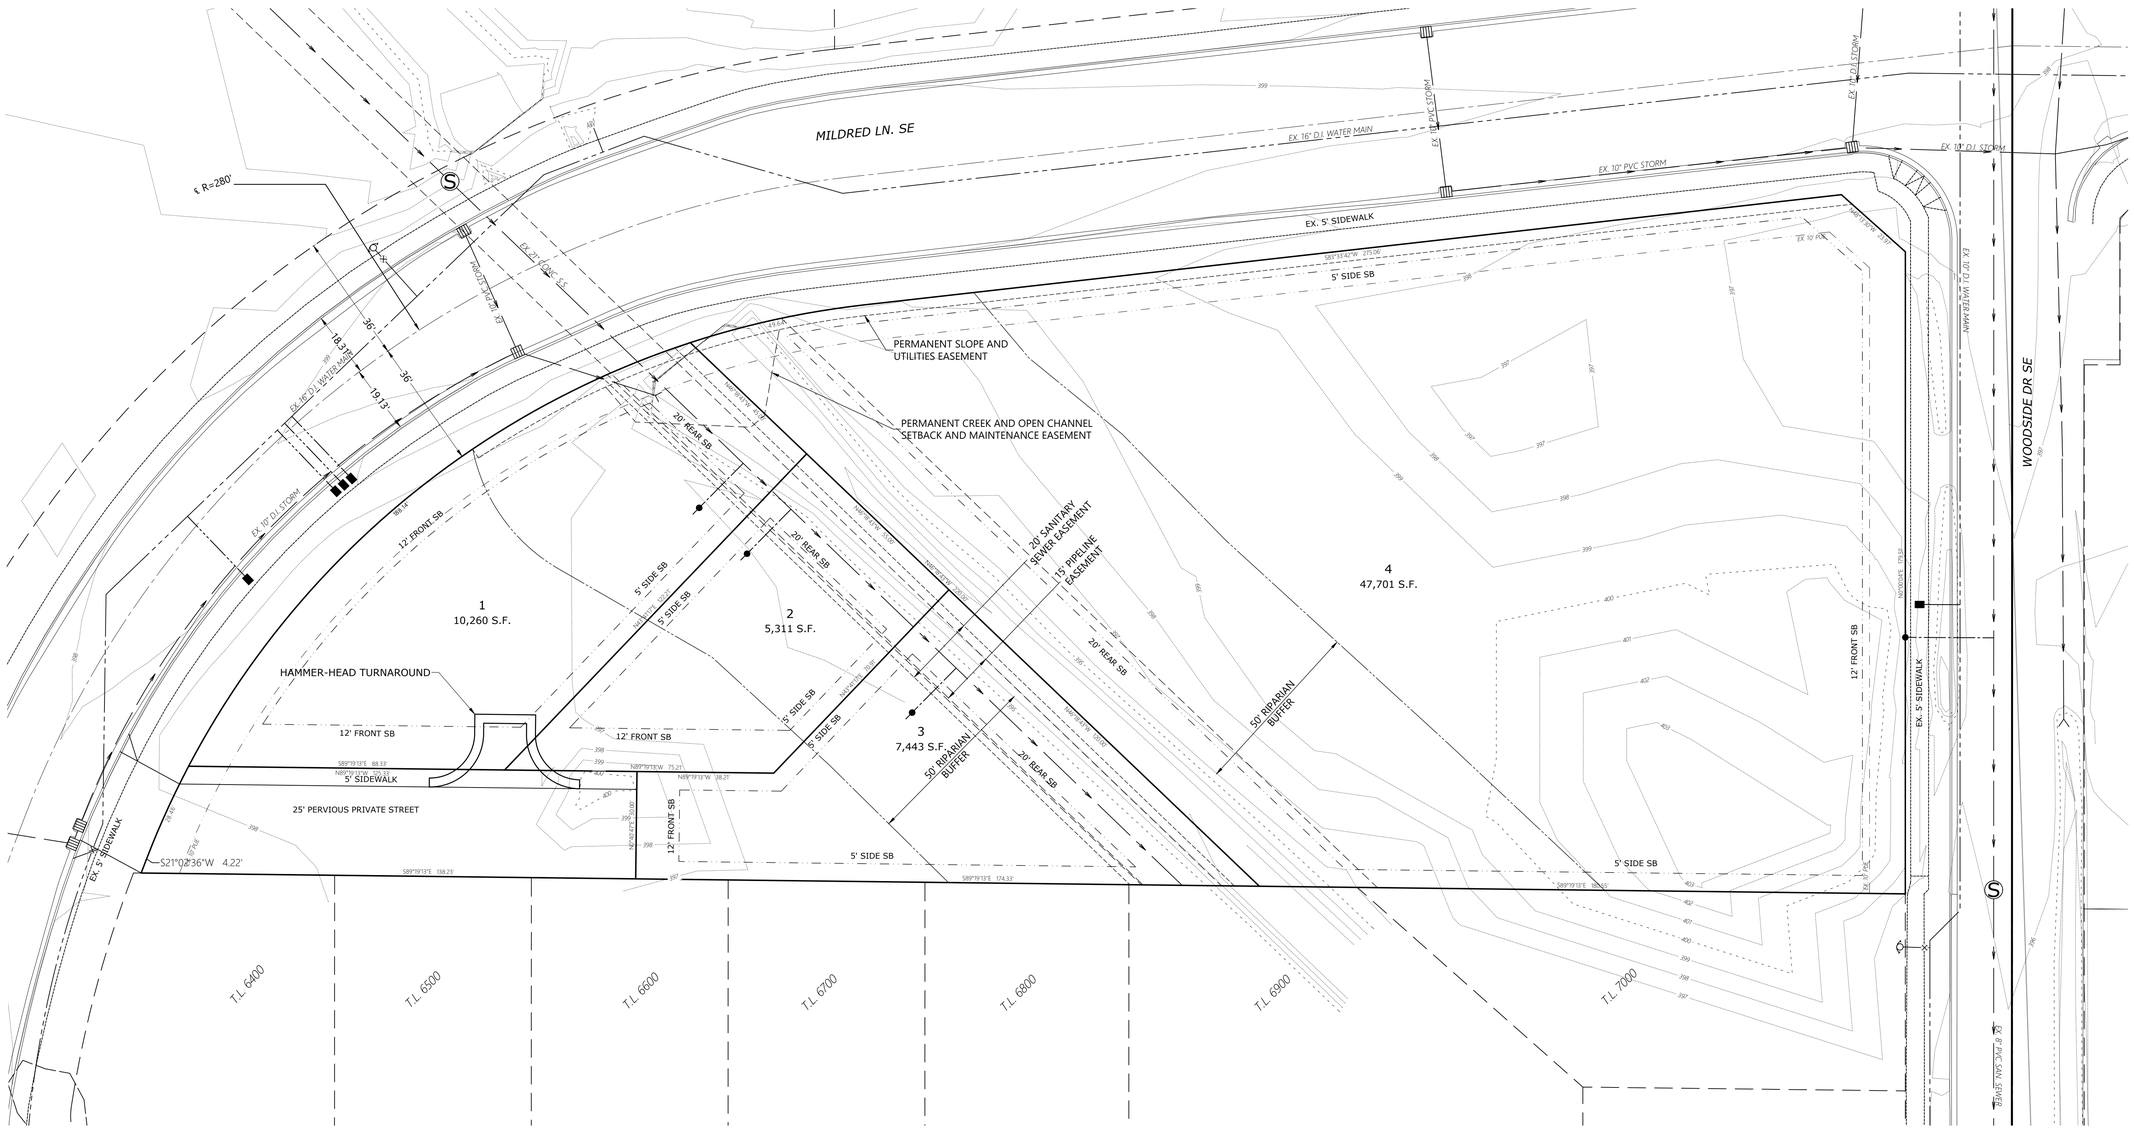

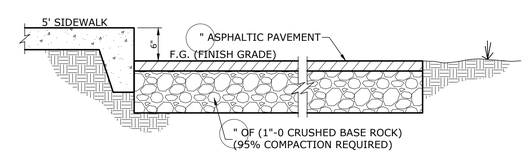

TYPICAL SIDEWALK AND
DRIVE WAY SECTION
-NTS-

MULTI/TECH
ENGINEERING SERVICES, INC.
1155 13th ST. S.E. SALEM, OR. 97302
PH. (503) 363-9227 FAX: (503) 364-1260
www.mtengineering.net office@mtengineering.net

TENTATIVE SUBDIVISION PLAN
GRADING PLAN

J & J ESTATES

NO CHANGES, MODIFICATIONS OR REPRODUCTIONS TO BE MADE TO THESE DRAWINGS WITHOUT WRITTEN AUTHORIZATION FROM THE DESIGN ENGINEER.

DIMENSIONS & NOTES TAKE PRECEDENCE OVER GRAPHICAL REPRESENTATION.

7025p 4

Design: M.D.G.
Drawn: T.N.S.
Checked: J.L.G.
Date: MAY 2021
Scale: AS SHOWN

REGISTERED PROFESSIONAL ENGINEER #65454 OREGON JULY 14, 1978 MARK D. GRENZ

EXPIRES: 06-30-2021

JOB # 7025

J:\Tech\7025-JAJEstates\Dwg-v20\7025p-dwg, 4, 6/21/2022 11:26:21 AM, CGall