SEE SHEET P504 FOR
G STREET DESIGN

SEE SHEET P503 FOR
E AVENUE & D STREET DESIGN

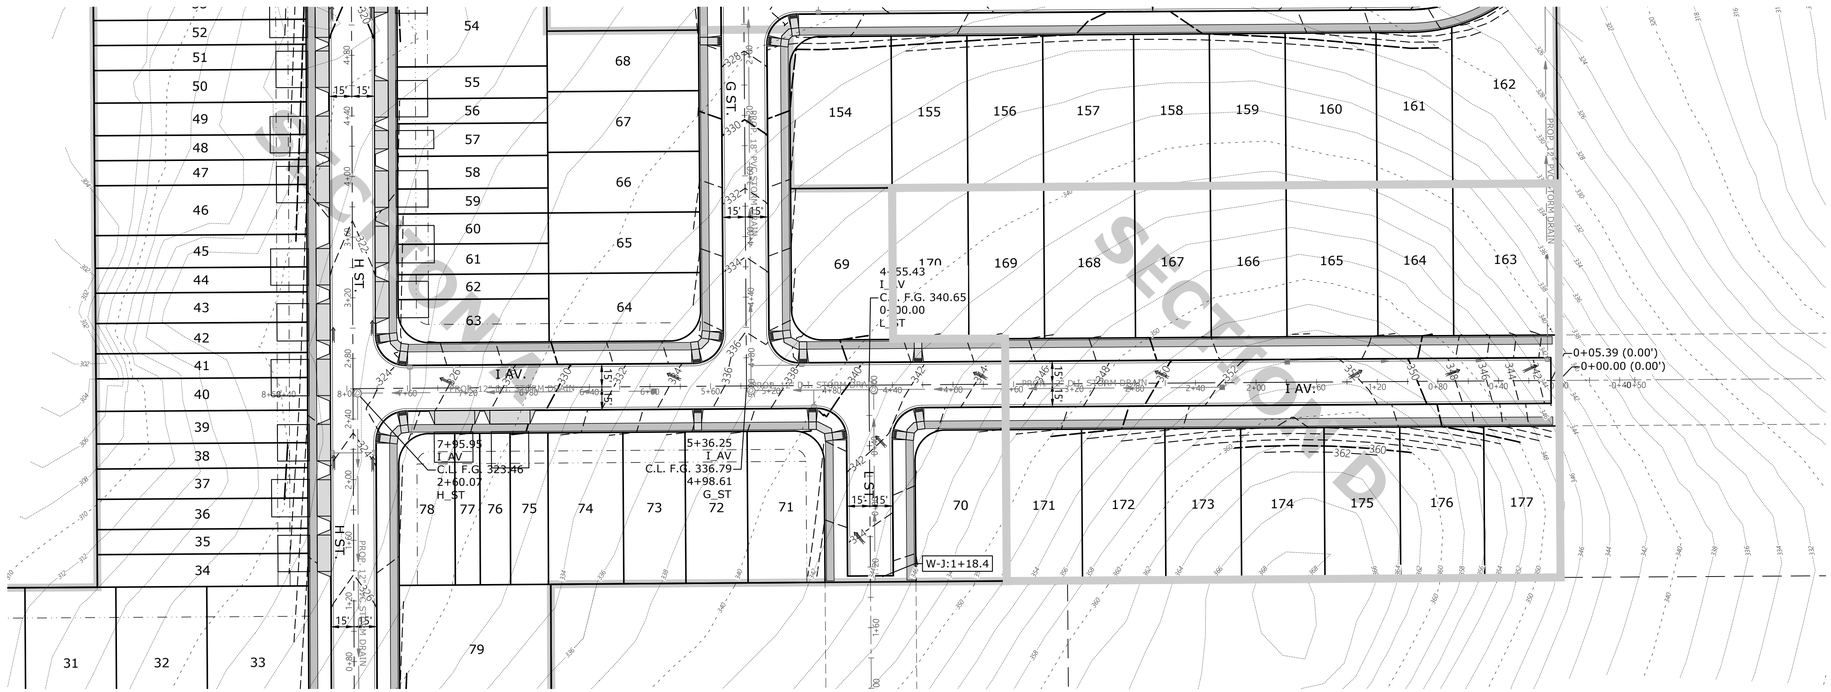

SEE SHEET P504 FOR
H STREET DESIGN

SEE SHEET P508 FOR
L STREET DESIGN

SEE SHEET P517 FOR
TYPICAL STREET SECTIONS

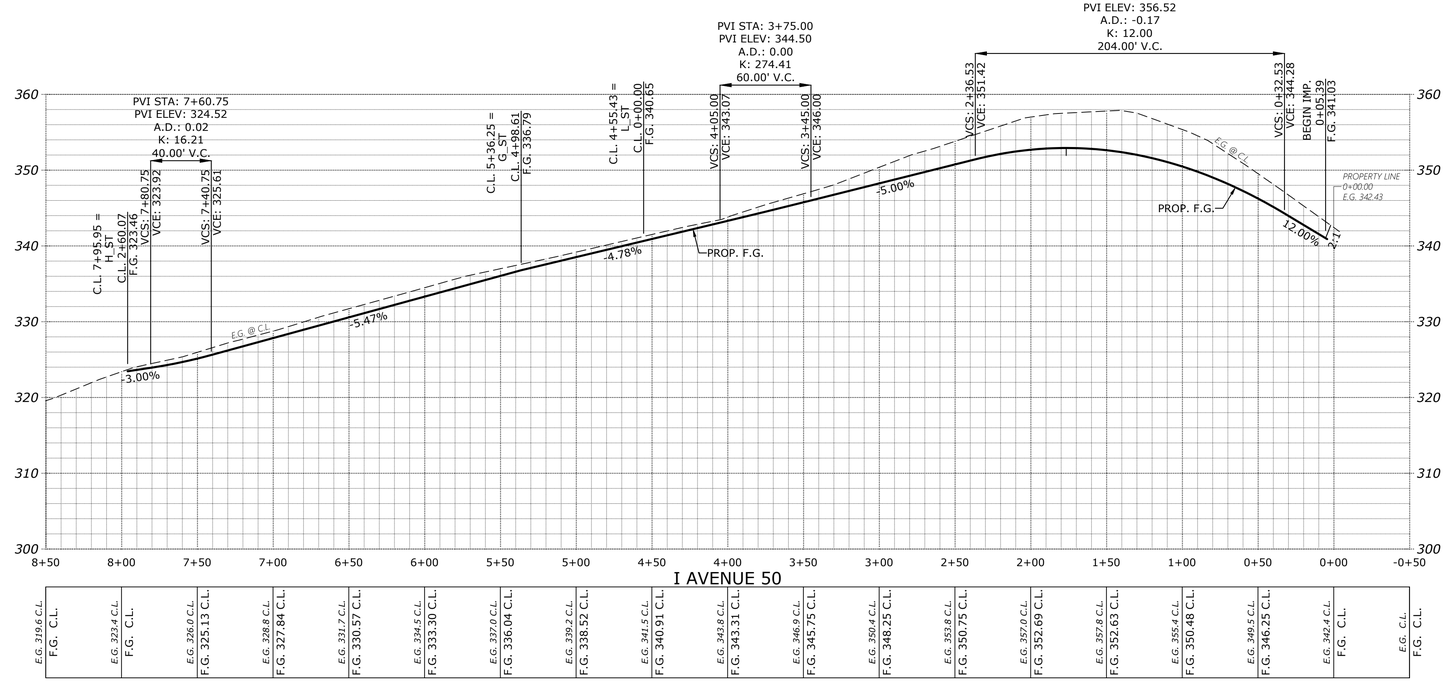

PROFILE SCALE
HORIZ. 1" = 50'
VERT. 1" = 10'

MULTI/TECH
ENGINEERING SERVICES, INC.
1155 13th ST. S.E. SALEM, OR. 97302
PH. (503) 363-9227 FAX (503) 364-1260
www.mtengineering.net office@mtengineering.net

STREET IMPROVEMENTS

COBURN GRAND VIEW ESTATES

NO CHANGES, MODIFICATIONS OR REPRODUCTIONS TO BE MADE TO THESE DRAWINGS WITHOUT WRITTEN AUTHORIZATION FROM THE DESIGN ENGINEER.

DIMENSIONS & NOTES TAKE PREFERENCE OVER GRAPHICAL REPRESENTATION.

6234p20 P505ST

Design: M.D.G.
Drawn: P.H.S.
Checked: J.J.G.
Date: JUNE 2018
Scale: AS SHOWN
As-Built: ----

REGISTERED PROFESSIONAL ENGINEER
OREGON
JULY 14, 1978
MARK D. GRENZ

EXPIRES: 06-30-2023

JOB # 6234

P505