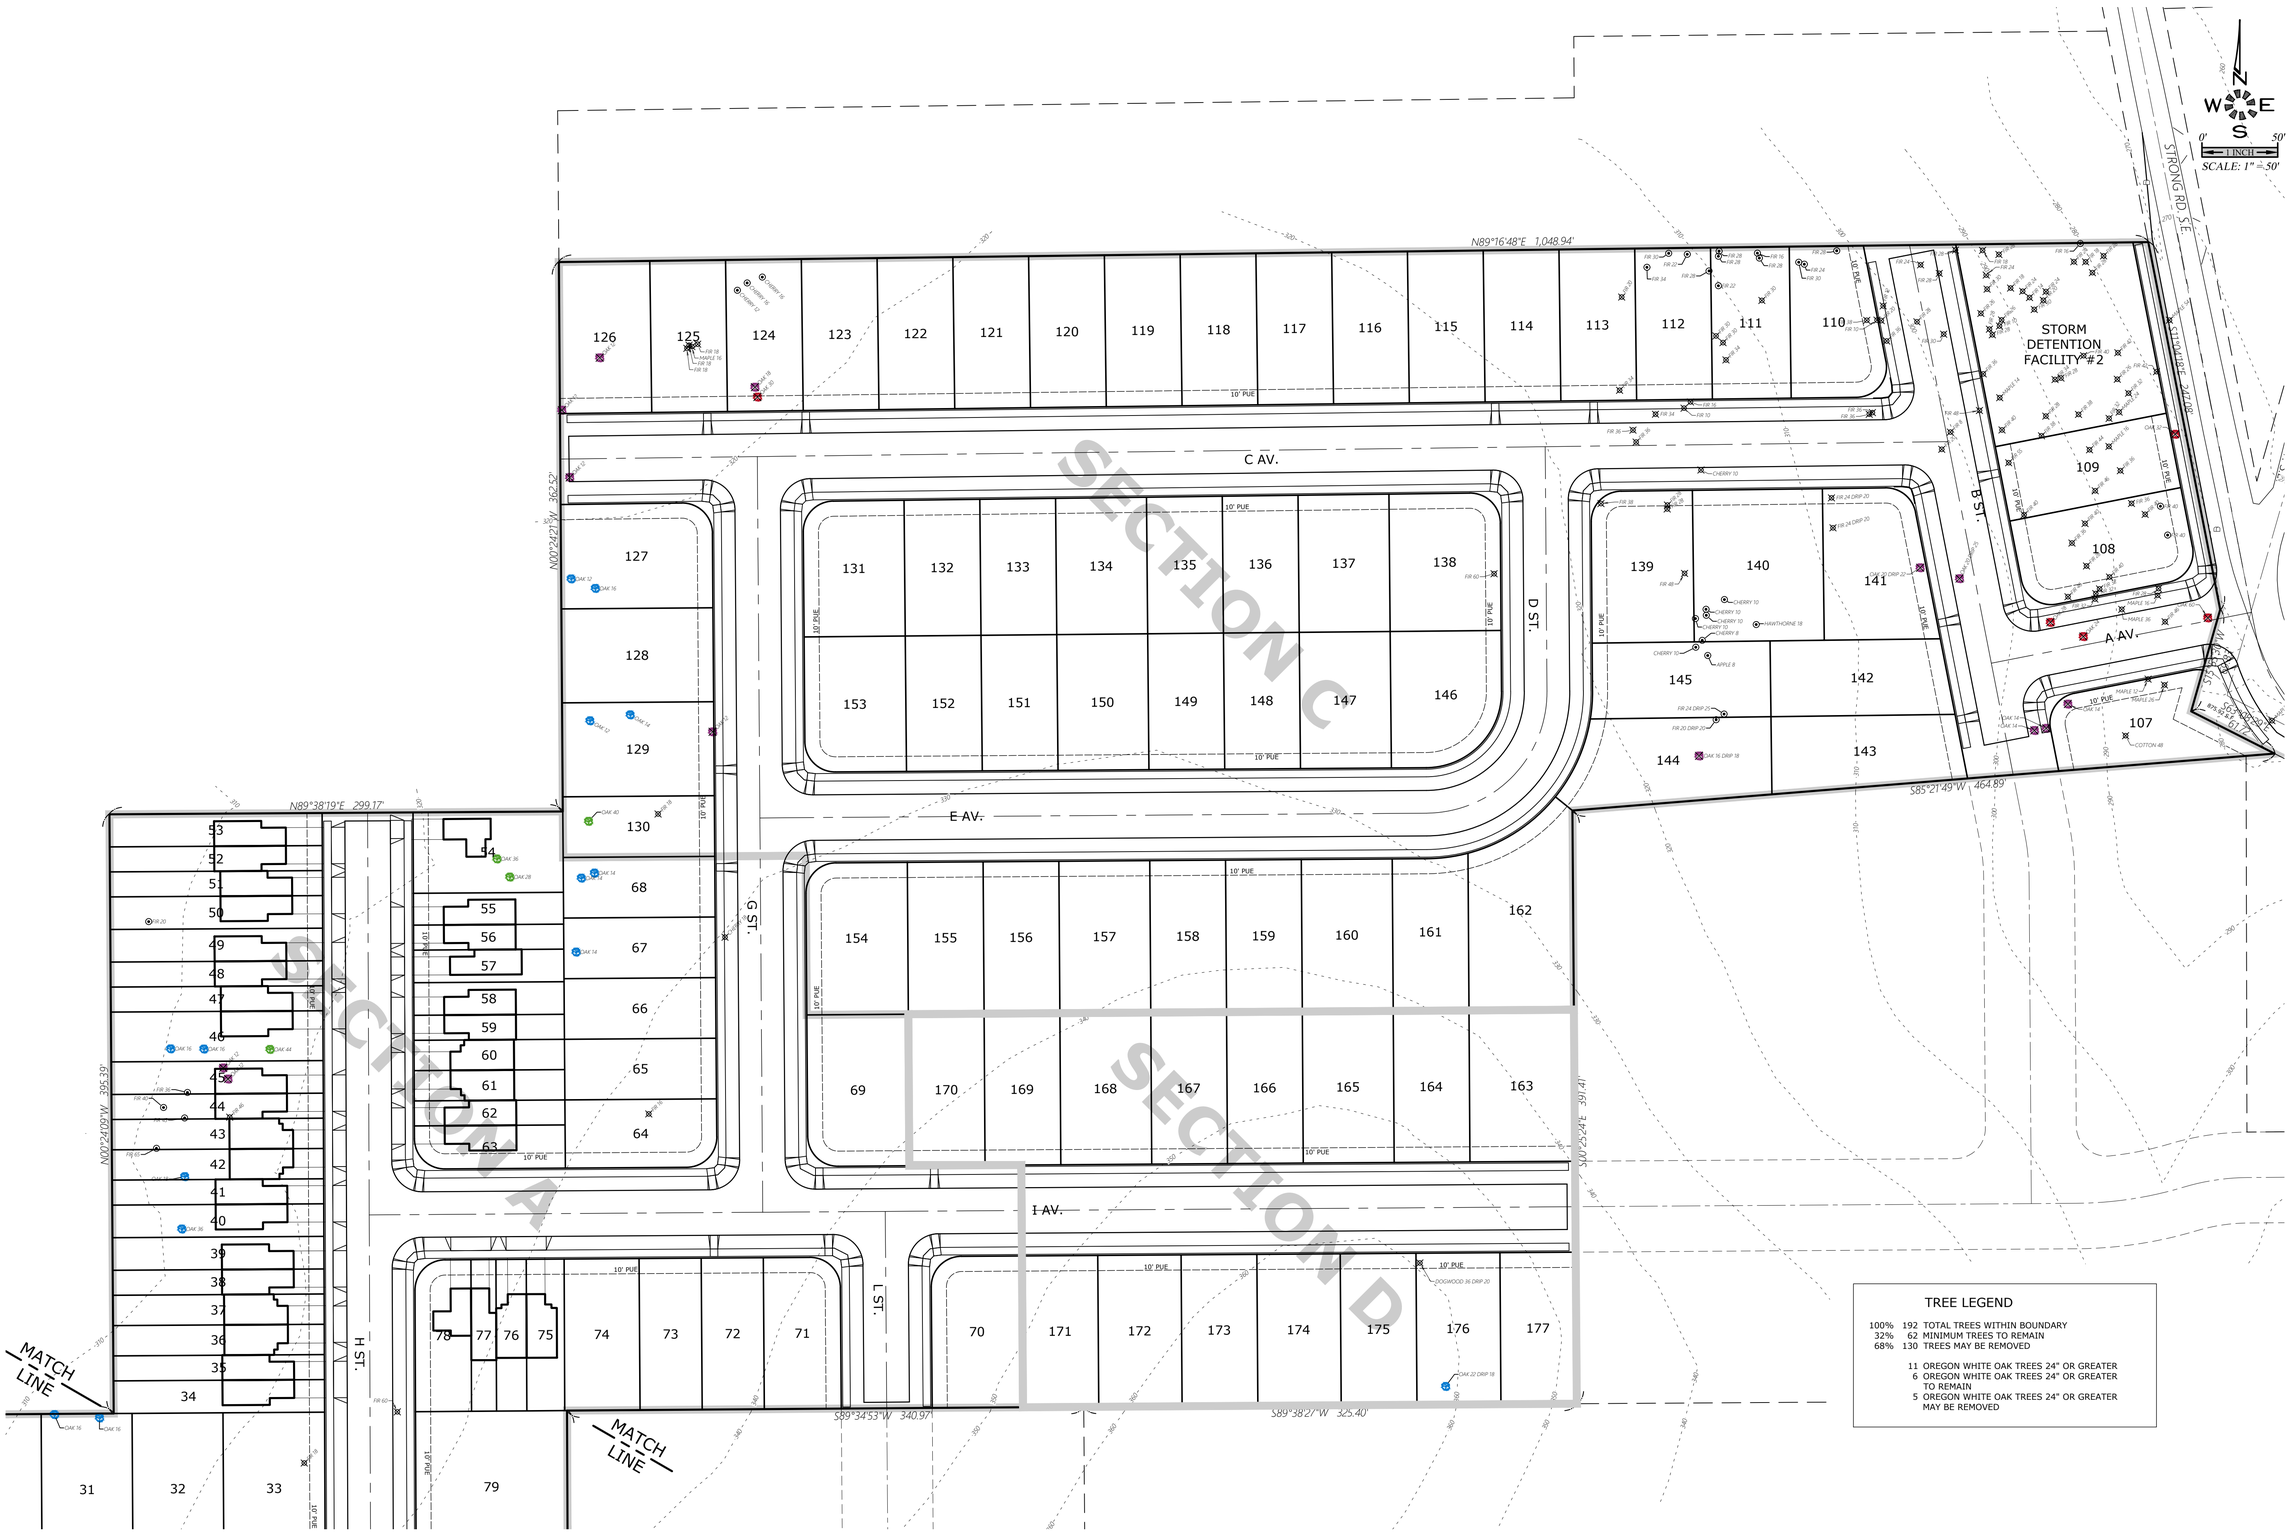

TREE LEGEND

100%	192	TOTAL TREES WITHIN BOUNDARY
32%	62	MINIMUM TREES TO REMAIN
68%	130	TREES MAY BE REMOVED

11 OREGON WHITE OAK TREES 24" OR GREATER
6 OREGON WHITE OAK TREES 24" OR GREATER TO REMAIN
5 OREGON WHITE OAK TREES 24" OR GREATER MAY BE REMOVED

MULTI/TECH
ENGINEERING SERVICES, INC.
1155 13th ST. S.E. SALEM, OR. 97302
PH. (503) 363-9227 FAX (503) 364-1260
www.mtengineering.net office@mtengineering.net

TREE CONSERVATION PLAN - NORTH -

COBURN GRAND VIEW ESTATES

NO CHANGES, MODIFICATIONS OR REPRODUCTIONS TO BE MADE TO THESE DRAWINGS WITHOUT WRITTEN AUTHORIZATION FROM THE DESIGN ENGINEER.

DIMENSIONS & NOTES TAKE PREFERENCE OVER GRAPHICAL REPRESENTATION.

6234p20 P401TR

Design: M.D.G.
Drawn: P.H.S.
Checked: J.J.G.
Date: JUNE 2018
Scale: AS SHOWN
As-Built: ----

JOB # 6234

P401

J:\62xx\6234-Reedland\Dwg v20\6234p20.dwg, P401TR, 11/11/2021 8:17:34 AM, CGall