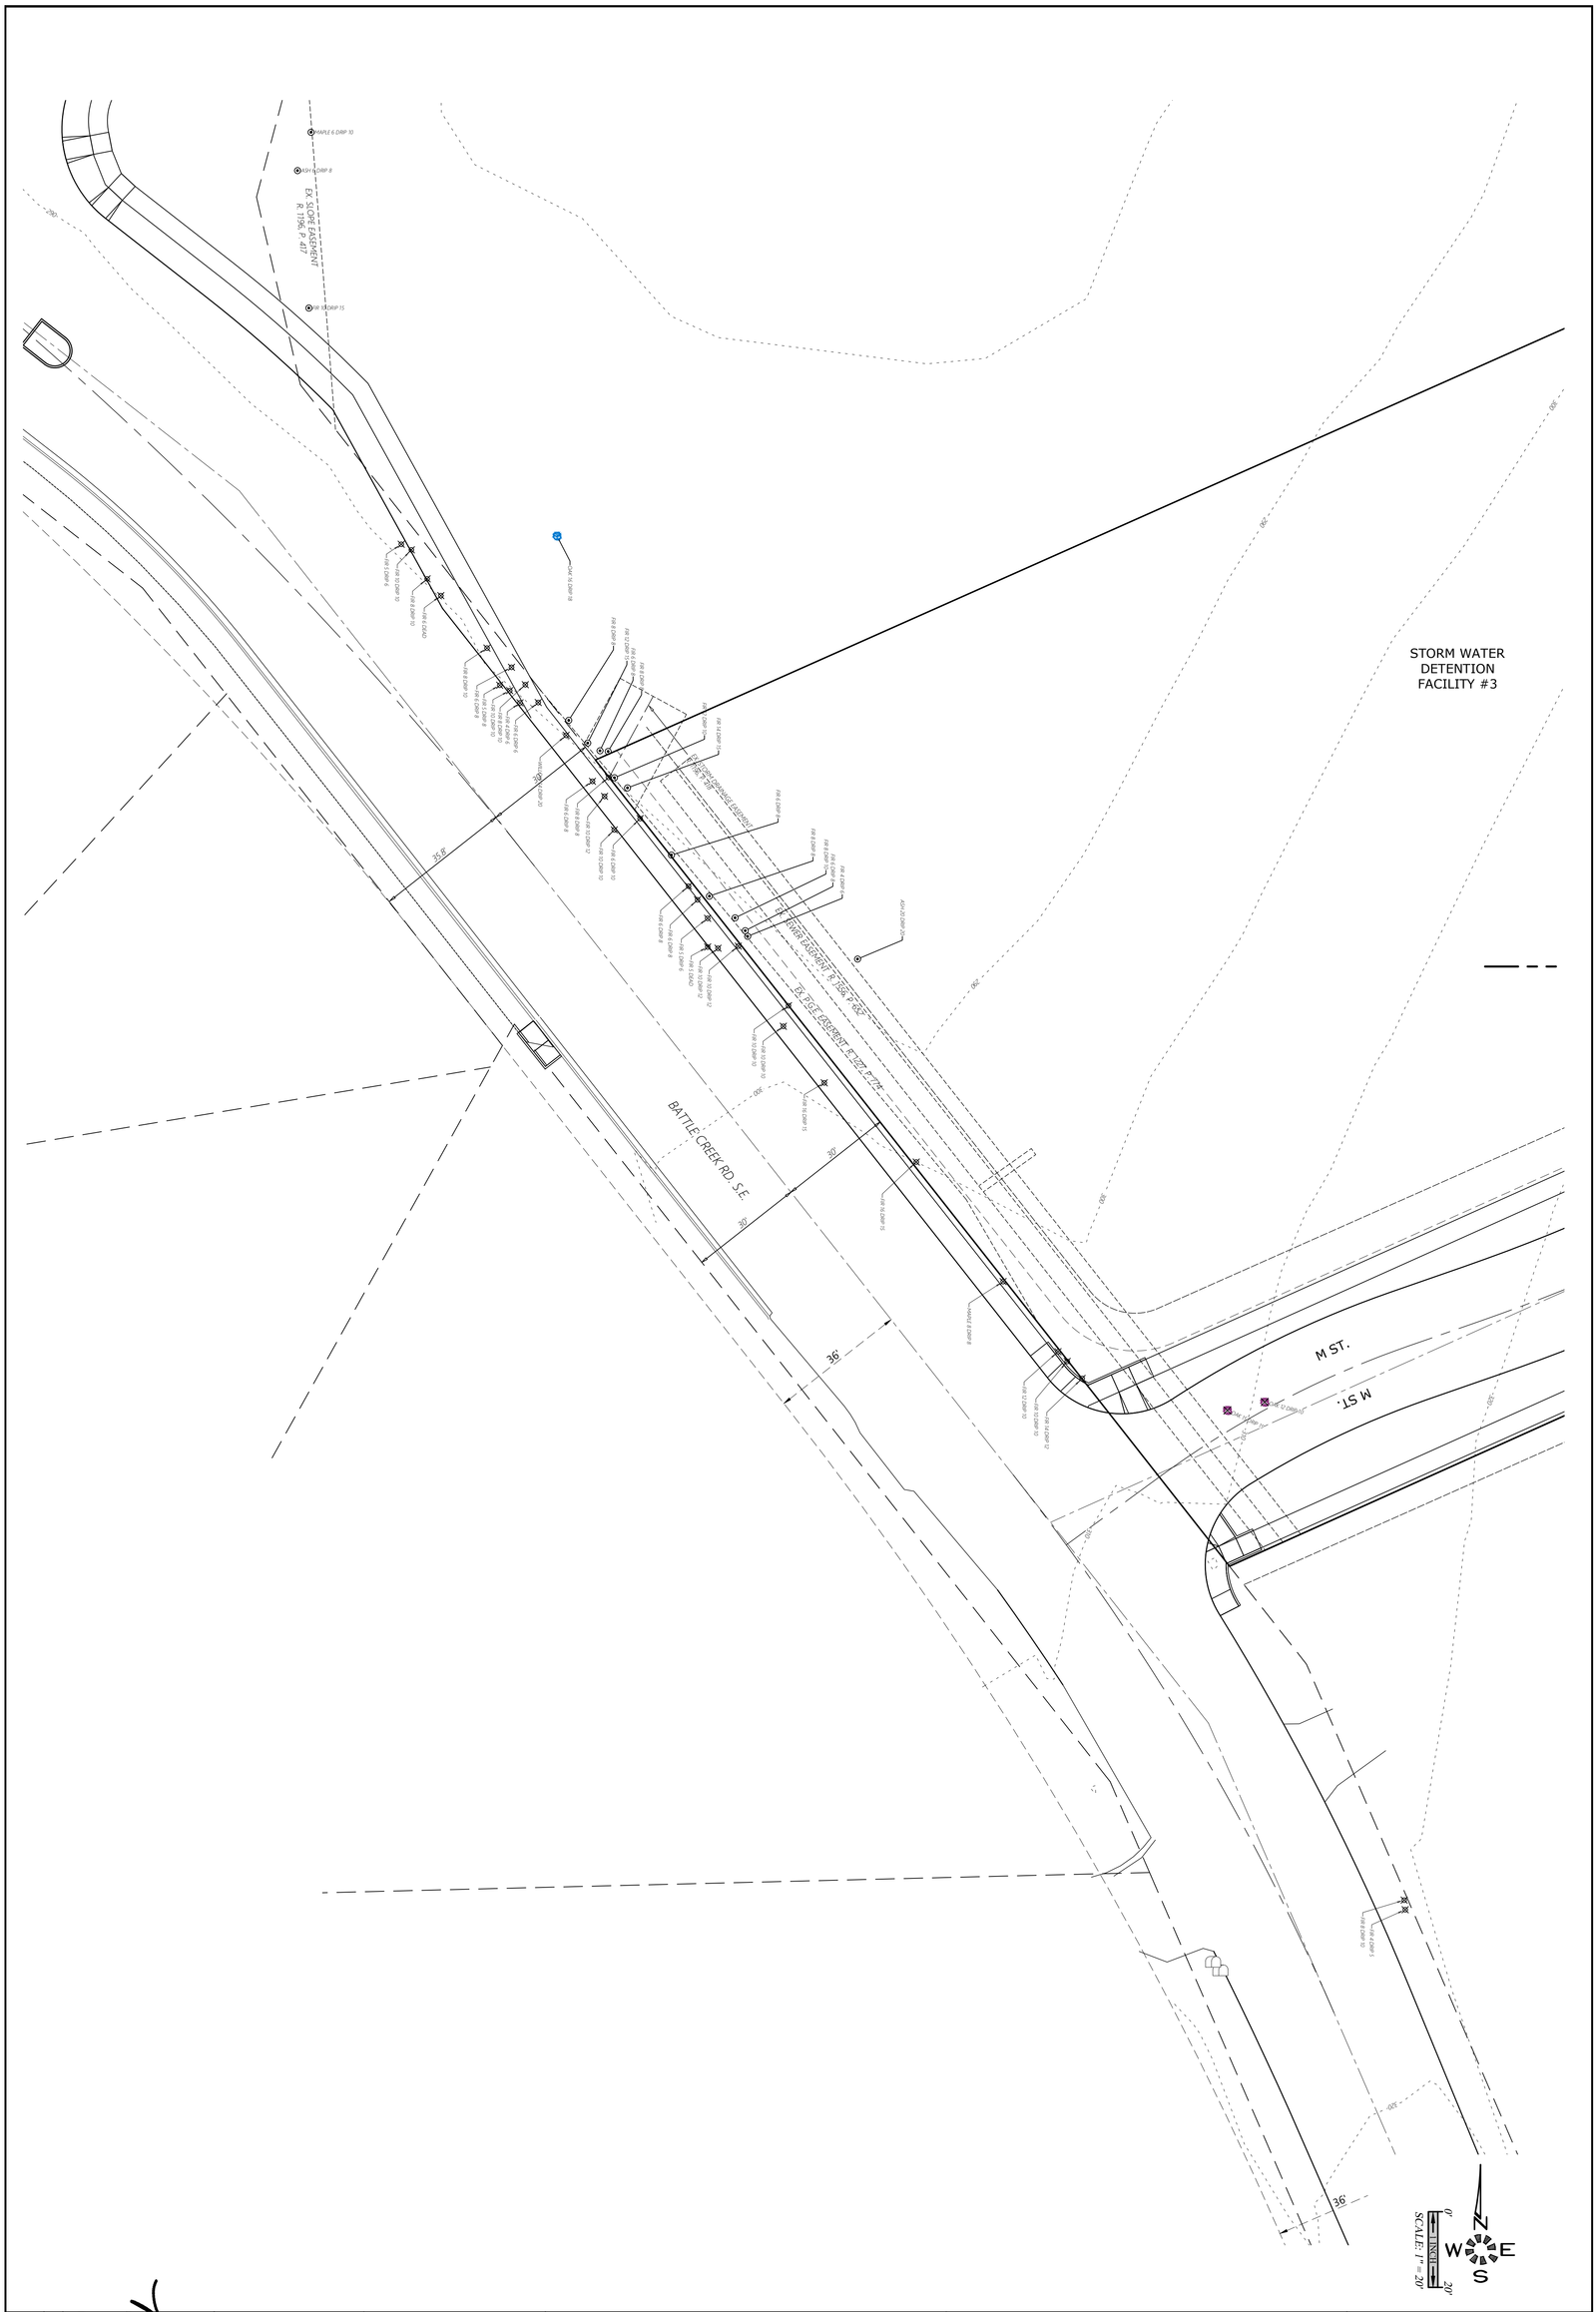

P405	JOB # 6234	DWG# 06-30-2023	6234p20 P405TR Design: M.D.G. Drawn: P.H.S. Checked: J.J.G. Date: JUNE 2018 Scale: AS SHOWN As-Built: ----	NO CHANGES, MODIFICATIONS OR REPRODUCTIONS TO BE MADE TO THESE DRAWINGS WITHOUT WRITTEN AUTHORIZATION FROM THE DESIGN ENGINEER. DIMENSIONS & NOTES TAKE PRECEDENCE OVER GRAPHICAL REPRESENTATION.	**COBURN GRAND VIEW ESTATES**	**STREET TREE REMOVAL PLAN - SOUTH -**

MULTI/TECH
ENGINEERING SERVICES, INC.
1155 13th ST. S.E. SALEM, OR. 97302
PH. (503) 363-9227 FAX (503) 364-1260
www.mtengineering.net office@mtengineering.net