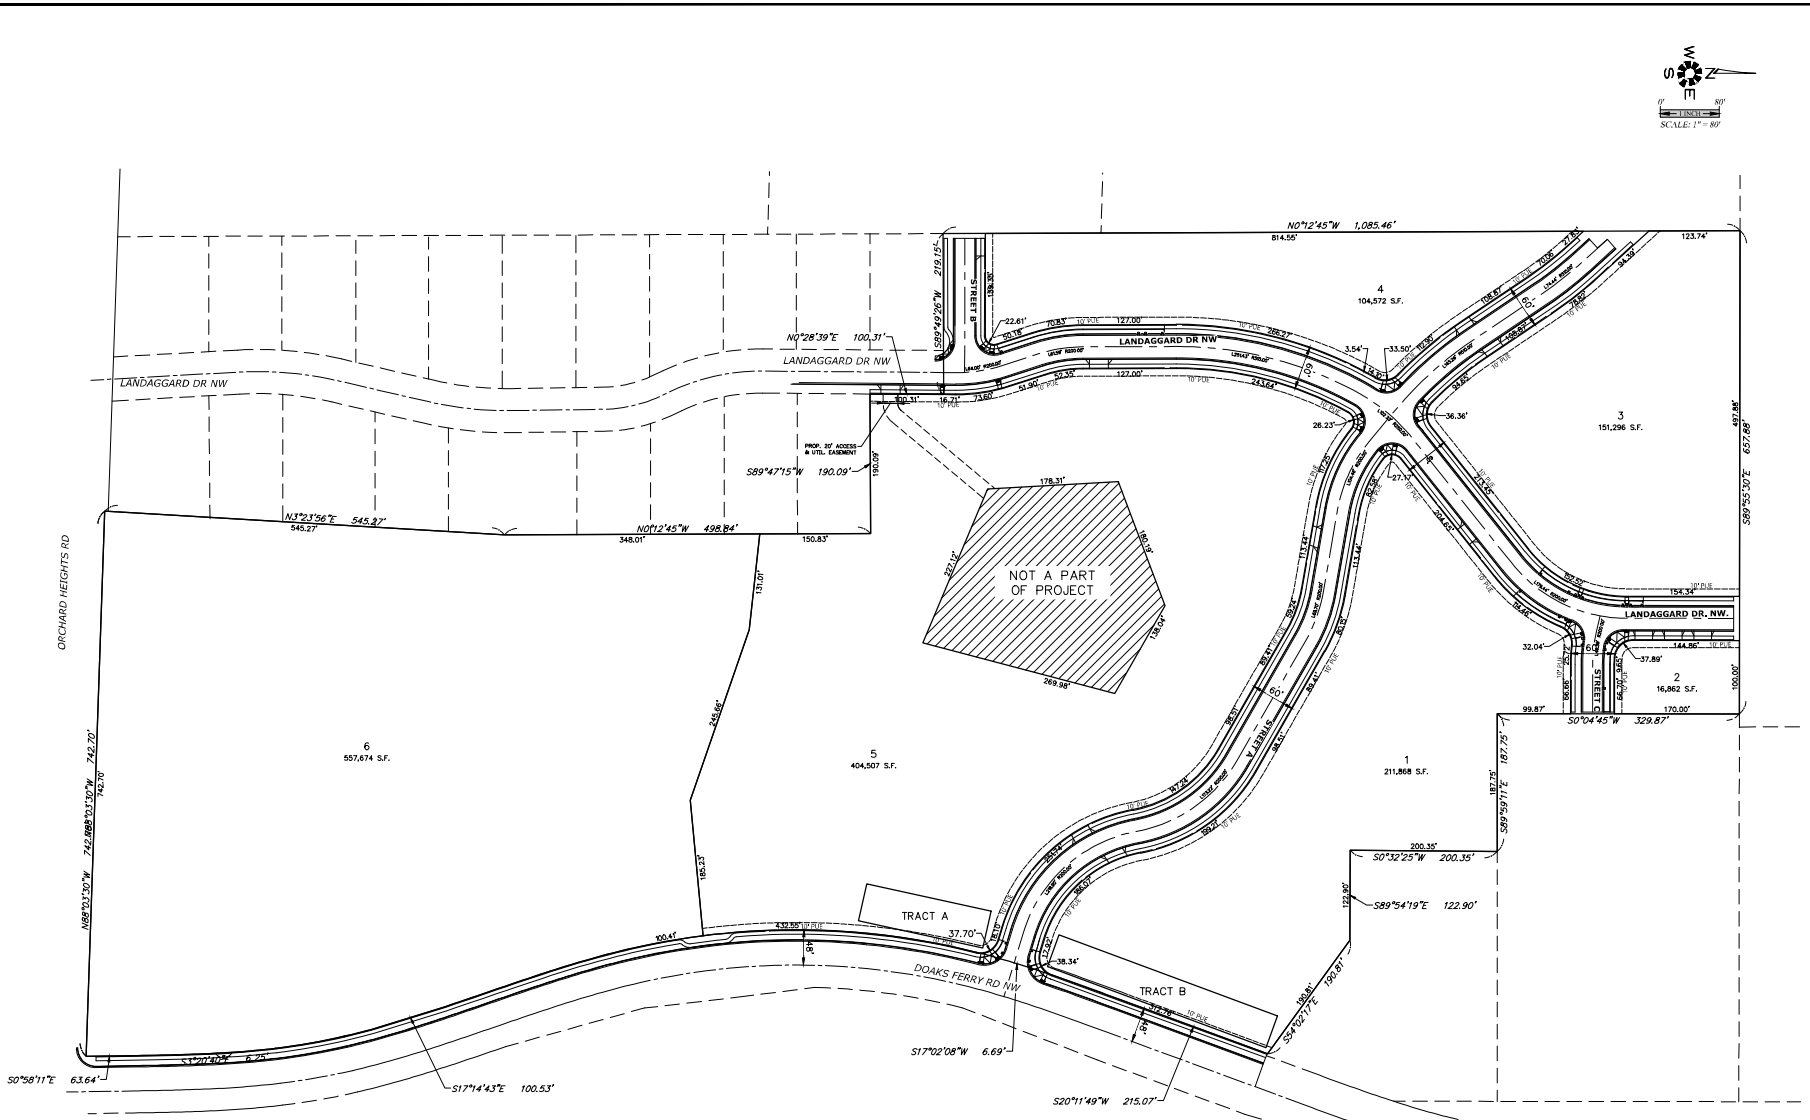


MULTI/TECH
ENGINEERING SERVICES, INC.
1155 13th ST. S.E., SALEM, OR. 97302
PH. (503) 363-9227 FAX (503) 364-1260
www.multitechengineering.com email@multitechengineering.com

# LOT SITE PLAN

# DOAKS FERRY SUBDIVISION

MULTI/TECH ENGINEERING EXEMPT FROM LIABILITY IF NOT STAMPED APPROVED.

NOT FOR CONSTRUCTION UNLESS STAMPED APPROVED HERE

NO CHANGES, MODIFICATIONS OR REPRODUCTIONS TO BE MADE TO THESE PLANS WITHOUT WRITTEN AUTHORIZATION FROM THE DESIGN ENGINEER.

DIMENSIONS & NOTES TAKE PRECEDENCE OVER GRAPHICAL REPRESENTATION.

| | |
|---|---|
| Design: | M.D.G. |
| Drawn: | M.J.C. |
| Rev'd: | M.D.G. |
| Date: | OCT. 2019 |
| Scale: | AS SHOWN |
| As-Built: | ---- |

REGISTERED PROFESSIONAL ENGINEER
OREGON
JAMES D. GRAY
EXPIRES: 12-31-2023

JOB # 6773

102