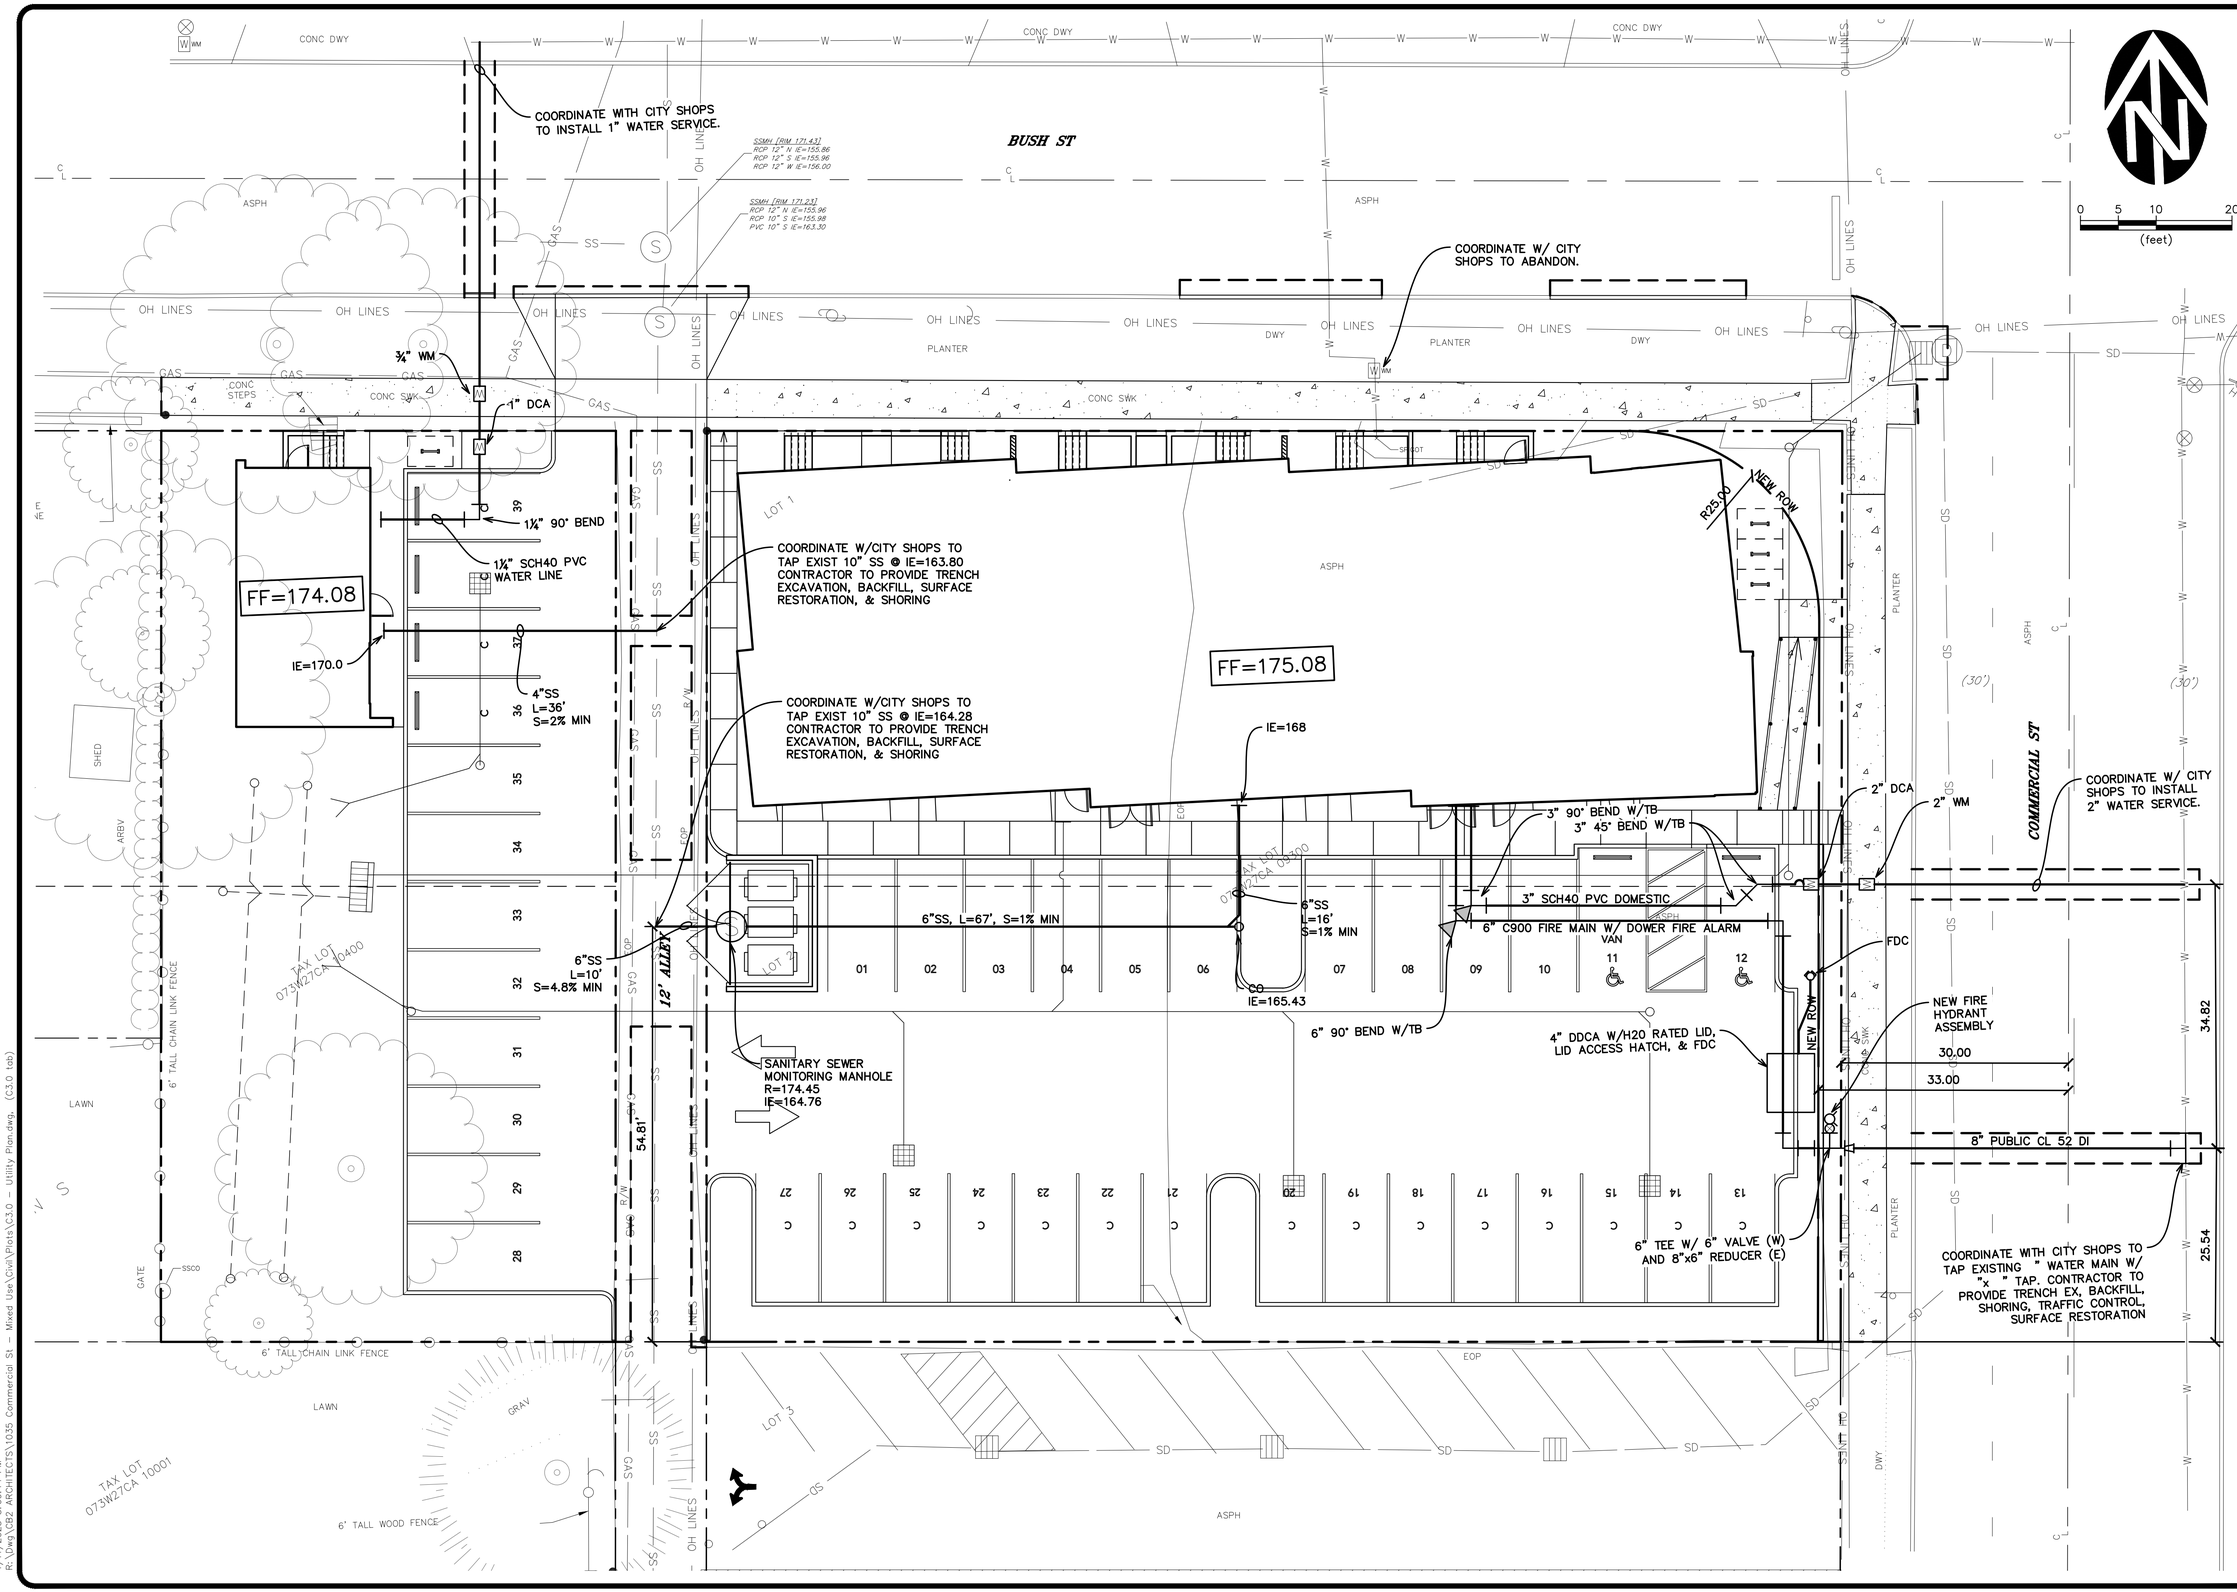

NO.	DATE	DESCRIPTION	BY
1		REVISIONS	

VERIFY SCALE
BAR IS ONE INCH ON ORIGINAL DRAWING
0 1"
IF NOT ONE INCH, ADJUST THIS SHEET, ADJUST SCALES ACCORDINGLY

DSGN. JW
DRN. IH
CKD. JW
DATE: 12/2022

REVIEW
REGISTERED PROFESSIONAL ENGINEER
WILLIAM J. WELLS
RENEWS: 6/30/2024

WESTECH ENGINEERING, INC.
CONSULTING ENGINEERS AND PLANNERS
3841 Fairview Industrial Dr. S.E., Suite 100, Salem, OR 97302
Phone: (503) 585-2474 Fax: (503) 585-3986
E-mail: westech@westech-eng.com

CB|TWO ARCHITECHTS
1035 COMMERCIAL ST – MIXED USE

UTILITY PLAN

DRAWING
C3.0

JOB NUMBER
3429.0000

1/11/2023 3:09:14 PM
R:\Dwg\CB2 ARCHITECTS\1035 Commercial St - Mixed Use\Civil\Plots\C3.0 - Utility Plan.dwg, (C3.0 tab)