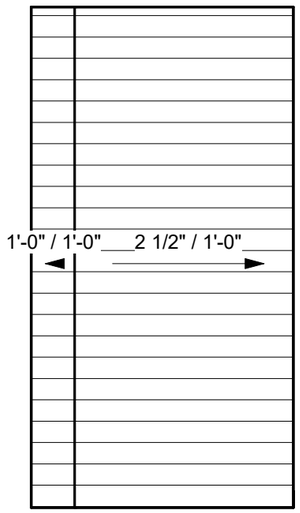

OFFICE/STOR ROOF PLAN

SCALE: 3/32" = 1'-0"

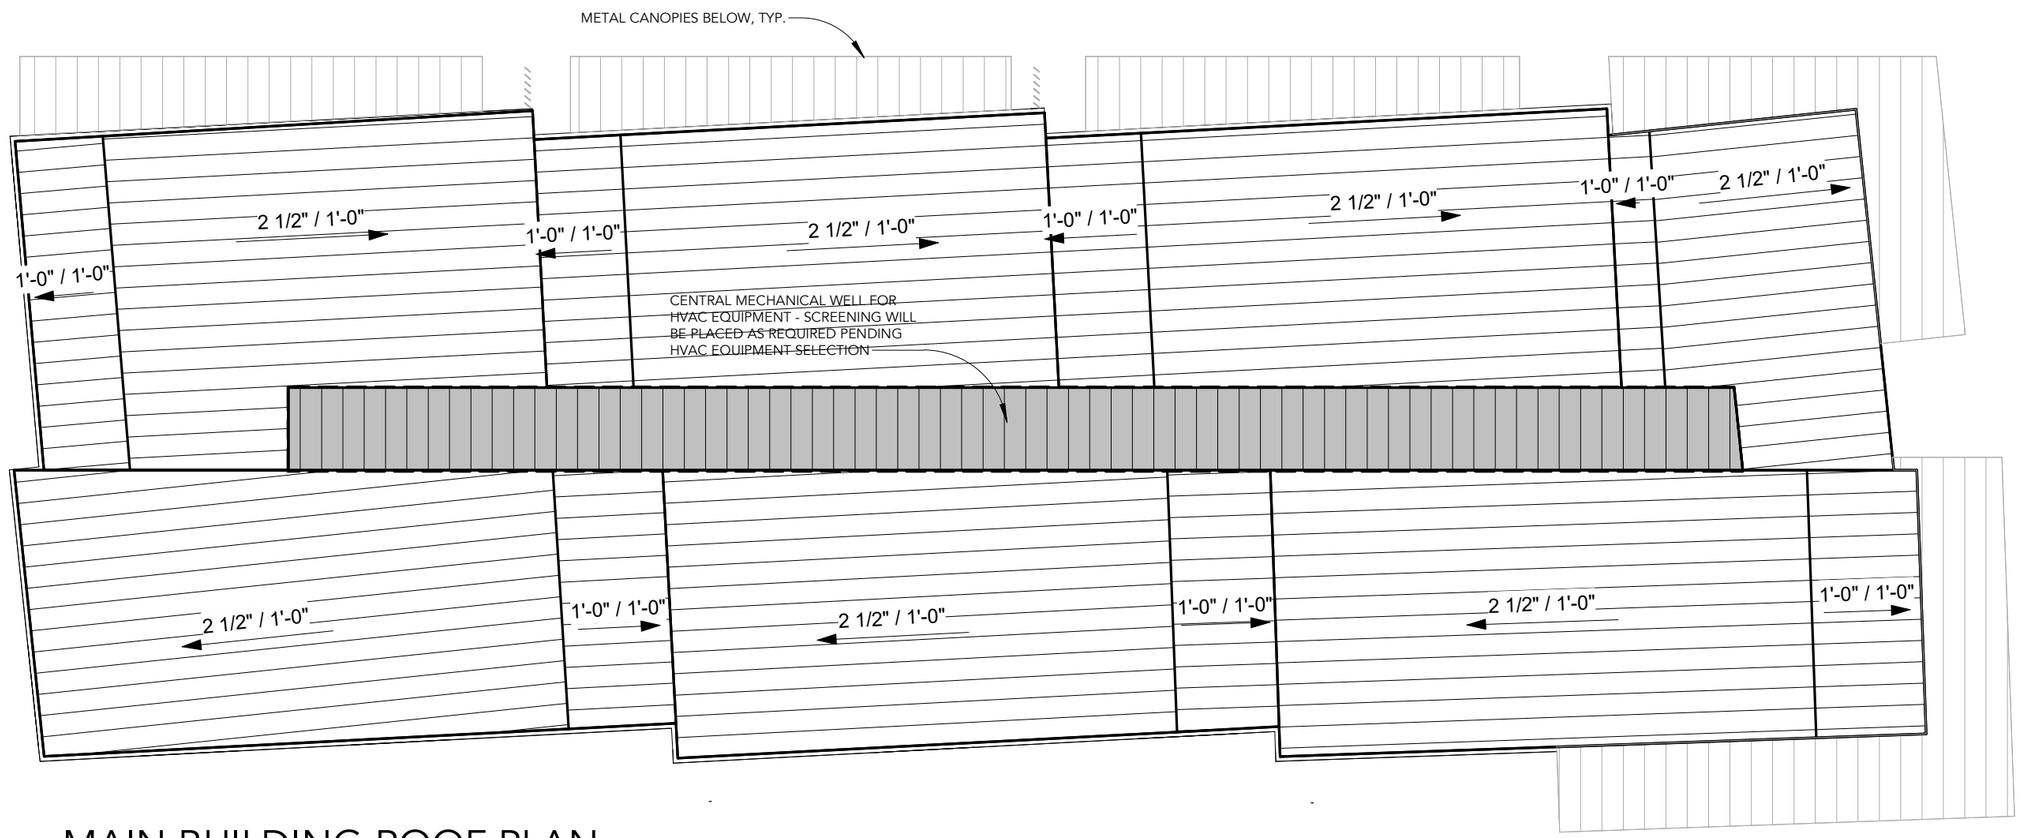

MAIN BUILDING ROOF PLAN

SCALE: 3/32" = 1'-0"

CBTWO ARCHITECTS LLC

PROJECT/LOCATION:

COZY RESIDENTIAL

1035 COMMERCIAL ST SE SALEM, OR 97302

ROOF PLAN

1 **SP-7**

DATE: 03.16.2023