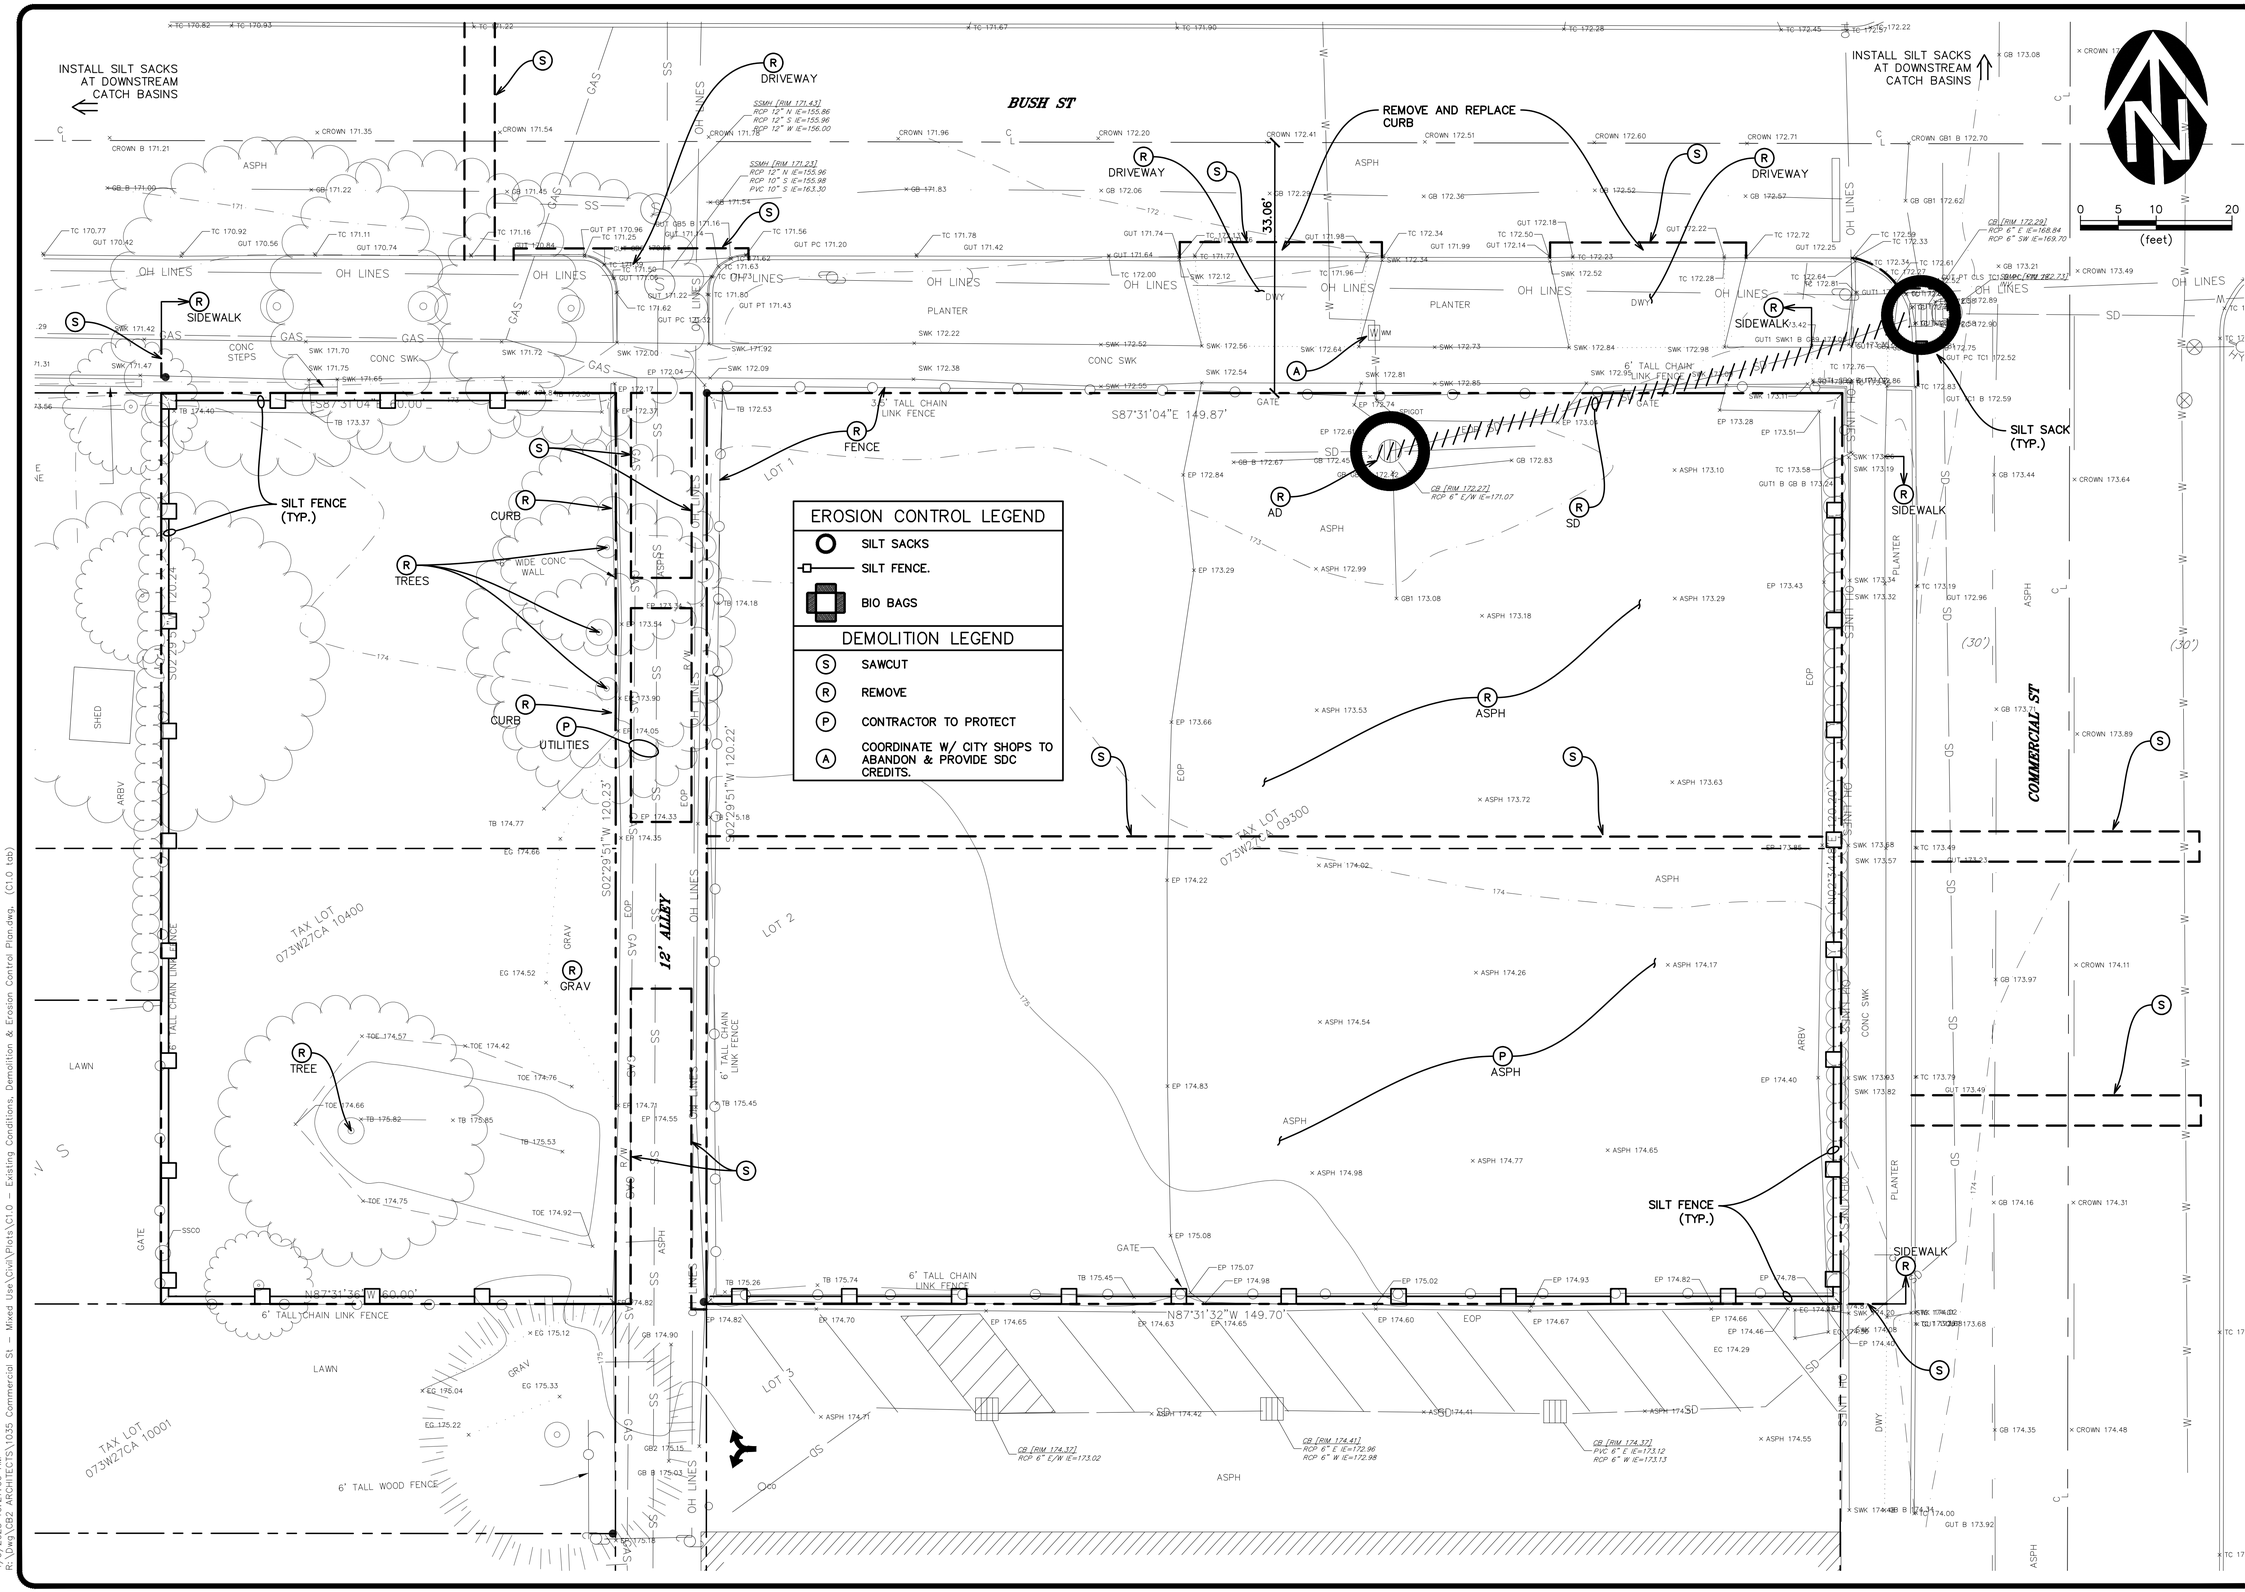

NO.	DATE	DESCRIPTION	BY
1		REVISIONS	

VERIFY SCALE
BAR IS ONE INCH ON ORIGINAL DRAWING
0 1"
IF NOT ONE INCH ON THIS SHEET, ADJUST SCALES ACCORDINGLY

DSN. JW
DRN. IH
CKD. JW
DATE: 11/2022

REGISTERED PROFESSIONAL ENGINEER
WILLIAM J. WELLS
OREGON
JULY 25, 1986
REVIEW
RENEWAL: 6/30/2024

WESTECH ENGINEERING, INC.
CONSULTING ENGINEERS AND PLANNERS
3841 Fairview Industrial Dr. S.E., Suite 100, Salem, OR 97302
Phone: (503) 585-2474 Fax: (503) 585-3986
E-mail: westech@westech-eng.com

CBITWO ARCHITECHTS

1035 COMMERCIAL ST – MIXED USE

EXISTING CONDITIONS, DEMOLITION & EROSION CONTROL PLAN

DRAWING
C1.0

JOB NUMBER
3429.0000

4/6/2023 10:27:06 AM
R:\Dwg\CB2 ARCHITECTS\1035 Commercial St - Mixed Use\Civil\Plots\C1.0 - Existing Conditions, Demolition & Erosion Control Plan.dwg, (C1.0 tab)