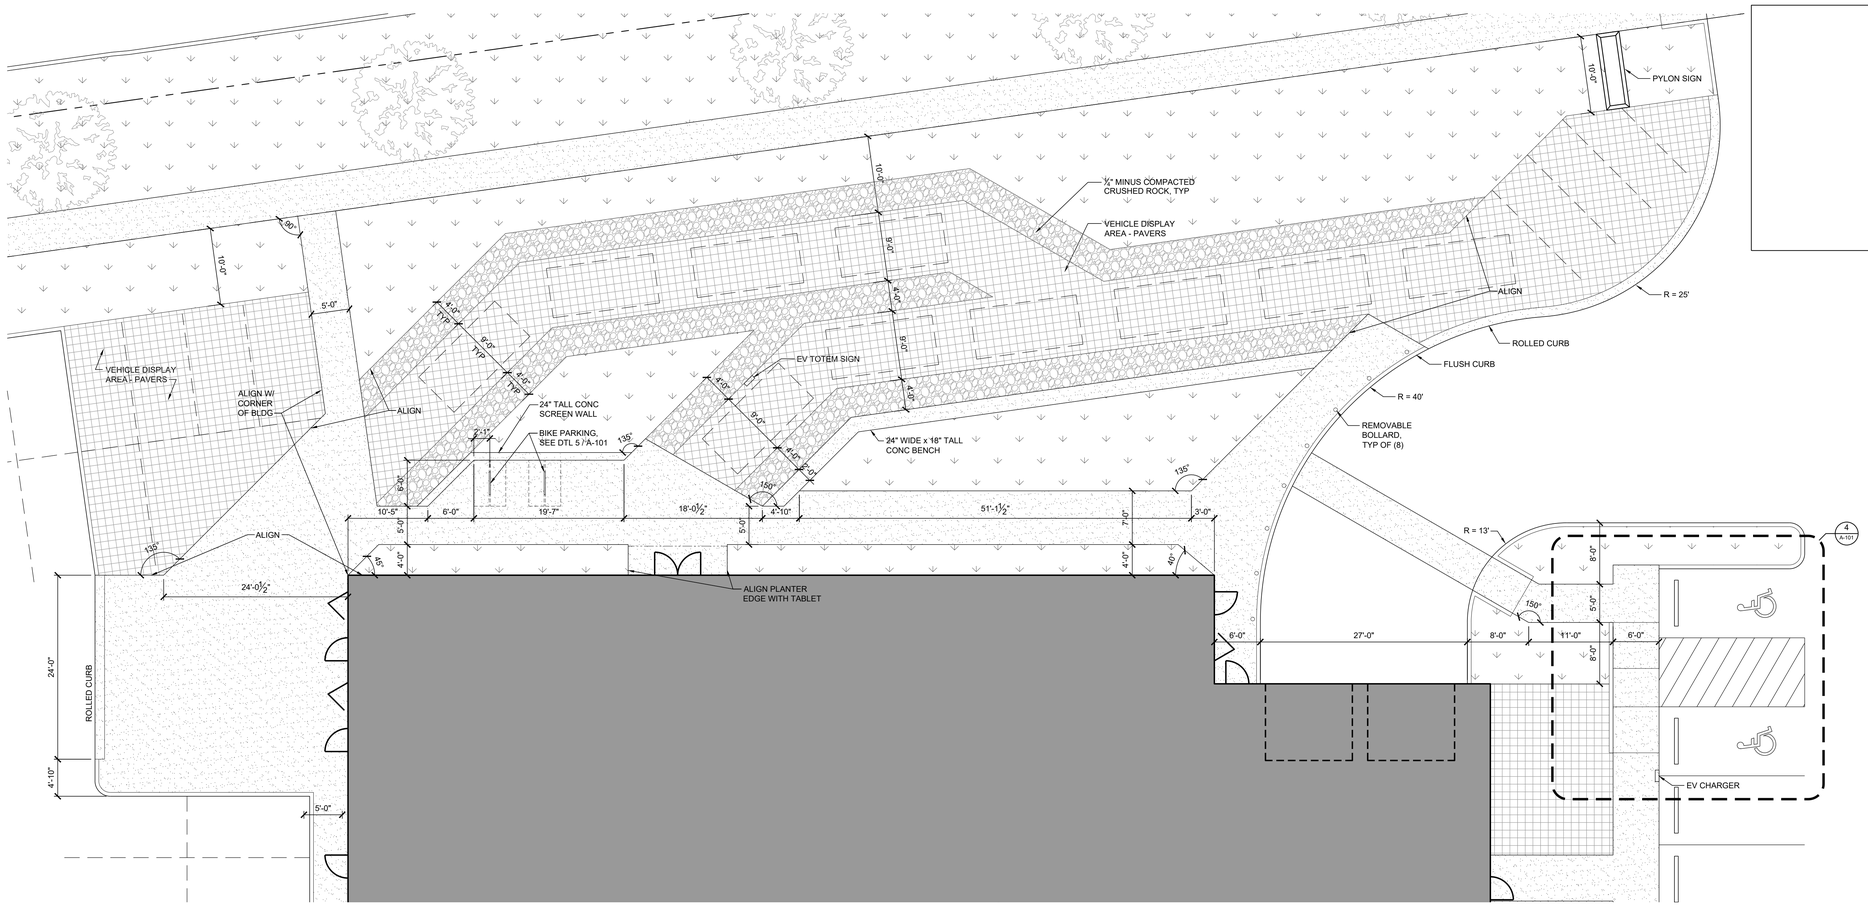

1 ENLARGED SITE PLAN
1/8" = 1'-0"

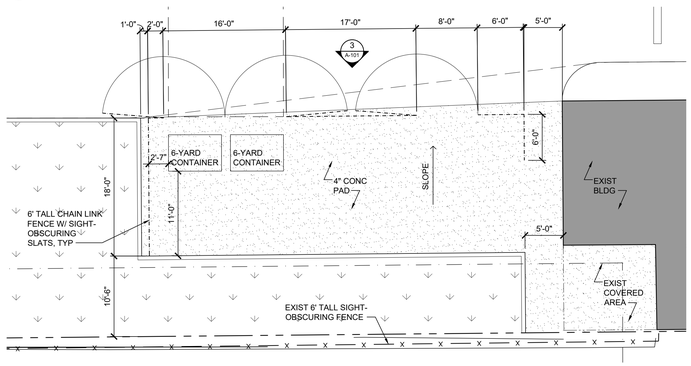

2 ENLARGED SITE PLAN
1/8" = 1'-0"

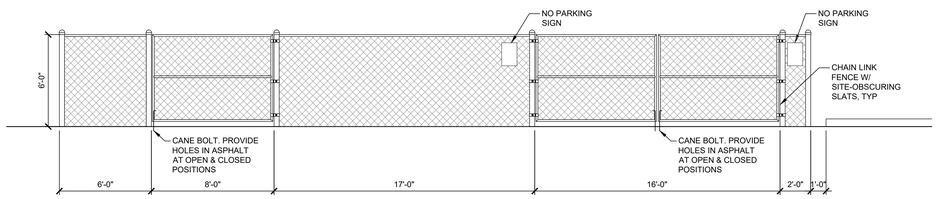

3 TRASH ENCLOSURE ELEVATION
1/4" = 1'-0"

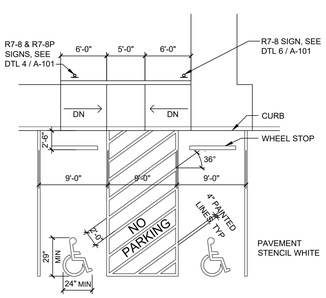

4 ACCESSIBLE PAINTED STRIPING
1/8" = 1'-0"

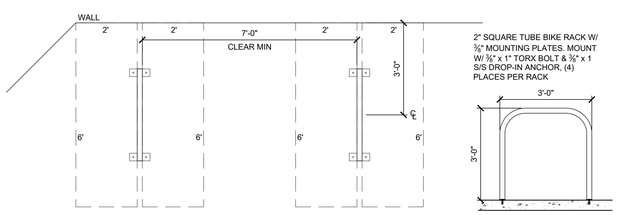

5 BIKE RACK DETAIL PLAN & ELEVATION
1/2" = 1'-0"

REF: OREGON TRANSPORTATION COMMISSION STANDARDS FOR ACCESSIBLE PARKING PLACES - SIGN NO R7-8 AND R7-8P

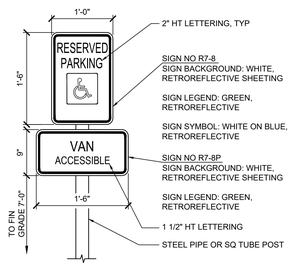

6 ACCESSIBLE PARKING SIGN
1" = 1'-0"

PRELIMINARY
NOT FOR CONSTRUCTION

PRELIMINARY DATE:
05-03-2023

CARLSON VEIT JUNGE ARCHITECTS PC
ARCHITECTURE • INTERIOR DESIGN
3095 RIVER RD N, SALEM, OREGON 97303
WWW.CARLSONVEIT.COM • 503-399-0281

consultants:

project:
SALEM NISSAN
2908 MARKET STREET NE
SALEM, OR 97301

revisions:

date:
project: 01722
dwg file: A-100-X-01722
drawn by: NW
checked by:

copyright © 2023
Carlson Veit Junge Architects PC

LARGE SCALE SITE PLANS

sheet:
A-101
of: