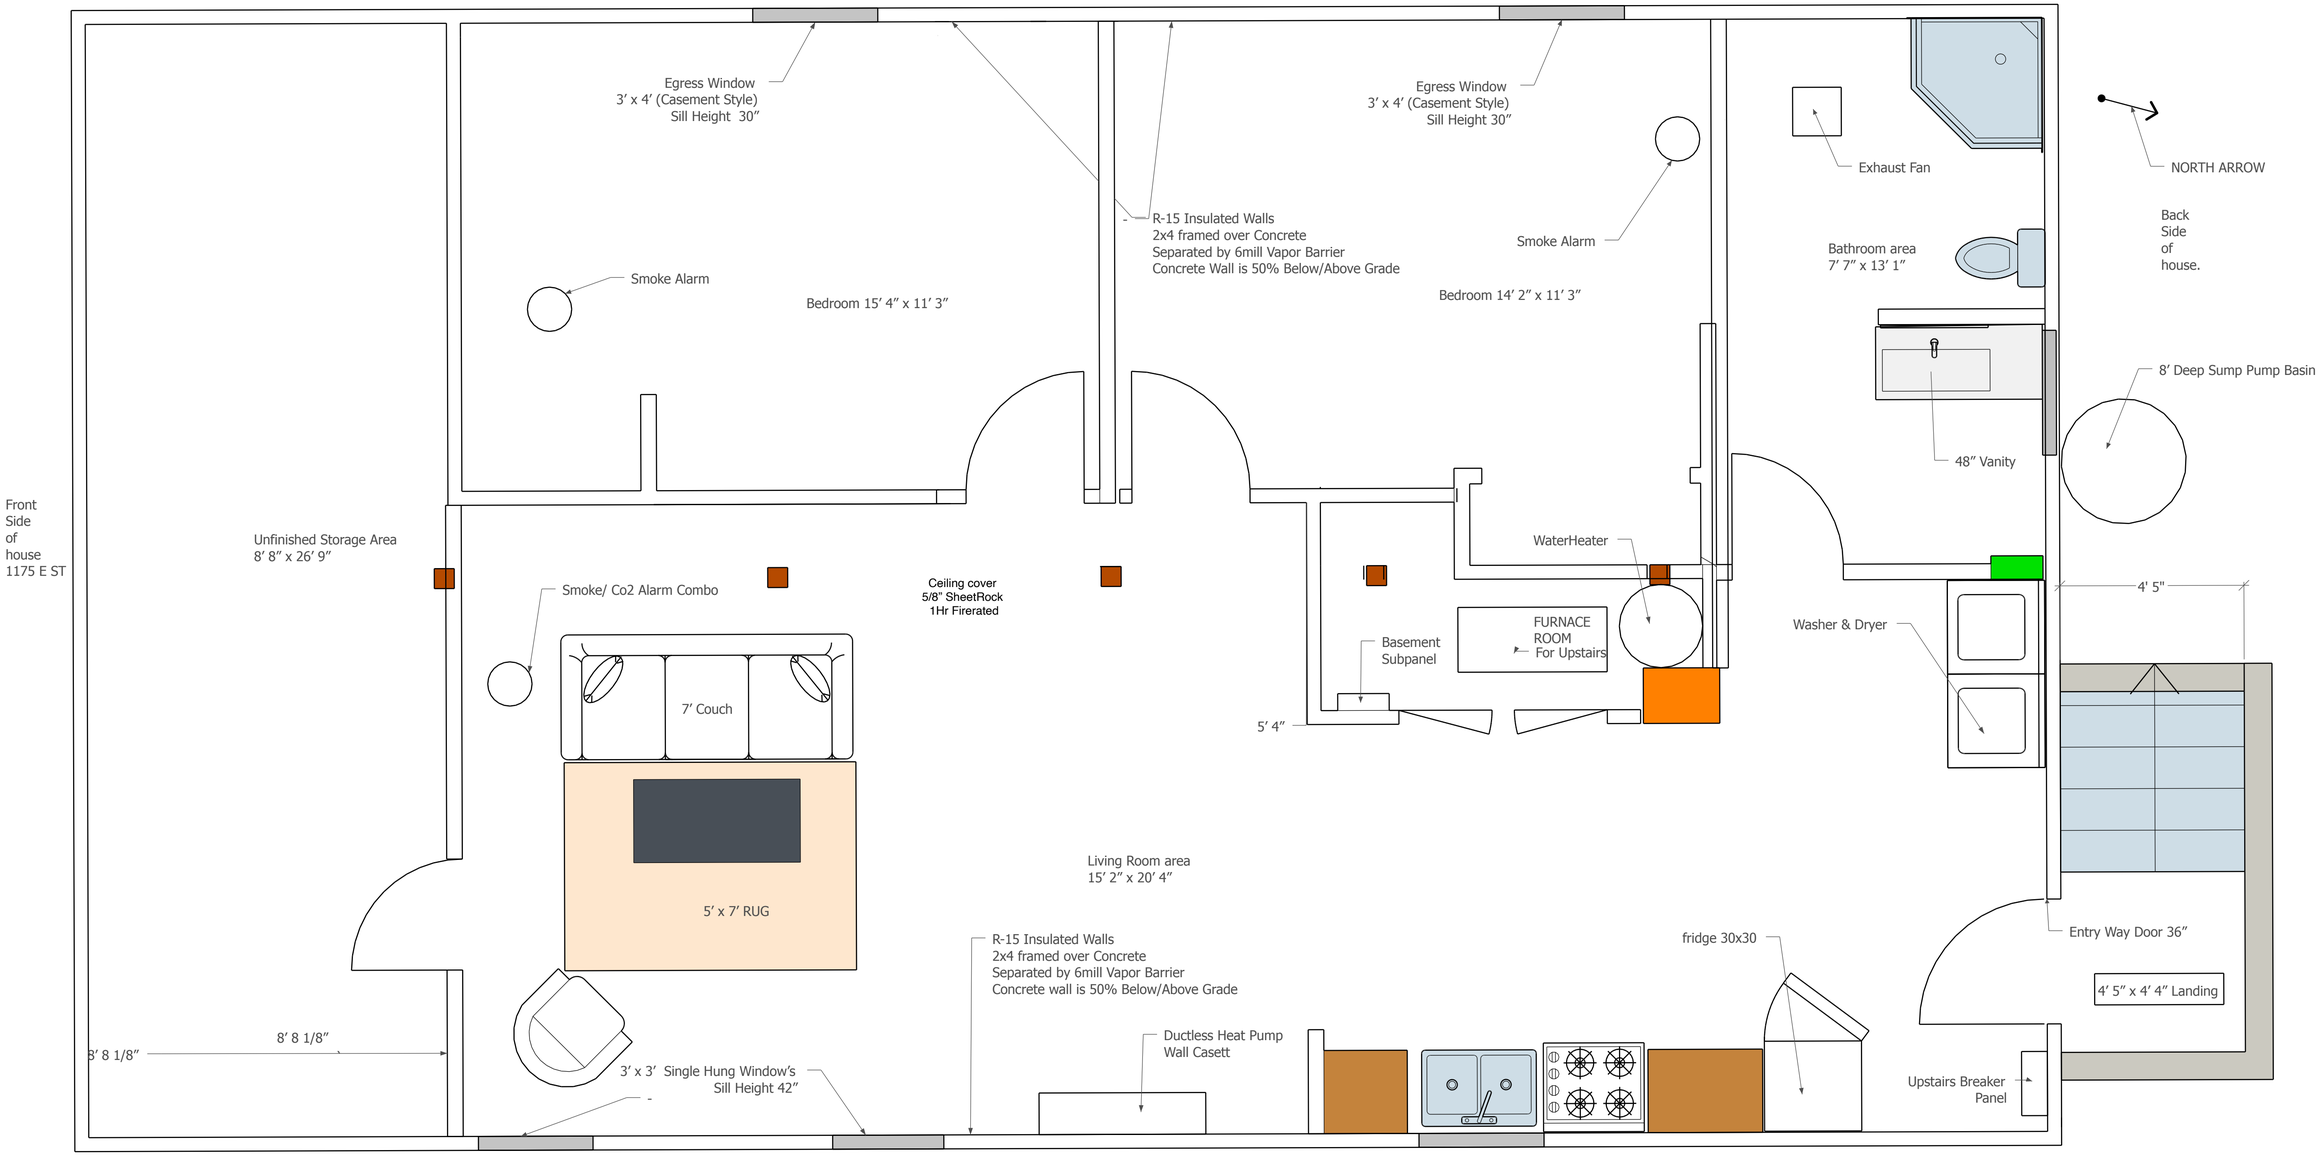
Egress Window
3′ x 4′ (Casement Style)
Sill Height 30″
Egress Window
3′ x 4′ (Casement Style)
Sill Height 30″
Exhaust Fan
NORTH ARROW
R-15 Insulated Walls
2x4 framed over Concrete
Separated by 6mill Vapor Barrier
Concrete Wall is 50% Below/Above Grade
Smoke Alarm
Back
Side
of
house.
Smoke Alarm
Bedroom 15′ 4″ x 11′ 3″
Bedroom 14′ 2″ x 11′ 3″
Bathroom area
7′ 7″ x 13′ 1″
8′ Deep Sump Pump Basin
48″ Vanity
Front
Side
of
house
1175 E ST
Unfinished Storage Area
8′ 8″ x 26′ 9″
WaterHeater
Smoke/ Co2 Alarm Combo
Ceiling cover
5/8" SheetRock
1Hr Firerated
4′ 5"
Basement
Subpanel
FURNACE
ROOM
For Upstairs
Washer & Dryer
7′ Couch
5′ 4″
Living Room area
15′ 2″ x 20′ 4″
5′ x 7′ RUG
R-15 Insulated Walls
2x4 framed over Concrete
Separated by 6mill Vapor Barrier
Concrete wall is 50% Below/Above Grade
fridge 30x30
Entry Way Door 36″
4′ 5″ x 4′ 4″ Landing
8′ 8 1/8″
8′ 8 1/8″
Ductless Heat Pump
Wall Casett
3′ x 3′ Single Hung Window's
Sill Height 42″
Upstairs Breaker
Panel